PROJECT REFERENCE NO.	SHEET NO.
I-6001	EC-7/CONST.23
R/W SHEET NO.	
ROADWAY DESIGN ENGINEER	HYDRAULICS ENGINEER

MP-092-00311

FINAL GRADE
EROSION CONTROL FOR
CONSTRUCTION SHEET 23

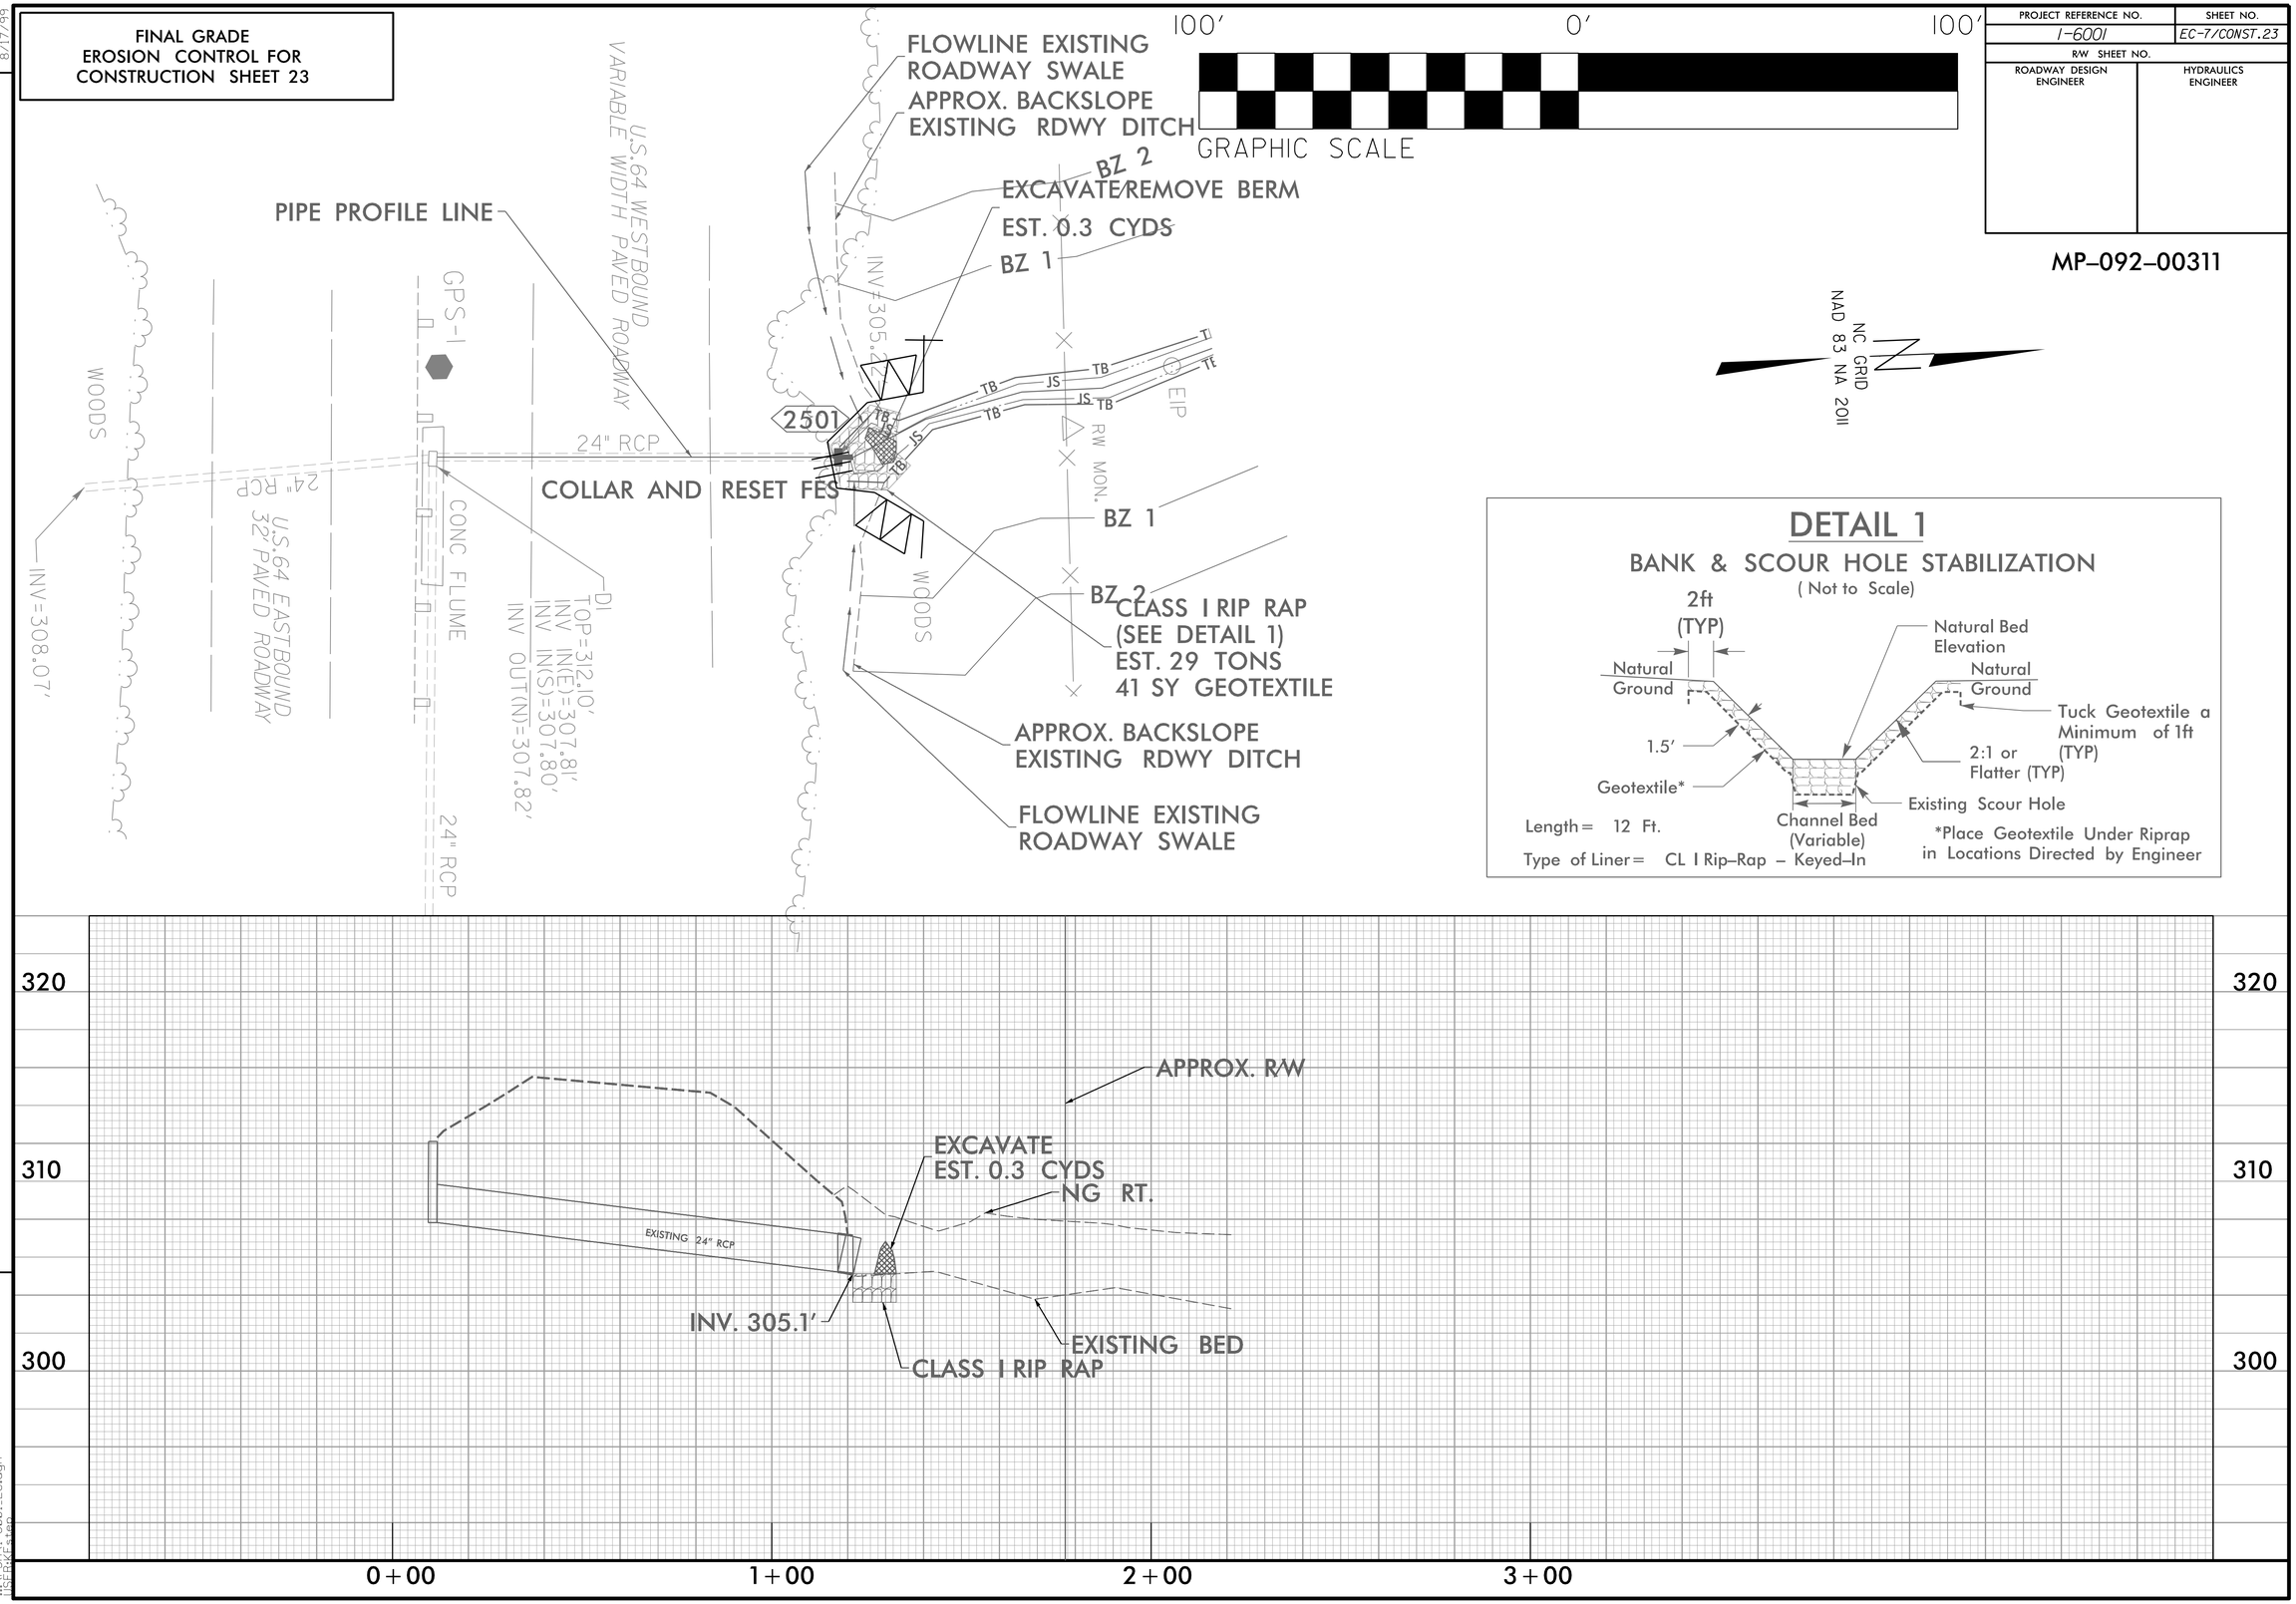

DETAIL 1

BANK & SCOUR HOLE STABILIZATION

(Not to Scale)

2ft (TYP)
Natural Ground
Natural Bed Elevation
Natural Ground
Tuck Geotextile a Minimum of 1ft (TYP)
1.5'
2:1 or Flatter (TYP)
Geotextile*
Existing Scour Hole
Channel Bed (Variable)

Length = 12 Ft.

Type of Liner = CL I Rip-Rap – Keyed-In

*Place Geotextile Under Riprap in Locations Directed by Engineer

REVISIONS

8/17/99

11/4/2025
I-6001_EC.dgn
ISE-HZE-s.sep