Docusign Envelope ID: DE8564D7-C05A-4A85-ADEC-D3EDE22525D5

NOTES:
12' LANES UNLESS OTHERWISE NOTED.
STA. BASED ON -L- UNLESS OTHERWISE NOTED.

TIP NO.	SHEET NO.
HL-0033	PMP-2

APPROVED: Signed by: Jason Talley 552A97DA32E1F41B...

DATE: 12/23/2025

SEAL

NORTH CAROLINA PROFESSIONAL SEAL 029473 ENGINEER JASON M. TALLEY

DOCUMENT NOT CONSIDERED FINAL UNLESS ALL SIGNATURES COMPLETED

Lochner

H. W. LOCHNER, INC.
2840 PLAZA PLACE, SUITE 202
RALEIGH, NC 27612
(919)571-7111
NC License Number F-0159

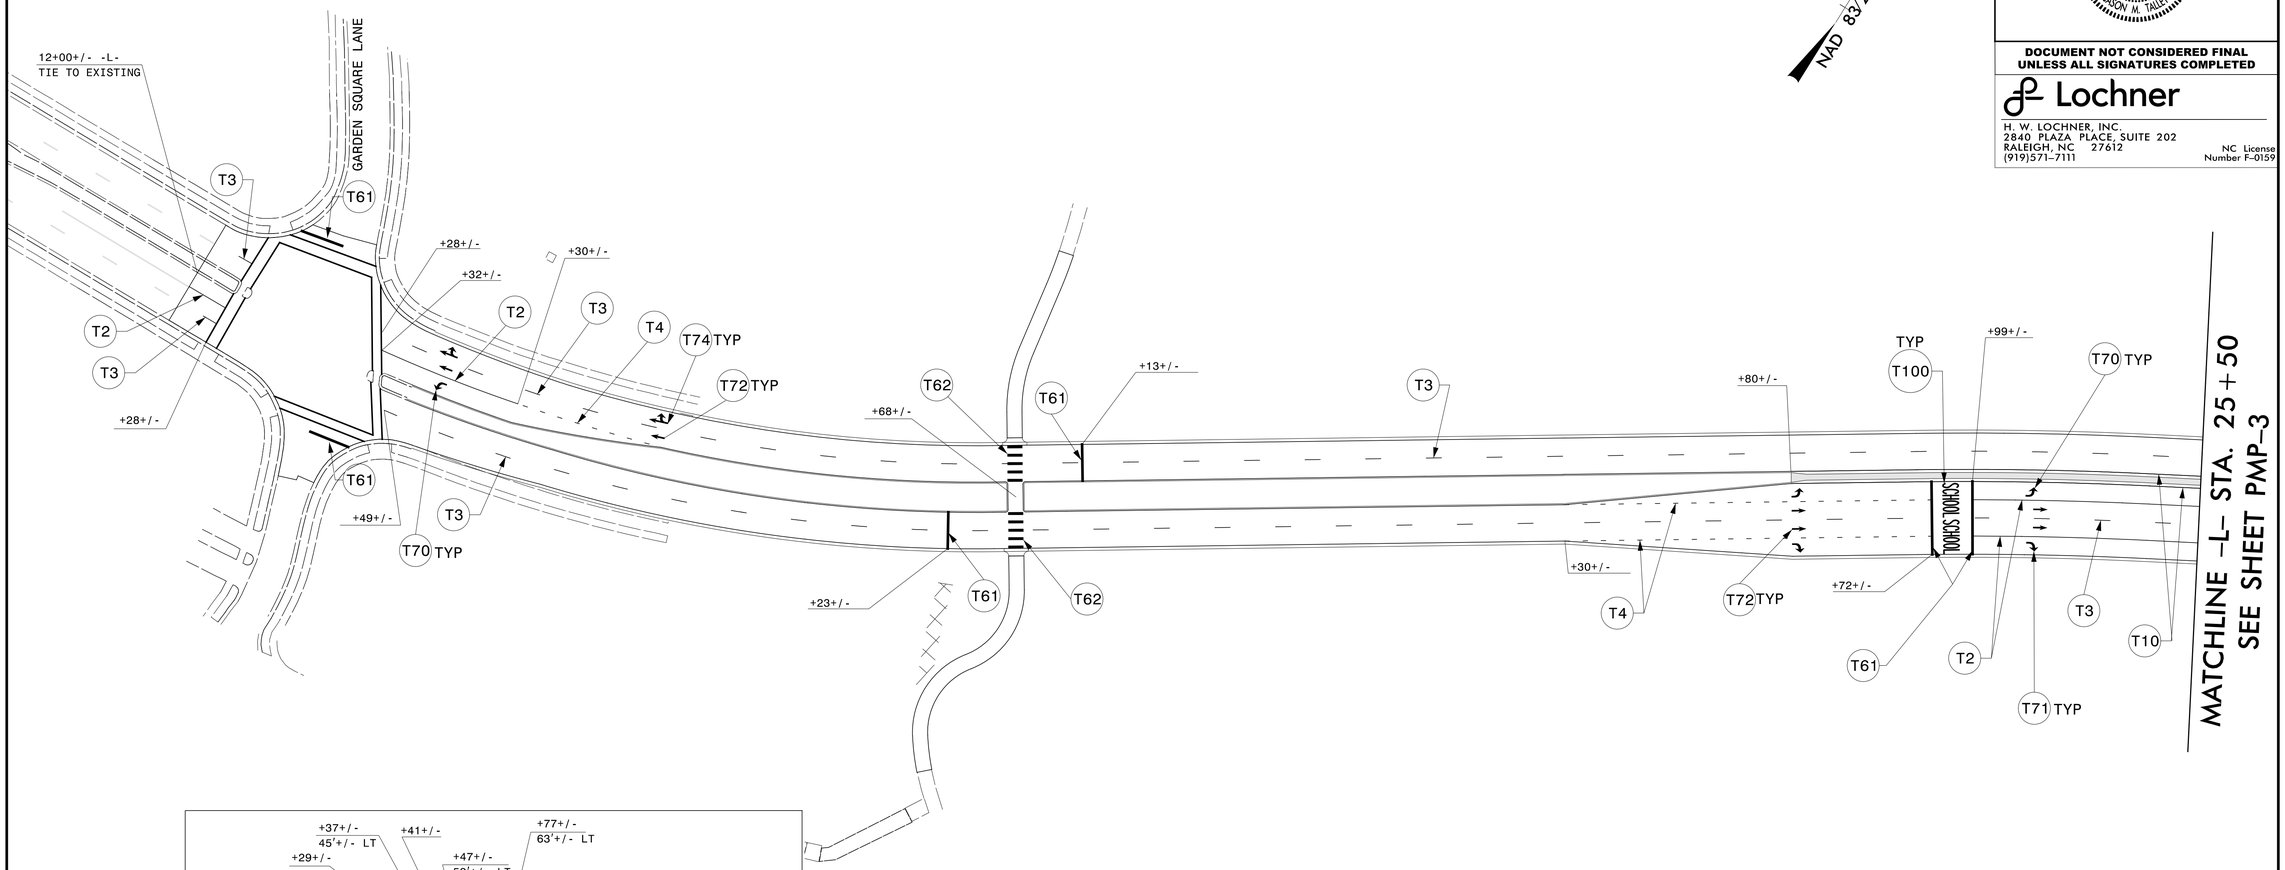

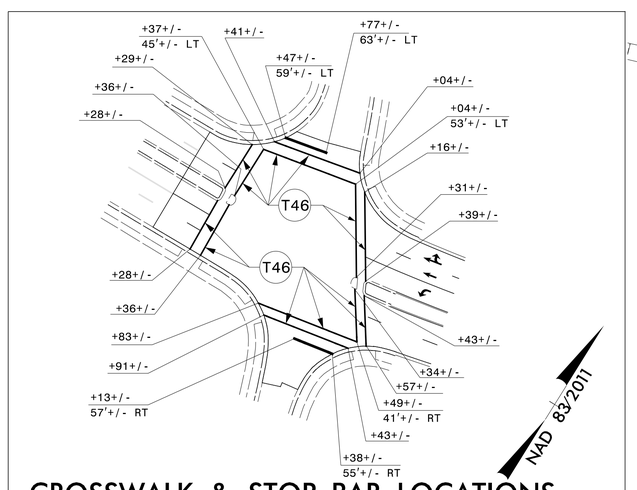

CROSSWALK & STOP BAR LOCATIONS

PAVEMENT MARKING DETAIL

11/12/2025
R:\Traffic\Pavement Marking\HL-0033_SDU_PMP_02.dgn
User:cfarrell