Docusign Envelope ID: 5BEC07C3-22DF-4939-99FC-60F4D2BB7B09

8/17/99

MI ENGINEERING
1011 SCHAUB DRIVE, SUITE 100
RALEIGH, NC 27606
(919) 851-6606
FIRM PE NUMBER : P-0671

Stantec

Stantec Consulting Services Inc.
801 Jones Franklin Road
Suite 300
Raleigh, NC 27606
Tel. (919) 851-6866
Fax. (919) 851-7024
www.stantec.com
License No. F-0672

PROJECT REFERENCE NO.	SHEET NO.
U-3609B	15
R/W SHEET NO. 19	

ROADWAY DESIGN ENGINEER	HYDRAULICS ENGINEER
NORTH CAROLINA PROFESSIONAL SEAL 034404 ENGINEER KATRINA N. HAYES 12/11/2025	NORTH CAROLINA PROFESSIONAL SEAL 031025 ENGINEER KAREN HEFNER 12/10/2025
Signature: Katrina N Hayes	Signature: Karen Hefner

DOCUMENT NOT CONSIDERED FINAL UNLESS ALL SIGNATURES COMPLETED

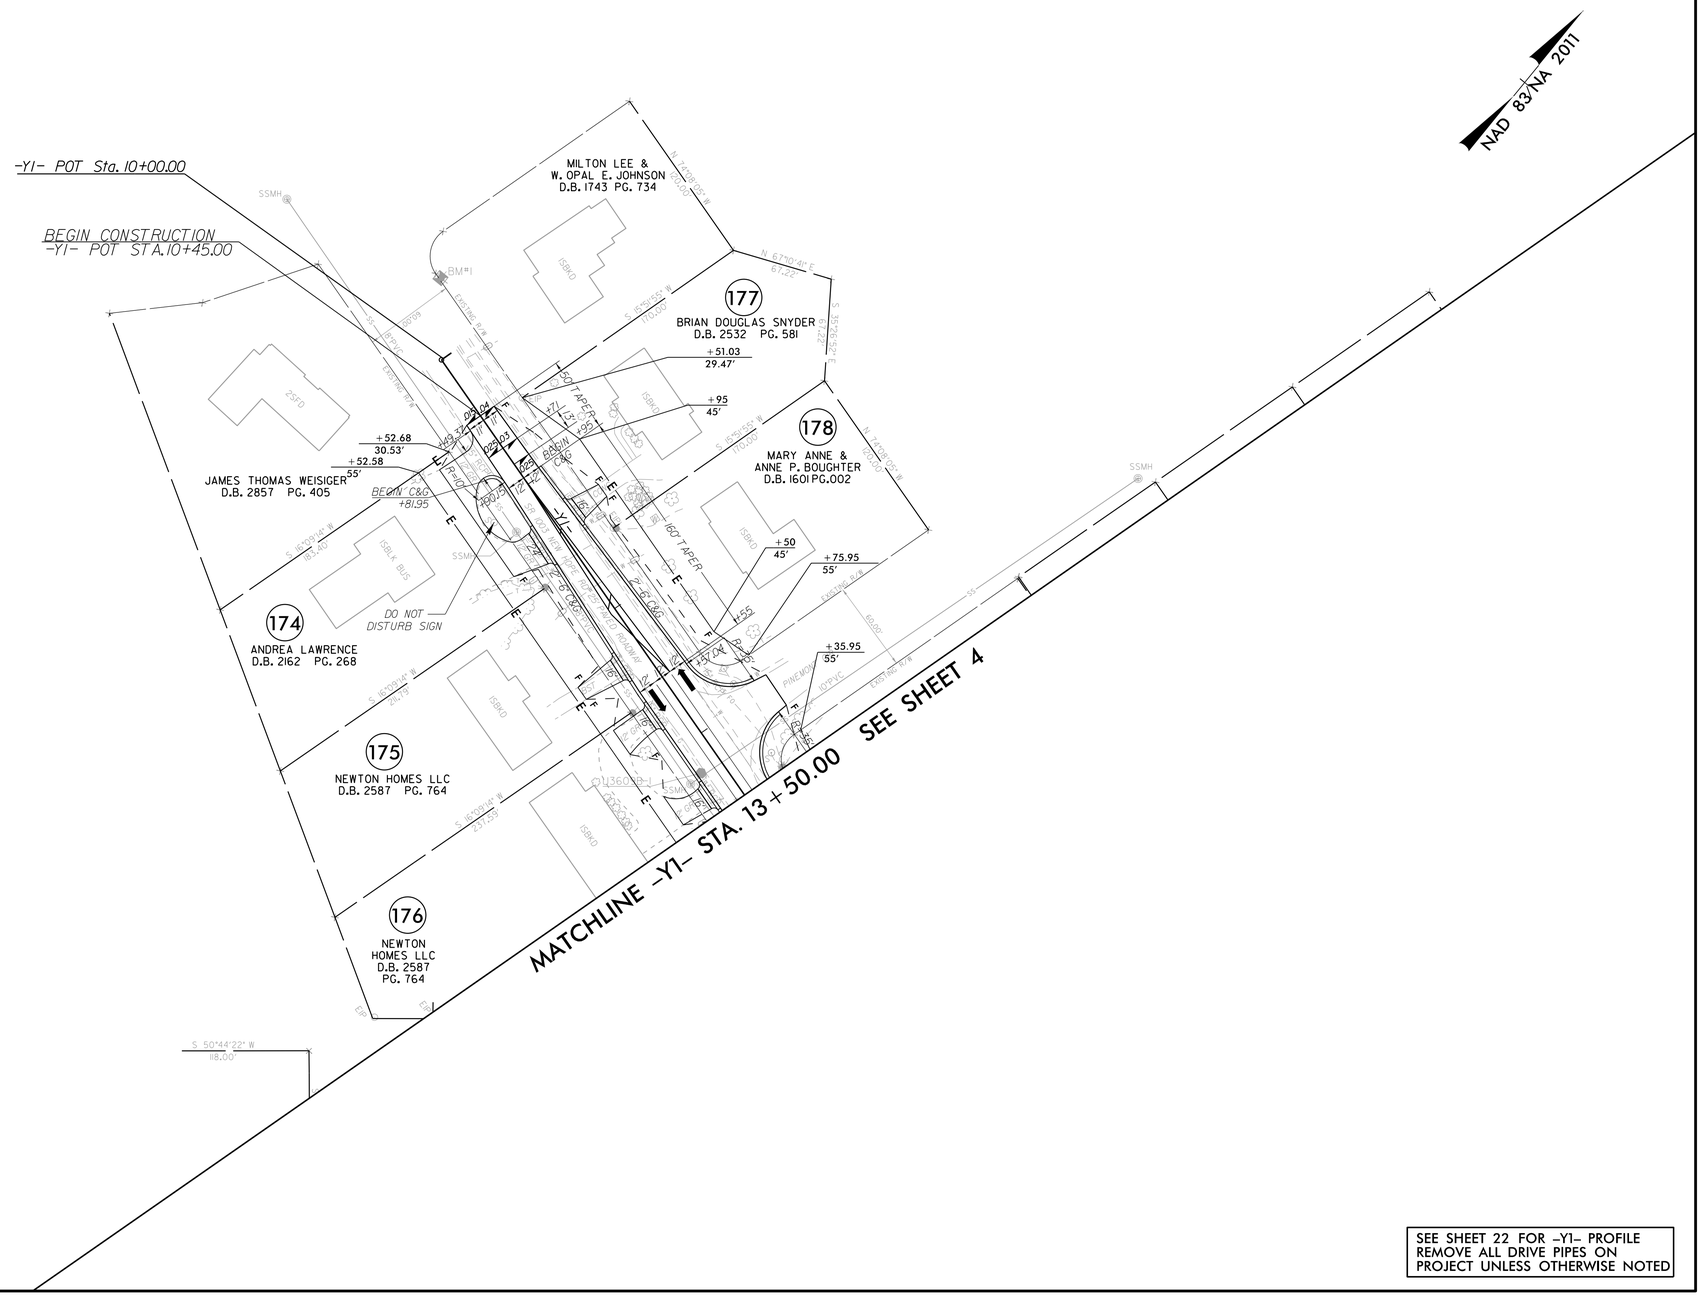

SEE SHEET 22 FOR -Y1- PROFILE
REMOVE ALL DRIVE PIPES ON
PROJECT UNLESS OTHERWISE NOTED

11/5/2025
U:\Roadway\Proj\U3609B_rdy_psh15.dgn
Alstig