PROJECT REFERENCE NO.	SHEET NO.
U-3609B	RW02C-8
Location and Surveys	

SURVEY CONTROL SHEET U-3609B

W/ EXISTING CENTERLINE ALIGNMENTS PRIOR TO CONSTRUCTION

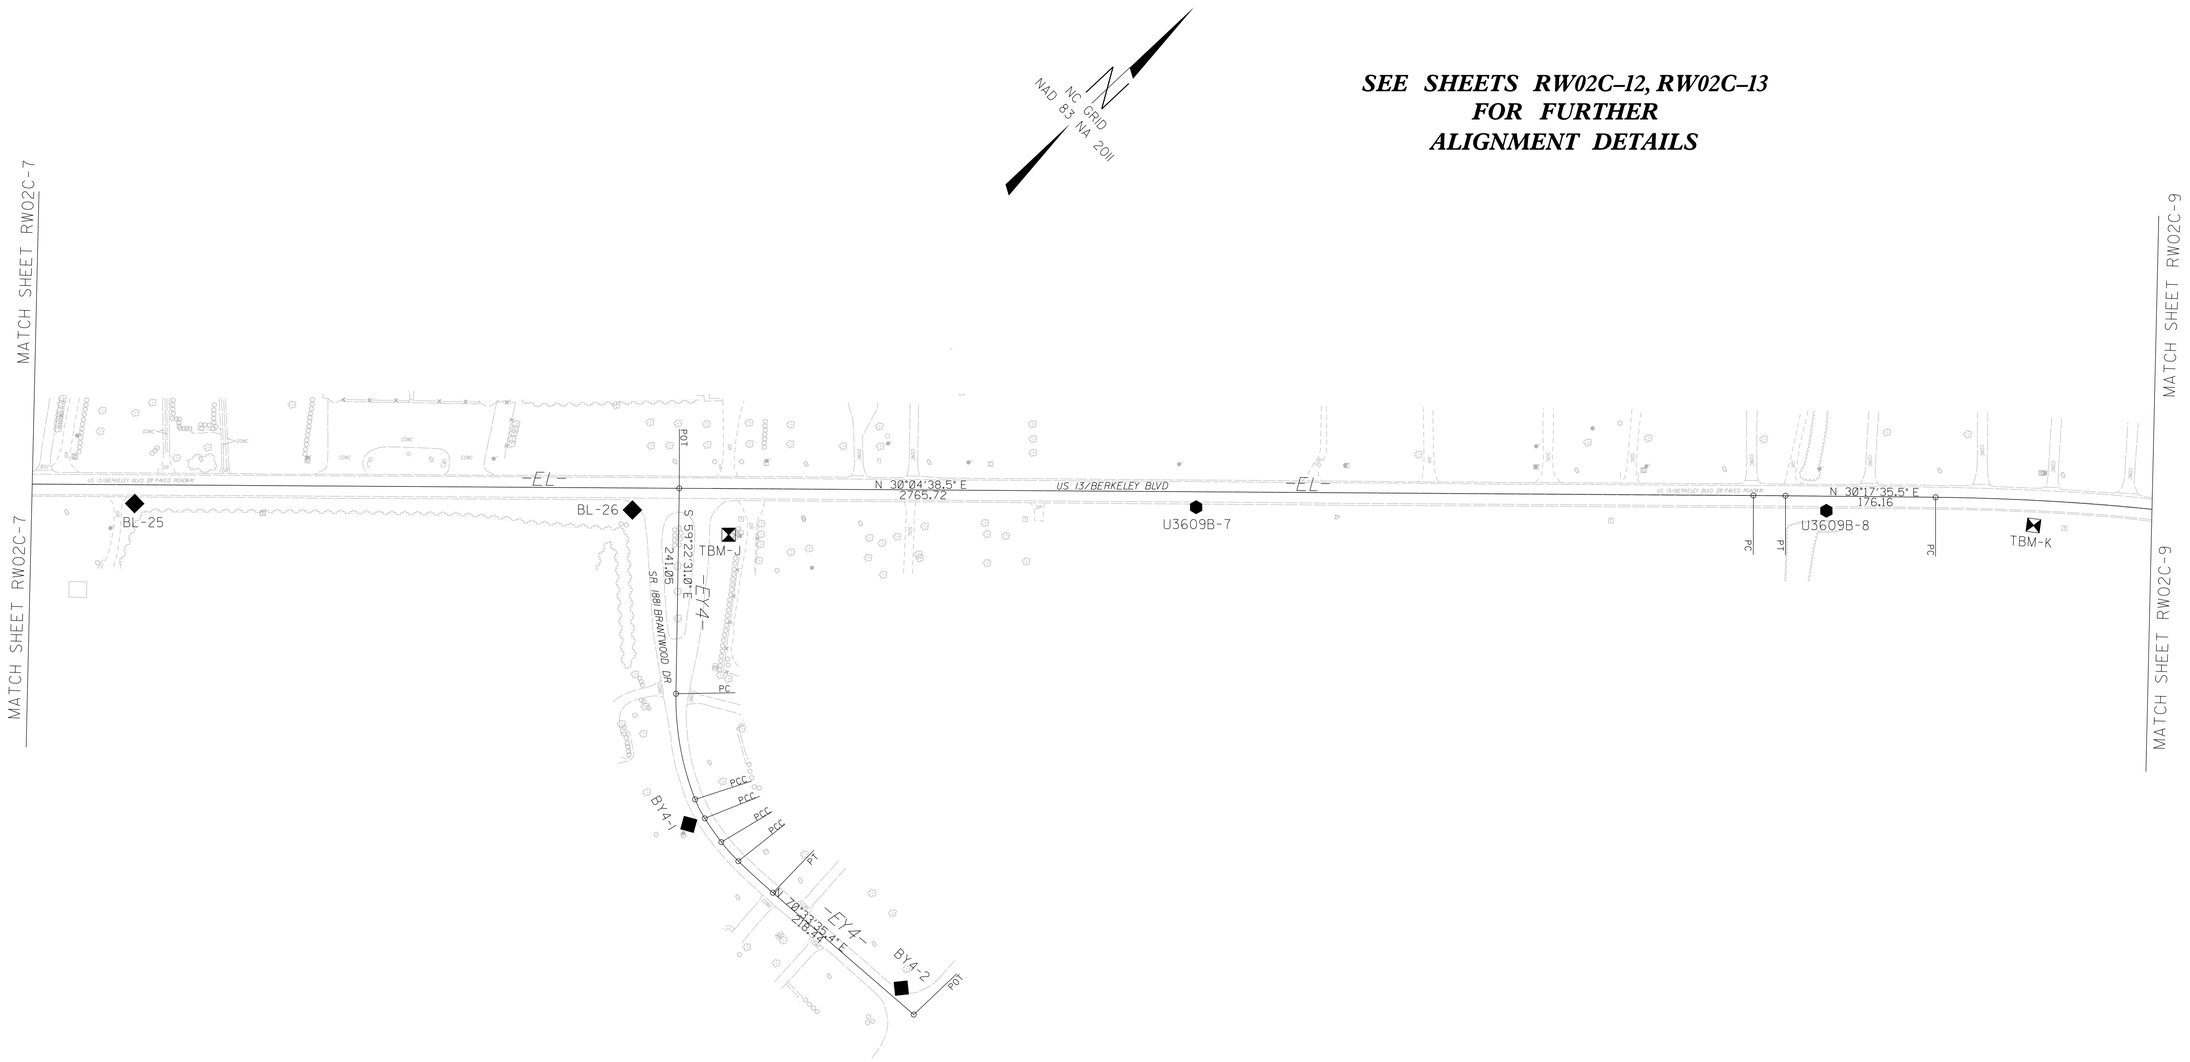

SEE SHEETS RW02C-12, RW02C-13 FOR FURTHER ALIGNMENT DETAILS

NOTES:

1. IF FURTHER INFORMATION REGARDING PROJECT CONTROL IS NEEDED, PLEASE CONTACT THE LOCATION AND SURVEYS UNIT.

2. PROJECT CONTROL WAS ESTABLISHED USING GNSS, THE GLOBAL NAVIGATION SATELLITE SYSTEM.

6/2/99

23-JUN-2009 15:20
R:\CAD\2017\17131E_NCDOT_U3609_ROW_Wayne\DGN\WORK\RW\RICK\PDF\RW SERIES\u3609b_ls_rw02c-8.dgn
progress A1 sca=10'