2027 Durham - Durham County	
PROJECT REFERENCE NO.	SHEET NO.
2026CPT.05.14.10321.1, etc.	3

Map 5: SR-1918 (Beasley Ave)
From NC-98 (Holloway St) to End Maintenance

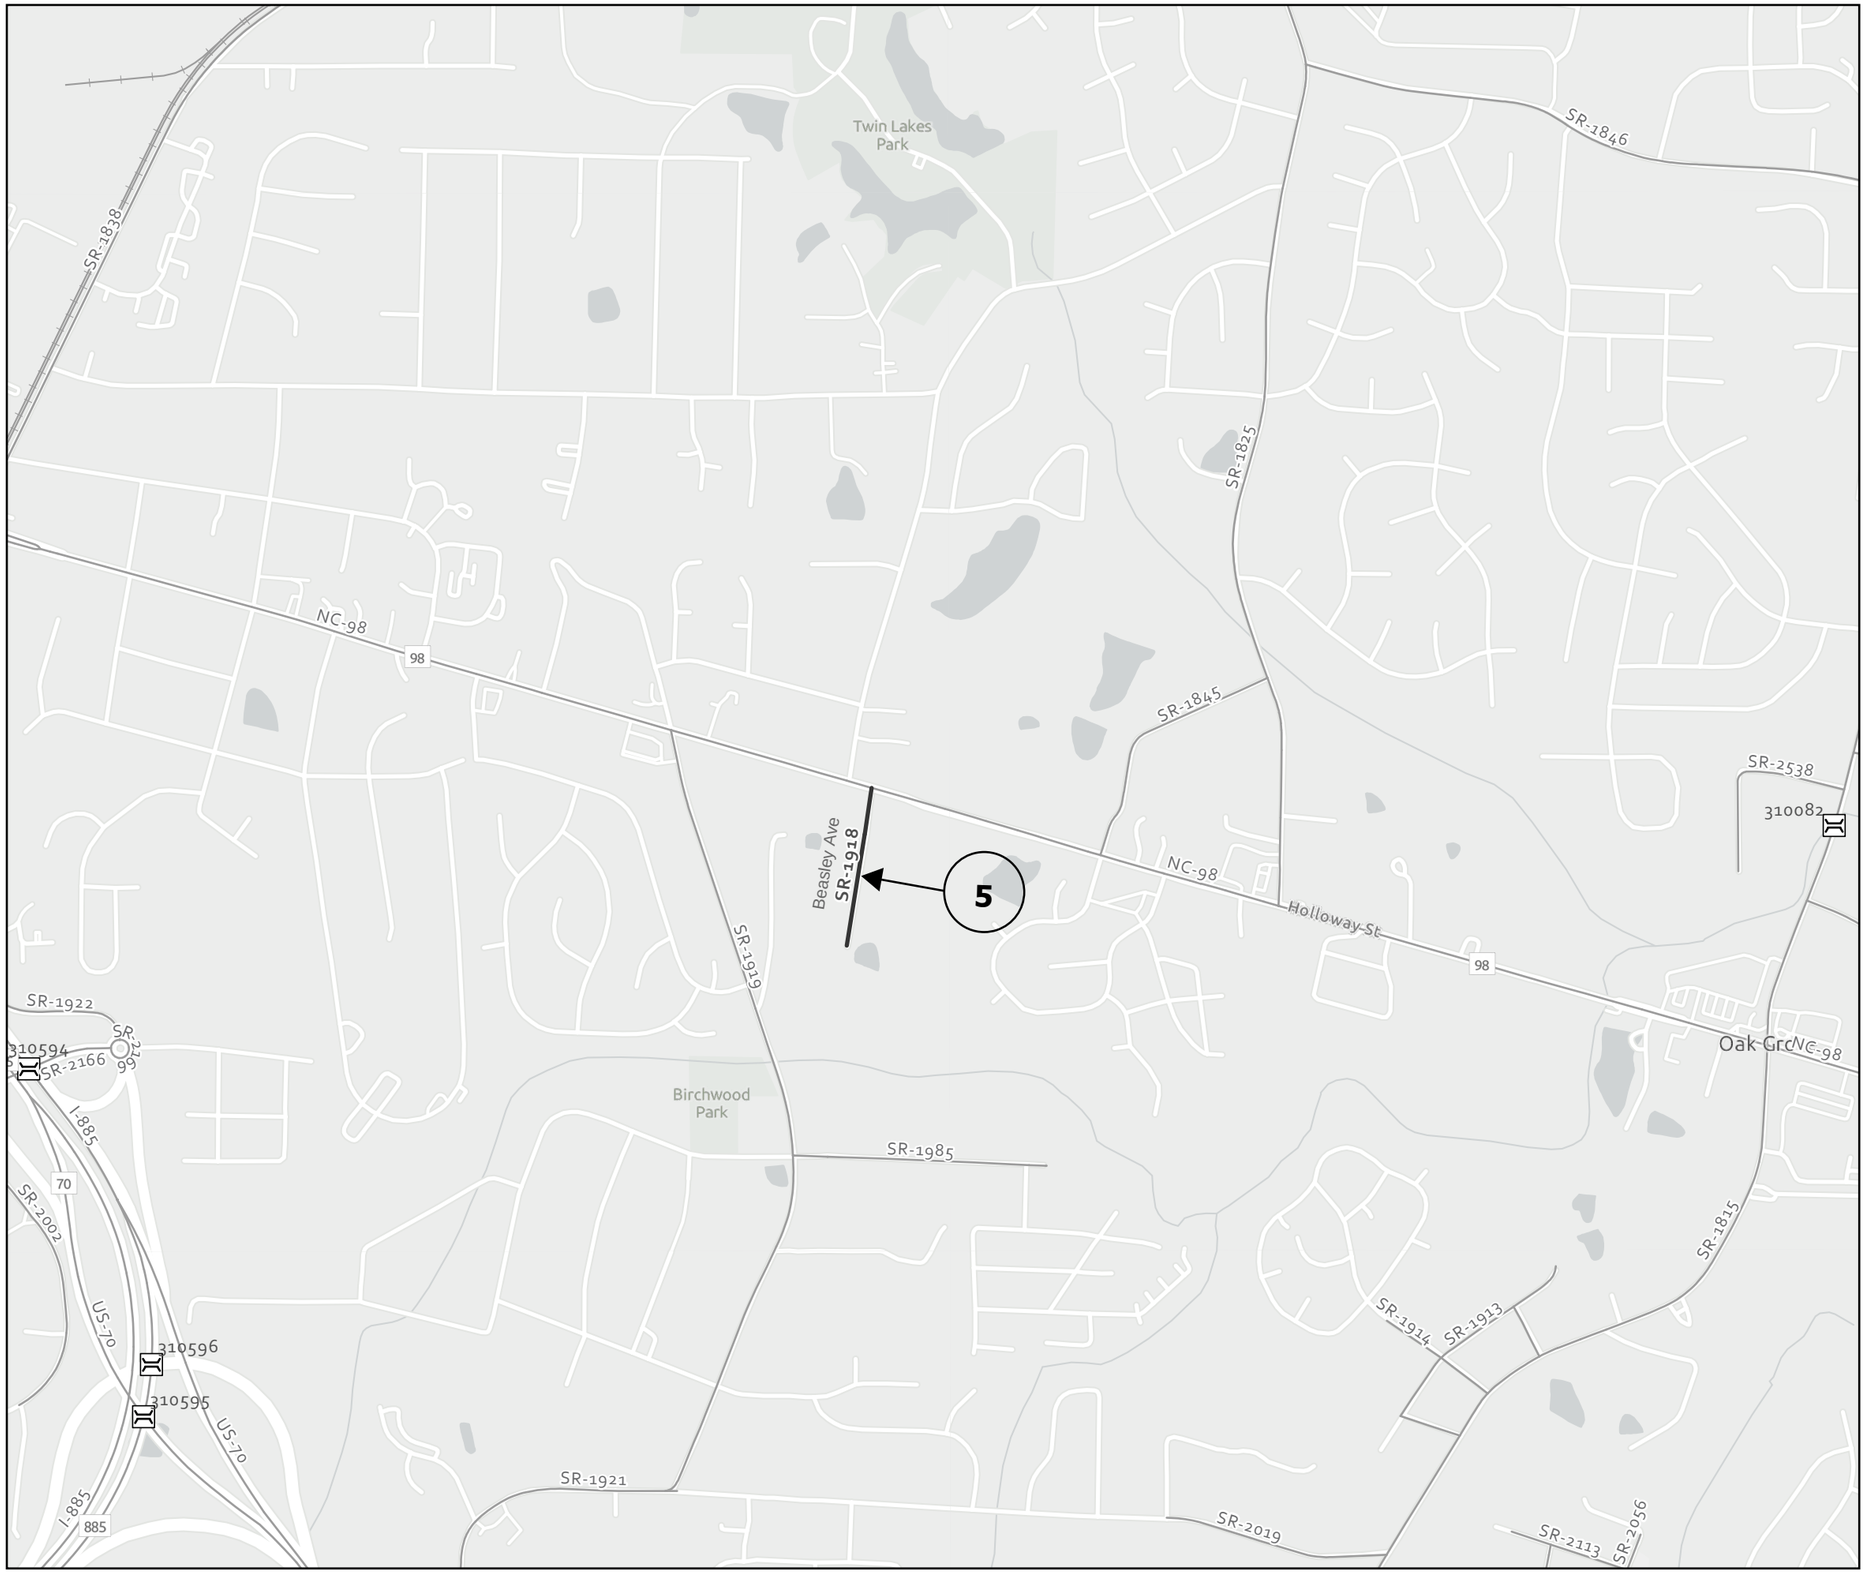

N