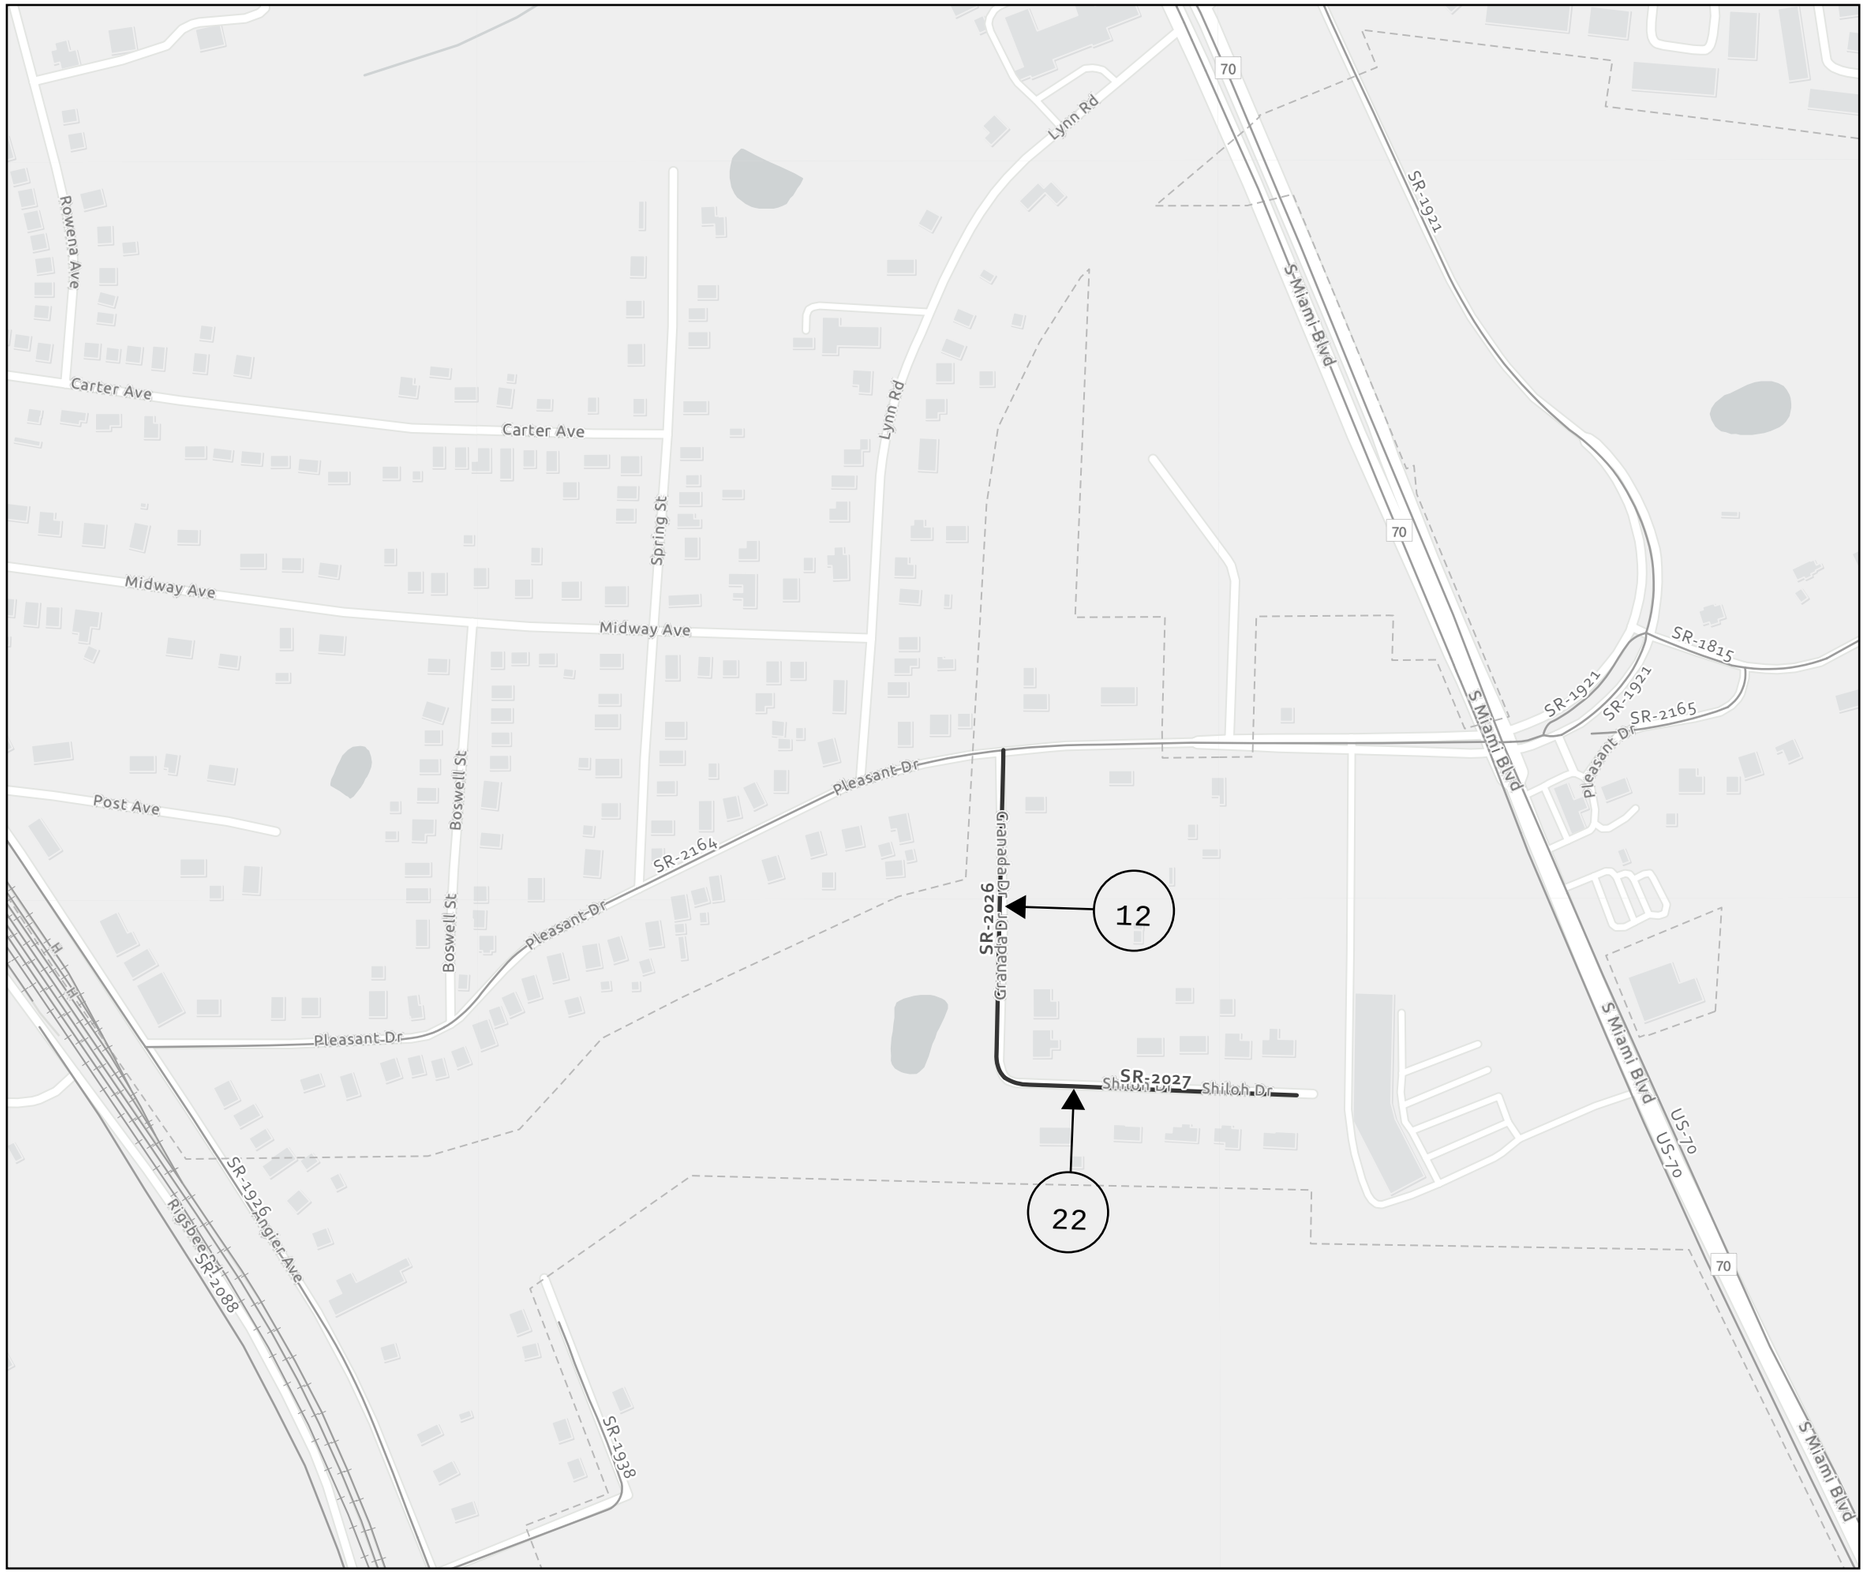

2027 Durham - Durham County	
PROJECT REFERENCE NO.	SHEET NO.
2026CPT.05.14.10321.1, etc.	9

Map 12: SR-2026 (Granada Dr)
From SR-2164 (Pleasant Dr) to SR-2027 (Shiloh Dr)

Map 22: SR-2027 (Shiloh Dr)
From SR-2026 (Granada Dr) to Dead End

N