2027 Durham - Durham County	
PROJECT REFERENCE NO.	SHEET NO.
2026CPT.05.14.10321.1, etc.	11

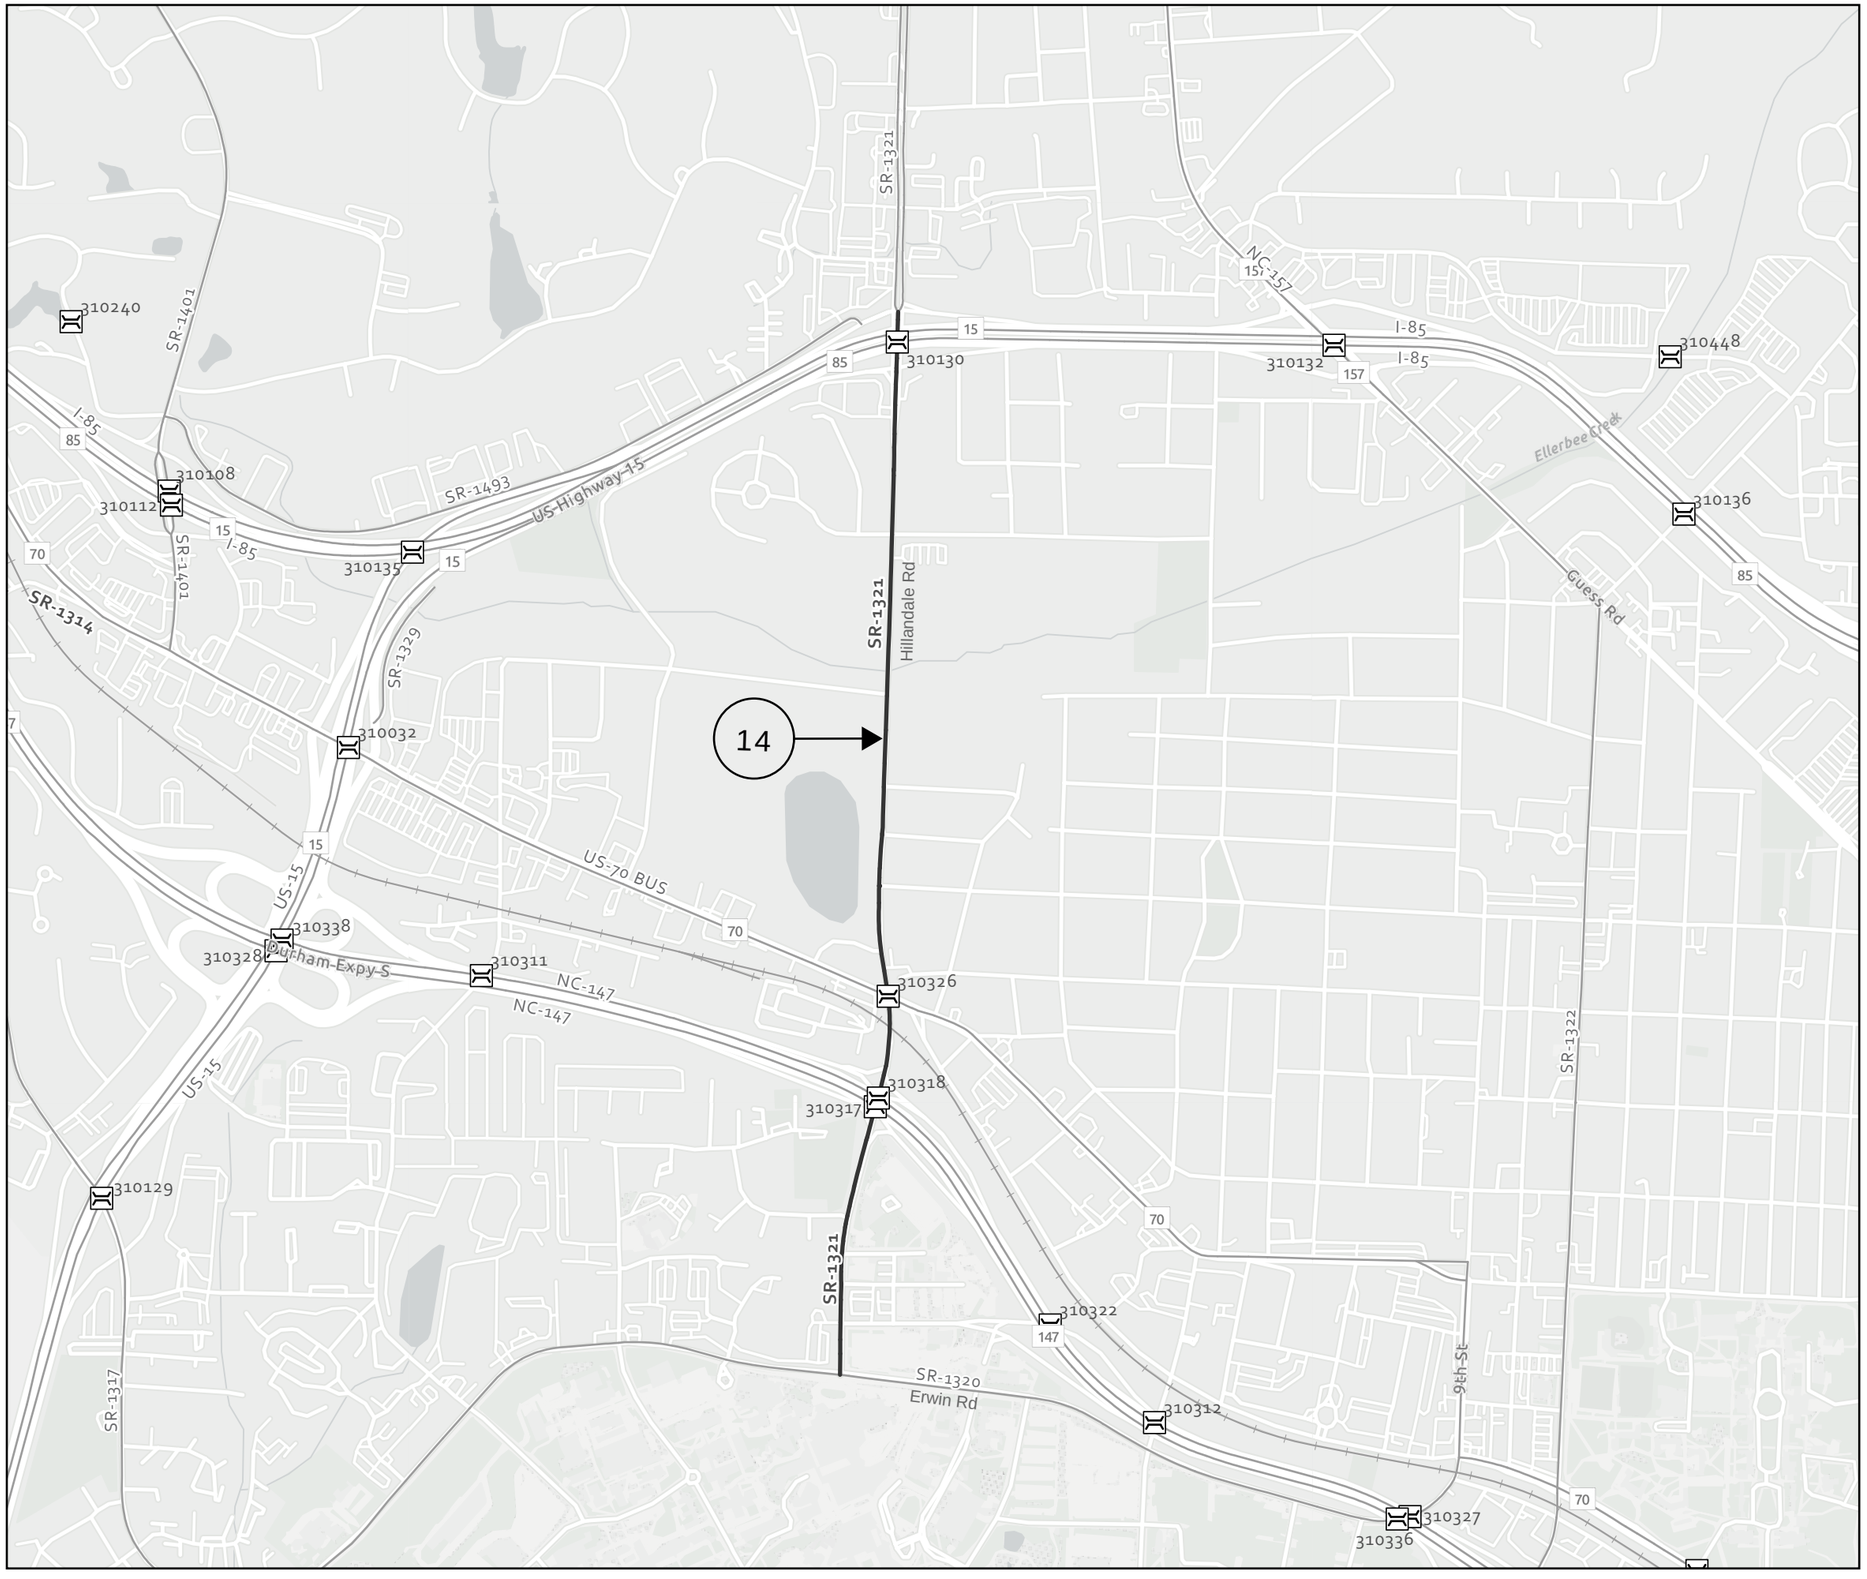

Map 14: SR-1321 (Hillandale Rd)
From SR-1320 (Erwin Rd) to I-85

Bridge 310130

Bridge 310326

Bridge 310317

Bridge 310318

Active Grade Separated Norfolk Southern RR Runs Above Map 14

N