2027 Durham - Durham County	
PROJECT REFERENCE NO.	SHEET NO.
2026CPT.05.14.10321.1, etc.	12

Map 15: SR-1877 (Husketh Dr)
From SR 1814 (Stallings Rd) to Dead End

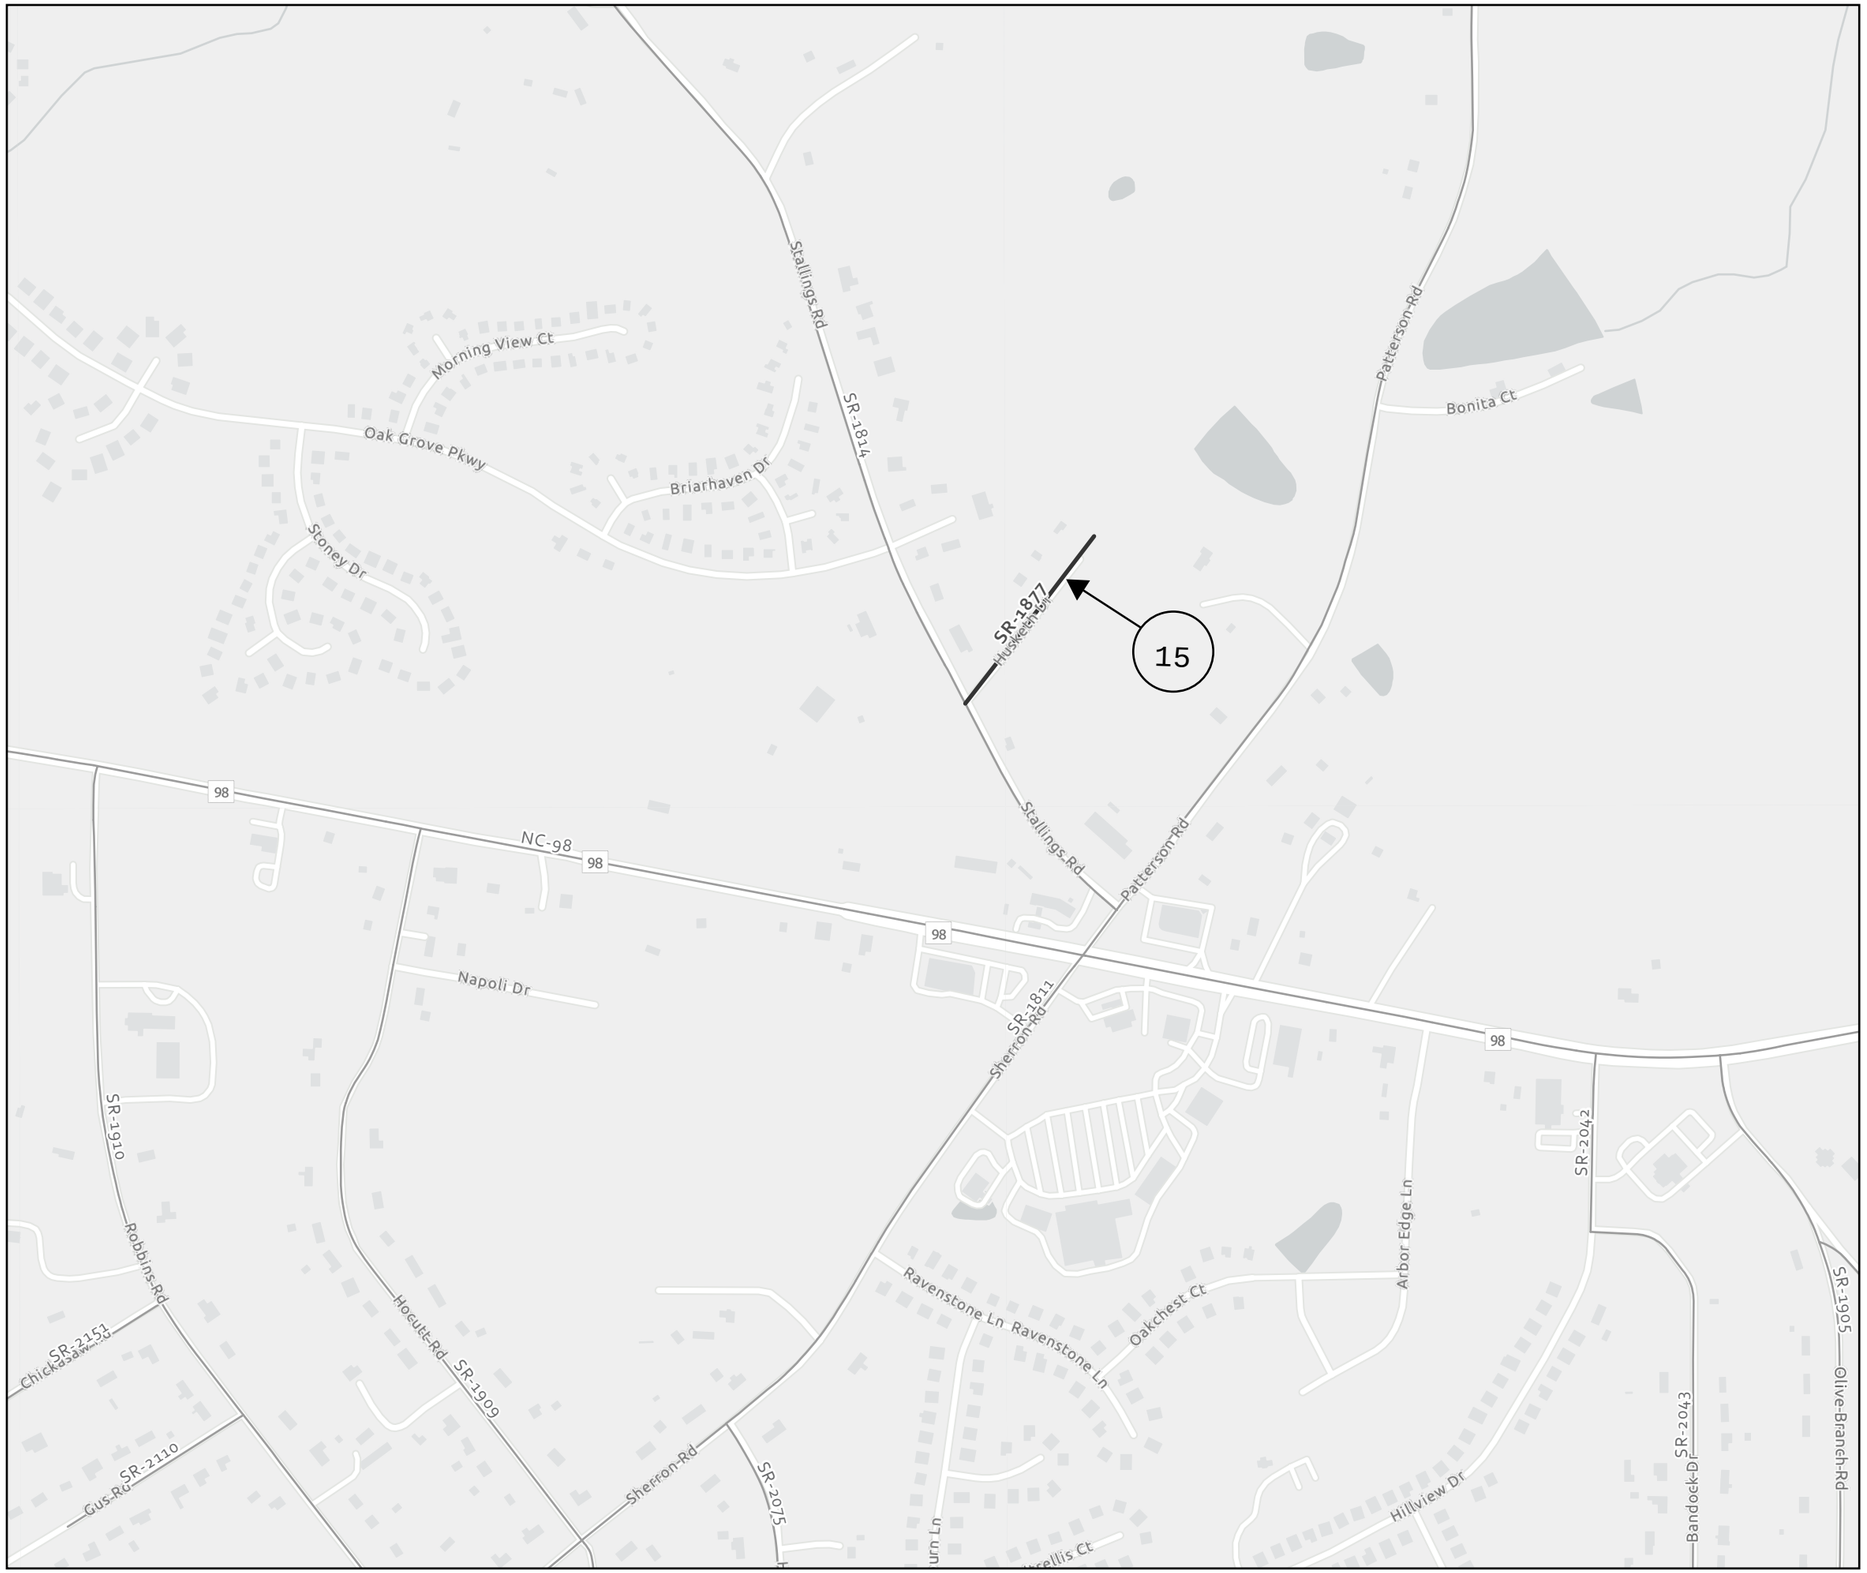

N