2027 Durham - Durham County	
PROJECT REFERENCE NO.	SHEET NO.
2026CPT.05.14.10321.1, etc.	16

Map 21: SR-1102 (Sedwick Rd)
From NC-55 to SR 1100 (Grandale Dr)

Bridge 310104

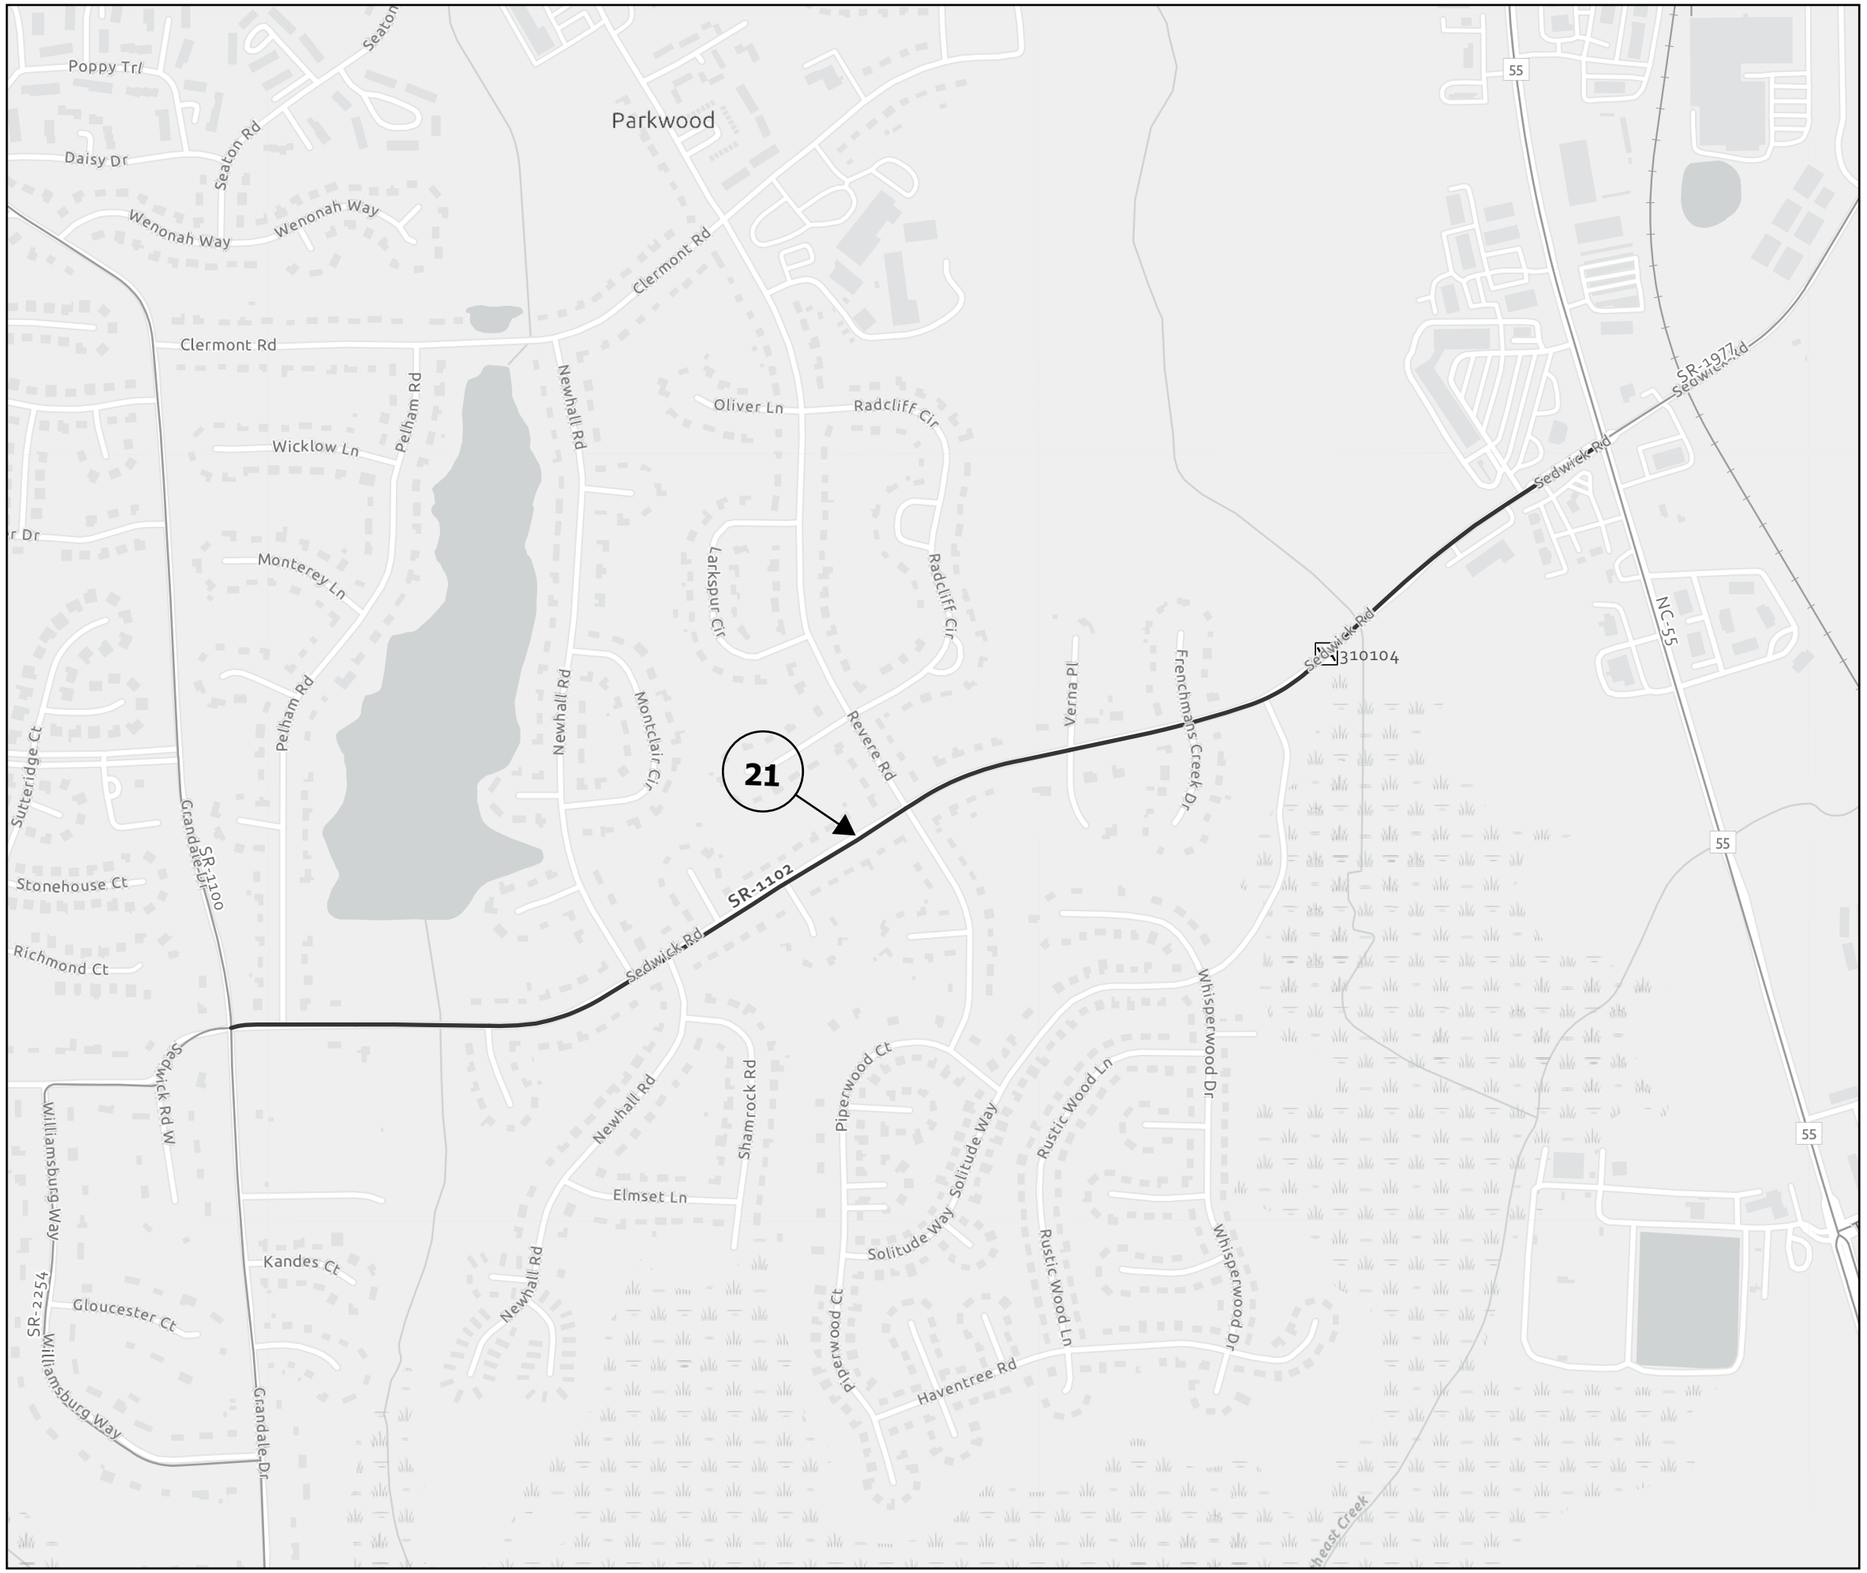

N