Docusign Envelope ID: 8D66C208-DA4C-4323-AA69-0B9093D0F1C2

PROJECT REFERENCE NO.	SHEET NO.
HL-0025	2B-4
R/W SHEET NO.	

ROADWAY DESIGN ENGINEER

NORTH CAROLINA PROFESSIONAL SEAL 030740 ENGINEER STEVEN MATHEW KANNIS

Signed by: Steve Kannis 1/6/2026

DOCUMENT NOT CONSIDERED FINAL UNLESS ALL SIGNATURES COMPLETED

–L– & –Y2– INTERSECTION DETAIL
–L– & –Y4– INTERSECTION DETAIL

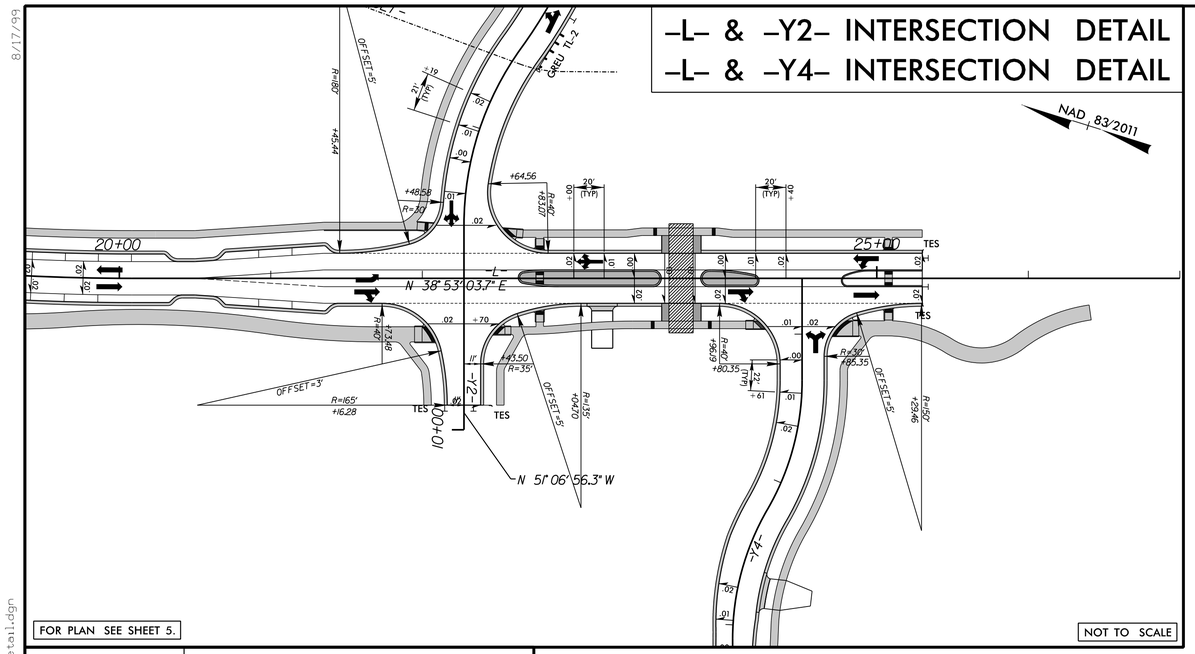

FOR PLAN SEE SHEET 5.

NOT TO SCALE

–Y2– & –Y3– INTERSECTION DETAIL

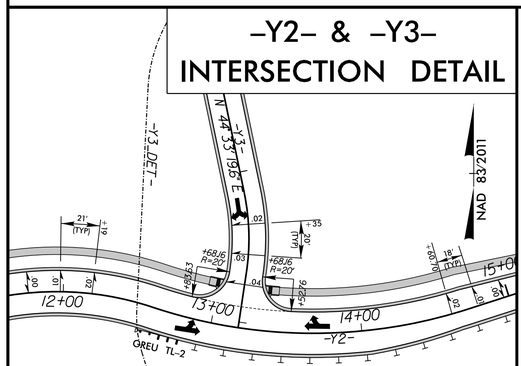

FOR PLAN SEE SHEET 5.

NOT TO SCALE

–L– MEDIAN DETAILS

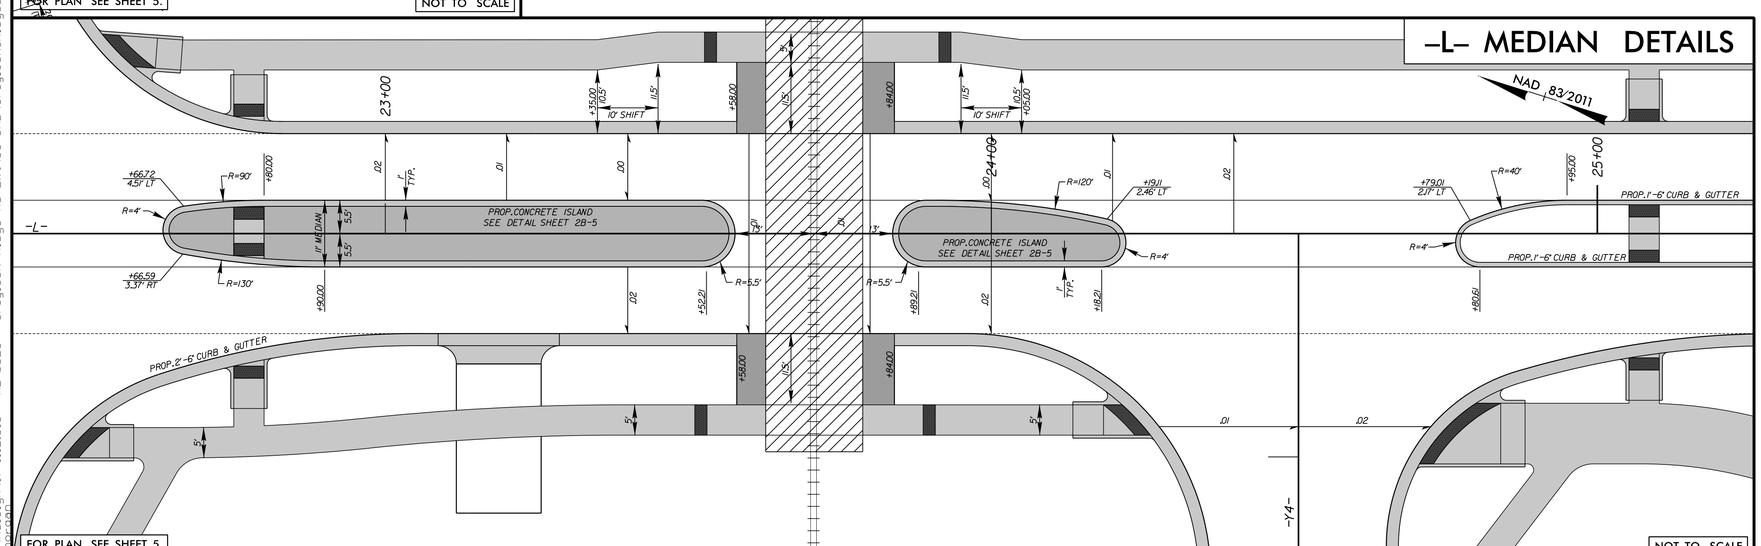

FOR PLAN SEE SHEET 5.

NOT TO SCALE

NOTE: USE STANDARD METHOD OF ENDING CURB & GUTTER DETAIL ON SHEET 2B-8 AT THE FOLLOWING LOCATIONS:
–L– STA. 23+58.00 RT & LT
–L– STA. 23+84.00 RT & LT

AMT
A. MORTON THOMAS AND ASSOCIATES, INC.
10735 DAVID TAYLOR DRIVE, SUITE 310 • CHARLOTTE, NC 28262
(704) 595-9975 • NC LICENSE NO. F-1049
WWW.AMTENGINEERING.COM

8/17/99
12/30/2025
K:\Roadway\17-1112.013 - HL-0025 - Greylock Ridge Rd Ext\05-CAD\Greylock_Ridge_Ext\Roadway\Proj\Greylock_Rdy_psh\02B-4_IntersectionDetail.dgn
amorgan