Docusign Envelope ID: F048F0D8-E039-406A-8A46-44D17900C958

5/28/99

PROJECT REFERENCE NO.	SHEET NO.
HL-0025	8

ROADWAY DESIGN ENGINEER

NORTH CAROLINA PROFESSIONAL SEAL 030740 ENGINEER STEVEN MATHER KARNIS

Signed by: Steve Karnis 12/17/2025

HYDRAULICS ENGINEER

NORTH CAROLINA PROFESSIONAL SEAL 053892 ENGINEER B. GREGORY ADOLPH

Signed by: B. Gregory Adolph 12/17/2025

DOCUMENT NOT CONSIDERED FINAL UNLESS ALL SIGNATURES COMPLETED

FOR –SIDEPATH– PLAN SEE SHEETS 4 & 5.
FOR –SIDEPATH– ALIGNMENT SEE SHEETS 2B–1 & 2B–2.
–SIDEPATH– PROFILE TO FOLLOW –L– PROFILE AND TYPICAL SECTIONS.

–SIDEPATH–

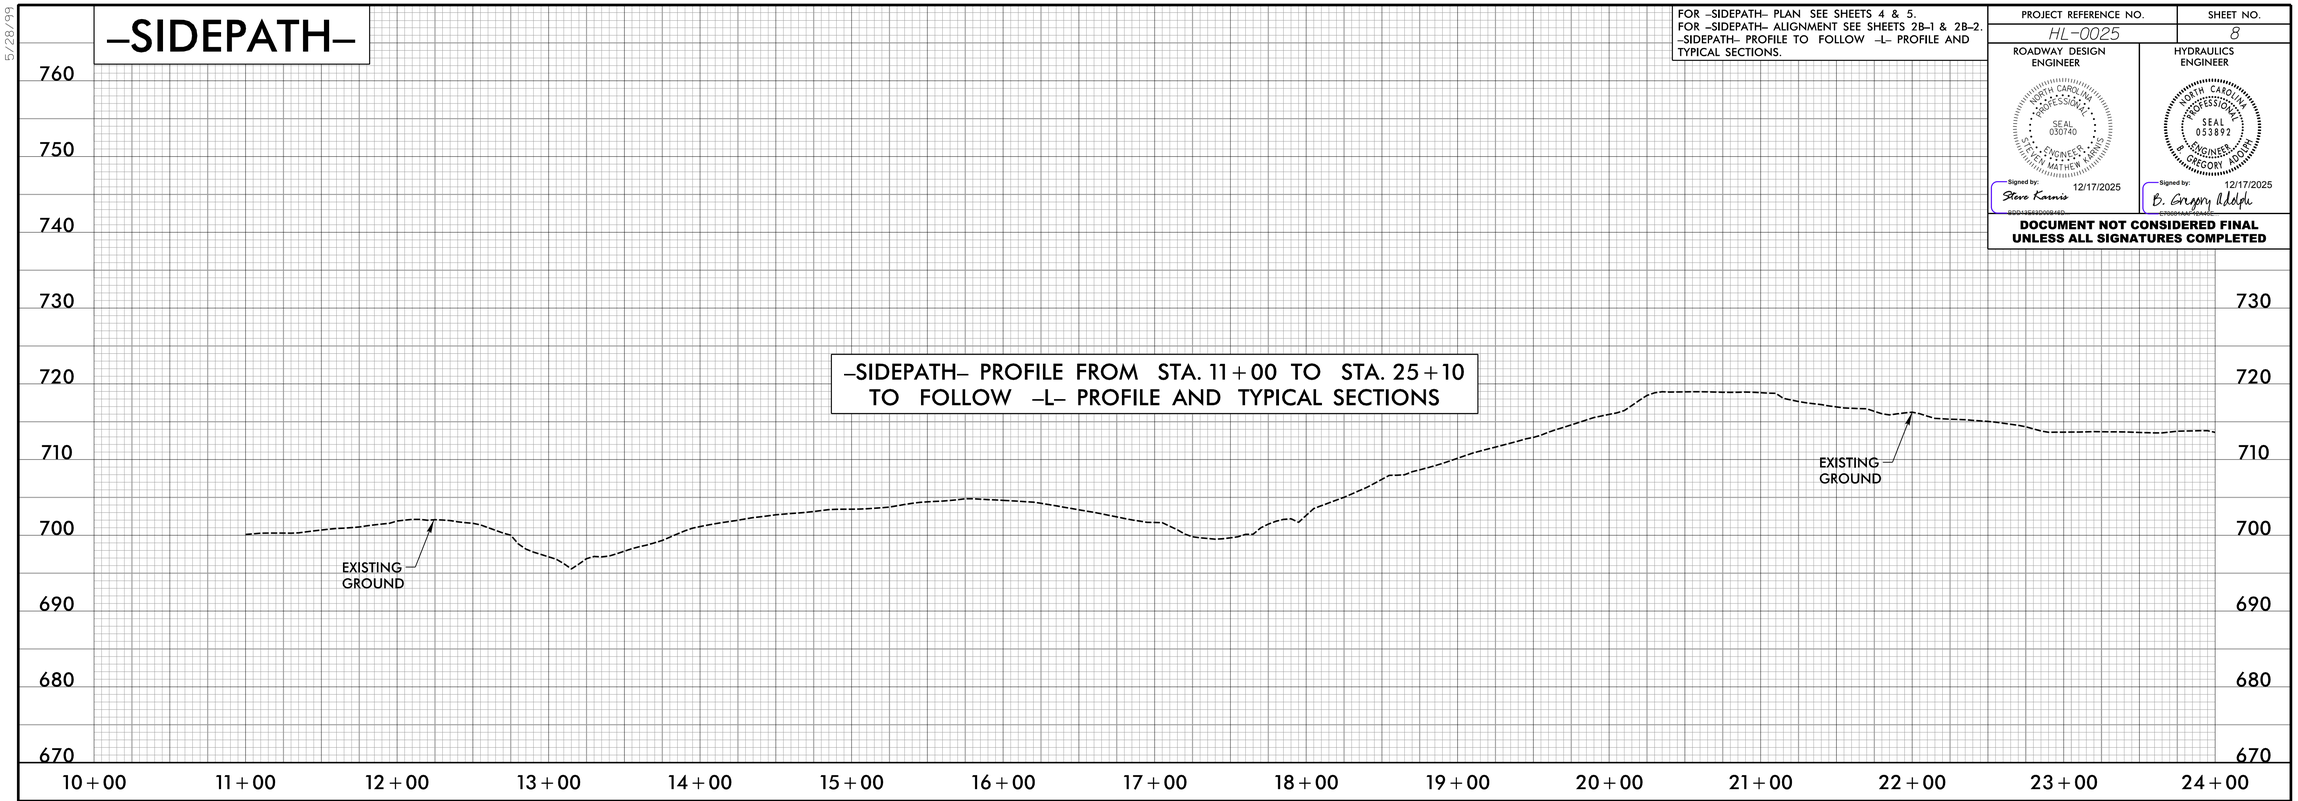

FOR –SIDEPATH– PLAN SEE SHEETS 4 & 5.
FOR –SIDEPATH– ALIGNMENT SEE SHEETS 2B–1 & 2B–2.
–SIDEPATH– PROFILE TO FOLLOW –L– PROFILE AND TYPICAL SECTIONS.

–SIDEPATH–

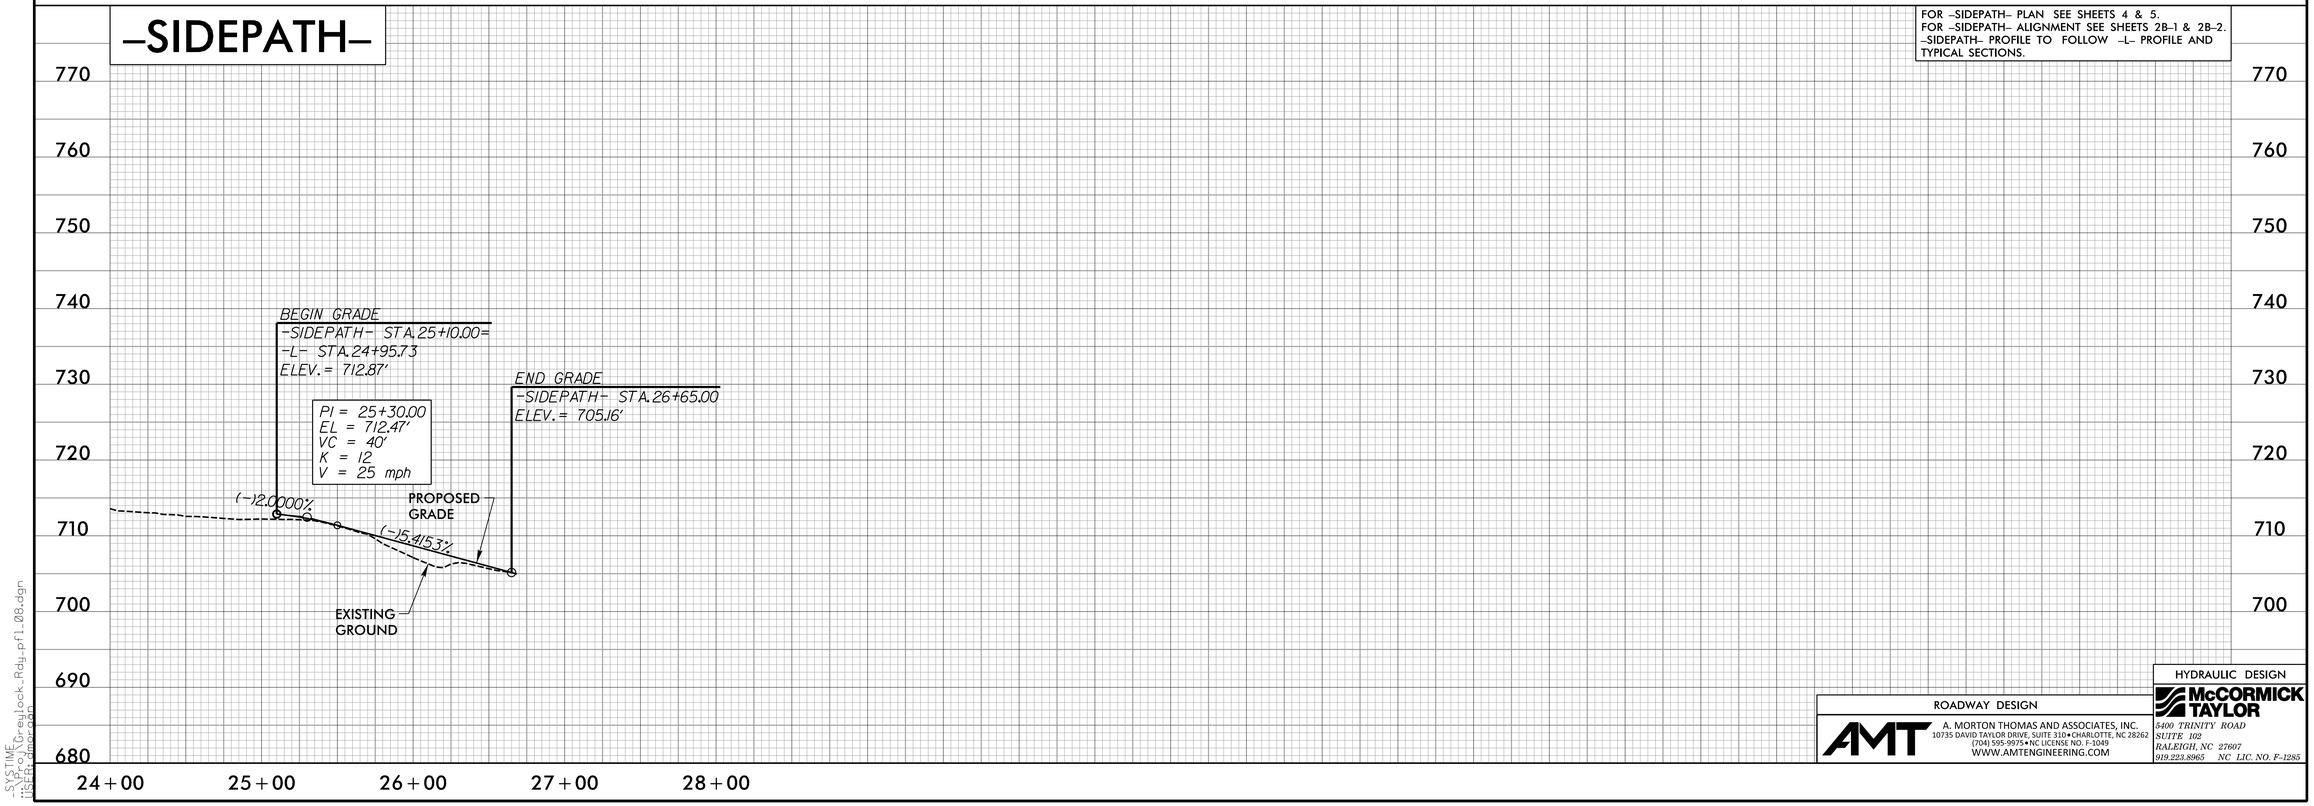

ROADWAY DESIGN

AMT A. MORTON THOMAS AND ASSOCIATES, INC.
10735 DAVID TAYLOR DRIVE, SUITE 310 • CHARLOTTE, NC 28262
(704) 595-9975 • NC LICENSE NO. F-1049
WWW.AMTENGINEERING.COM

HYDRAULIC DESIGN

McCORMICK TAYLOR
5400 TRINITY ROAD
SUITE 102
RALEIGH, NC 27607
919.223.8965 NC LIC. NO. F-1285

-SYSTIME
USER: amorgan
V8 Greylock_Rdy_pfl_08.dgn