Docusign Envelope ID: E34754C5-7036-4B59-88AD-A70B05D5F156

PROJ. REFERENCE NO.	SHEET NO.
HL-0025	TMP-4

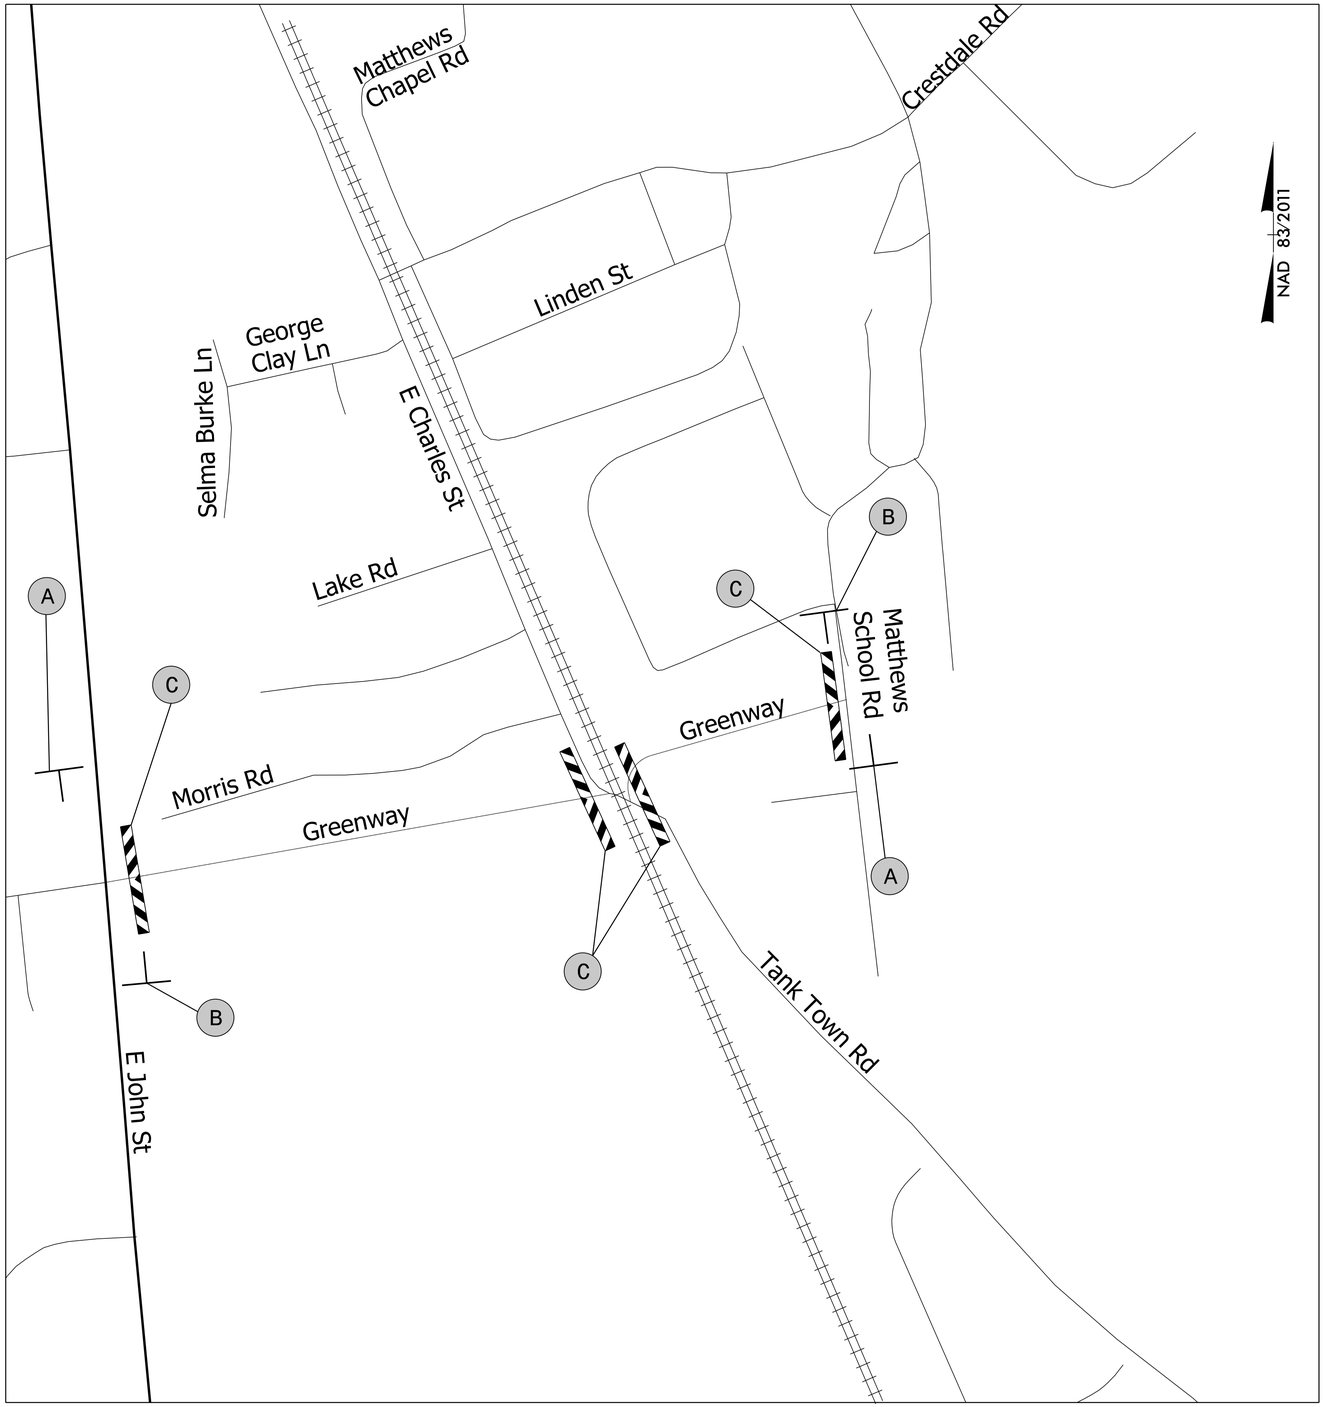

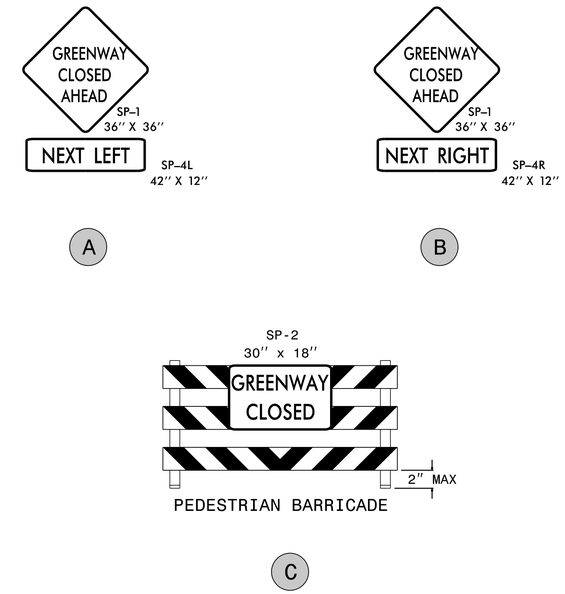

APPROVED: _____

DATE: _____

NORTH CAROLINA PROFESSIONAL SEAL 030740 ENGINEER STEVEN MATHEW KARNIS

Signed by: Steve Karnis 2/4/2026

1DAB4E64B005446F

DOCUMENT NOT CONSIDERED FINAL UNLESS ALL SIGNATURES COMPLETED

DIVISION OF HIGHWAYS · STATE OF NORTH CAROLINA · DEPARTMENT OF TRANSPORTATION · WORK ZONE TRAFFIC CONTROL

TEMPORARY TRAFFIC CONTROL DETAILS
CLOSE EXISTING GREENWAY

AMT A. MORTON THOMAS AND ASSOCIATES, INC.
10735 DAVID TAYLOR DRIVE, SUITE 310 • CHARLOTTE, NC 28262
(704) 595-9975 • NC LICENSE NO. F-1049
WWW.AMTENGINEERING.COM

2/4/2026
X:\Raleigh\17-111\2.013 - HL-0025 - Greylock Ridge Rd Ext\05-CAD\Greylock_Ridge_Ext\Traffic\TrafficControl\TCP\Greylock_TMP_TC04.dgn
dmorgan