Docusign Envelope ID: E34754C5-7036-4B59-88AD-A70B05D5F156

PROJ. REFERENCE NO.	SHEET NO.
HL-0025	TMP-5

TYPE III BARRICADE

TYPE III BARRICADE

A

PEDESTRIAN BARRICADE

B

SECTION A–A **NOT TO SCALE

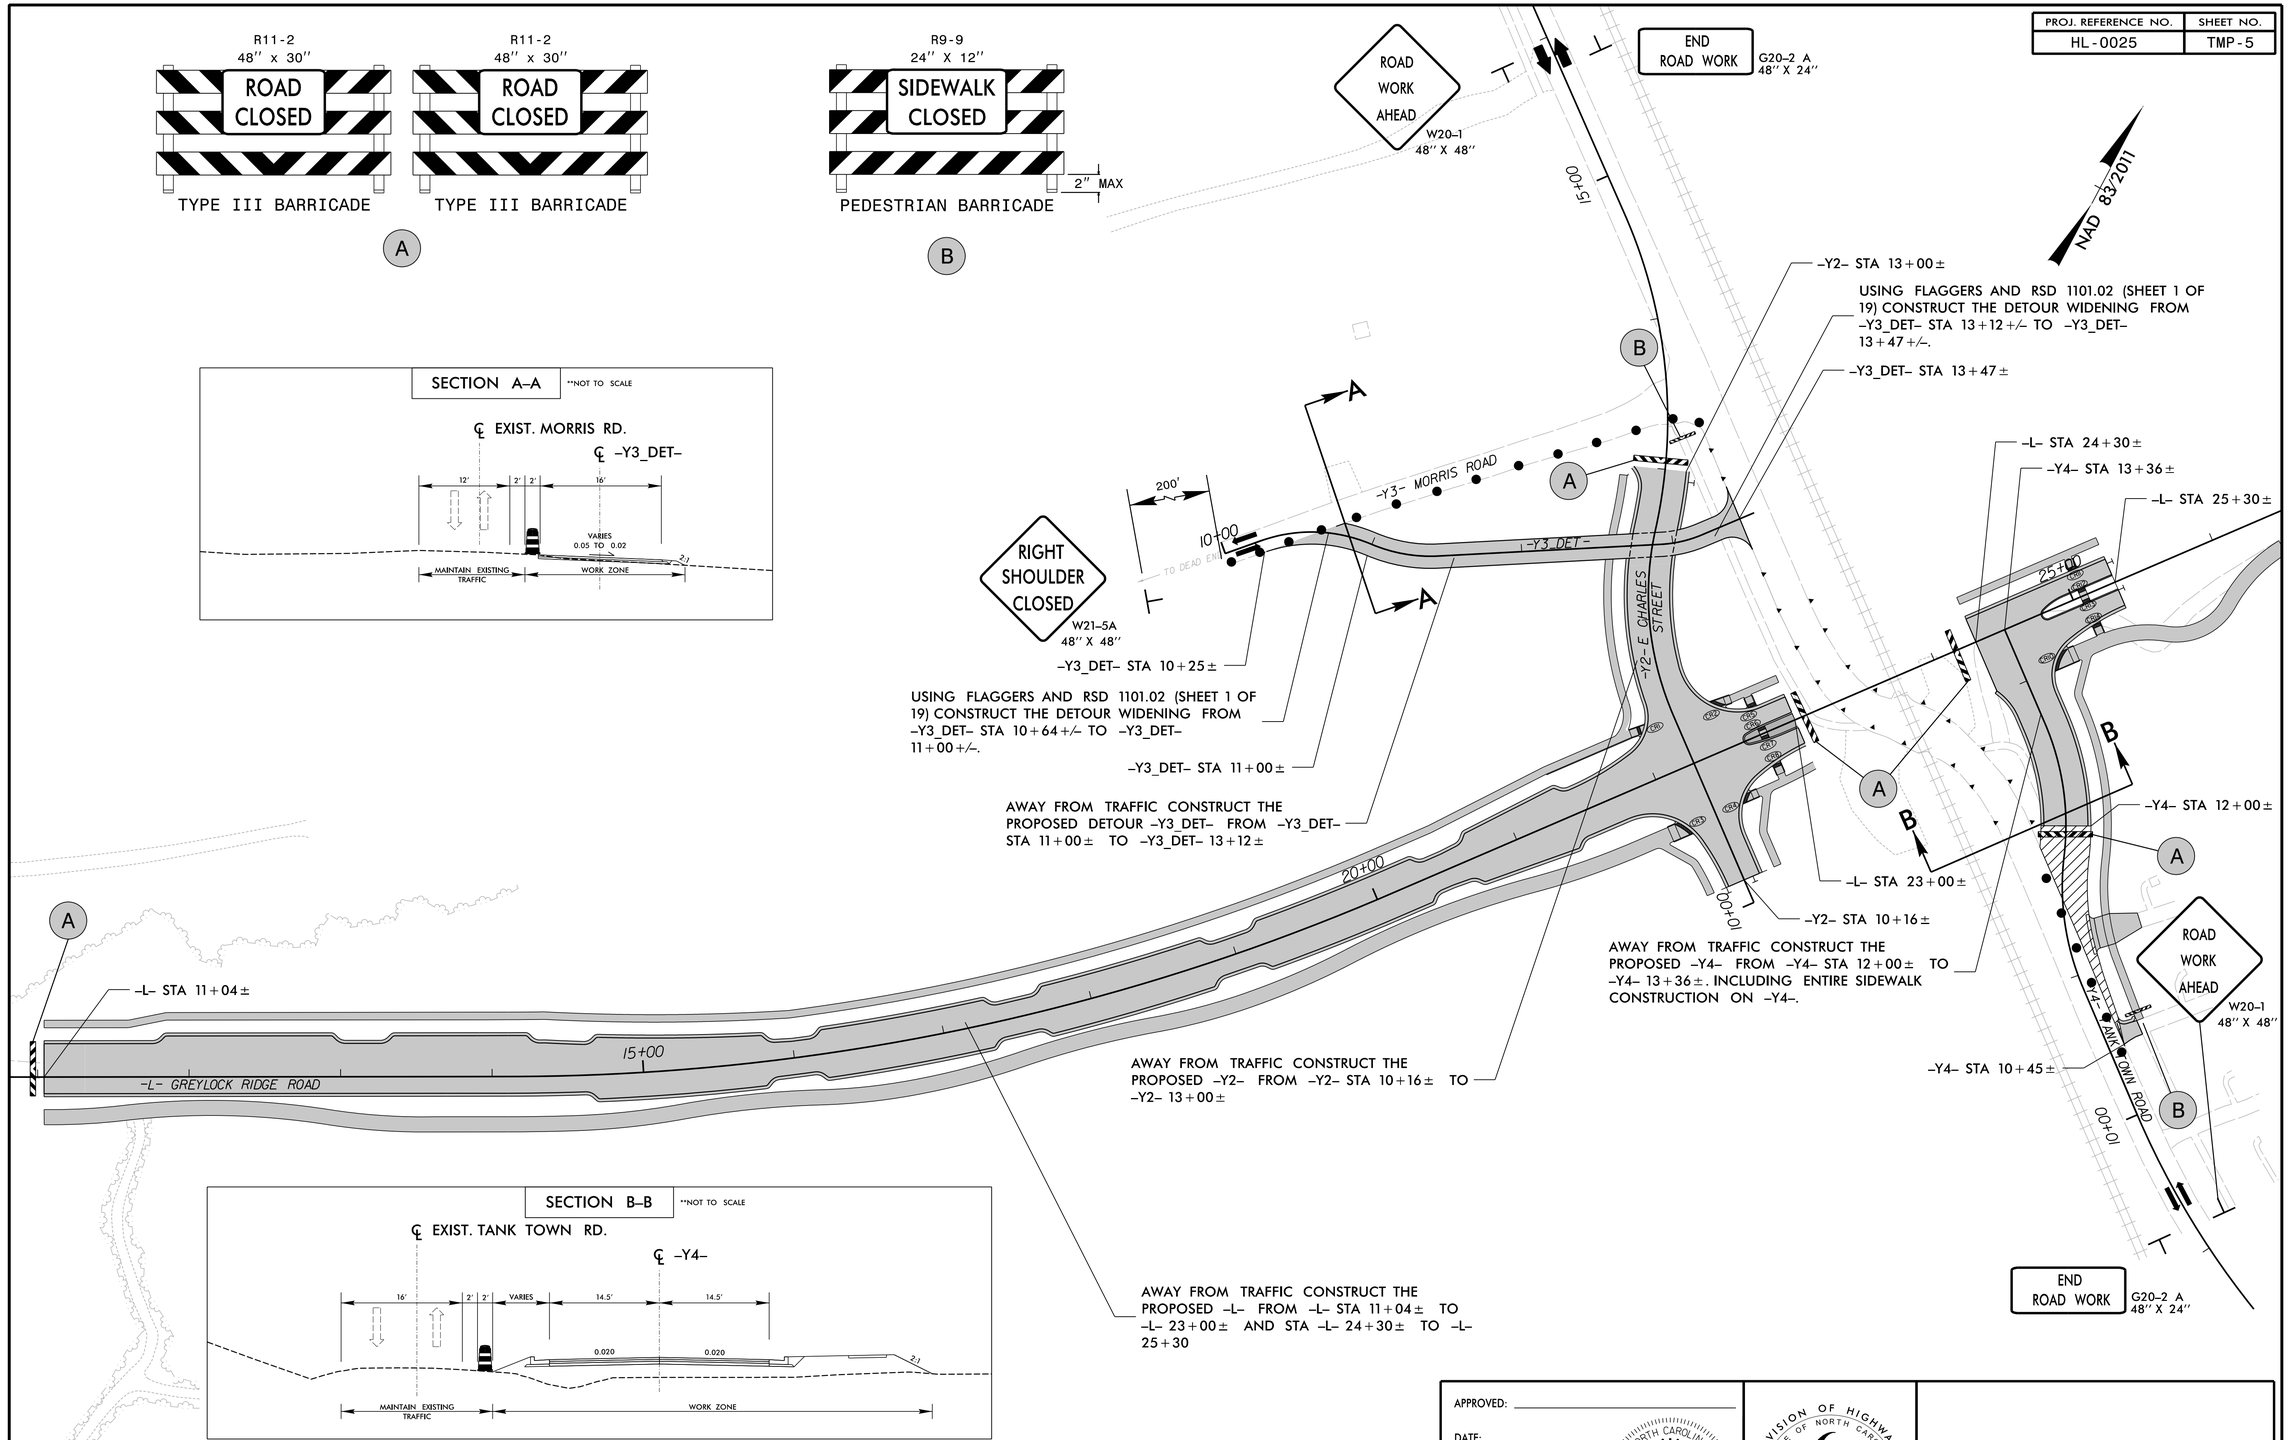

SECTION B–B **NOT TO SCALE

APPROVED: _____

DATE: _____

NORTH CAROLINA PROFESSIONAL SEAL 030740 ENGINEER STEVEN MATHEW KARNES

Signed by: Steve Karnes 2/4/2026
1DAB4E64BD0546F...

DOCUMENT NOT CONSIDERED FINAL UNLESS ALL SIGNATURES COMPLETED

AMT A. MORTON THOMAS AND ASSOCIATES, INC.
10735 DAVID TAYLOR DRIVE, SUITE 310 • CHARLOTTE, NC 28262
(704) 595-9975 • NC LICENSE NO. F-1049
WWW.AMTENGINEERING.COM

DIVISION OF HIGHWAYS STATE OF NORTH CAROLINA DEPARTMENT OF TRANSPORTATION WORK ZONE TRAFFIC CONTROL

TEMPORARY TRAFFIC CONTROL DETAILS PHASE 1

2/4/2026
X:\Raleigh\17-III2.013 - HL-0025 - Greylock Ridge Rd Ext\05-CAD\Greylock_Ridge_Ext\Traffic\TrafficControl\TCP\Greylock_TMP_TC05.dgn
dmorgan