Docusign Envelope ID: A1BD929D-828F-4A94-A8E0-CA677085BFA1

PROJ. REFERENCE NO.	SHEET NO.
HL-0025	TMP-6

TYPE III BARRICADE

TYPE III BARRICADE

A

PEDESTRIAN BARRICADE

B

SECTION A–A **NOT TO SCALE

SECTION B–B **NOT TO SCALE

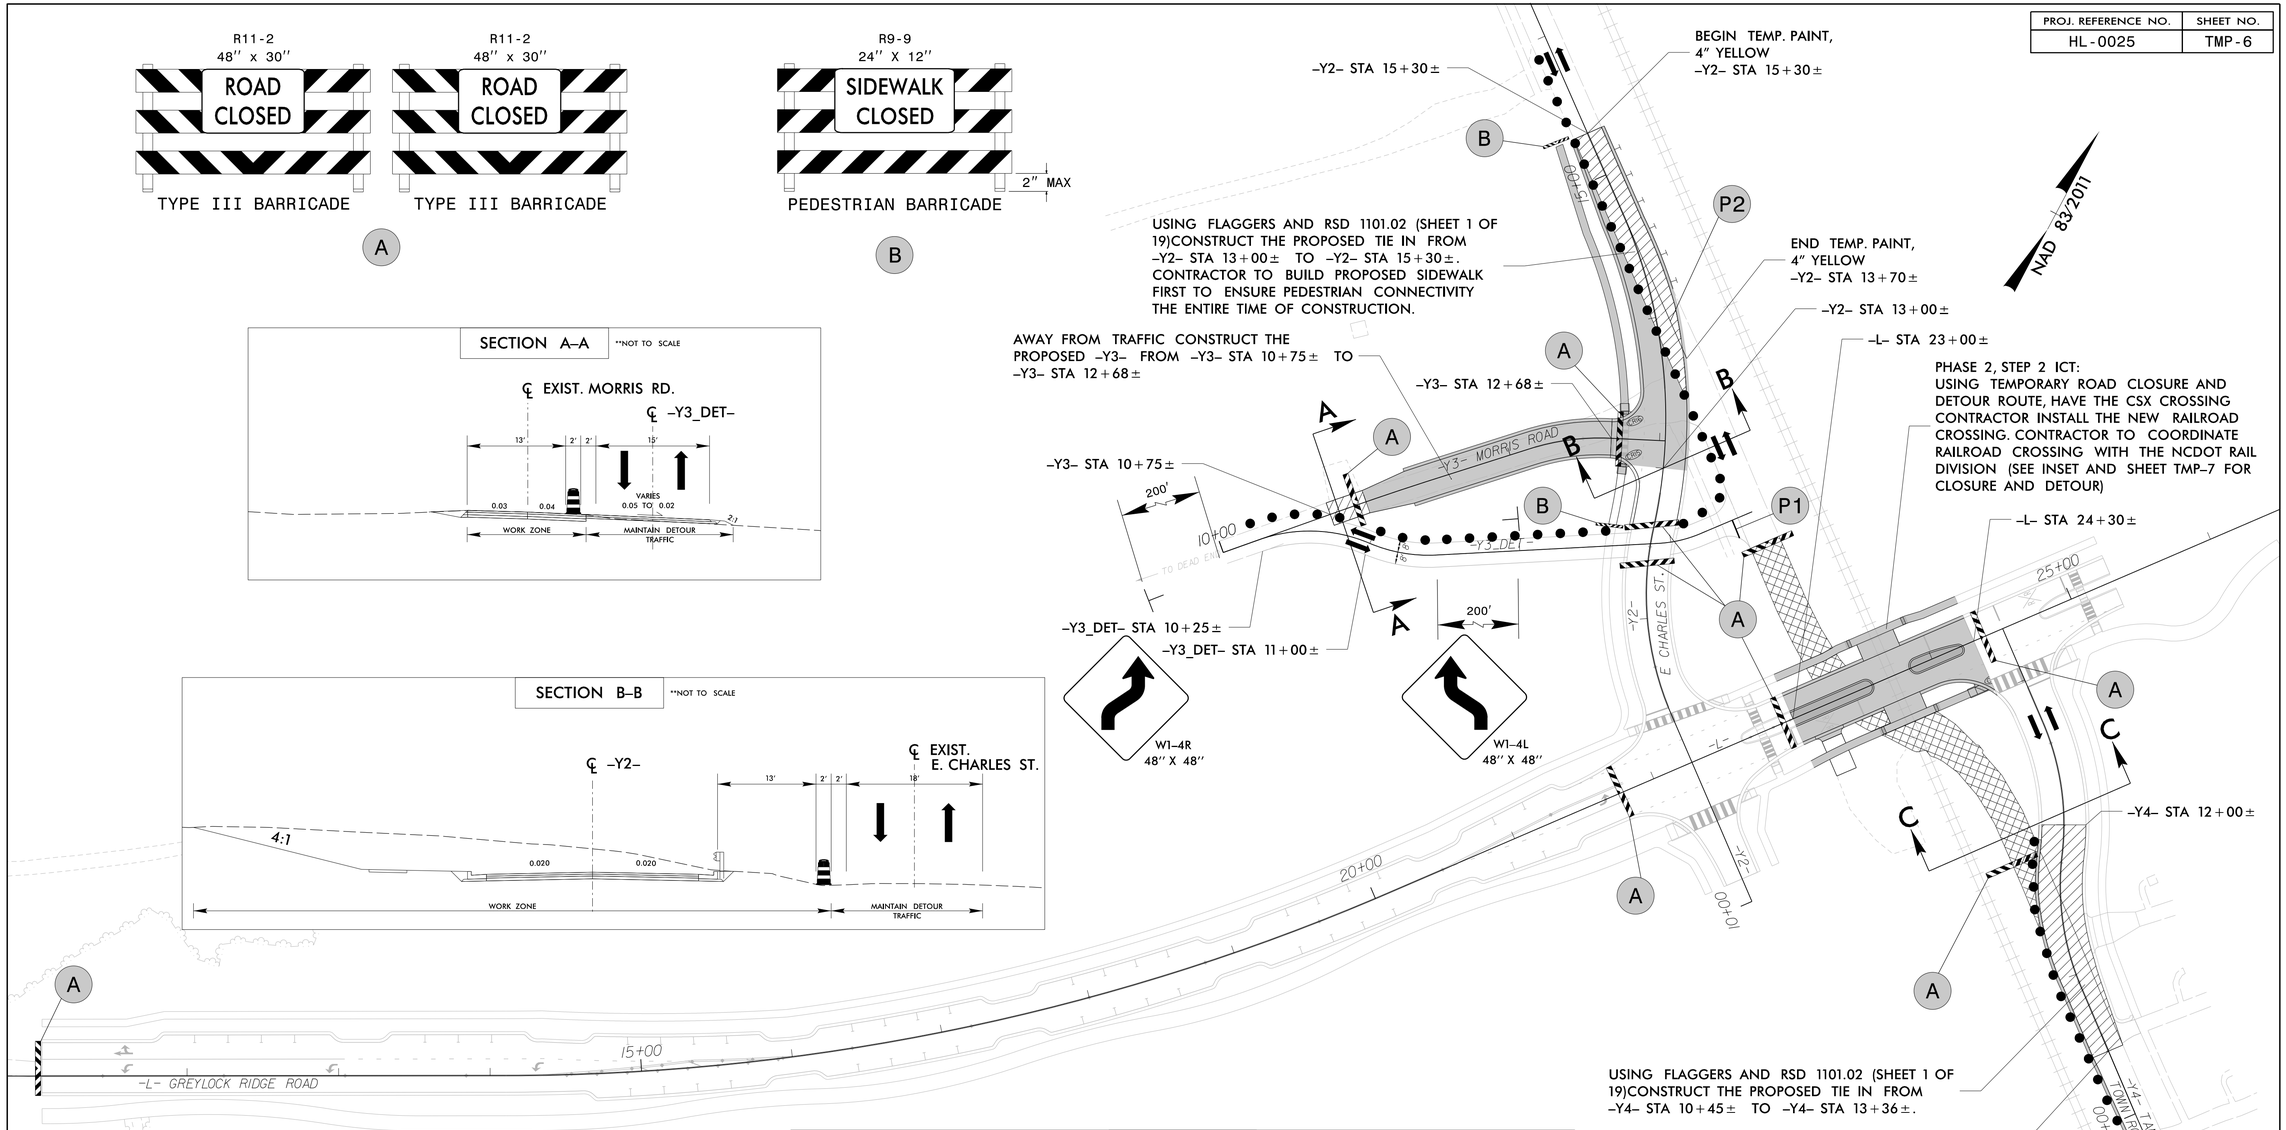

SECTION C–C **NOT TO SCALE

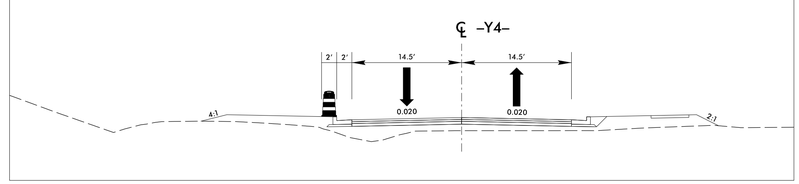

APPROVED: _____

DATE: 3/5/2026

NORTH CAROLINA PROFESSIONAL SEAL 045246 ENGINEER JASON T. GADDY

DocuSigned by: Jason T. Gaddy
BAE5D64400BA486...

DOCUMENT NOT CONSIDERED FINAL UNLESS ALL SIGNATURES COMPLETED

AMT A. MORTON THOMAS AND ASSOCIATES, INC.
10735 DAVID TAYLOR DRIVE, SUITE 310•CHARLOTTE, NC 28262
(704) 595-9975•NC LICENSE NO. F-1049
WWW.AMTENGINEERING.COM

DIVISION OF HIGHWAYS • STATE OF NORTH CAROLINA • DEPARTMENT OF TRANSPORTATION • WORK ZONE TRAFFIC CONTROL

TEMPORARY TRAFFIC CONTROL DETAILS PHASE 2

3/5/2026
X:\Raleigh\17-III2.013 - HL-0025 - Greylock Ridge Rd Ext\05-CAD\Greylock_Ridge_Ext\Traffic\TrafficControl\TCP\Greylock_TMP_TC06.dgn
default