PROJECT REFERENCE NO.	SHEET NO.
HL-0025	U0-3
R/W SHEET NO.	

NAD 83/2011

NOTES:
1) FOR ROADWAY PLAN SEE SHEET 5.
2) ALL UTILITY WORK SHOWN ON THESE SHEETS WILL BE DONE BY OTHERS. NO PAYMENT WILL BE MADE TO THE CONTRACTOR FOR UTILITY WORK SHOWN ON THESE SHEETS.

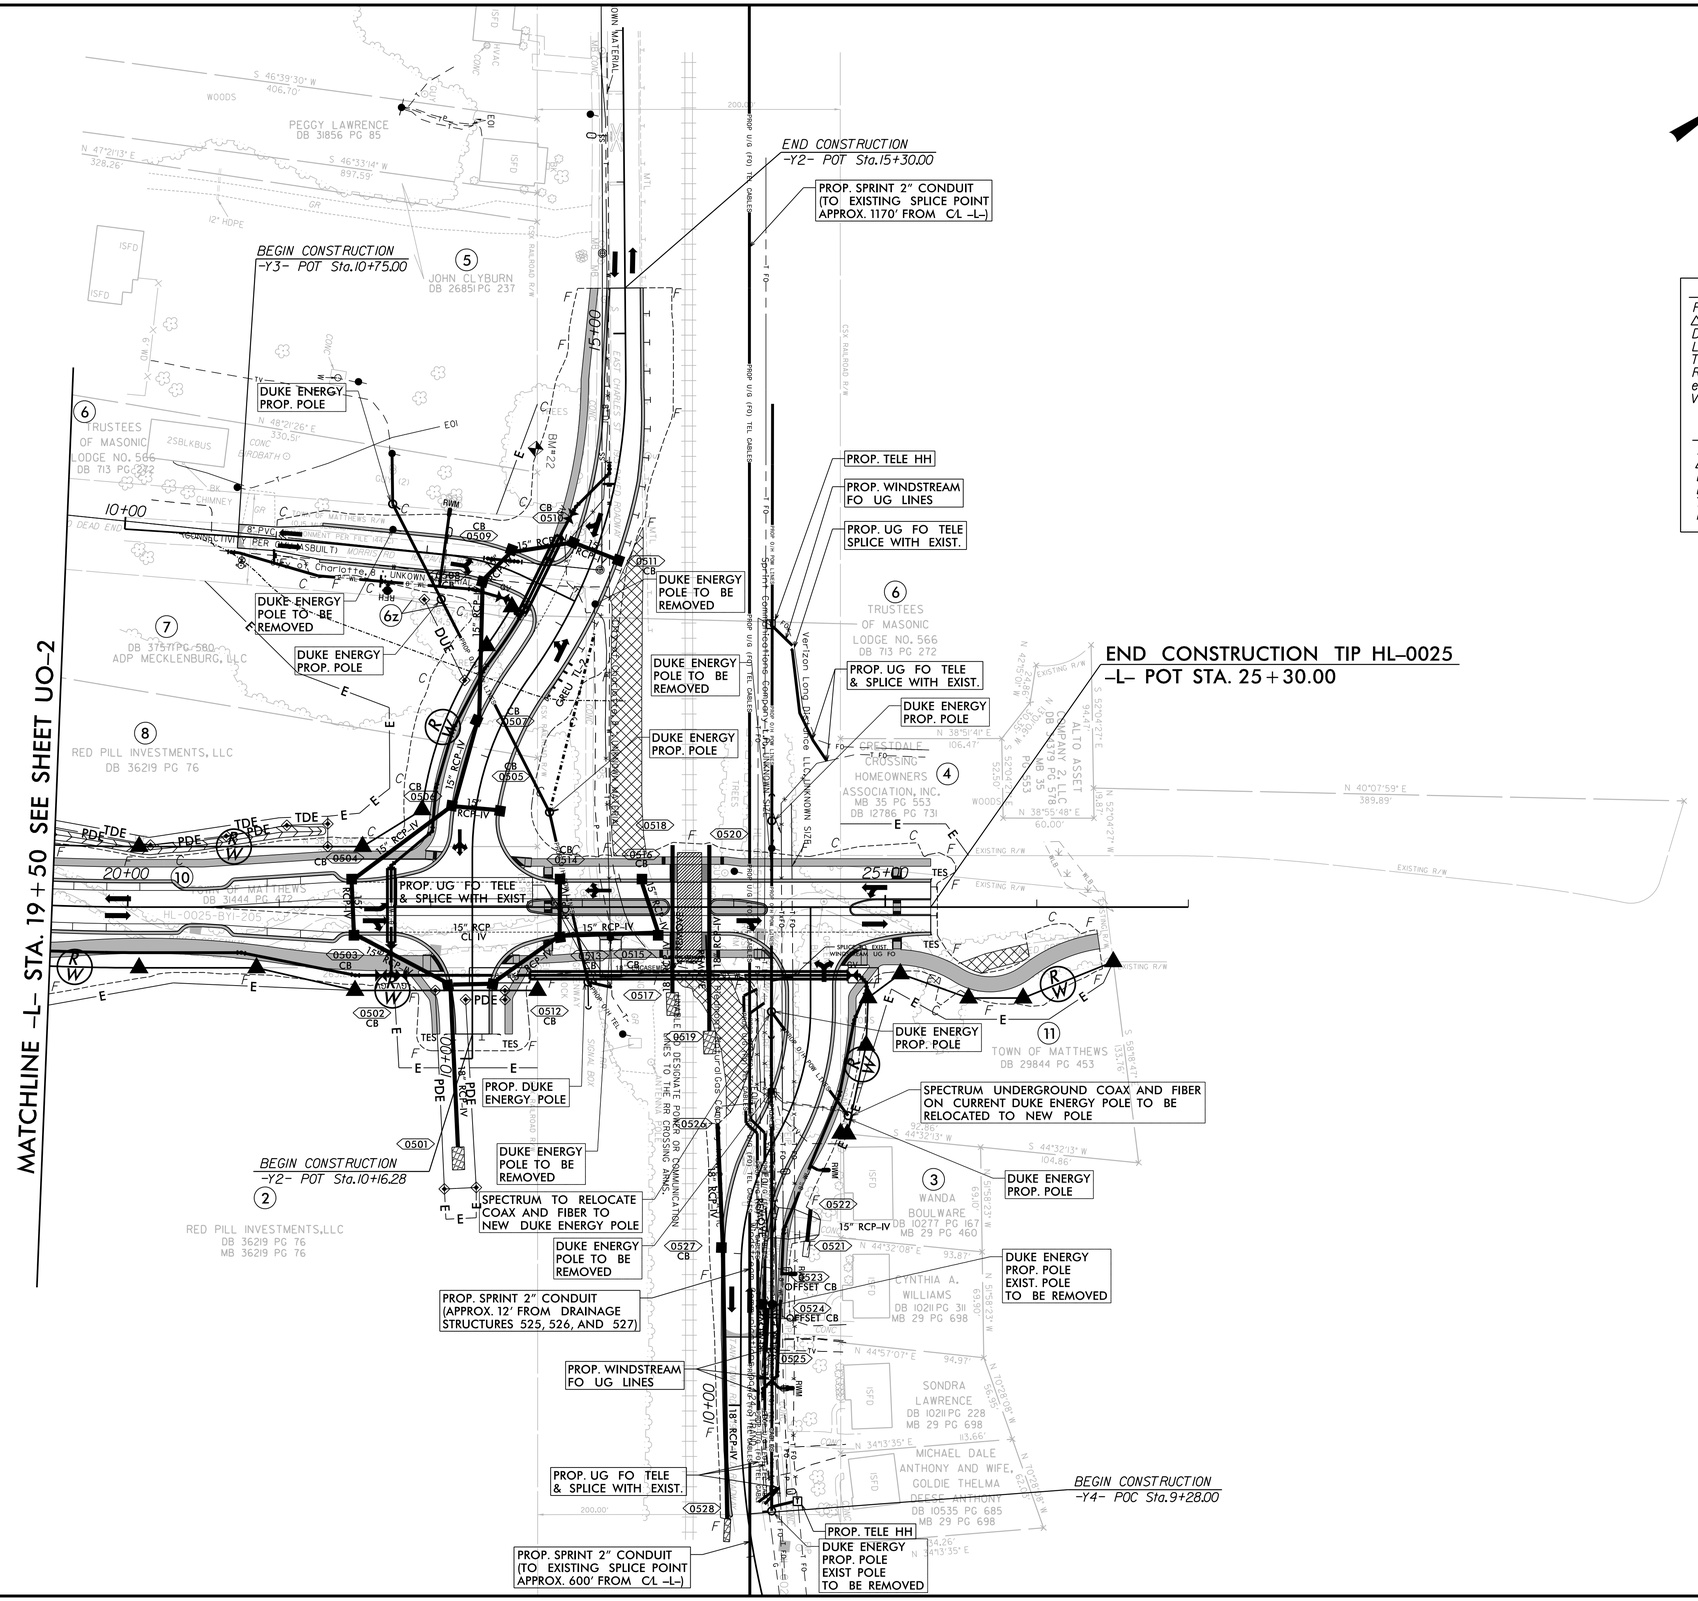

-L-		
PI Sta 17+13.57		
△ = 23° 13' 14.4" (LT)		
D = 3° 53' 04.1"		
L = 597.78'		
T = 303.05'		
R = 1,475.00'		
e = NC (0.02)		
V = 30 mph		

-Y2-	
PI Sta 11+99.66	PI Sta 13+69.90
△ = 35° 49' 51.8" (RT)	△ = 36° 18' 03.6" (LT)
D = 28° 38' 52.4"	D = 17° 06' 11.6"
L = 125.07'	L = 212.25'
T = 64.66'	T = 109.82'
R = 200.00'	R = 335.00'
e = NC (0.02)	e = NC (0.02)
V = 25 mph	V = 30 mph

-Y4-		
PI Sta 9+25.47	PI Sta 11+36.76	PI Sta 12+25.88
△ = 15° 37' 34.0" (RT)	△ = 29° 57' 25.0" (RT)	△ = 30° 06' 20.6" (LT)
D = 10° 25' 02.7"	D = 33° 42' 12.2"	D = 33° 42' 12.2"
L = 150.00'	L = 88.88'	L = 89.33'
T = 75.47'	T = 45.48'	T = 45.72'
R = 550.00'	R = 170.00'	R = 170.00'
	e = NC (0.02)	e = NC (0.02)
	V = 25 mph	V = 25 mph

-Y3-	
PI Sta 11+15.54	PI Sta 12+40.65
△ = 1° 59' 38.9" (RT)	△ = 20° 13' 08.7" (RT)
D = 2° 51' 53.2"	D = 38° 11' 49.9"
L = 69.61'	L = 52.93'
T = 34.81'	T = 26.74'
R = 2,000.00'	R = 150.00'
	e = RC (0.02)
	V = 20 mph

DETAIL B
LATERAL 'V' DITCH
(Not to Scale)

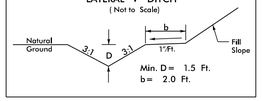

FROM STA. 19+50 TO STA. 21+28 LT
(39 CY DDE)

UTILITY COORDINATION BY

AMT
A. MORTON THOMAS AND ASSOCIATES, INC.
10735 DAVID TAYLOR DRIVE, SUITE 310•CHARLOTTE, NC 28262
(704) 595-9975•NC LICENSE NO. F-1049
WWW.AMTENGINEERING.COM

8/17/99
6/16/2025
8:18:23 AM
S:\Projects\17-1112.013 - HL-0025 - Greylock Ridge Rd Ext\05-CAD\Greylock_Ridge_Ext\Utilities\Engineering\UBO\Proj\Greylock_UTL_UBO-3.dgn