STATE	PROJECT NO.	SHEET NO.	TOTAL SHEETS
N.C.	2026CPT.10.15.10901 2026CPT.10.15.20901 2026CPT.10.15.20902	8	
F.A. PROJECT NO.			

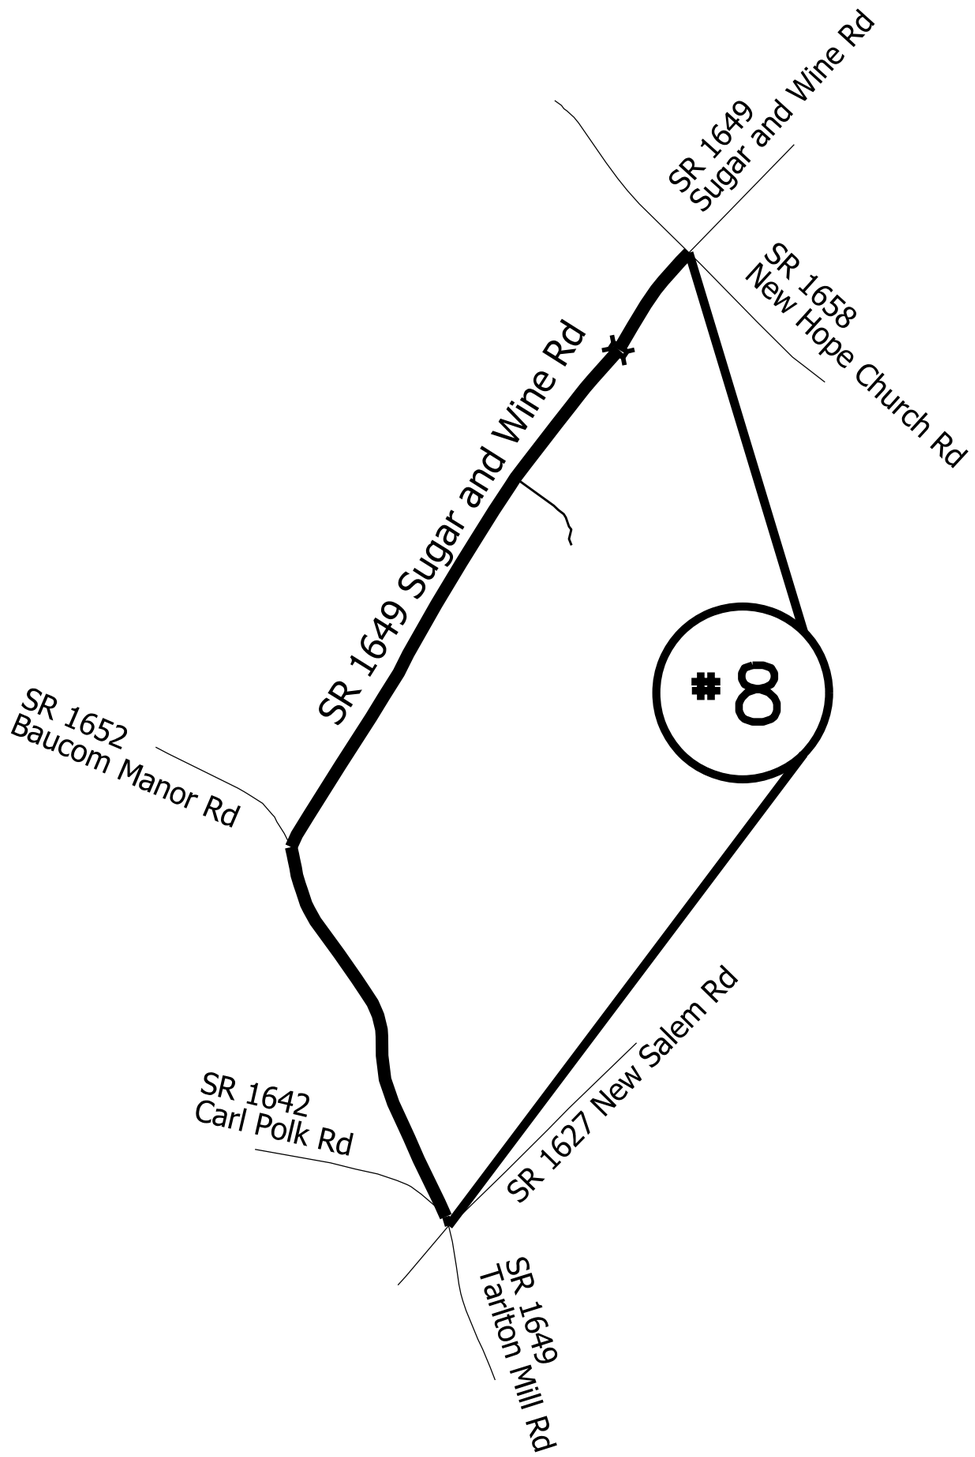

ENLARGED MUNICIPAL AND SUBURBAN AREAS

UNION COUNTY

NORTH CAROLINA

PREPARED BY THE

NORTH CAROLINA DEPARTMENT OF TRANSPORTATION
DIVISION OF HIGHWAYS - DIVISION 10 DISTRICT 3

MAP #8 SR 1649 SUGAR AND WINE RD
1.96 MILES
FROM SR 1627 NEW SALEM RD
TO SR 1658 NEW HOPE CHURCH RD