Docusign Envelope ID: ECB627AE-5F74-4559-A4D8-C61397E2CB50

TIP NO.	SHEET NO.
HL-0008I	SIGN-6

APPROVED: DocuSigned by: Faith E. Jahnke BD02B5BCE7C9466...

DATE: 2/2/2026

SEAL

NORTH CAROLINA PROFESSIONAL SEAL 046981 ENGINEER FAITH E. JAHNKE

DOCUMENT NOT CONSIDERED FINAL UNLESS ALL SIGNATURES COMPLETED

Prepared in the Office of: SUMMIT DESIGN AND ENGINEERING SERVICES
NC FIRM LICENSE Nos C-5176
320 Executive Ct.
Hillsborough, NC 27278
(919) 732-3883
(919) 732-6676 (FAX)

PROJECT NOTES

1 SIGN ERECTION, TYPE E (GROUND MOUNTED)
2 SIGN ERECTION, RELOCATE TYPE D (GROUND MOUNTED)
3 SIGN ERECTION, RELOCATE TYPE E (GROUND MOUNTED)
4 DISPOSAL OF SIGN SYSTEM, TYPE E
5 DISPOSAL OF SUPPORT, U-CHANNEL

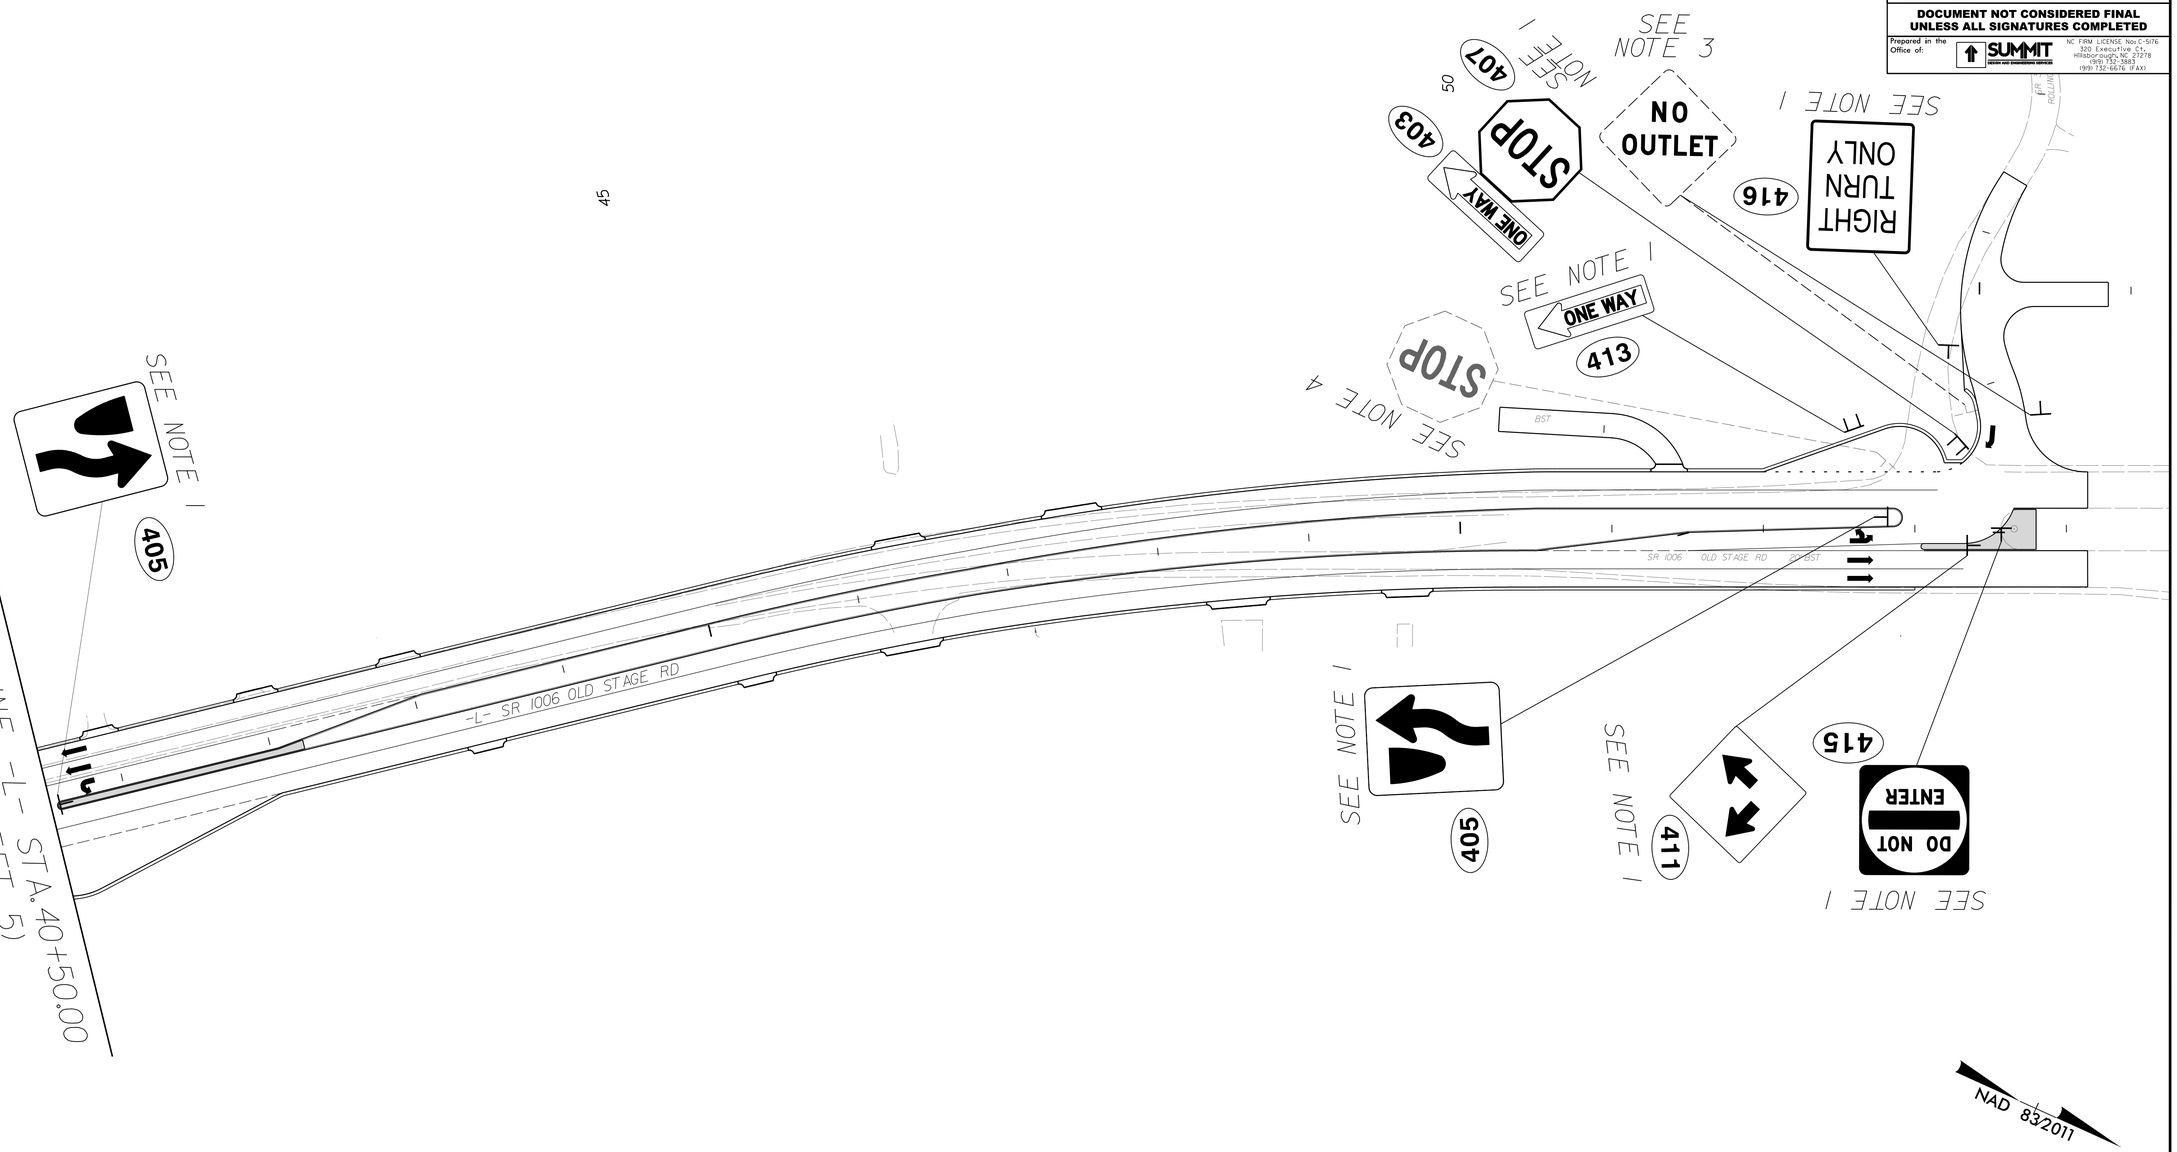

EXISTING AND PROPOSED SIGNS