PROJECT REFERENCE NO.	SHEET NO.
U-5302	RW02C-3

Location and Surveys

NCDOT

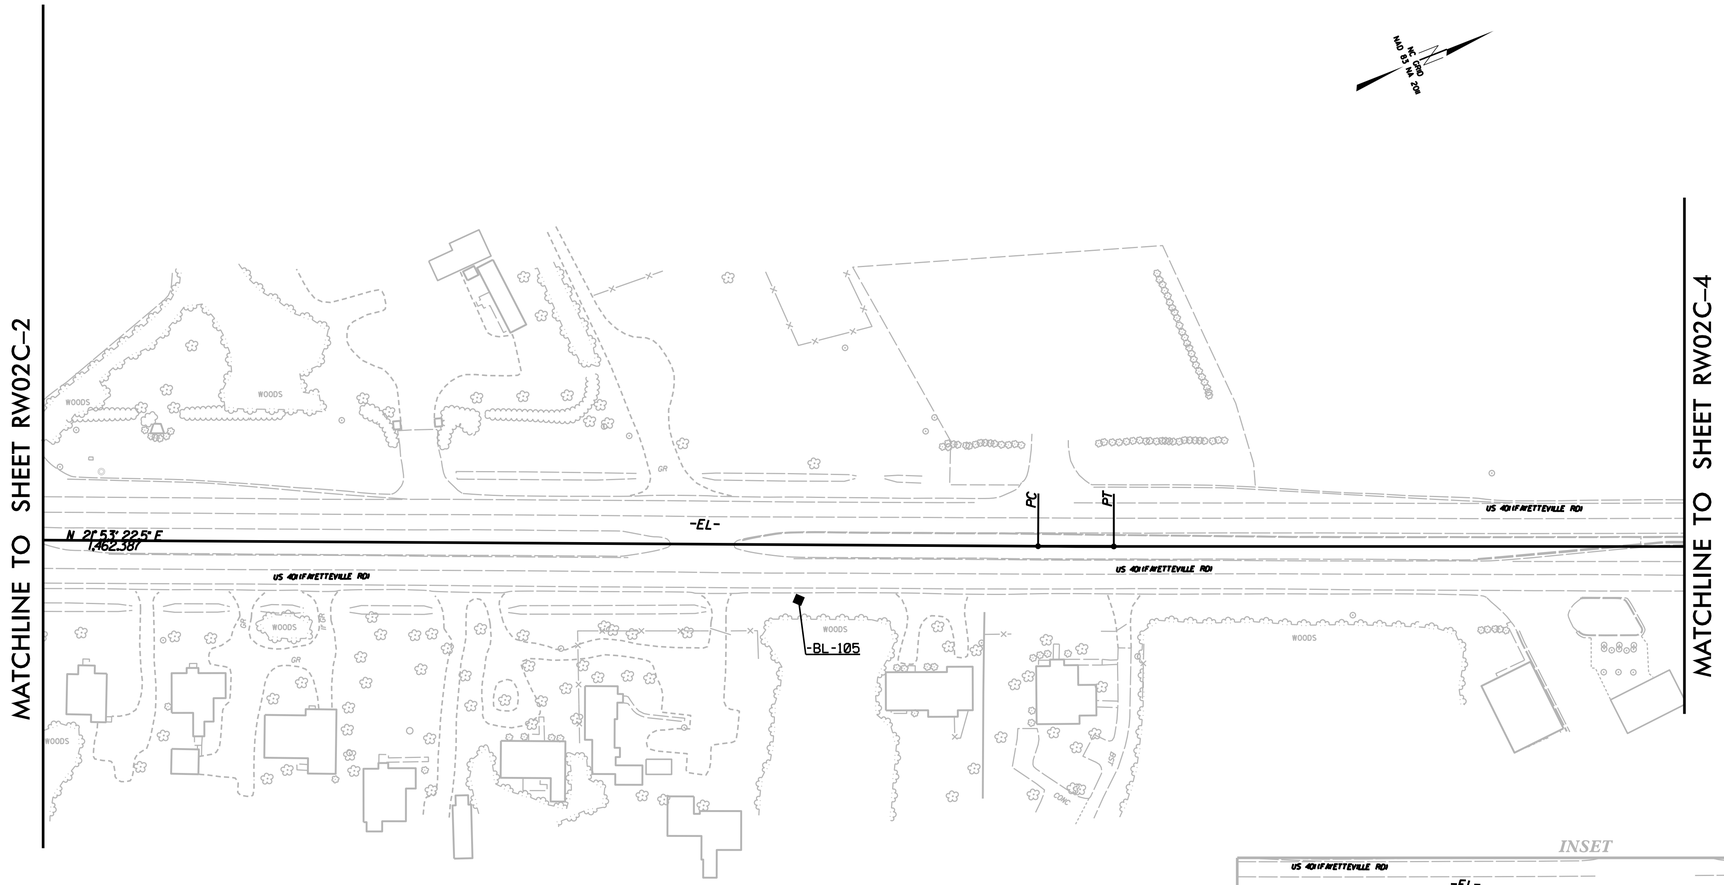

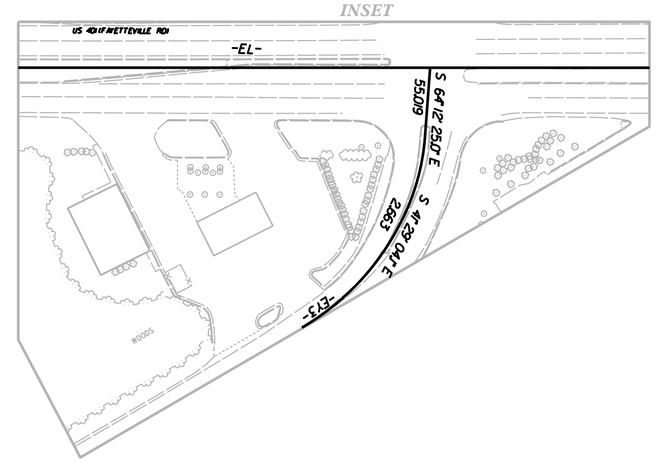

SEE SHEET RW2C-10 FOR FURTHER ALIGNMENT DETAILS

NOTES:

1. IF FURTHER INFORMATION REGARDING PROJECT CONTROL IS NEEDED, PLEASE CONTACT THE LOCATION AND SURVEYS UNIT.

2. PROJECT CONTROL WAS ESTABLISHED USING GNSS, THE GLOBAL NAVIGATION SATELLITE SYSTEM.

REVISIONS

7/10/19

12-JUL-2019 14:31
G:\Projects\Urban\U5302\C Series control sheet\Office\u5302_ls_rw02c-3.dgn
bktreslar AT LSD5-311580