Docusign Envelope ID: 9B85F118-F1DC-48C8-9898-58617DCDC362

TIP NO.	SHEET NO.
U-5302	PMP-02

APPROVED: Signed by: Jeff Koontz 84EBFECCD2384F7...

DATE: 1/8/2026

SEAL

NORTH CAROLINA PROFESSIONAL SEAL 018122 ENGINEER JEFFREY A. KOONTZ

DOCUMENT NOT CONSIDERED FINAL UNLESS ALL SIGNATURES COMPLETED

CURB RAMP LOCATIONS

ID	STATION/OFFSET	TYPE
2A	38+03.10 / 68.20 LT	STD
2B	45+70.28 / 62.29 LT	STD

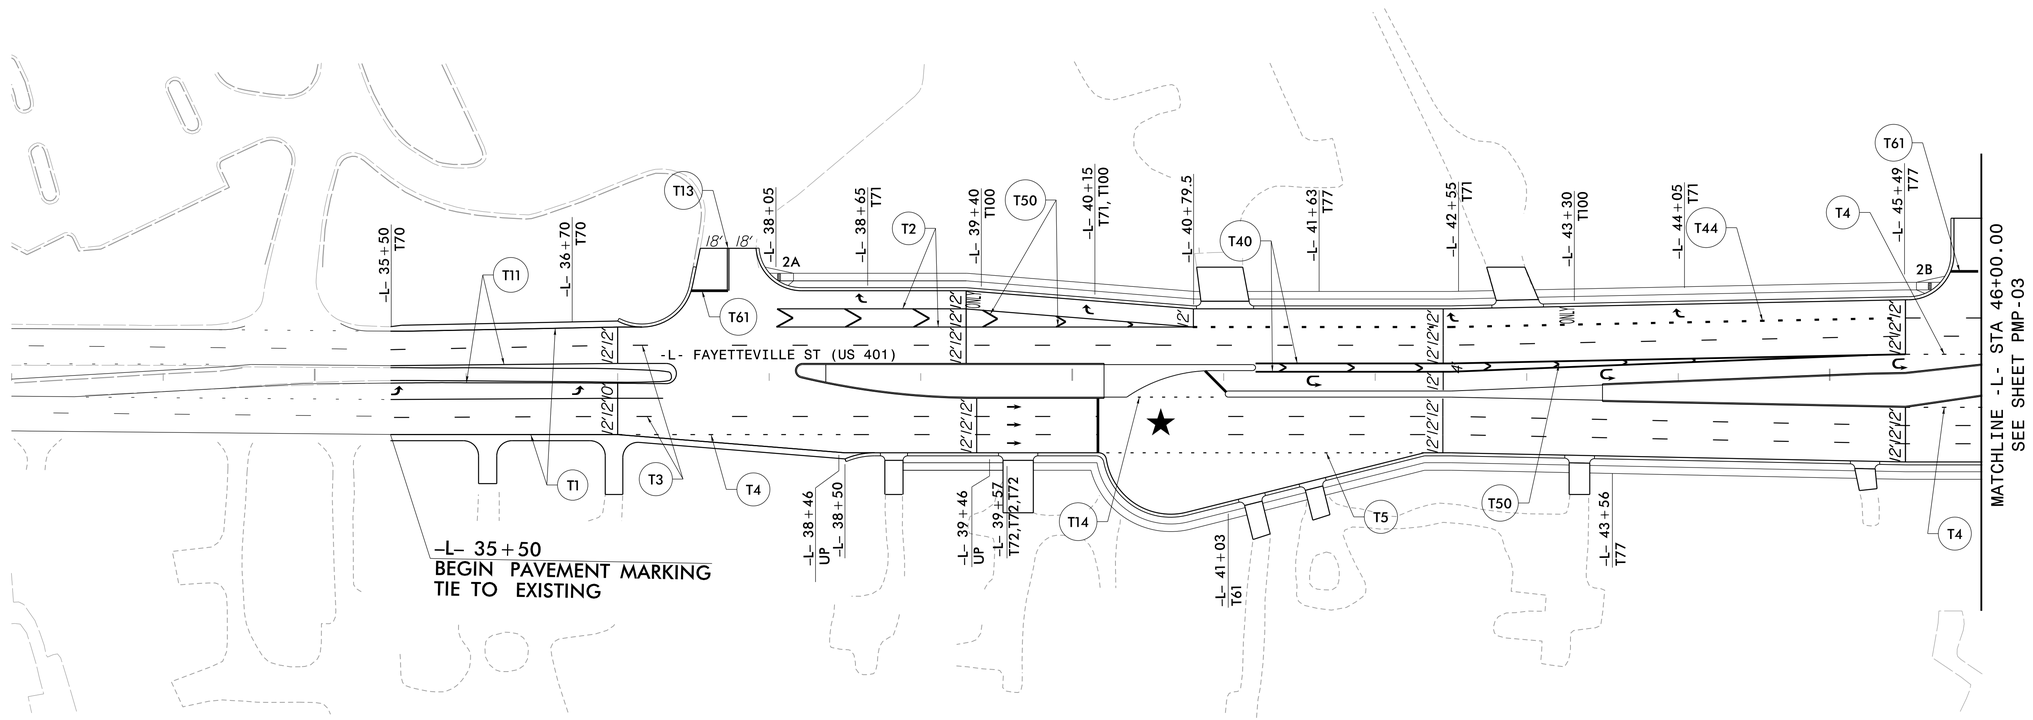

PAVEMENT MARKING SCHEDULE

SYMBOL	DESCRIPTION
T1	WHITE EDGELINE, (4", 90 MIL)
T2	WHITE SOLID LANE LINE, (4", 90 MIL)
T3	10' WHITE SKIP, (4", 90 MIL)
T4	3'-9' WHITE MINI-SKIP, (4", 90 MIL)
T5	2'-6' WHITE MINI-SKIP, (4", 90 MIL)
T10	YELLOW EDGELINE, (4", 90 MIL)
T11	YELLOW SINGLE CENTERLINE, (4", 90 MIL)
T13	YELLOW DOUBLE CENTERLINE, (4", 90 MIL)
T14	2'-6' YELLOW MINI-SKIP, (4", 90 MIL)
T40	WHITE GORELINE, (8", 90 MIL)
T41	WHITE DIAGONAL, (8", 90 MIL)
T42	YELLOW DIAGONAL, (8", 90 MIL)
T43	WHITE SOLID LANE LINE, (8", 90 MIL)
T44	3'-9' WHITE MINI-SKIP, (8", 90 MIL)
T50	WHITE DIAGONAL, (12", 90 MIL)
T52	YELLOW DIAGONAL, (12", 90 MIL)
T61	WHITE STOP BAR, (24", 90 MIL)

SYMBOL	DESCRIPTION
T70	LEFT TURN ARROW (90 MIL)
T71	RIGHT TURN ARROW (90 MIL)
T72	STRAIGHT ARROW (90 MIL)
T74	COMBO RIGHT/STRAIGHT ARROW (90 MIL)
T77	U-TURN ARROW (90 MIL)
T78	COMBO LT/ U-TURN ARROW (90 MIL)
T100	ALPHANUMERIC CHARACTER (90 MIL)

AECOM
5438 Wade Park Blvd, Suite 200
Raleigh, NC 27607
(919) 854-6200 - (919) 854-6259(FAX)

PAVEMENT MARKING DETAIL

11/13/2025
DW:\\aecom-na-pw.bentley.com:AECOM_USA_North_Carolina\Documents\60488049-U-5302\900-CAD GIS\910_CAD\70_NCDOT_TIP\Traffic\Signing\CADD\Signing Layout Plans\U5302_TC_PMP_psh_02.dgn
Berdeaul