Docusign Envelope ID: 31DBAB67-C793-44E2-B981-0E6BCA8674FC

TIP NO.	SHEET NO.
U-5302	PMP-04

APPROVED: Jeffrey A. Koontz
DATE: 2/24/2026

SEAL

NORTH CAROLINA PROFESSIONAL SEAL 018122 ENGINEER JEFFREY A. KOONTZ

DOCUMENT NOT CONSIDERED FINAL UNLESS ALL SIGNATURES COMPLETED

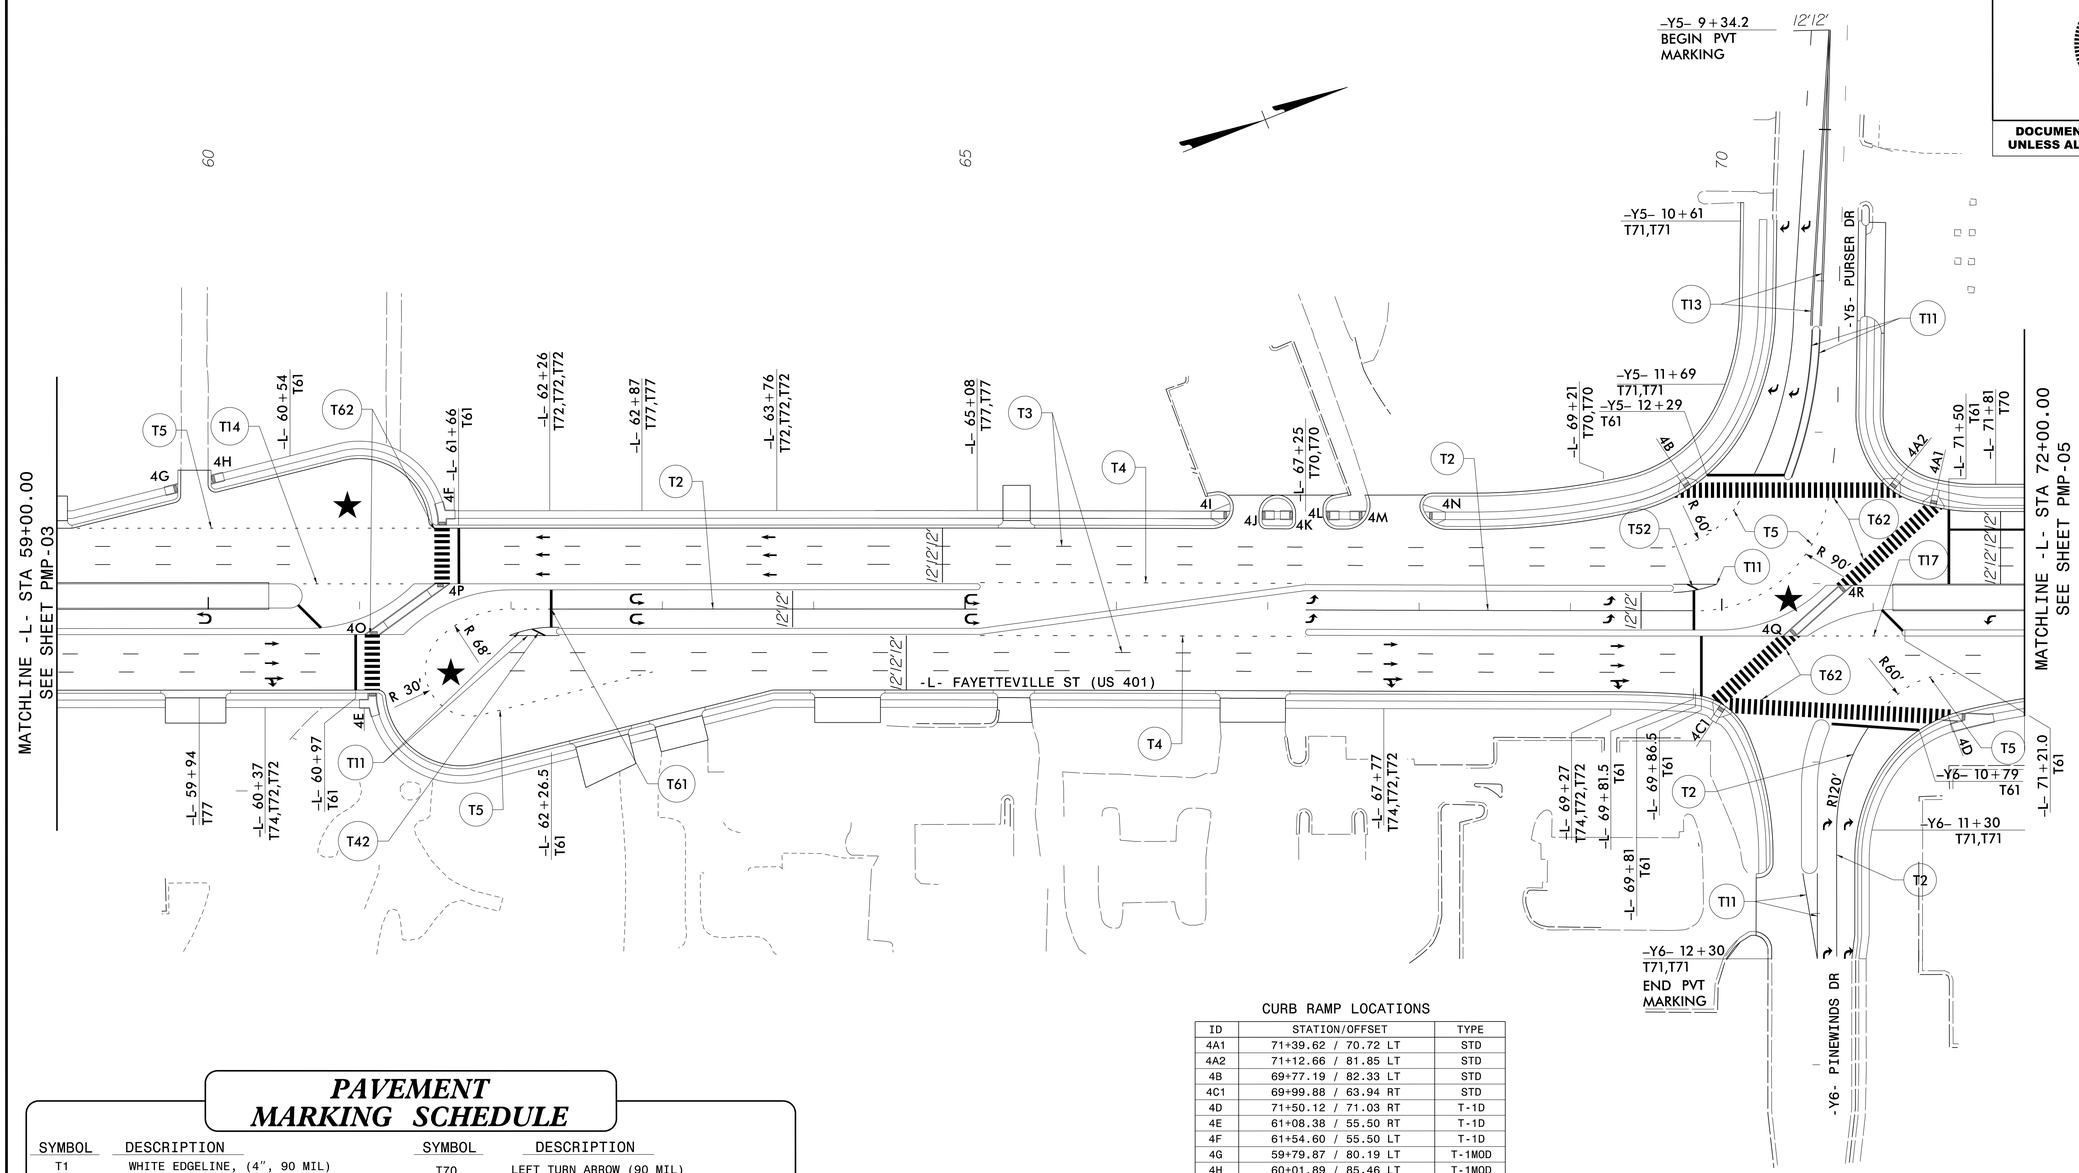

CURB RAMP LOCATIONS

ID	STATION/OFFSET	TYPE
4A1	71+39.62 / 70.72 LT	STD
4A2	71+12.66 / 81.85 LT	STD
4B	69+77.19 / 82.33 LT	STD
4C1	69+99.88 / 63.94 RT	STD
4D	71+50.12 / 71.03 RT	T-1D
4E	61+08.38 / 55.50 RT	T-1D
4F	61+54.60 / 55.50 LT	T-1D
4G	59+79.87 / 80.19 LT	T-1MOD
4H	60+01.89 / 85.46 LT	T-1MOD
4I	66+73.92 / 62.50 LT	STD
4J	66+96.00 / 62.50 LT	T-1MOD
4K	67+16.16 / 62.50 LT	T-1MOD
4L	67+38.30 / 62.50 LT	T-1MOD
4M	67+63.42 / 62.50 LT	T-1MOD
4N	68+04.94 / 62.50 LT	STD
4O	61+08.38 / 16.75 RT	7
4P	61+53.63 / 16.75 LT	
4Q	70+44.96 / 16.75 RT	7
4R	70+81.30 / 16.75 LT	

PAVEMENT MARKING SCHEDULE

SYMBOL	DESCRIPTION
T1	WHITE EDGELINE, (4", 90 MIL)
T2	WHITE SOLID LANE LINE, (4", 90 MIL)
T3	10' WHITE SKIP, (4", 90 MIL)
T4	3'-9' WHITE MINI-SKIP, (4", 90 MIL)
T5	2'-6' WHITE MINI-SKIP, (4", 90 MIL)
T10	YELLOW EDGELINE, (4", 90 MIL)
T11	YELLOW SINGLE CENTERLINE, (4", 90 MIL)
T13	YELLOW DOUBLE CENTERLINE, (4", 90 MIL)
T14	2'-6' YELLOW MINI-SKIP, (4", 90 MIL)
T40	WHITE GORELINE, (8", 90 MIL)
T41	WHITE DIAGONAL, (8", 90 MIL)
T42	YELLOW DIAGONAL, (8", 90 MIL)
T43	WHITE SOLID LANE LINE, (8", 90 MIL)
T44	3'-9' WHITE MINI-SKIP, (8", 90 MIL)
T50	WHITE DIAGONAL, (12", 90 MIL)
T52	YELLOW DIAGONAL, (12", 90 MIL)
T61	WHITE STOP BAR, (24", 90 MIL)

SYMBOL	DESCRIPTION
T70	LEFT TURN ARROW (90 MIL)
T71	RIGHT TURN ARROW (90 MIL)
T72	STRAIGHT ARROW (90 MIL)
T74	COMBO RIGHT/STRAIGHT ARROW (90 MIL)
T77	U-TURN ARROW (90 MIL)
T78	COMBO LT/ U-TURN ARROW (90 MIL)
T100	ALPHANUMERIC CHARACTER (90 MIL)

AECOM
5438 Wade Park Blvd, Suite 200
Raleigh, NC 27607
(919) 854-6200 - (919) 854-6259(FAX)

PAVEMENT MARKING DETAIL

2/24/2026
c:\pwworking\usnc\dms0727\u5302_TC_PMP_psh_04.dgn
User:jeff.koontz