Docusign Envelope ID: 31DBAB67-C793-44E2-B981-0E6BCA8674FC

TIP NO.	SHEET NO.
U-5302	PMP-05

APPROVED: DocuSigned by: Jeffrey A. Koontz 1A6BFECCD23B4F7...

DATE: 2/24/2026

SEAL

NORTH CAROLINA PROFESSIONAL SEAL 018122 ENGINEER JEFFREY A. KOONTZ

DOCUMENT NOT CONSIDERED FINAL UNLESS ALL SIGNATURES COMPLETED

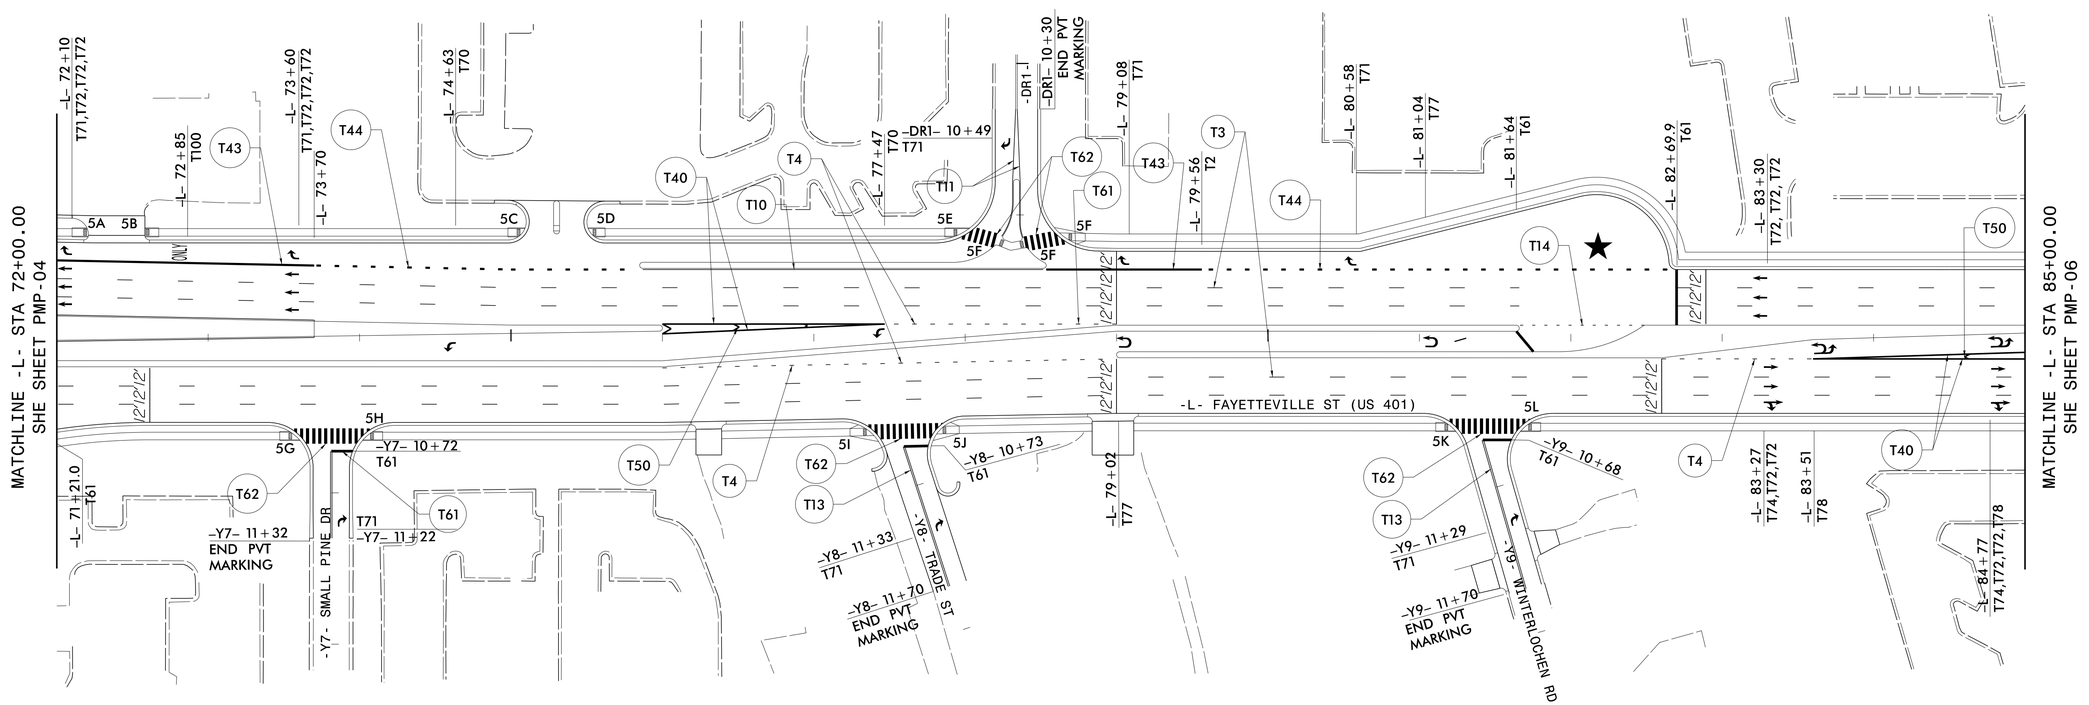

CURB RAMP LOCATIONS

ID	STATION/OFFSET	TYPE
5A	72+20.79 / 72.00 LT	T-1MOD
5B	72+58.22 / 72.00 LT	T-1MOD
5C	75+07.84 / 72.00 LT	T-1MOD
5D	75+52.35 / 72.00 LT	T-1MOD
5E	77+98.79 / 72.00 LT	T-1MOD
5F	78+65.33 / 69.11 LT	STD
5G	73+57.85 / 62.50 RT	T-1MOD
5H	74+04.57 / 62.69 RT	T-1MOD
5I	77+37.30 / 59.79 RT	STD
5J	77+83.20 / 58.50 RT	STD
5K	81+21.34 / 56.50 RT	T-1MOD
5L	81+69.48 / 56.50 RT	T-1MOD
5M	78+23.24 / 60.71 LT	7
5N	78+38.36 / 59.45 LT	

PAVEMENT MARKING SCHEDULE

SYMBOL	DESCRIPTION
T1	WHITE EDGELINE, (4", 90 MIL)
T2	WHITE SOLID LANE LINE, (4", 90 MIL)
T3	10' WHITE SKIP, (4", 90 MIL)
T4	3'-9' WHITE MINI-SKIP, (4", 90 MIL)
T5	2'-6' WHITE MINI-SKIP, (4", 90 MIL)
T10	YELLOW EDGELINE, (4", 90 MIL)
T11	YELLOW SINGLE CENTERLINE, (4", 90 MIL)
T13	YELLOW DOUBLE CENTERLINE, (4", 90 MIL)
T14	2'-6' YELLOW MINI-SKIP, (4", 90 MIL)
T40	WHITE GORELINE, (8", 90 MIL)
T41	WHITE DIAGONAL, (8", 90 MIL)
T42	YELLOW DIAGONAL, (8", 90 MIL)
T43	WHITE SOLID LANE LINE, (8", 90 MIL)
T44	3'-9' WHITE MINI-SKIP, (8", 90 MIL)
T50	WHITE DIAGONAL, (12", 90 MIL)
T52	YELLOW DIAGONAL, (12", 90 MIL)
T61	WHITE STOP BAR, (24", 90 MIL)

SYMBOL	DESCRIPTION
T70	LEFT TURN ARROW (90 MIL)
T71	RIGHT TURN ARROW (90 MIL)
T72	STRAIGHT ARROW (90 MIL)
T74	COMBO RIGHT/STRAIGHT ARROW (90 MIL)
T77	U-TURN ARROW (90 MIL)
T78	COMBO LT/ U-TURN ARROW (90 MIL)
T100	ALPHANUMERIC CHARACTER (90 MIL)

AECOM
5438 Wade Park Blvd, Suite 200
Raleigh, NC 27607
(919) 854-6200 - (919) 854-6259(FAX)

PAVEMENT MARKING DETAIL

2/24/2026
c:\pwworking\usnc\dms0727\u5302_TC_PMP_psh_05.dgn
User:jeff.koontz