Docusign Envelope ID: 9B85F118-F1DC-48C8-9898-58617DCDC362

TIP NO.	SHEET NO.
U-5302	PMP-06

APPROVED: Signed by: Jeff Kountz 34EBFECC023B4F7...

DATE: 1/8/2026

SEAL

NORTH CAROLINA PROFESSIONAL SEAL 018122 ENGINEER JEFFREY A. KOONTZ

DOCUMENT NOT CONSIDERED FINAL UNLESS ALL SIGNATURES COMPLETED

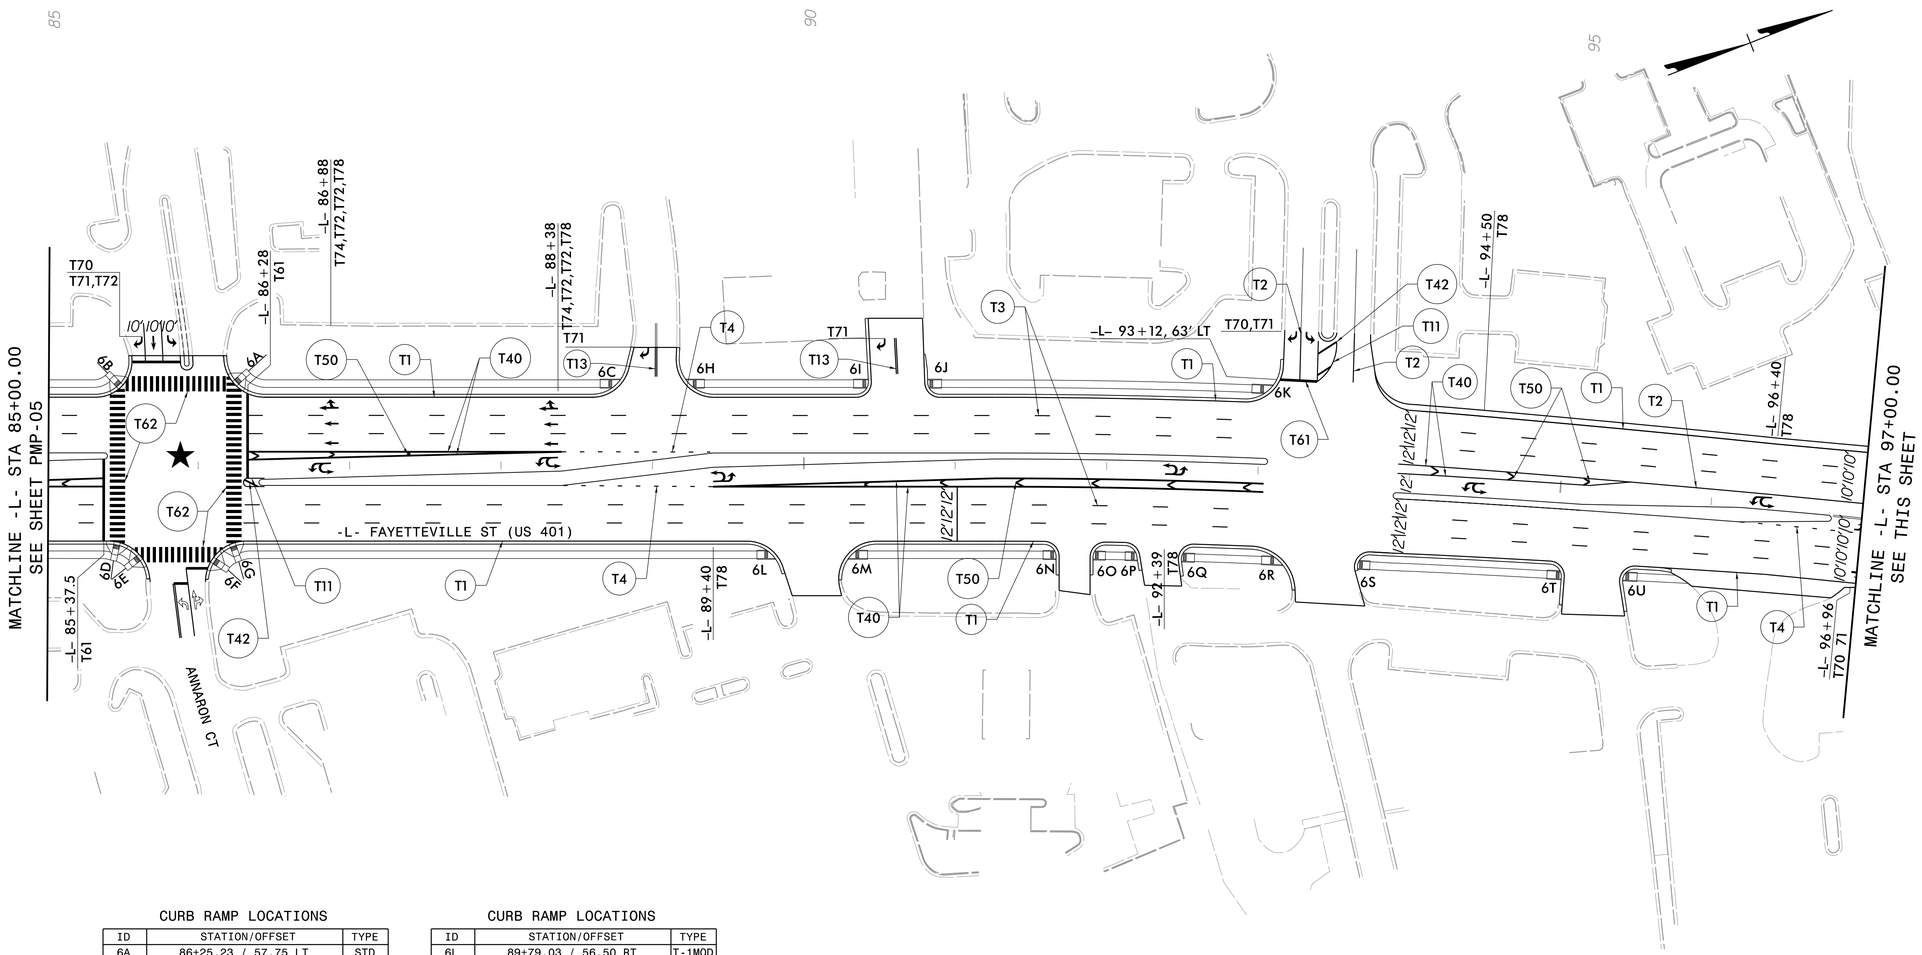

CURB RAMP LOCATIONS

ID	STATION/OFFSET	TYPE
6A	86+25.23 / 57.75 LT	STD
6B	85+47.56 / 55.75 LT	STD
6C	88+76.54 / 56.50 LT	T-1MOD
6D	85+46.03 / 50.00 RT	STD
6E	85+60.50 / 58.86 RT	STD
6F	86+10.77 / 60.84 RT	STD
6G	86+23.10 / 51.00 RT	STD
6H	89+24.18 / 56.50 RT	T-1MOD
6I	90+42.55 / 56.50 LT	T-1MOD
6J	90+81.88 / 56.50 LT	T-1MOD
6K	93+05.61 / 56.50 LT	T-1MOD

CURB RAMP LOCATIONS

ID	STATION/OFFSET	TYPE
6L	89+79.03 / 56.50 RT	T-1MOD
6M	90+31.61 / 56.50 RT	T-1MOD
6N	91+67.09 / 56.50 RT	T-1MOD
6O	91+91.97 / 56.50 RT	T-1MOD
6P	92+21.13 / 56.50 RT	T-1MOD
6Q	92+51.11 / 56.50 RT	T-1MOD
6R	93+16.26 / 56.50 RT	T-1MOD
6S	93+69.10 / 56.50 RT	T-1MOD
6T	95+04.88 / 54.00 RT	T-1MOD
6U	95+46.17 / 51.50 RT	T-1MOD

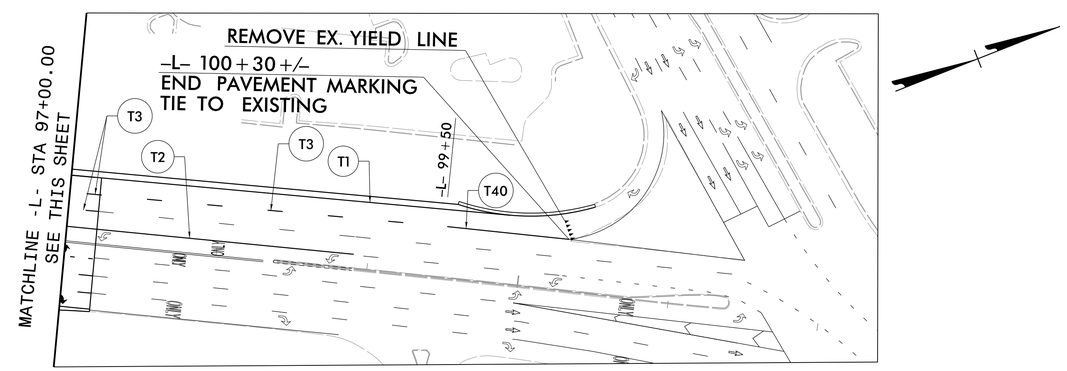

PAVEMENT MARKING SCHEDULE

SYMBOL	DESCRIPTION
T1	WHITE EDGELINE, (4", 90 MIL)
T2	WHITE SOLID LANE LINE, (4", 90 MIL)
T3	10' WHITE SKIP, (4", 90 MIL)
T4	3'-9' WHITE MINI-SKIP, (4", 90 MIL)
T5	2'-6' WHITE MINI-SKIP, (4", 90 MIL)
T10	YELLOW EDGELINE, (4", 90 MIL)
T11	YELLOW SINGLE CENTERLINE, (4", 90 MIL)
T13	YELLOW DOUBLE CENTERLINE, (4", 90 MIL)
T14	2'-6' YELLOW MINI-SKIP, (4", 90 MIL)
T40	WHITE GORELINE, (8", 90 MIL)
T41	WHITE DIAGONAL, (8", 90 MIL)
T42	YELLOW DIAGONAL, (8", 90 MIL)
T43	WHITE SOLID LANE LINE, (8", 90 MIL)
T44	3'-9' WHITE MINI-SKIP, (8", 90 MIL)
T50	WHITE DIAGONAL, (12", 90 MIL)
T52	YELLOW DIAGONAL, (12", 90 MIL)
T61	WHITE STOP BAR, (24", 90 MIL)

SYMBOL	DESCRIPTION
T70	LEFT TURN ARROW (90 MIL)
T71	RIGHT TURN ARROW (90 MIL)
T72	STRAIGHT ARROW (90 MIL)
T74	COMBO RIGHT/STRAIGHT ARROW (90 MIL)
T77	U-TURN ARROW (90 MIL)
T78	COMBO LT/ U-TURN ARROW (90 MIL)
T100	ALPHANUMERIC CHARACTER (90 MIL)

AECOM
5438 Wade Park Blvd, Suite 200
Raleigh, NC 27607
(919) 854-6200 - (919) 854-6259(FAX)

PAVEMENT MARKING DETAIL

11/13/2025
pw:\\aecom-na-pw.bentley.com:AECOM_USA_North_Carolina\Documents\60488049-U-5302\900-CAD GIS\910_CAD\70_NCDOT_TIP\Traffic\Signing\CADD\Signing Layout Plans\U5302_TC_PMP_psh_06.dgn
Berdegui