Docusign Envelope ID: 9B85F118-F1DC-48C8-9898-58617DCDC362

TIP NO.	SHEET NO.
U-5302	PMP-07

APPROVED: Signed by: Jeff Koontz 34EBFECC0238AF7...

DATE: 1/8/2026

SEAL

NORTH CAROLINA PROFESSIONAL SEAL 018122 ENGINEER JEFFREY A. KOONTZ

DOCUMENT NOT CONSIDERED FINAL UNLESS ALL SIGNATURES COMPLETED

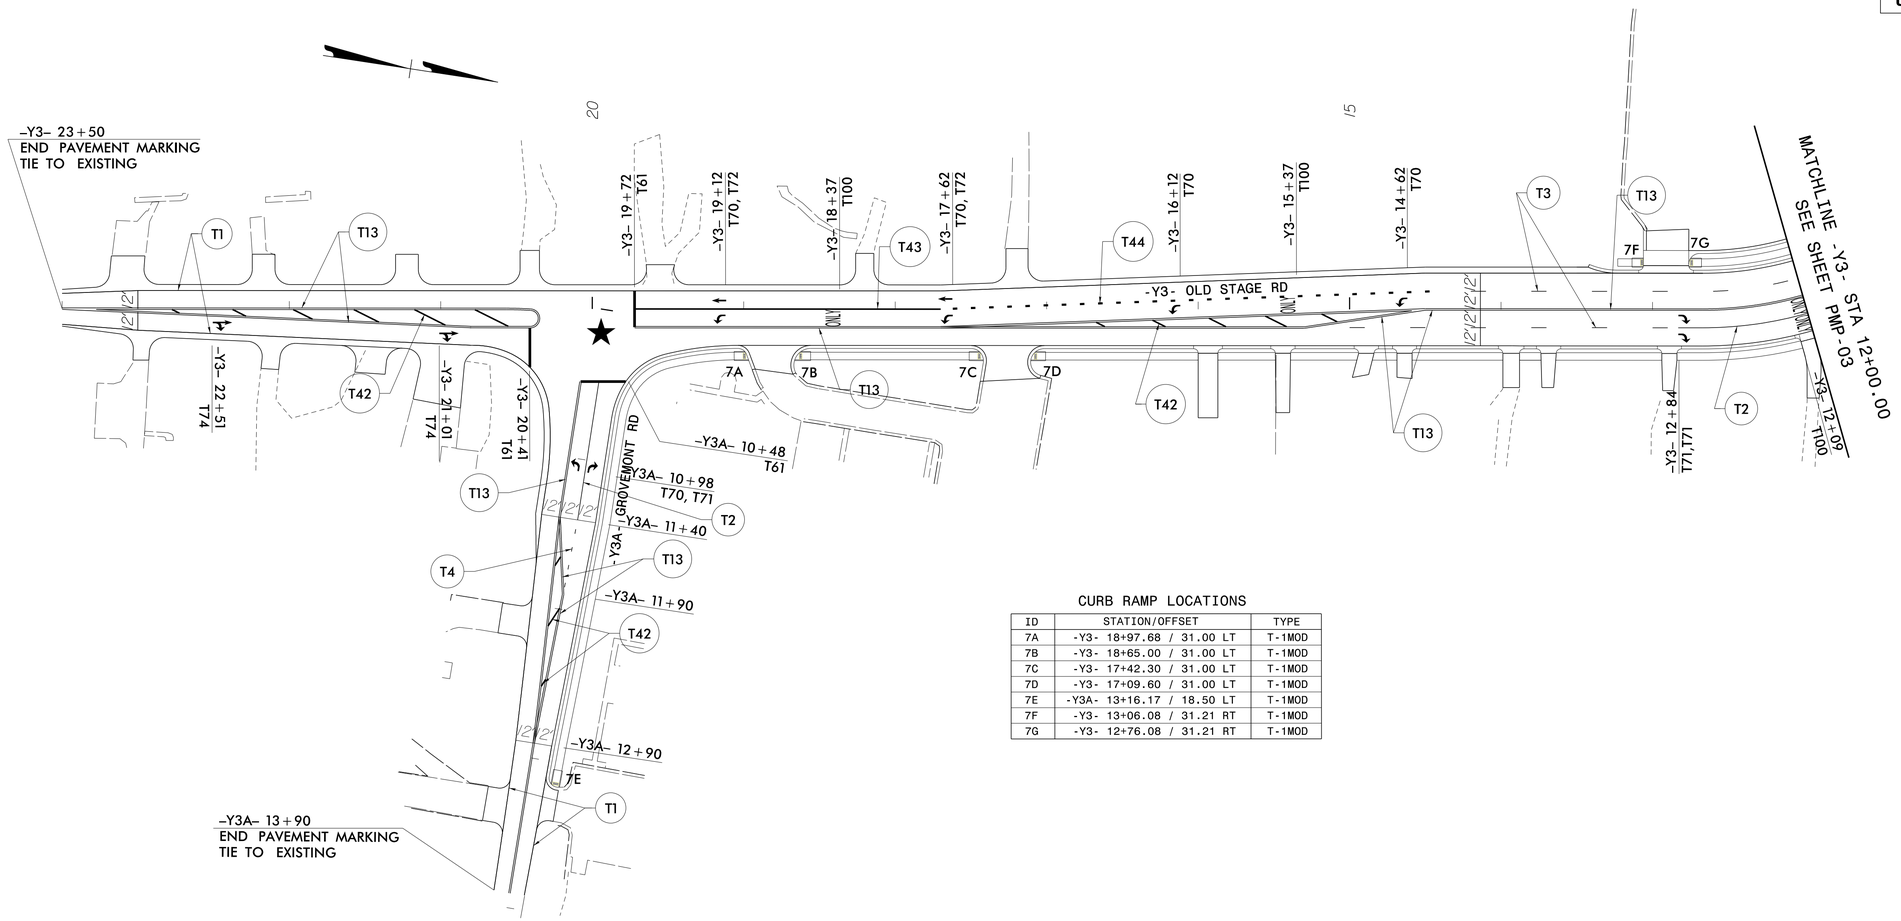

CURB RAMP LOCATIONS

ID	STATION/OFFSET	TYPE
7A	-Y3- 18+97.68 / 31.00 LT	T-1MOD
7B	-Y3- 18+65.00 / 31.00 LT	T-1MOD
7C	-Y3- 17+42.30 / 31.00 LT	T-1MOD
7D	-Y3- 17+09.60 / 31.00 LT	T-1MOD
7E	-Y3A- 13+16.17 / 18.50 LT	T-1MOD
7F	-Y3- 13+06.08 / 31.21 RT	T-1MOD
7G	-Y3- 12+76.08 / 31.21 RT	T-1MOD

PAVEMENT MARKING SCHEDULE

SYMBOL	DESCRIPTION
T1	WHITE EDGELINE, (4", 90 MIL)
T2	WHITE SOLID LANE LINE, (4", 90 MIL)
T3	10' WHITE SKIP, (4", 90 MIL)
T4	3'-9' WHITE MINI-SKIP, (4", 90 MIL)
T5	2'-6' WHITE MINI-SKIP, (4", 90 MIL)
T10	YELLOW EDGELINE, (4", 90 MIL)
T11	YELLOW SINGLE CENTERLINE, (4", 90 MIL)
T13	YELLOW DOUBLE CENTERLINE, (4", 90 MIL)
T14	2'-6' YELLOW MINI-SKIP, (4", 90 MIL)
T40	WHITE GORELINE, (8", 90 MIL)
T41	WHITE DIAGONAL, (8", 90 MIL)
T42	YELLOW DIAGONAL, (8", 90 MIL)
T43	WHITE SOLID LANE LINE, (8", 90 MIL)
T44	3'-9' WHITE MINI-SKIP, (8", 90 MIL)
T50	WHITE DIAGONAL, (12", 90 MIL)
T52	YELLOW DIAGONAL, (12", 90 MIL)
T61	WHITE STOP BAR, (24", 90 MIL)

SYMBOL	DESCRIPTION
T70	LEFT TURN ARROW (90 MIL)
T71	RIGHT TURN ARROW (90 MIL)
T72	STRAIGHT ARROW (90 MIL)
T74	COMBO RIGHT/STRAIGHT ARROW (90 MIL)
T77	U-TURN ARROW (90 MIL)
T78	COMBO LT/ U-TURN ARROW (90 MIL)
T100	ALPHANUMERIC CHARACTER (90 MIL)

AECOM
5438 Wade Park Blvd, Suite 200
Raleigh, NC 27607
(919) 854-6200 - (919) 854-6259(FAX)

PAVEMENT MARKING DETAIL

12/24/2025
C:\pwworking\usnc\dms07271\u5302_TC_PMP_psh_07.dgn
User:jeffkoontz