Docusign Envelope ID: 9B85F118-F1DC-48C8-9898-58617DCDC362

PROJECT REFERENCE NO.	SHEET NO.
U-5302	SIGN-12

APPROVED: Signed by: Jeff Koontz B4EBFECC039B4F7...

DATE: 1/8/2026

SEAL

NORTH CAROLINA PROFESSIONAL SEAL 018122 ENGINEER JEFFREY A. KOONTZ

DOCUMENT NOT CONSIDERED FINAL UNLESS ALL SIGNATURES COMPLETED

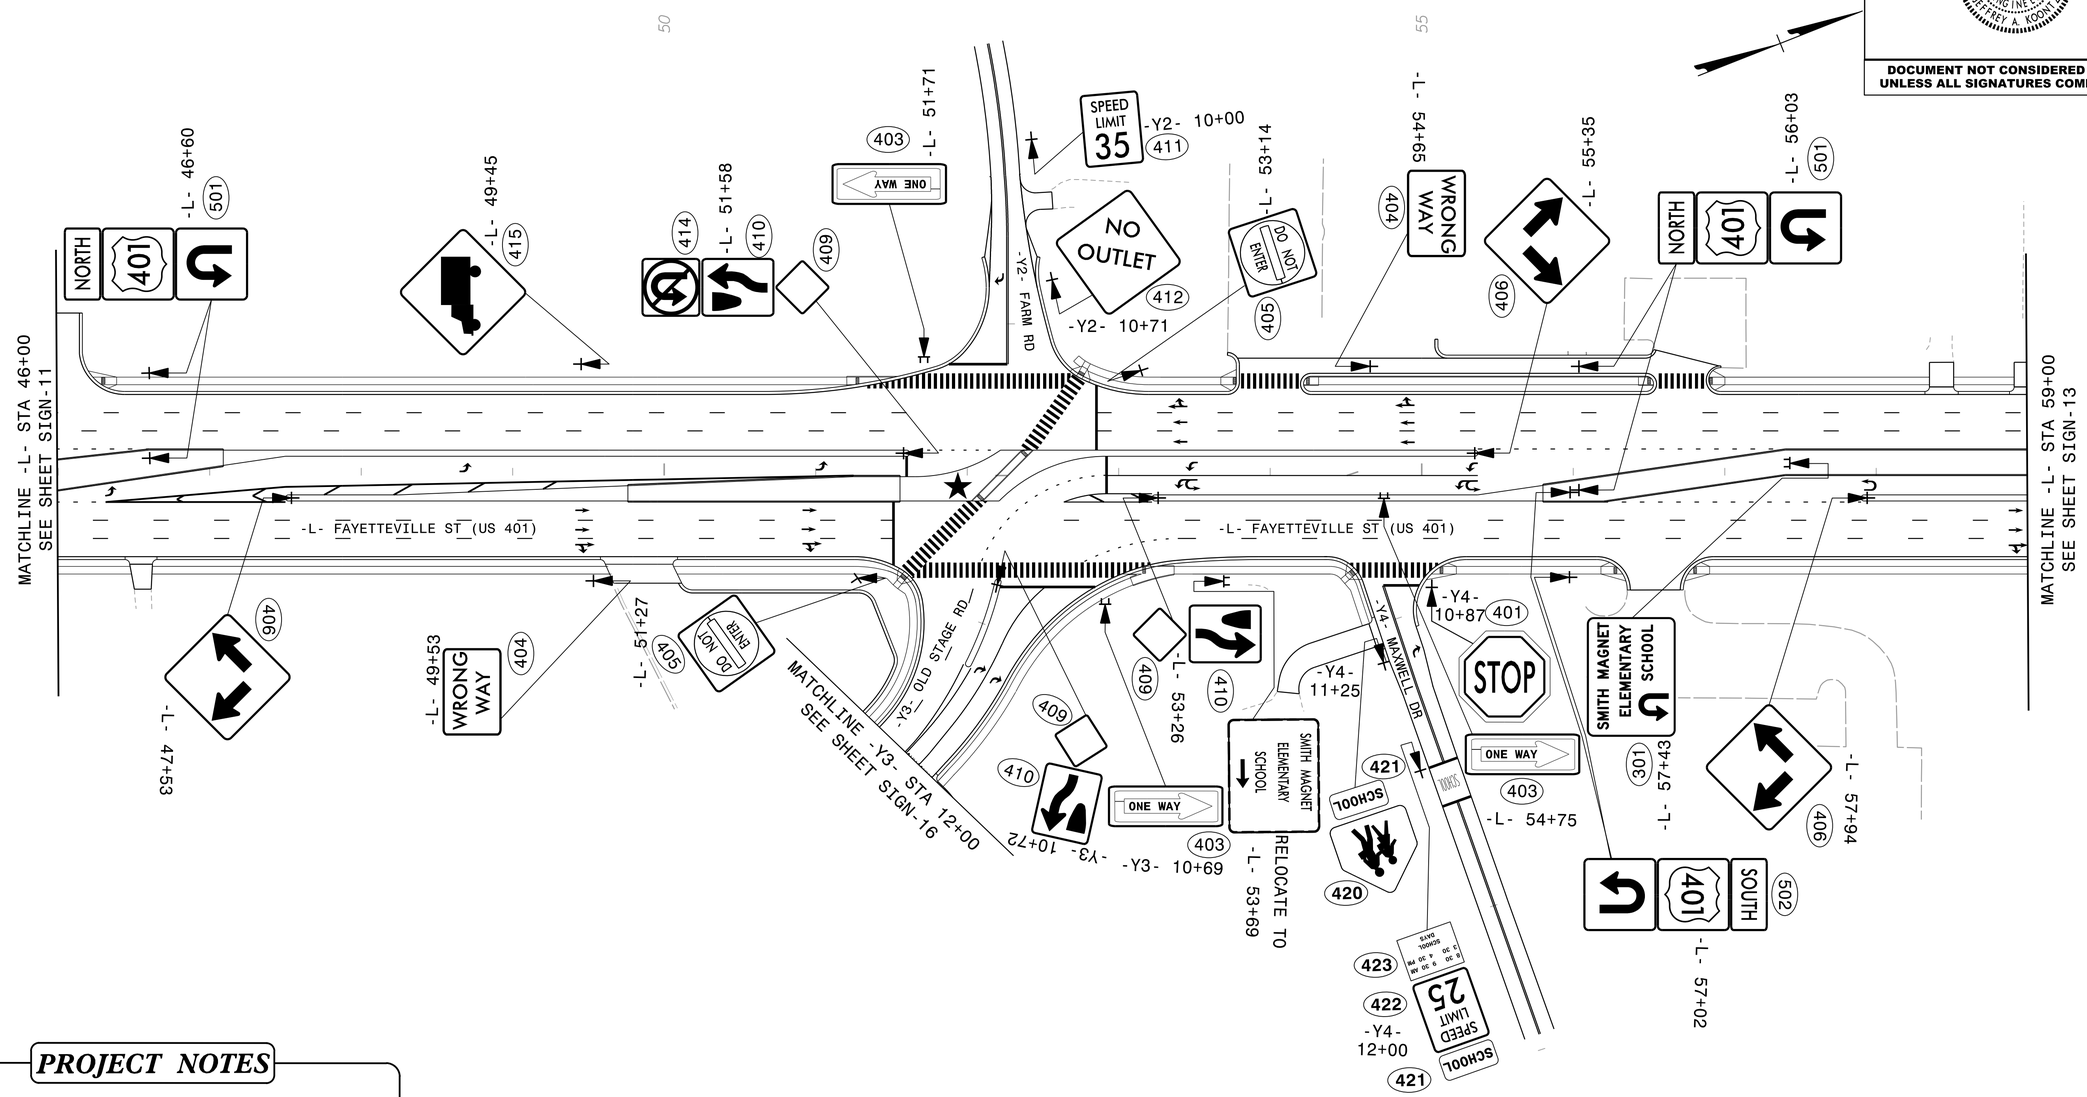

PROJECT NOTES

1. DISPOSAL OF SIGN SYSTEM, U-CHANNEL
2. RELOCATE SIGN, TYPE D
3. RELOCATE SIGN, TYPE E

★ SIGNALIZED INTERSECTION

AECOM
5438 Wade Park Blvd, Suite 200
Raleigh, NC 27607
(919) 854-6200 - (919) 854-6259(FAX)

PROPOSED SIGNING
-L- STA 46+00 TO 59+00
US 401

3/3/2025
pw:\\aecom-na-pw.bentley.com:AECOM_USA_North_Carolina\Documents\60488049-U-5302\900-CAD GIS\910_CAD\TO_NCDOT_TIP\Traffic\Signing\CADD\Signing Layout Plans\U5302_TC_SIGN_psh_PRI2.dgn
patrick.mcpherson