Docusign Envelope ID: CCCD5626-C095-40CC-9C14-362554800AAD

PROJECT REFERENCE NO.	SHEET NO.
U-5302	SCP 4

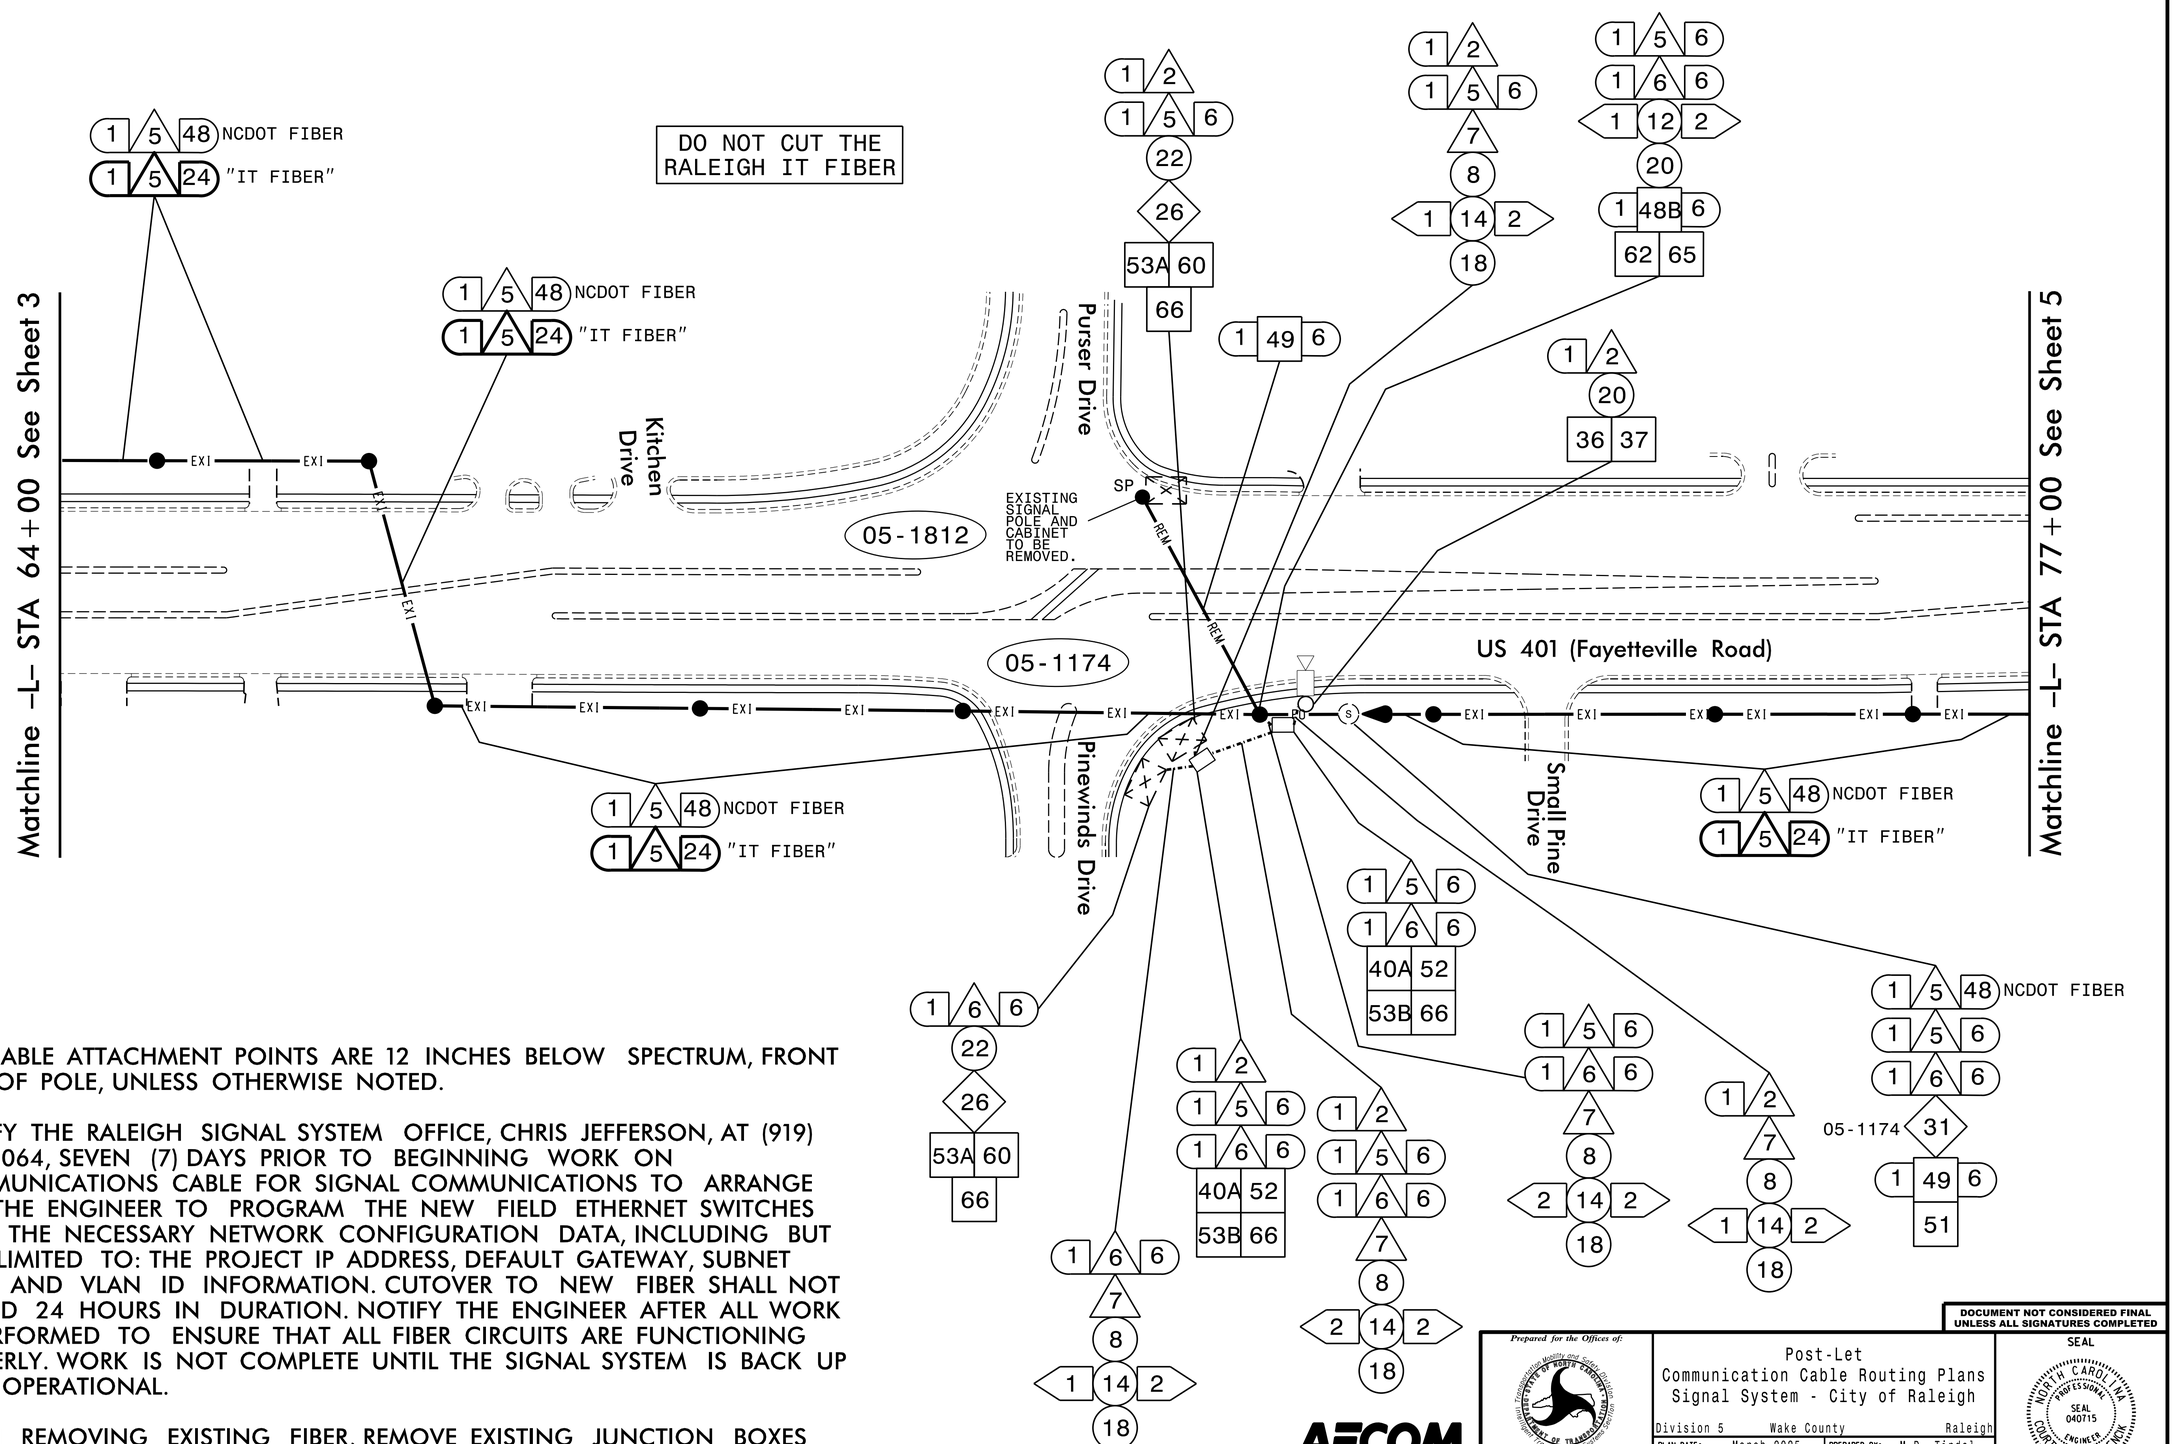

NOTES:

1. ALL CABLE ATTACHMENT POINTS ARE 12 INCHES BELOW SPECTRUM, FRONT SIDE OF POLE, UNLESS OTHERWISE NOTED.

2. NOTIFY THE RALEIGH SIGNAL SYSTEM OFFICE, CHRIS JEFFERSON, AT (919) 996–4064, SEVEN (7) DAYS PRIOR TO BEGINNING WORK ON COMMUNICATIONS CABLE FOR SIGNAL COMMUNICATIONS TO ARRANGE FOR THE ENGINEER TO PROGRAM THE NEW FIELD ETHERNET SWITCHES WITH THE NECESSARY NETWORK CONFIGURATION DATA, INCLUDING BUT NOT LIMITED TO: THE PROJECT IP ADDRESS, DEFAULT GATEWAY, SUBNET MASK AND VLAN ID INFORMATION. CUTOVER TO NEW FIBER SHALL NOT EXCEED 24 HOURS IN DURATION. NOTIFY THE ENGINEER AFTER ALL WORK IS PERFORMED TO ENSURE THAT ALL FIBER CIRCUITS ARE FUNCTIONING PROPERLY. WORK IS NOT COMPLETE UNTIL THE SIGNAL SYSTEM IS BACK UP AND OPERATIONAL.

3. UPON REMOVING EXISTING FIBER, REMOVE EXISTING JUNCTION BOXES AND BACKFILL WITH APPROVED MATERIALS. ABANDON UNUSED CONDUITS IN PLACE.

AECOM
NC Firm License No.: F-0342
5438 Wade Park Boulevard
Suite 200 Raleigh, NC 27607
Phone: 919-461-1100

DOCUMENT NOT CONSIDERED FINAL UNLESS ALL SIGNATURES COMPLETED

Prepared for the Offices of:
North Carolina Department of Transportation
Transportation Mobility and Safety Division
Traffic Engineering Branch
Signal Section
750 N. Greenfield Pkwy., Garner, NC 27529

Post-Let
Communication Cable Routing Plans
Signal System - City of Raleigh

Division 5 Wake County Raleigh

PLAN DATE:	March 2025	PREPARED BY:	M.D. Tindal
PREPARED BY:	M.P. Cavenaugh	REVIEWED BY:	C.L. Kalencik

SCALE 0 50 1"=50'

REVISIONS	INIT.	DATE

SEAL
NORTH CAROLINA PROFESSIONAL SEAL 040715 ENGINEER COURTNEY L. KALENCIK

DocuSigned by:
Courtney L. Kalencik
SIGNATURE 3/27/2025 DATE

CADD Filename:

3/27/2025
pw://aecom-na-pw.bentley.com:AECOM_USA_North_Carolina#Documents#60488049-u-5302#900-CAD GIS#910_CAD#70_NCDOT_TIP#Traffic#Signals#Design#Signals#Signal Comm.2025#Post-Let#u5302_scp_psh_04_POST.dgn
M.D. Tindal