Docusign Envelope ID: CCCD5626-C095-40CC-9C14-362554800AAD

PROJECT REFERENCE NO.	SHEET NO.
U-5302	SCP 5

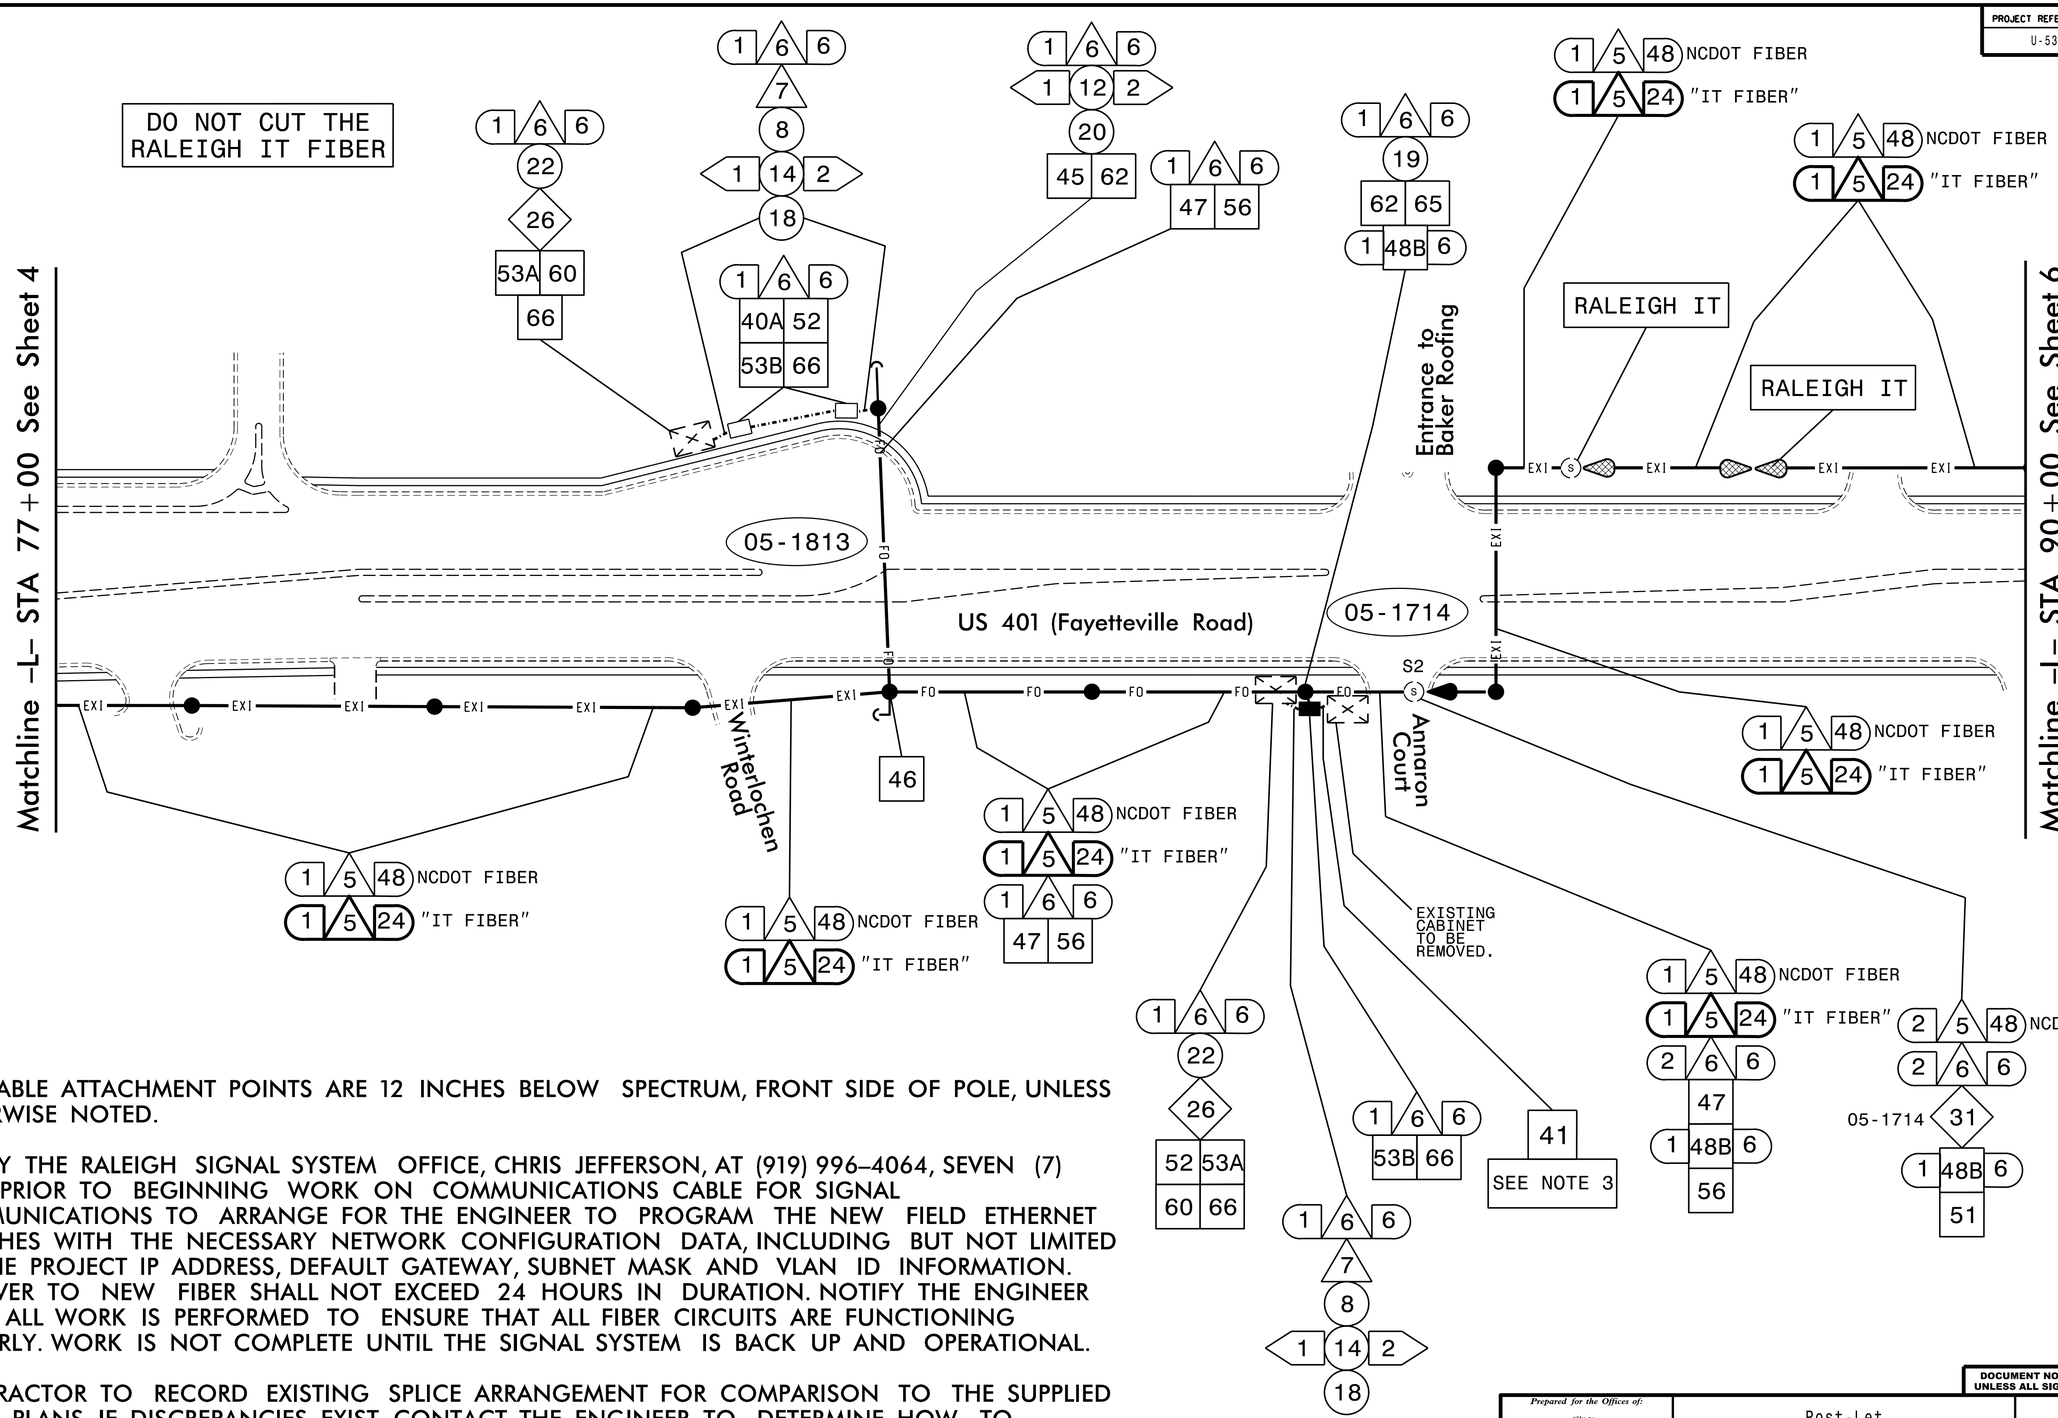

NOTES:

1. ALL CABLE ATTACHMENT POINTS ARE 12 INCHES BELOW SPECTRUM, FRONT SIDE OF POLE, UNLESS OTHERWISE NOTED.

2. NOTIFY THE RALEIGH SIGNAL SYSTEM OFFICE, CHRIS JEFFERSON, AT (919) 996–4064, SEVEN (7) DAYS PRIOR TO BEGINNING WORK ON COMMUNICATIONS CABLE FOR SIGNAL COMMUNICATIONS TO ARRANGE FOR THE ENGINEER TO PROGRAM THE NEW FIELD ETHERNET SWITCHES WITH THE NECESSARY NETWORK CONFIGURATION DATA, INCLUDING BUT NOT LIMITED TO: THE PROJECT IP ADDRESS, DEFAULT GATEWAY, SUBNET MASK AND VLAN ID INFORMATION. CUTOVER TO NEW FIBER SHALL NOT EXCEED 24 HOURS IN DURATION. NOTIFY THE ENGINEER AFTER ALL WORK IS PERFORMED TO ENSURE THAT ALL FIBER CIRCUITS ARE FUNCTIONING PROPERLY. WORK IS NOT COMPLETE UNTIL THE SIGNAL SYSTEM IS BACK UP AND OPERATIONAL.

3. CONTRACTOR TO RECORD EXISTING SPLICE ARRANGEMENT FOR COMPARISON TO THE SUPPLIED SPLICE PLANS. IF DISCREPANCIES EXIST, CONTACT THE ENGINEER TO DETERMINE HOW TO PROCEED WITH RESPLICING. PROVIDE AS–BUILT PLANS TO THE ENGINEER IF FINAL SPLICE ARRANGMENT DIFFERS FROM THE SUPPLIED SPLICE PLANS.

DOCUMENT NOT CONSIDERED FINAL UNLESS ALL SIGNATURES COMPLETED

AECOM
NC Firm License No.: F-0342
5438 Wade Park Boulevard
Suite 200 Raleigh, NC 27607
Phone: 919-461-1100

Prepared for the Offices of:
Transportation Mobility and Safety Division
Intelligent Transportation Systems Section
STATE OF NORTH CAROLINA DEPARTMENT OF TRANSPORTATION
750 N. Greenfield Pkwy., Garner, NC 27529

Post-Let
Communication Cable Routing Plans
Signal System - City of Raleigh

Division 5 Wake County Raleigh

PLAN DATE:	March 2025	PREPARED BY:	M.D. Tindal
PREPARED BY:	M.P. Cavenaugh	REVIEWED BY:	C.L. Kalencik

SCALE 0 50 1"=50'

REVISIONS	INIT.	DATE

SEAL
NORTH CAROLINA PROFESSIONAL SEAL 040715 ENGINEER COURTNEY L. KALENCIK

DocuSigned by:
Courtney L. Kalencik 3/27/2025
SIGNATURE DATE
CADD Filename:

3/27/2025
pw:\\aecom-na-pw.bentley.com:AECOM_USA_North_Carolina\Documents\60488049-U-5302\900-CAD GIS\910_CAD\70_NCDOT_ITP\Traffic\Signals\Design\Signals\Signal Comm_2025\Post-Let\U5302_scp_psh_05_POST.dgn
TindalM