01/16/24

TIP PROJECT: HI-0014

CONTRACT: C205156

# STATE OF NORTH CAROLINA
# DIVISION OF HIGHWAYS

# WILSON COUNTY

| STATE | STATE PROJECT REFERENCE NO. | SHEET NO. | TOTAL SHEETS |
|---|---|---|---|
| N.C. | HI-0014 | 1 | |

| STATE PROJ. NO. | F. A. PROJ. NO. | DESCRIPTION |
|---|---|---|
| 49985.1.1 | 4998501 | PE |
| 49985.3.1 | 4998501 | CONST |

LOCATION: *US-264 (FUTURE I-587) FROM NASH-WILSON COUNTY LINE TO I-95*

TYPE OF WORK: *PAVEMENT REHABILITATION*

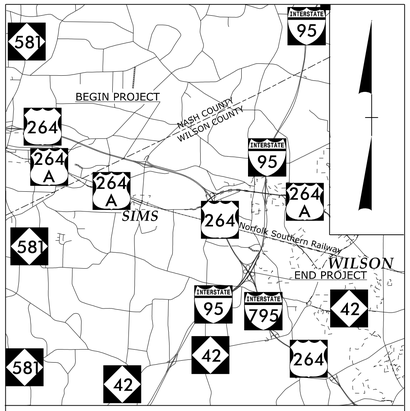


VICINITY MAP

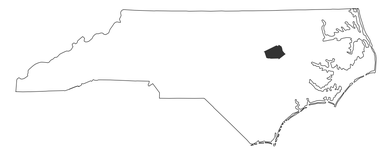

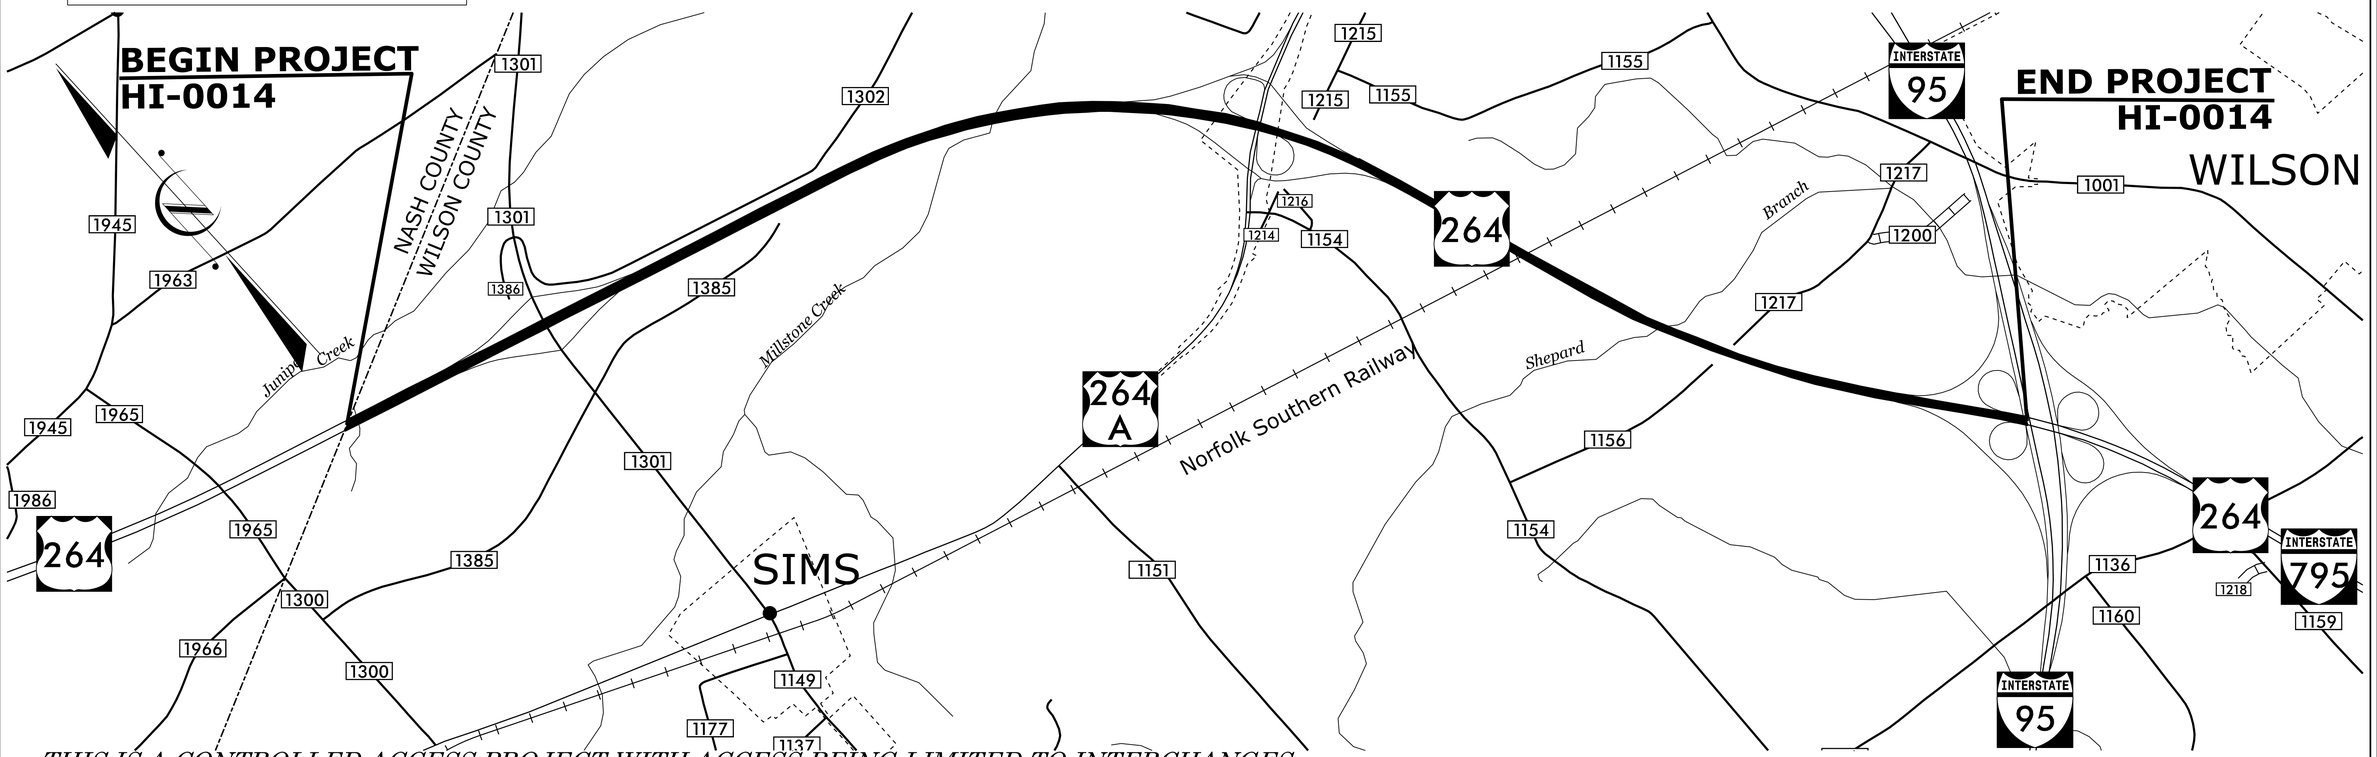


*THIS IS A CONTROLLED ACCESS PROJECT WITH ACCESS BEING LIMITED TO INTERCHANGES.*

*DESIGN DATA*

ADT 2023 = 33500

V = 70 MPH

FUNC CLASS = INTERSTATE

*PROJECT LENGTH*

LENGTH OF ROADWAY TIP PROJECT HI-0014 = 4.554 MILES

Prepared in the Office of:
*DIVISION OF HIGHWAYS*
DIVISION FOUR DDC
509 Ward Blvd.
Wilson, NC 27895

*2024 STANDARD SPECIFICATIONS*

*RIGHT OF WAY DATE:*
NA

*LETTING DATE:*
March 17,2026

D.R. Ethridge
*PROJECT ENGINEER*

T.C. Coggins
*PROJECT DESIGN ENGINEER*

STATE OF NORTH CAROLINA DEPARTMENT OF TRANSPORTATION

DOT/drethridge - 12/17/2025