Docusign Envelope ID: D2AE3DD1-AAD7-4A9F-901C-296FC7F2D6EB

PROJECT REFERENCE NO.	SHEET NO.
W03291	X-1
R/W SHEET NO.	

W03291
GREEN RIVER COVE ROAD REPAIRS
CROSS-SECTION INDEX

XS-INDEX X-1
XS-SUMMARY ..... X-1A THRU X-1B
-SITE 441- ..... X-2 THRU X-13
-SITE 440- ..... X-14 THRU X-23
-SITE 439- ..... X-24 THRU X-27
-SITE 338- ..... X-28 THRU X-31
-SITE 437- ..... X-32 THRU X-43
-SITE 435- ..... X-44 THRU X-51
-SITE 434- ..... X-52 THRU X-65
-SITE 433- ..... X-66 THRU X-93
-SITE 415- ..... X-94 THRU X-104
-SITE 416- ..... X-105 THRU X-134
-SITE 414- ..... X-135 THRU X-155

8/17/99
REVISIONS
10/22/2025
X:\NCDOT\Green River Cove Rd Rehab\Roadway\XSC\GreenRiverCove_RDY_Part II.xpl.Index.dgn
User:mmelvin

Docusign Envelope ID: D2AE3DD1-AAD7-4A9F-901C-296FC7F2D6EB

PROJ. REFERENCE NO.	SHEET NO.
W03291	X-1A

STATE OF NORTH CAROLINA
DIVISION OF HIGHWAYS

Approximate quantities only. Unclassified excavation, borrow excavation, fine grading, clearing and grubbing, and removal of existing pavement will be paid for at the lump sum price for "Grading".

NOTE: EMBANKMENT COLUMN DOES NOT INCLUDE BACKFILL FOR UNDERCUT

CROSS-SECTION SUMMARY

Station	Uncl. Exc.	Embt
SITE 441		
L1	(cu. yd.)	(cu. yd.)
10+40.00	0	0
10+50.00	2	0
10+75.00	18	2
11+00.00	26	1
11+50.00	70	0
12+00.00	96	1
12+65.00	111	1
13+00.00	107	0
13+50.00	270	0
14+00.00	203	0
14+60.00	70	6
15+00.00	3	18
15+50.00	1	34
16+00.00	2	23
16+40.00	8	6
17+00.00	17	5
17+50.00	24	4
18+00.00	38	1
18+50.00	98	6
19+00.00	92	6
19+50.00	49	9
19+75.00	27	9
20+00.00	32	10
20+50.00	61	19
21+00.00	12	15
21+50.00	0	14
22+00.00	2	22
22+50.00	3	23
23+00.00	7	10
23+50.00	12	5
24+00.00	14	8
24+50.00	16	6
25+00.00	16	4
25+50.00	18	2
26+00.00	27	6
26+60.00	40	7
27+00.00	18	1
27+25.00	11	1
27+50.00	14	3
28+00.00	30	5
28+30.00	28	0
28+50.00	13	0
29+00.00	33	8
29+50.00	41	12
30+00.00	14	8
30+15.00	3	2
30+50.00	22	3

Station	Uncl. Exc.	Embt
SITE 440		
L1	(cu. yd.)	(cu. yd.)
30+50.00	0	0
31+00.00	38	3
31+50.00	20	4
32+00.00	14	2
32+50.00	27	2
33+00.00	32	6
33+50.00	31	6
34+00.00	30	4
34+50.00	37	3
35+00.00	67	3
35+65.00	69	4
36+00.00	8	5
36+35.00	4	8
37+00.00	13	9
37+50.00	12	9
38+00.00	11	10
38+50.00	16	6
38+65.00	6	1
38+85.00	6	0
39+00.00	4	1
39+30.00	9	3
39+50.00	10	2
39+70.00	6	1
42+00.00	0	0
42+50.00	4	2
43+00.00	6	2
43+50.00	13	0
44+00.00	14	0
44+50.00	8	0

Station	Uncl. Exc.	Embt
SITE 439		
L2	(cu. yd.)	(cu. yd.)
10+75.00	0	0
11+00.00	8	0
11+50.00	25	3
12+00.00	25	2
12+50.00	38	3
13+00.00	46	3
13+50.00	36	2
14+00.00	28	17
14+50.00	21	19
15+00.00	13	5
15+50.00	22	4
16+00.00	18	6
16+50.00	6	9
17+00.00	7	4
17+50.00	10	7
18+00.00	17	7
18+50.00	20	5
19+00.00	13	6
19+50.00	9	7
20+00.00	18	6
20+50.00	32	2
21+00.00	53	1

Station	Uncl. Exc.	Embt
SITE 439		
L2	(cu. yd.)	(cu. yd.)
21+45.00	40	6

Station	Uncl. Exc.	Embt
SITE 338		
L2	(cu. yd.)	(cu. yd.)
21+45.00	0	0
21+50.00	2	1
22+00.00	8	239
22+50.00	0	625
22+79.00	0	455

Station	Uncl. Exc.	Embt
SITE 338		
L2	(cu. yd.)	(cu. yd.)
24+49.00	0	0
24+50.00	1	0
25+00.00	9	28
25+45.00	9	37

Station	Uncl. Exc.	Embt
SITE 437		
L2	(cu. yd.)	(cu. yd.)
25+45.00	0	0
25+50.00	1	4
26+00.00	21	25
26+50.00	16	23
27+00.00	21	17
27+50.00	39	1
28+00.00	35	2
28+50.00	29	2
29+00.00	33	5
29+50.00	43	4
30+00.00	34	4
30+50.00	27	6
31+00.00	41	5
31+50.00	59	5
32+00.00	60	10
32+50.00	66	13
33+00.00	75	8
33+50.00	45	4
34+00.00	19	2
34+50.00	21	1
35+00.00	37	1
35+50.00	31	6
36+00.00	11	15
36+50.00	34	19
37+00.00	72	13
37+50.00	52	5
38+00.00	26	17
38+50.00	21	28
39+00.00	8	13
39+50.00	19	3
40+00.00	29	3

Station	Uncl. Exc.	Embt
SITE 437		
L2	(cu. yd.)	(cu. yd.)
40+50.00	36	2
41+00.00	44	1
41+25.00	20	1
41+50.00	12	1
42+00.00	25	0
42+50.00	22	2
42+60.00	4	0
43+00.00	19	4
43+15.00	5	3
43+50.00	22	6
44+00.00	59	6
44+50.00	82	1
45+00.00	50	0
47+75.00	0	0

Station	Uncl. Exc.	Embt
SITE 435		
L3	(cu. yd.)	(cu. yd.)
10+80.00	0	0
11+00.00	4	0
11+50.00	23	1
12+00.00	36	5
12+50.00	57	7
13+00.00	55	4
13+50.00	40	4
14+00.00	24	5
14+50.00	10	4
14+65.00	3	1
15+00.00	9	5
15+50.00	11	16
16+00.00	18	15
16+50.00	40	6
17+00.00	56	13
17+50.00	40	97
18+00.00	18	243
18+25.00	3	170
18+50.00	3	180
19+00.00	16	356
19+50.00	42	345
20+00.00	41	300
20+50.00	15	205
20+90.00	5	80
21+00.00	1	10
21+50.00	4	27
22+00.00	10	10
22+50.00	35	7
23+00.00	104	3
23+50.00	81	2
23+65.00	5	0
24+00.00	15	2
24+50.00	19	4
25+00.00	8	1

Station	Uncl. Exc.	Embt
SITE 434		
L4	(cu. yd.)	(cu. yd.)
18+00.00	0	0
18+50.00	7	4
19+00.00	13	7
19+50.00	14	5
20+00.00	17	2
20+50.00	13	1
21+00.00	6	5
21+50.00	4	14
22+00.00	7	18
22+50.00	6	11
23+00.00	4	8
23+50.00	7	10
24+00.00	11	7

Station	Uncl. Exc.	Embt
SITE 433		
L4	(cu. yd.)	(cu. yd.)
24+00.00	0	0
24+50.00	12	3
25+00.00	10	3
25+50.00	167	3
26+00.00	304	3
26+50.00	148	3
27+00.00	10	3
27+50.00	12	3
28+00.00	11	4
28+50.00	5	6
29+00.00	7	6
29+50.00	6	12
30+00.00	1	16
30+50.00	5	9
31+00.00	11	2
31+50.00	11	12
32+00.00	6	20
32+50.00	2	23
33+00.00	1	20
33+50.00	8	6
34+00.00	15	1
34+50.00	12	5
35+00.00	8	14
35+50.00	11	17
36+00.00	16	9
36+50.00	23	3
37+00.00	26	2
37+50.00	12	1

Station	Uncl. Exc.	Embt
SITE 415		
L4	(cu. yd.)	(cu. yd.)
51+00.00	0	0
51+50.00	12	0
52+00.00	21	5
52+50.00	19	6

Station	Uncl. Exc.	Embt
SITE 415		
L4	(cu. yd.)	(cu. yd.)
53+00.00	20	4
53+50.00	17	4
54+00.00	21	8
54+06.16	3	1

Station	Uncl. Exc.	Embt
SITE 415		
L4	(cu. yd.)	(cu. yd.)
55+91.40	0	0
56+00.00	3	61
56+50.00	9	350
57+00.00	0	265
57+50.00	10	107
58+00.00	18	71
58+50.00	16	58
59+00.00	19	29
59+50.00	26	25
60+00.00	25	9
60+50.00	10	1
61+00.00	2	0
61+50.00	6	0
62+00.00	10	0
62+30.00	4	0

Station	Uncl. Exc.	Embt
SITE 416		
L5	(cu. yd.)	(cu. yd.)
10+50.00	0	0
11+00.00	18	0
11+50.00	21	0
12+00.00	12	0
12+50.00	6	0
13+00.00	9	0
13+50.00	10	0
14+00.00	13	1
14+50.00	21	1
15+00.00	26	1
15+50.00	26	1
16+00.00	23	2
16+50.00	28	2
17+00.00	19	1
17+50.00	4	0
18+00.00	3	1
18+50.00	4	1
19+00.00	11	3
19+50.00	25	4
20+00.00	28	4
20+25.00	24	2
20+50.00	25	2
21+00.00	28	4
21+50.00	22	8
22+00.00	13	7
22+50.00	4	0

Docusign Envelope ID: D2AE3DD1-AAD7-4A9F-901C-296FC7F2D6EB

PROJ. REFERENCE NO.	SHEET NO.
W03291	X-1B

STATE OF NORTH CAROLINA
DIVISION OF HIGHWAYS

NOTE: EMBANKMENT COLUMN DOES NOT INCLUDE BACKFILL FOR UNDERCUT

CROSS-SECTION SUMMARY

Station	Uncl. Exc.	Embt	Station	Uncl. Exc.	Embt
SITE 416			SITE 414		
L5	(cu. yd.)	(cu. yd.)	L5	(cu. yd.)	(cu. yd.)
23+00.00	3	0	46+50.00	31	2
23+50.00	6	0	47+00.00	33	5
24+00.00	4	1	47+50.00	42	5
24+50.00	4	1	48+00.00	57	2
25+00.00	5	0	48+50.00	50	2
25+50.00	4	0	49+00.00	34	2
26+00.00	3	0	49+50.00	25	4
26+50.00	3	0	50+00.00	23	7
27+00.00	4	0	50+50.00	23	8
27+50.00	3	0	51+00.00	32	5
28+00.00	4	0	51+50.00	21	1
28+50.00	5	0			
29+00.00	5	0			
29+50.00	42	0			
30+00.00	79	0			
30+50.00	83	1			
31+00.00	47	0			
31+50.00	4	0			
32+00.00	108	0			
32+50.00	194	0			

Approximate quantities only. Unclassified excavation, borrow excavation, fine grading, clearing and grubbing, and removal of existing pavement will be paid for at the lump sum price for "Grading".

Station	Uncl. Exc.	Embt
SITE 414		
L5	(cu. yd.)	(cu. yd.)
32+50.00	0	0
33+00.00	111	116
33+25.00	23	177
33+50.00	18	145
34+00.00	45	51
34+50.00	34	1
35+00.00	5	1
35+50.00	3	1
36+00.00	4	0
36+50.00	4	0
37+00.00	5	0
37+50.00	7	0
38+00.00	7	1
38+50.00	11	0
39+00.00	10	0
39+50.00	9	1
40+00.00	21	1
40+50.00	51	0
41+00.00	80	0
41+50.00	69	0
42+00.00	43	0
42+50.00	28	0
43+00.00	18	0
43+50.00	11	0
44+00.00	7	0
44+50.00	18	2
45+00.00	28	5
45+50.00	27	5
46+00.00	25	4

Docusign Envelope ID: D2AE3DD1-AAD7-4A9F-901C-296FC7F2D6EB

6/23/16

0 5 10	PROJ. REFERENCE NO.	SHEET NO.
	W03291	X-2

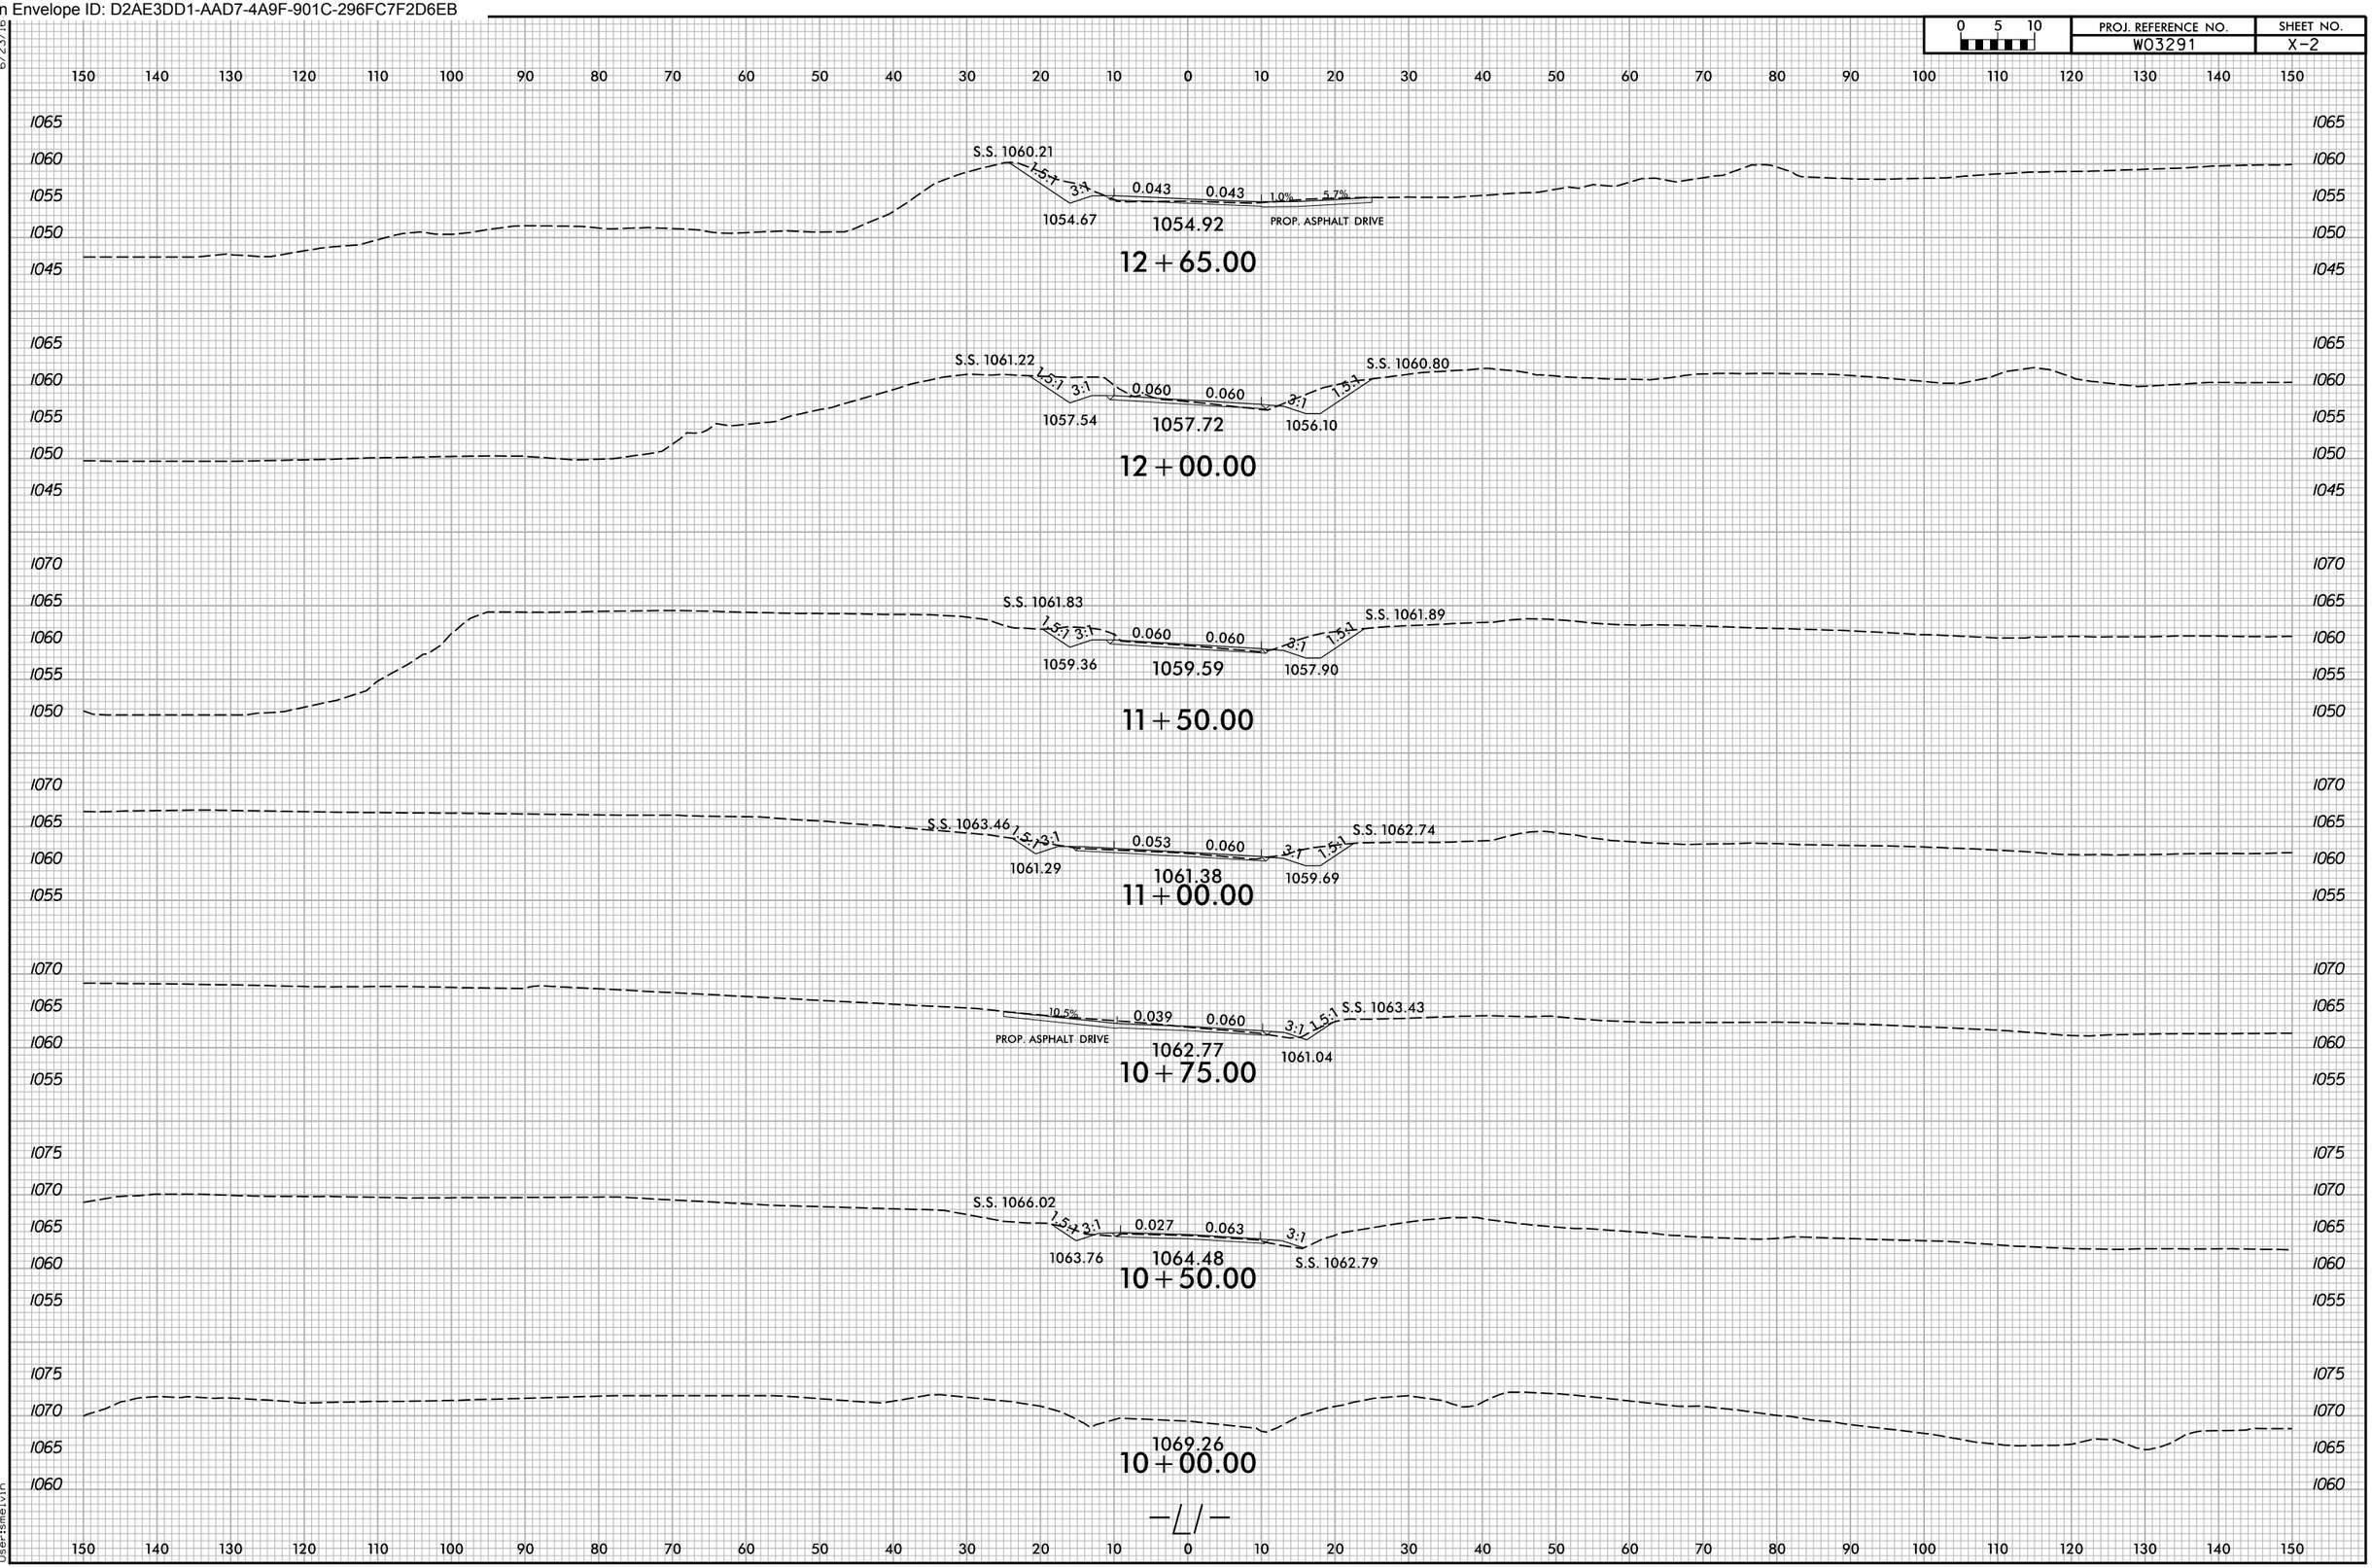

10/22/2025
X:\NCDOT\Green River Cove Rd Rehab\Roadway\XSC\GreenRiver Cove_Rdy_xpl_All.dgn
User:smelvin

Docusign Envelope ID: D2AE3DD1-AAD7-4A9F-901C-296FC7F2D6EB

0 5 10	PROJ. REFERENCE NO.	SHEET NO.
	W03291	X-3

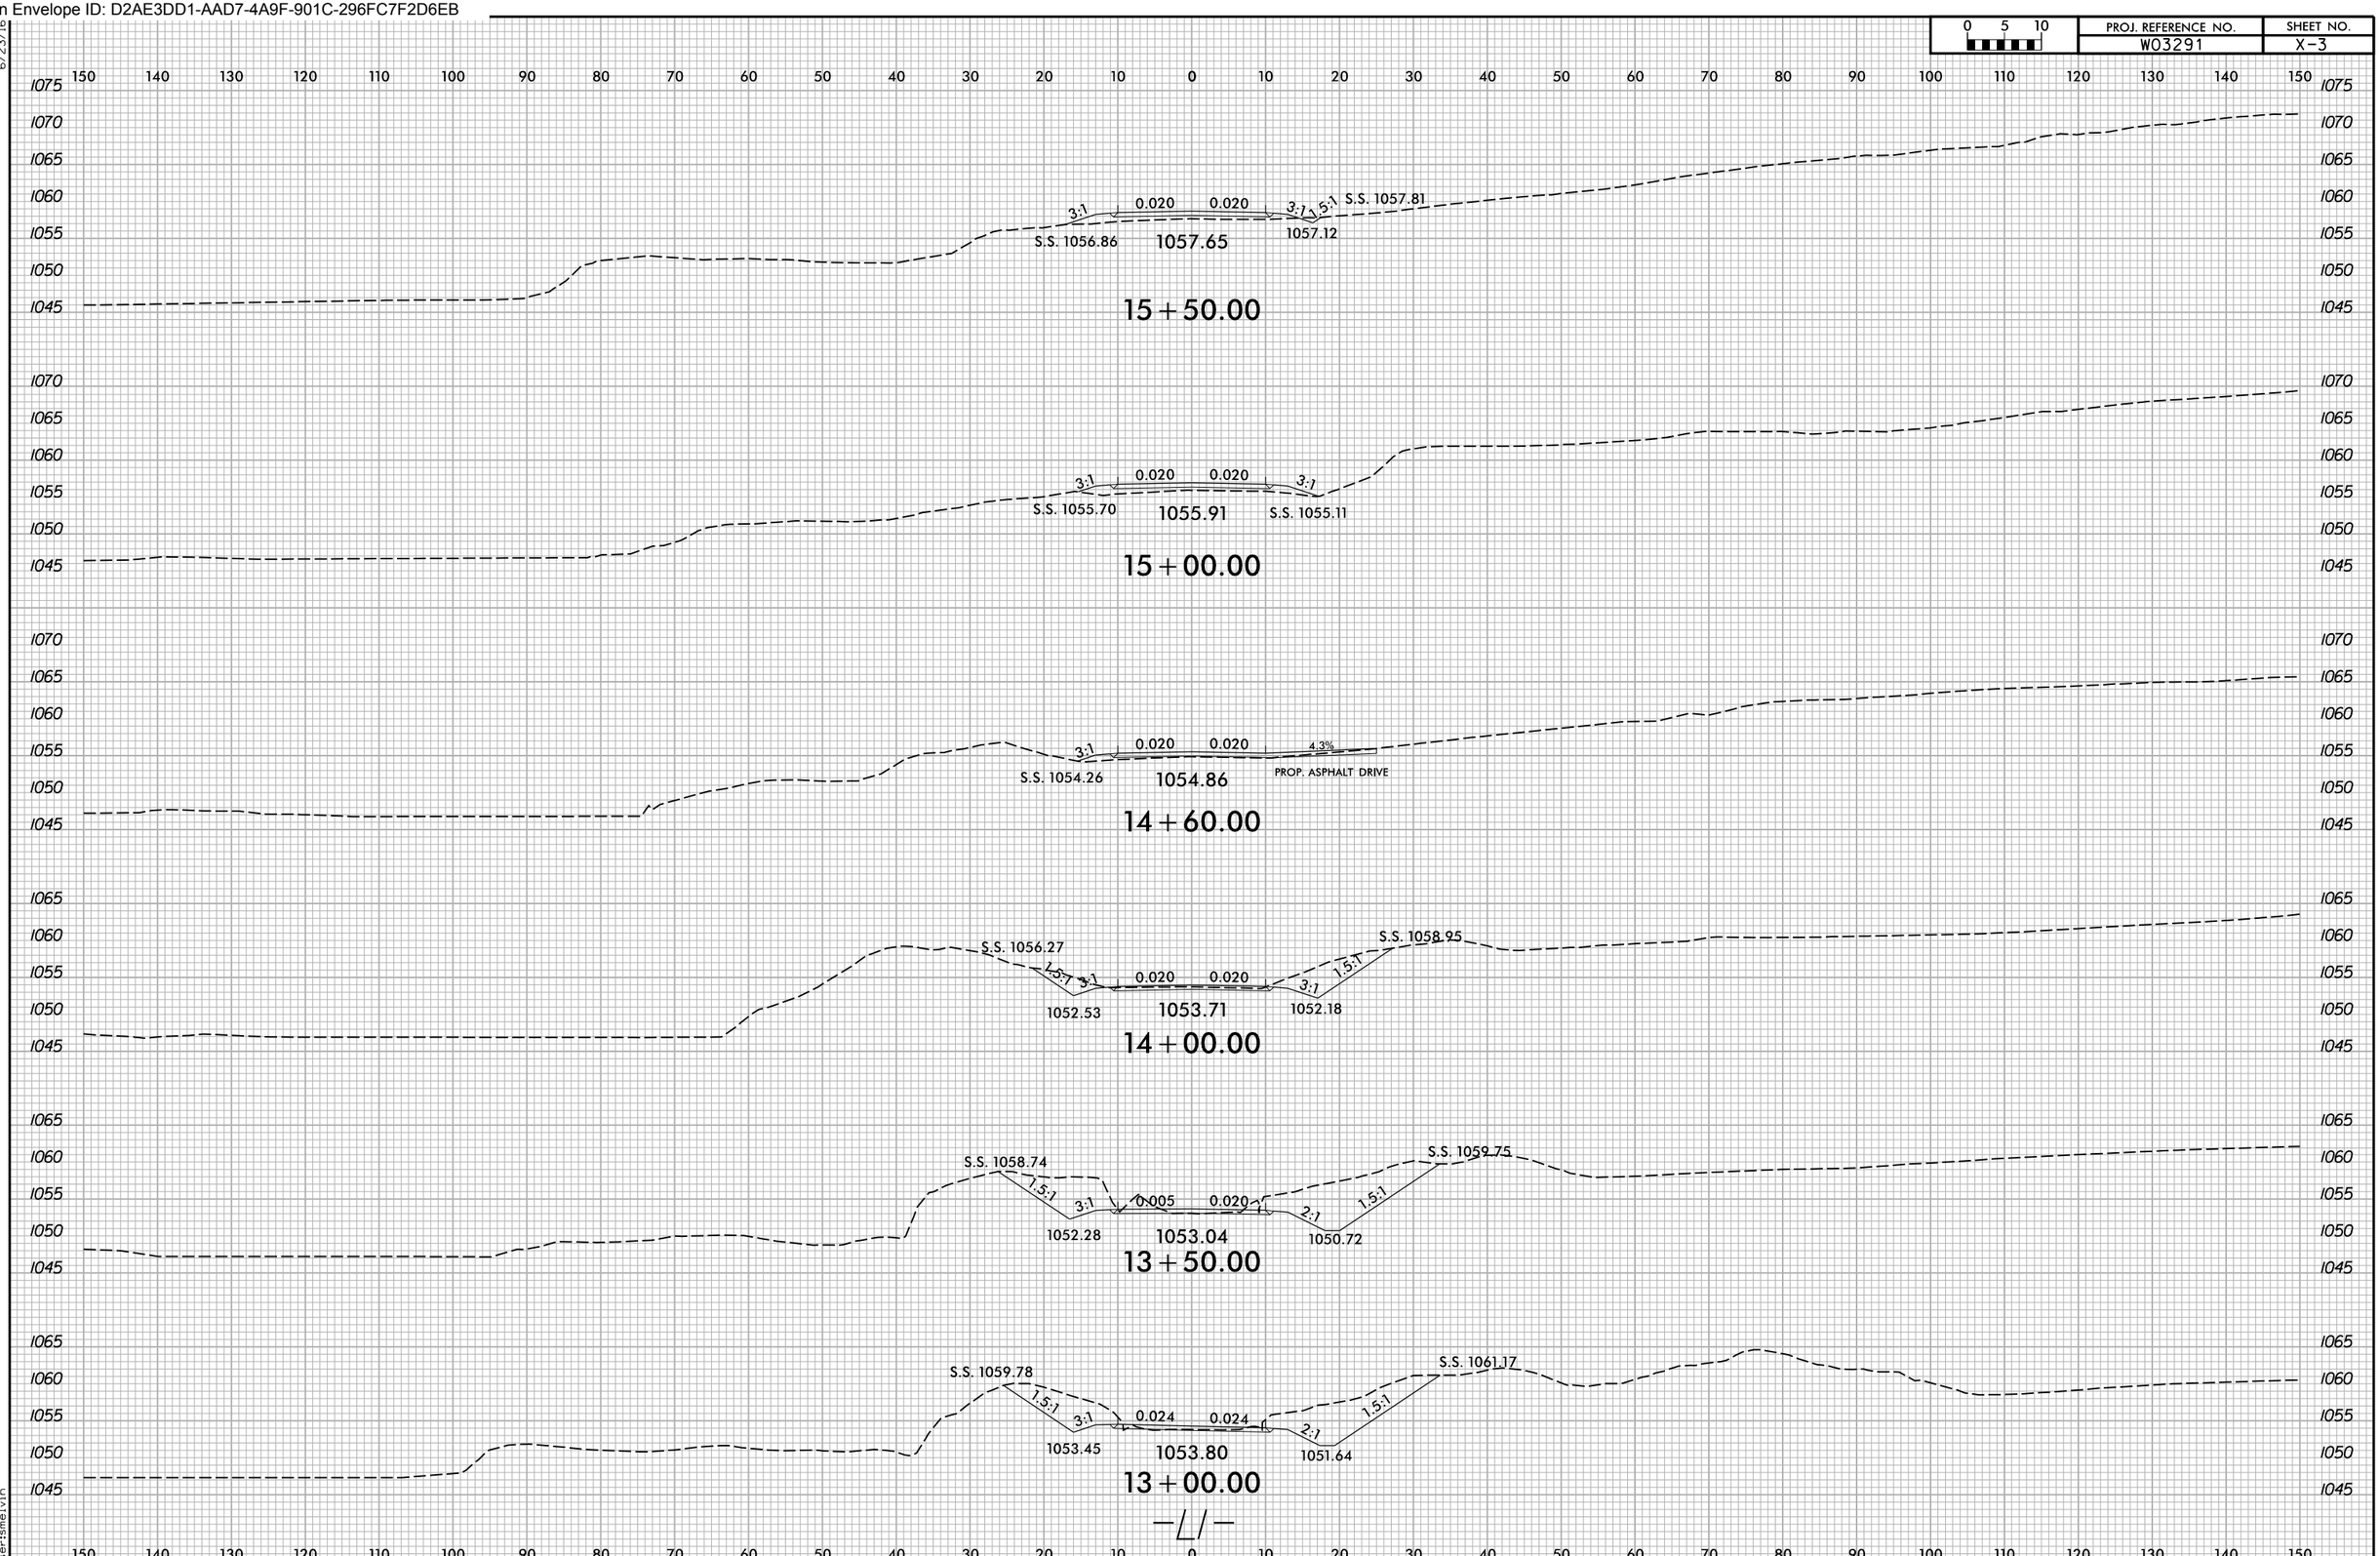

6/23/16

10/22/2025
X:\NCDOT\Green River Cove Rd Rehab\Roadway\XSC\GreenRiver Cove_Rdy_xpl_All.dgn
User:smelvin

Docusign Envelope ID: D2AE3DD1-AAD7-4A9F-901C-296FC7F2D6EB

0 5 10	PROJ. REFERENCE NO.	SHEET NO.
	W03291	X-4

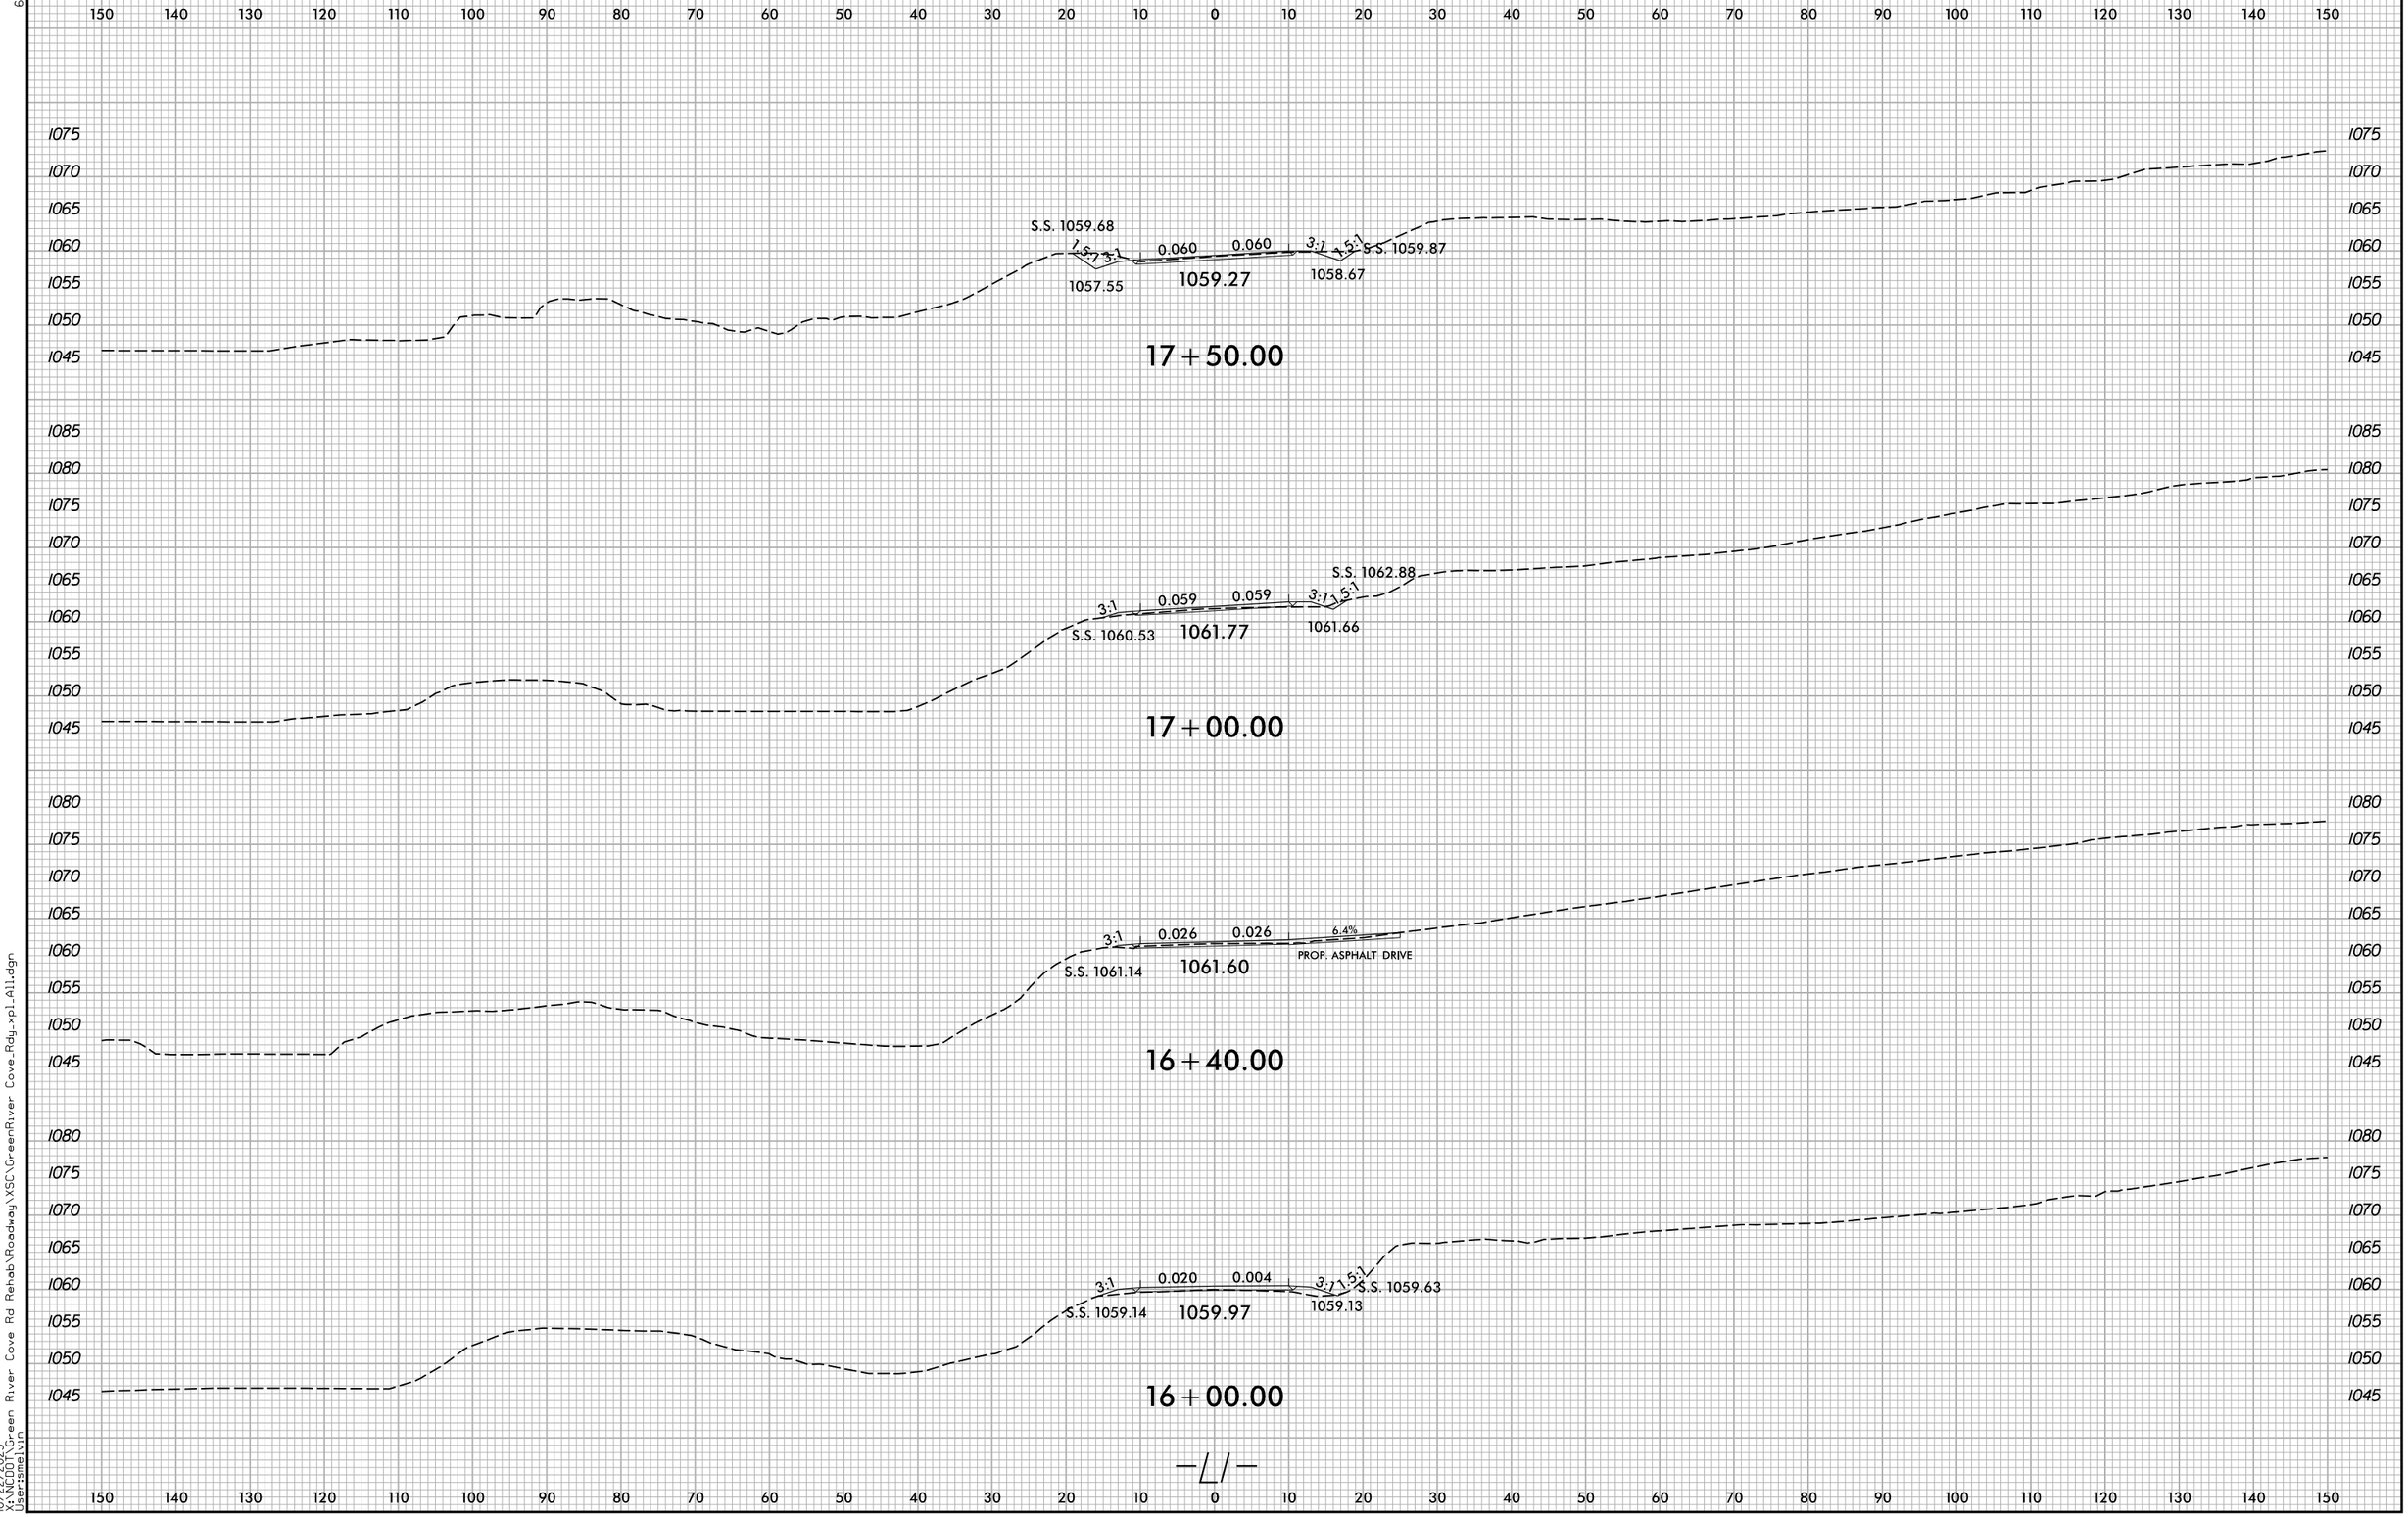

Docusign Envelope ID: D2AE3DD1-AAD7-4A9F-901C-296FC7F2D6EB

6/23/16

0 5 10	PROJ. REFERENCE NO.	SHEET NO.
	W03291	X-5

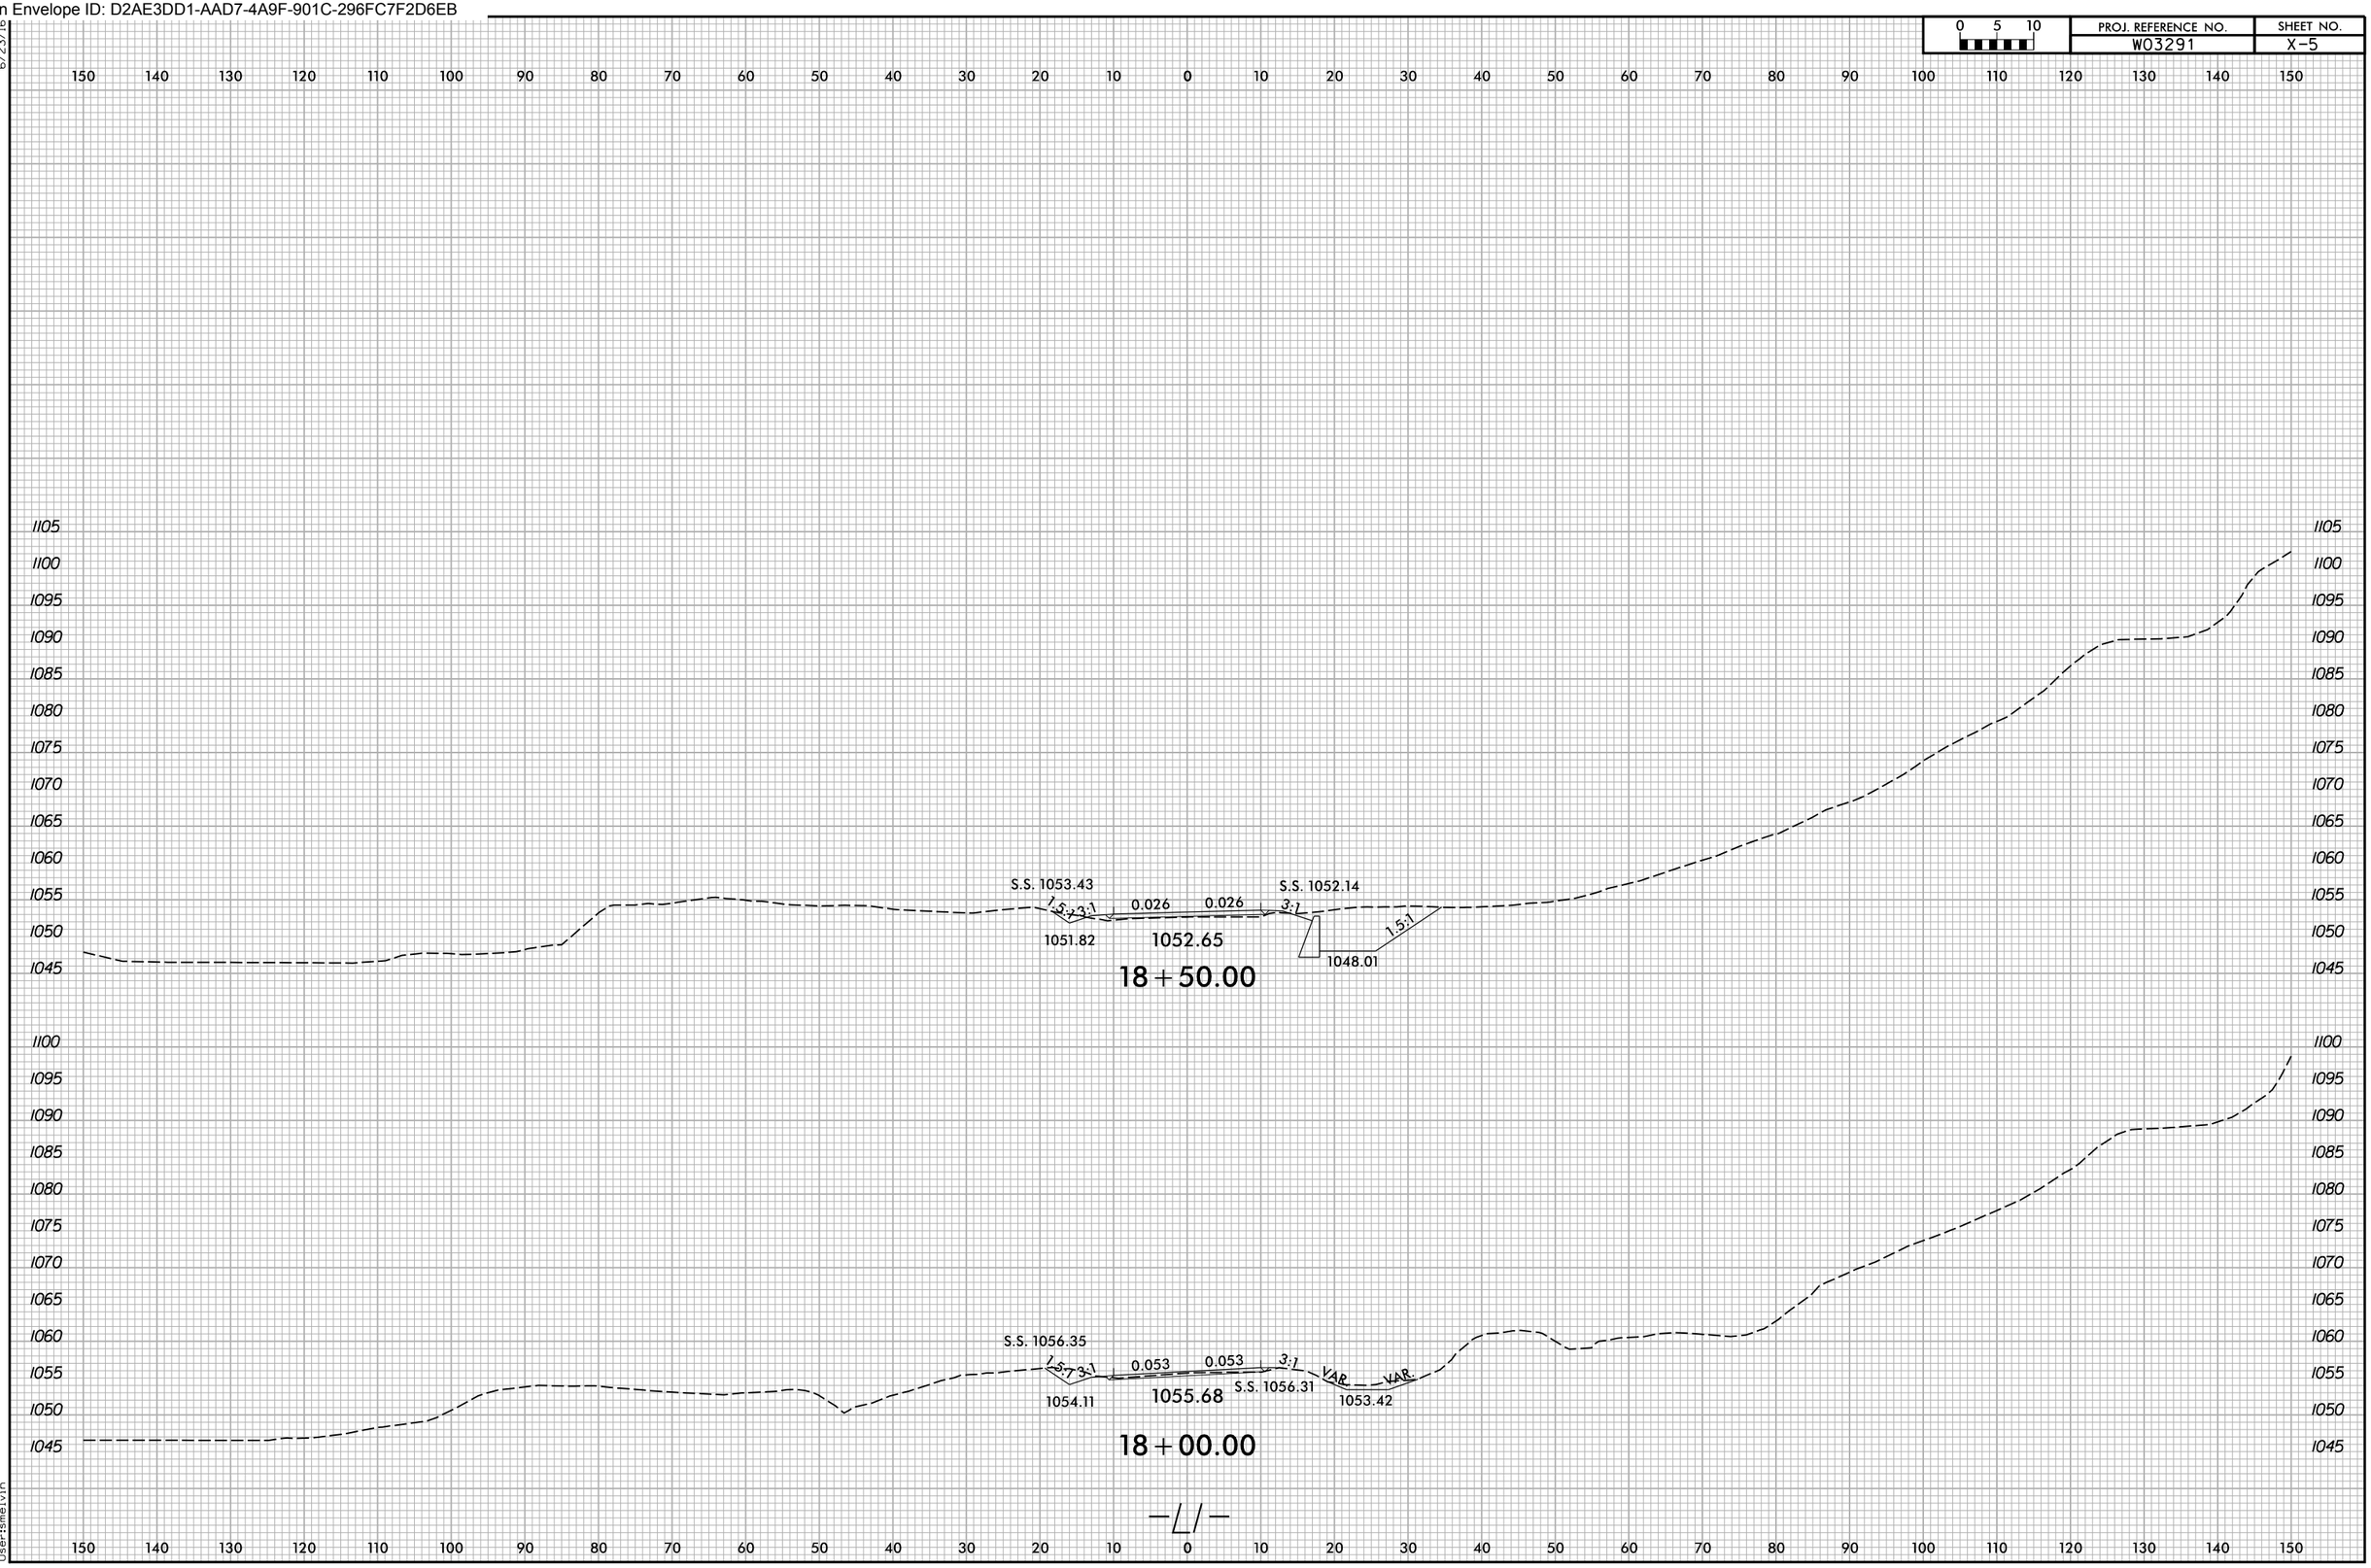

10/22/2025
X:\NCDOT\Green River Cove Rd Rehab\Roadway\XSC\GreenRiver Cove_Rdg_xpl_All.dgn
User:smelvin

Docusign Envelope ID: D2AE3DD1-AAD7-4A9F-901C-296FC7F2D6EB

6/23/16

0 5 10	PROJ. REFERENCE NO.	SHEET NO.
	W03291	X-6

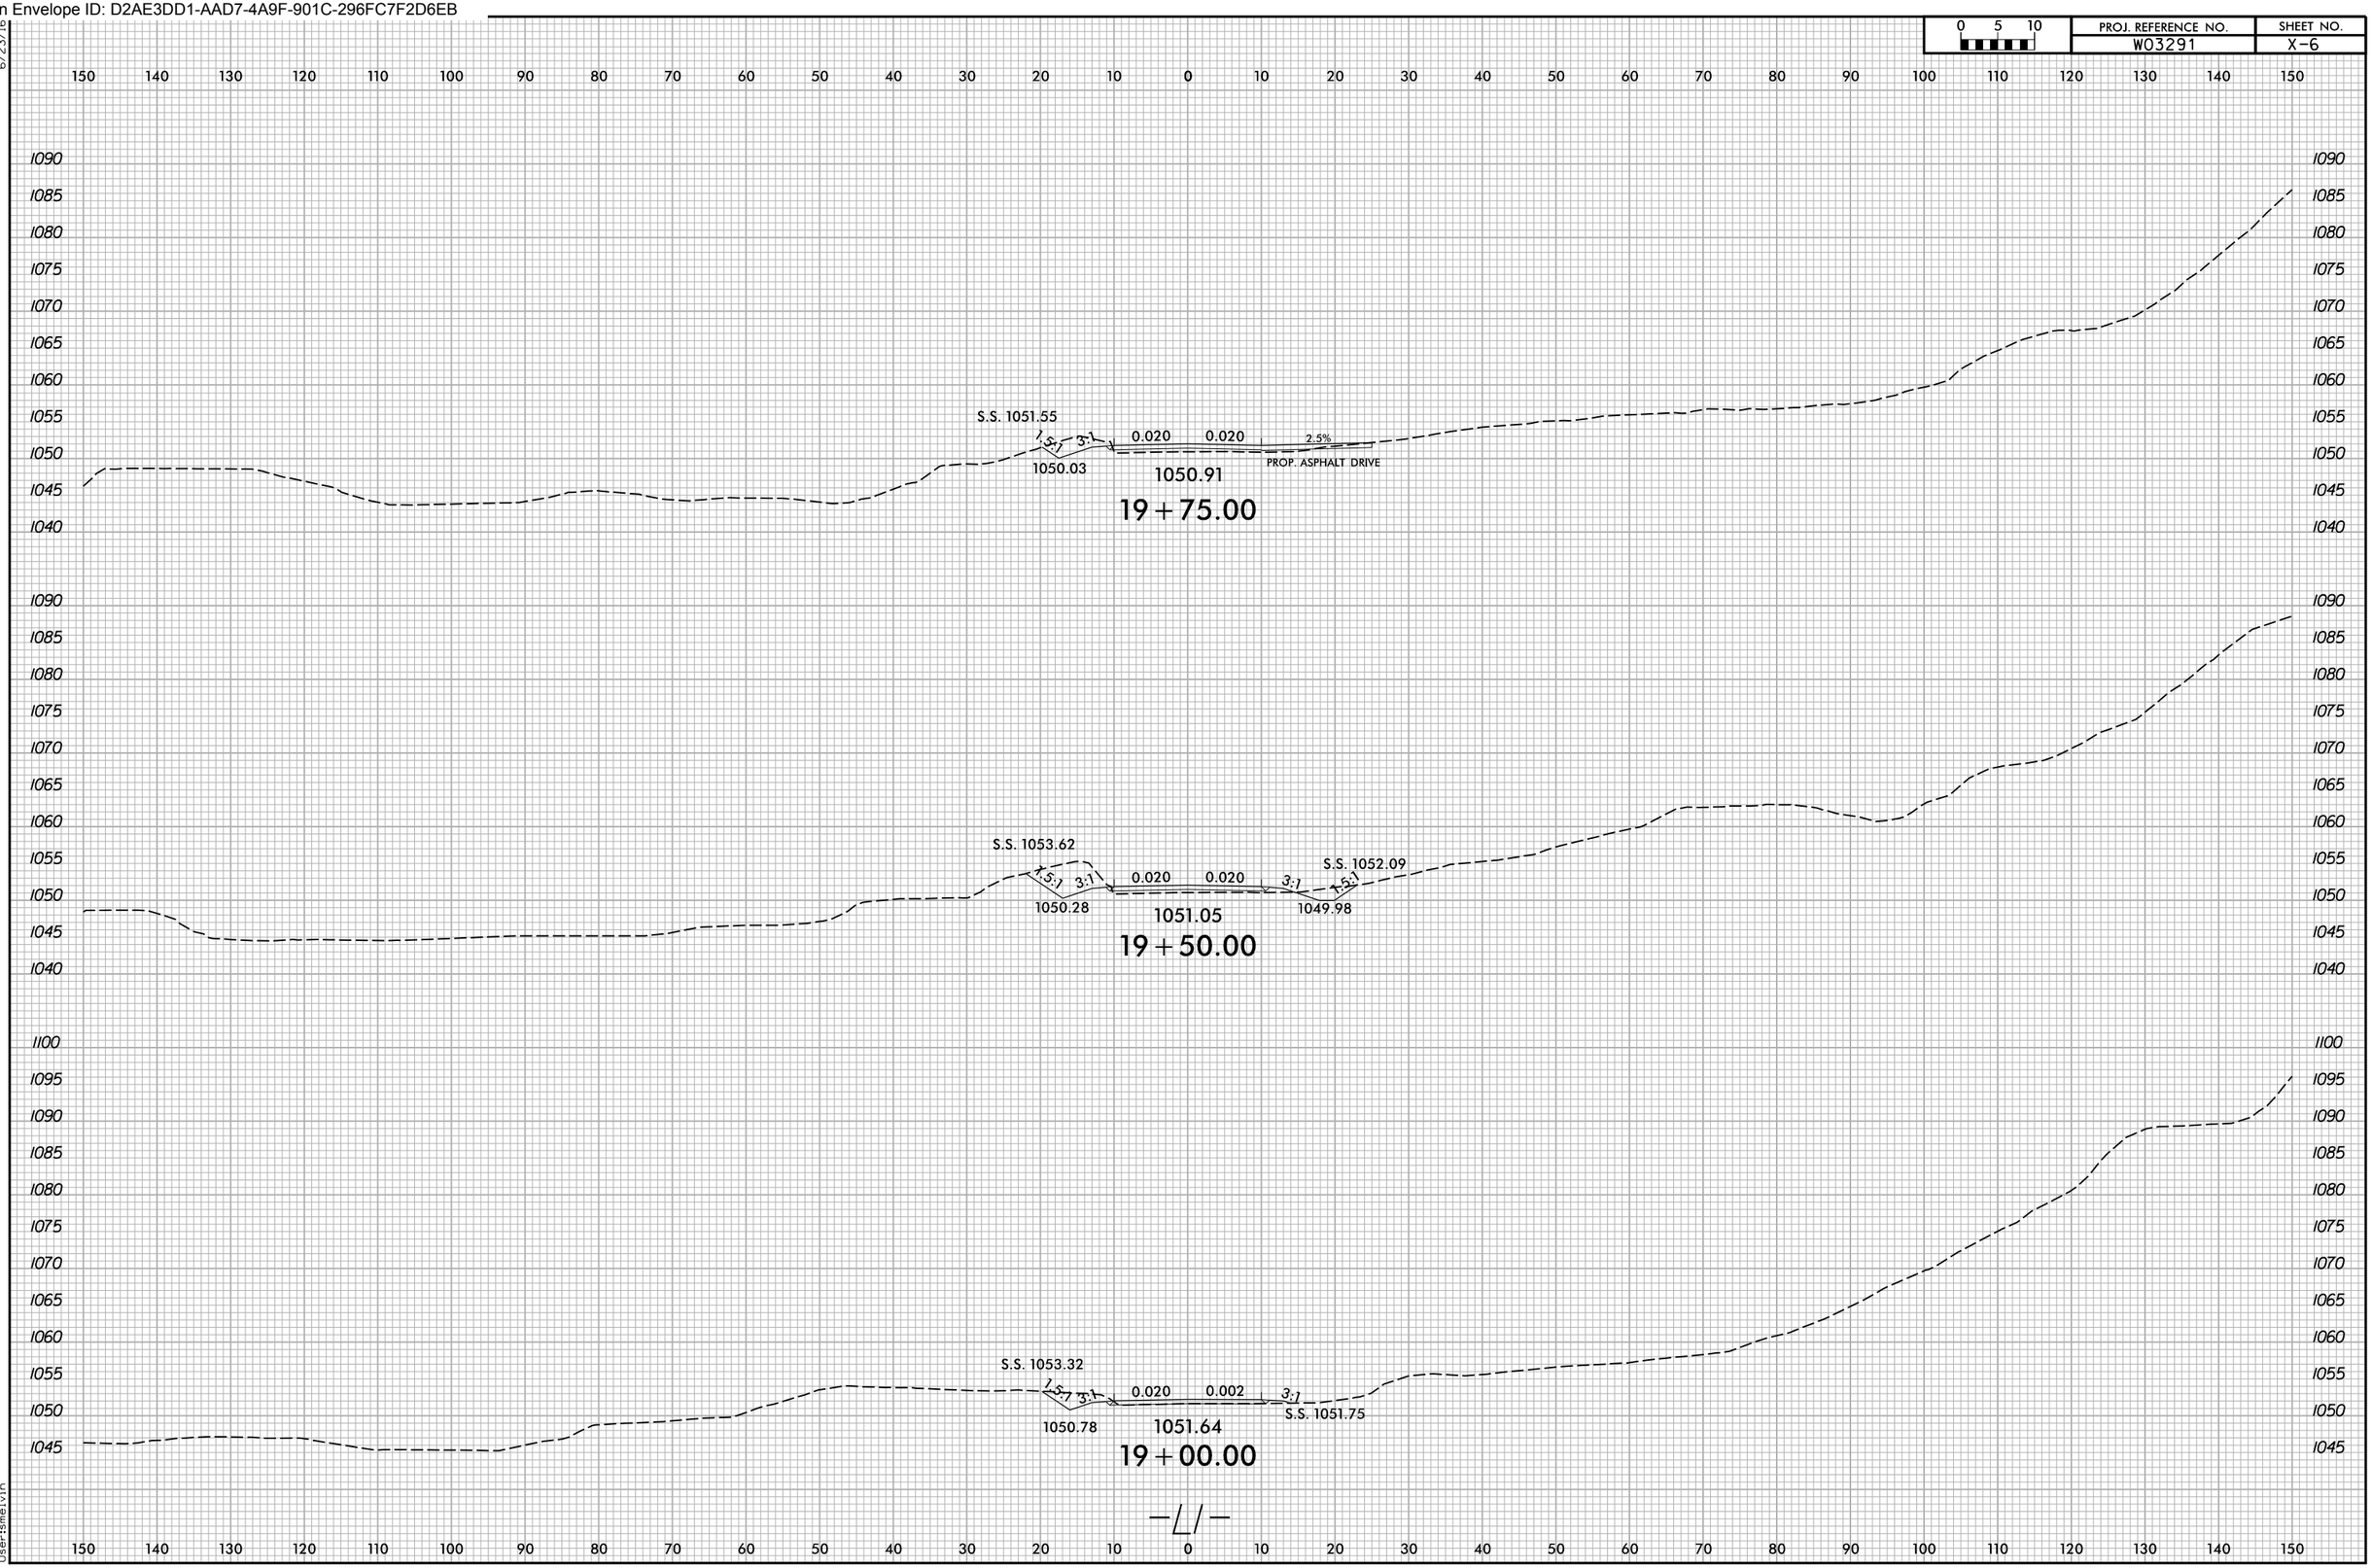

10/22/2025
X:\NCDOT\Green River Cove Rd Rehab\Roadway\XSC\GreenRiver Cove_Rdy_xpl_All.dgn
Usersamelvin

Docusign Envelope ID: D2AE3DD1-AAD7-4A9F-901C-296FC7F2D6EB

6/23/16

0 5 10	PROJ. REFERENCE NO.	SHEET NO.
	W03291	X-7

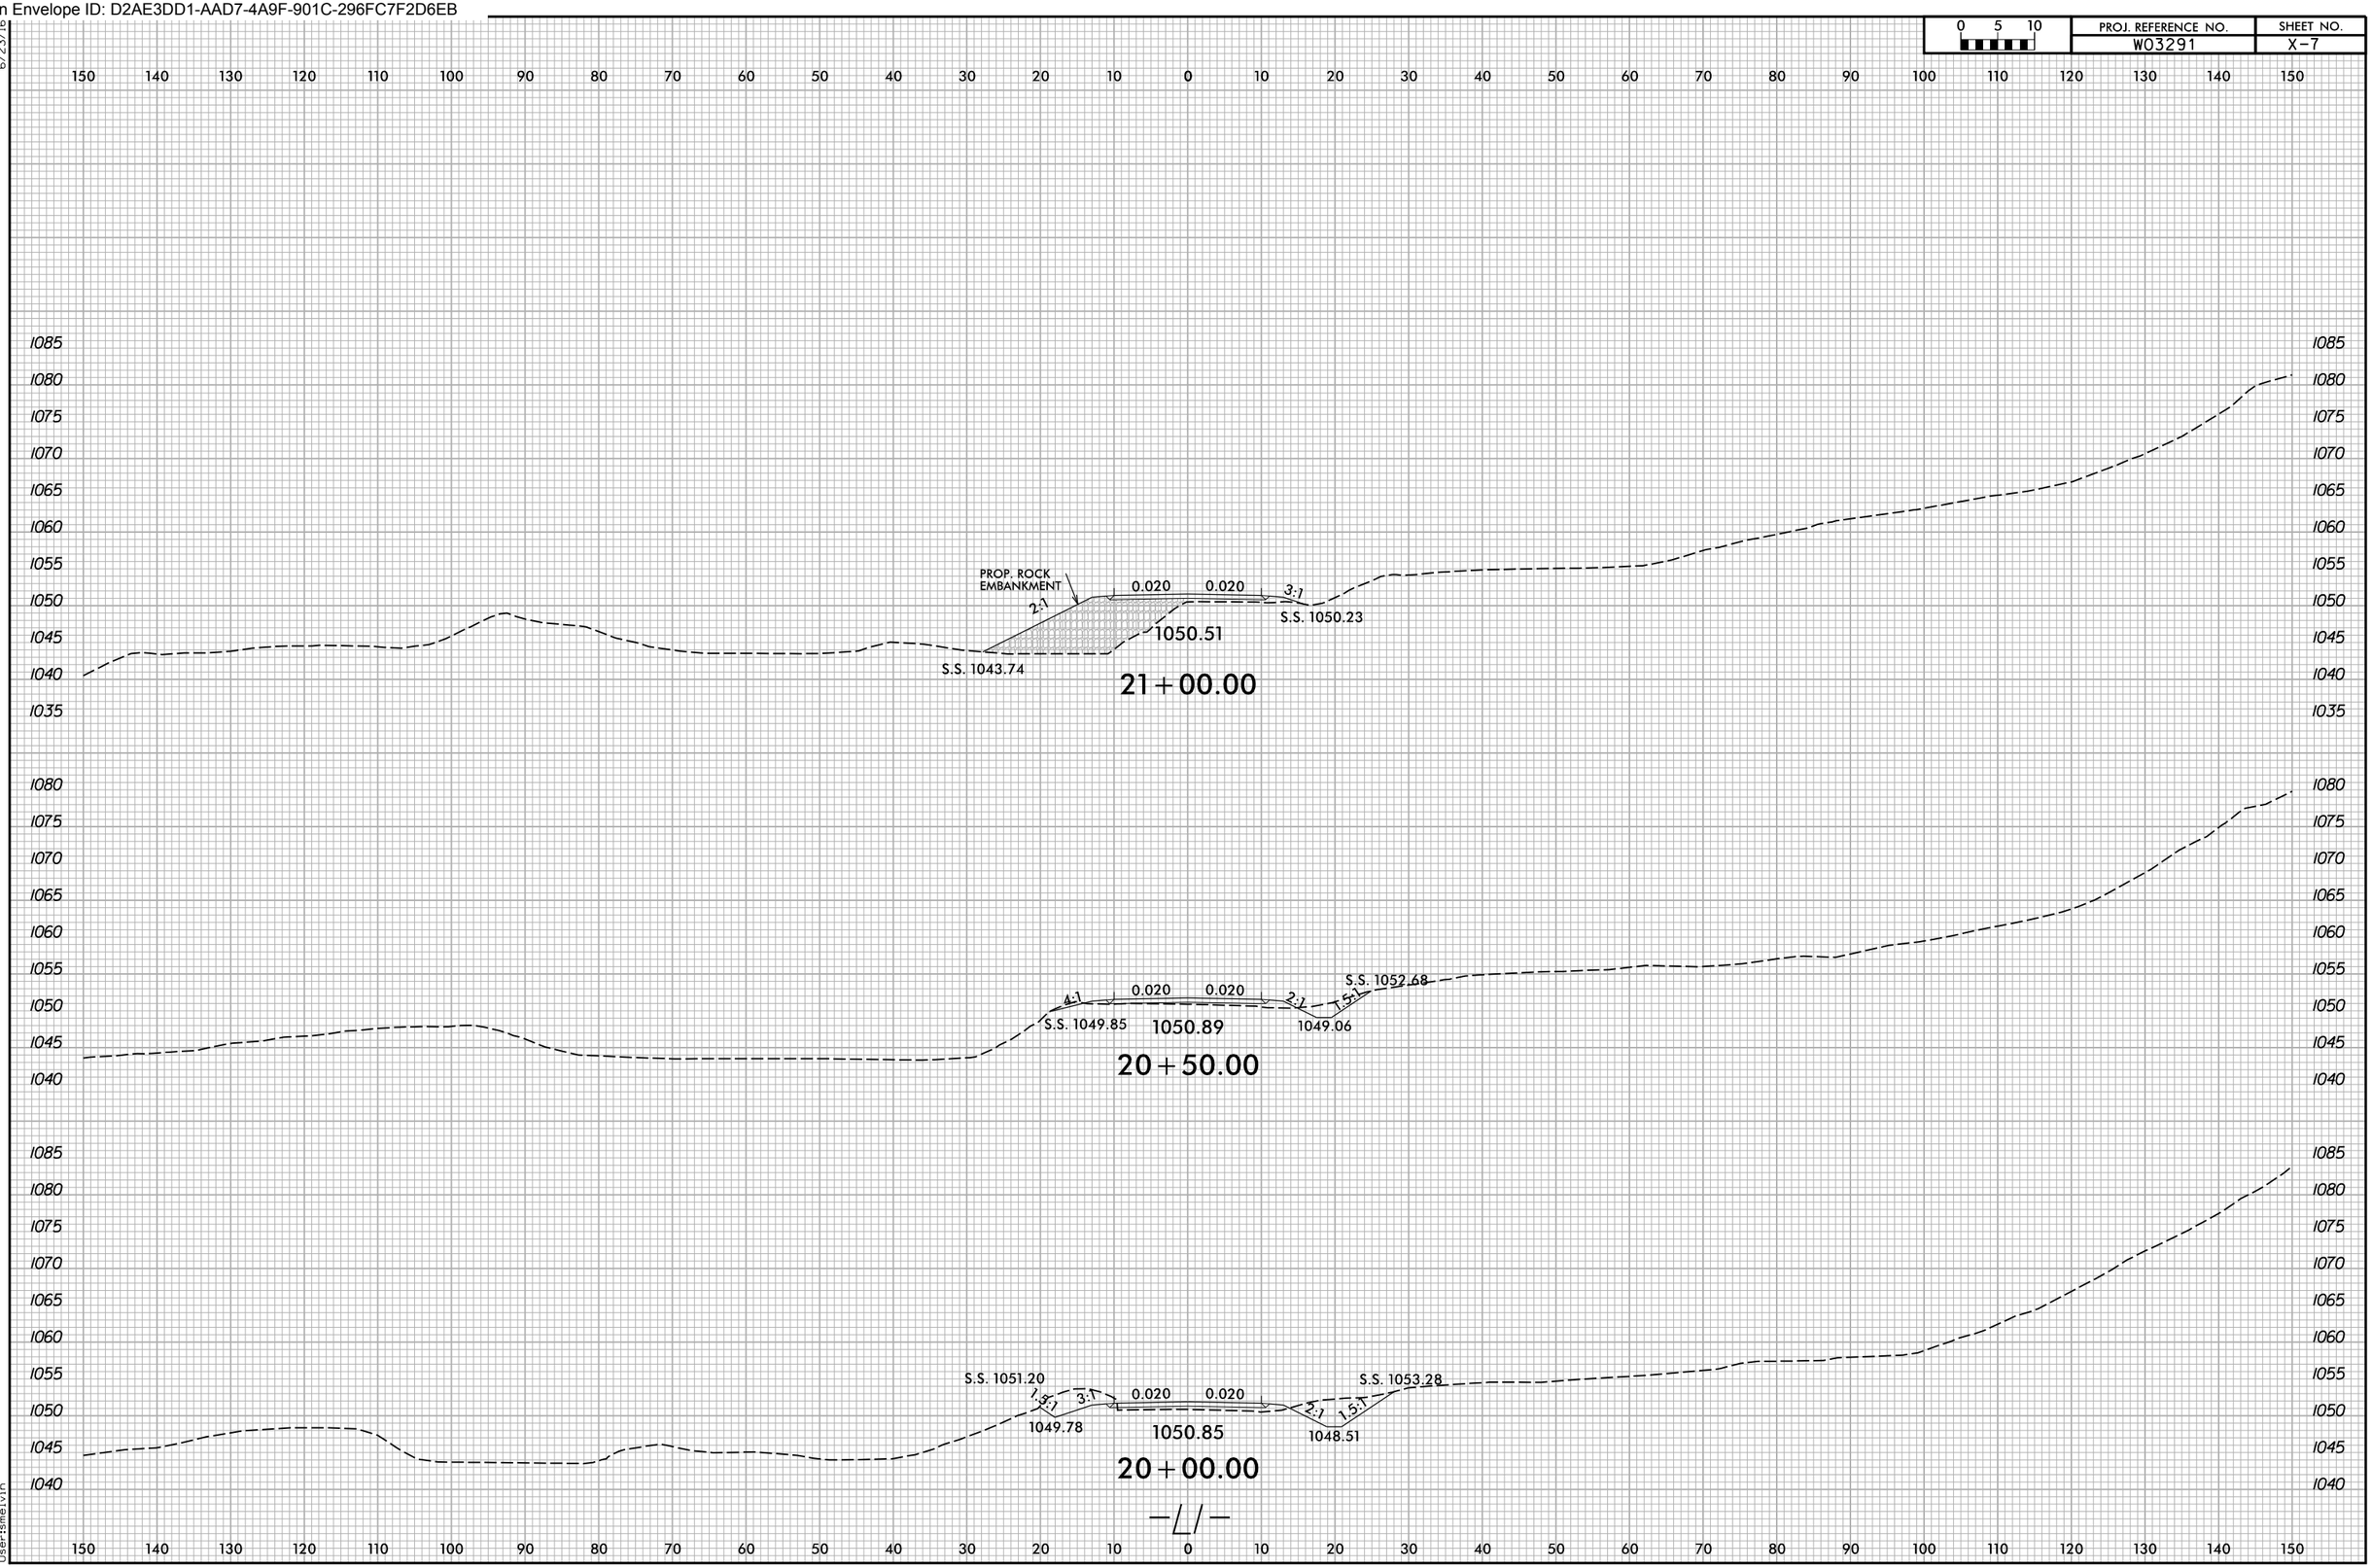

10/22/2025
X:\NCDOT\Green River Cove Rd Rehab\Roadway\XSC\GreenRiver Cove_Rdy_xpl_A11.dgn
Usersmelvin

Docusign Envelope ID: D2AE3DD1-AAD7-4A9F-901C-296FC7F2D6EB

0 5 10	PROJ. REFERENCE NO.	SHEET NO.
	W03291	X-8

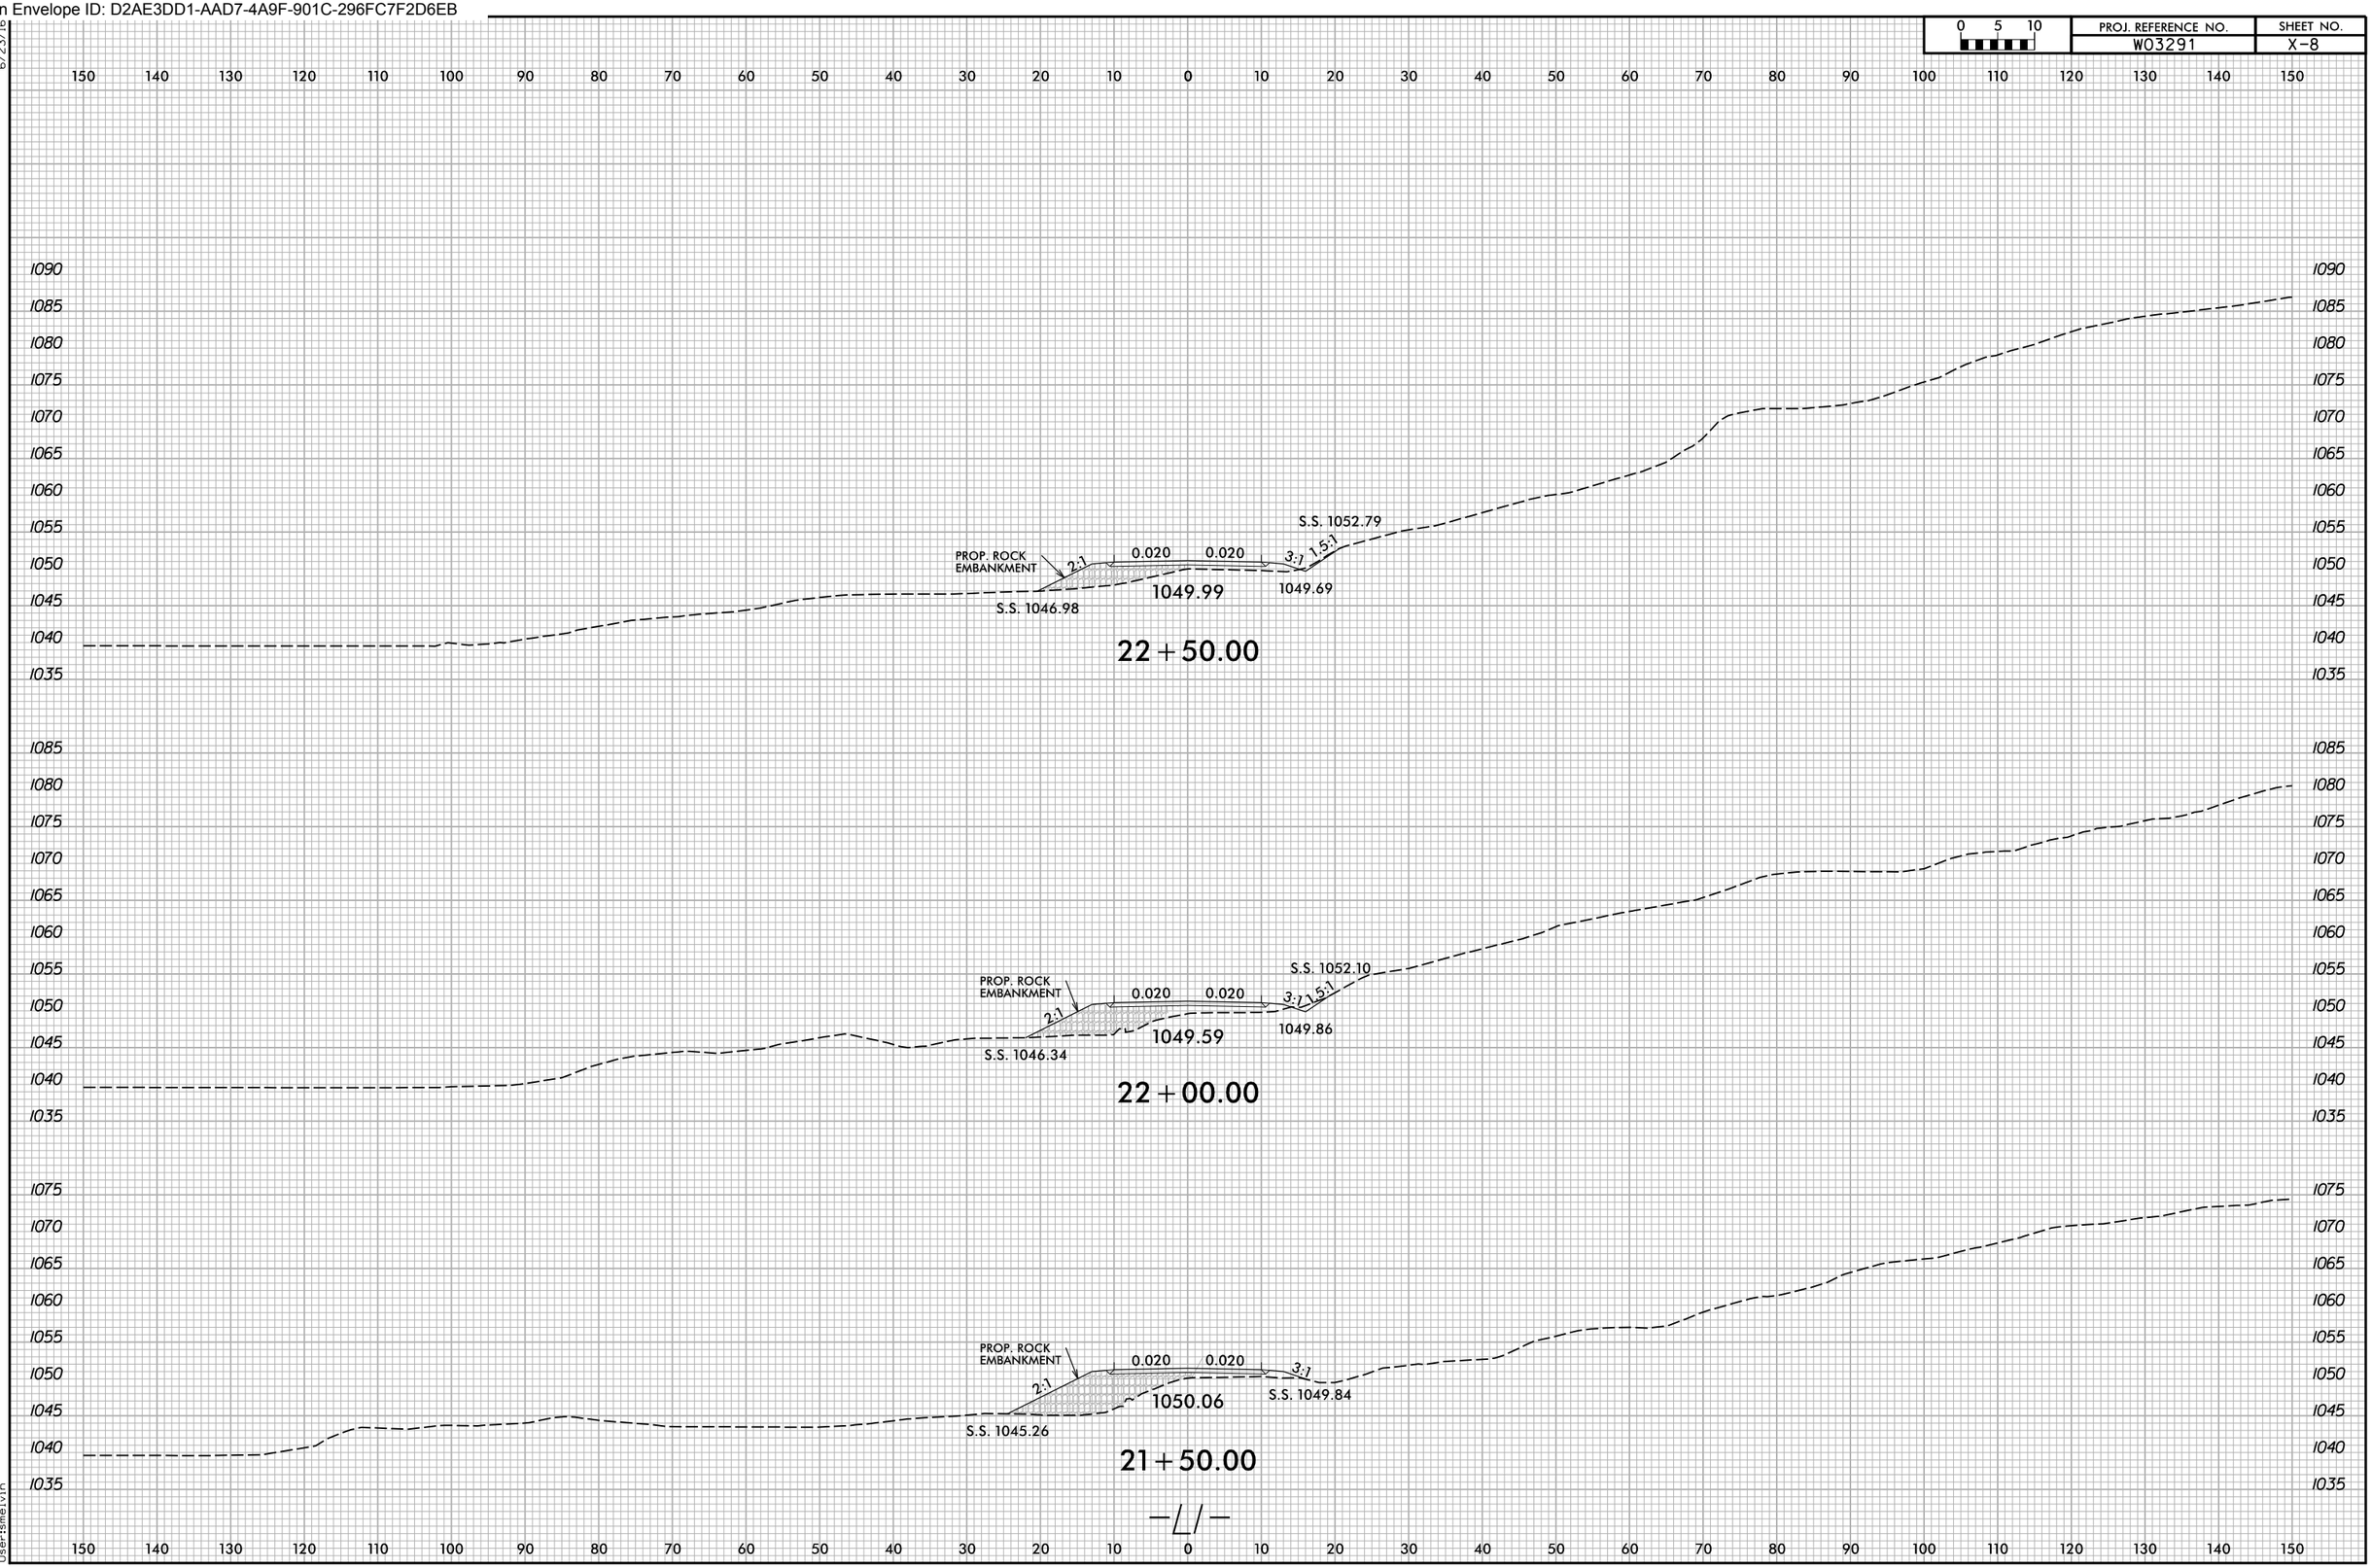

Docusign Envelope ID: D2AE3DD1-AAD7-4A9F-901C-296FC7F2D6EB

6/23/16

0 5 10	PROJ. REFERENCE NO.	SHEET NO.
	W03291	X-9

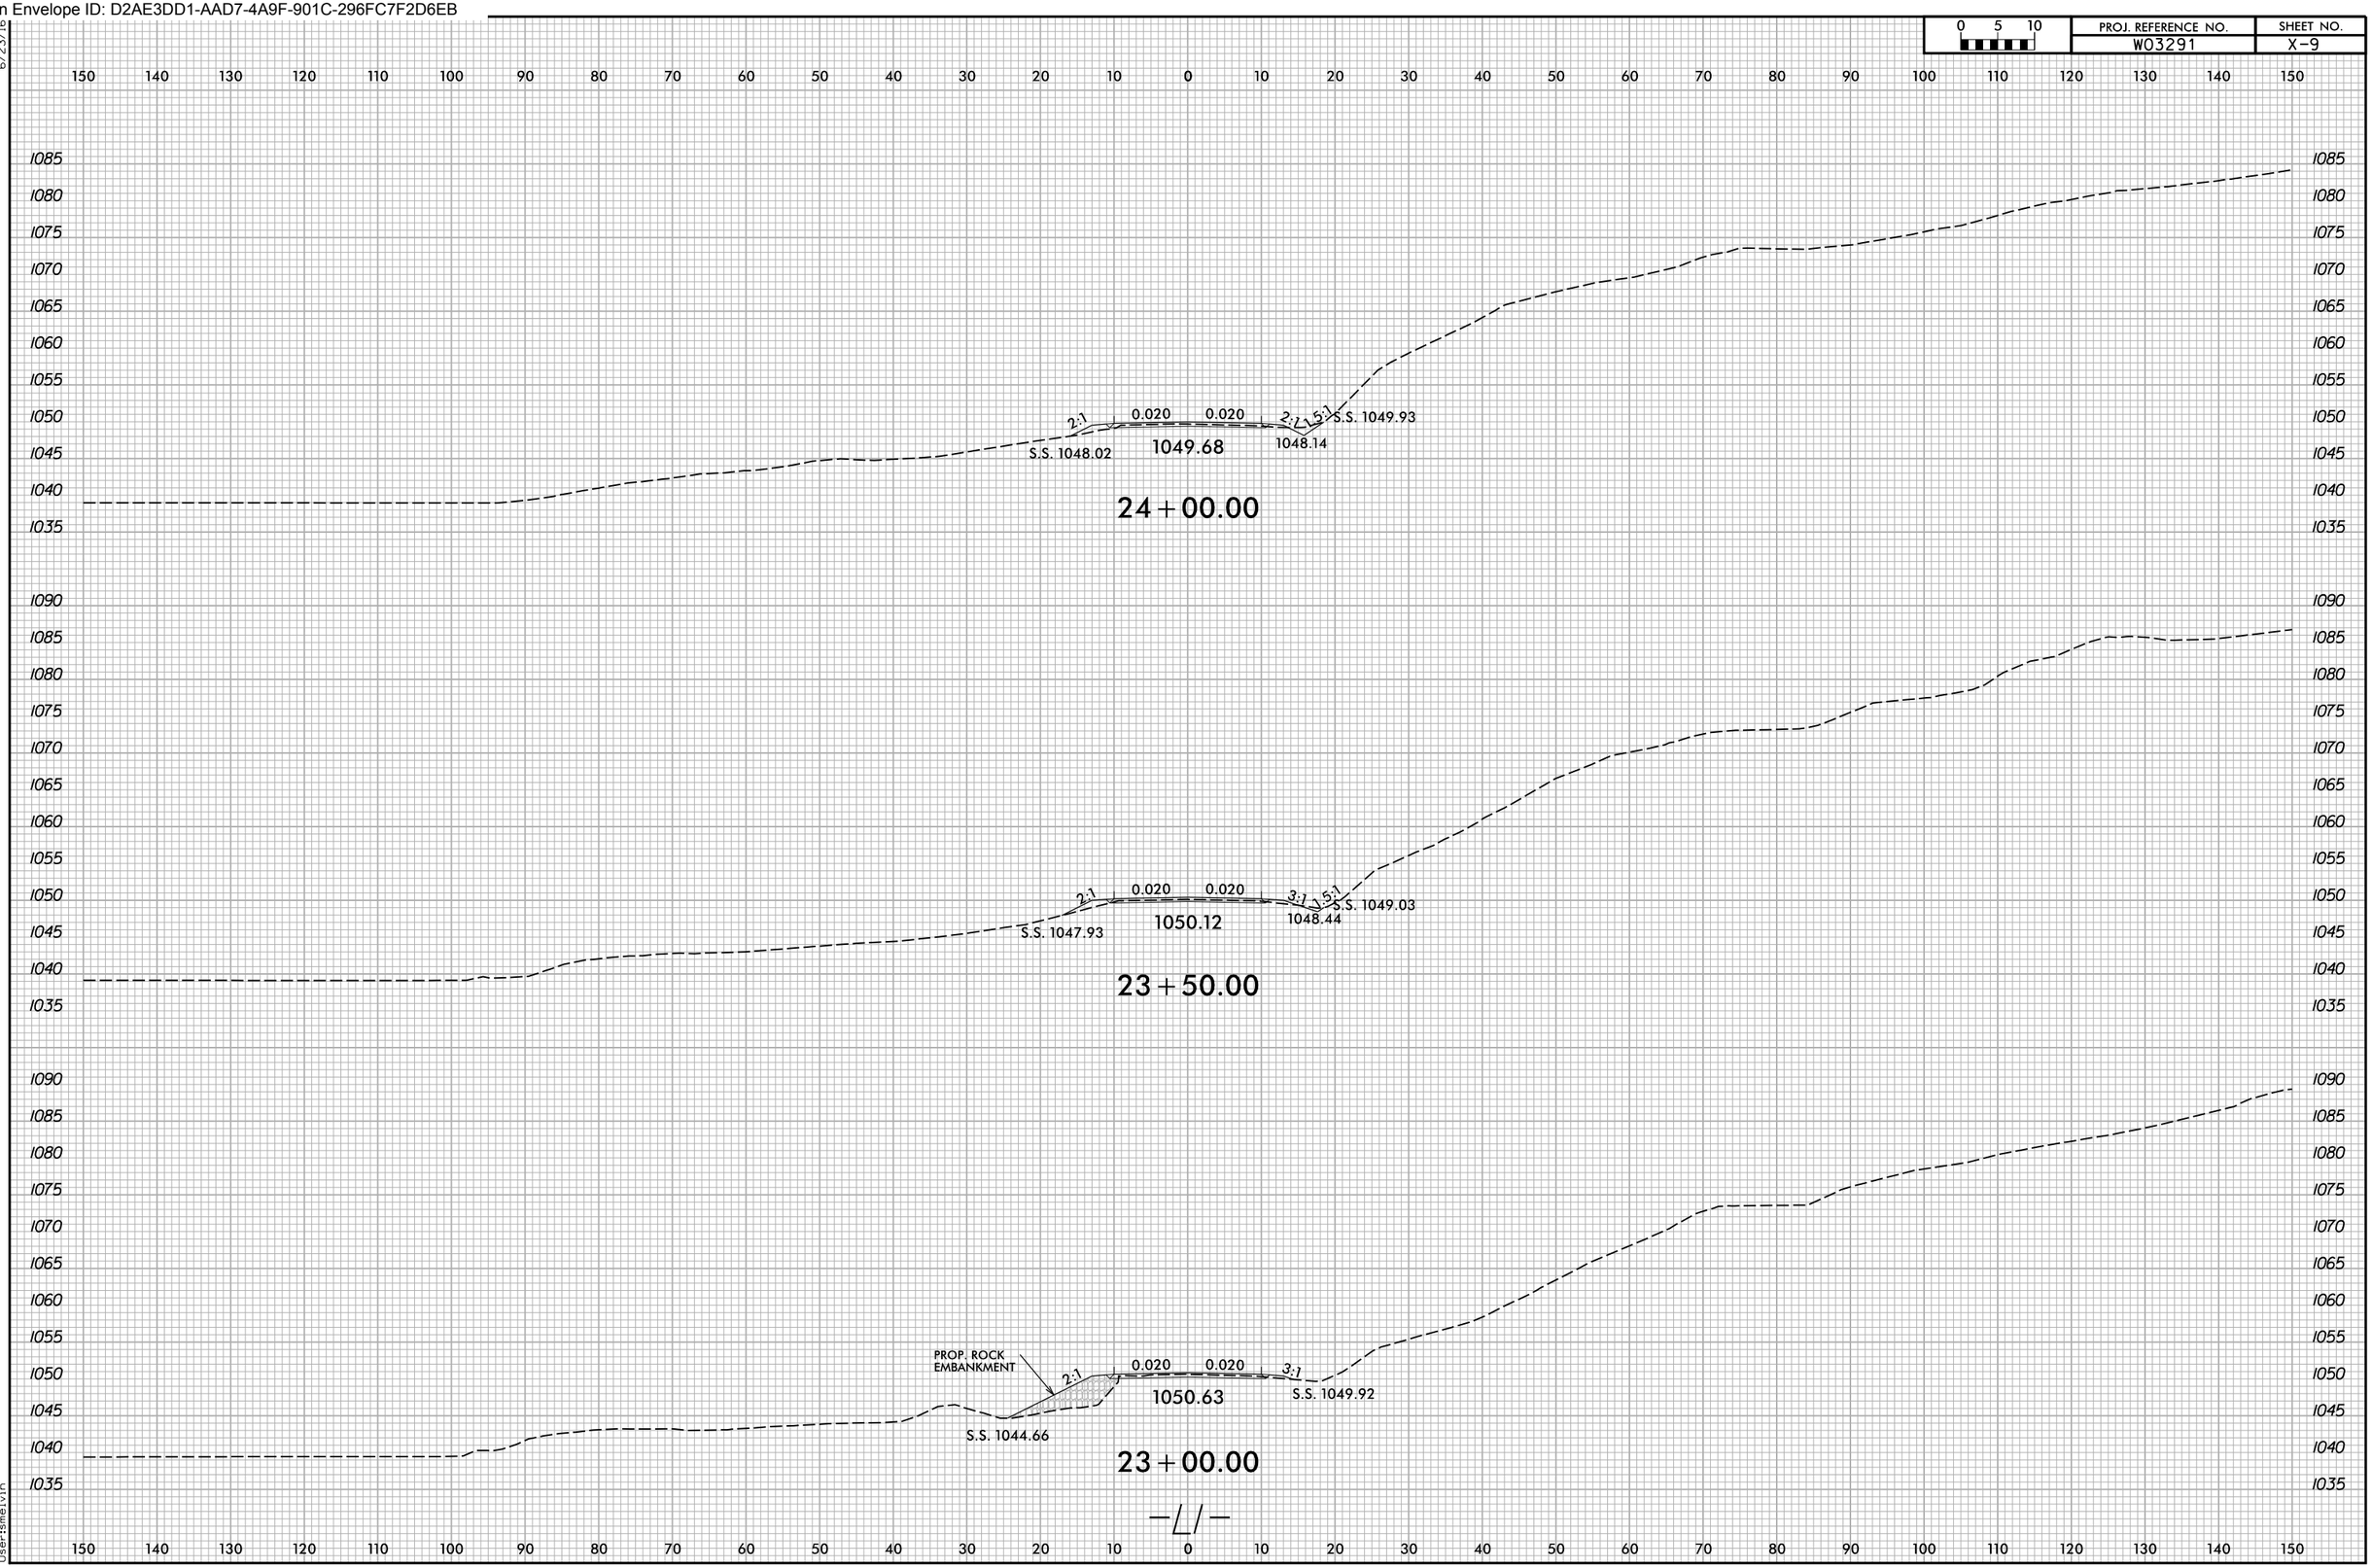

10/22/2025
X:\NCDOT\Green River Cove Rd Rehab\Roadway\XSC\GreenRiver Cove_Rdg_xpl_All.dgn
User:smelvin

Docusign Envelope ID: D2AE3DD1-AAD7-4A9F-901C-296FC7F2D6EB

0 5 10	PROJ. REFERENCE NO.	SHEET NO.
	W03291	X-10

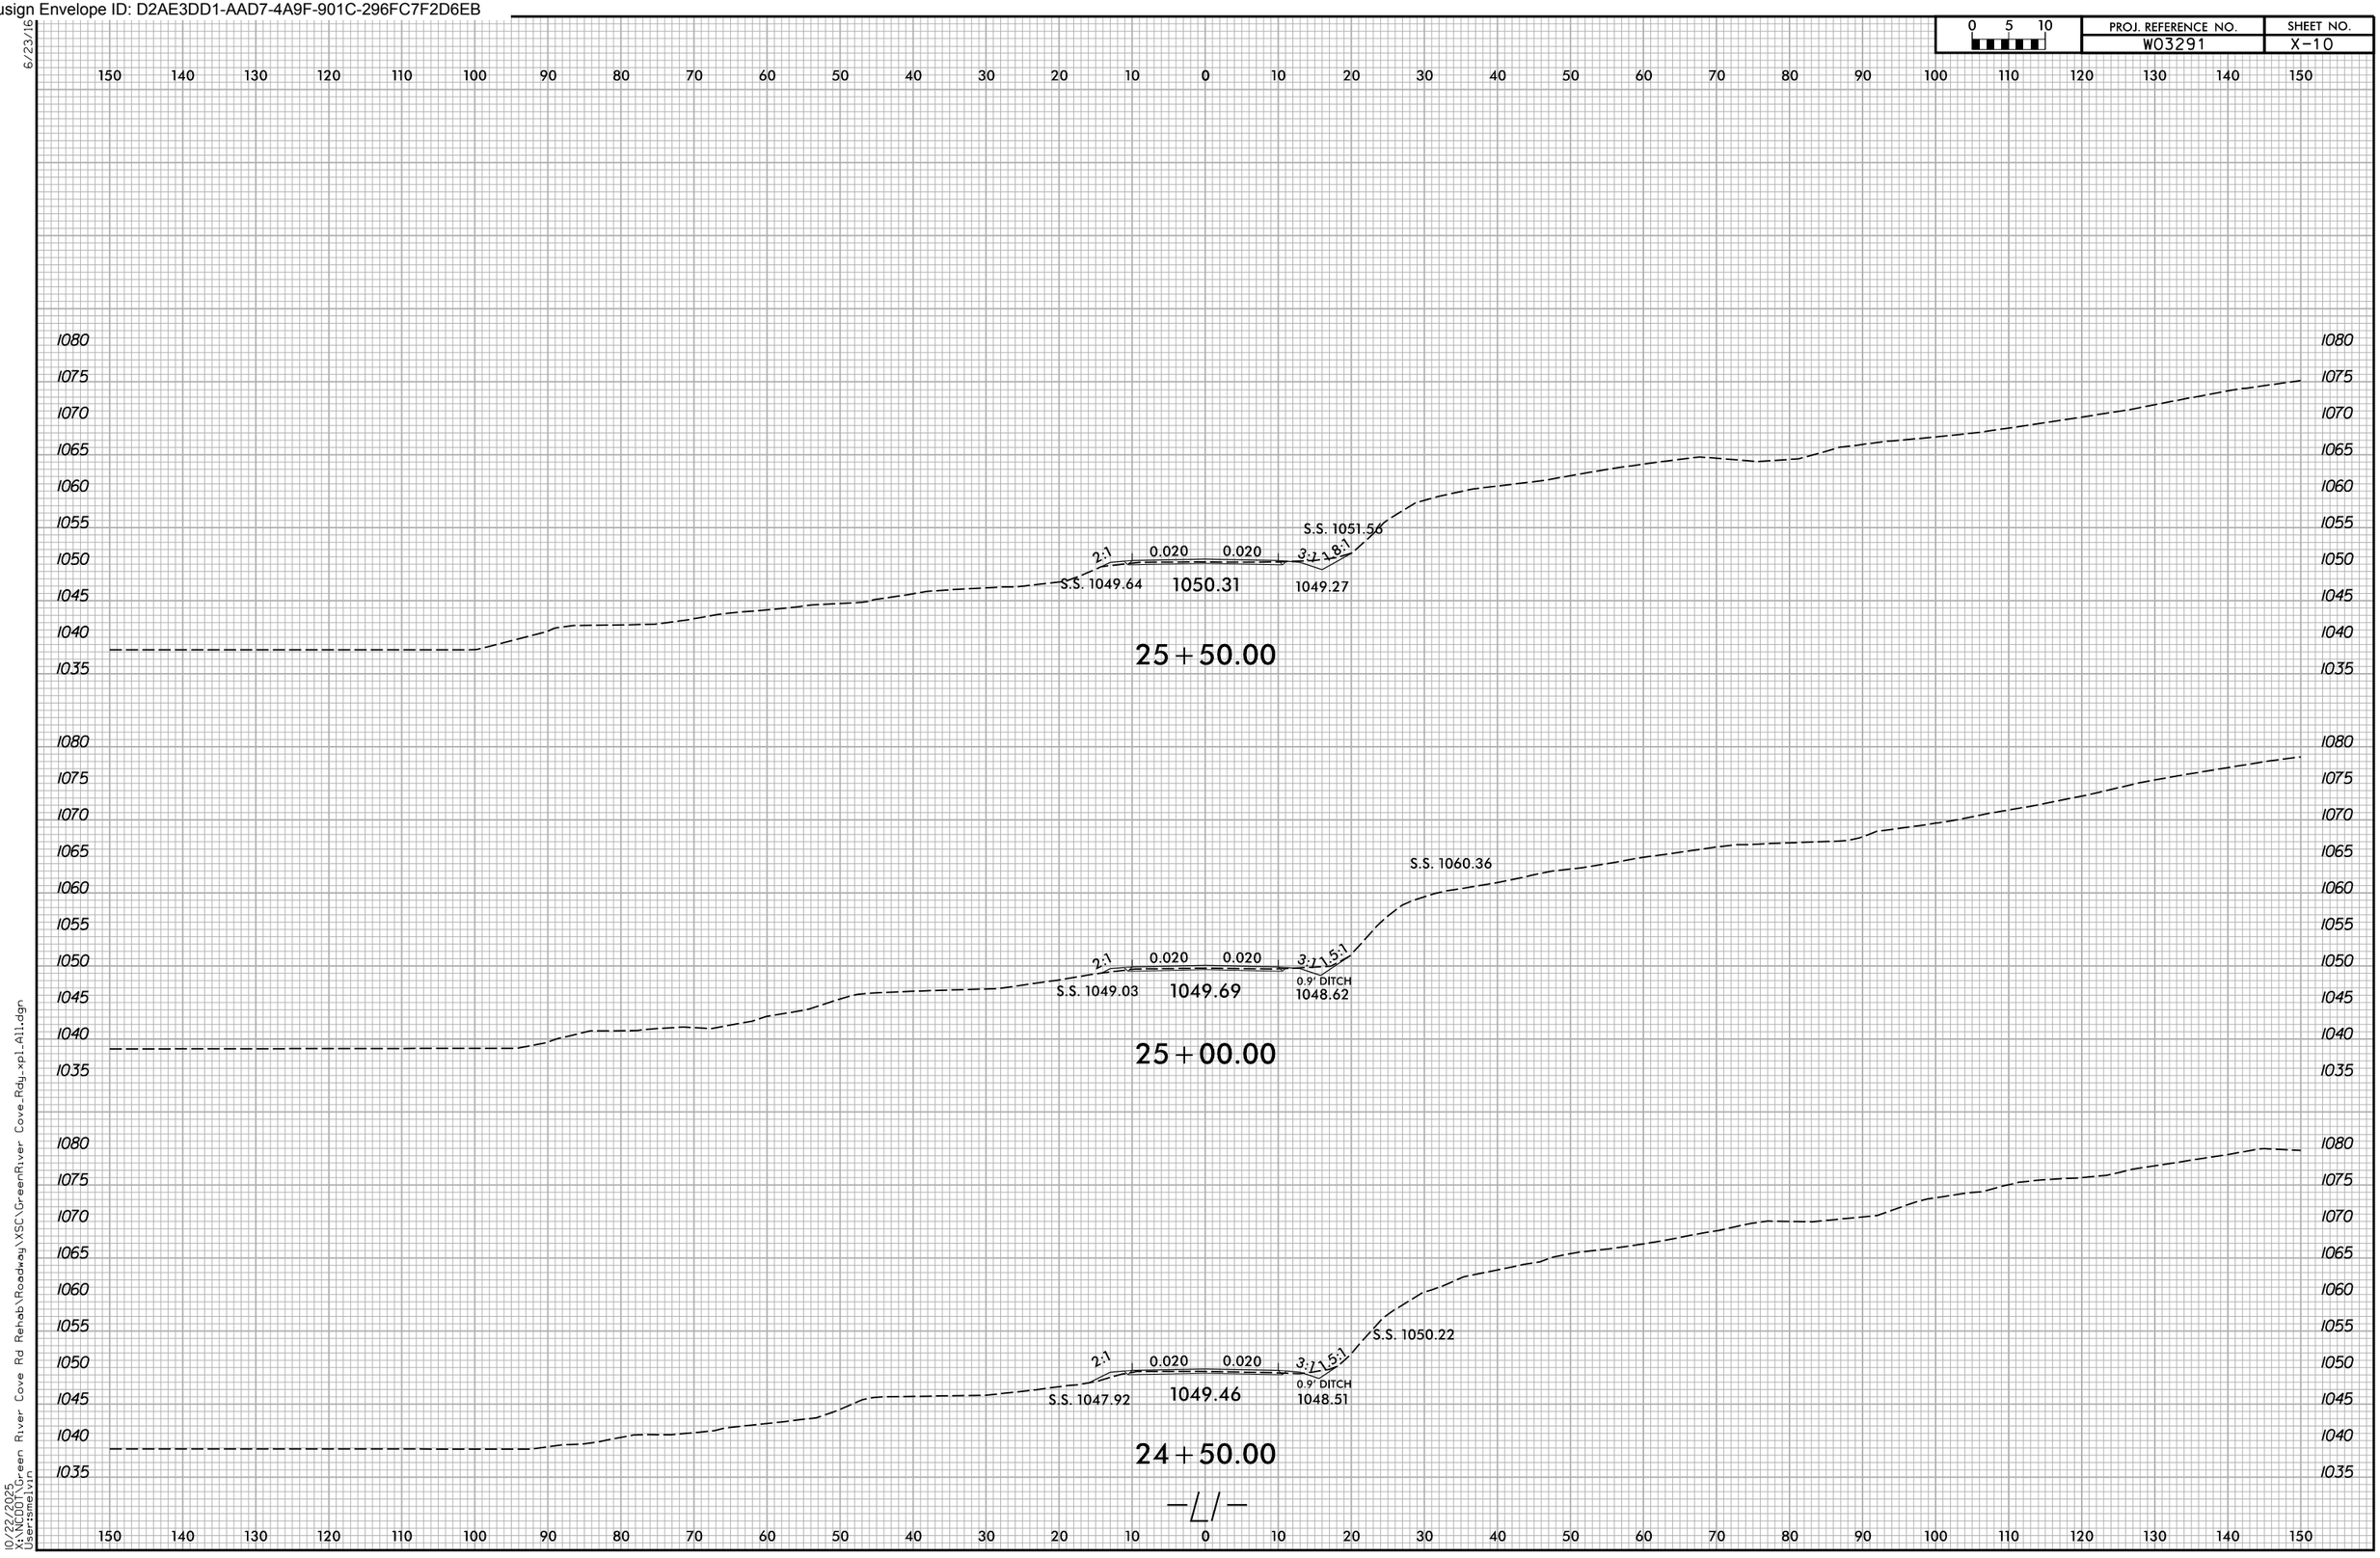

Docusign Envelope ID: D2AE3DD1-AAD7-4A9F-901C-296FC7F2D6EB

0 5 10	PROJ. REFERENCE NO.	SHEET NO.
	W03291	X-11

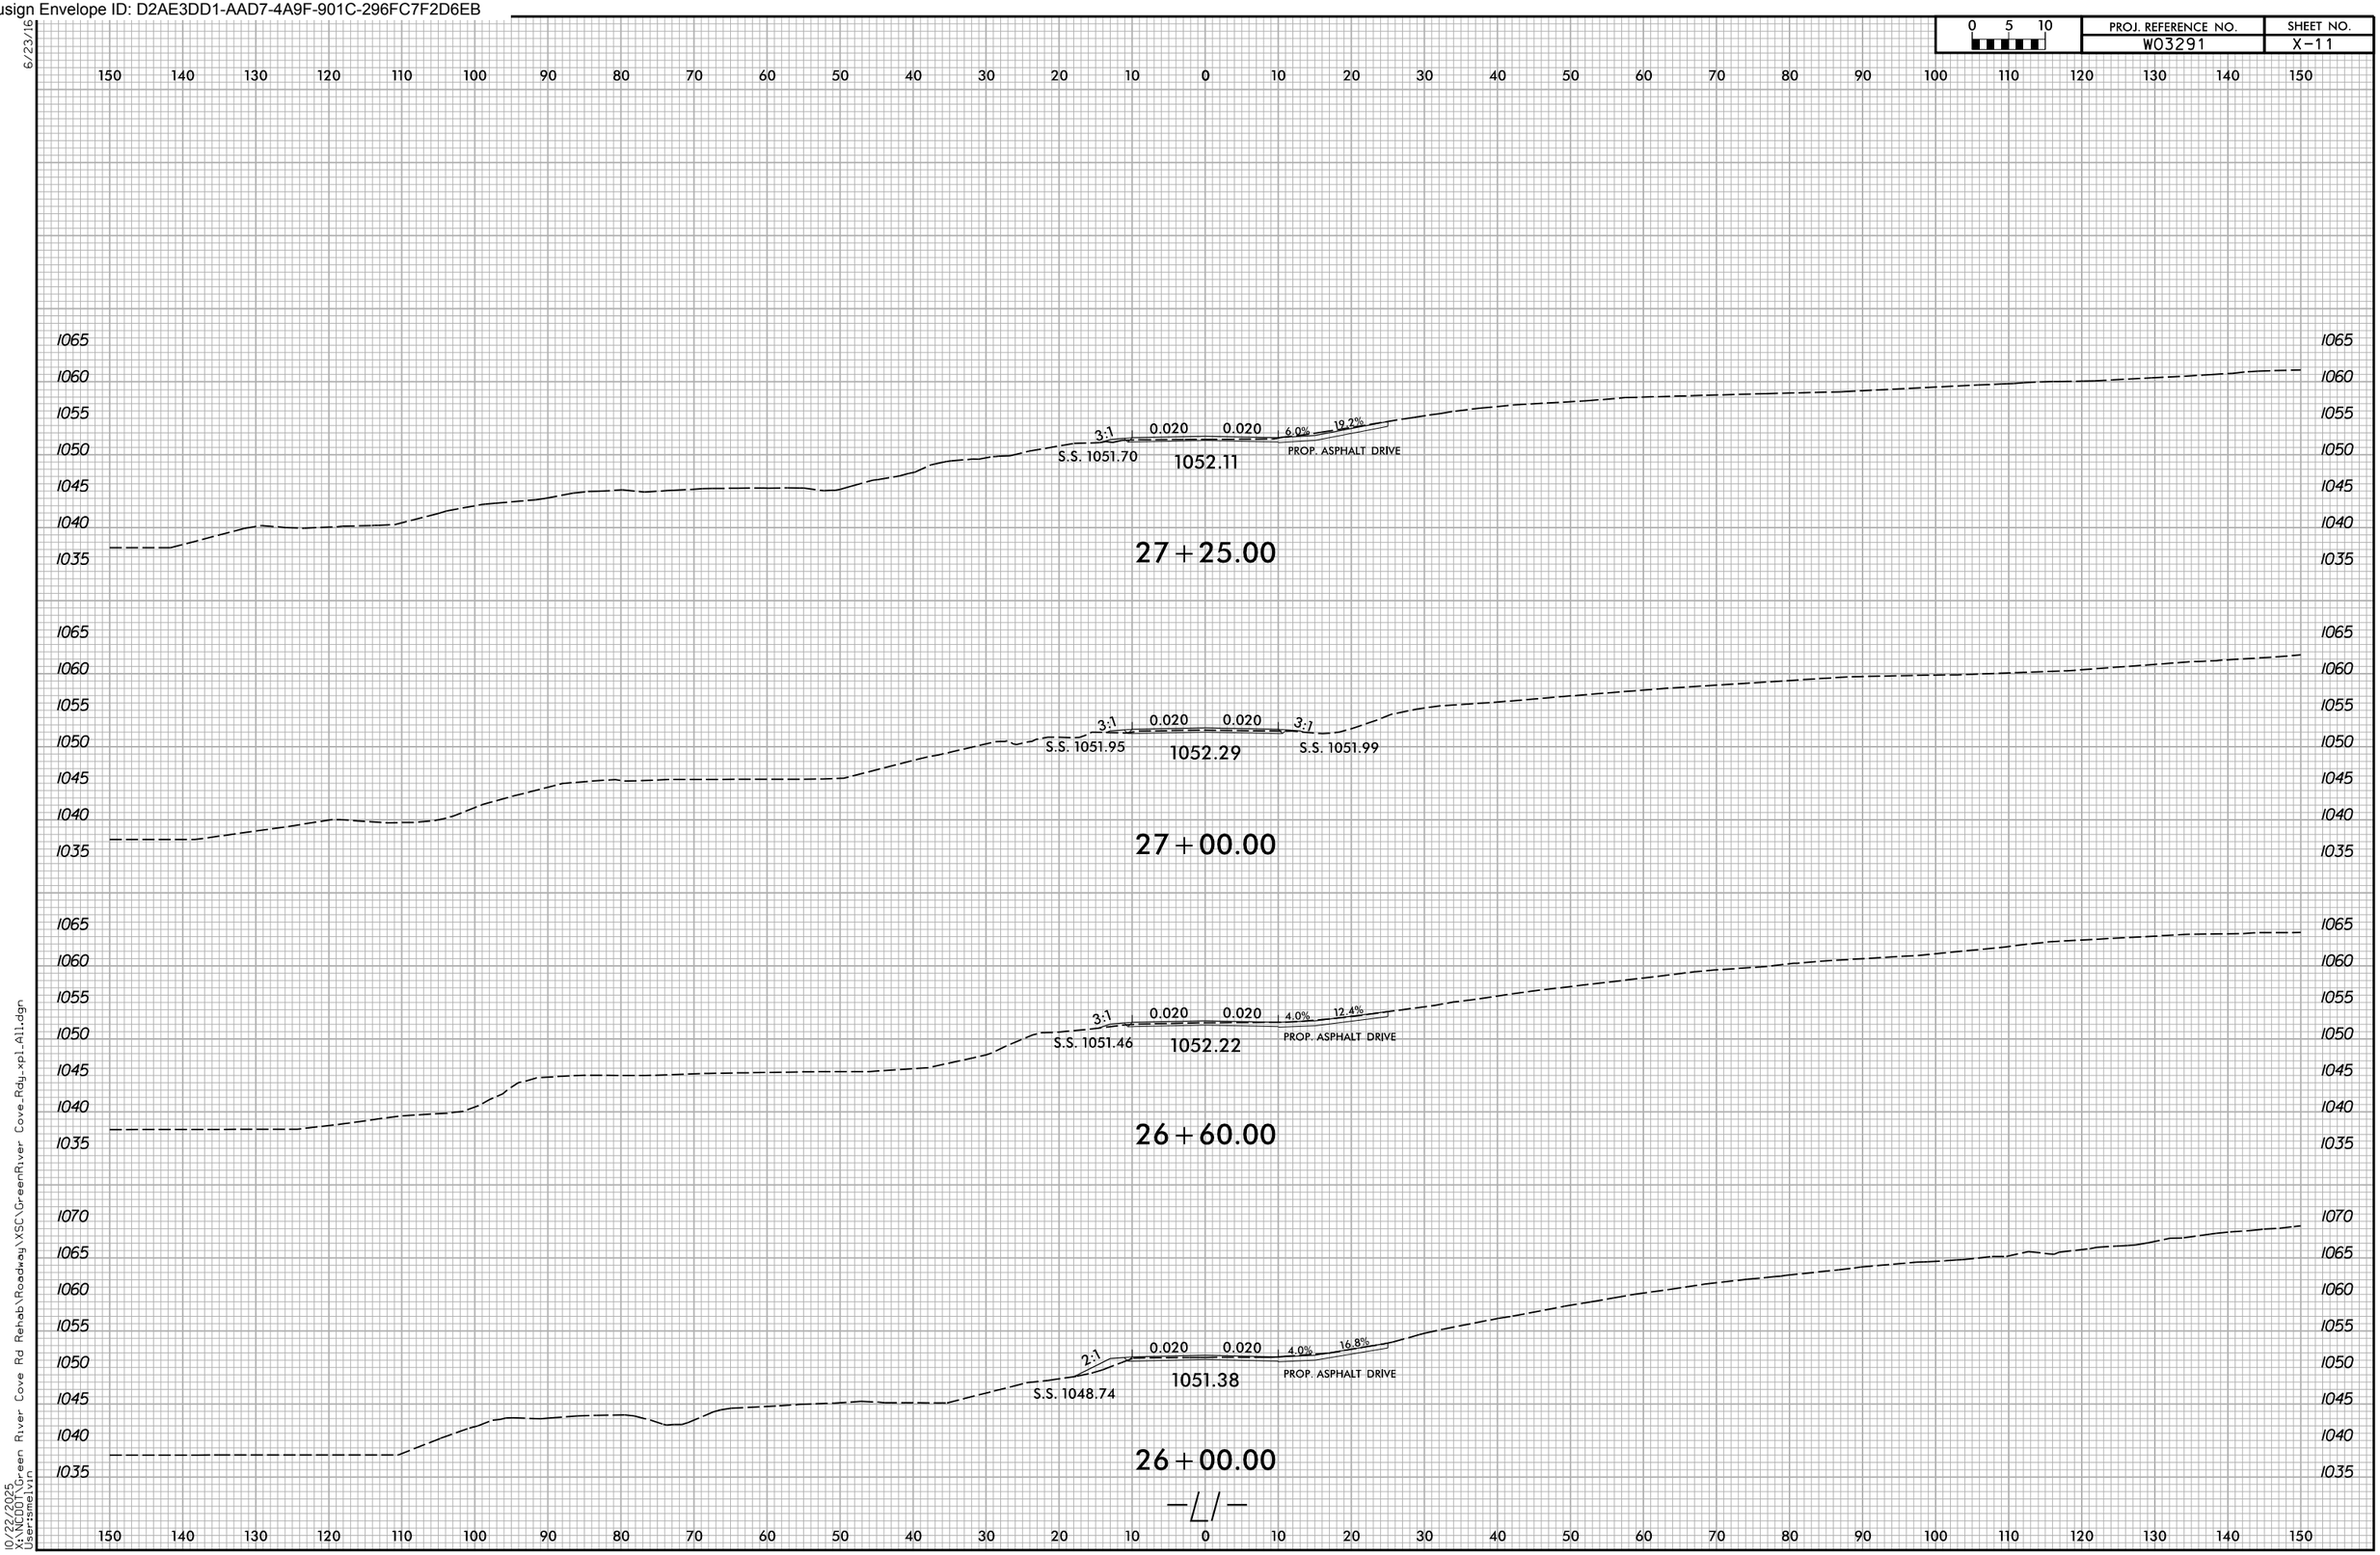

Docusign Envelope ID: D2AE3DD1-AAD7-4A9F-901C-296FC7F2D6EB

6/23/16

0 5 10	PROJ. REFERENCE NO.	SHEET NO.
	W03291	X-12

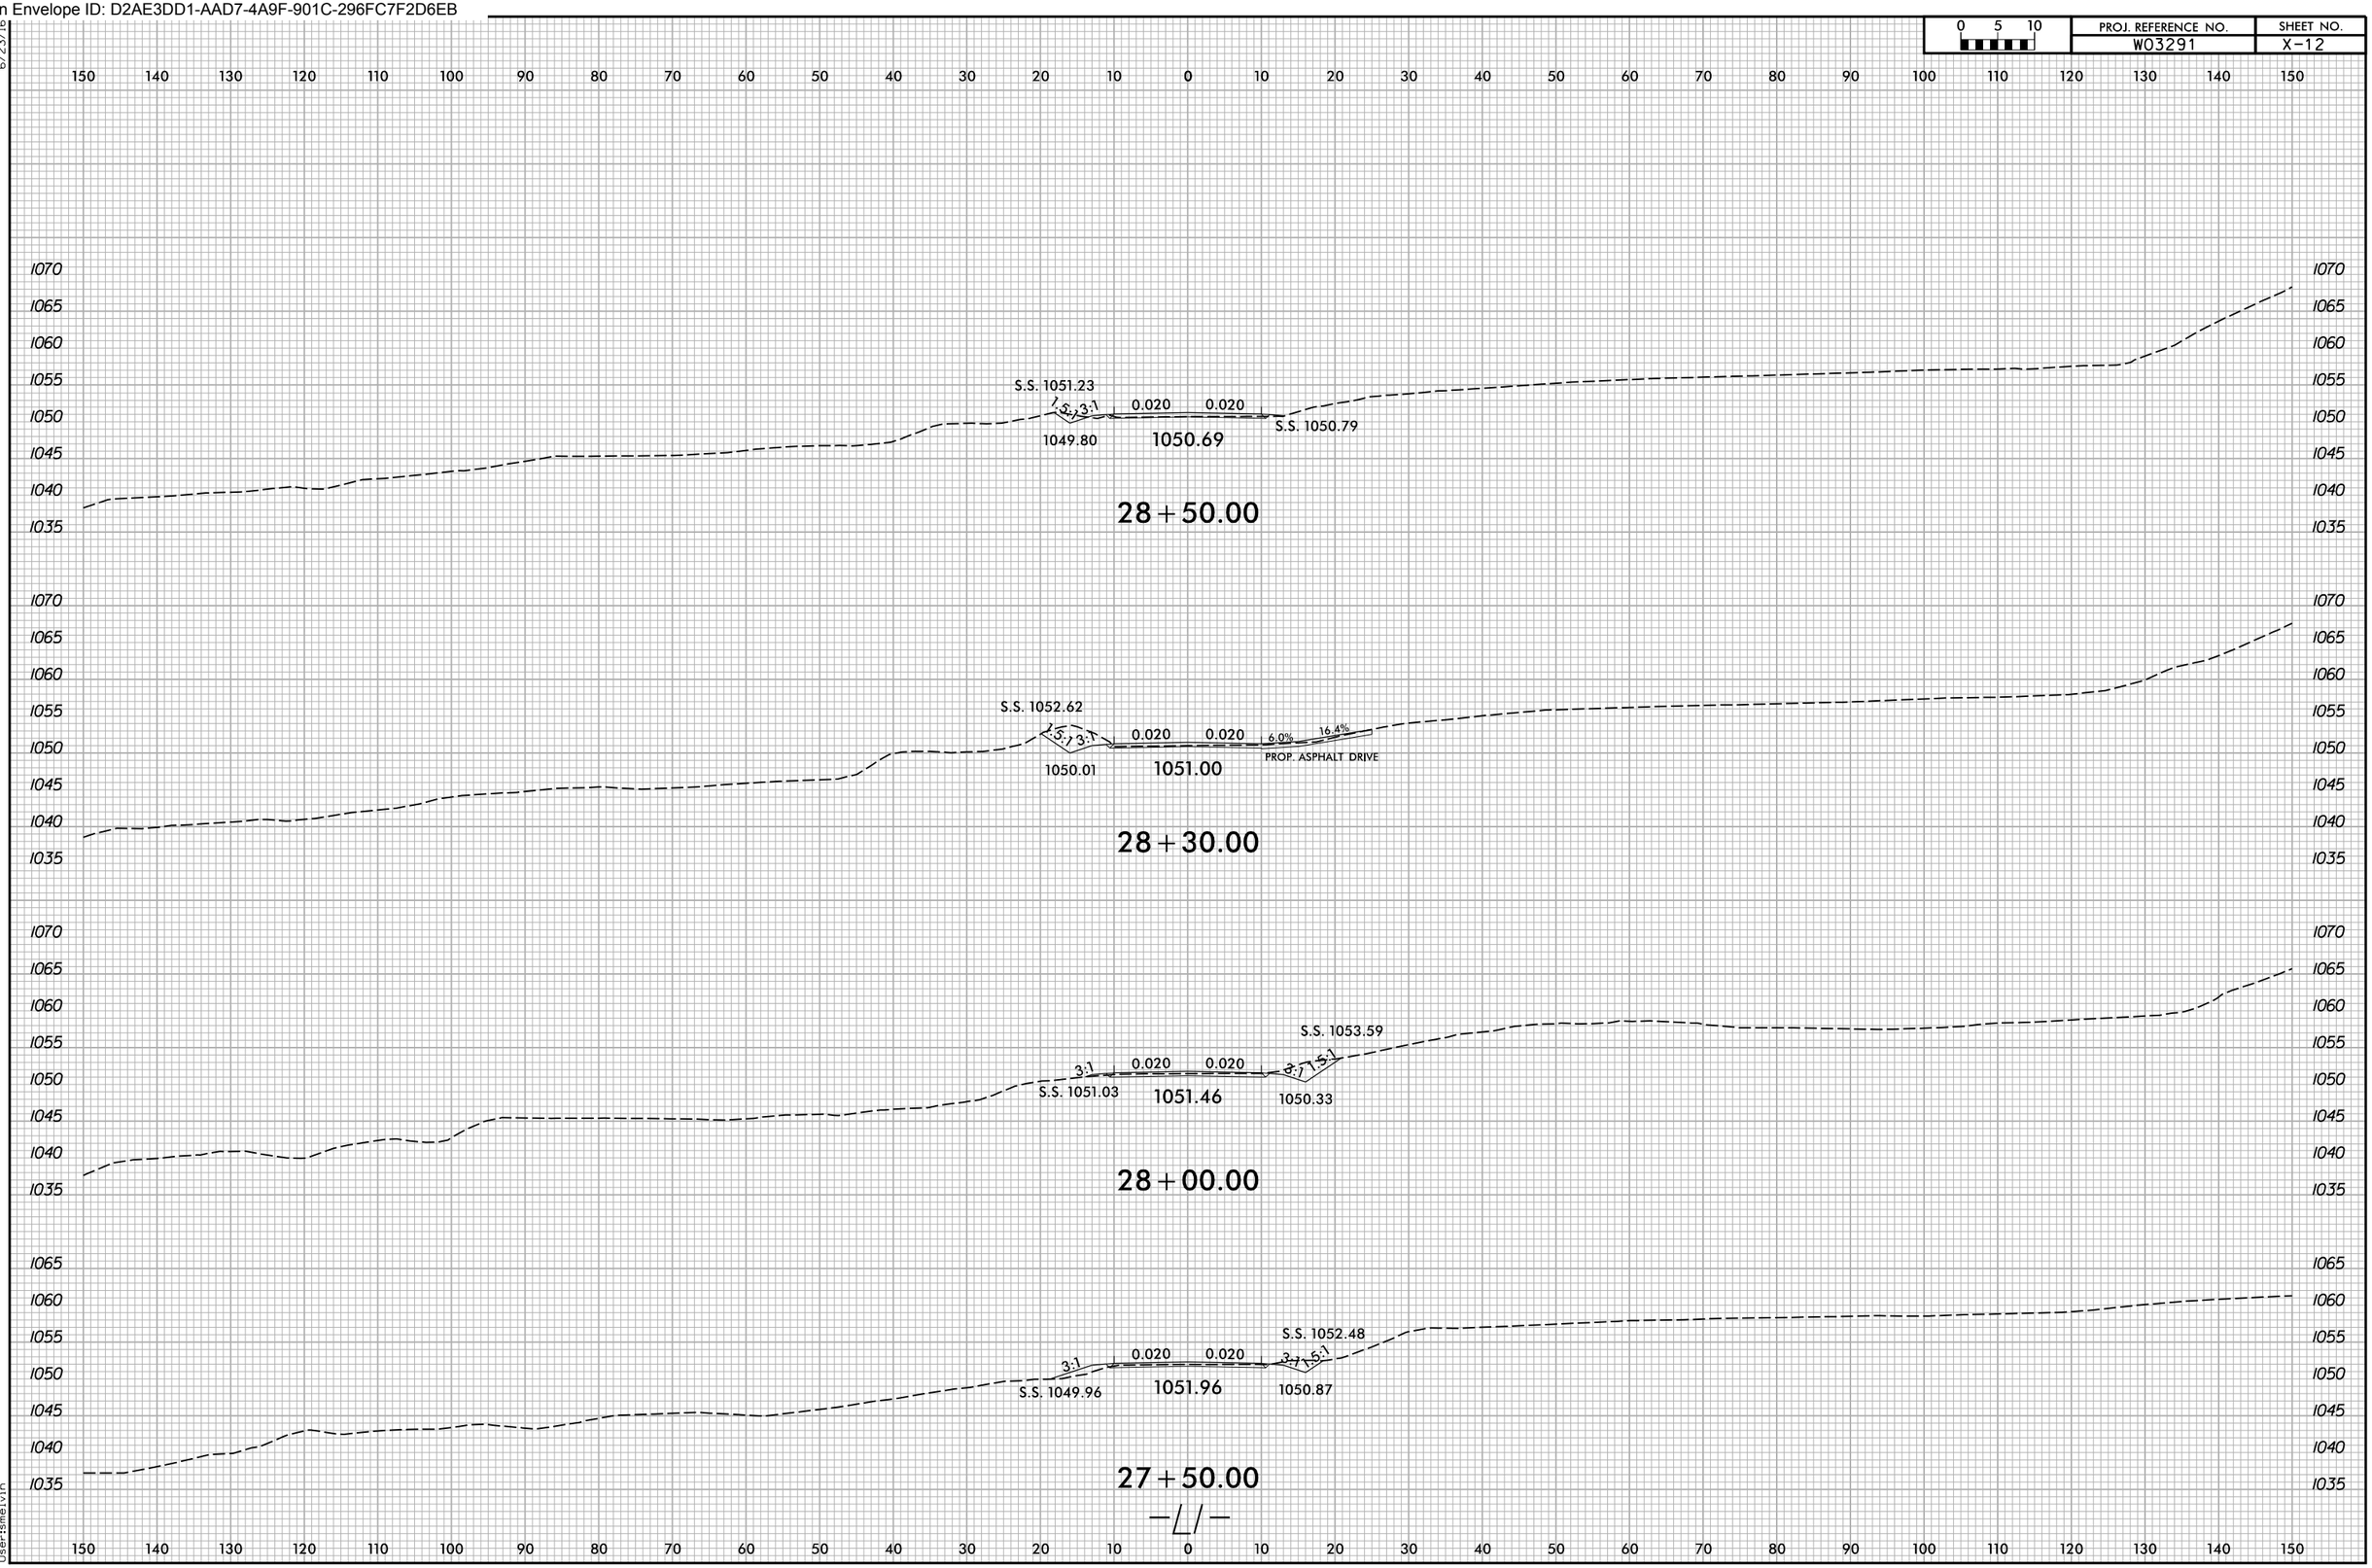

10/22/2025
X:\NCDOT\Green River Cove Rd Rehab\Roadway\XSC\GreenRiver Cove_Rdy_xpl_All.dgn
User:smelvin

Docusign Envelope ID: D2AE3DD1-AAD7-4A9F-901C-296FC7F2D6EB

6/23/16

0 5 10	PROJ. REFERENCE NO.	SHEET NO.
	W03291	X-13

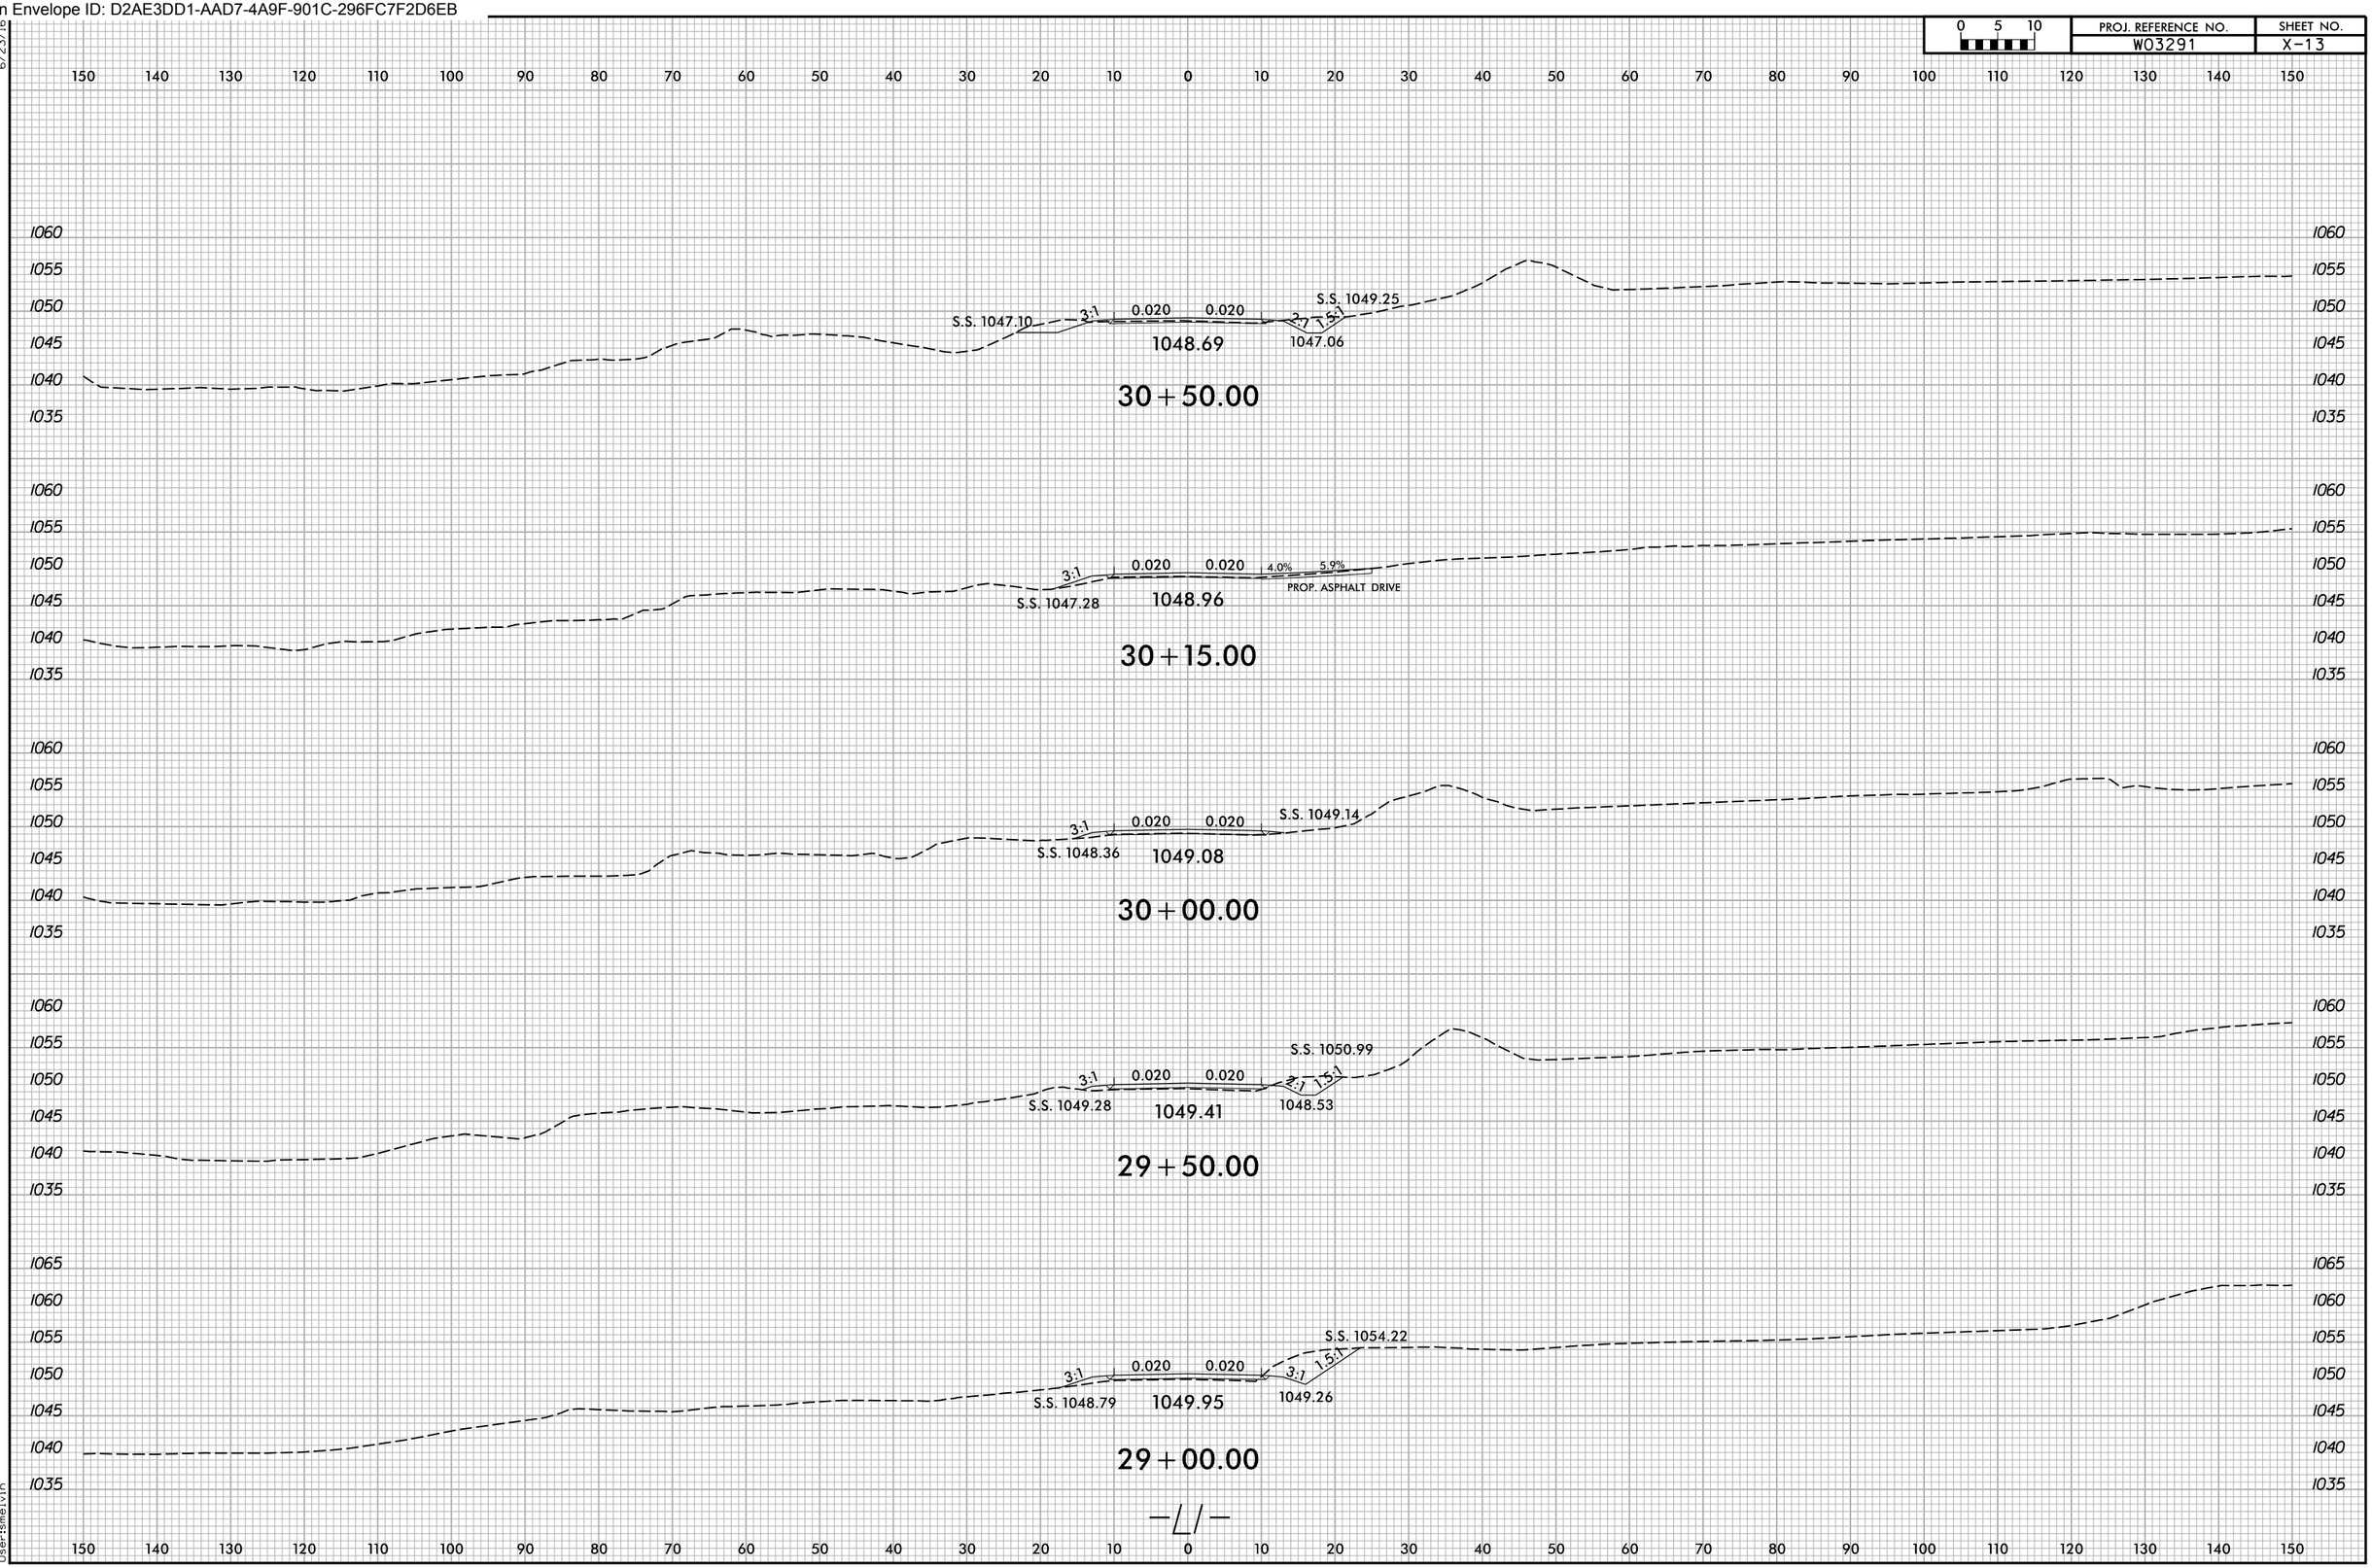

10/22/2025
X:\NCDOT\Green River Cove Rd Rehab\Roadway\XSC\GreenRiver Cove_Rdy_xpl_All.dgn
Usersmelvin

Docusign Envelope ID: D2AE3DD1-AAD7-4A9F-901C-296FC7F2D6EB

0 5 10	PROJ. REFERENCE NO.	SHEET NO.
	W03291	X-14

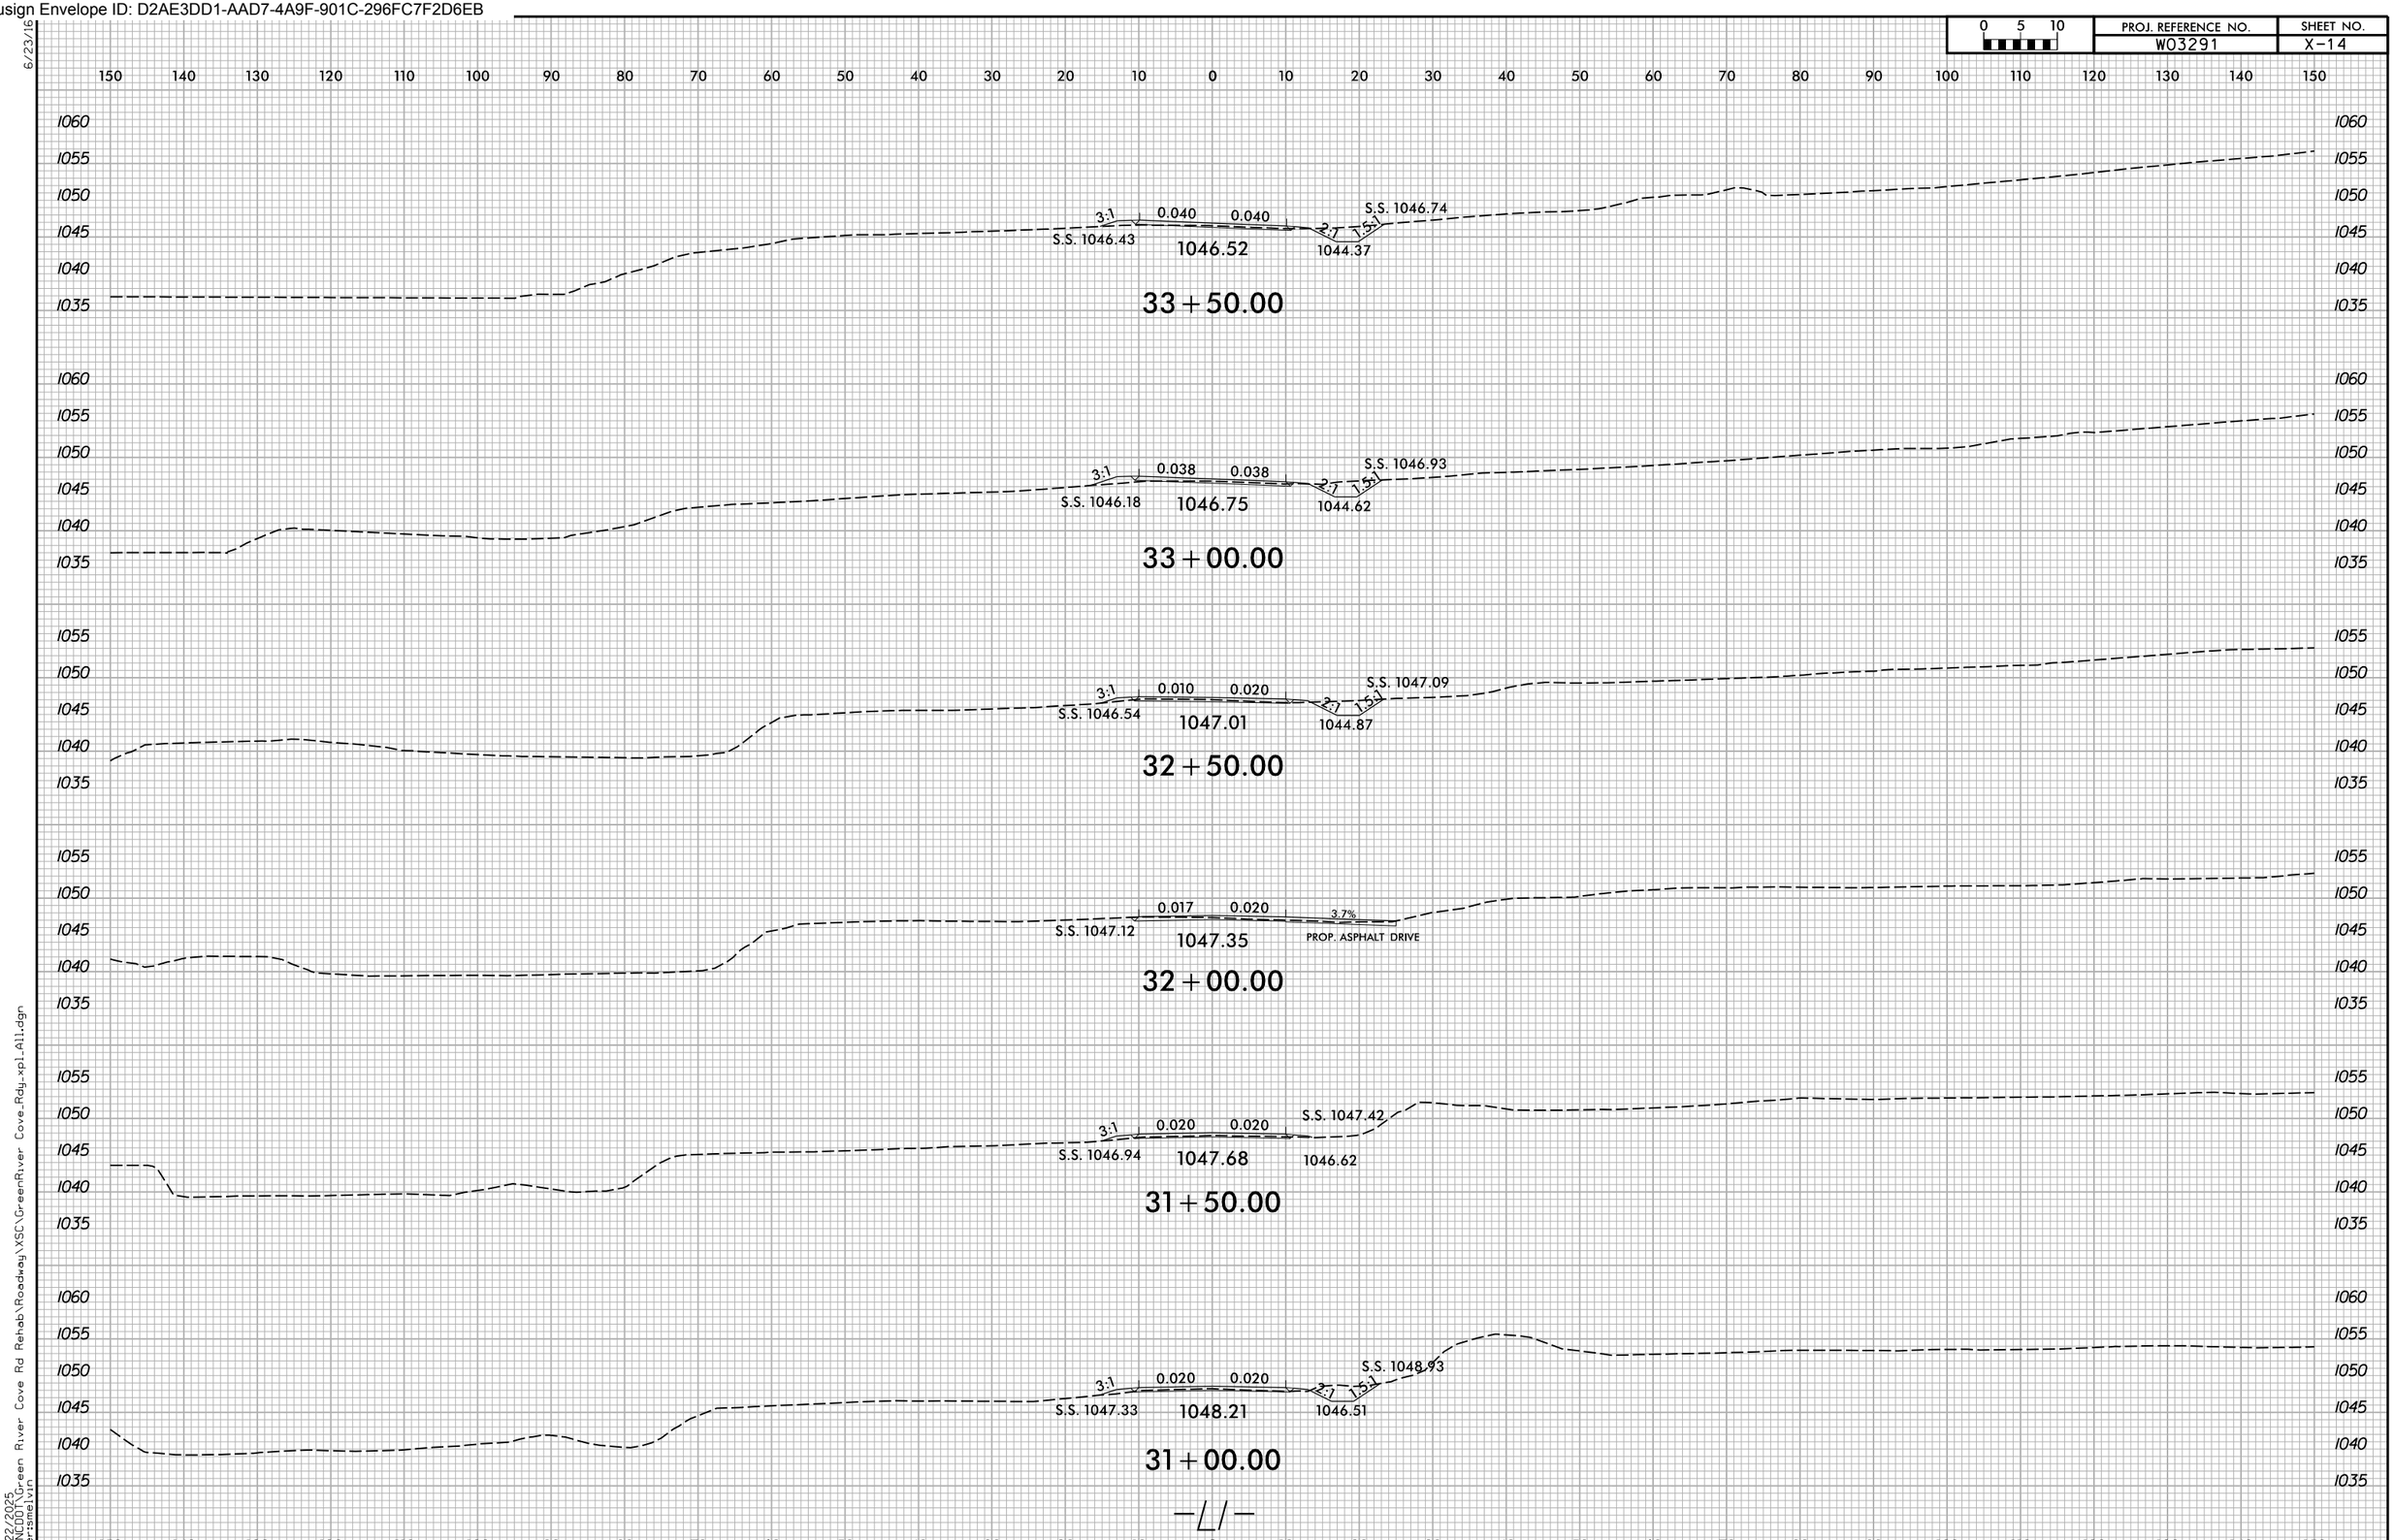

Docusign Envelope ID: D2AE3DD1-AAD7-4A9F-901C-296FC7F2D6EB

0 5 10	PROJ. REFERENCE NO.	SHEET NO.
	W03291	X-15

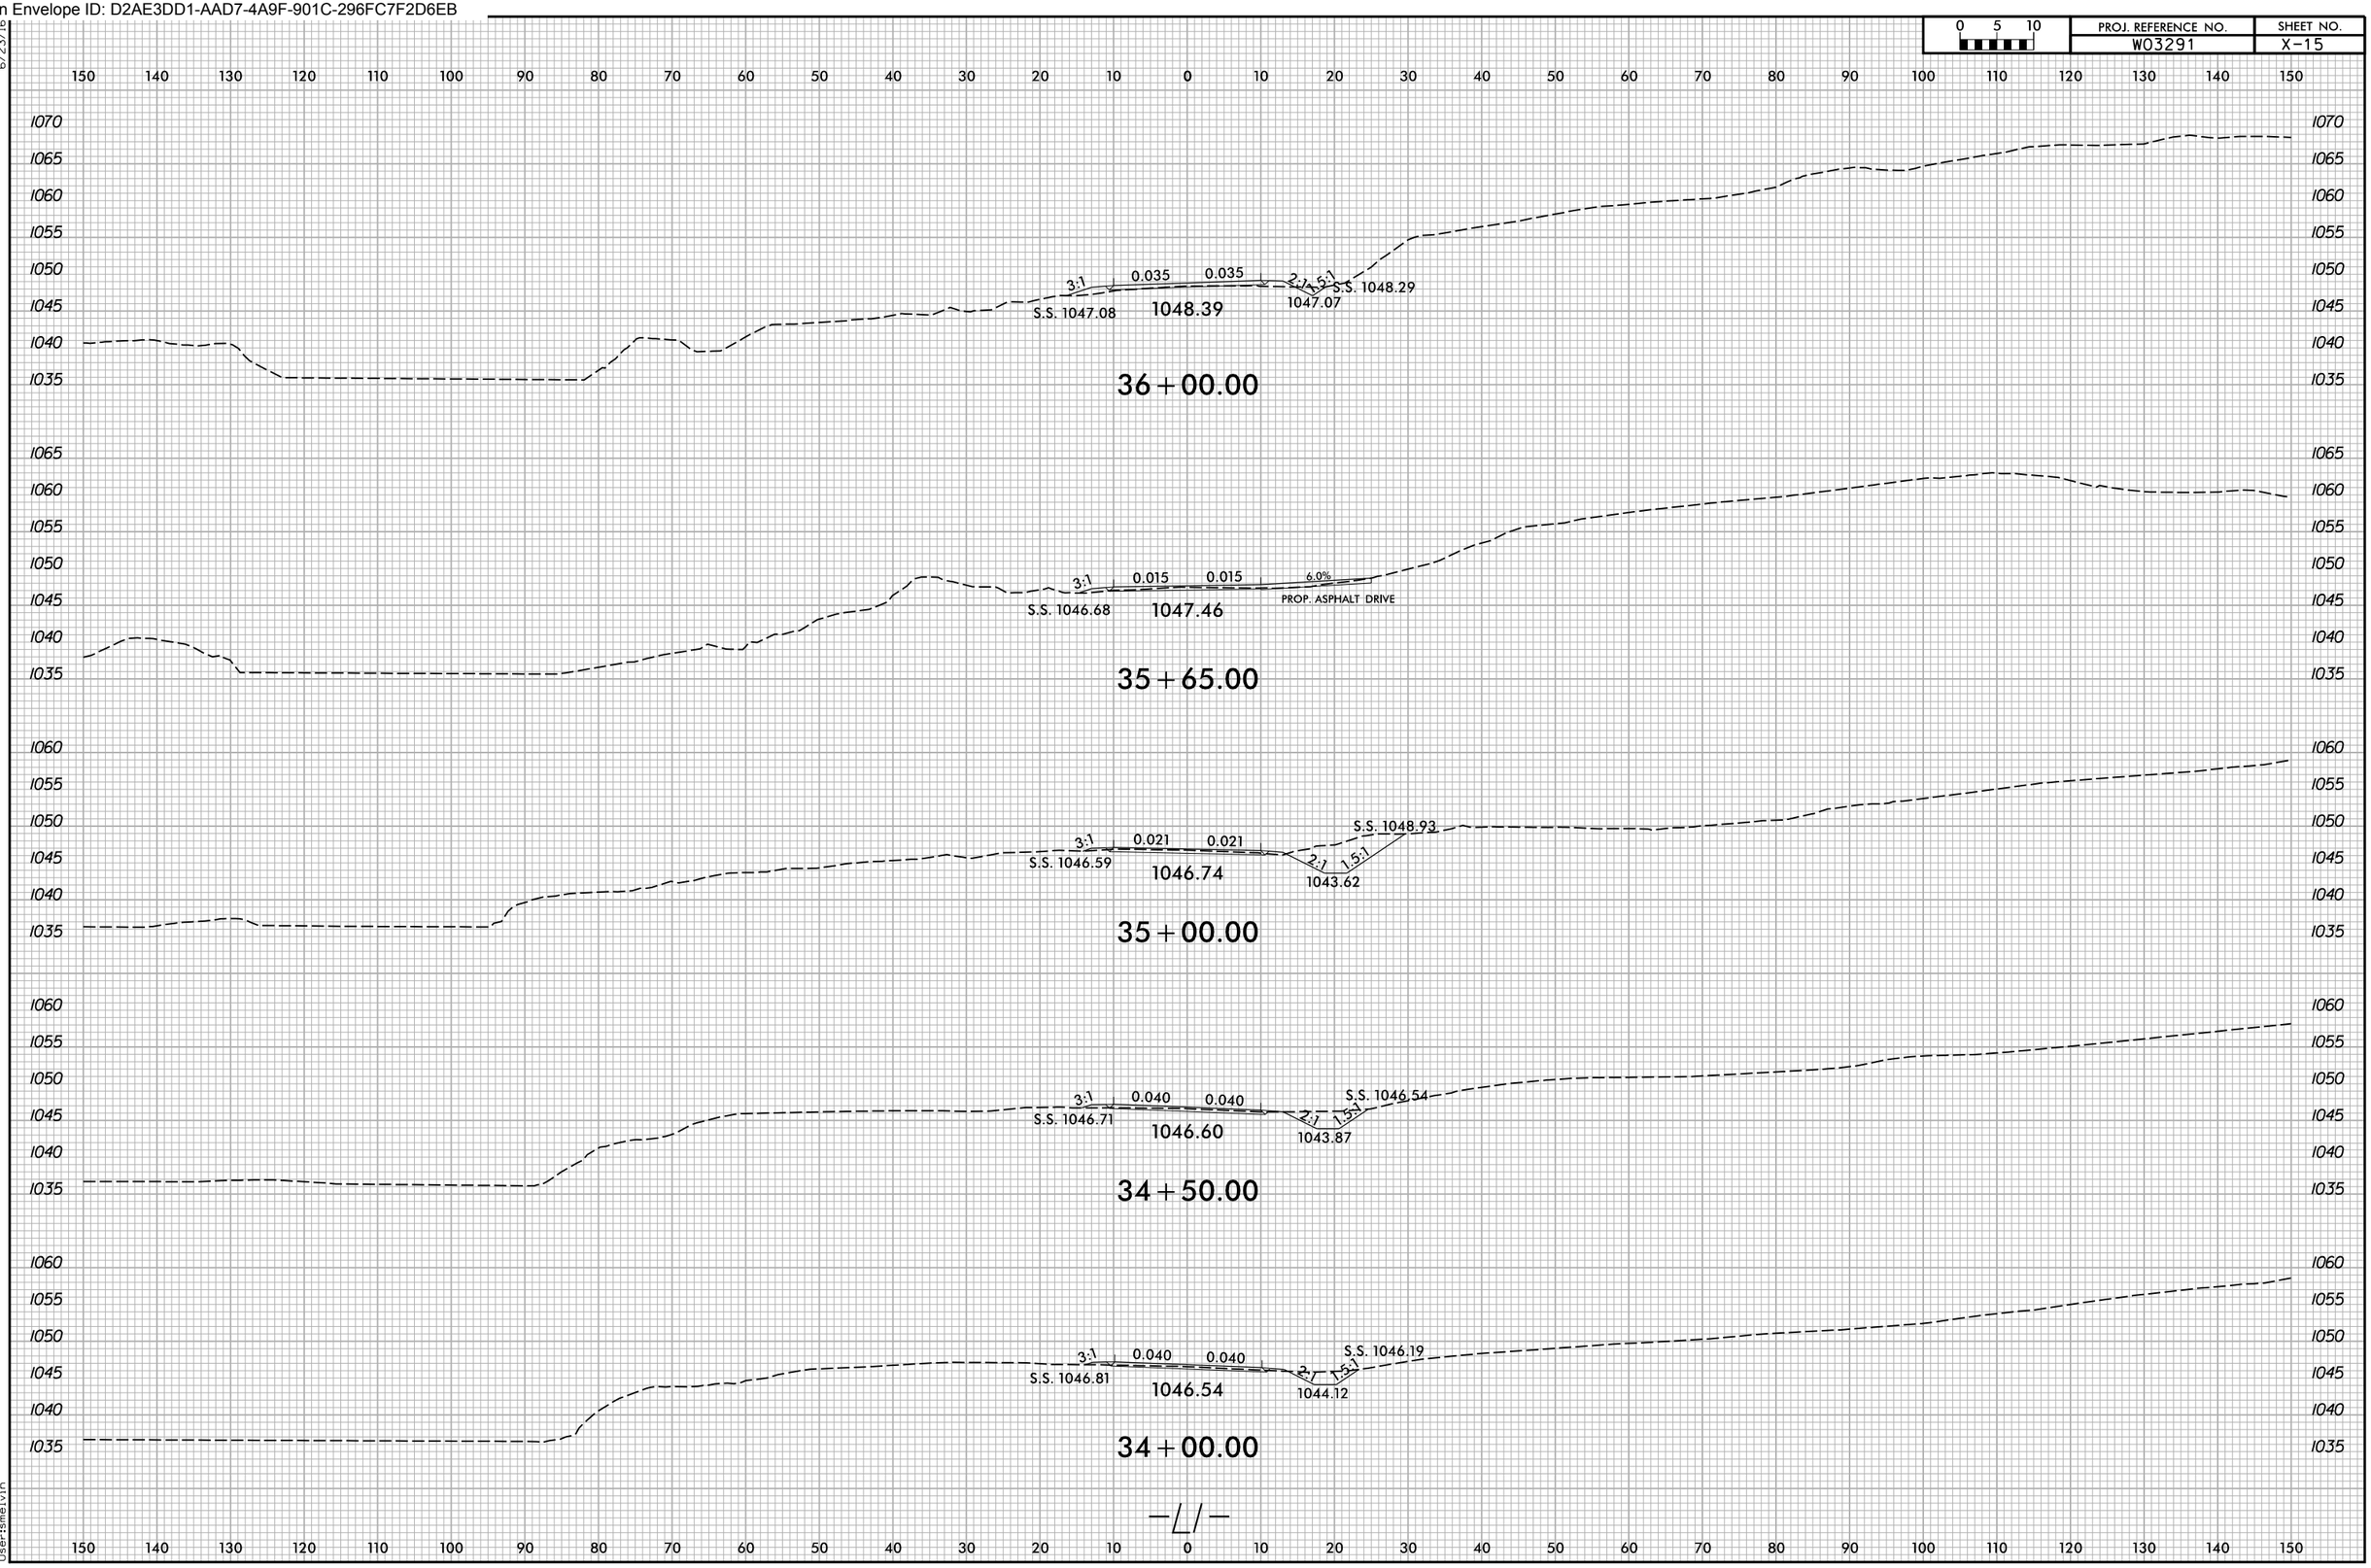

6/23/16
10/22/2025
X:\NCDOT\Green River Cove Rd Rehab\Roadway\XSC\GreenRiver Cove_Rdy_xpl_All.dgn
User:smelvin

Docusign Envelope ID: D2AE3DD1-AAD7-4A9F-901C-296FC7F2D6EB

0 5 10	PROJ. REFERENCE NO.	SHEET NO.
	W03291	X-16

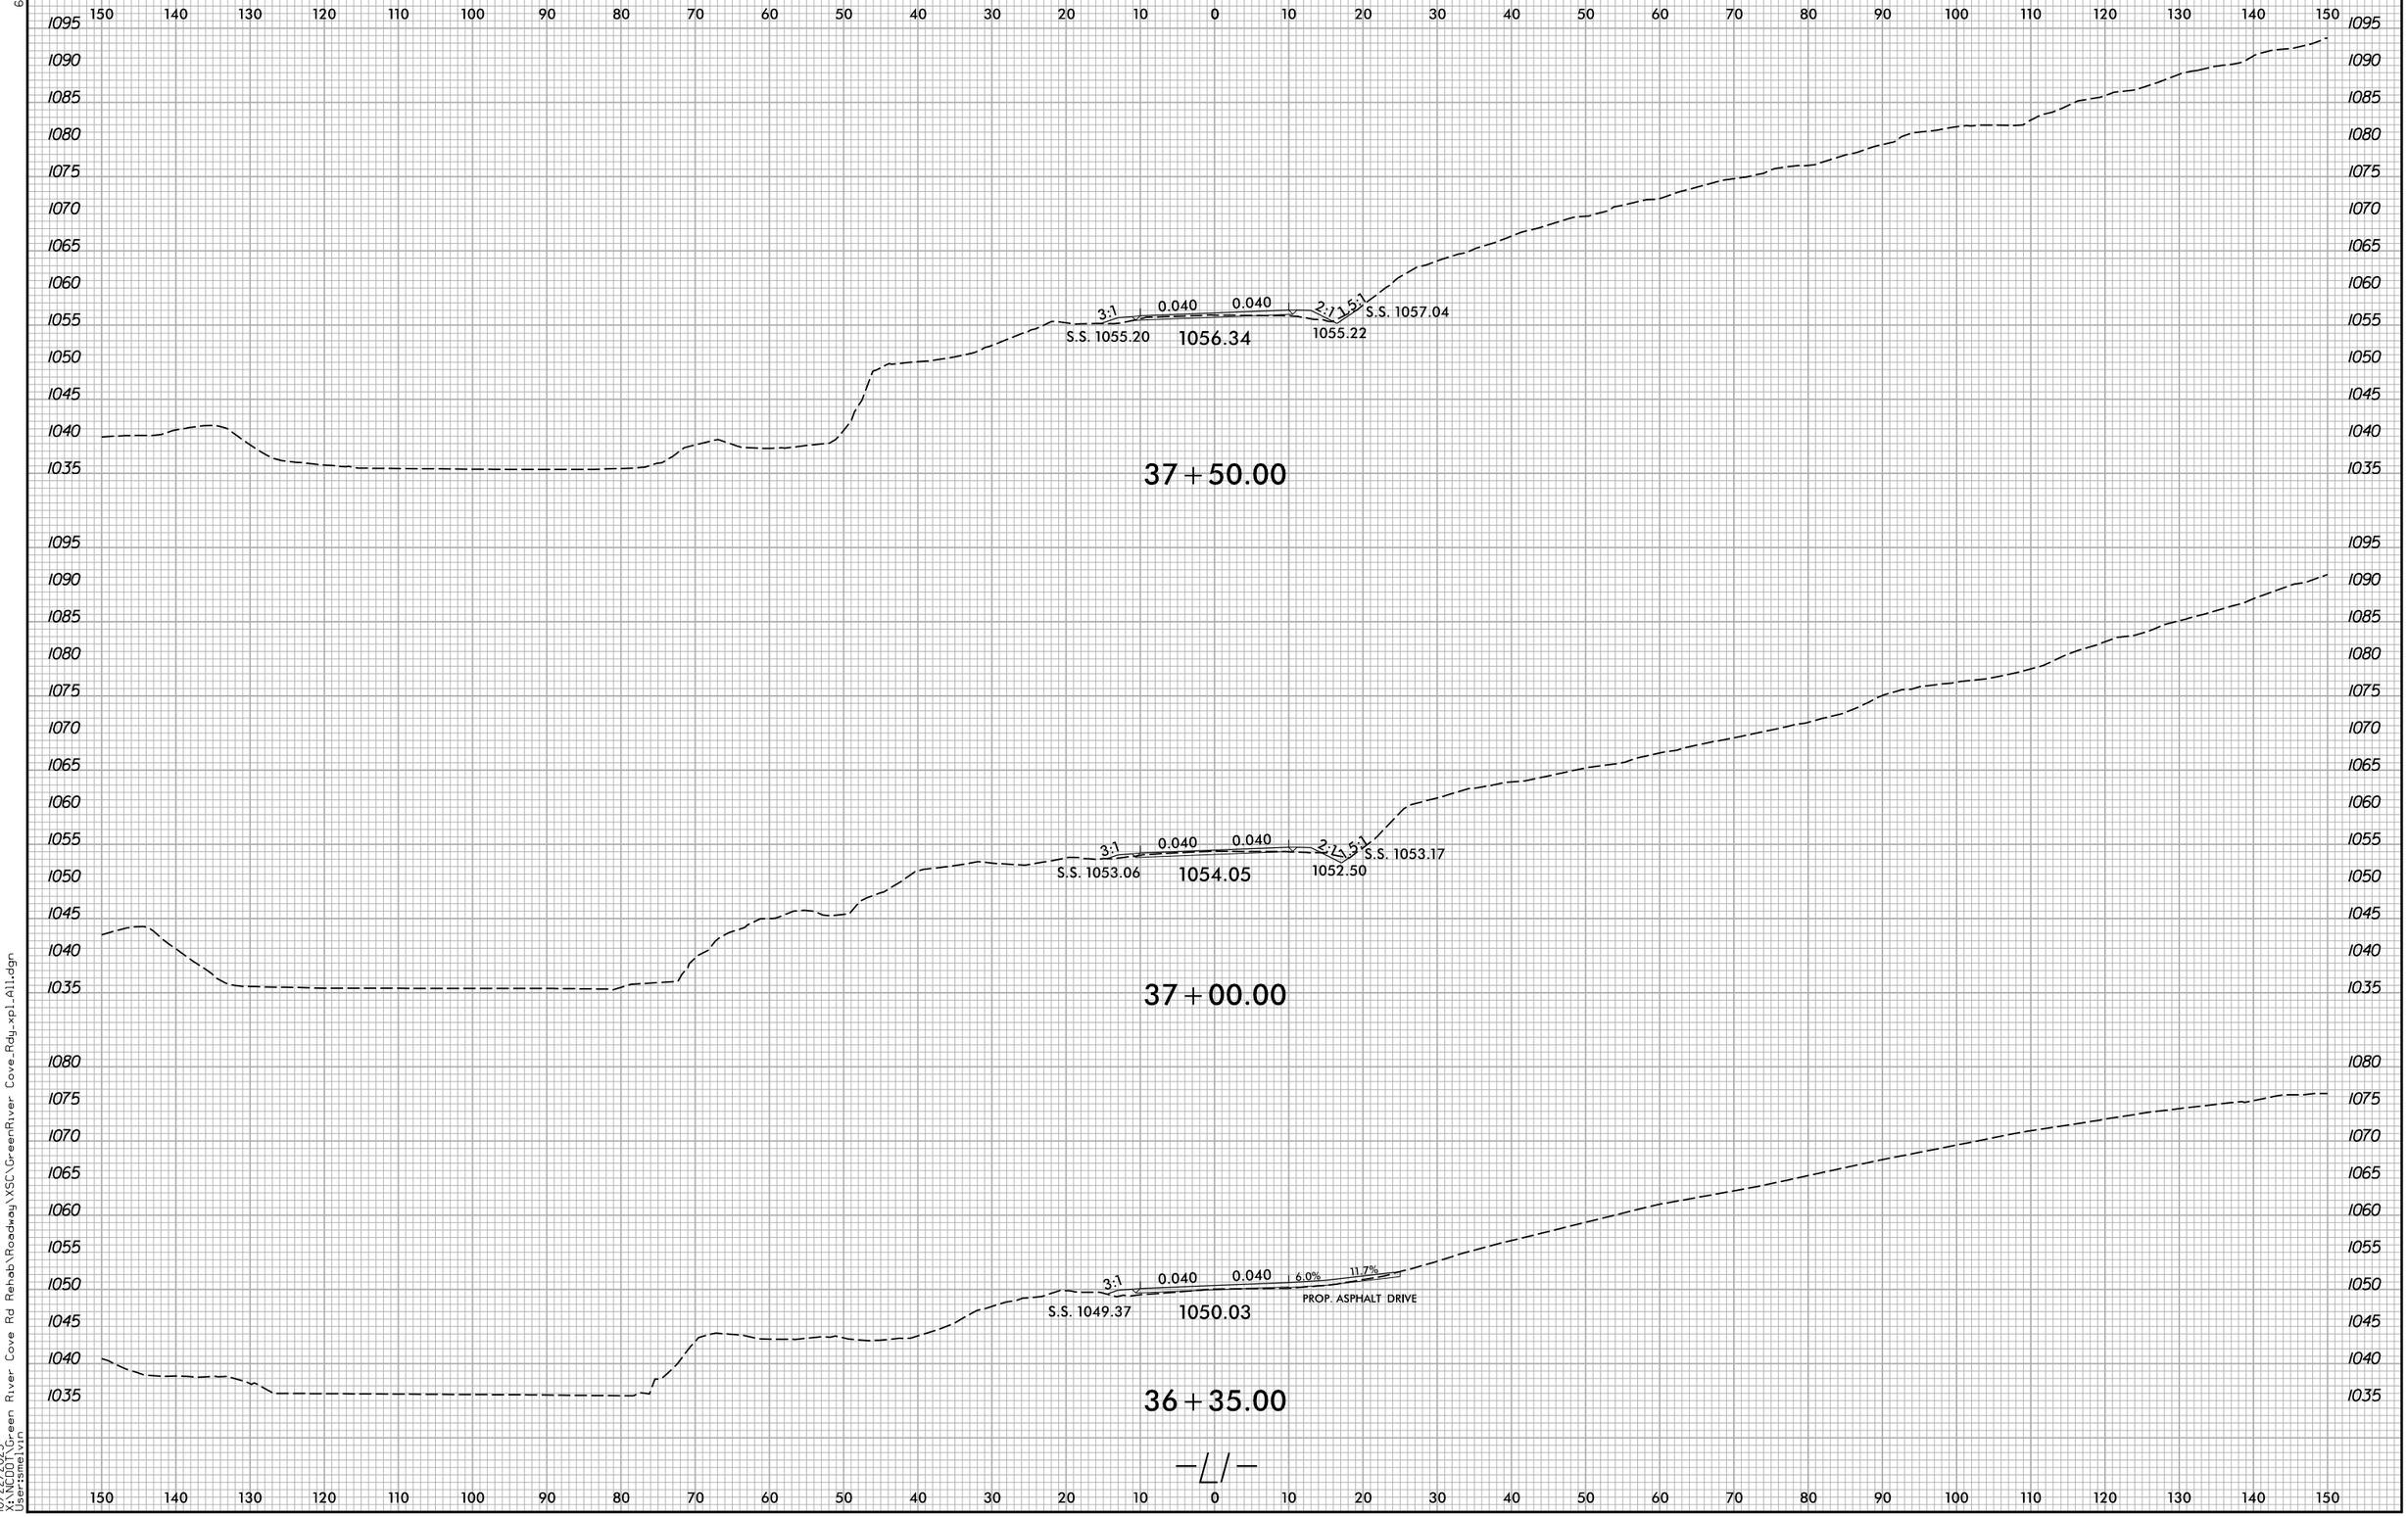

Docusign Envelope ID: D2AE3DD1-AAD7-4A9F-901C-296FC7F2D6EB

0 5 10	PROJ. REFERENCE NO.	SHEET NO.
	W03291	X-17

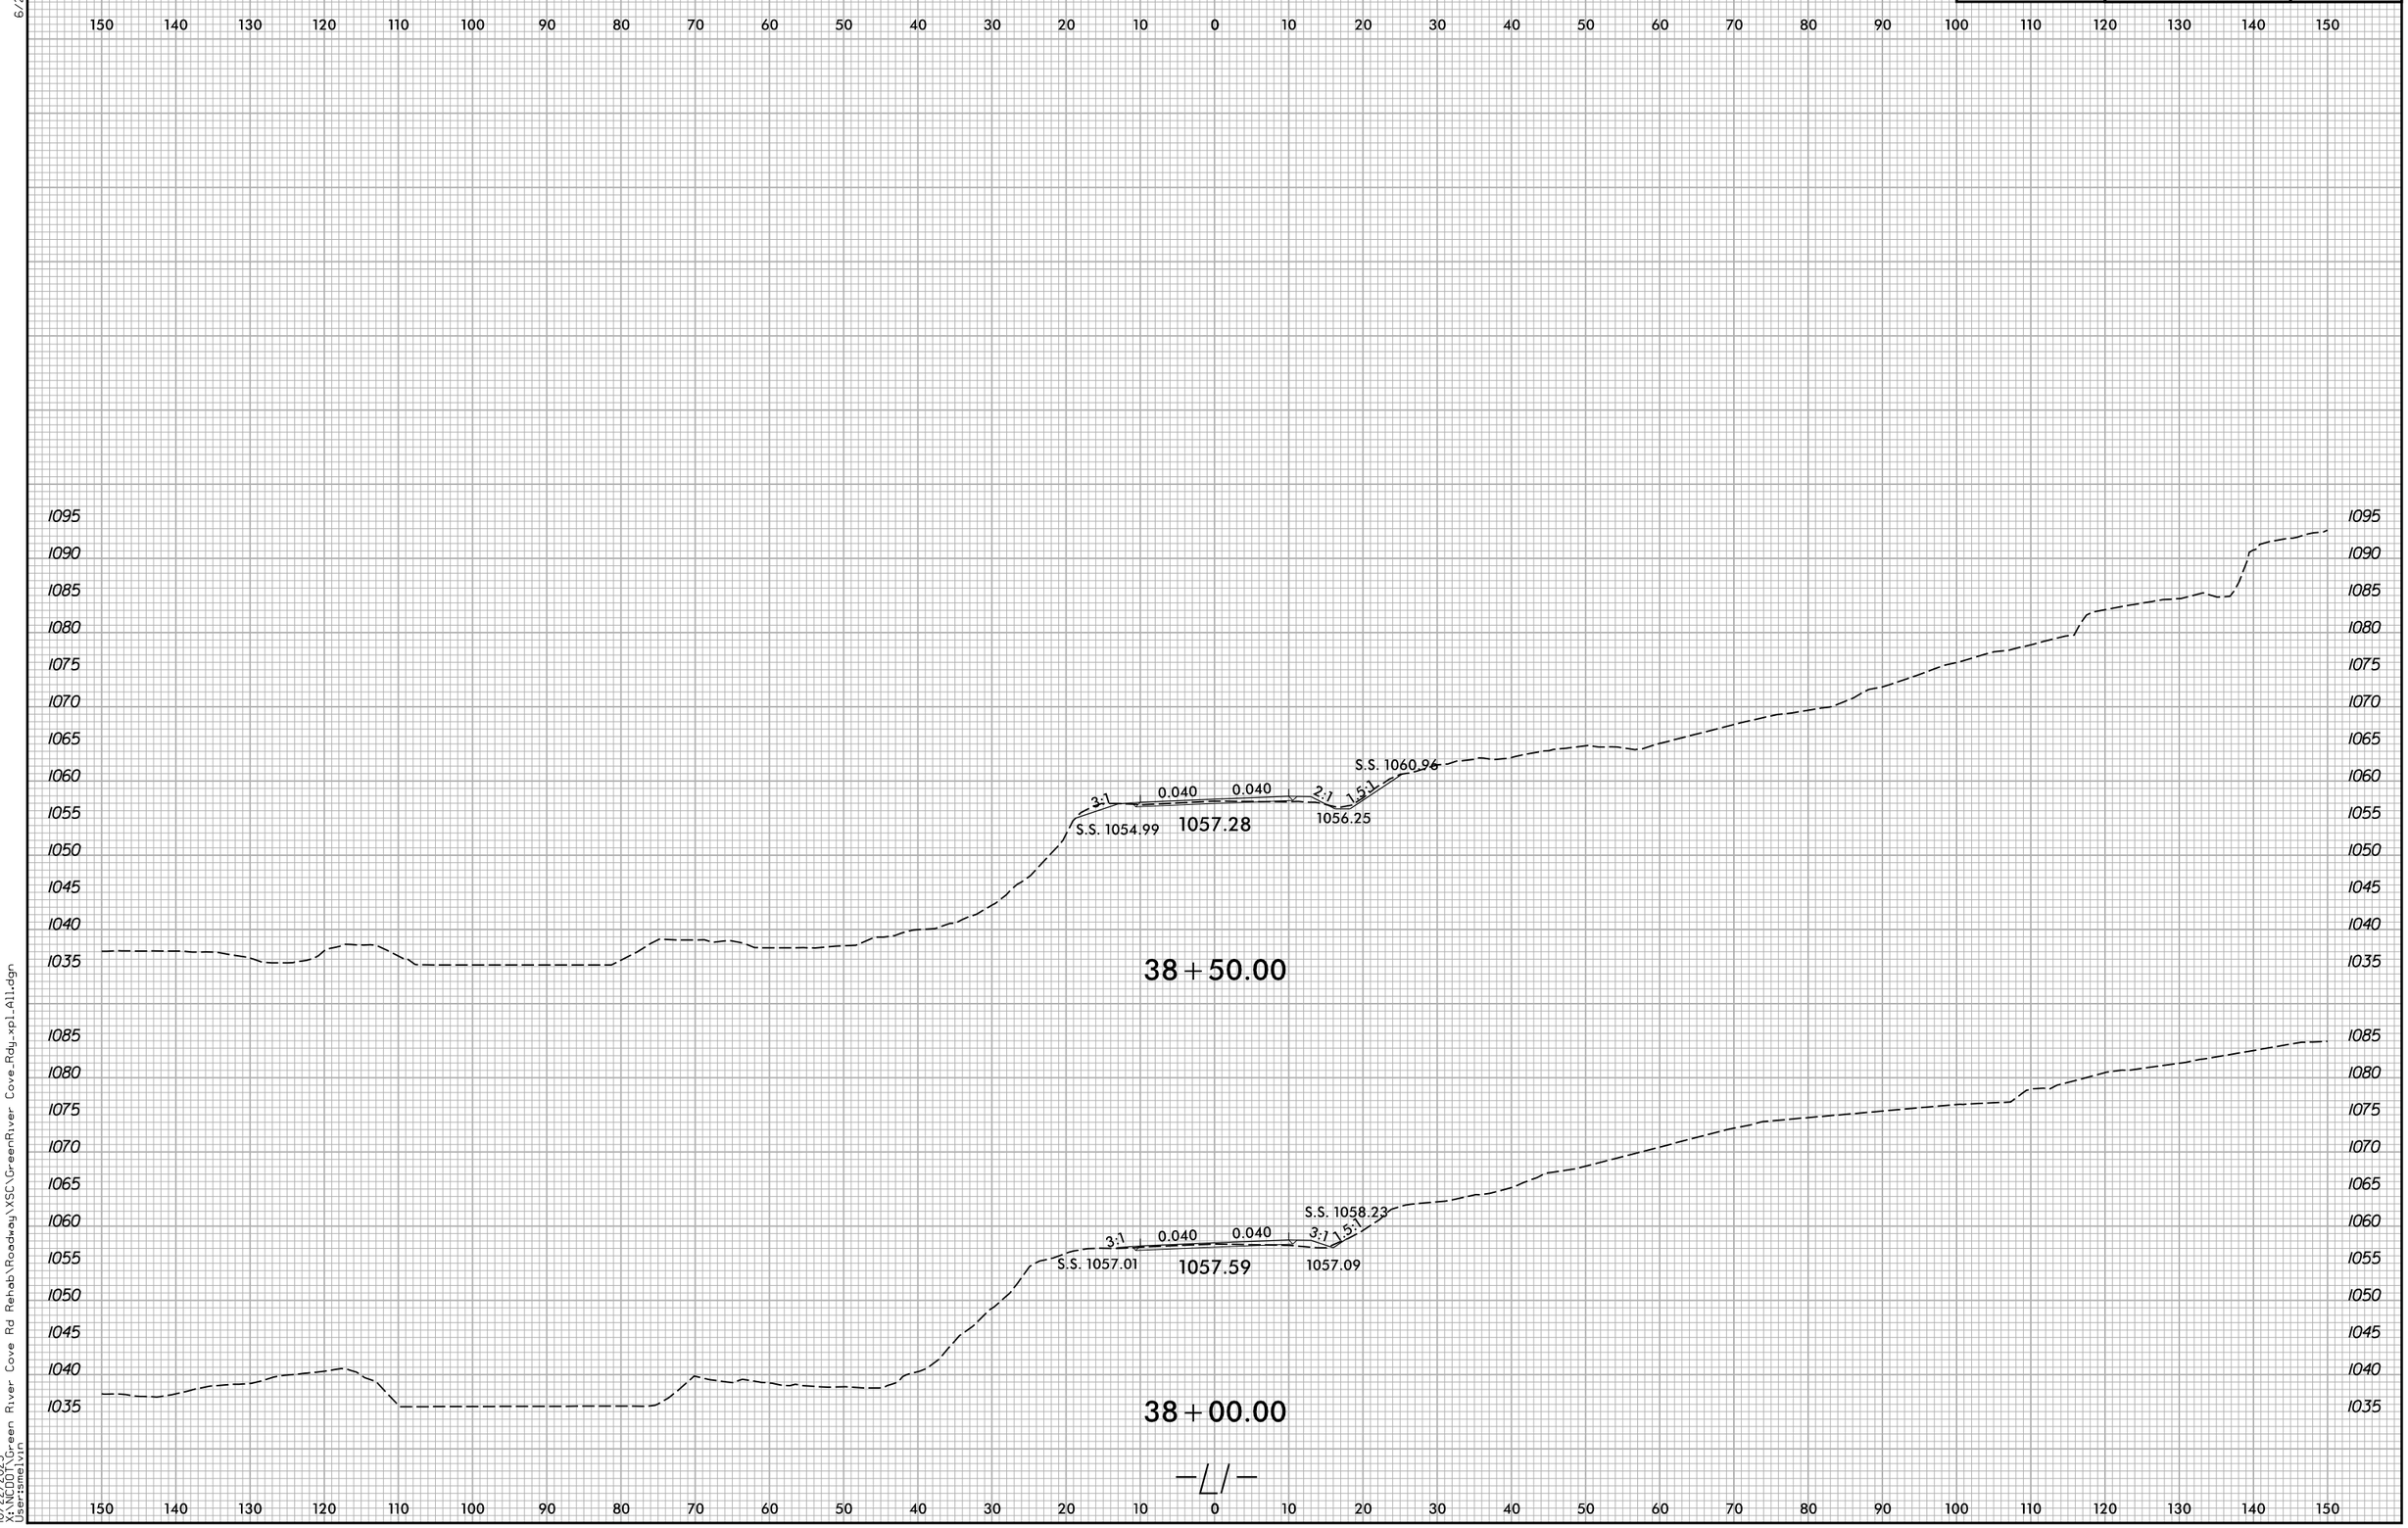

Docusign Envelope ID: D2AE3DD1-AAD7-4A9F-901C-296FC7F2D6EB

6/23/16

0 5 10	PROJ. REFERENCE NO.	SHEET NO.
	W03291	X-18

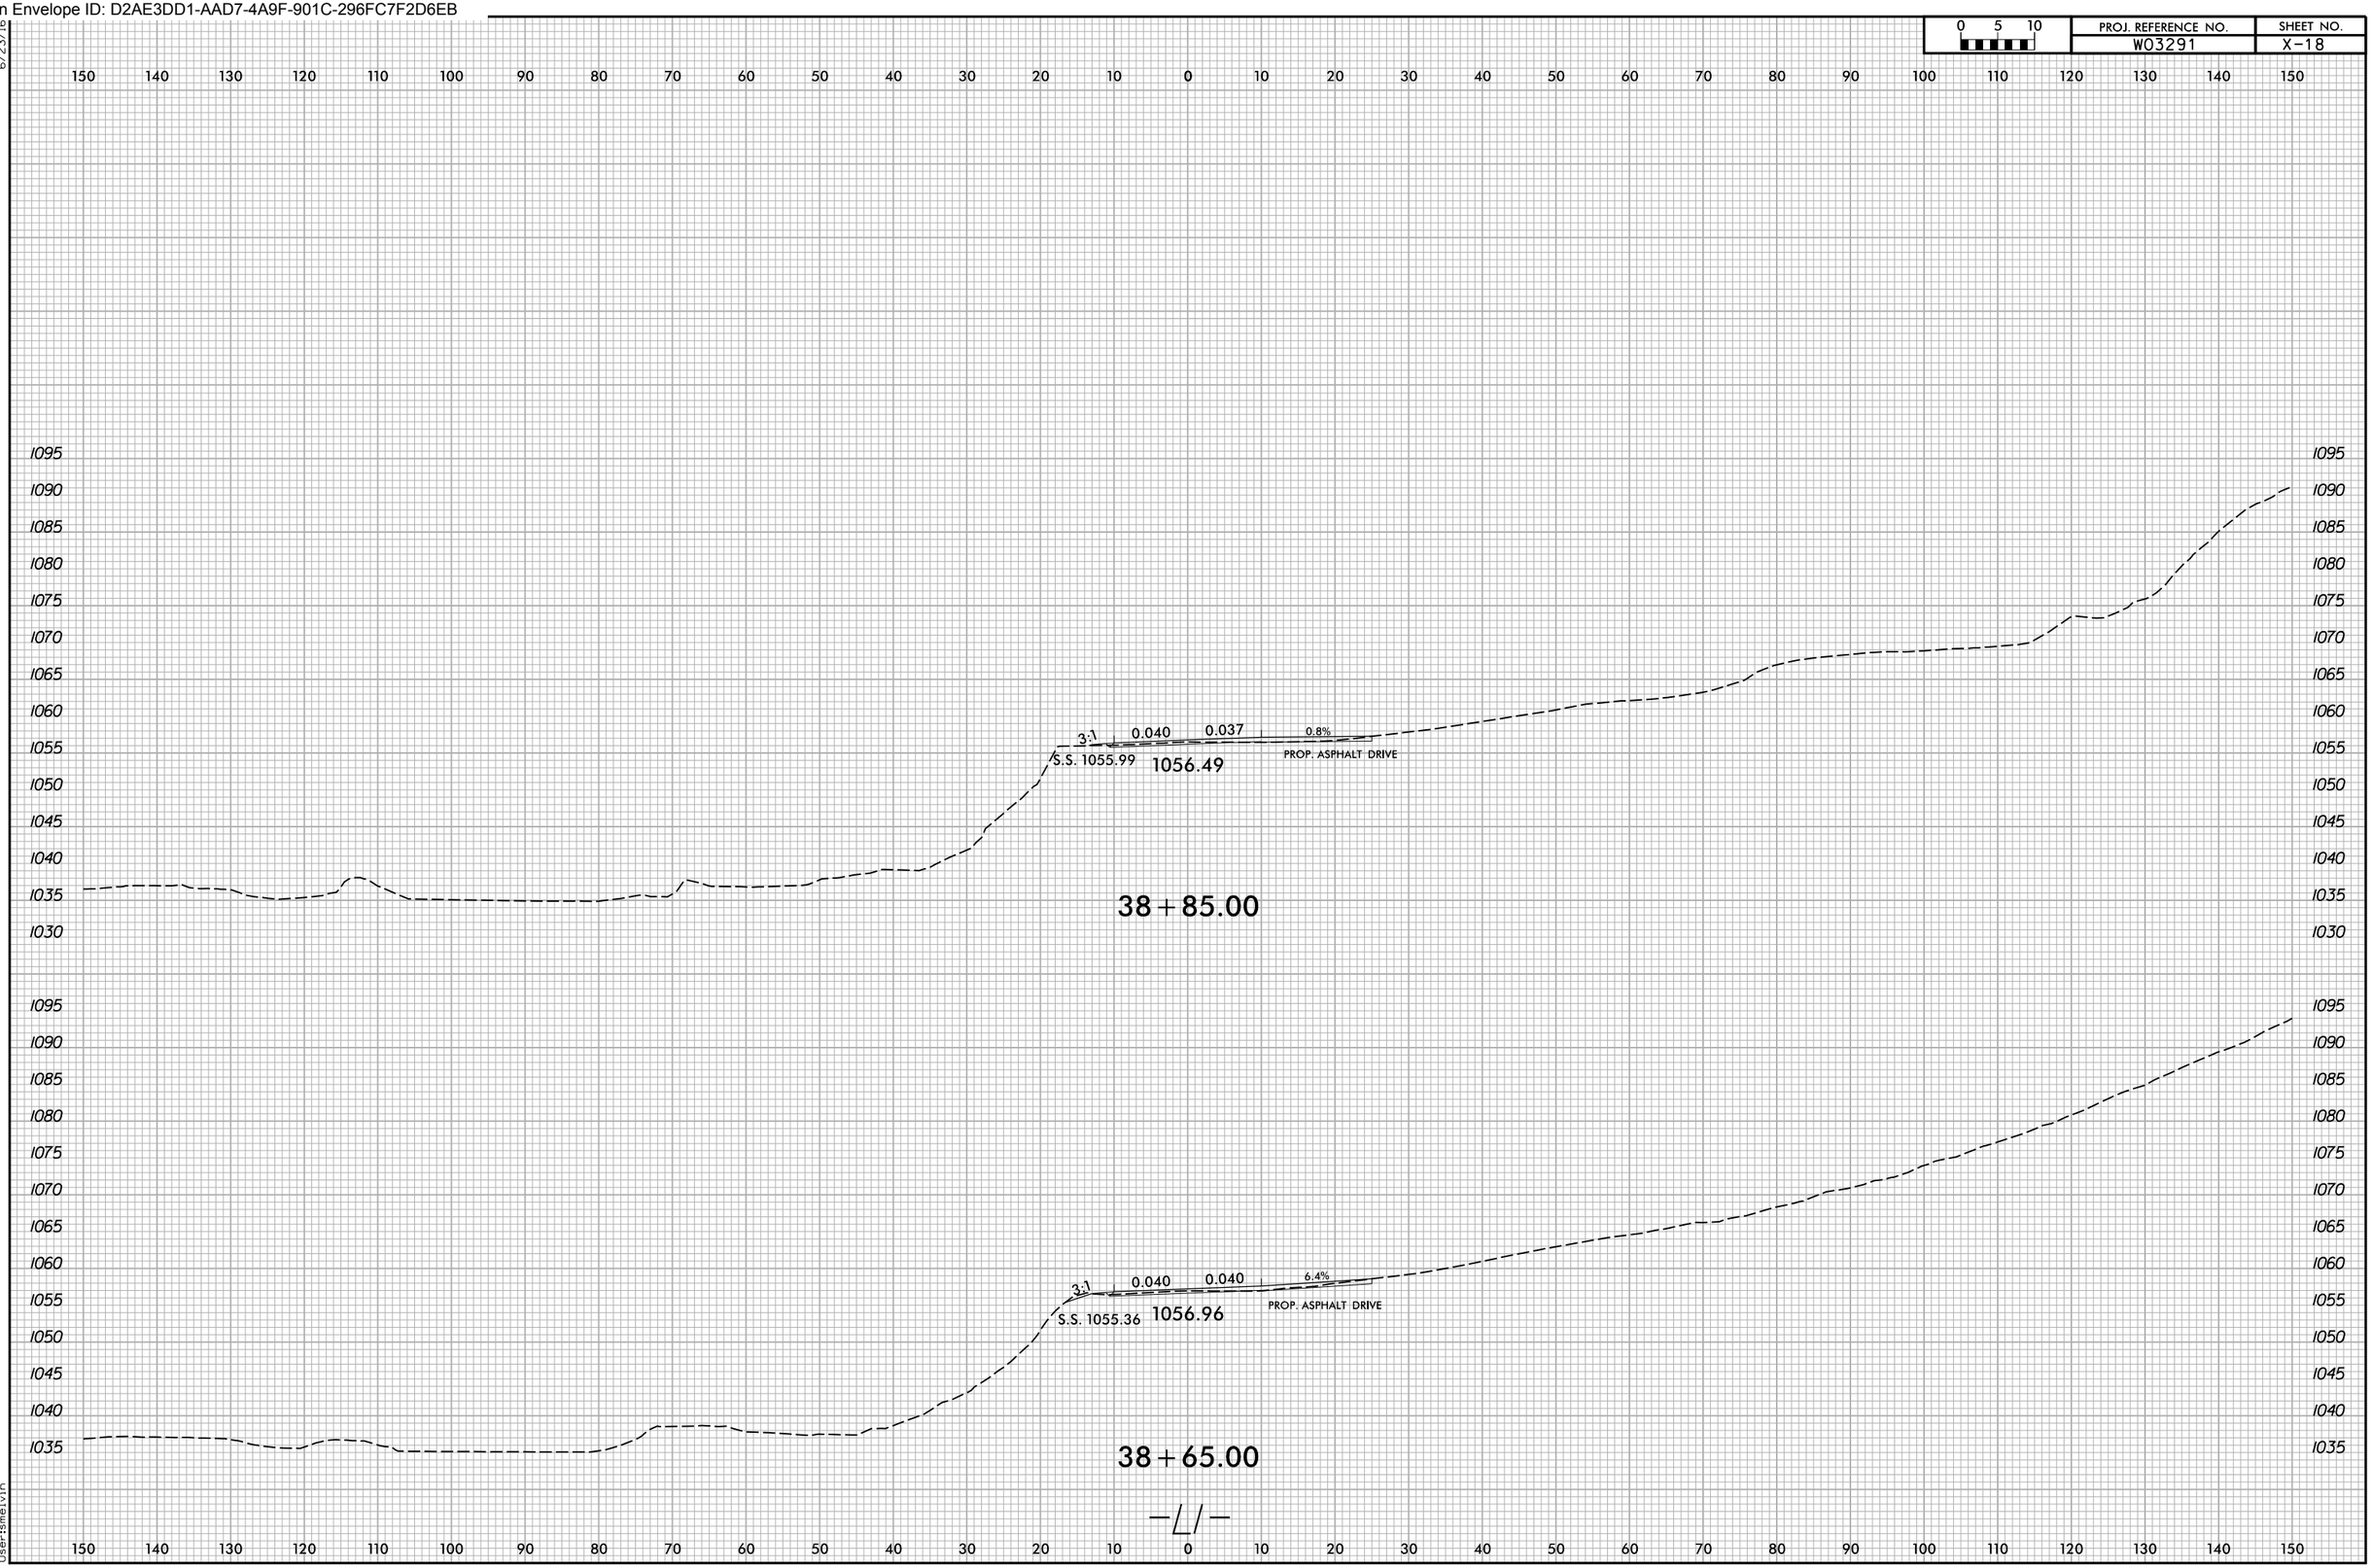

10/22/2025
X:\NCDOT\Green River Cove Rd Rehab\Roadway\XSC\GreenRiver Cove_Rdg_xpl_All.dgn
User:smelvin

Docusign Envelope ID: D2AE3DD1-AAD7-4A9F-901C-296FC7F2D6EB

0 5 10	PROJ. REFERENCE NO.	SHEET NO.
	W03291	X-19

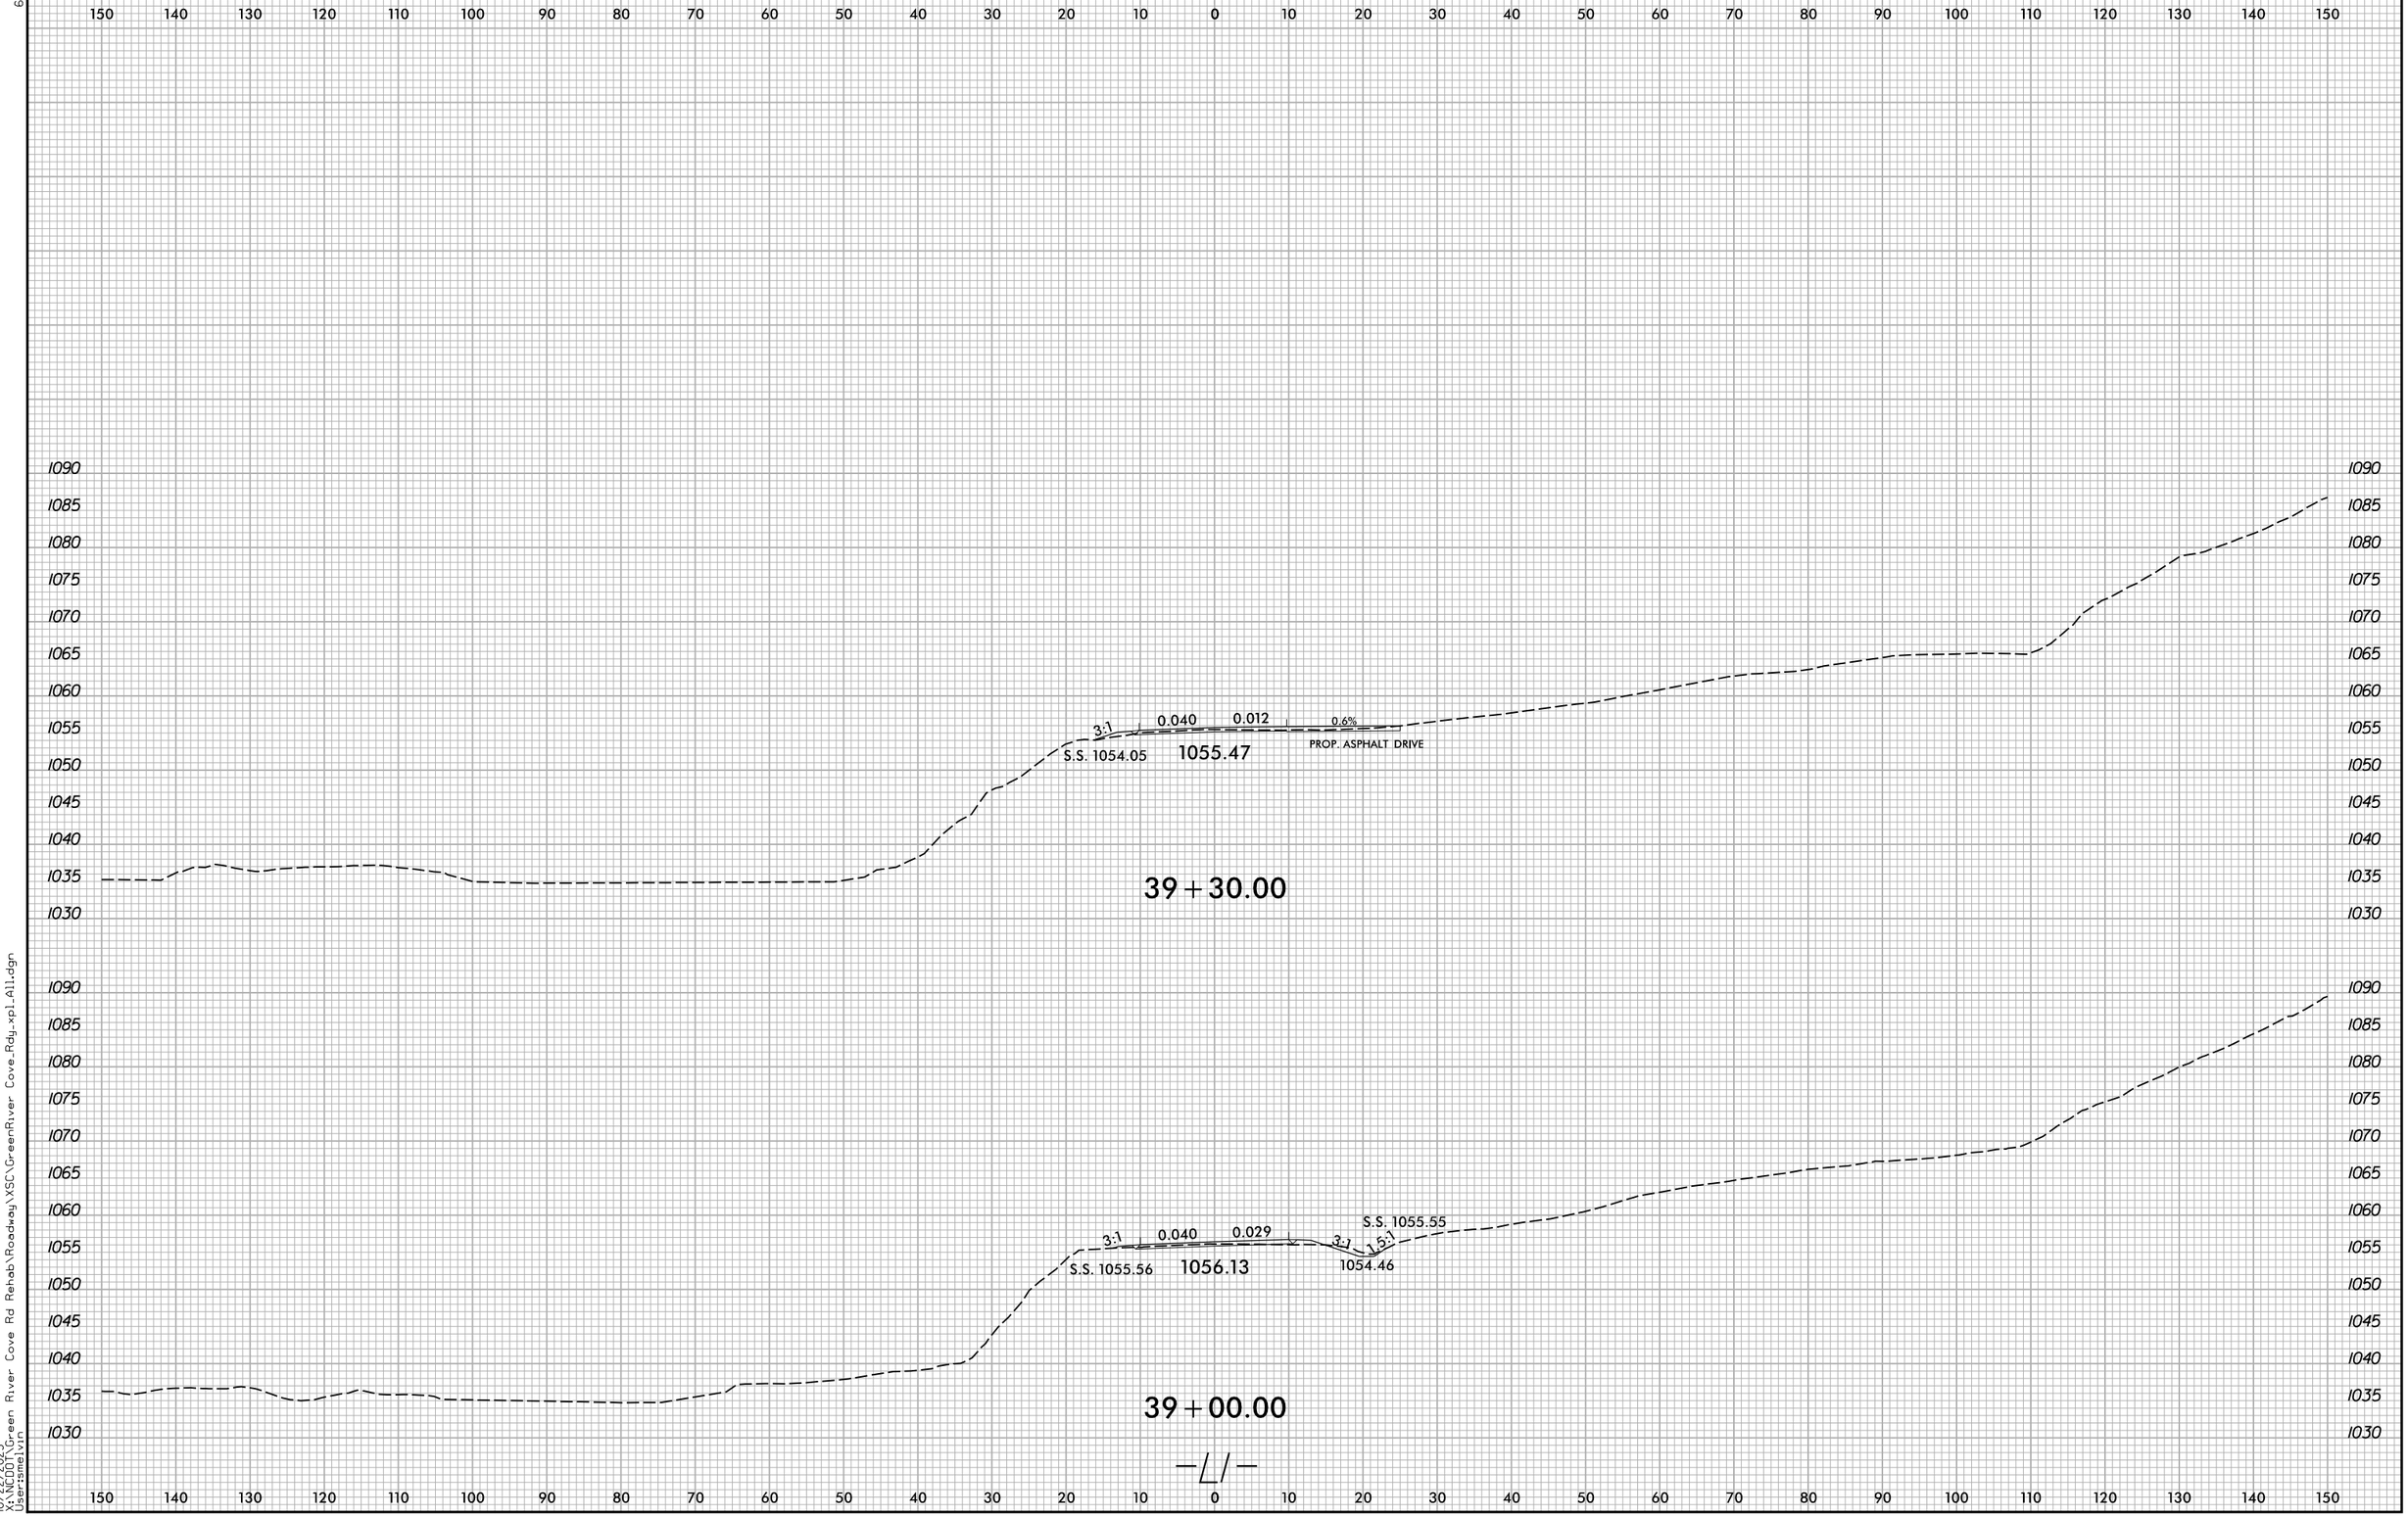

Docusign Envelope ID: D2AE3DD1-AAD7-4A9F-901C-296FC7F2D6EB

0 5 10	PROJ. REFERENCE NO.	SHEET NO.
	W03291	X-20

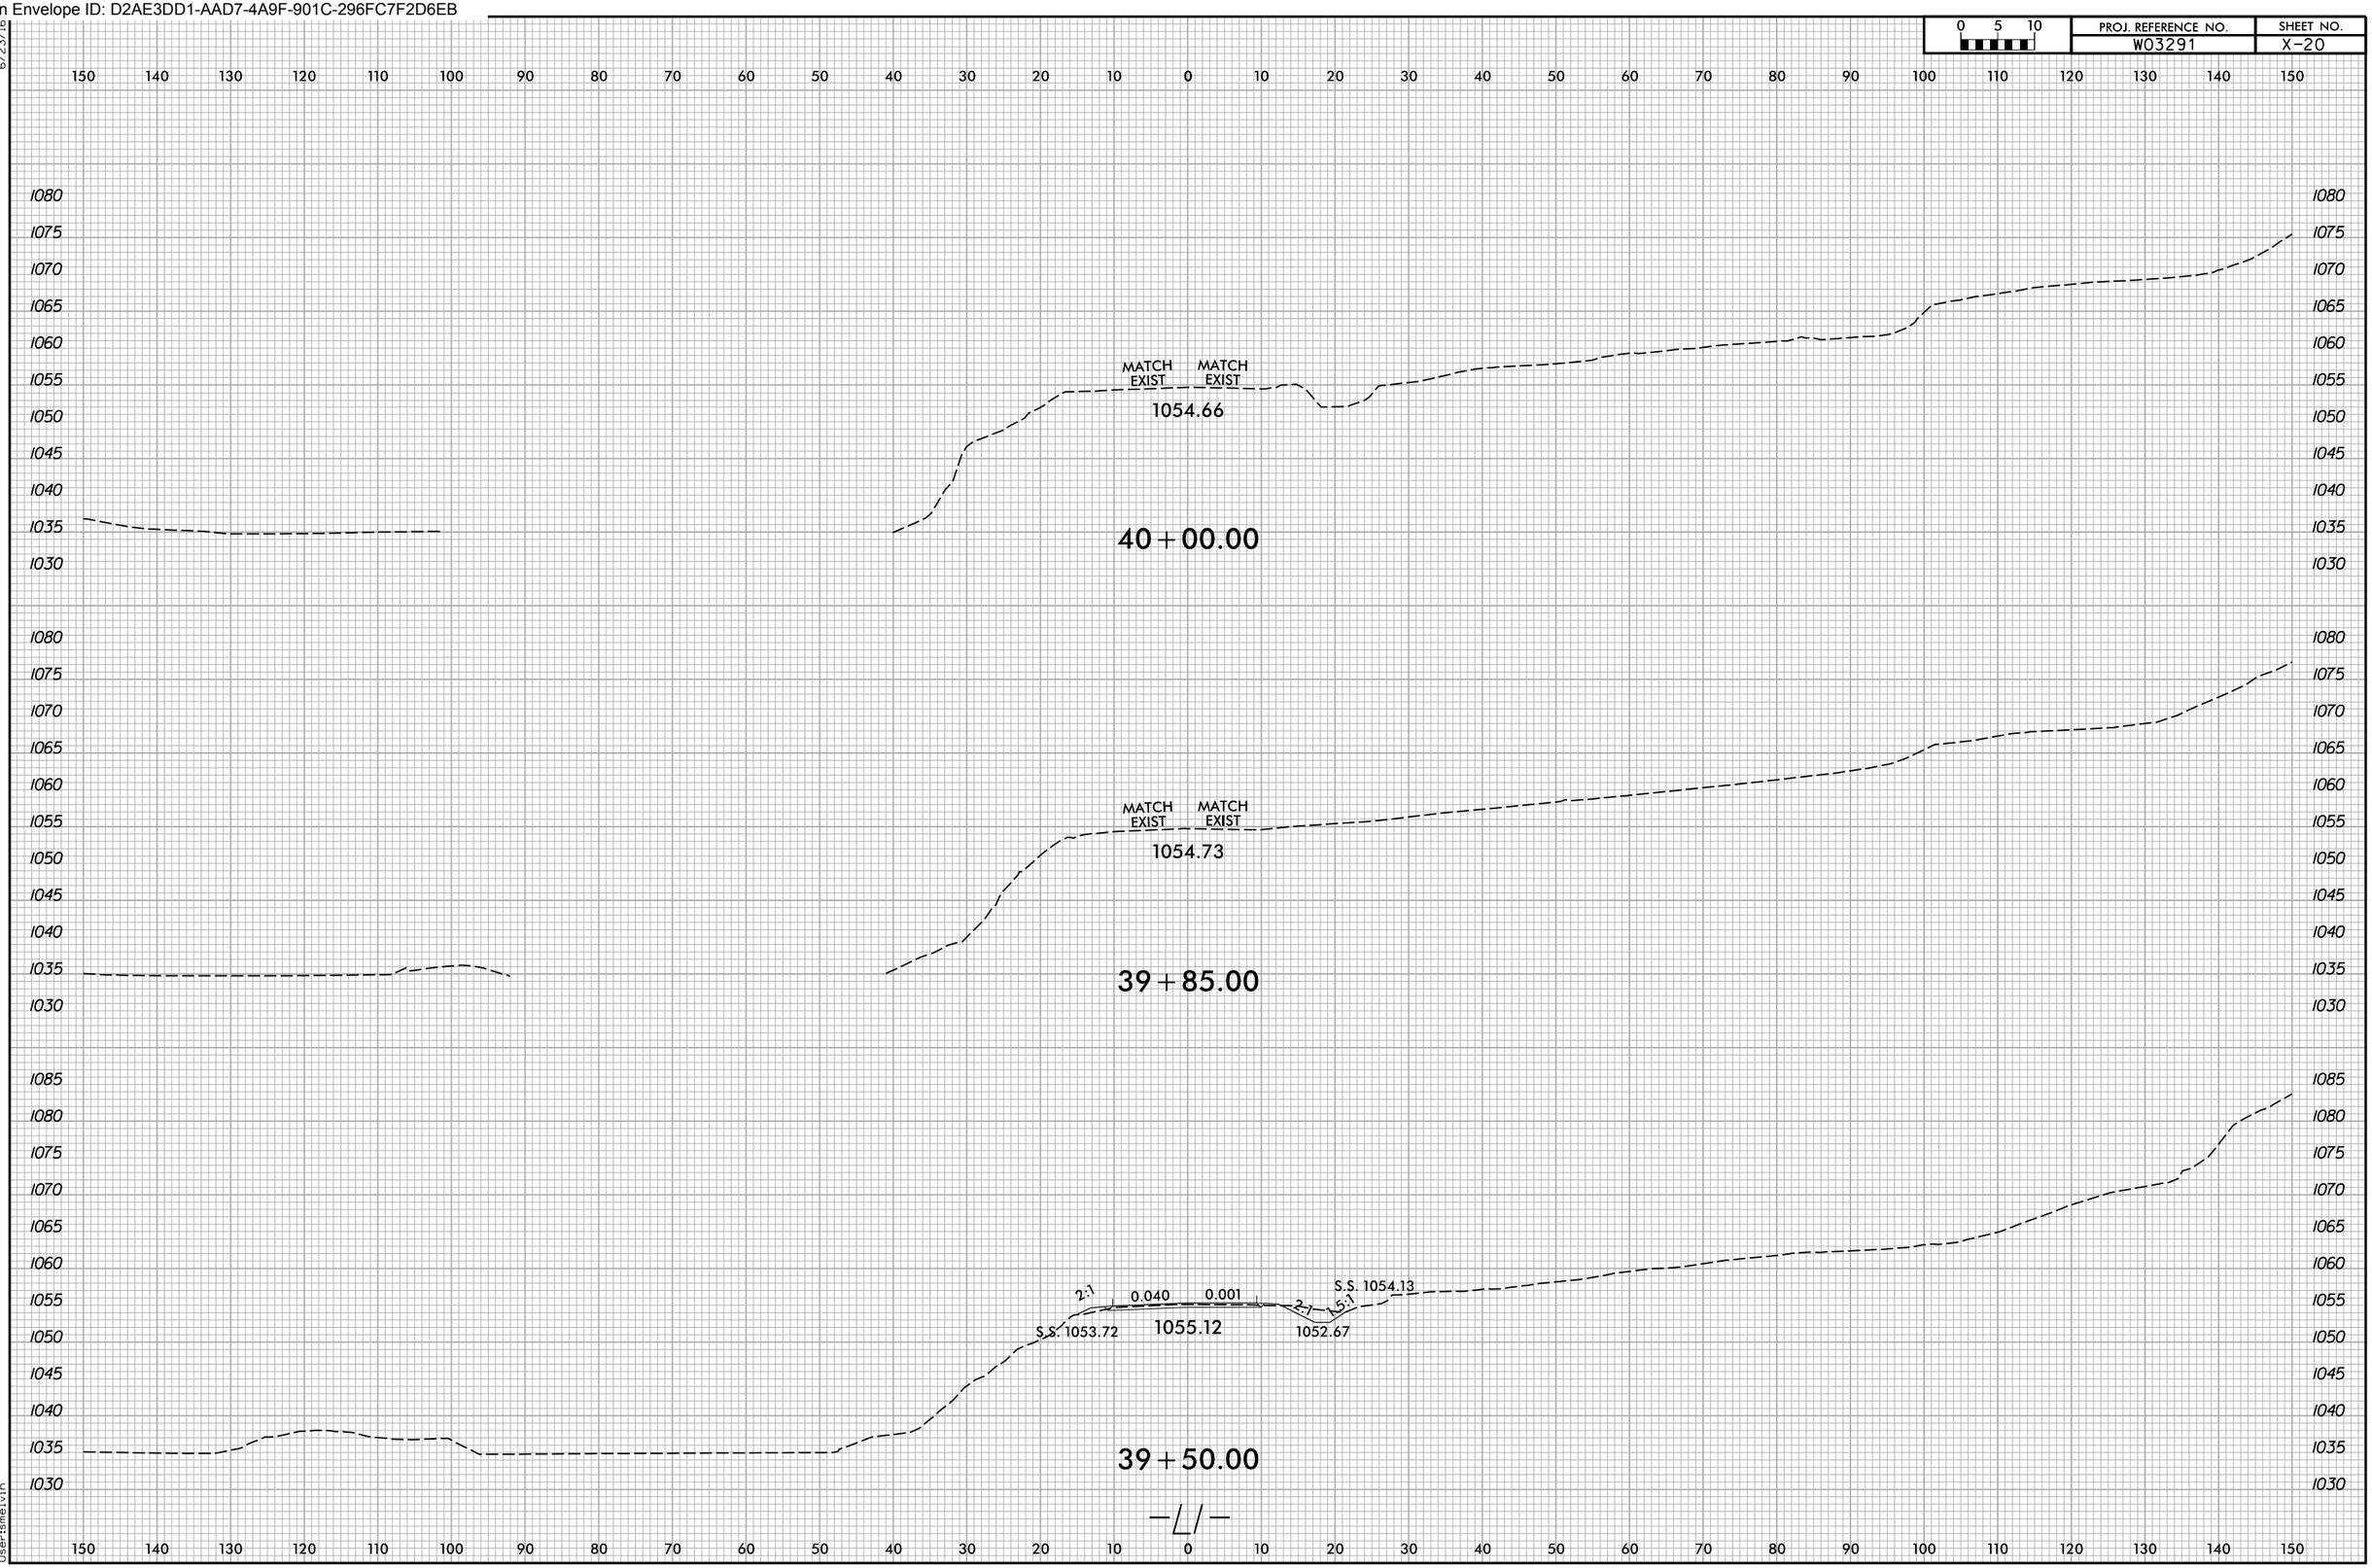

6/23/16
10/22/2025
X:\NCDOT\Green River Cove Rd Rehab\Roadway\XSC\GreenRiver Cove_Rdy_xpl_All.dgn
User:smelvin

Docusign Envelope ID: D2AE3DD1-AAD7-4A9F-901C-296FC7F2D6EB

6/23/16

0 5 10	PROJ. REFERENCE NO.	SHEET NO.
	W03291	X-21

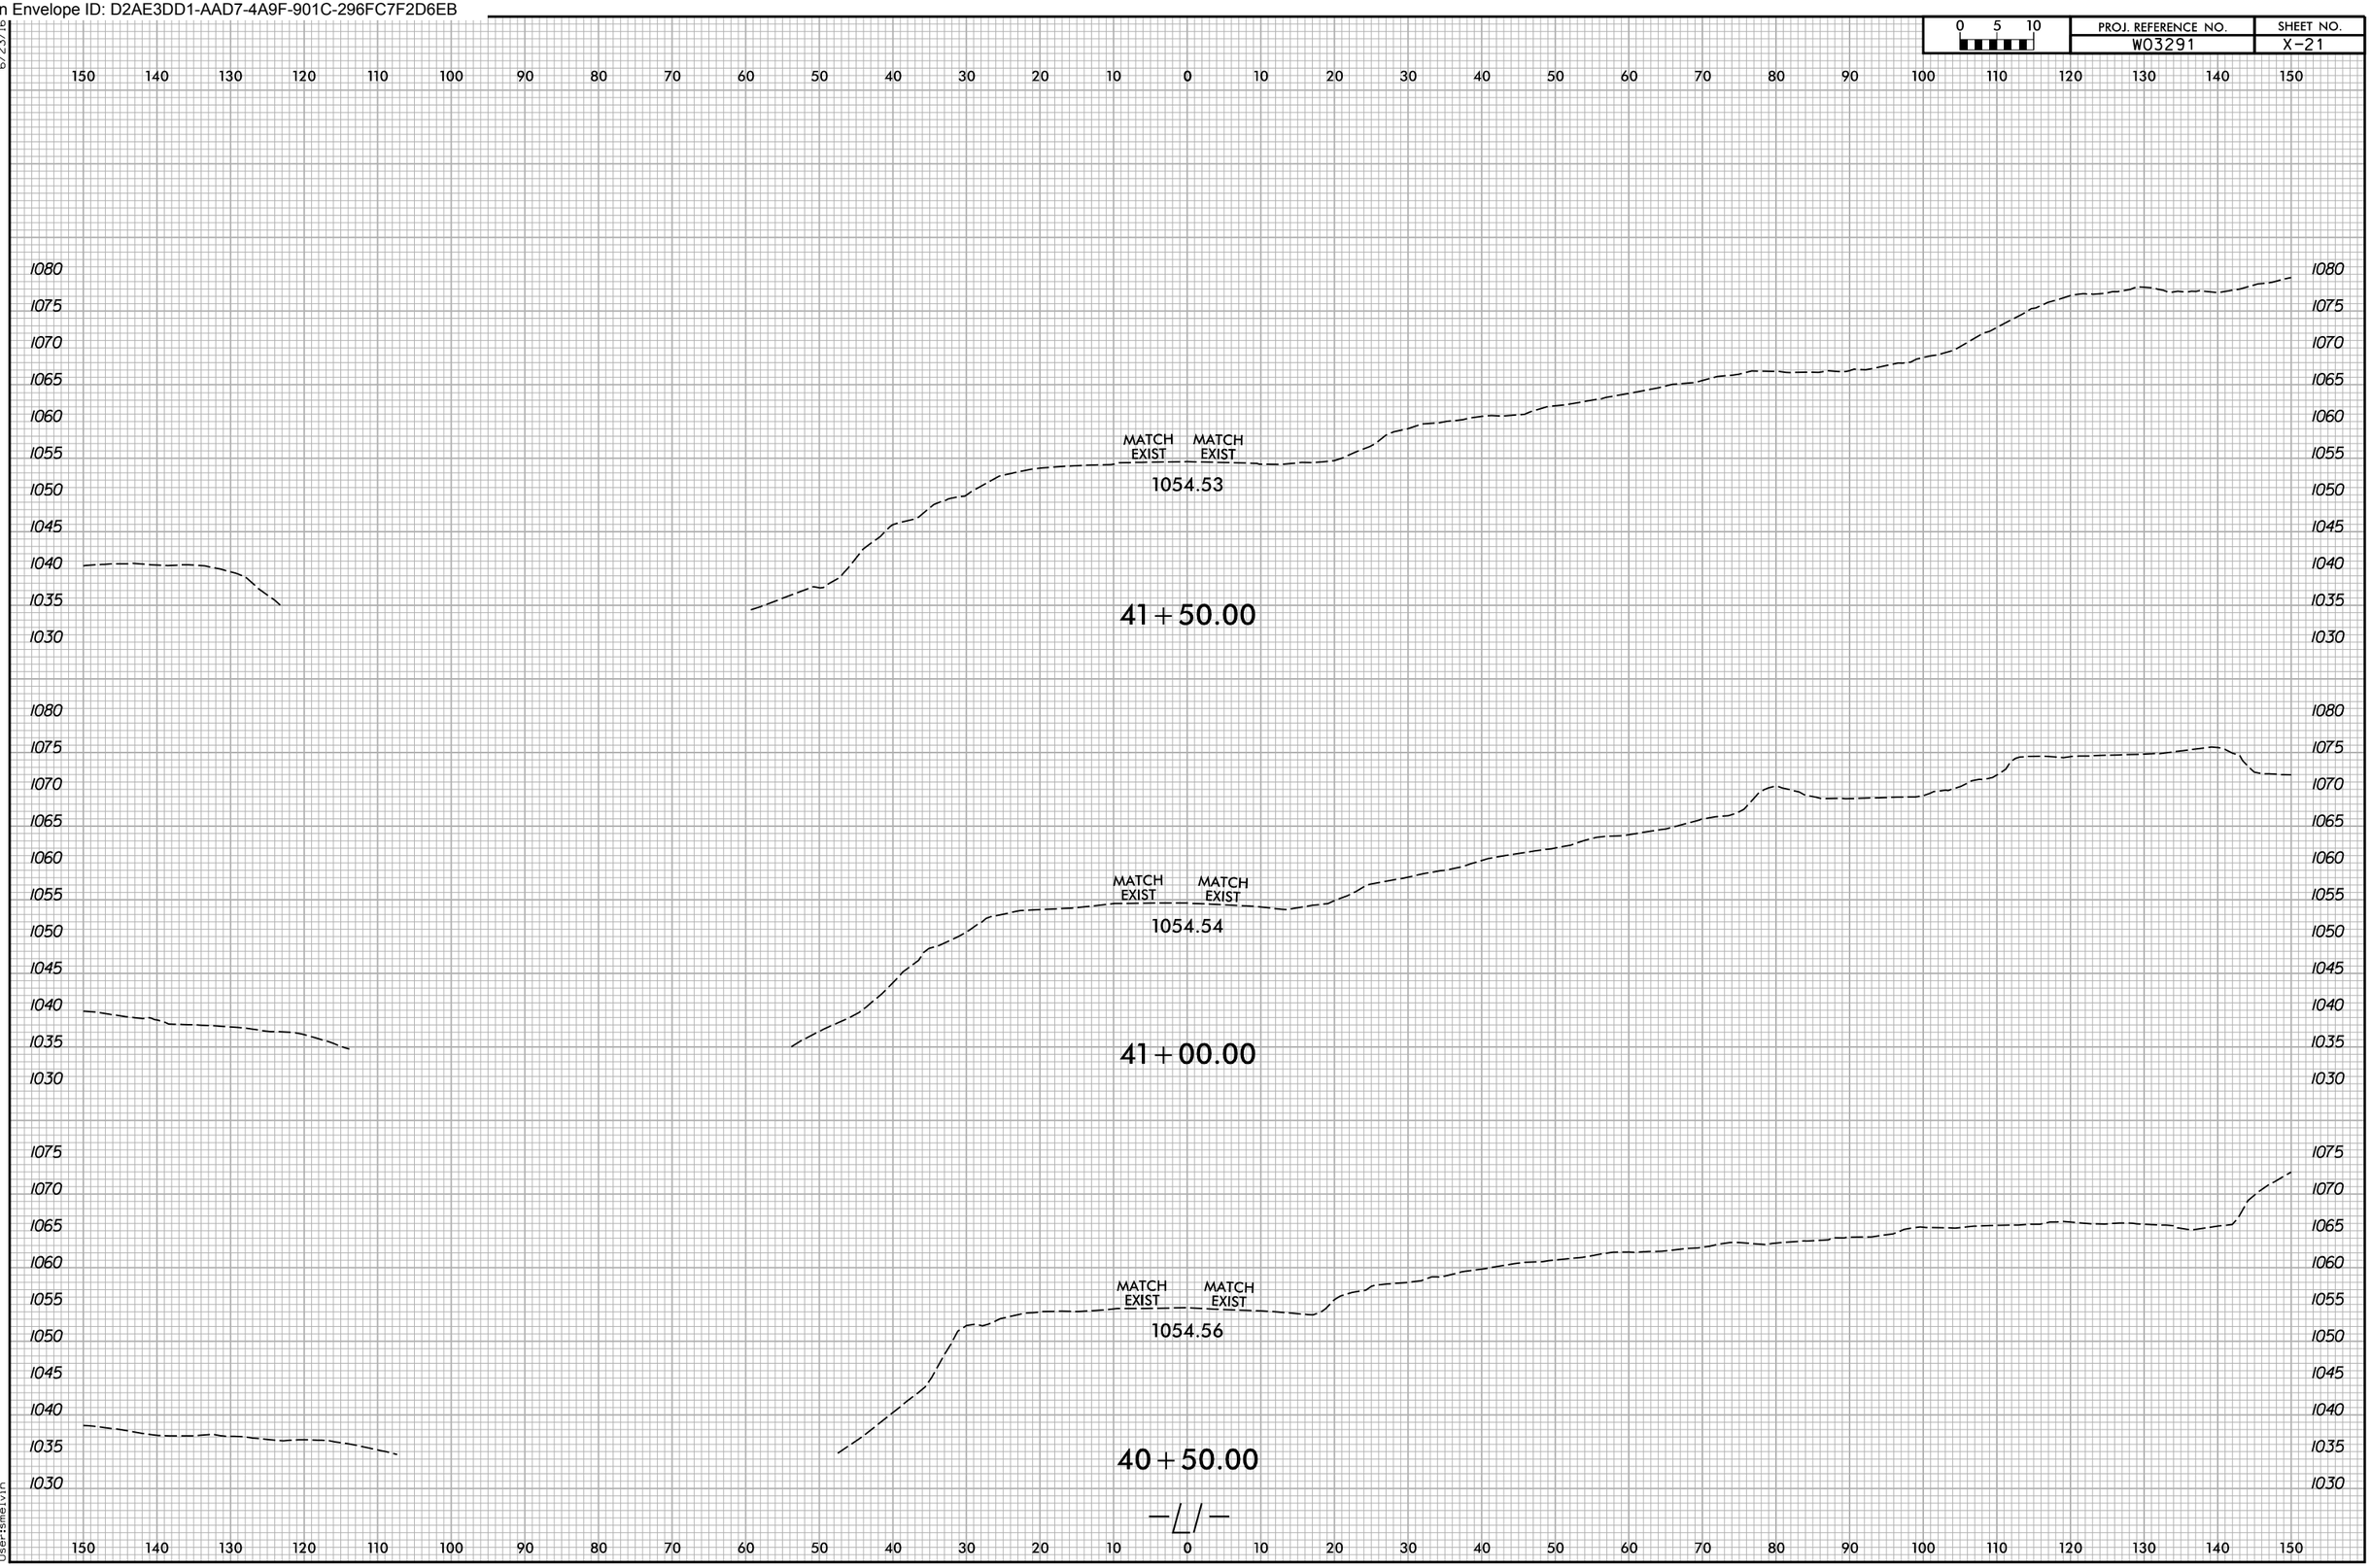

10/22/2025
X:\NCDOT\Green River Cove Rd Rehab\Roadway\XSC\GreenRiver Cove_Rdy_xpl_All.dgn
User:smelvin

Docusign Envelope ID: D2AE3DD1-AAD7-4A9F-901C-296FC7F2D6EB

0 5 10	PROJ. REFERENCE NO.	SHEET NO.
	W03291	X-22

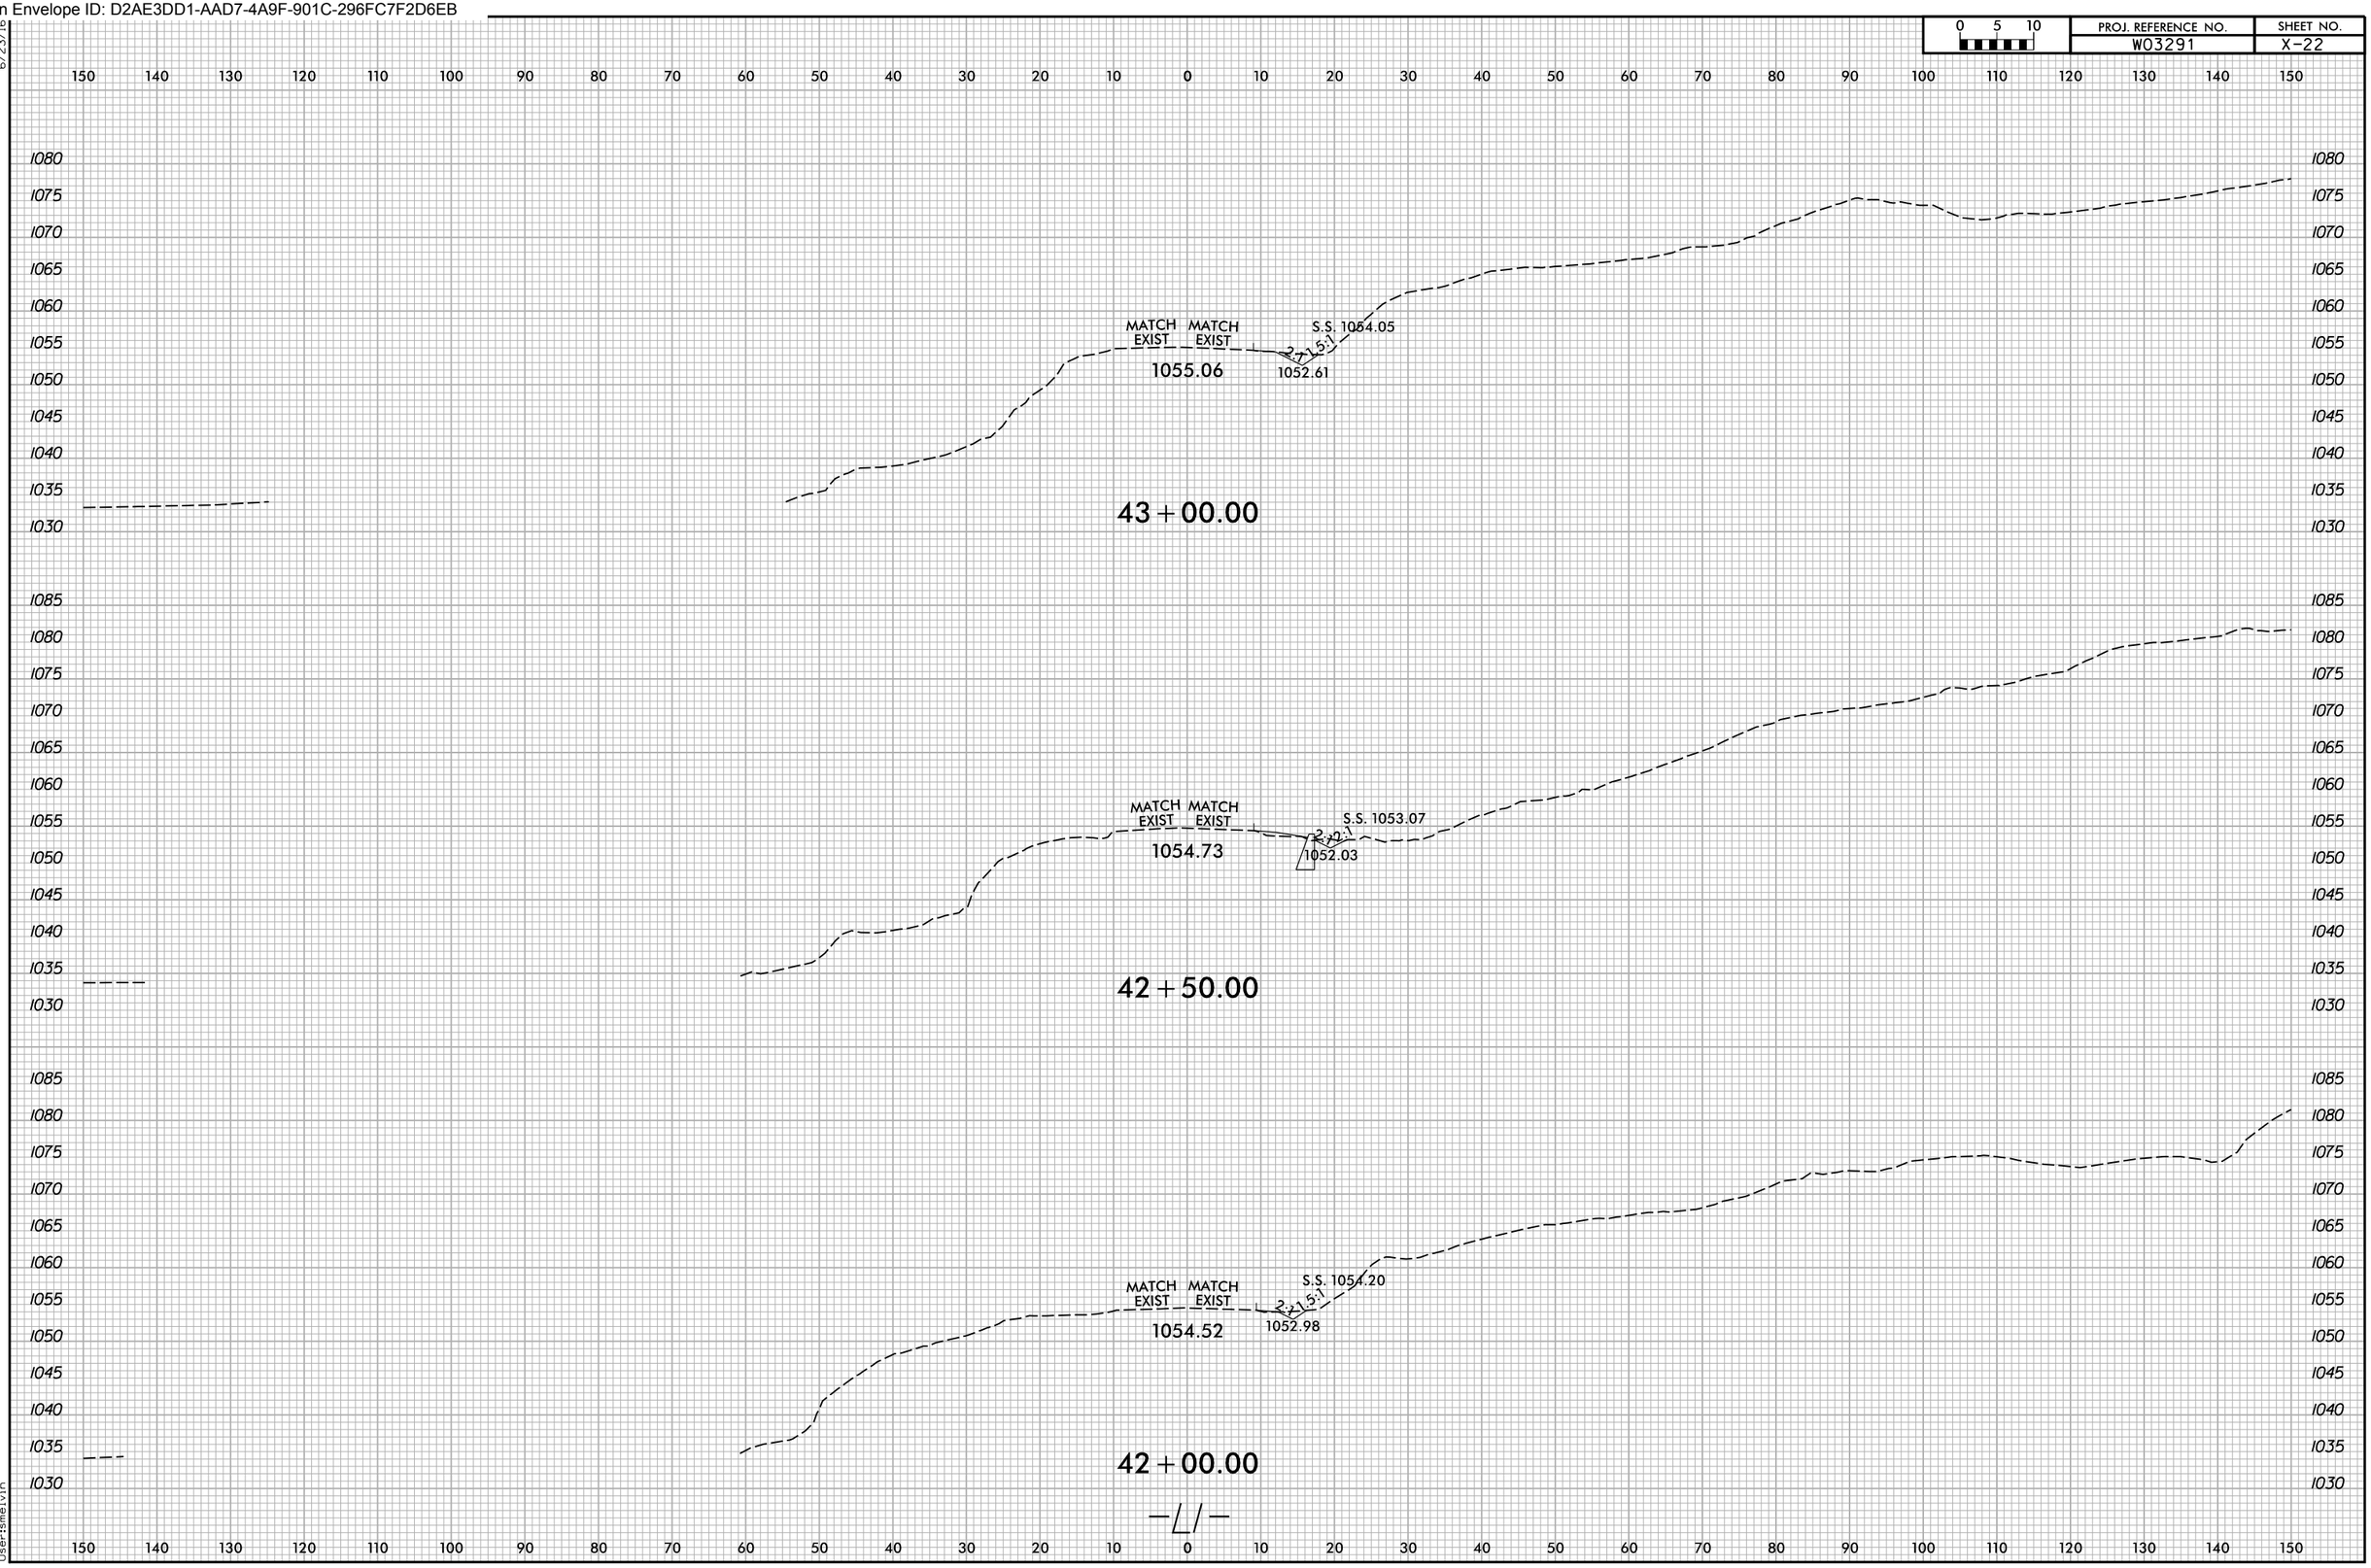

6/23/16
10/22/2025
X:\NCDOT\Green River Cove Rd Rehab\Roadway\XSC\GreenRiver Cove_Rdy_xpl_All.dgn
User:smelvin

Docusign Envelope ID: D2AE3DD1-AAD7-4A9F-901C-296FC7F2D6EB

0 5 10	PROJ. REFERENCE NO.	SHEET NO.
	W03291	X-23

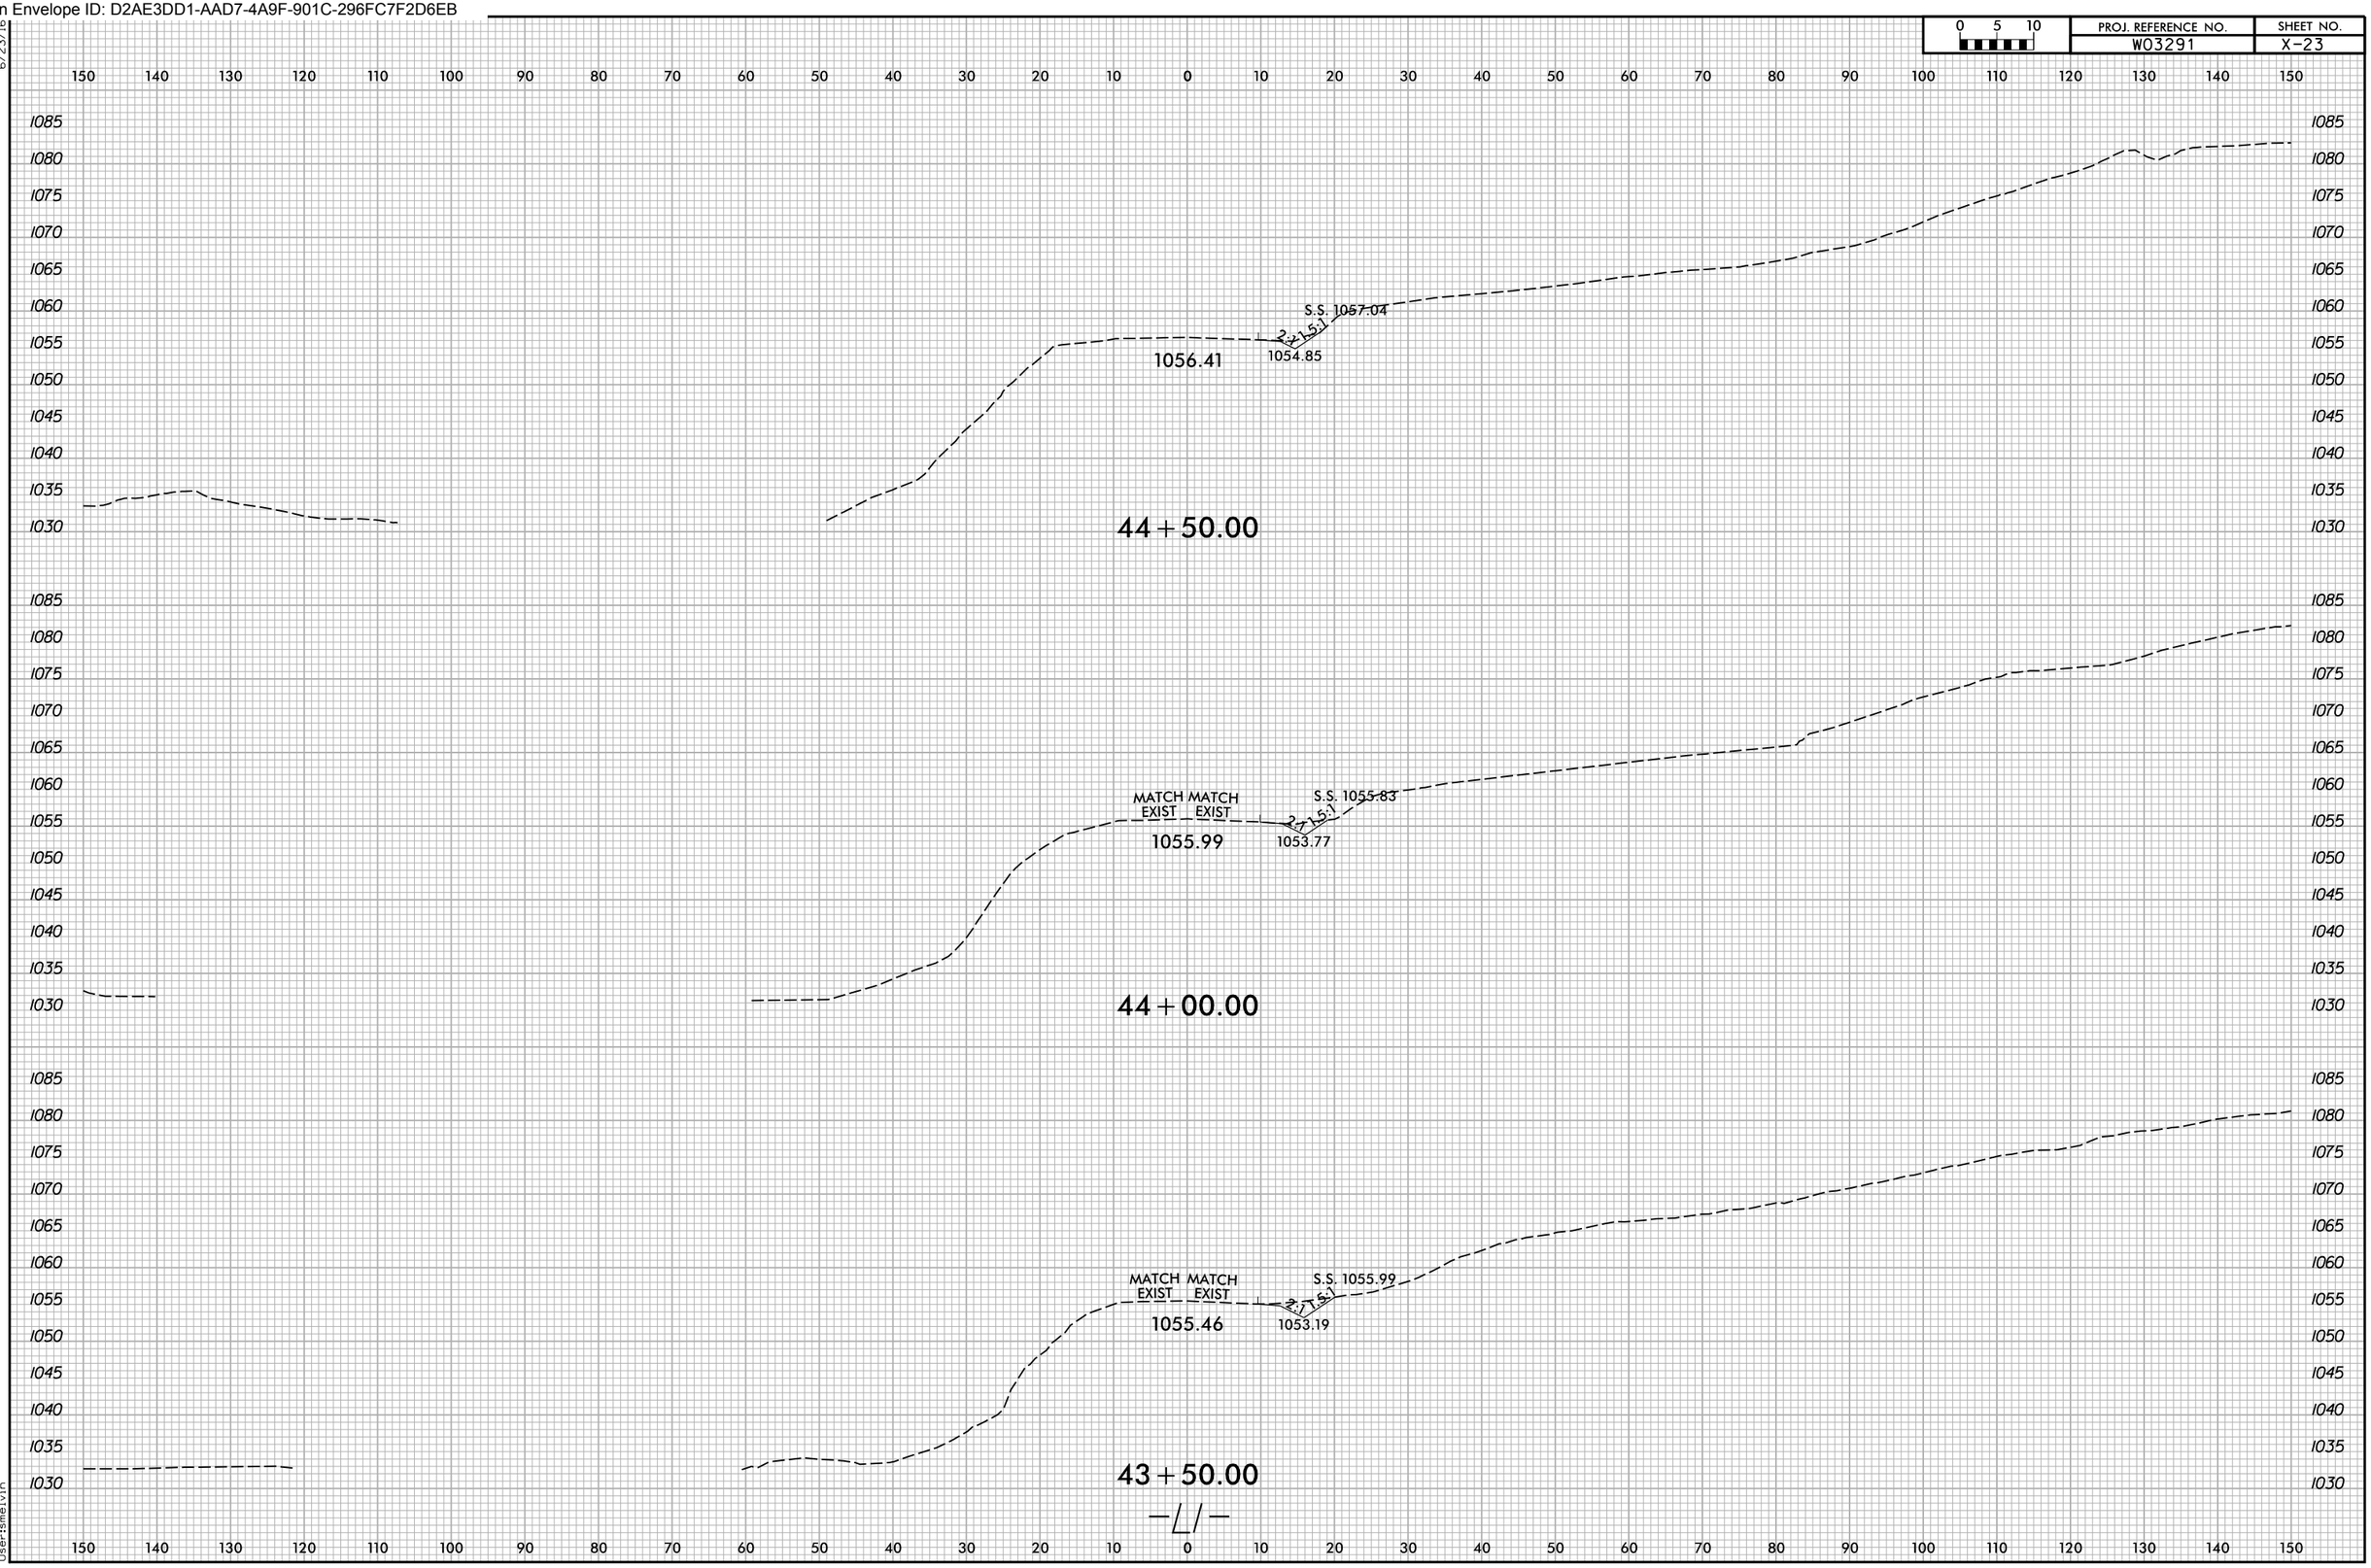

Docusign Envelope ID: D2AE3DD1-AAD7-4A9F-901C-296FC7F2D6EB

0 5 10	PROJ. REFERENCE NO.	SHEET NO.
	W03291	X-24

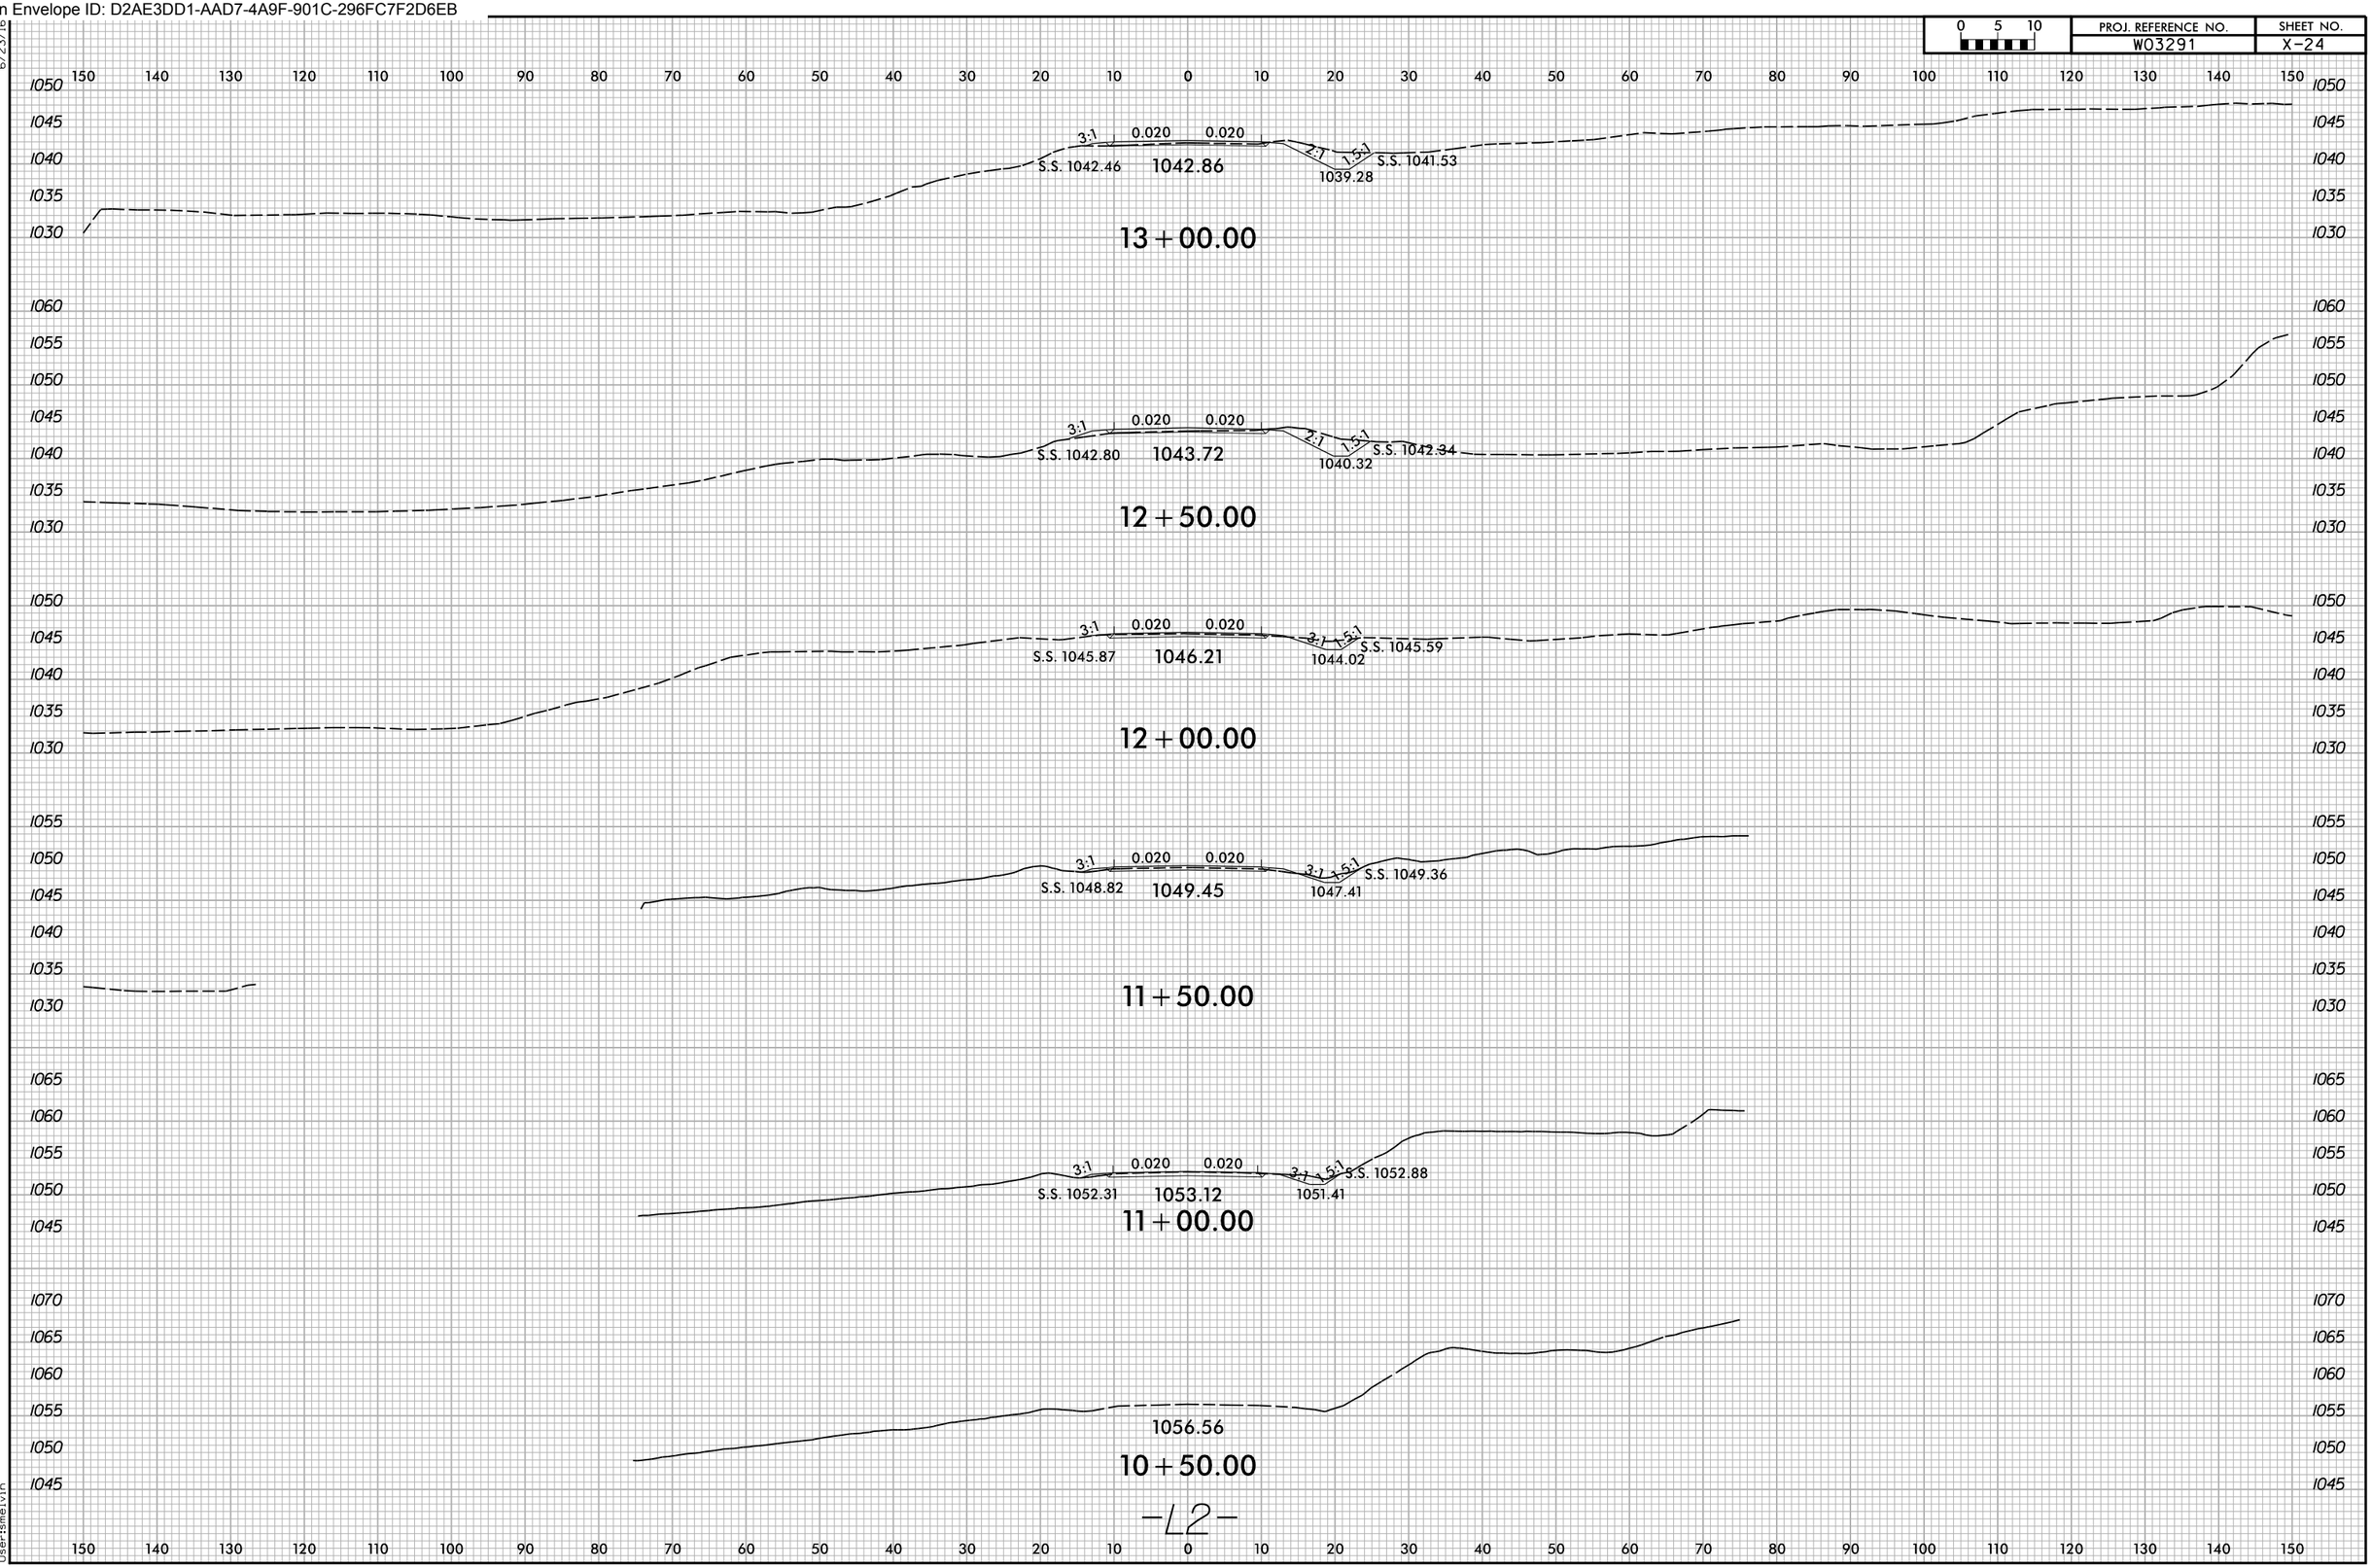

6/23/16

10/22/2025
X:\NCDOT\Green River Cove Rd Rehab\Roadway\XSC\GreenRiver Cove_Rdy_xpl_All.dgn
Usersmelvin

Docusign Envelope ID: D2AE3DD1-AAD7-4A9F-901C-296FC7F2D6EB

6/23/16

0 5 10	PROJ. REFERENCE NO.	SHEET NO.
	W03291	X-25

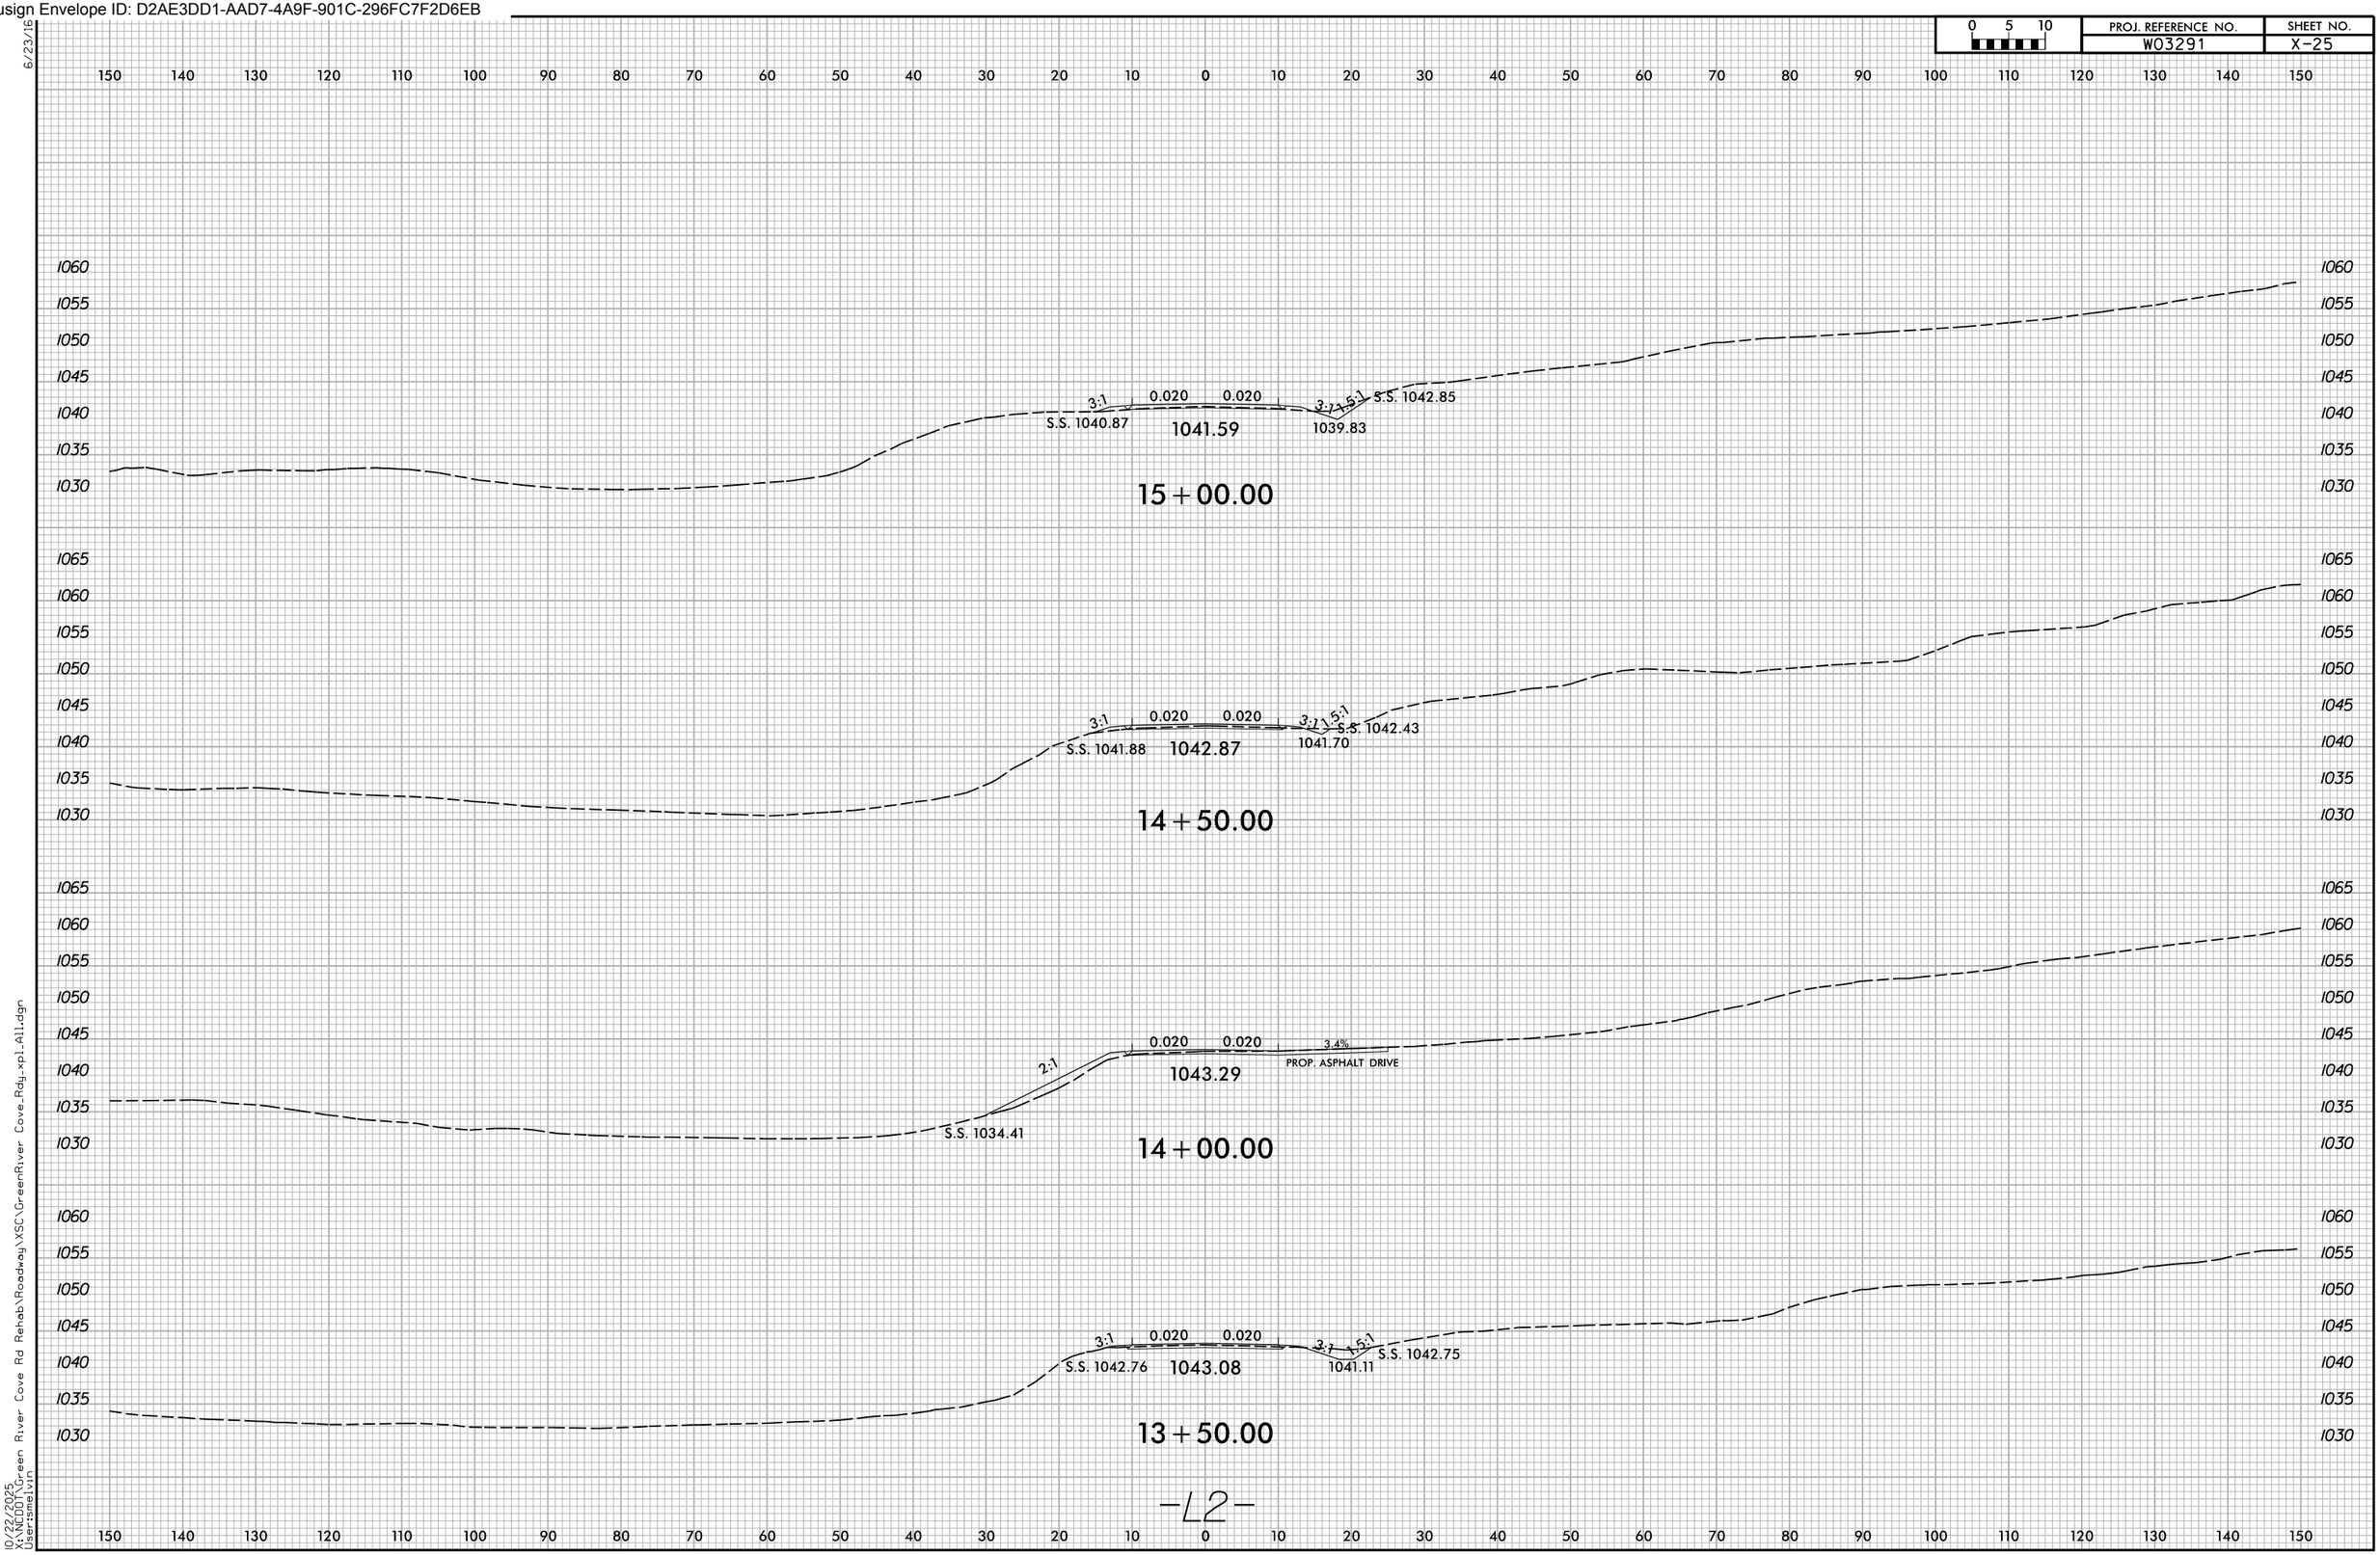

10/22/2025
X:\NCDOT\Green River Cove Rd Rehab\Roadway\XSC\GreenRiver Cove_Rdy_xpl_All.dgn
User:smelvin

Docusign Envelope ID: D2AE3DD1-AAD7-4A9F-901C-296FC7F2D6EB

0 5 10	PROJ. REFERENCE NO.	SHEET NO.
	W03291	X-26

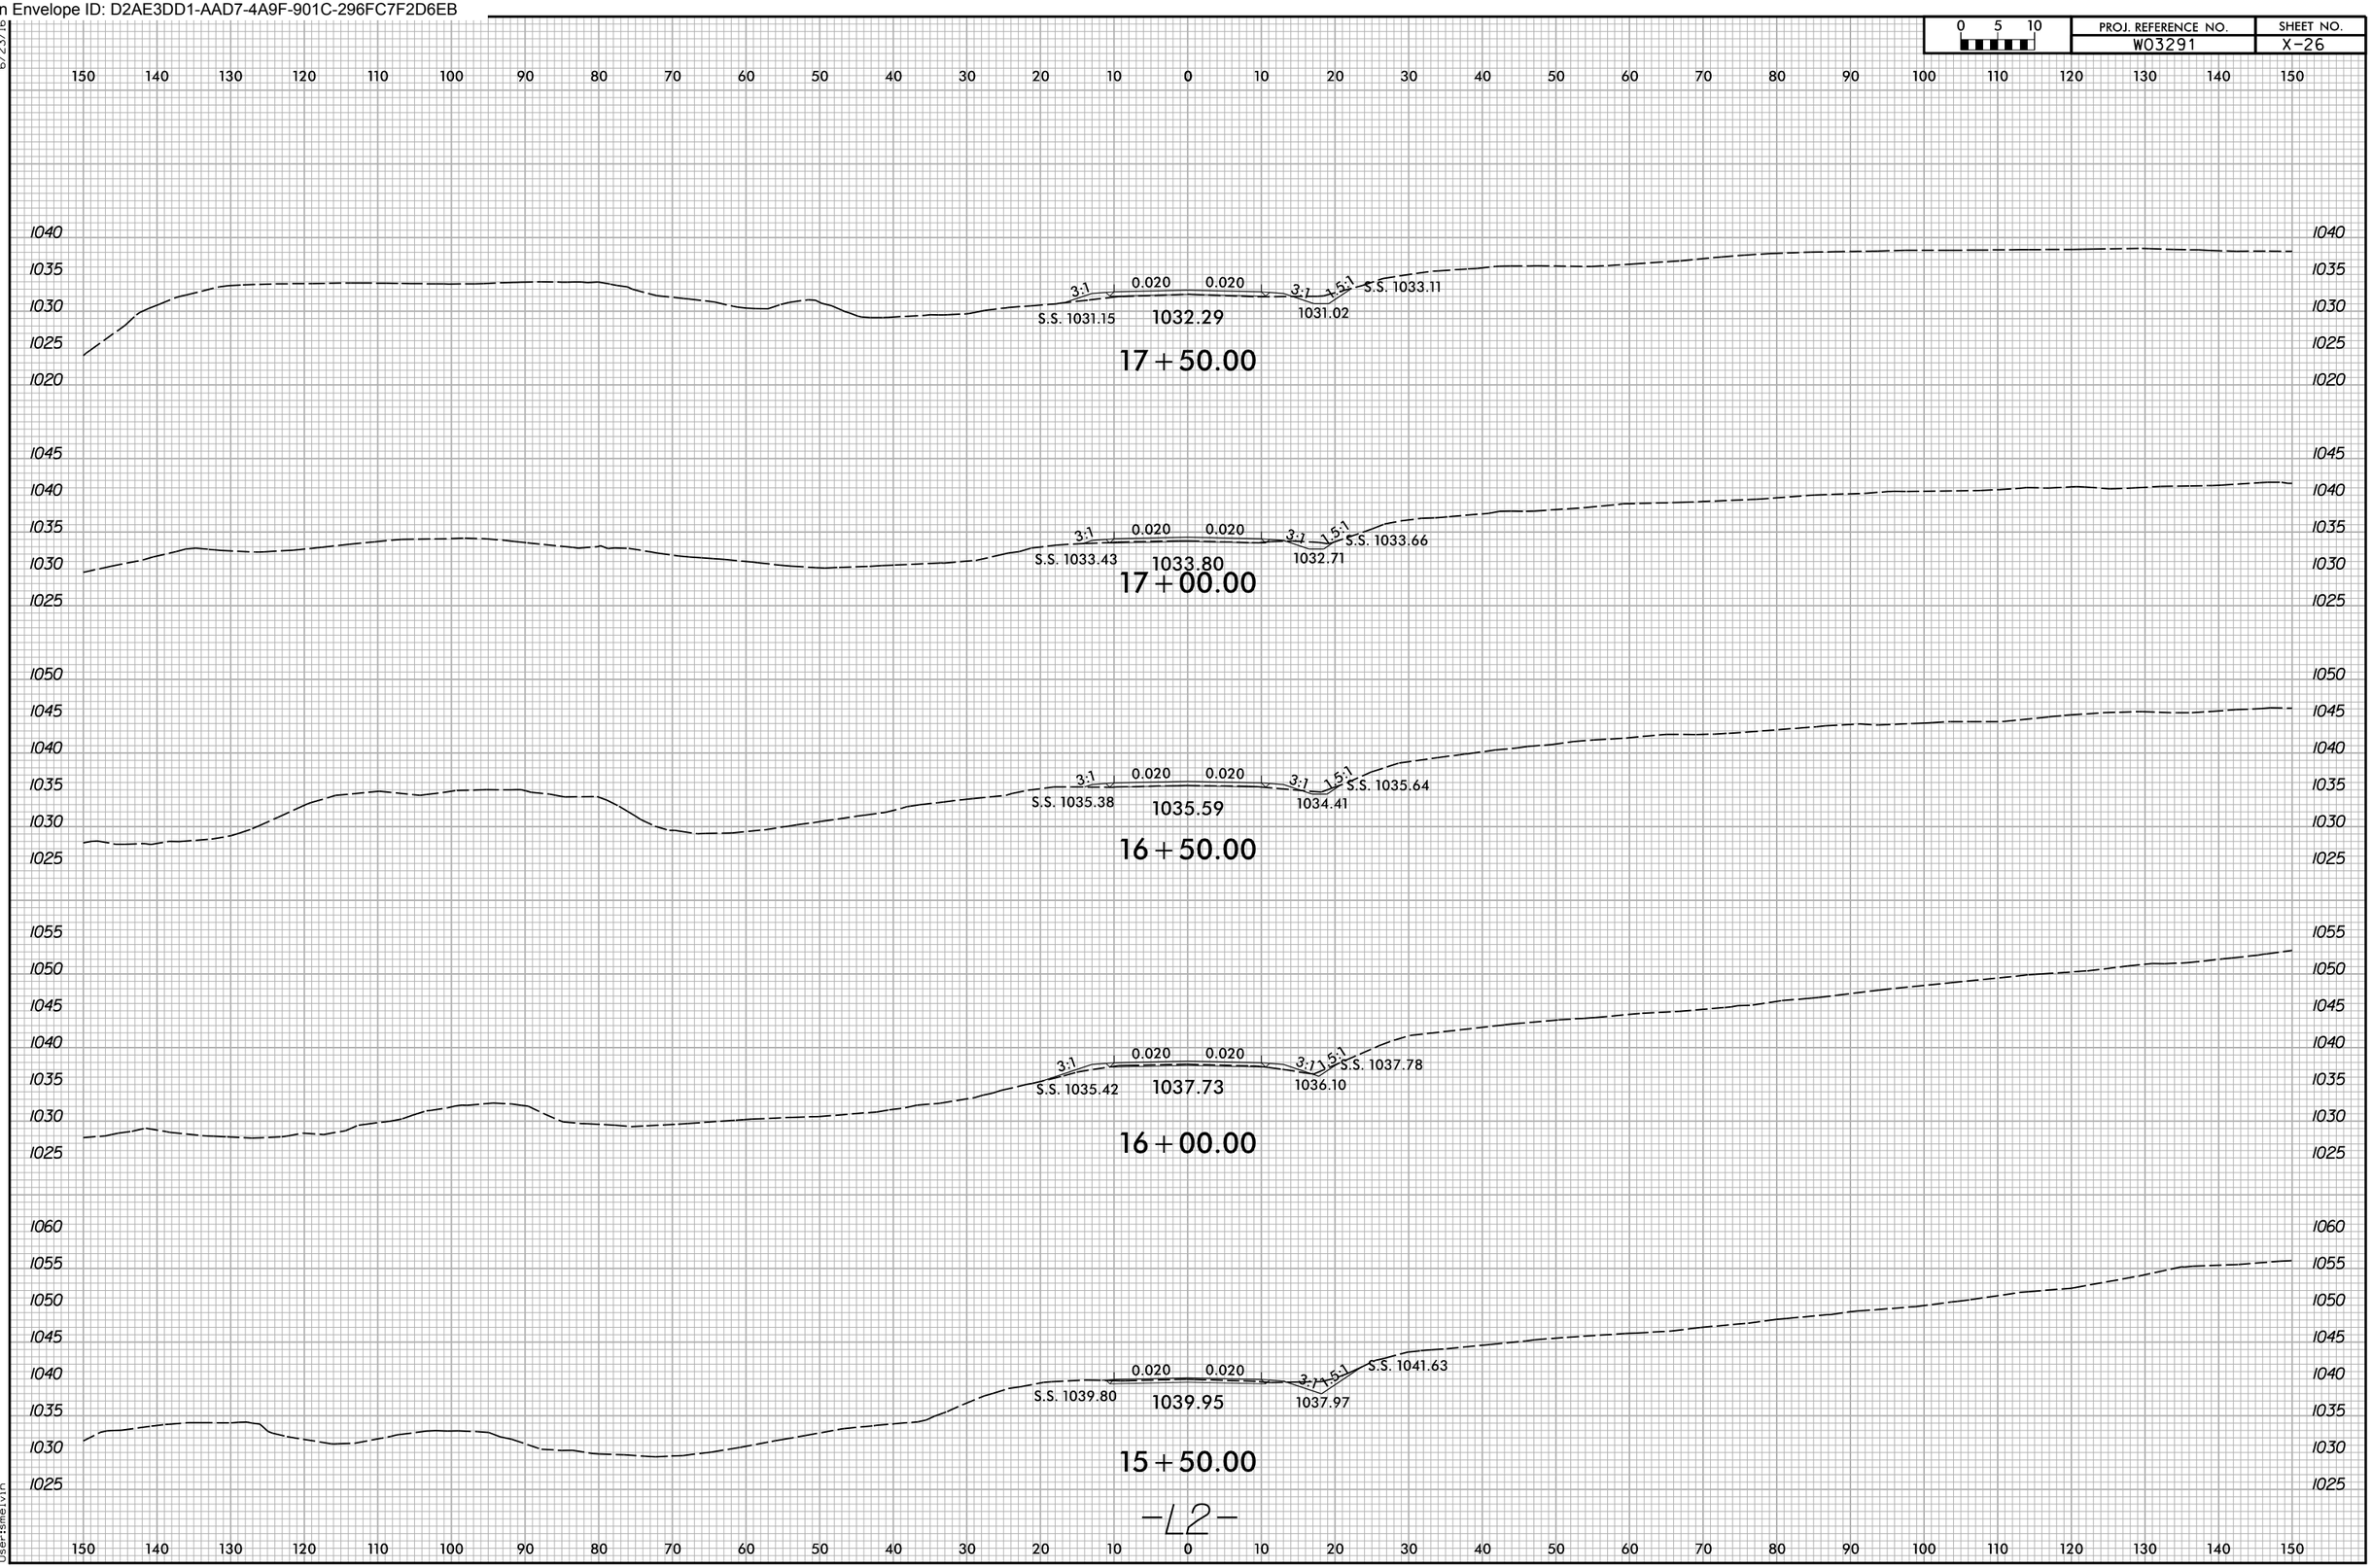

6/23/16

10/22/2025
X:\NCDOT\Green River Cove Rd Rehab\Roadway\XSC\GreenRiver Cove_Rdy_xpl_All.dgn
User:smelvin

Docusign Envelope ID: D2AE3DD1-AAD7-4A9F-901C-296FC7F2D6EB

6/23/16

0 5 10	PROJ. REFERENCE NO.	SHEET NO.
	W03291	X-27

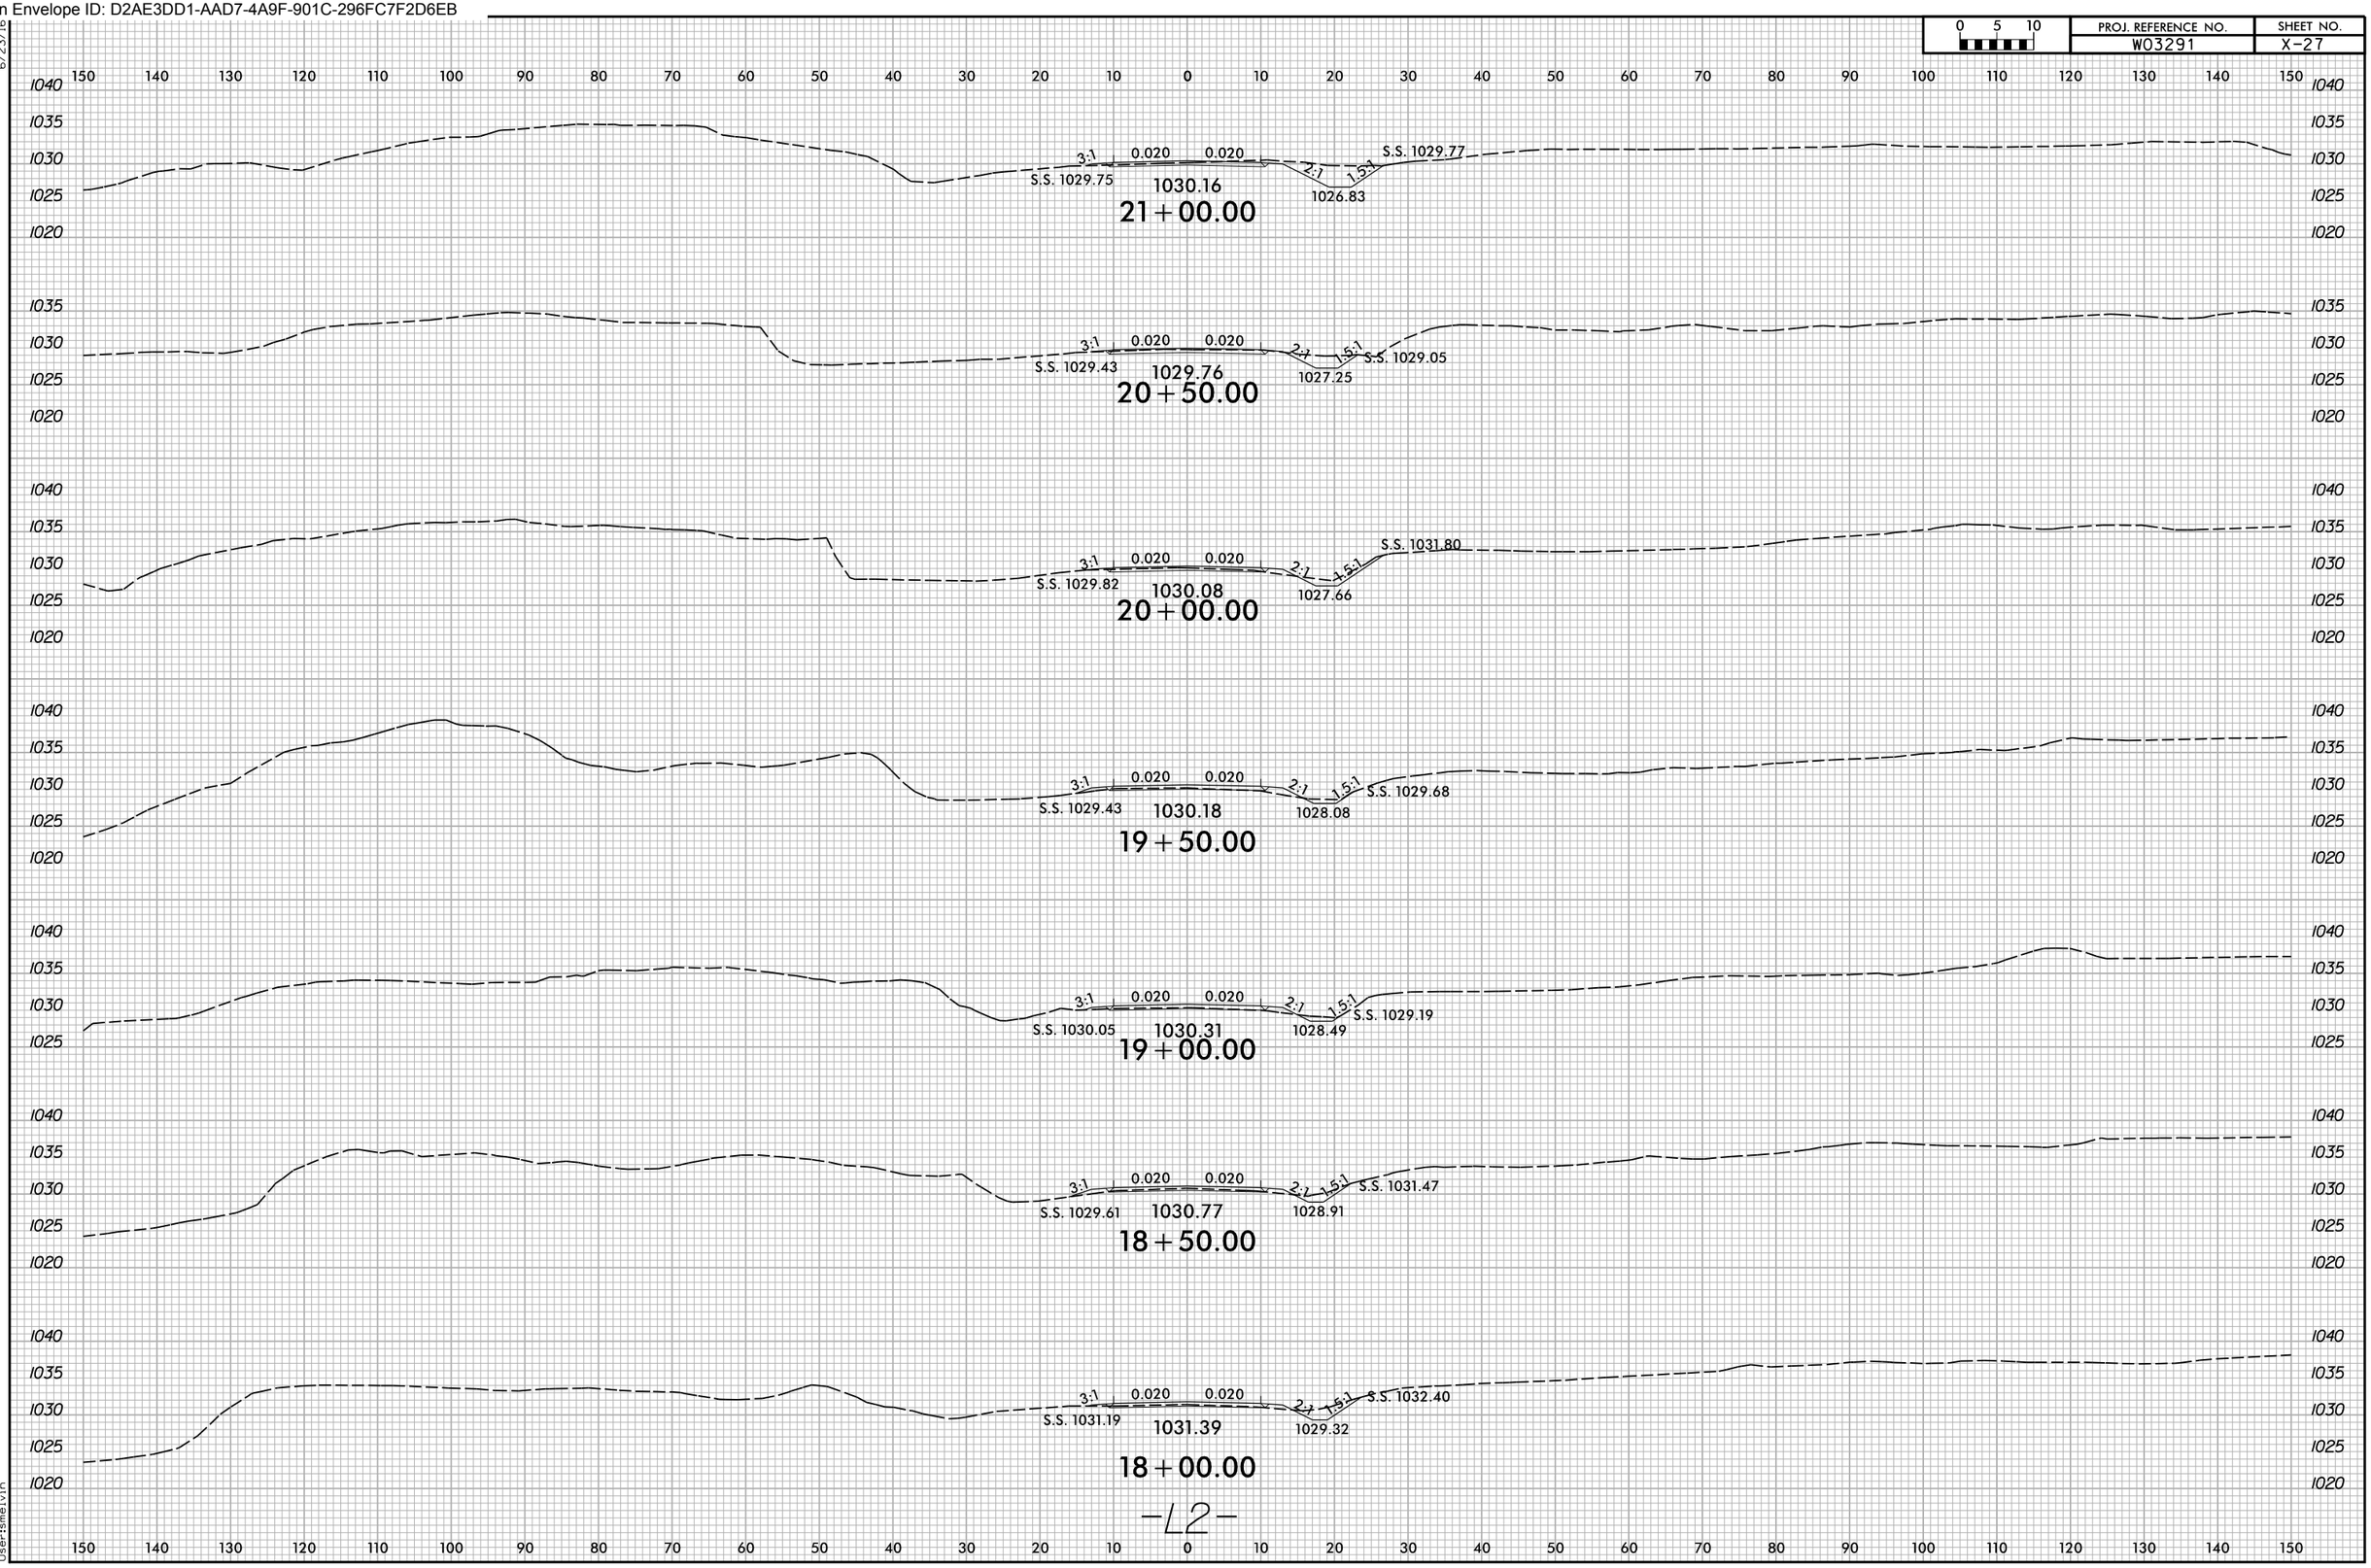

10/22/2025
X:\NCDOT\Green River Cove Rd Rehab\Roadway\XSC\GreenRiver Cove_Rdg_xpl_All.dgn
User:smelvin

Docusign Envelope ID: D2AE3DD1-AAD7-4A9F-901C-296FC7F2D6EB

6/23/16

0 5 10	PROJ. REFERENCE NO.	SHEET NO.
	W03291	X-28

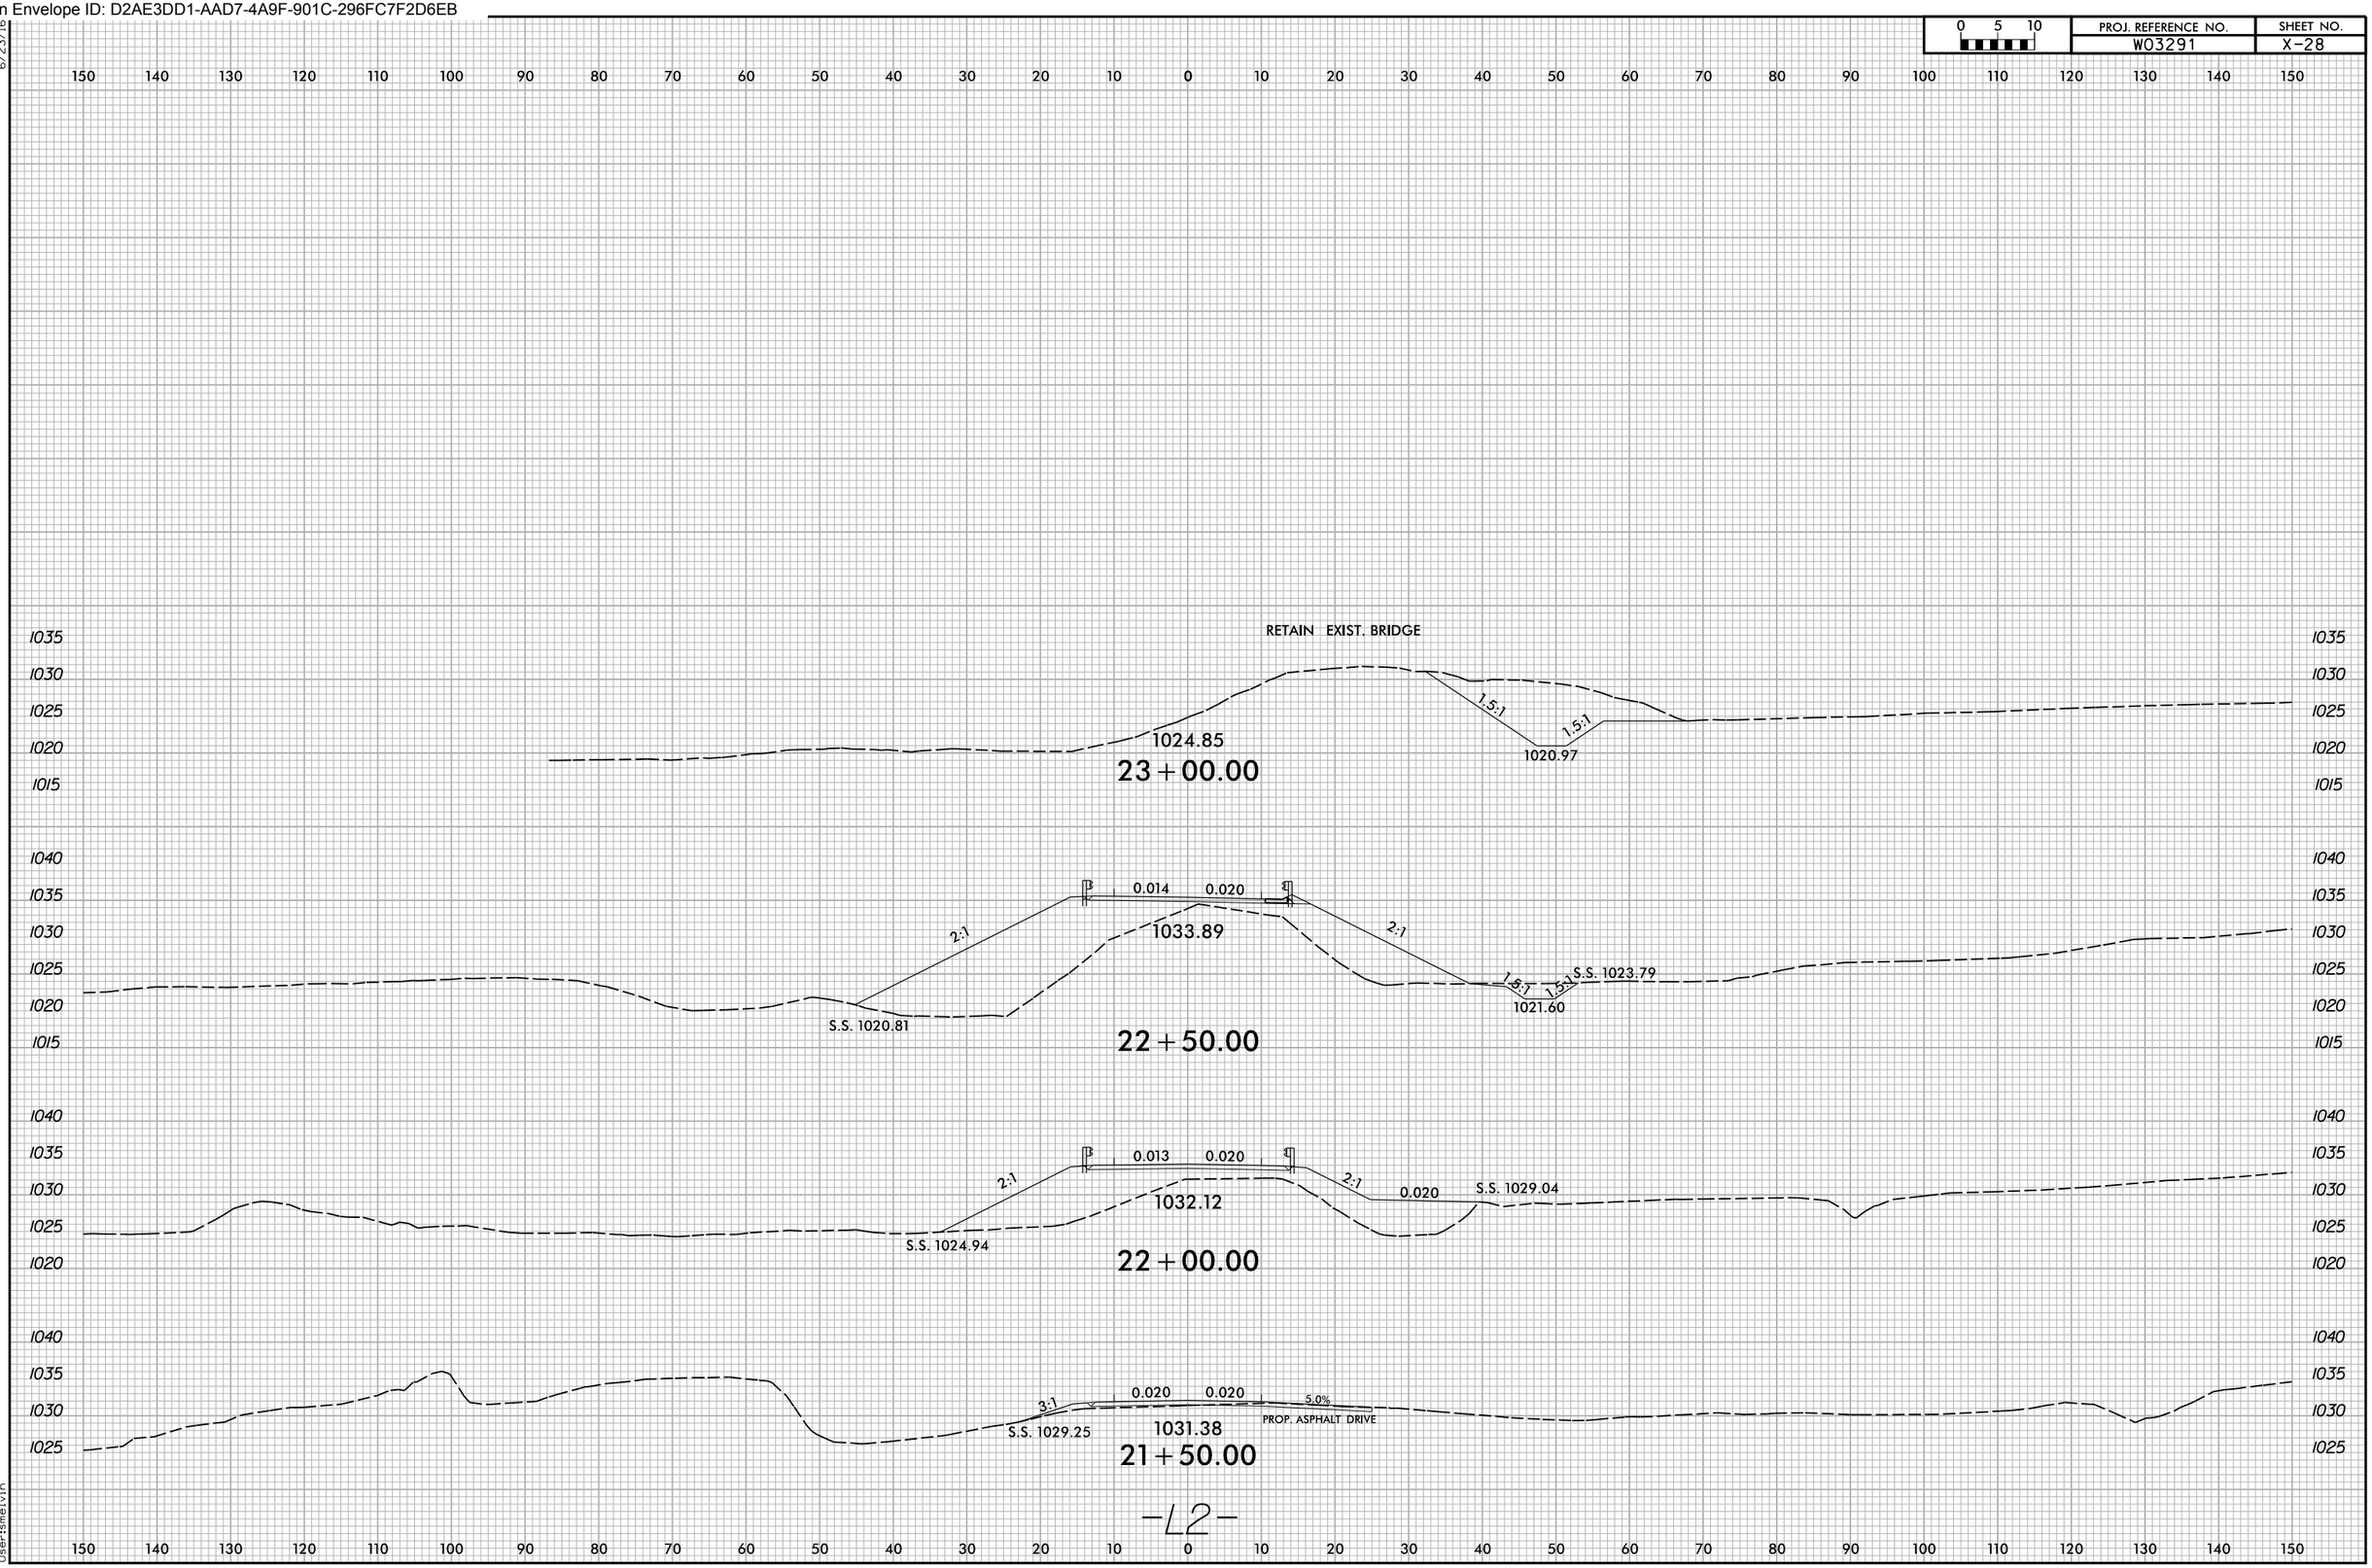

10/22/2025
X:\NCDOT\Green River Cove Rd Rehab\Roadway\XSC\GreenRiver Cove_Rdy_xpl_All.dgn
User:smelvin

Docusign Envelope ID: D2AE3DD1-AAD7-4A9F-901C-296FC7F2D6EB

0 5 10	PROJ. REFERENCE NO.	SHEET NO.
	W03291	X-29

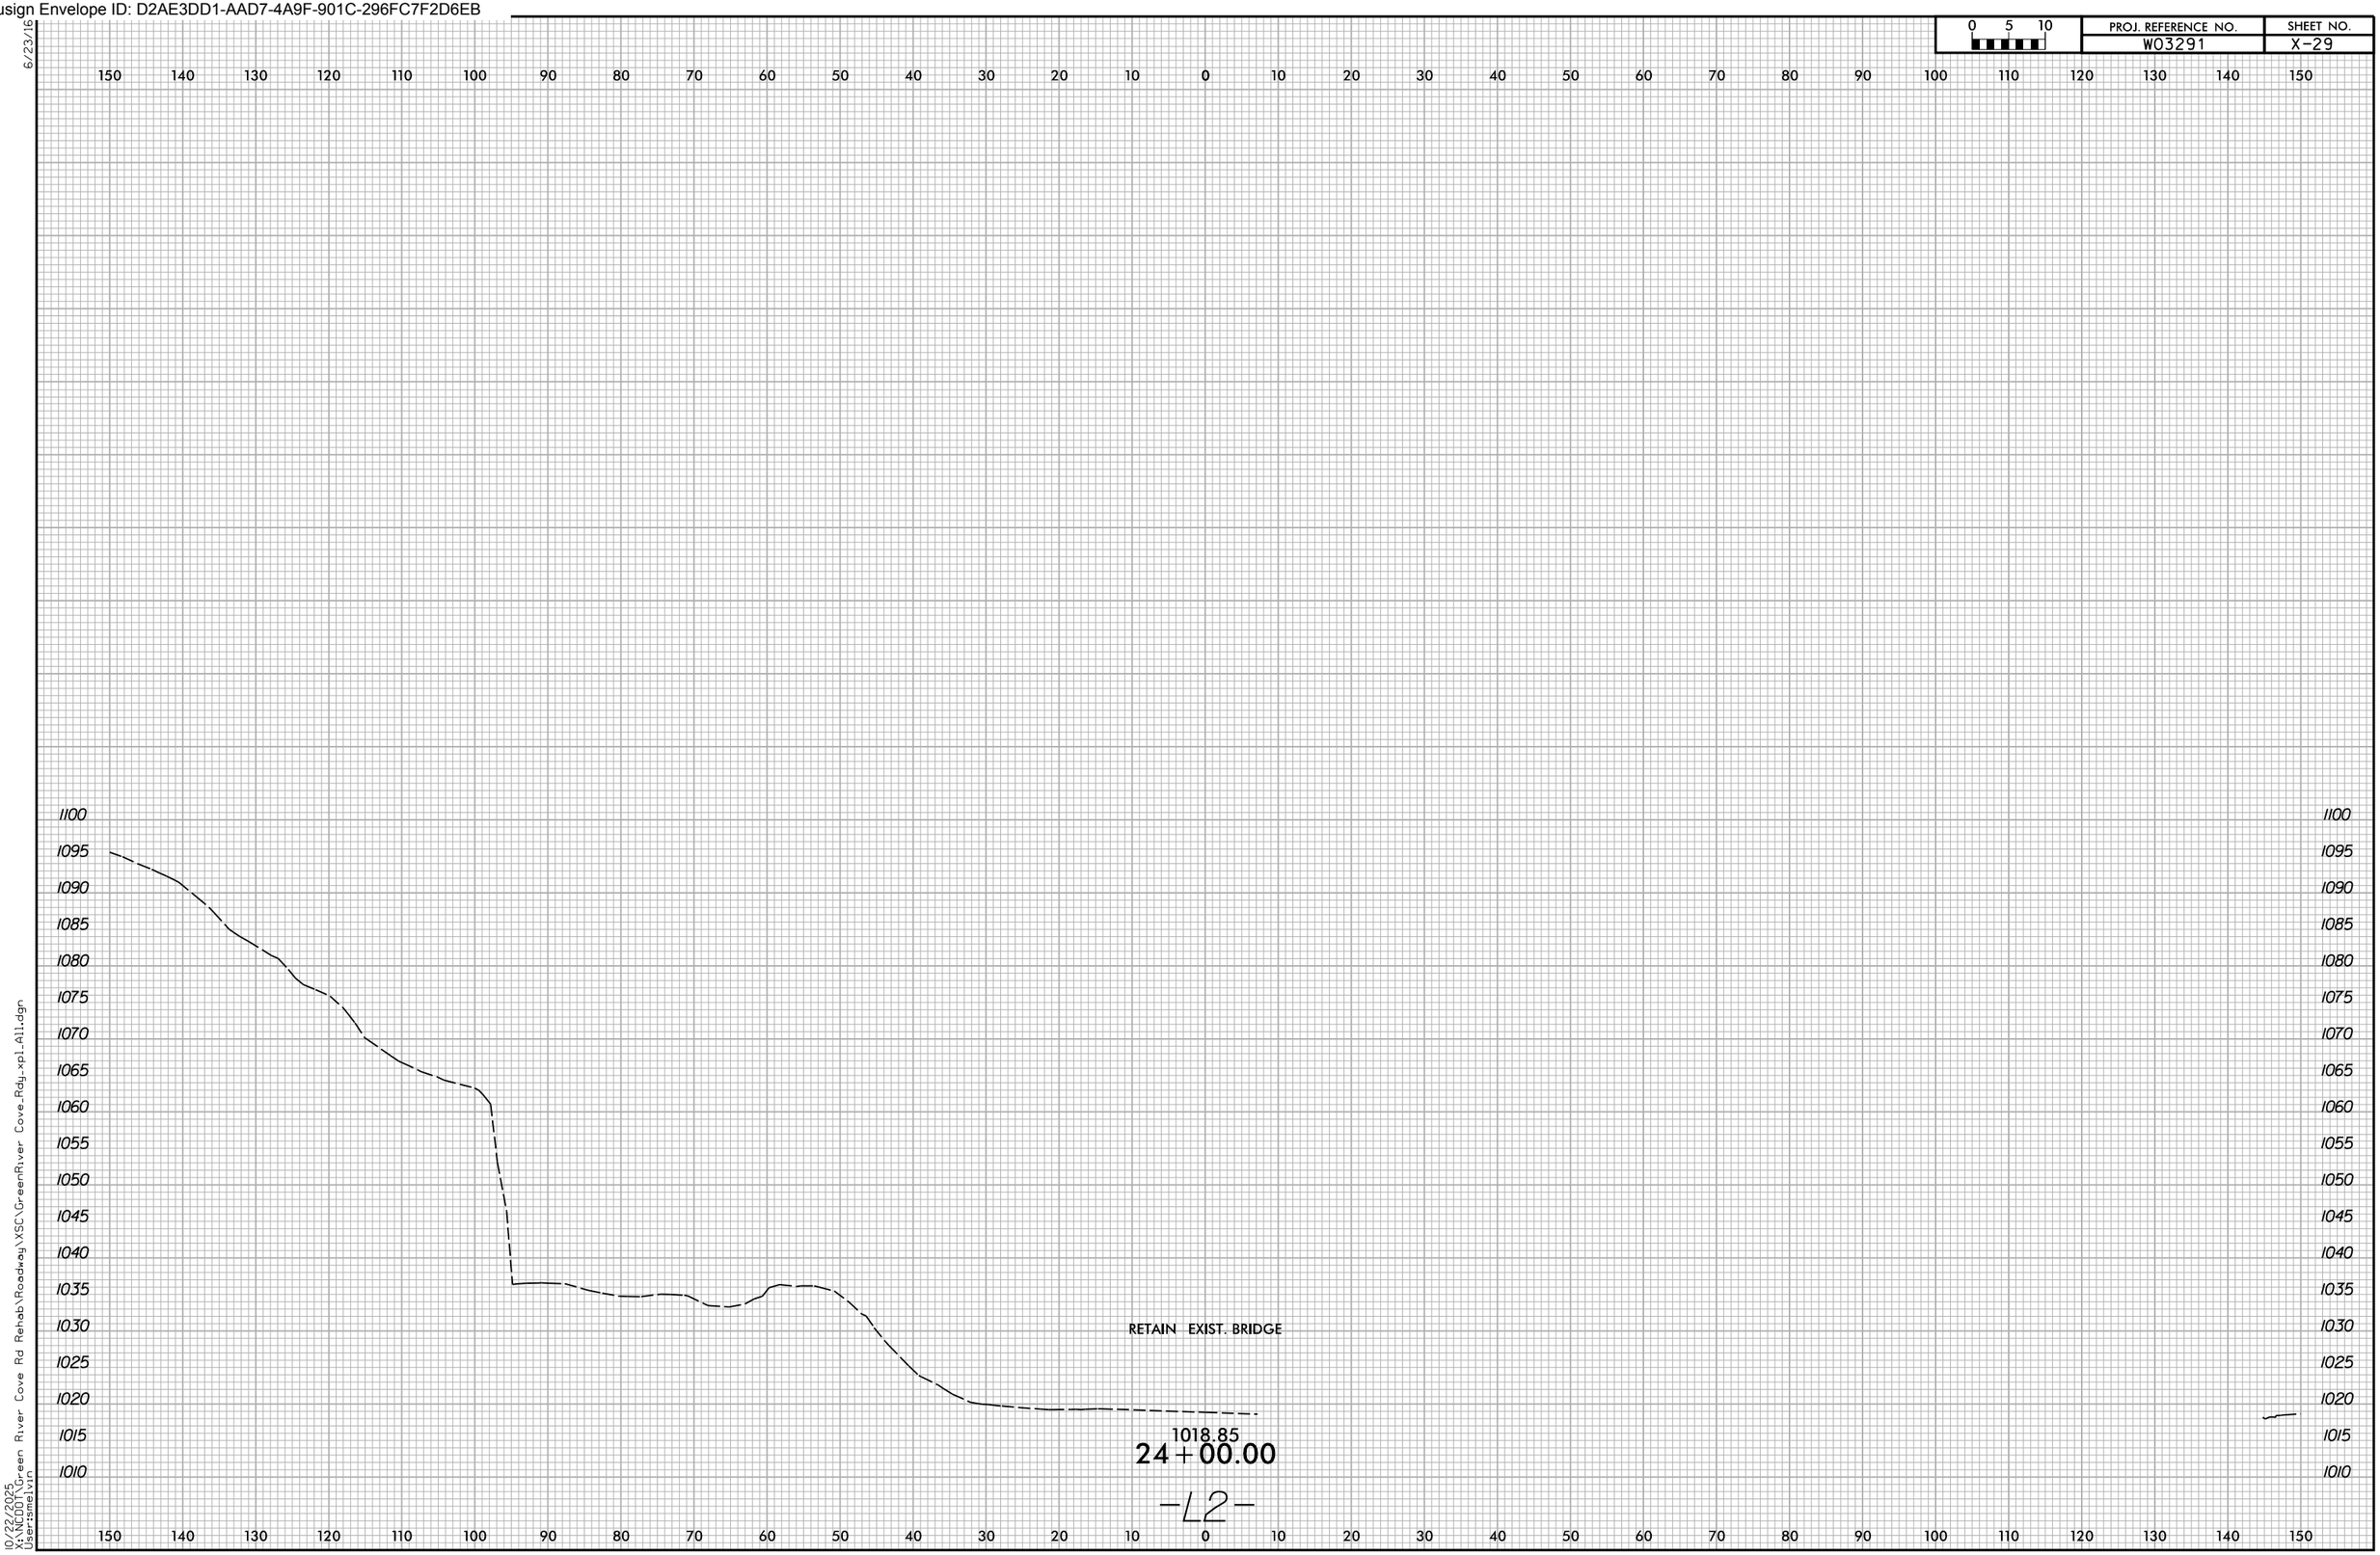

Docusign Envelope ID: D2AE3DD1-AAD7-4A9F-901C-296FC7F2D6EB

6/23/16

0 5 10	PROJ. REFERENCE NO.	SHEET NO.
	W03291	X-30

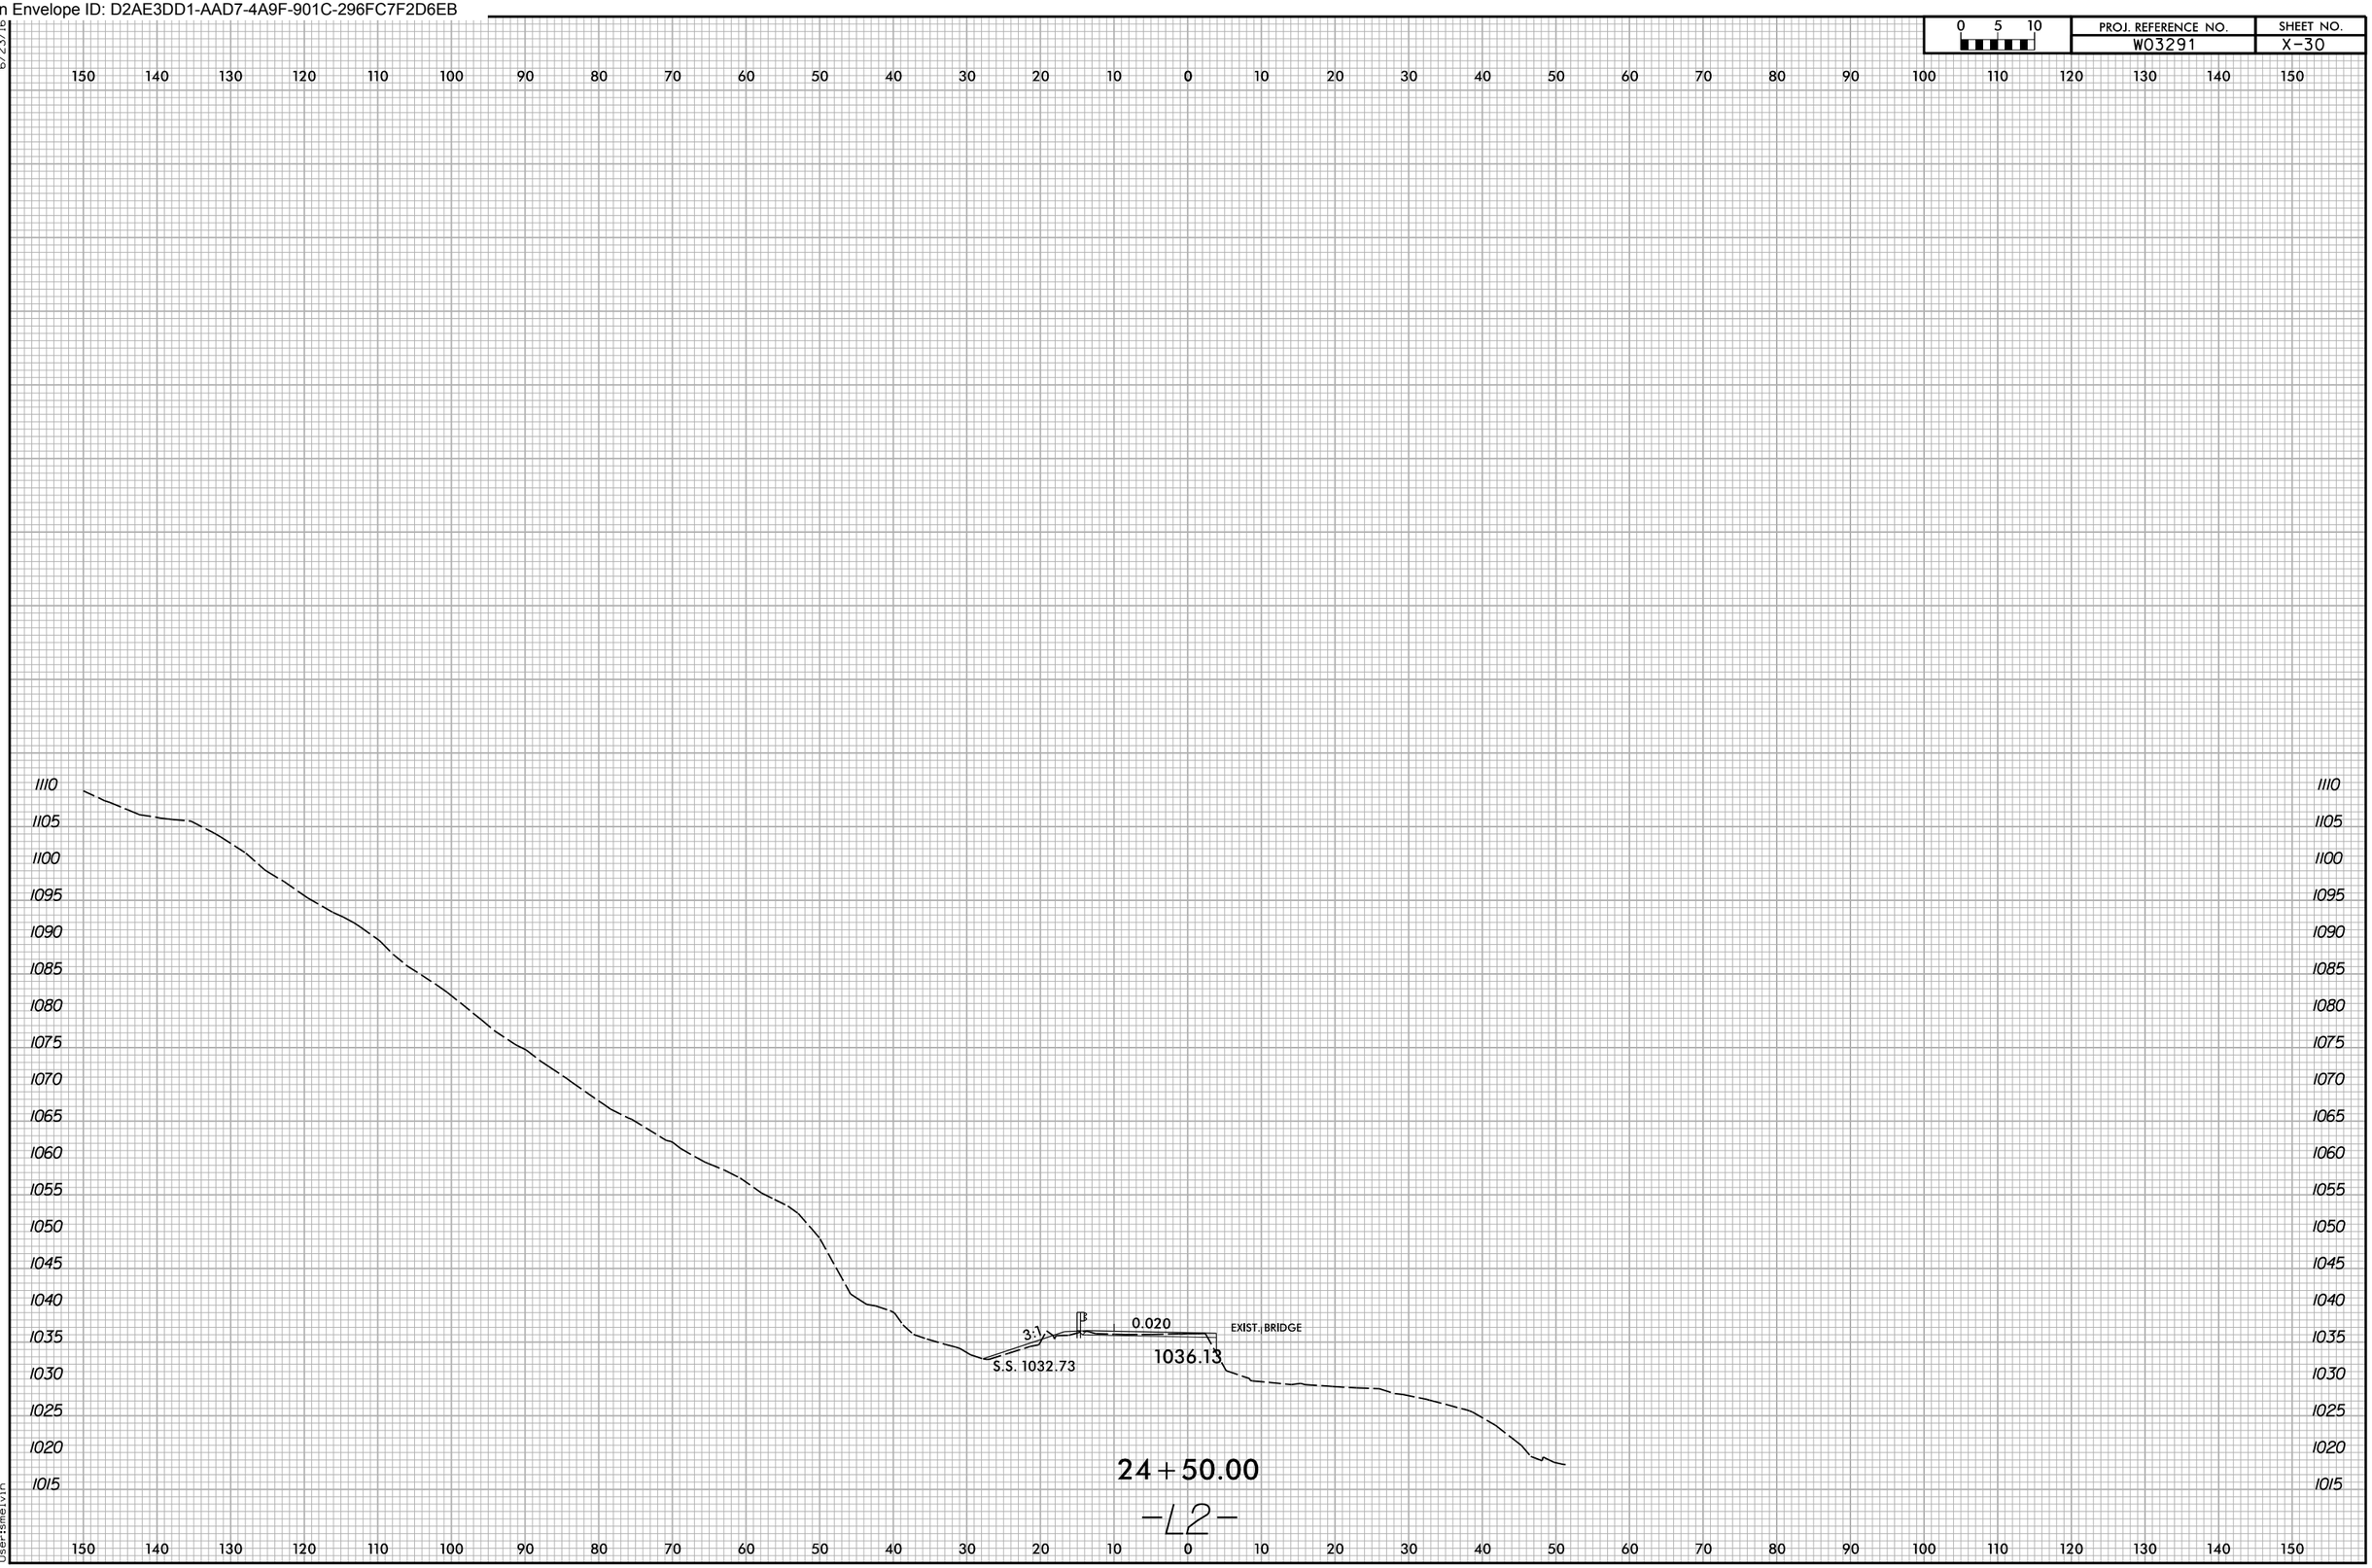

10/22/2025
X:\NCDOT\Green River Cove Rd Rehab\Roadway\XSC\GreenRiver Cove_Rdy_xpl_All.dgn
Users:melvin

Docusign Envelope ID: D2AE3DD1-AAD7-4A9F-901C-296FC7F2D6EB

0 5 10	PROJ. REFERENCE NO.	SHEET NO.
	W03291	X-31

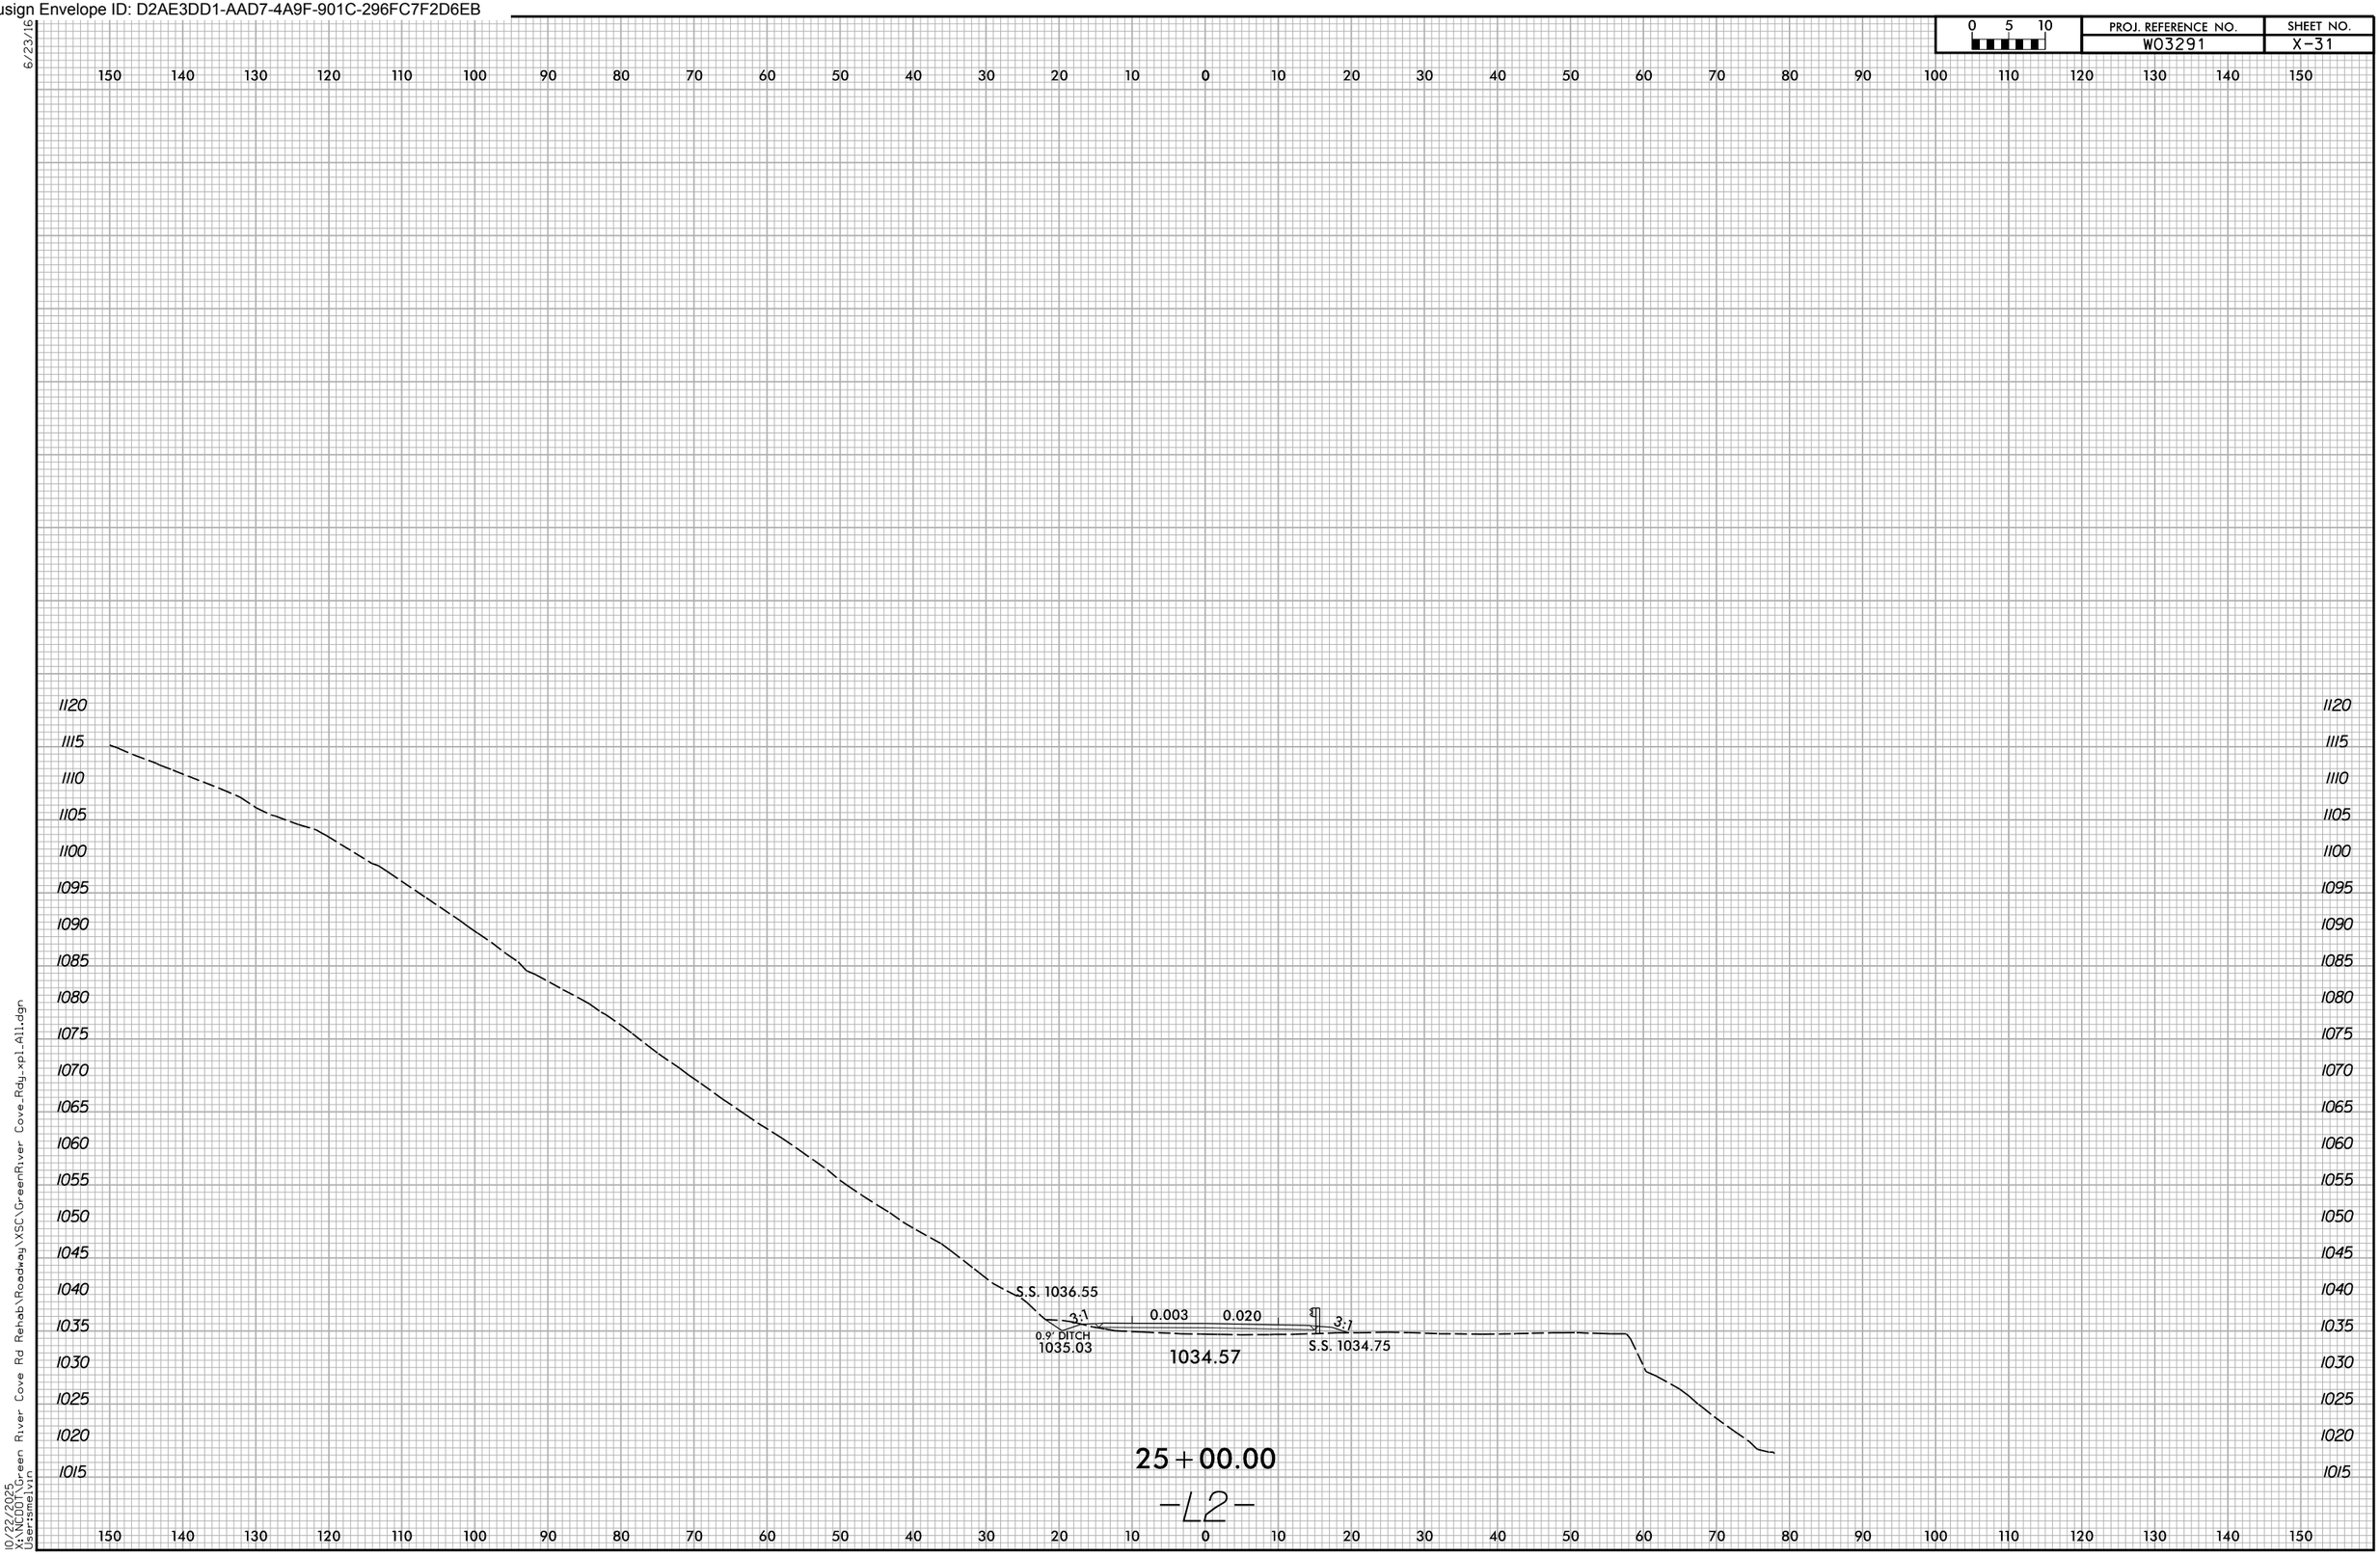

Docusign Envelope ID: D2AE3DD1-AAD7-4A9F-901C-296FC7F2D6EB

6/23/16

0 5 10	PROJ. REFERENCE NO.	SHEET NO.
	W03291	X-32

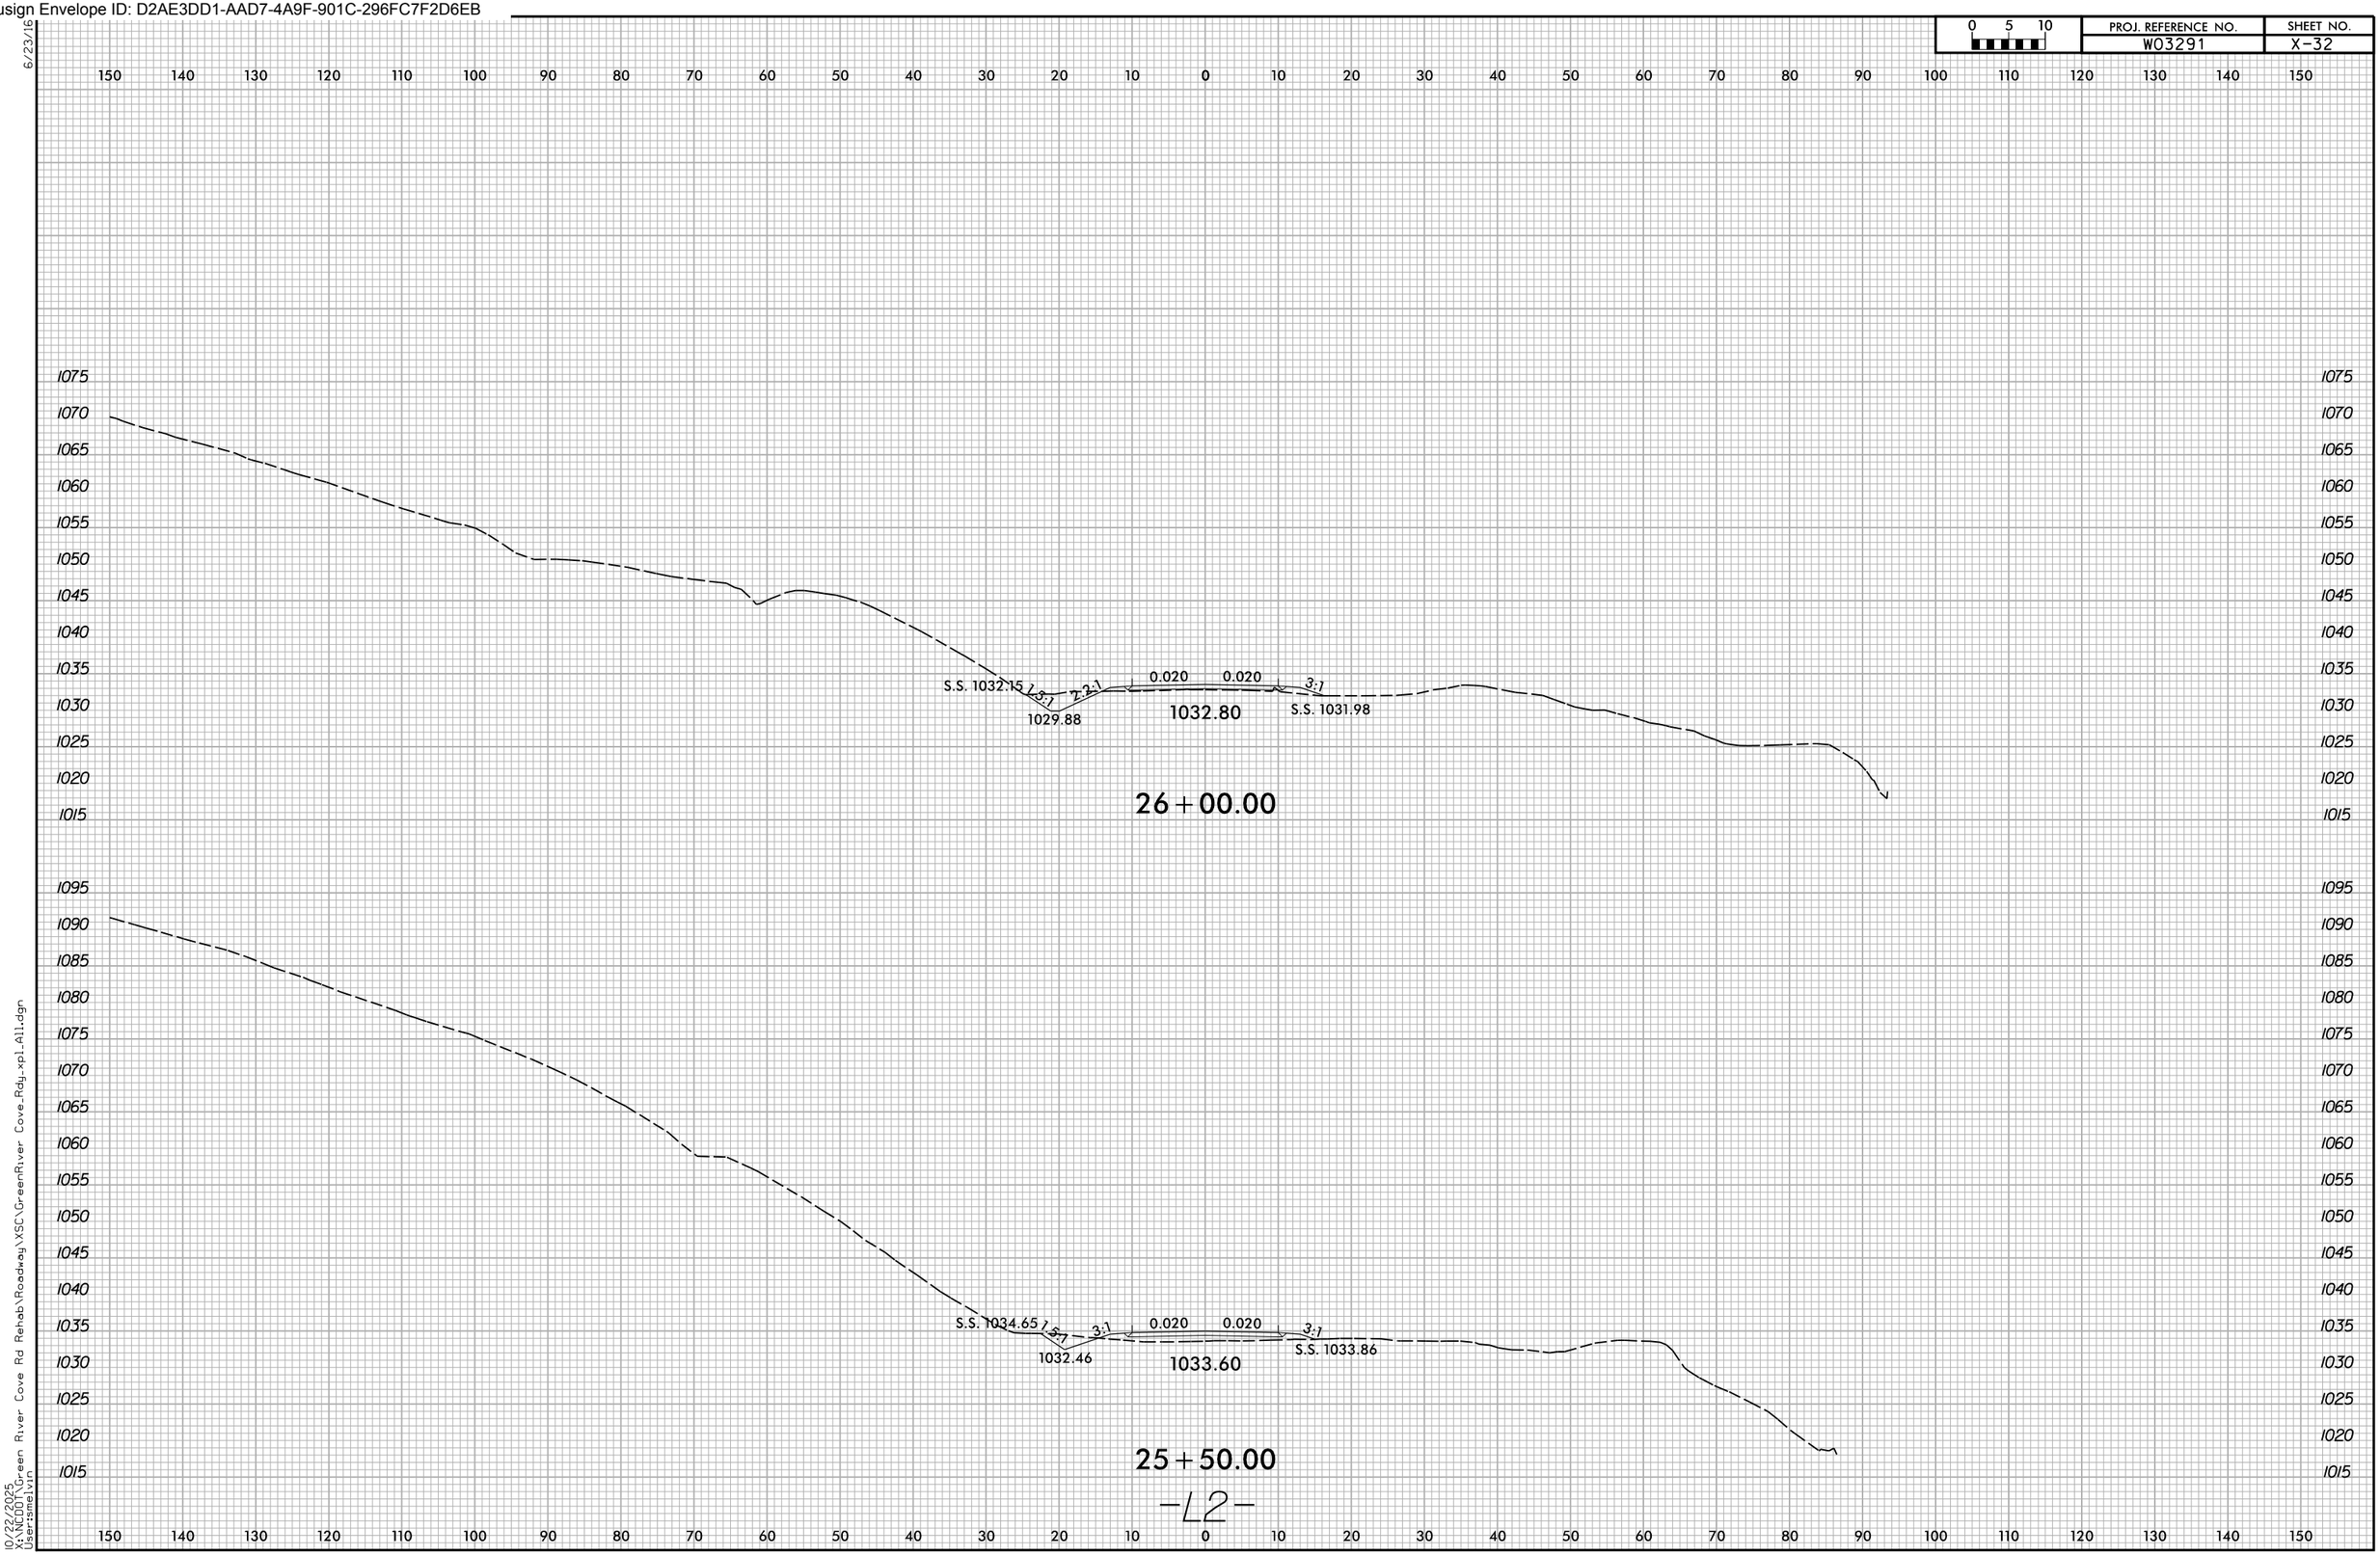

10/22/2025
X:\NCDOT\Green River Cove Rd Rehab\Roadway\XSC\GreenRiver Cove_Rdy_xpl_All.dgn
User:smelvin

Docusign Envelope ID: D2AE3DD1-AAD7-4A9F-901C-296FC7F2D6EB

0 5 10	PROJ. REFERENCE NO.	SHEET NO.
	W03291	X-33

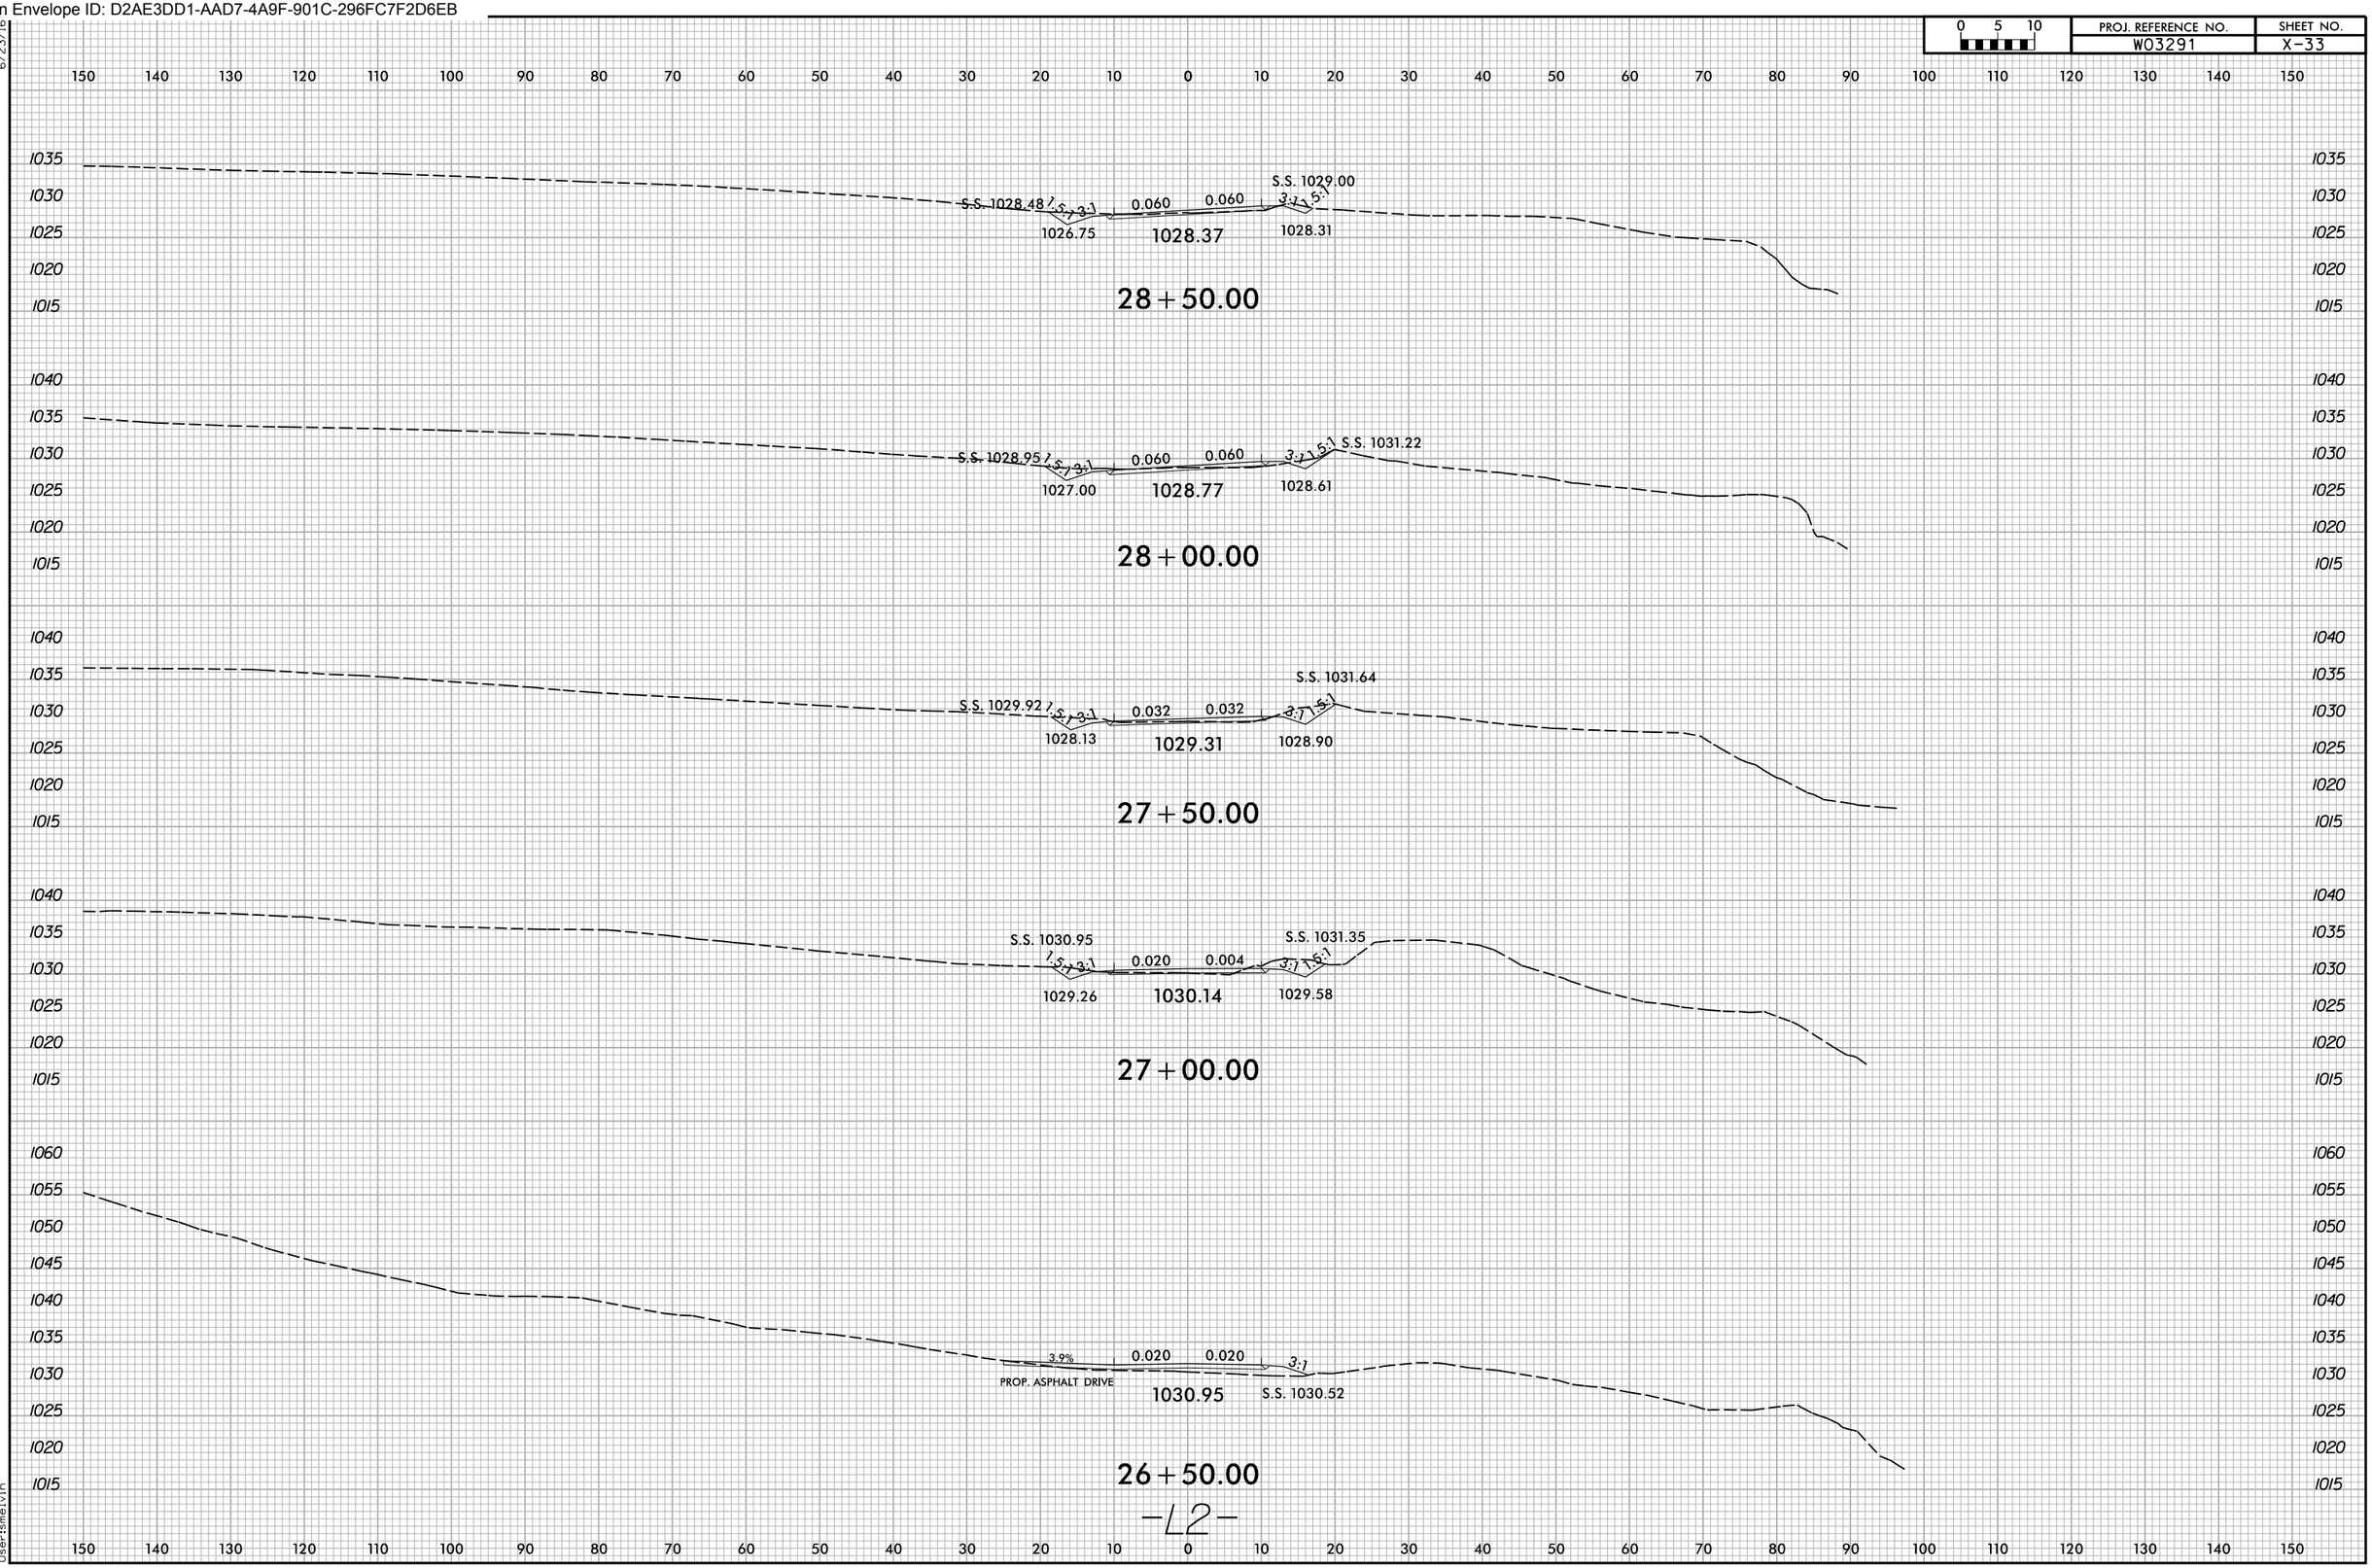

Docusign Envelope ID: D2AE3DD1-AAD7-4A9F-901C-296FC7F2D6EB

0 5 10	PROJ. REFERENCE NO.	SHEET NO.
	W03291	X-34

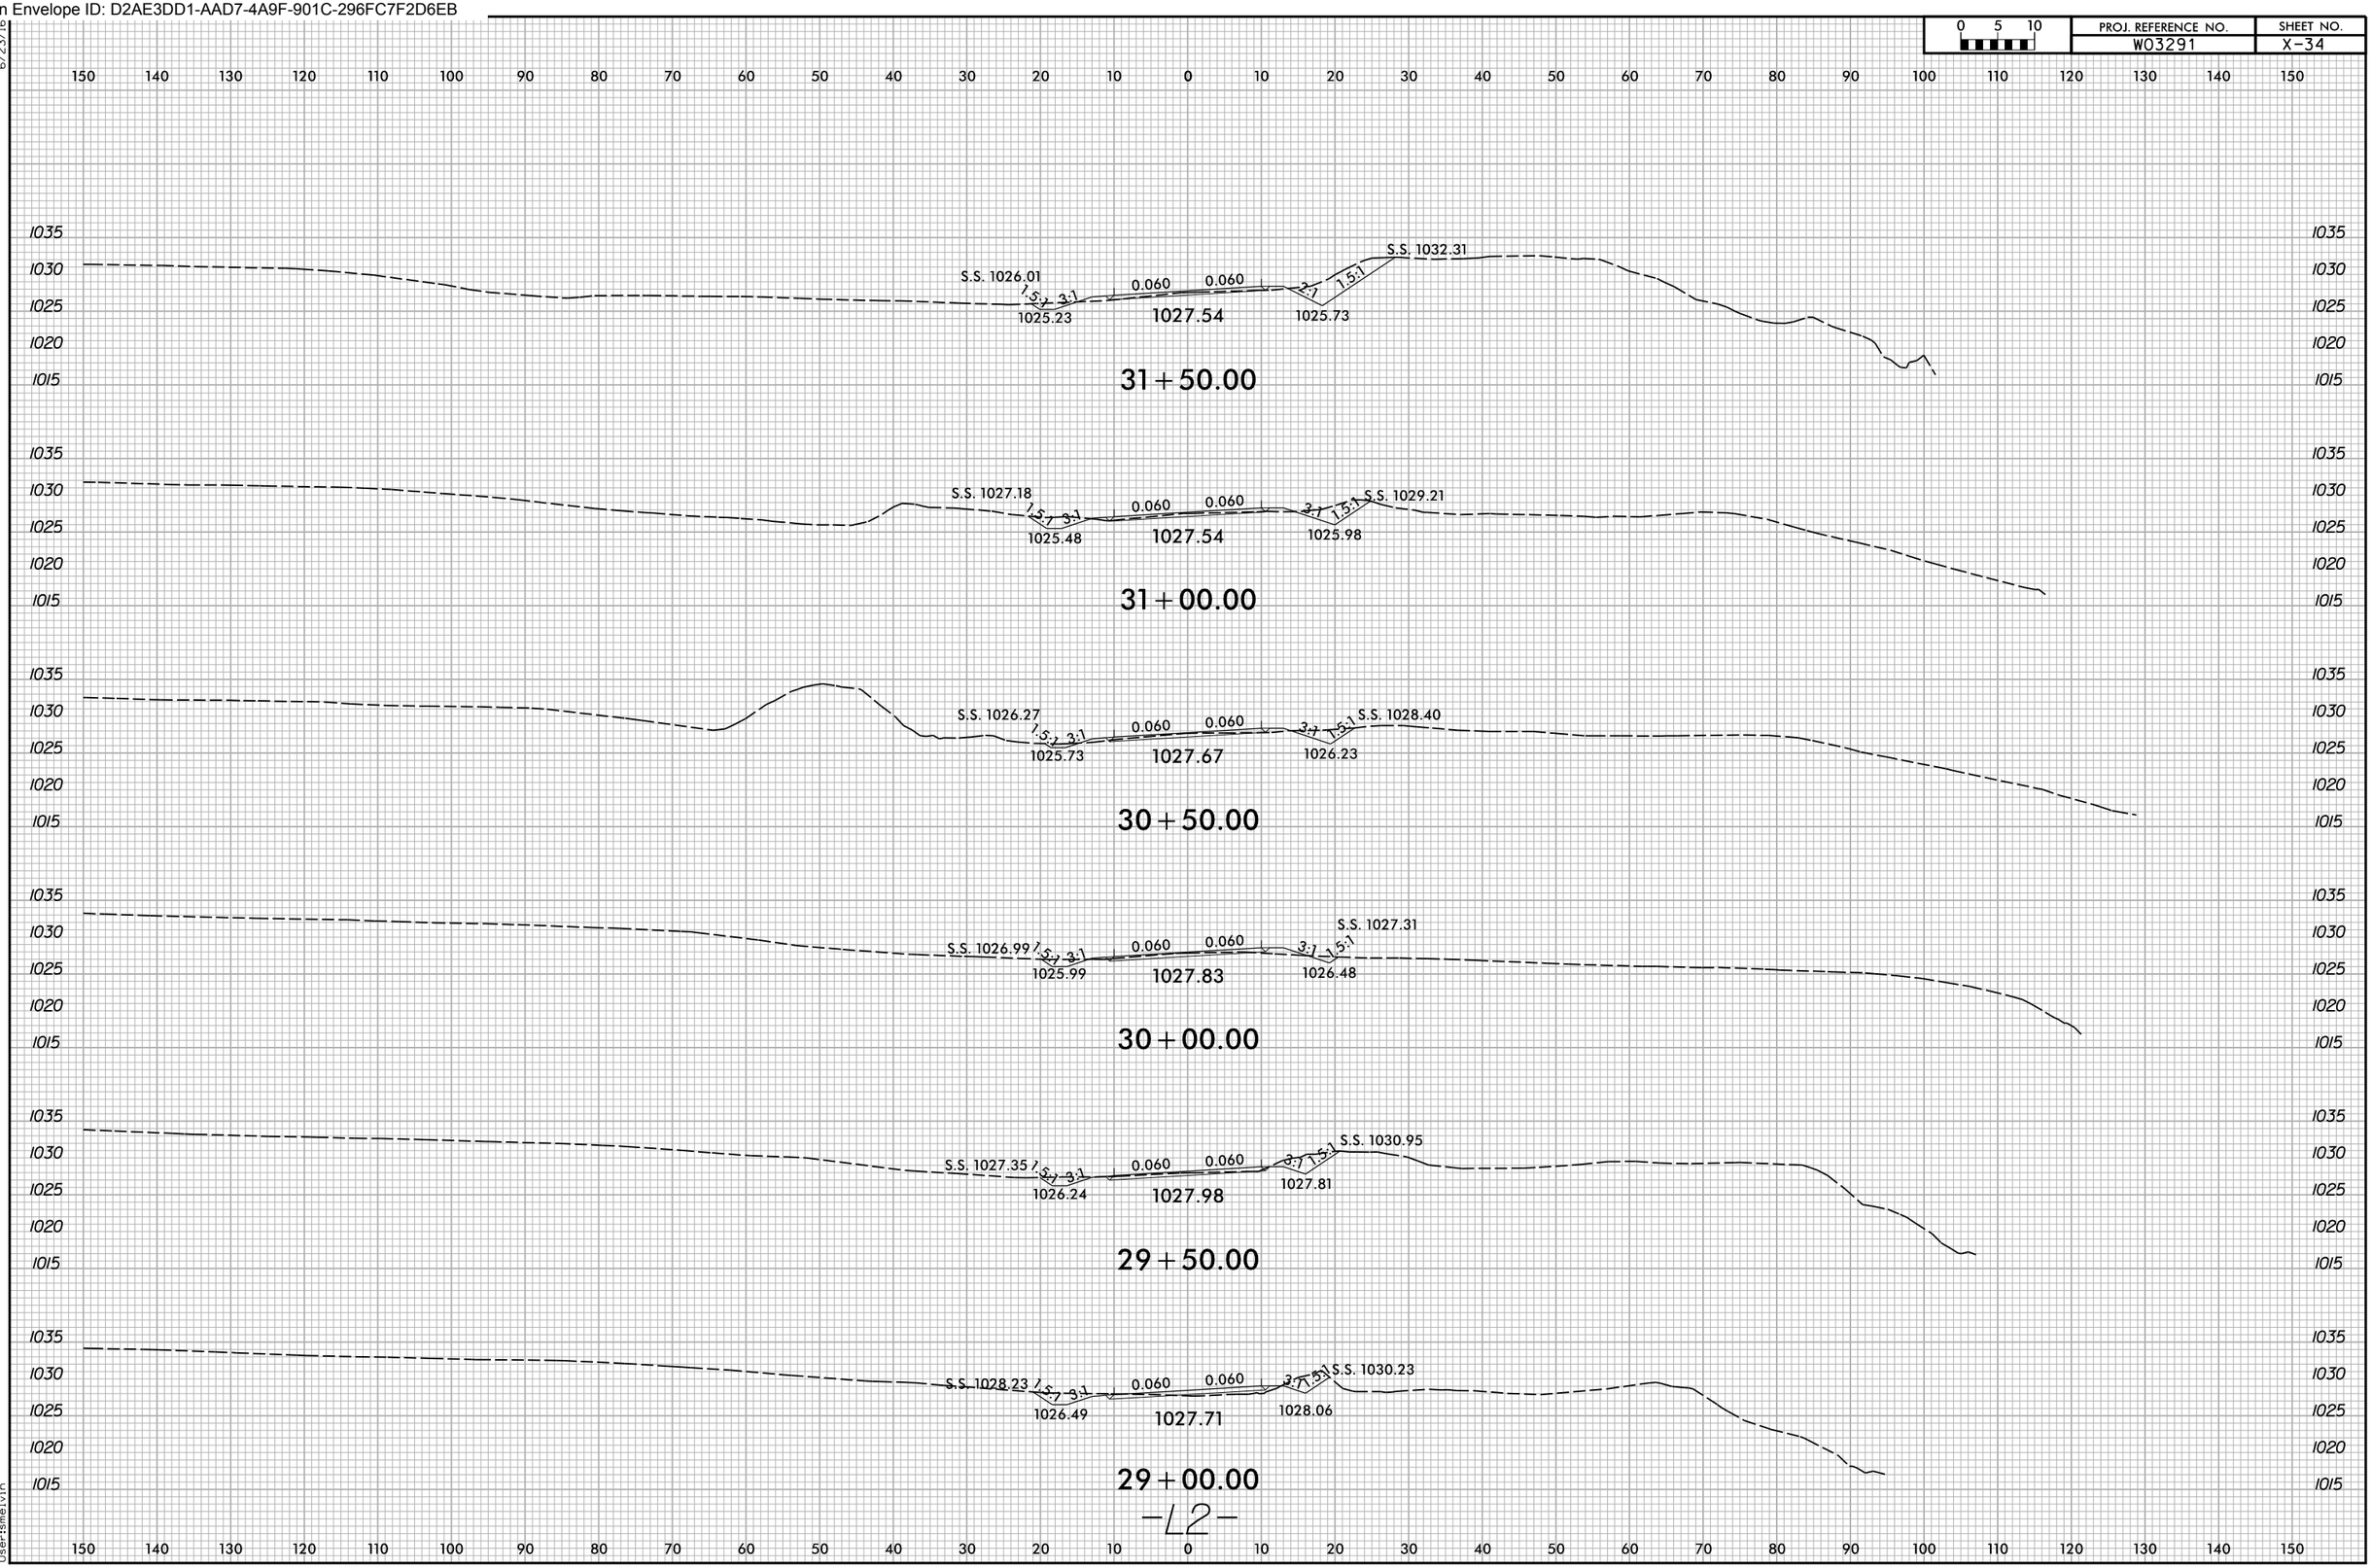

Docusign Envelope ID: D2AE3DD1-AAD7-4A9F-901C-296FC7F2D6EB

0 5 10	PROJ. REFERENCE NO.	SHEET NO.
	W03291	X-35

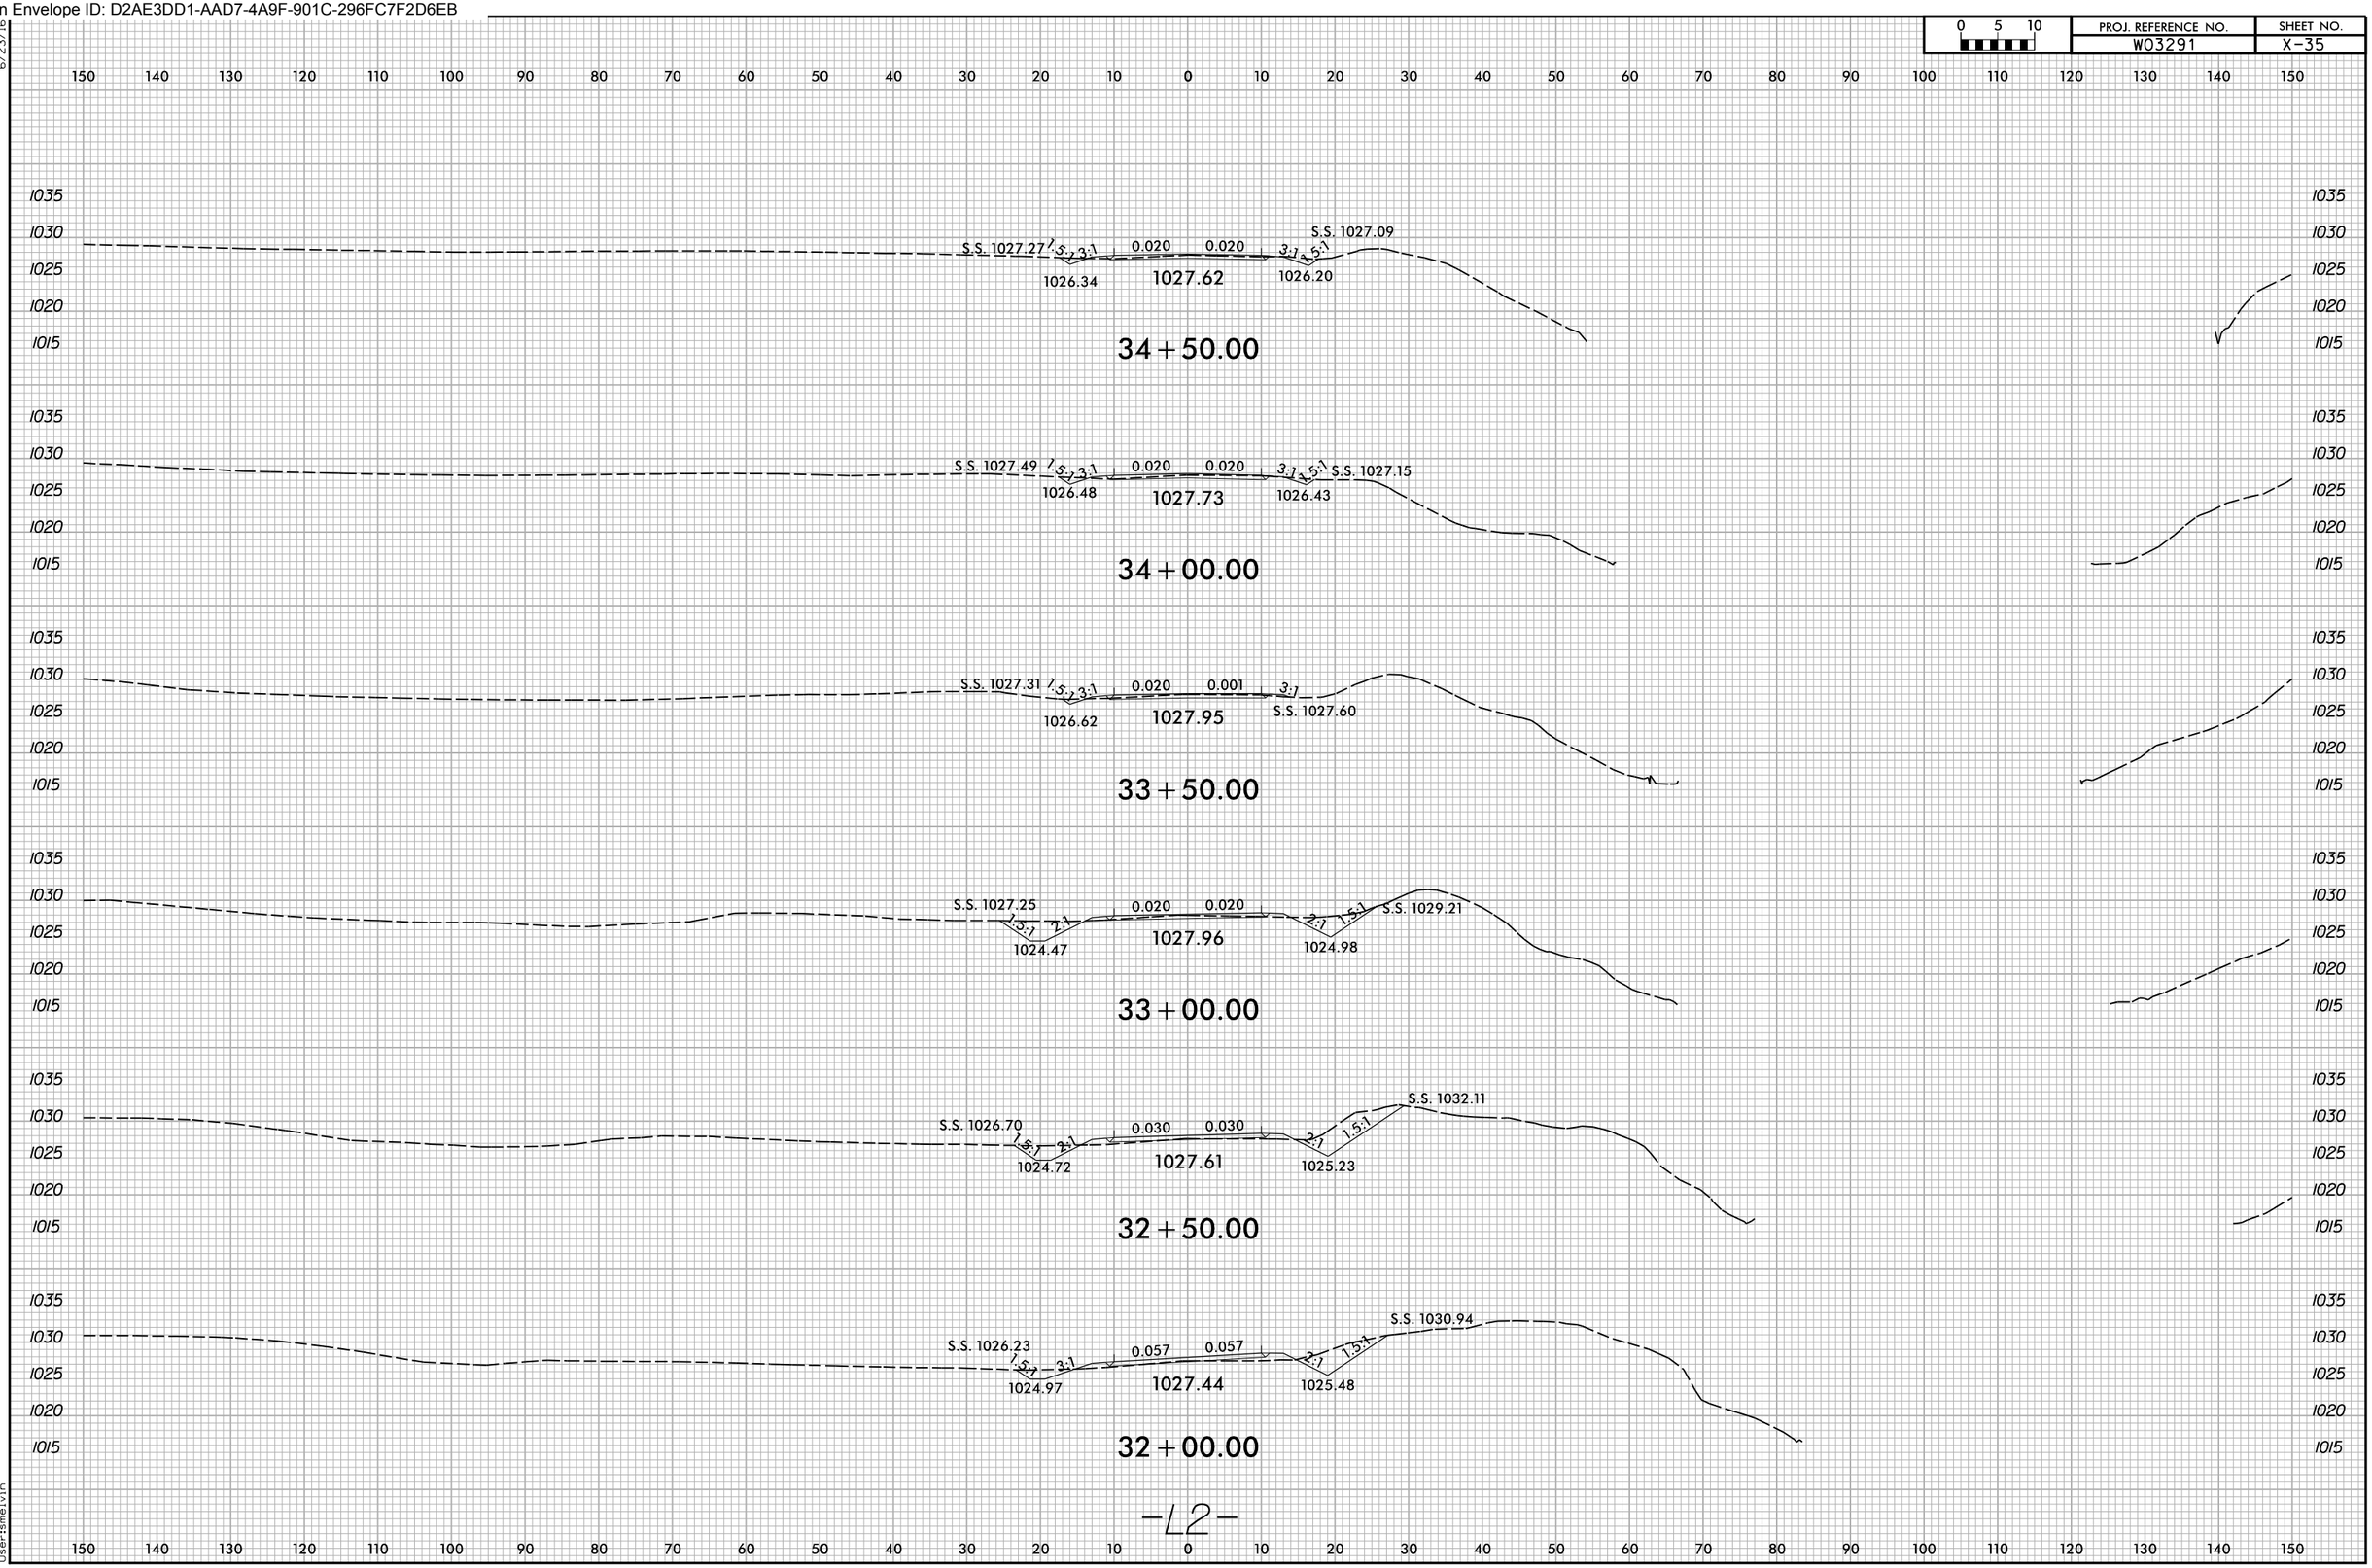

-L2-

6/23/16

10/22/2025
X:\NCDOT\Green River Cove Rd Rehab\Roadway\XSC\GreenRiver Cove_Rdg_xpl_All.dgn
User:smelvin

Docusign Envelope ID: D2AE3DD1-AAD7-4A9F-901C-296FC7F2D6EB

0 5 10	PROJ. REFERENCE NO.	SHEET NO.
	W03291	X-36

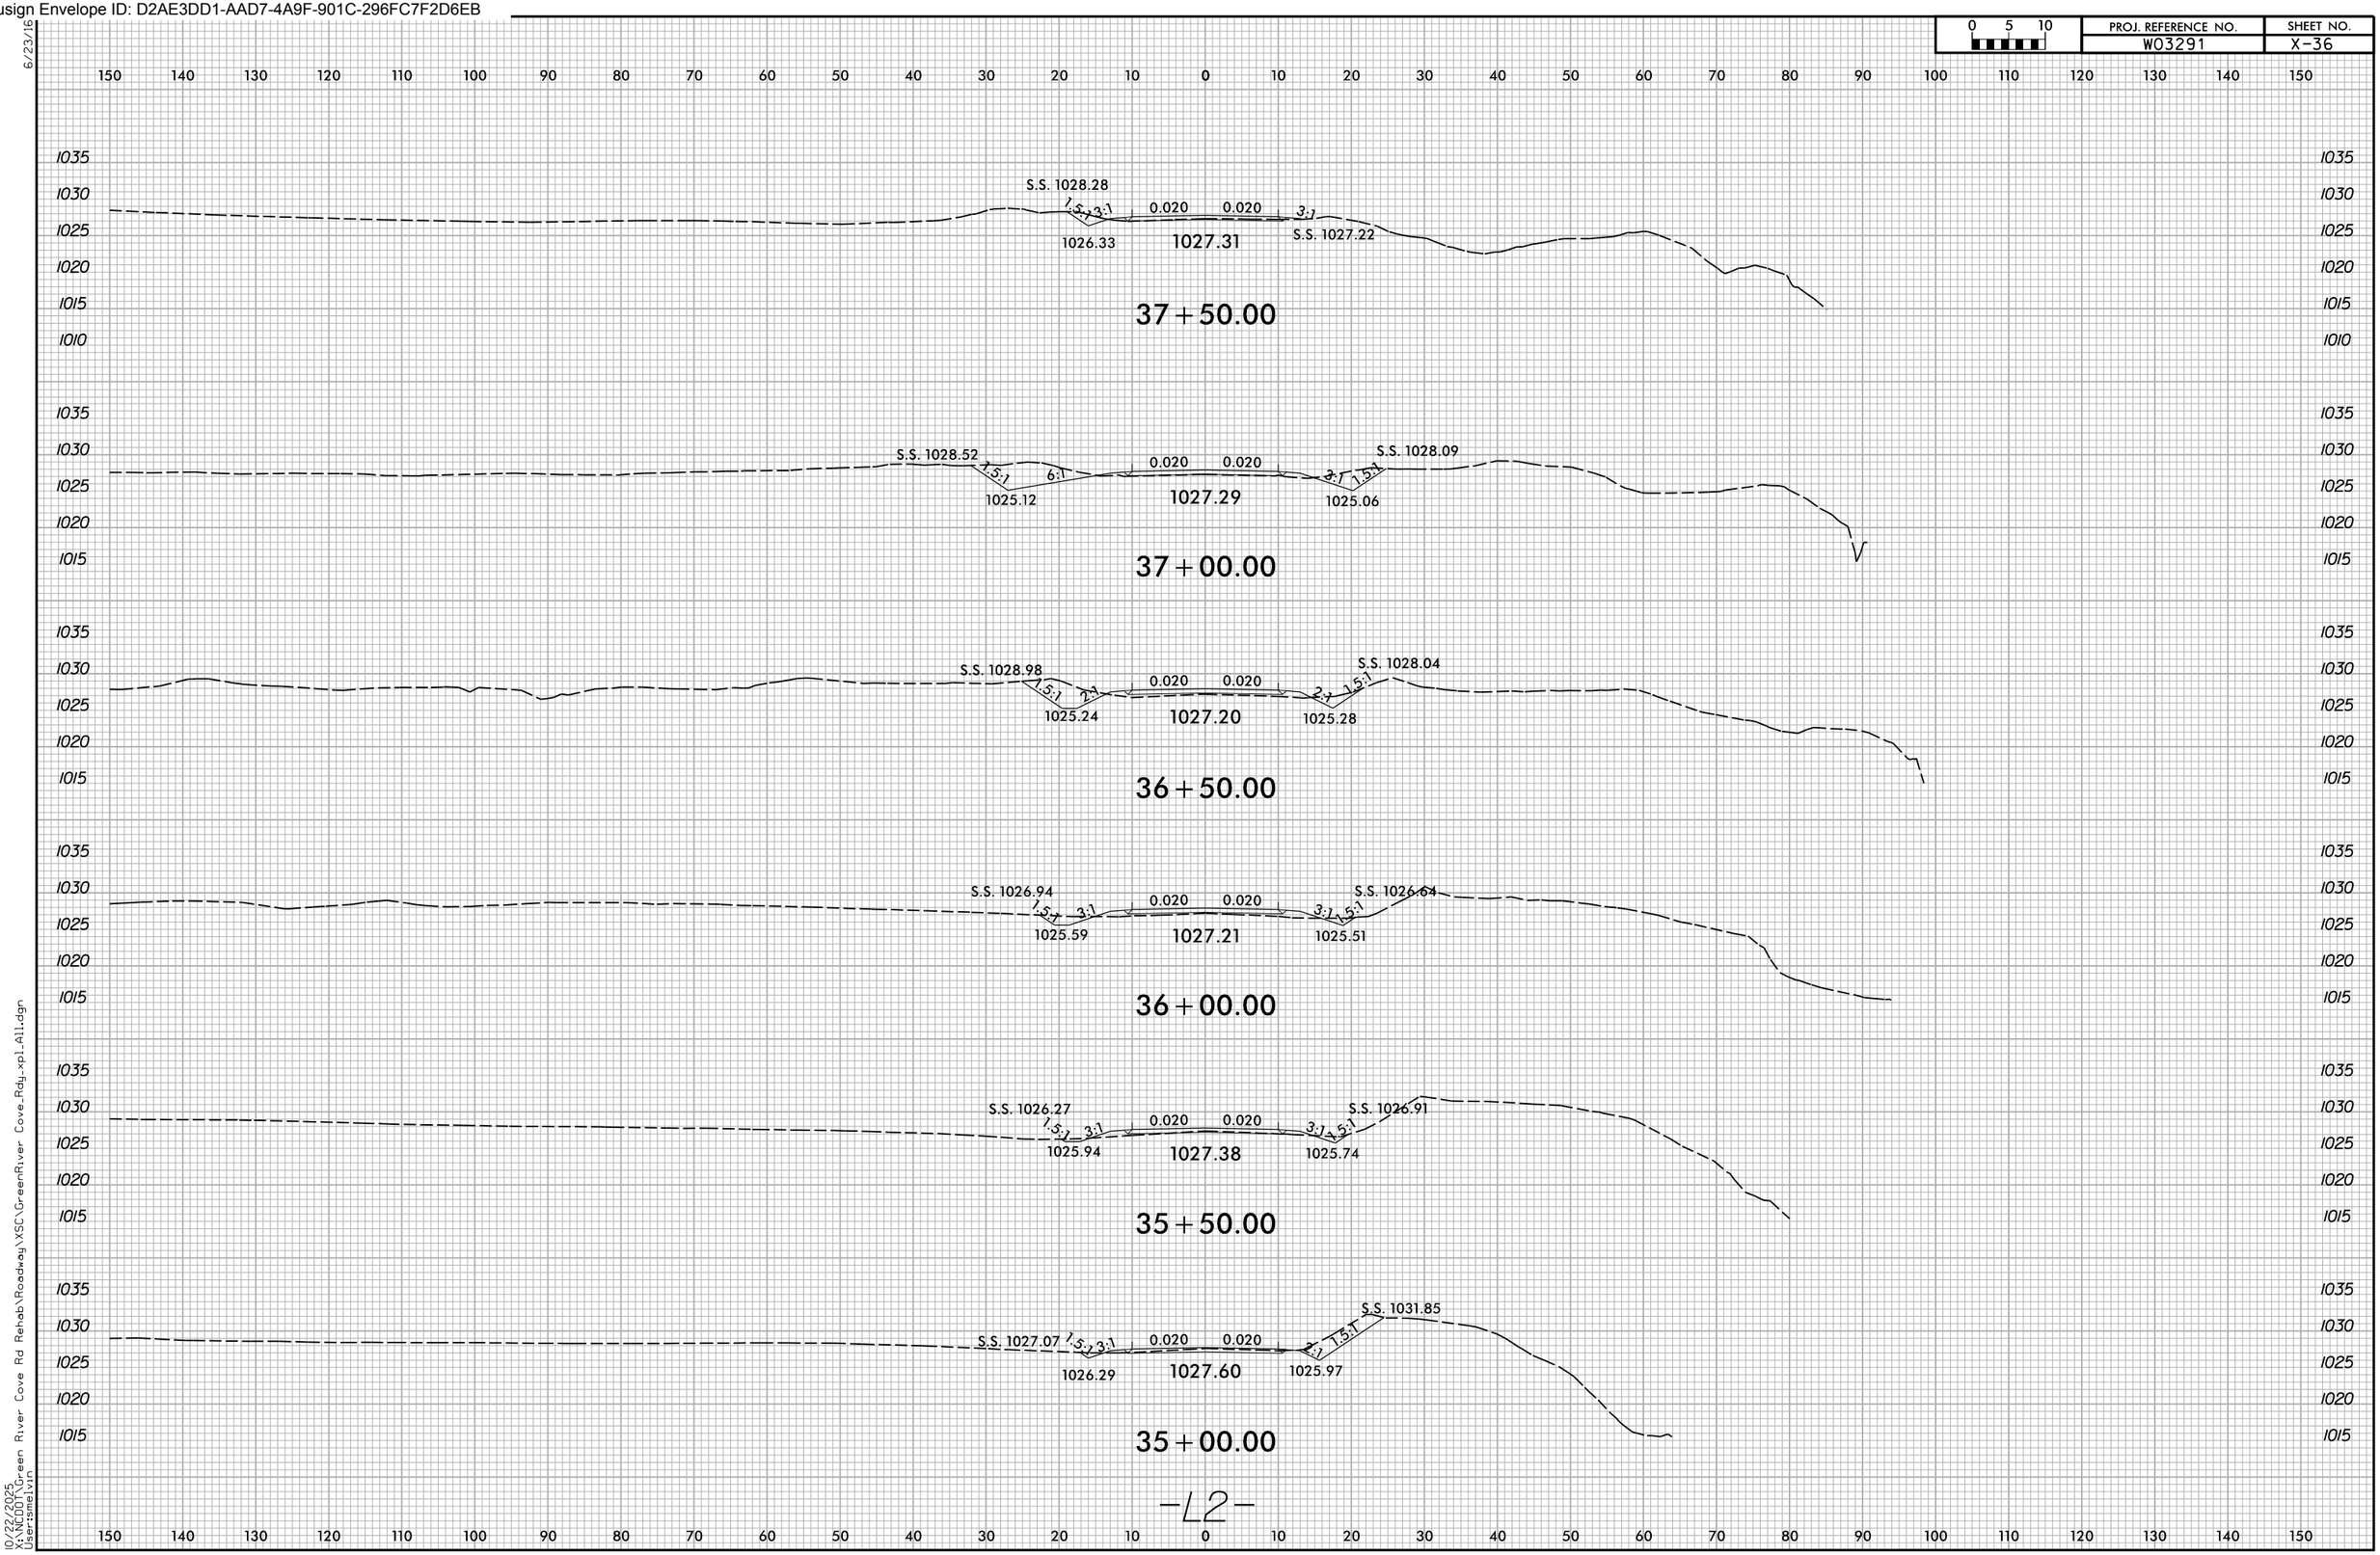

Docusign Envelope ID: D2AE3DD1-AAD7-4A9F-901C-296FC7F2D6EB

0 5 10	PROJ. REFERENCE NO.	SHEET NO.
	W03291	X-37

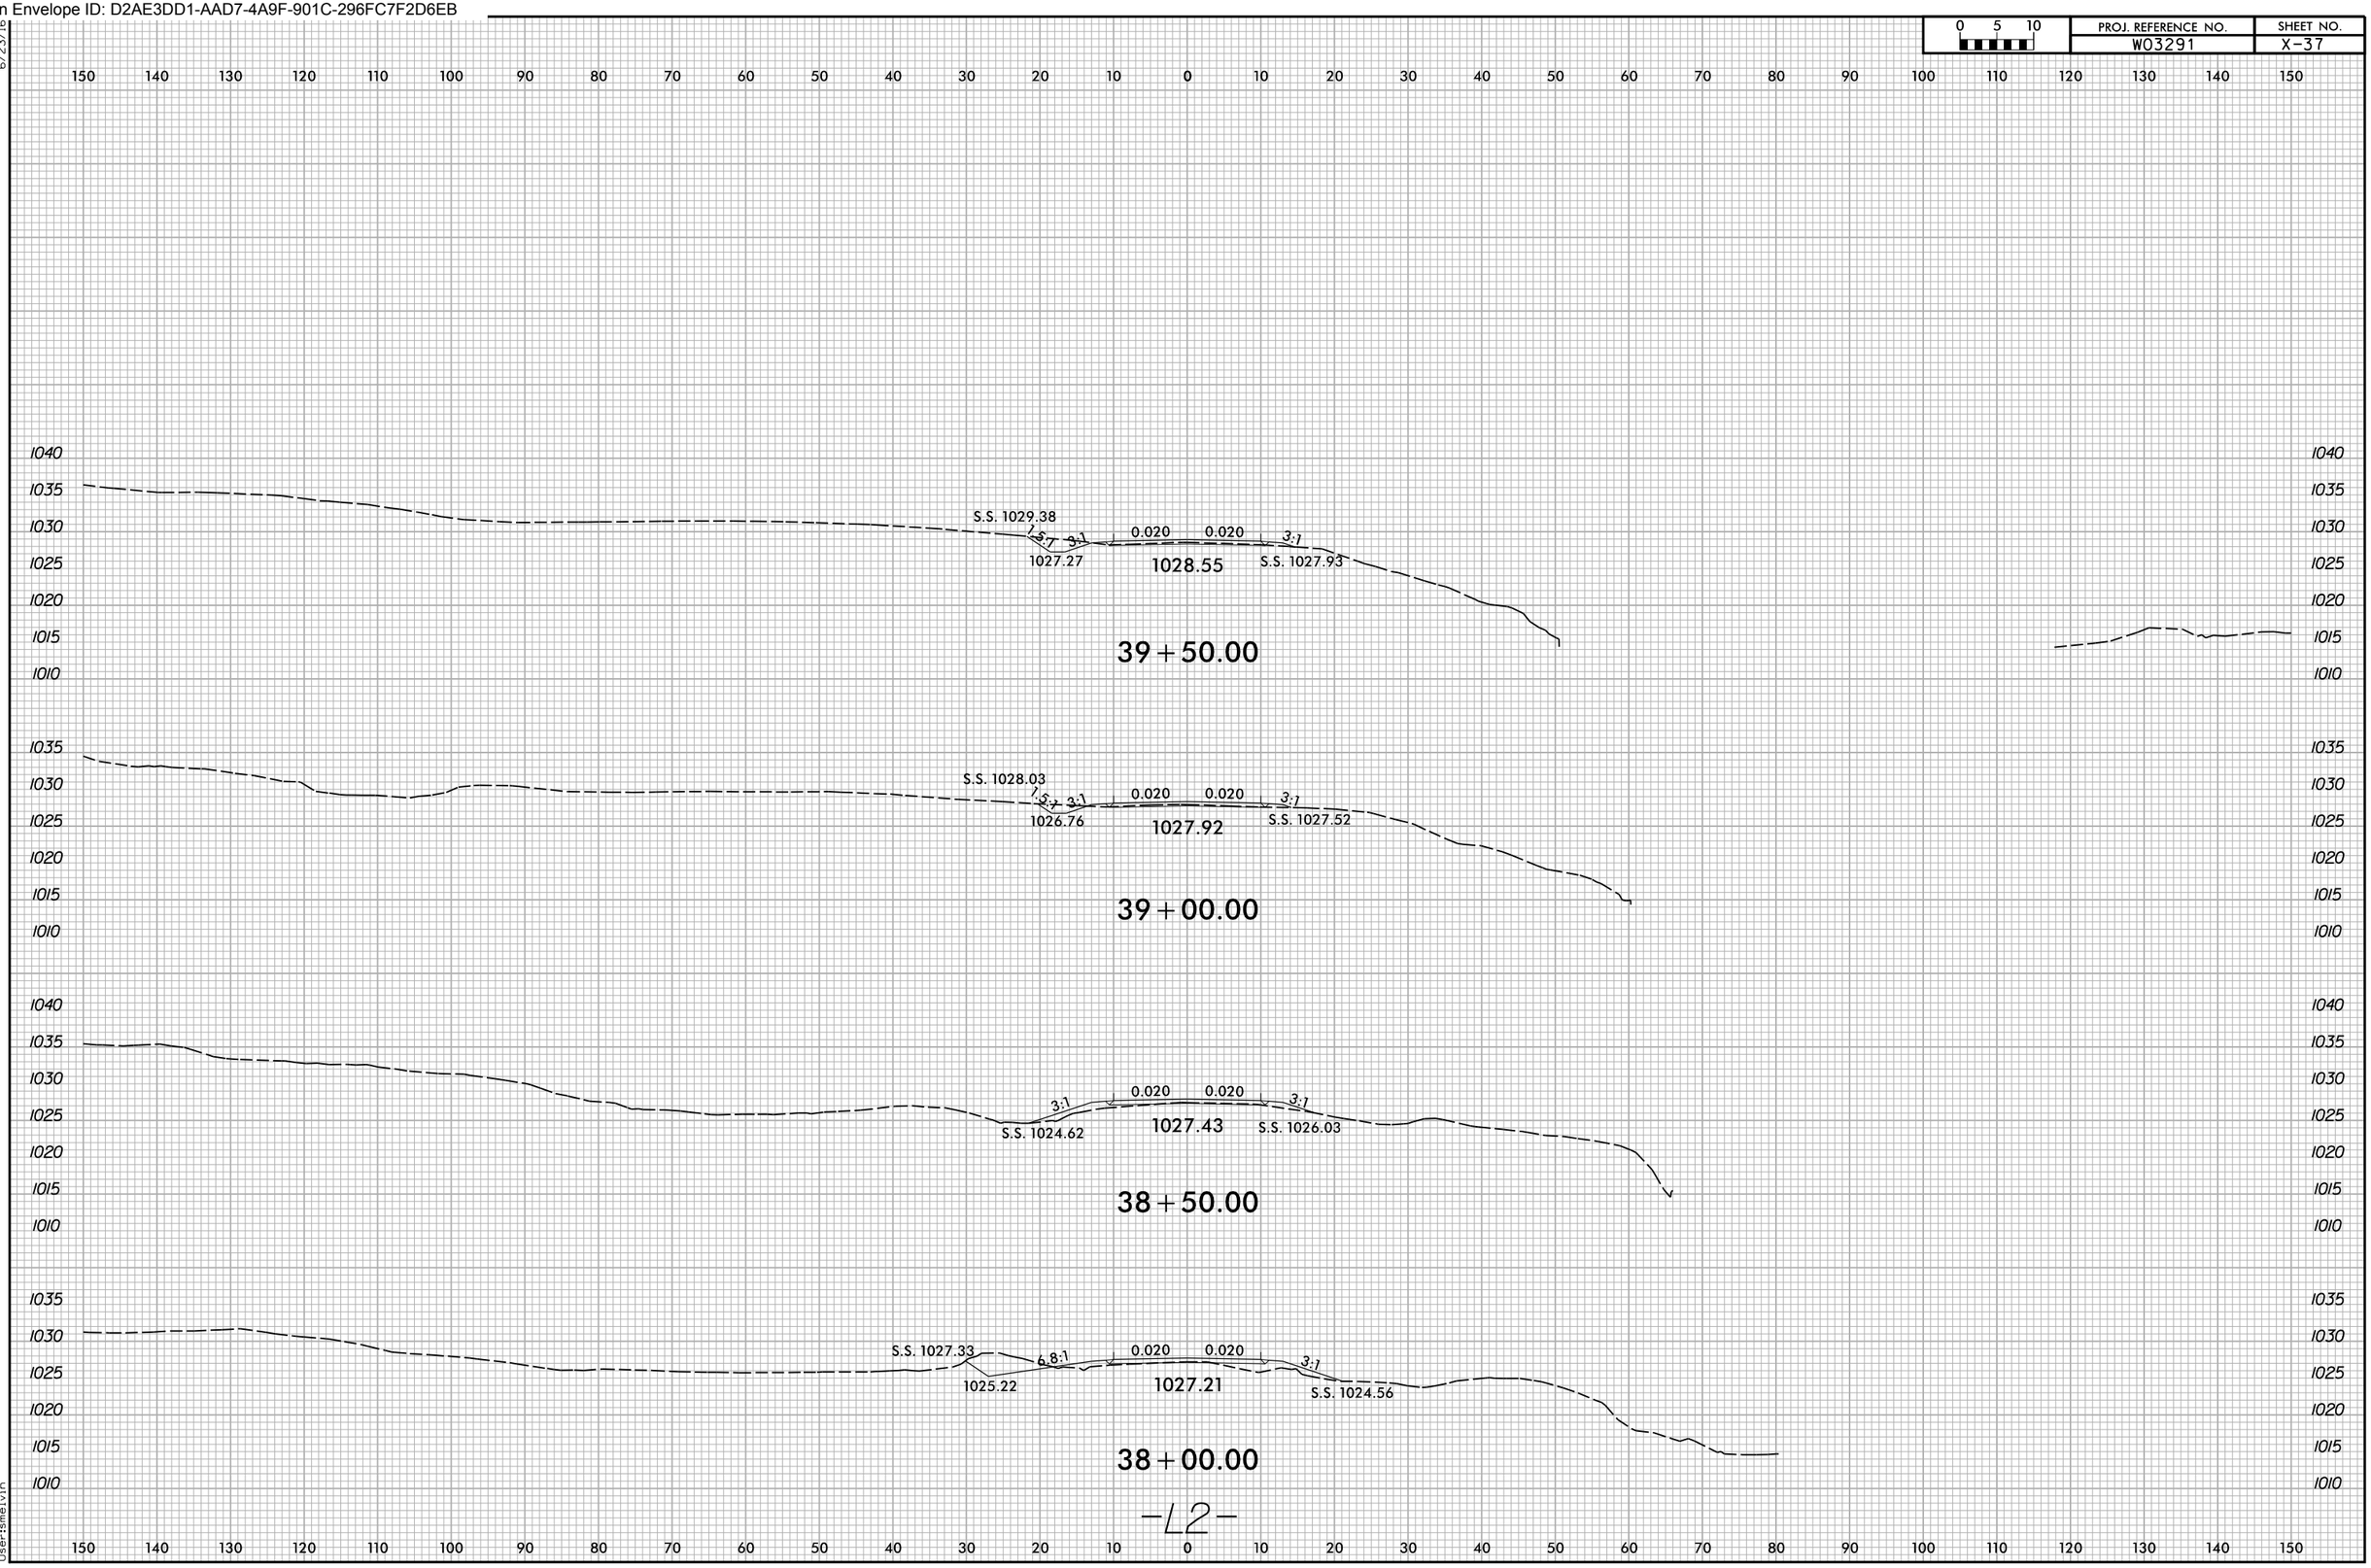

Docusign Envelope ID: D2AE3DD1-AAD7-4A9F-901C-296FC7F2D6EB

0 5 10	PROJ. REFERENCE NO.	SHEET NO.
	W03291	X-38

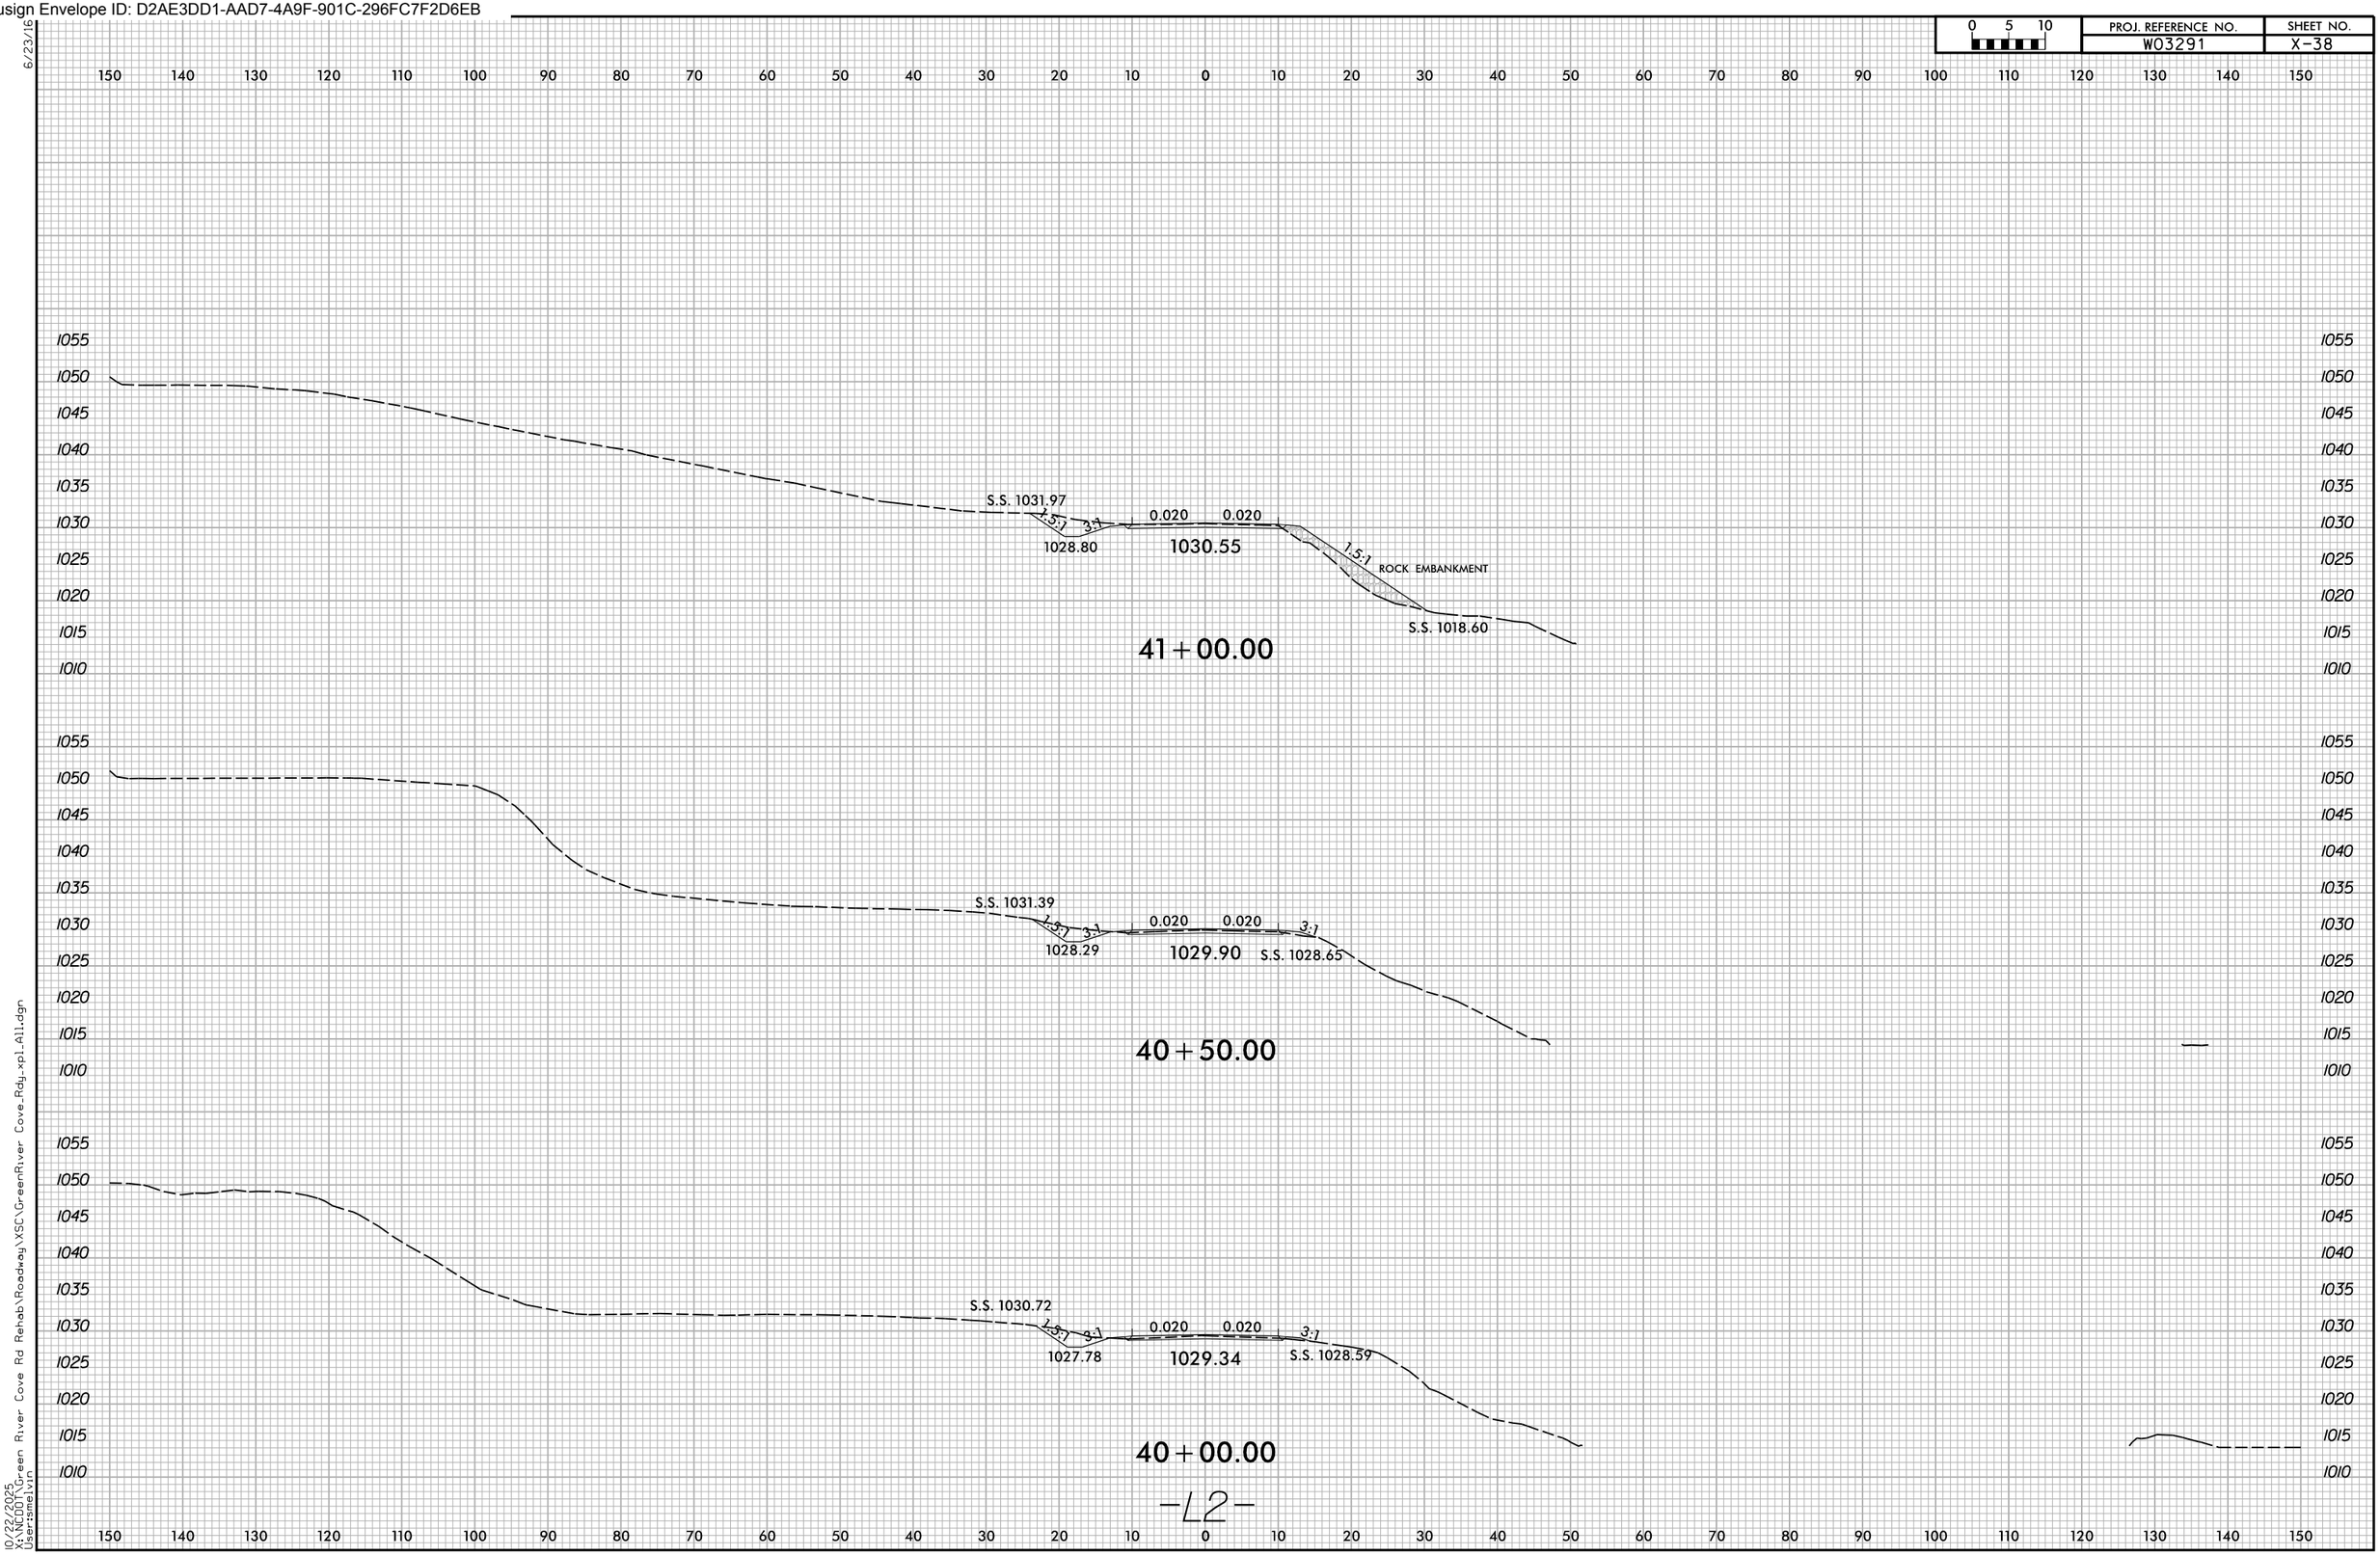

Docusign Envelope ID: D2AE3DD1-AAD7-4A9F-901C-296FC7F2D6EB

6/23/16

0 5 10	PROJ. REFERENCE NO.	SHEET NO.
	W03291	X-39

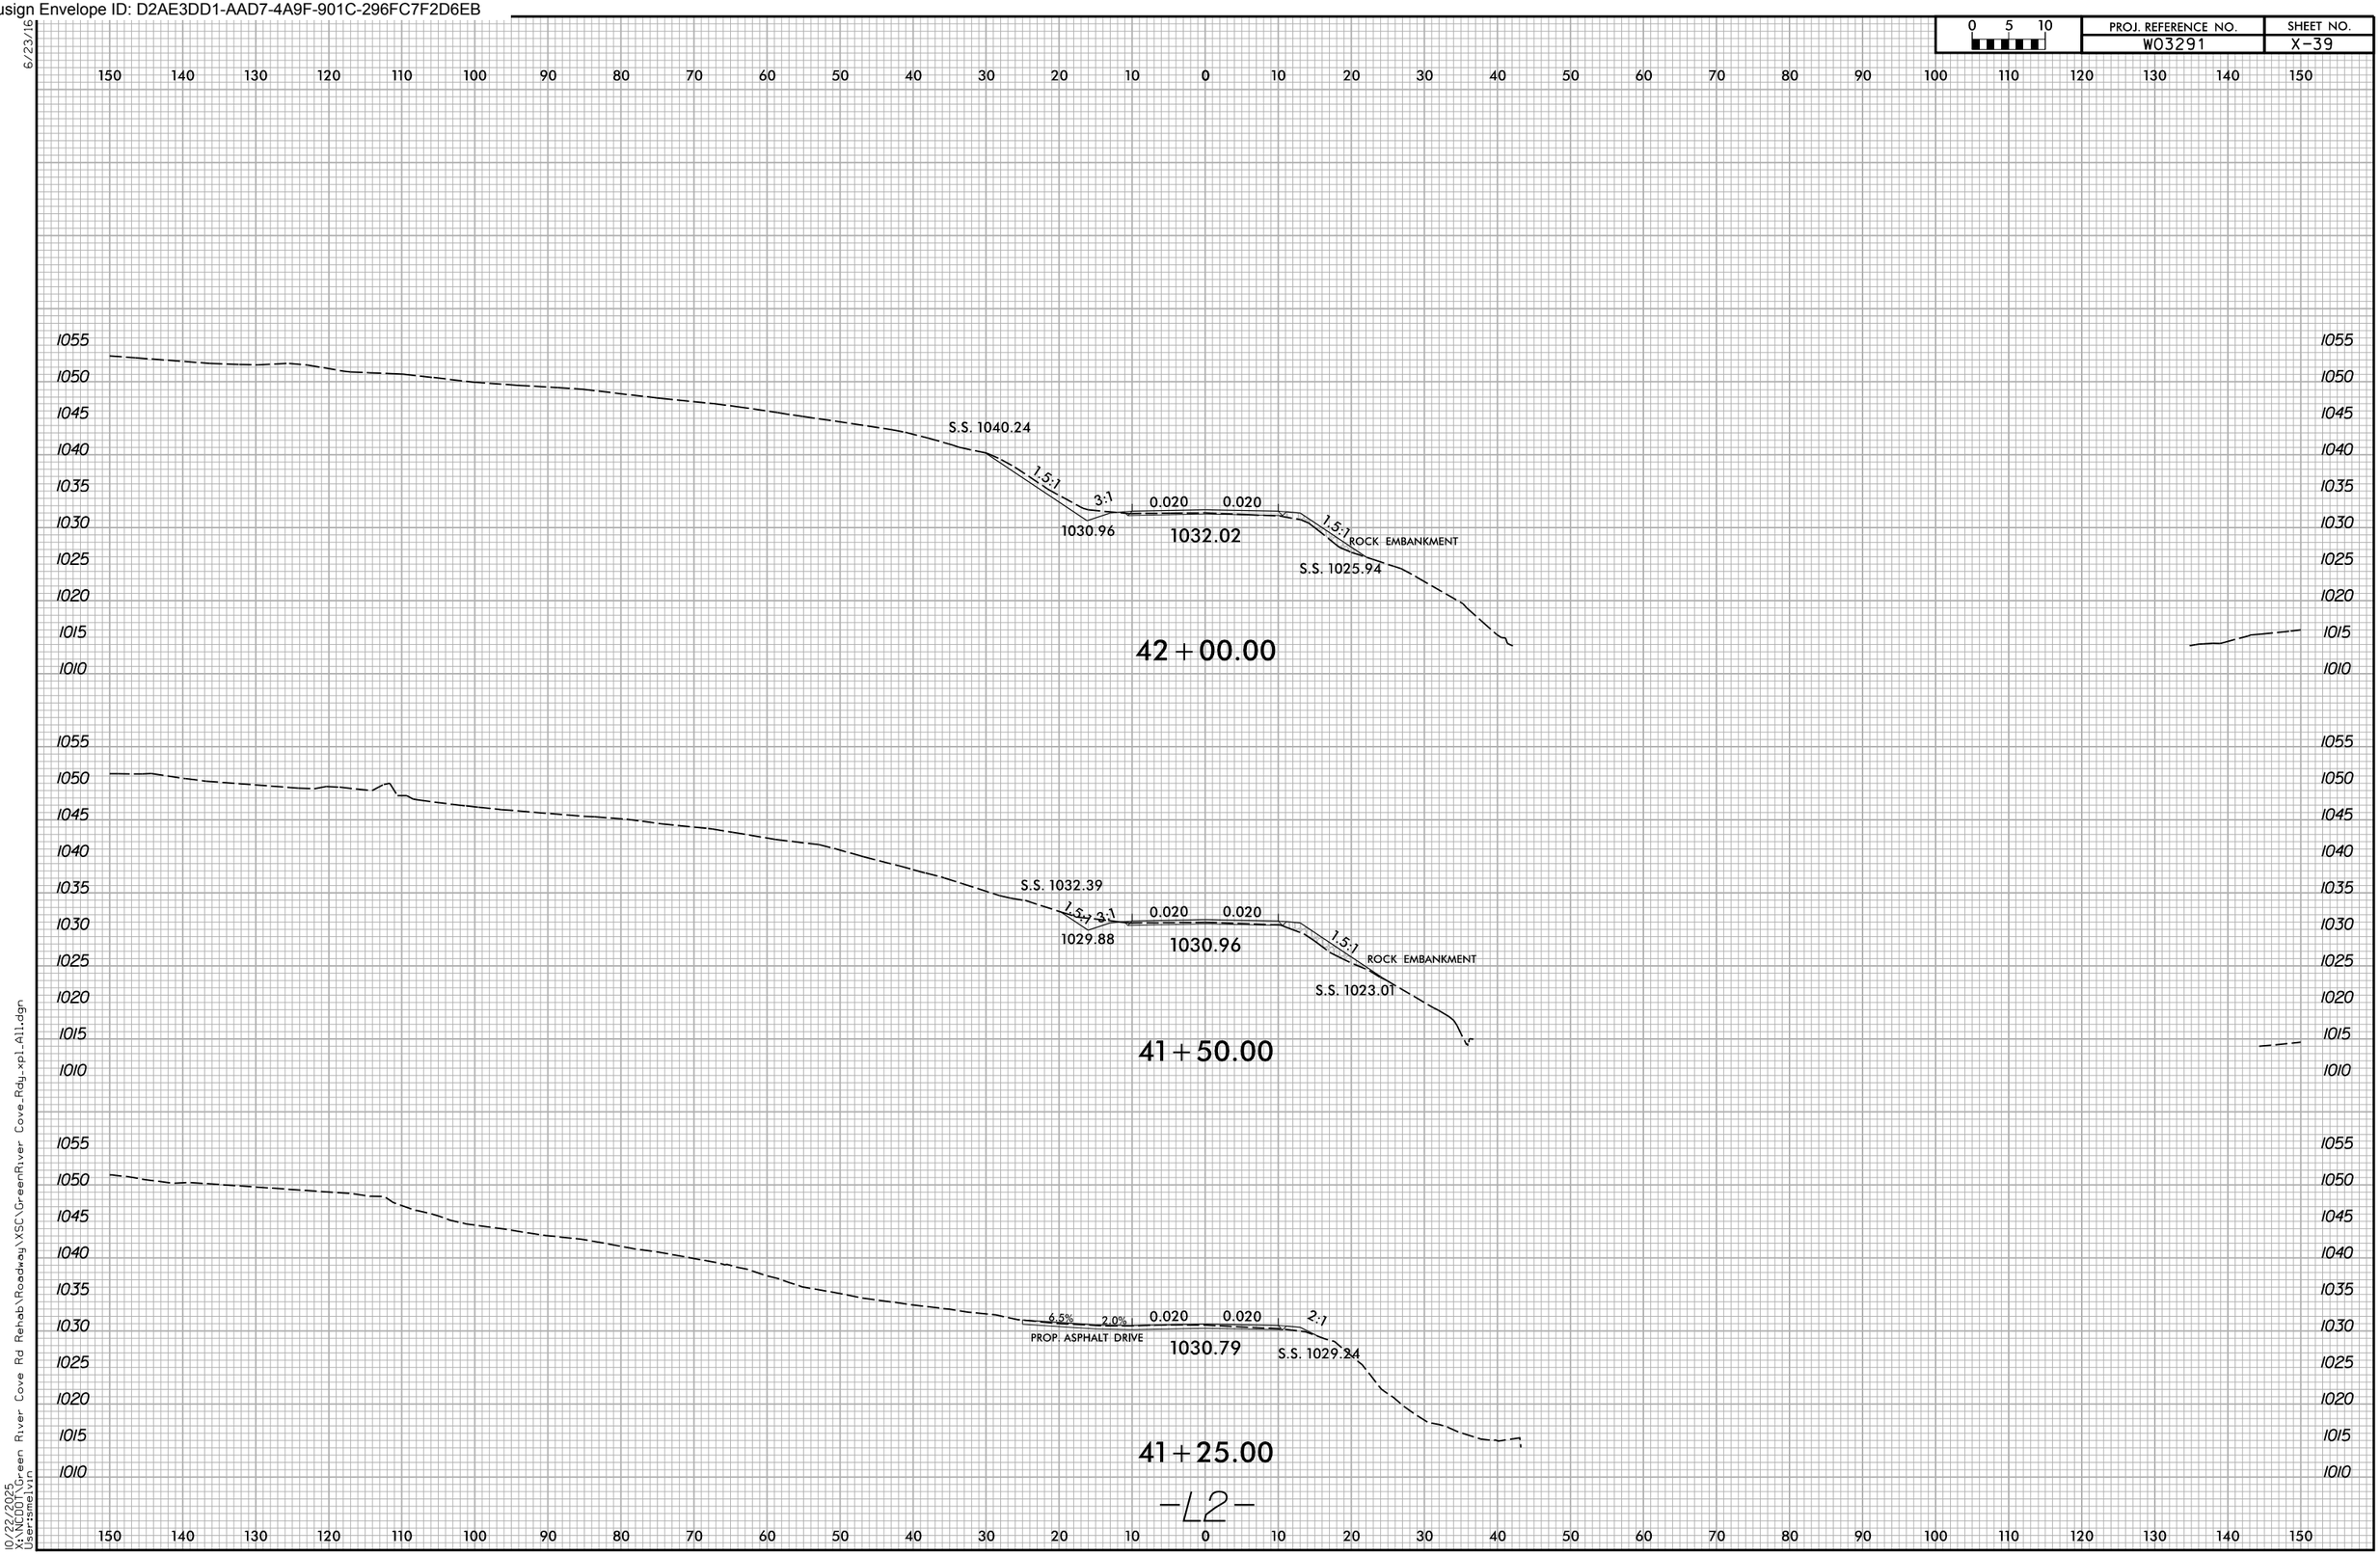

10/22/2025
X:\NCDOT\Green River Cove Rd Rehab\Roadway\XSC\GreenRiver Cove_Rdy_xpl_All.dgn
Usersmelvin

Docusign Envelope ID: D2AE3DD1-AAD7-4A9F-901C-296FC7F2D6EB

0 5 10	PROJ. REFERENCE NO.	SHEET NO.
	W03291	X-40

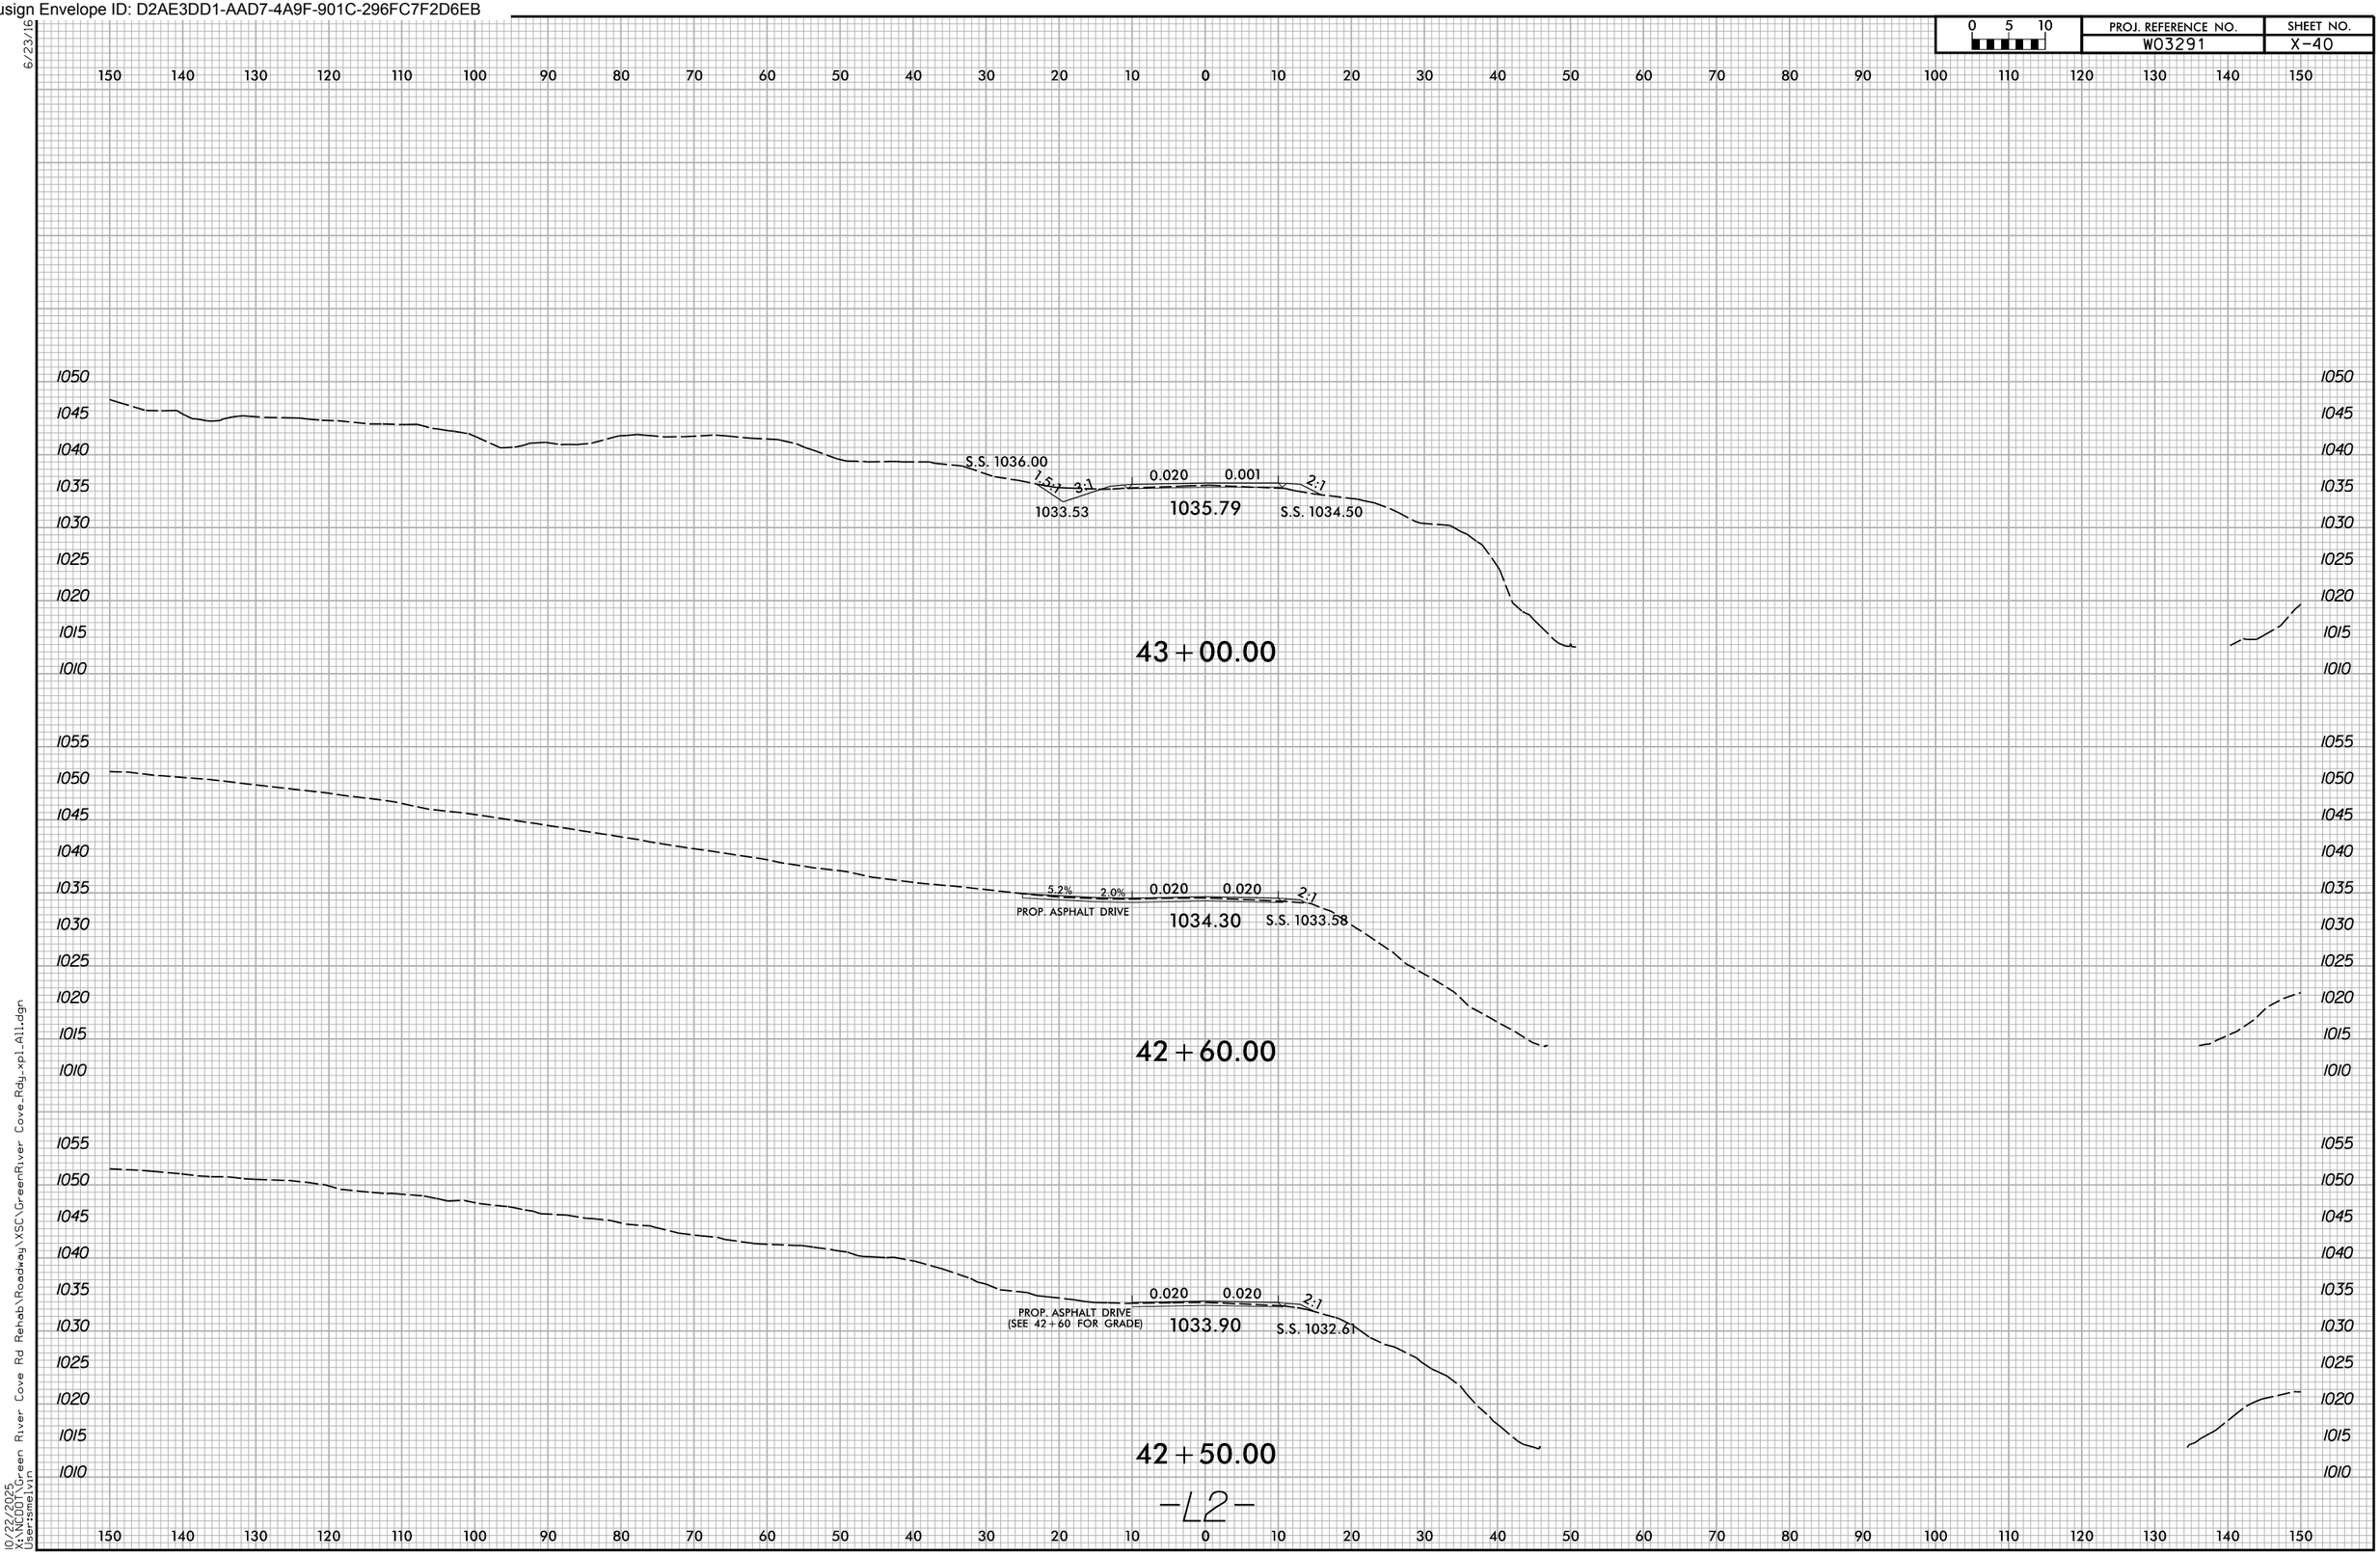

6/23/16

10/22/2025
X:\NCDOT\Green River Cove Rd Rehab\Roadway\XSC\GreenRiver Cove_Rdy_xpl_All.dgn
Usersmelvin

Docusign Envelope ID: D2AE3DD1-AAD7-4A9F-901C-296FC7F2D6EB

6/23/16

0 5 10	PROJ. REFERENCE NO.	SHEET NO.
	W03291	X-41

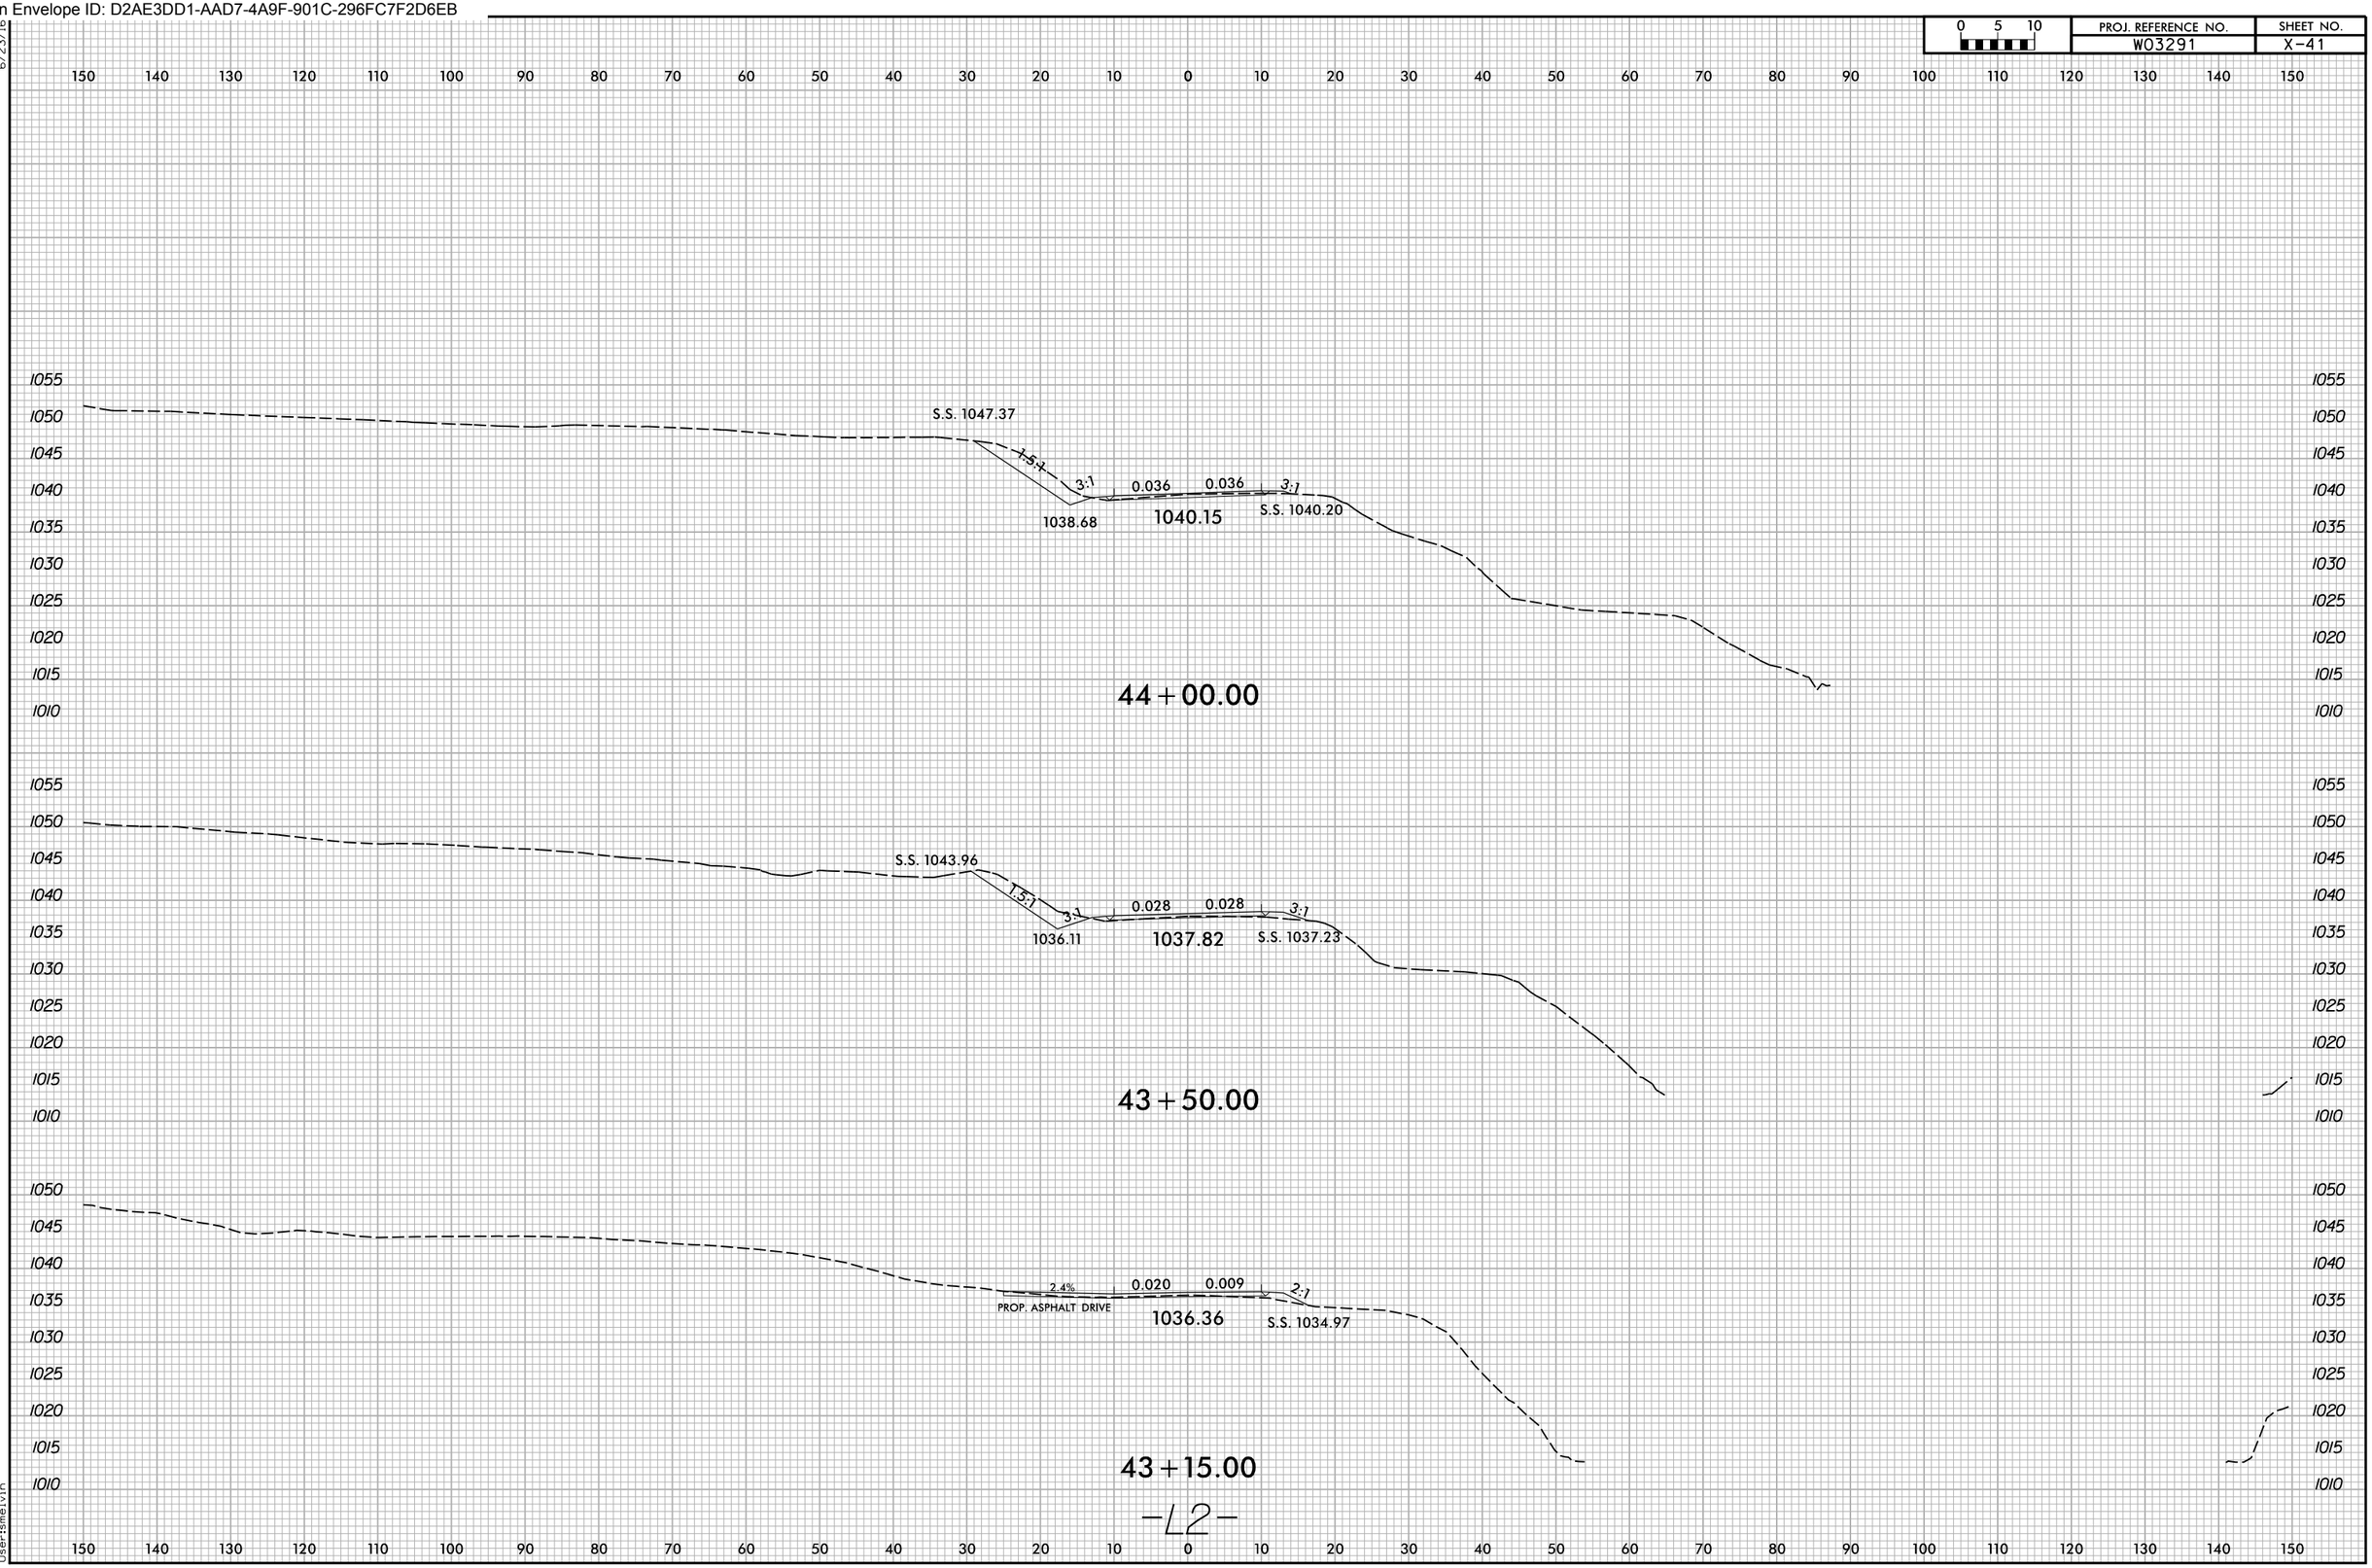

10/22/2025
X:\NCDOT\Green River Cove Rd Rehab\Roadway\XSC\GreenRiver Cove_Rdy_xpl_All.dgn
User:smelvin

Docusign Envelope ID: D2AE3DD1-AAD7-4A9F-901C-296FC7F2D6EB

0 5 10	PROJ. REFERENCE NO.	SHEET NO.
	W03291	X-42

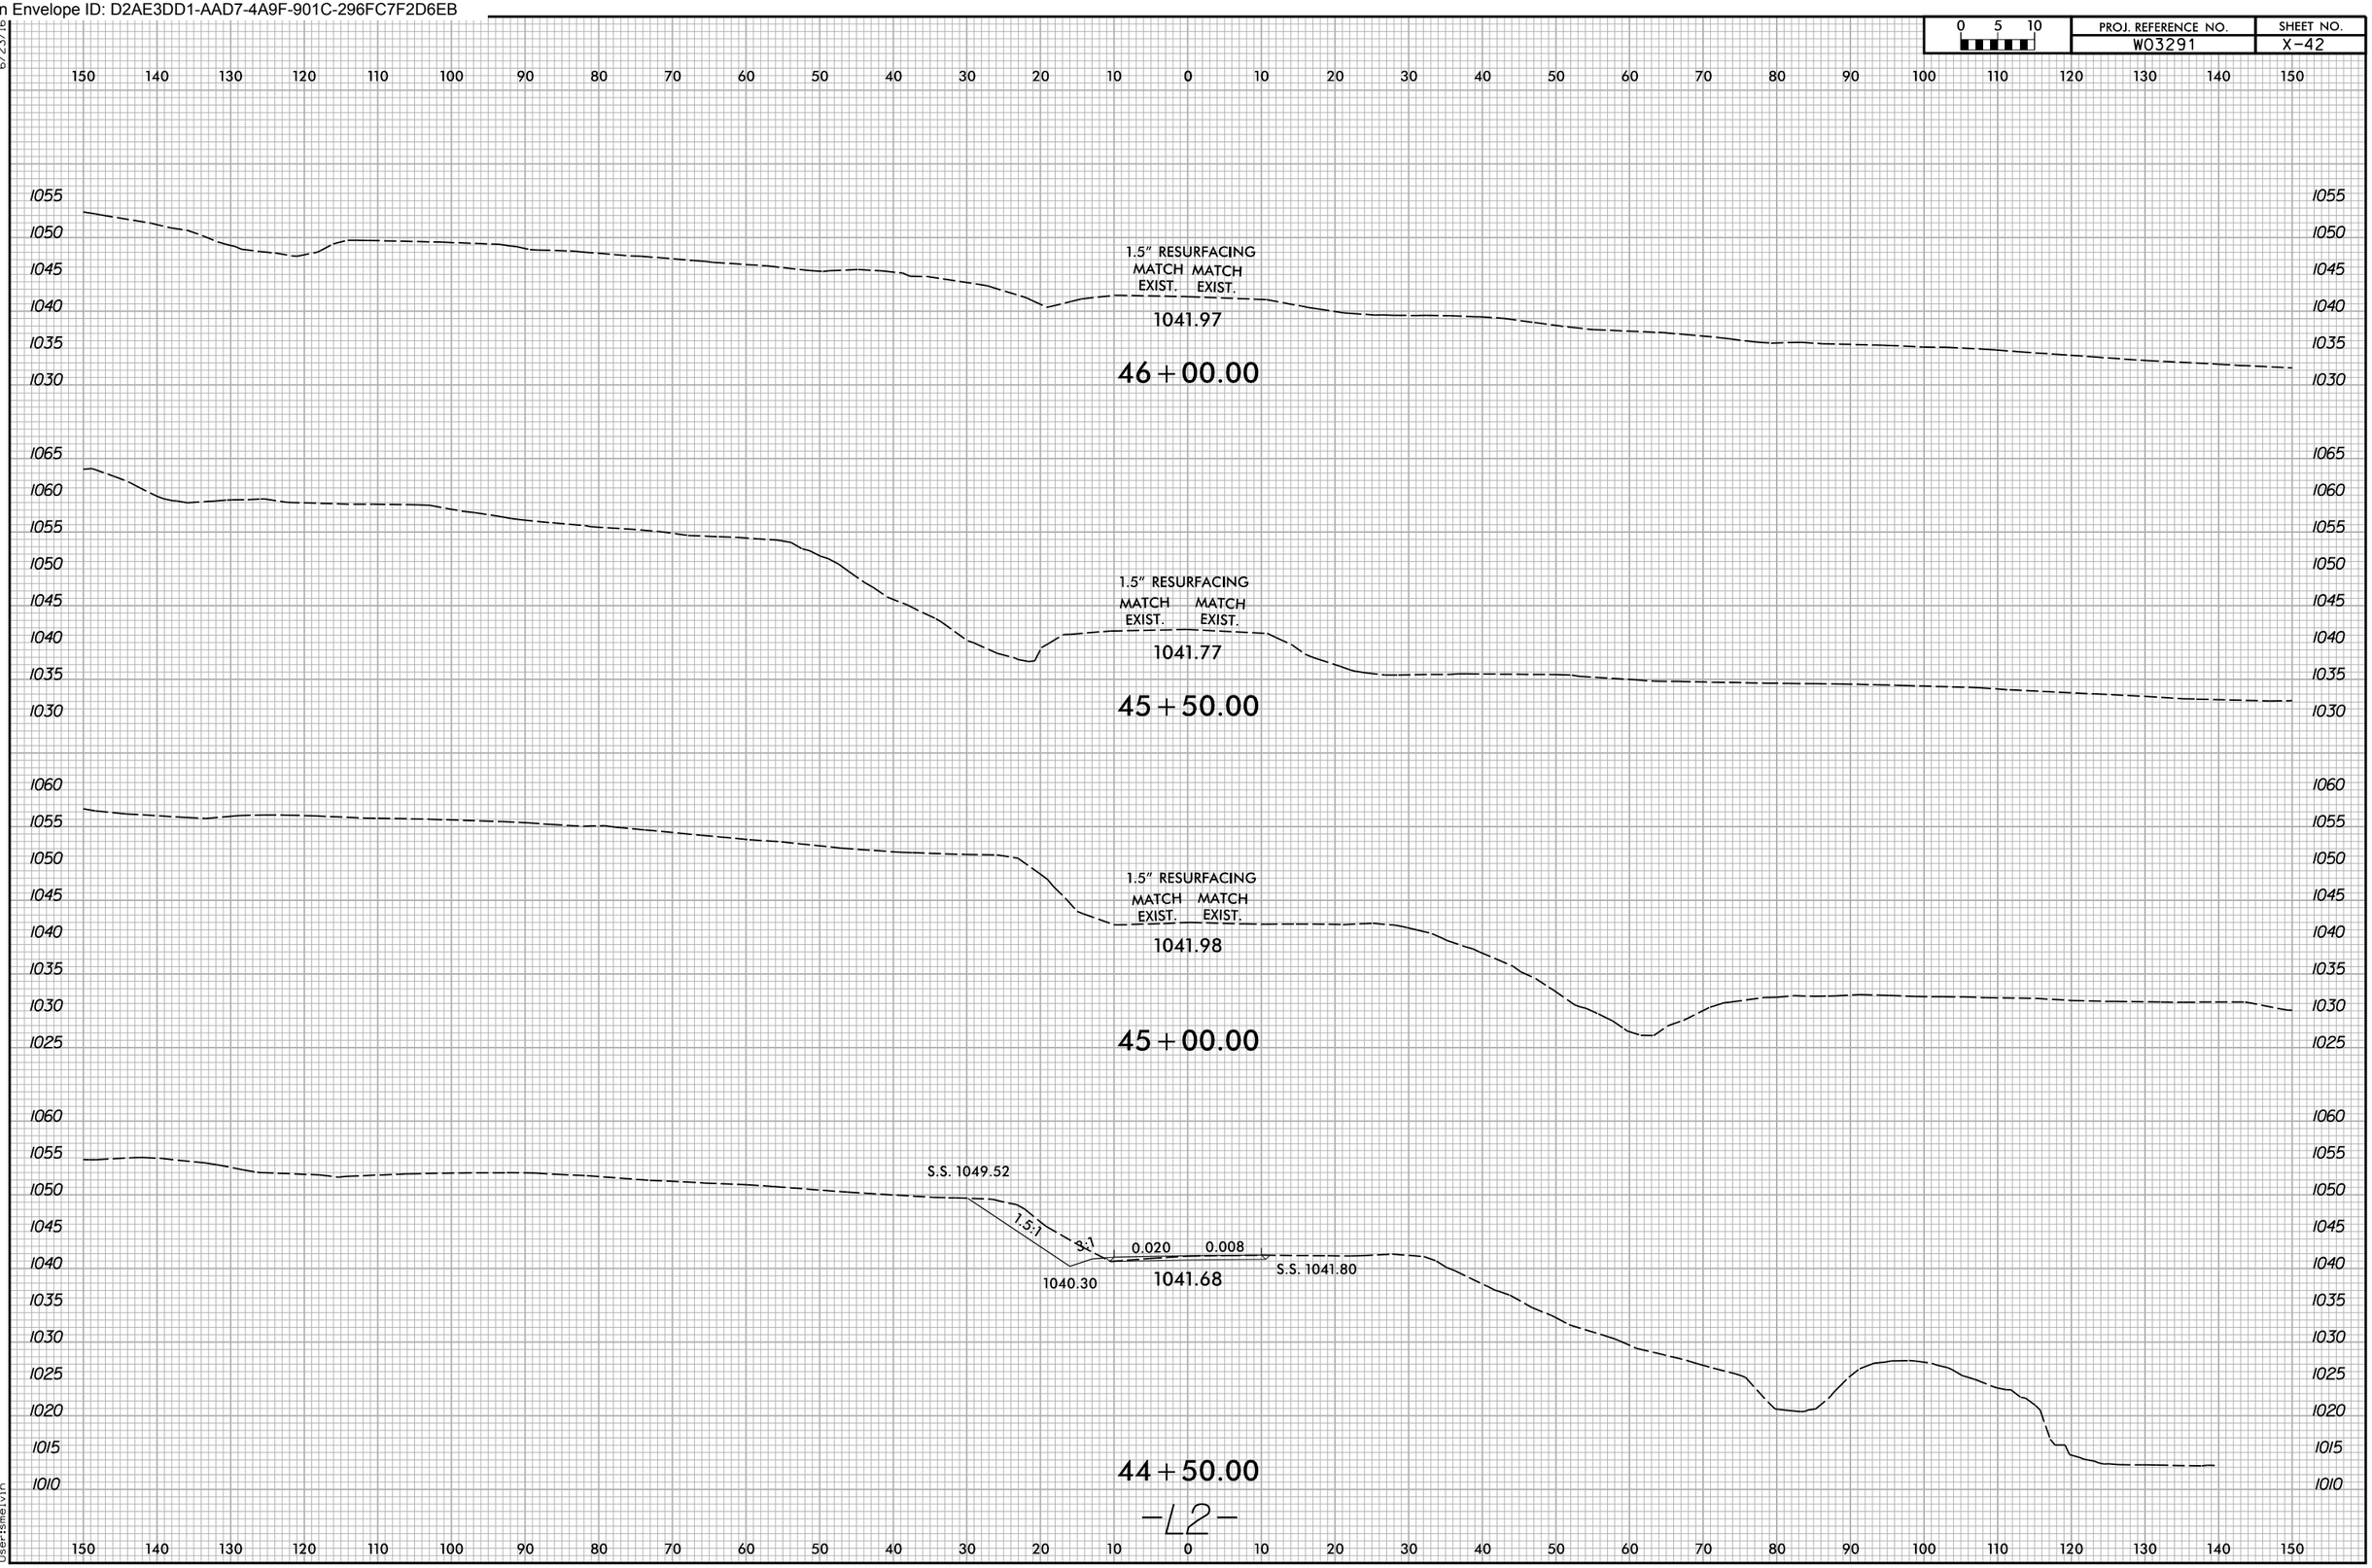

6/23/16
10/22/2025
X:\NCDOT\Green River Cove Rd Rehab\Roadway\XSC\GreenRiver Cove_Rdy_xpl_All.dgn
User:smelvin

Docusign Envelope ID: D2AE3DD1-AAD7-4A9F-901C-296FC7F2D6EB

0 5 10	PROJ. REFERENCE NO.	SHEET NO.
	W03291	X-43

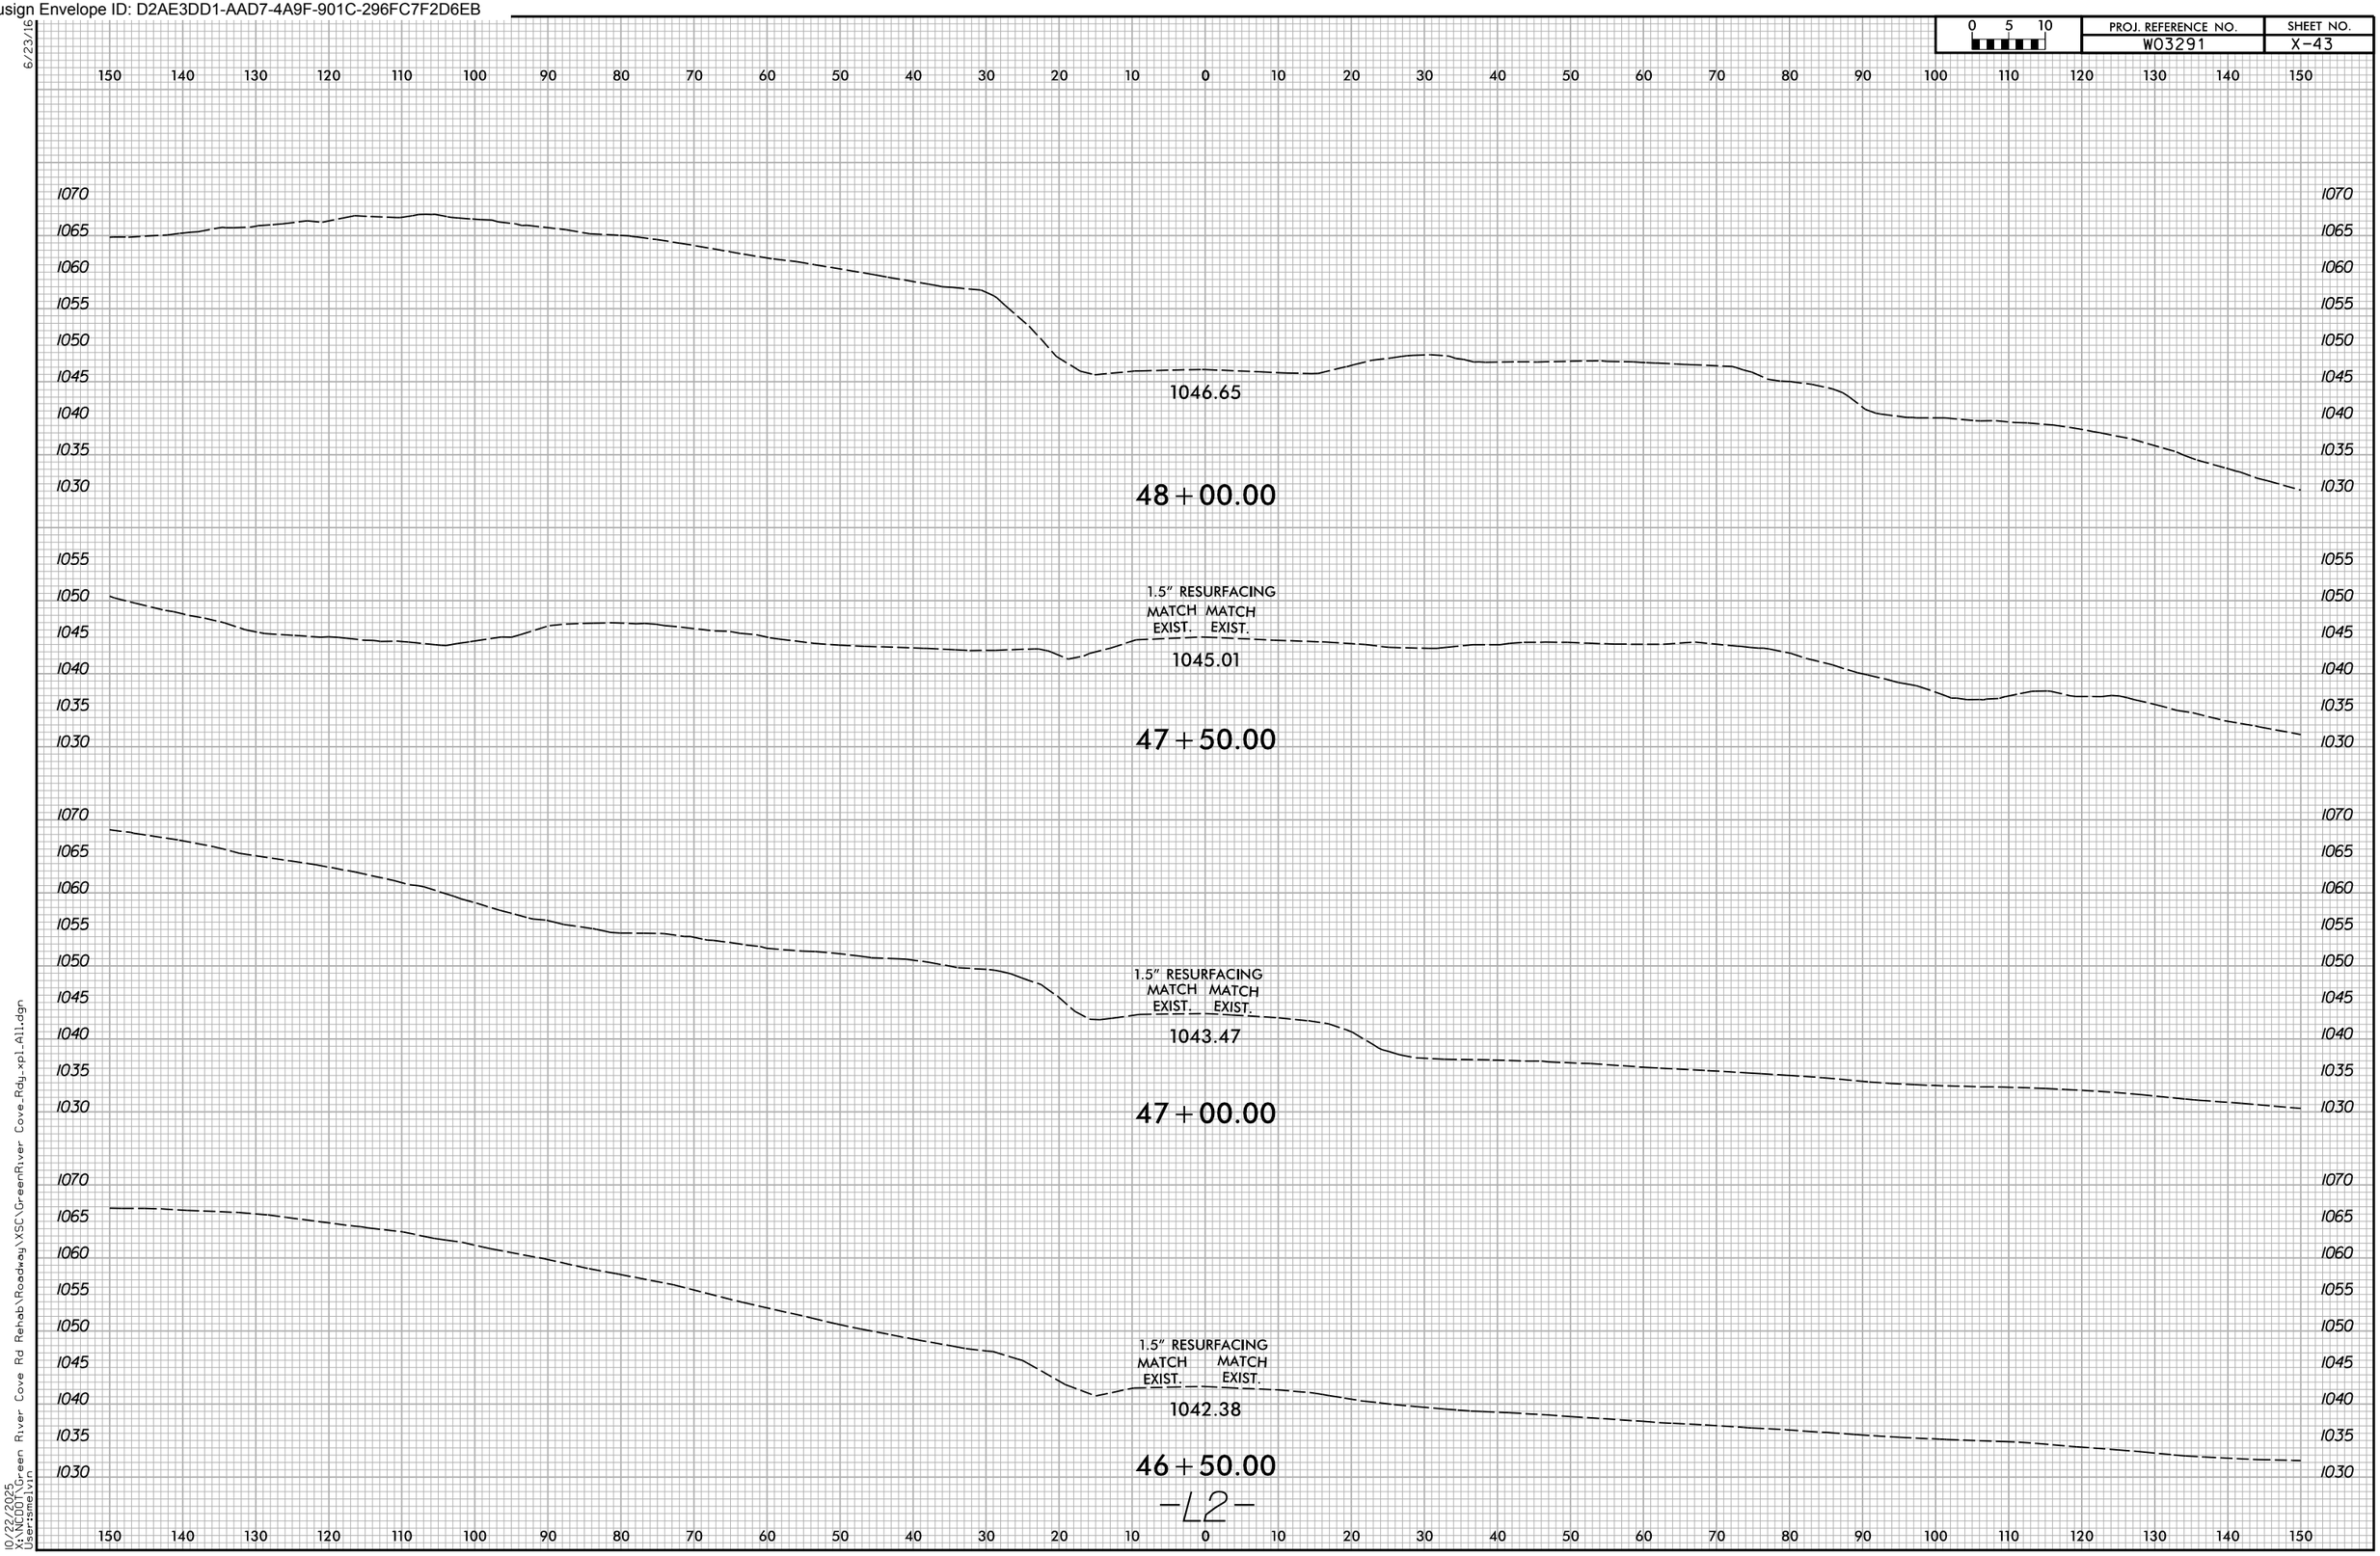

6/23/16

10/22/2025
X:\NCDOT\Green River Cove Rd Rehab\Roadway\XSC\GreenRiver Cove_Rdy_xpl_A11.dgn
Users:smelvin

Docusign Envelope ID: D2AE3DD1-AAD7-4A9F-901C-296FC7F2D6EB

0 5 10	PROJ. REFERENCE NO.	SHEET NO.
	W03291	X-44

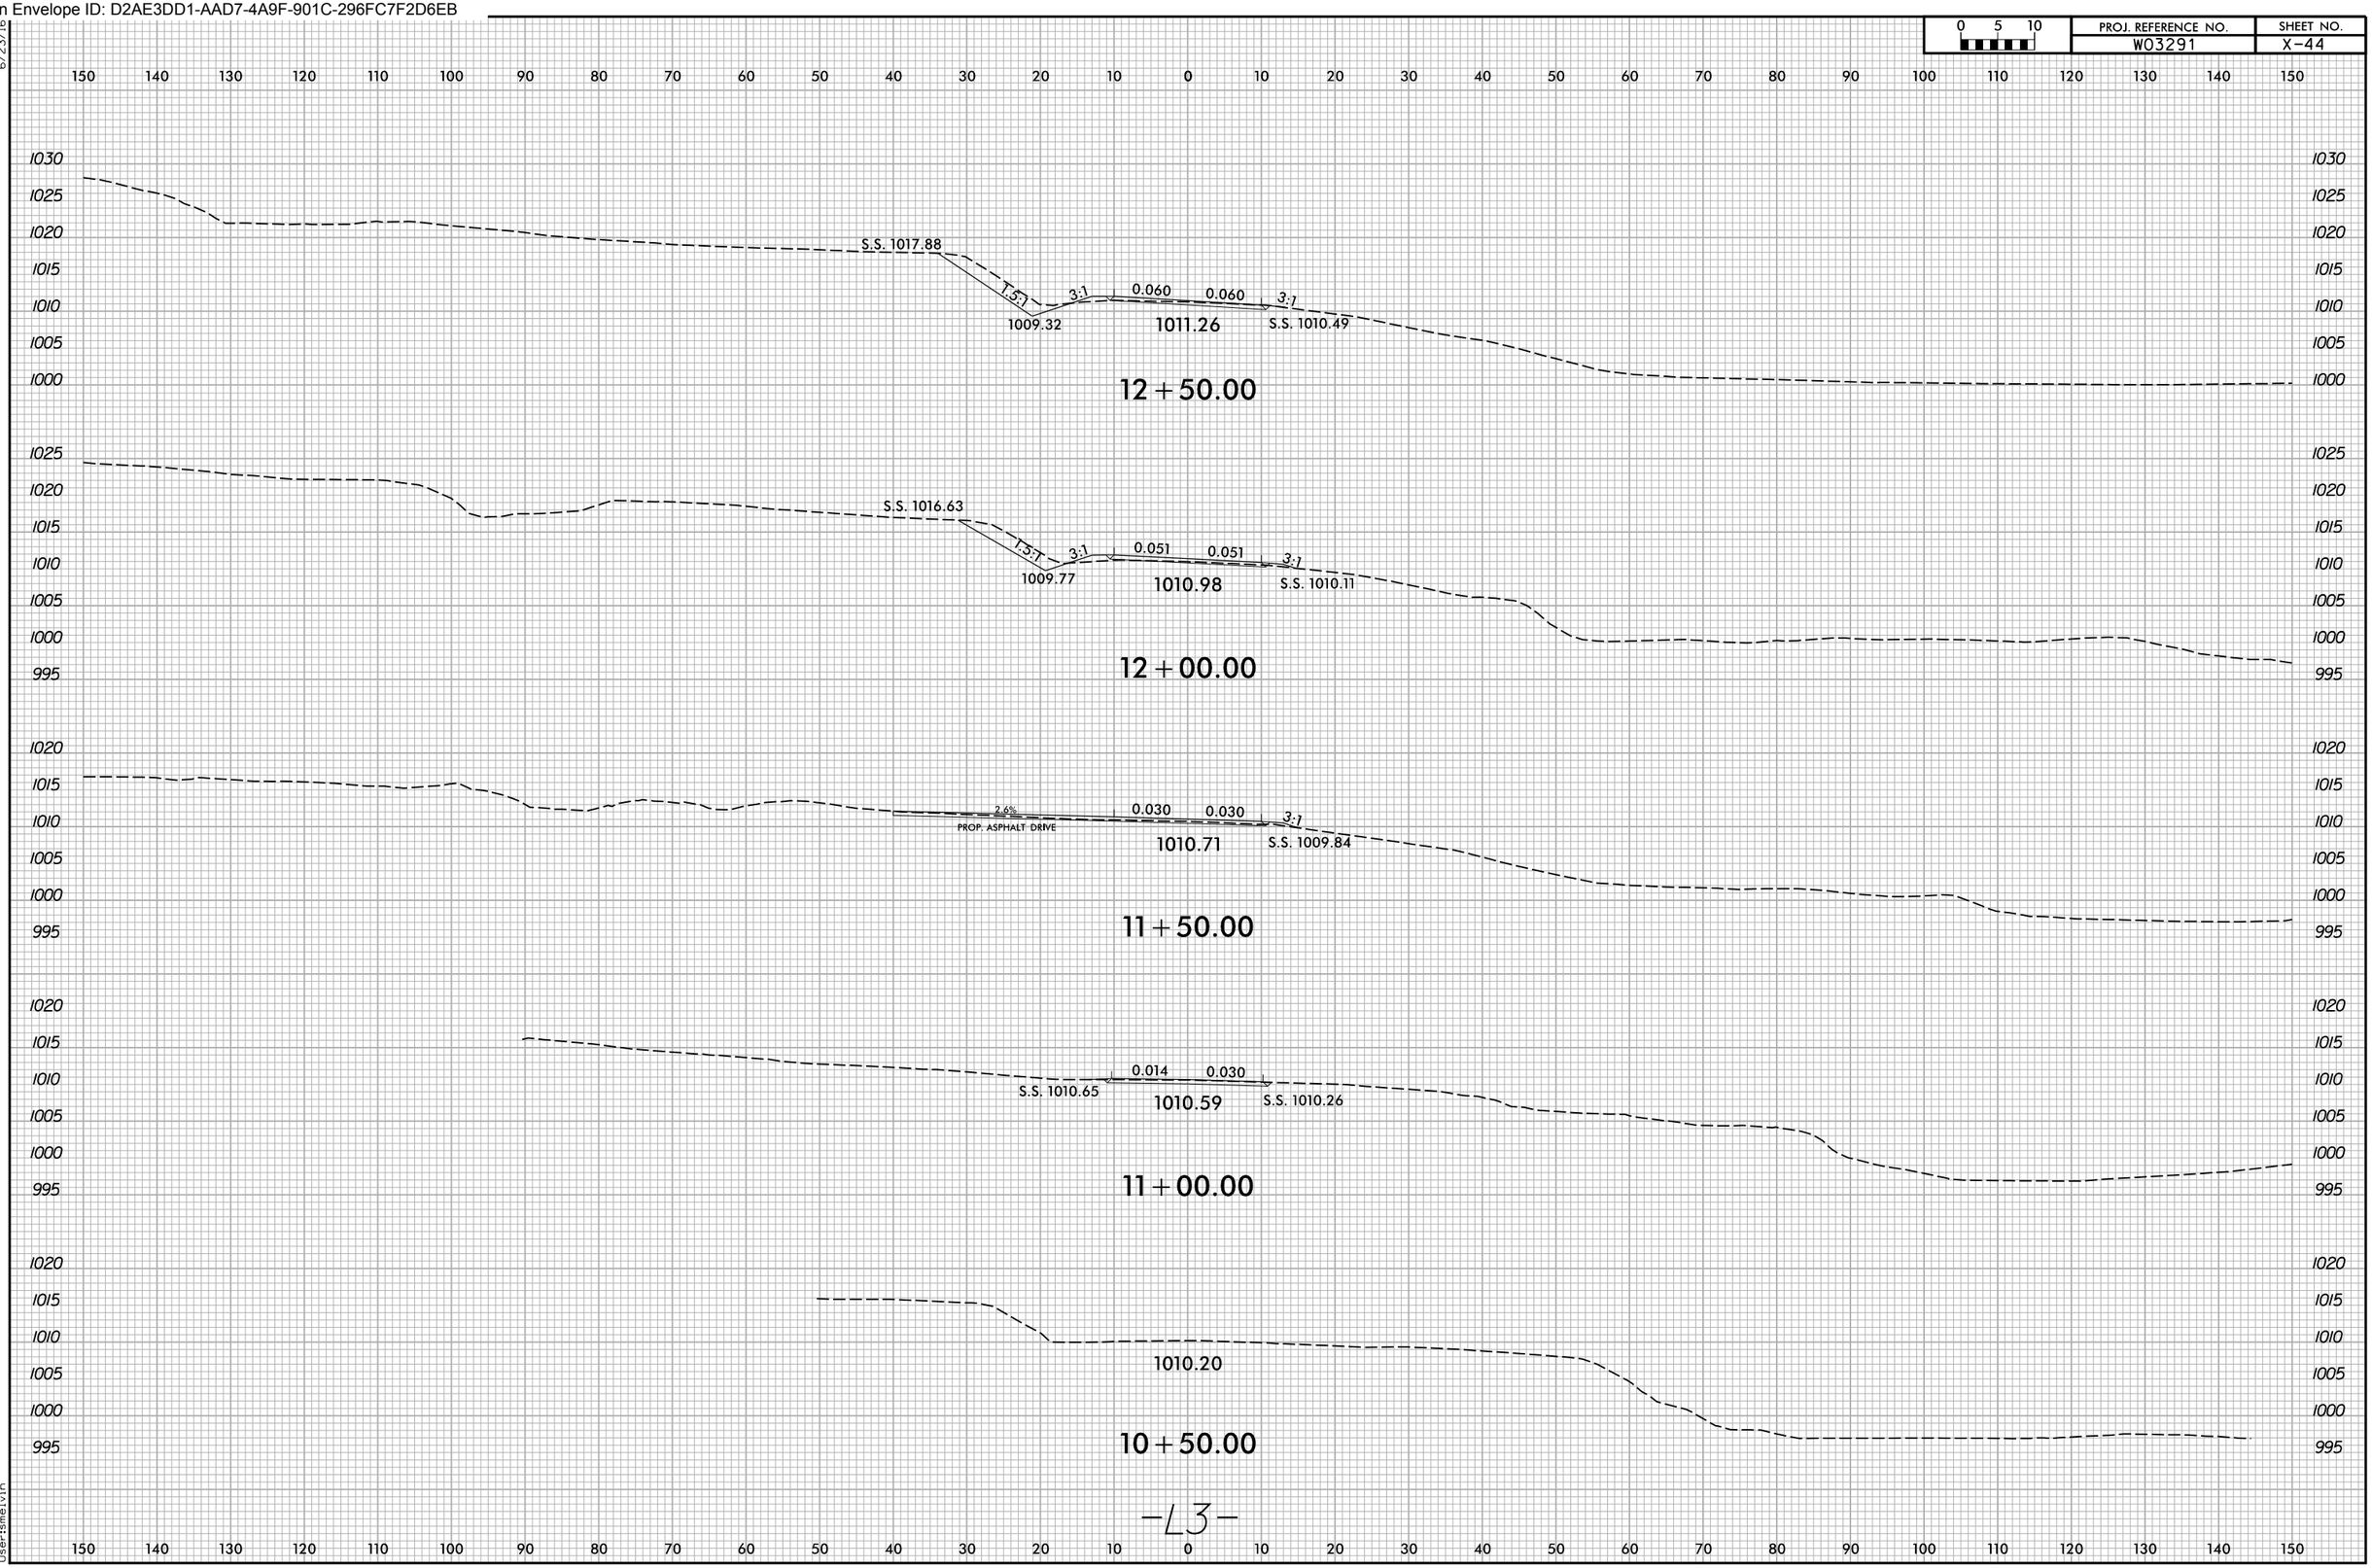

10/22/2025
X:\NCDOT\Green River Cove Rd Rehab\Roadway\XSC\GreenRiver Cove_Rdy_xpl_A11.dgn
Usersamelvin

Docusign Envelope ID: D2AE3DD1-AAD7-4A9F-901C-296FC7F2D6EB

6/23/16

0 5 10	PROJ. REFERENCE NO.	SHEET NO.
	W03291	X-45

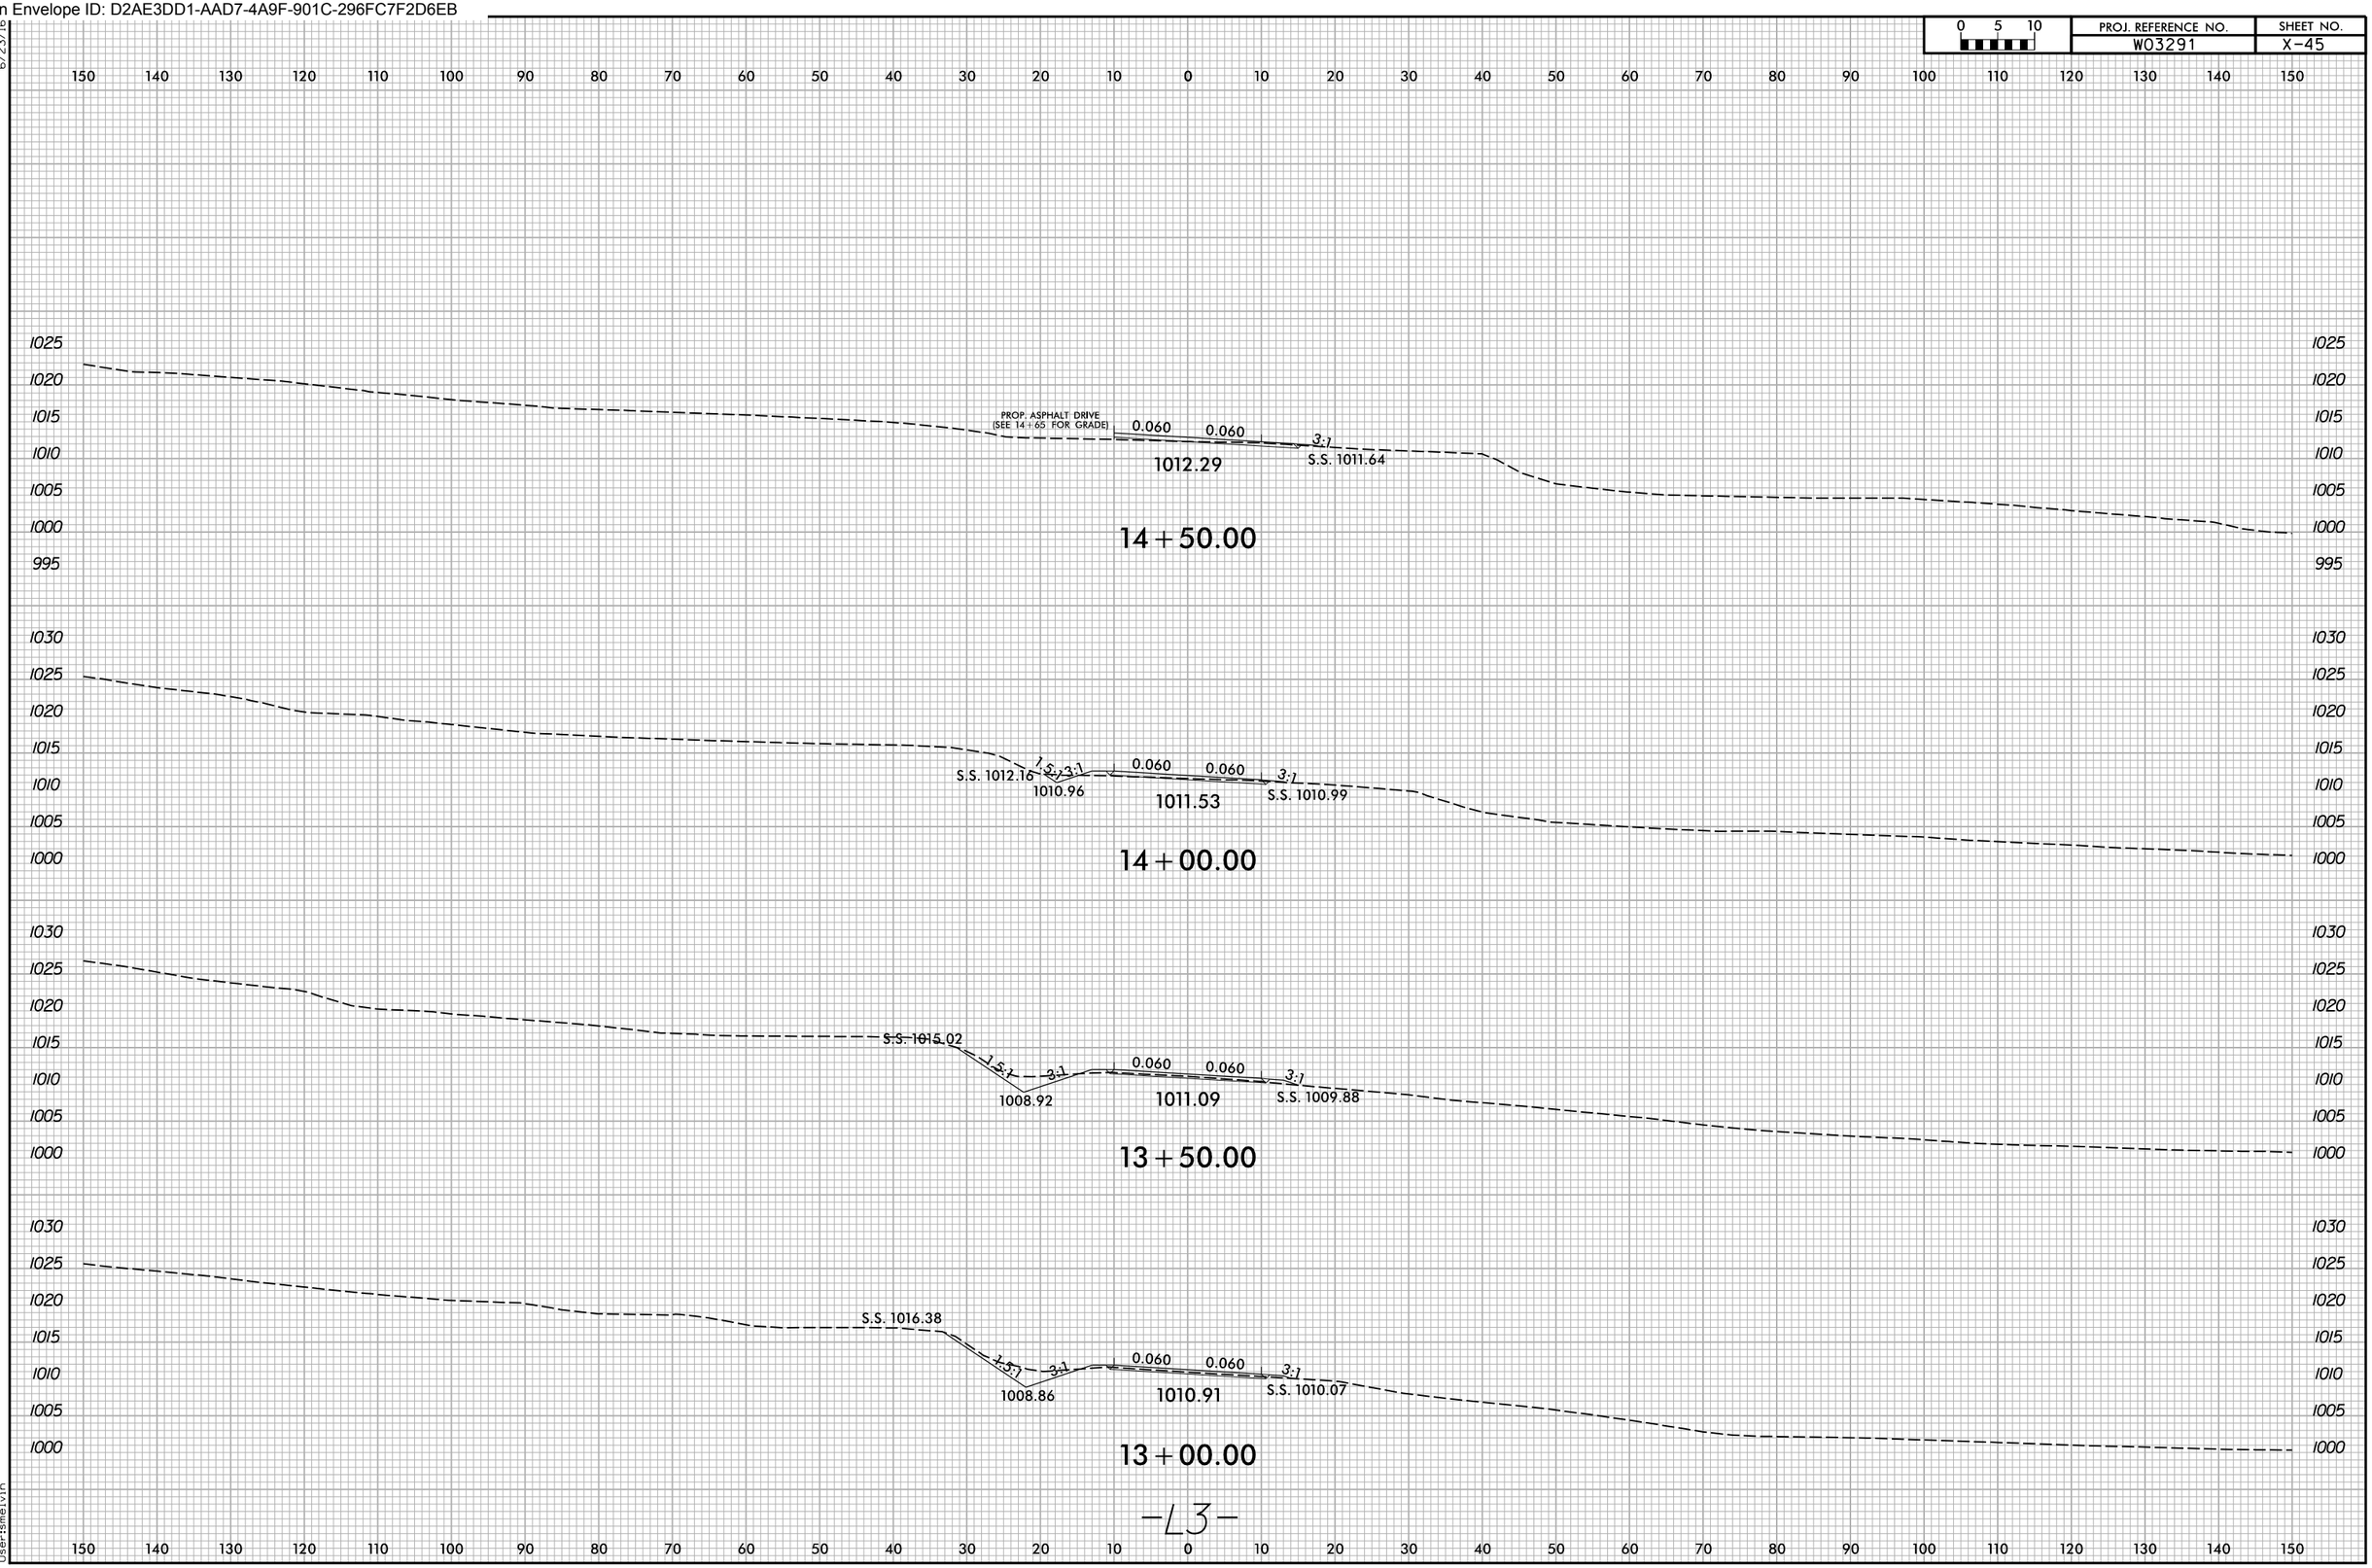

10/22/2025
X:\NCDOT\Green River Cove Rd Rehab\Roadway\XSC\GreenRiver Cove_Rdg_xpl_All.dgn
User:smelvin

Docusign Envelope ID: D2AE3DD1-AAD7-4A9F-901C-296FC7F2D6EB

0 5 10	PROJ. REFERENCE NO.	SHEET NO.
	W03291	X-46

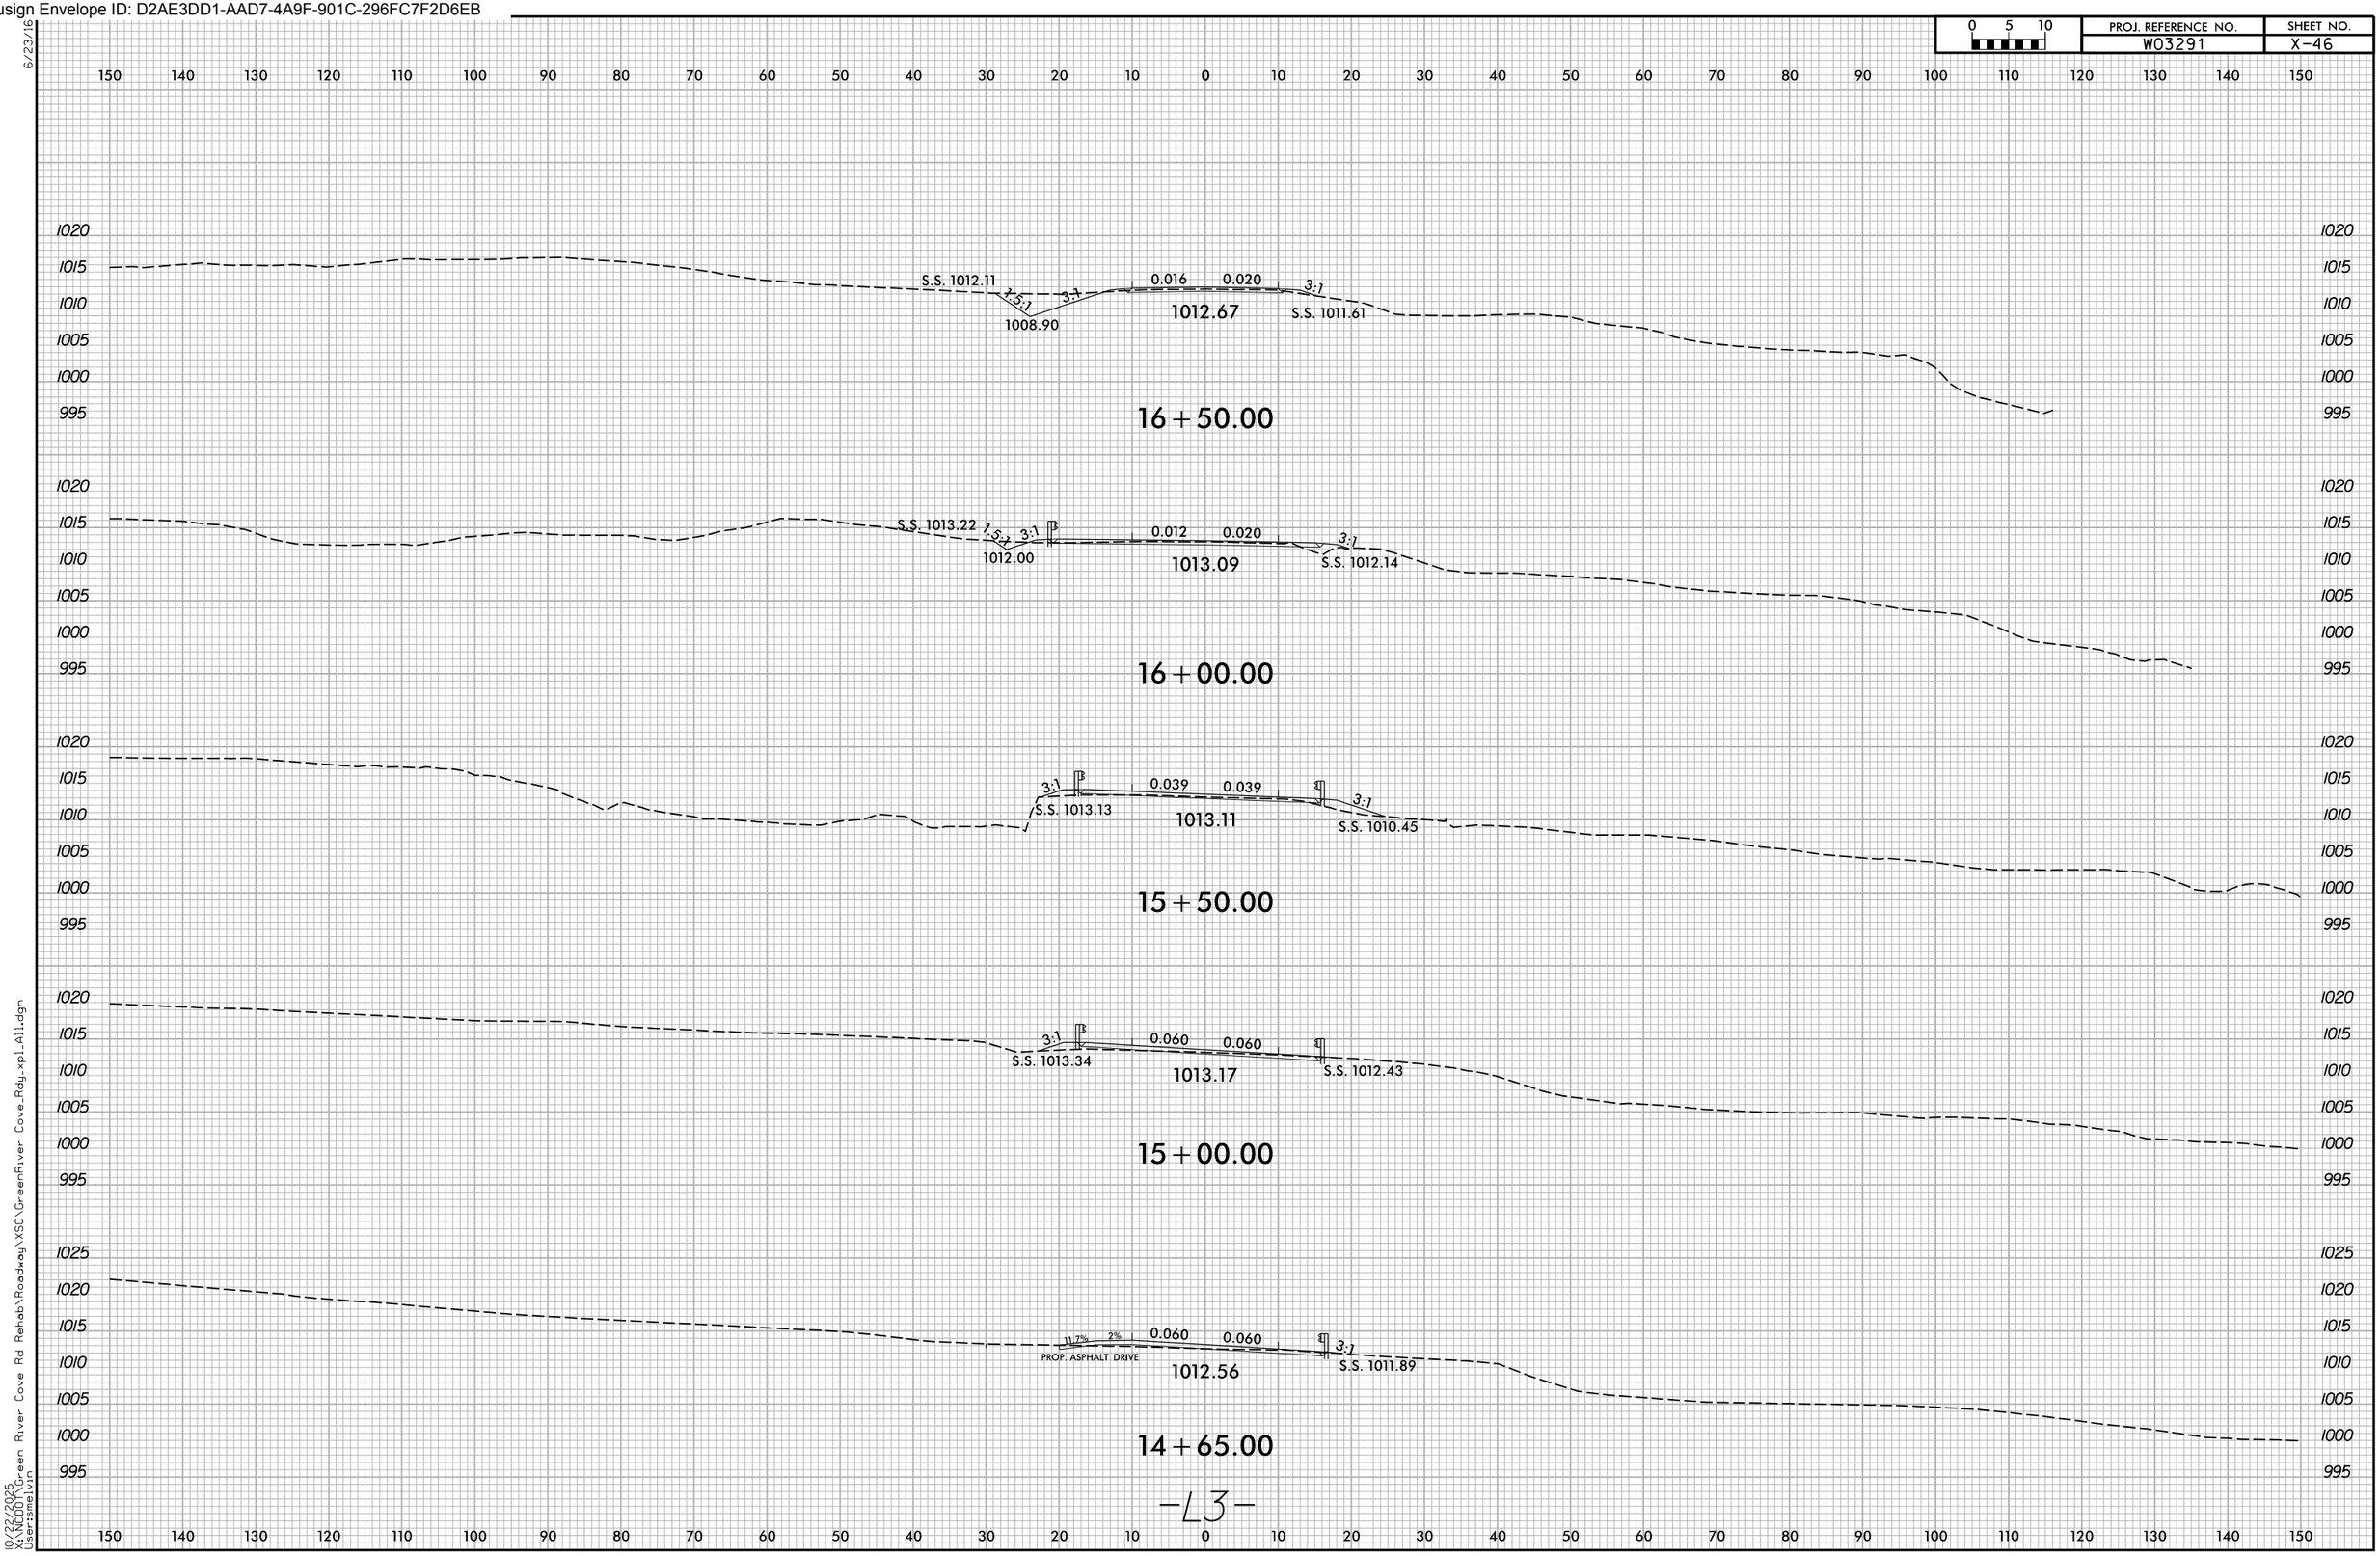

-L3-

Docusign Envelope ID: D2AE3DD1-AAD7-4A9F-901C-296FC7F2D6EB

0 5 10	PROJ. REFERENCE NO.	SHEET NO.
	W03291	X-47

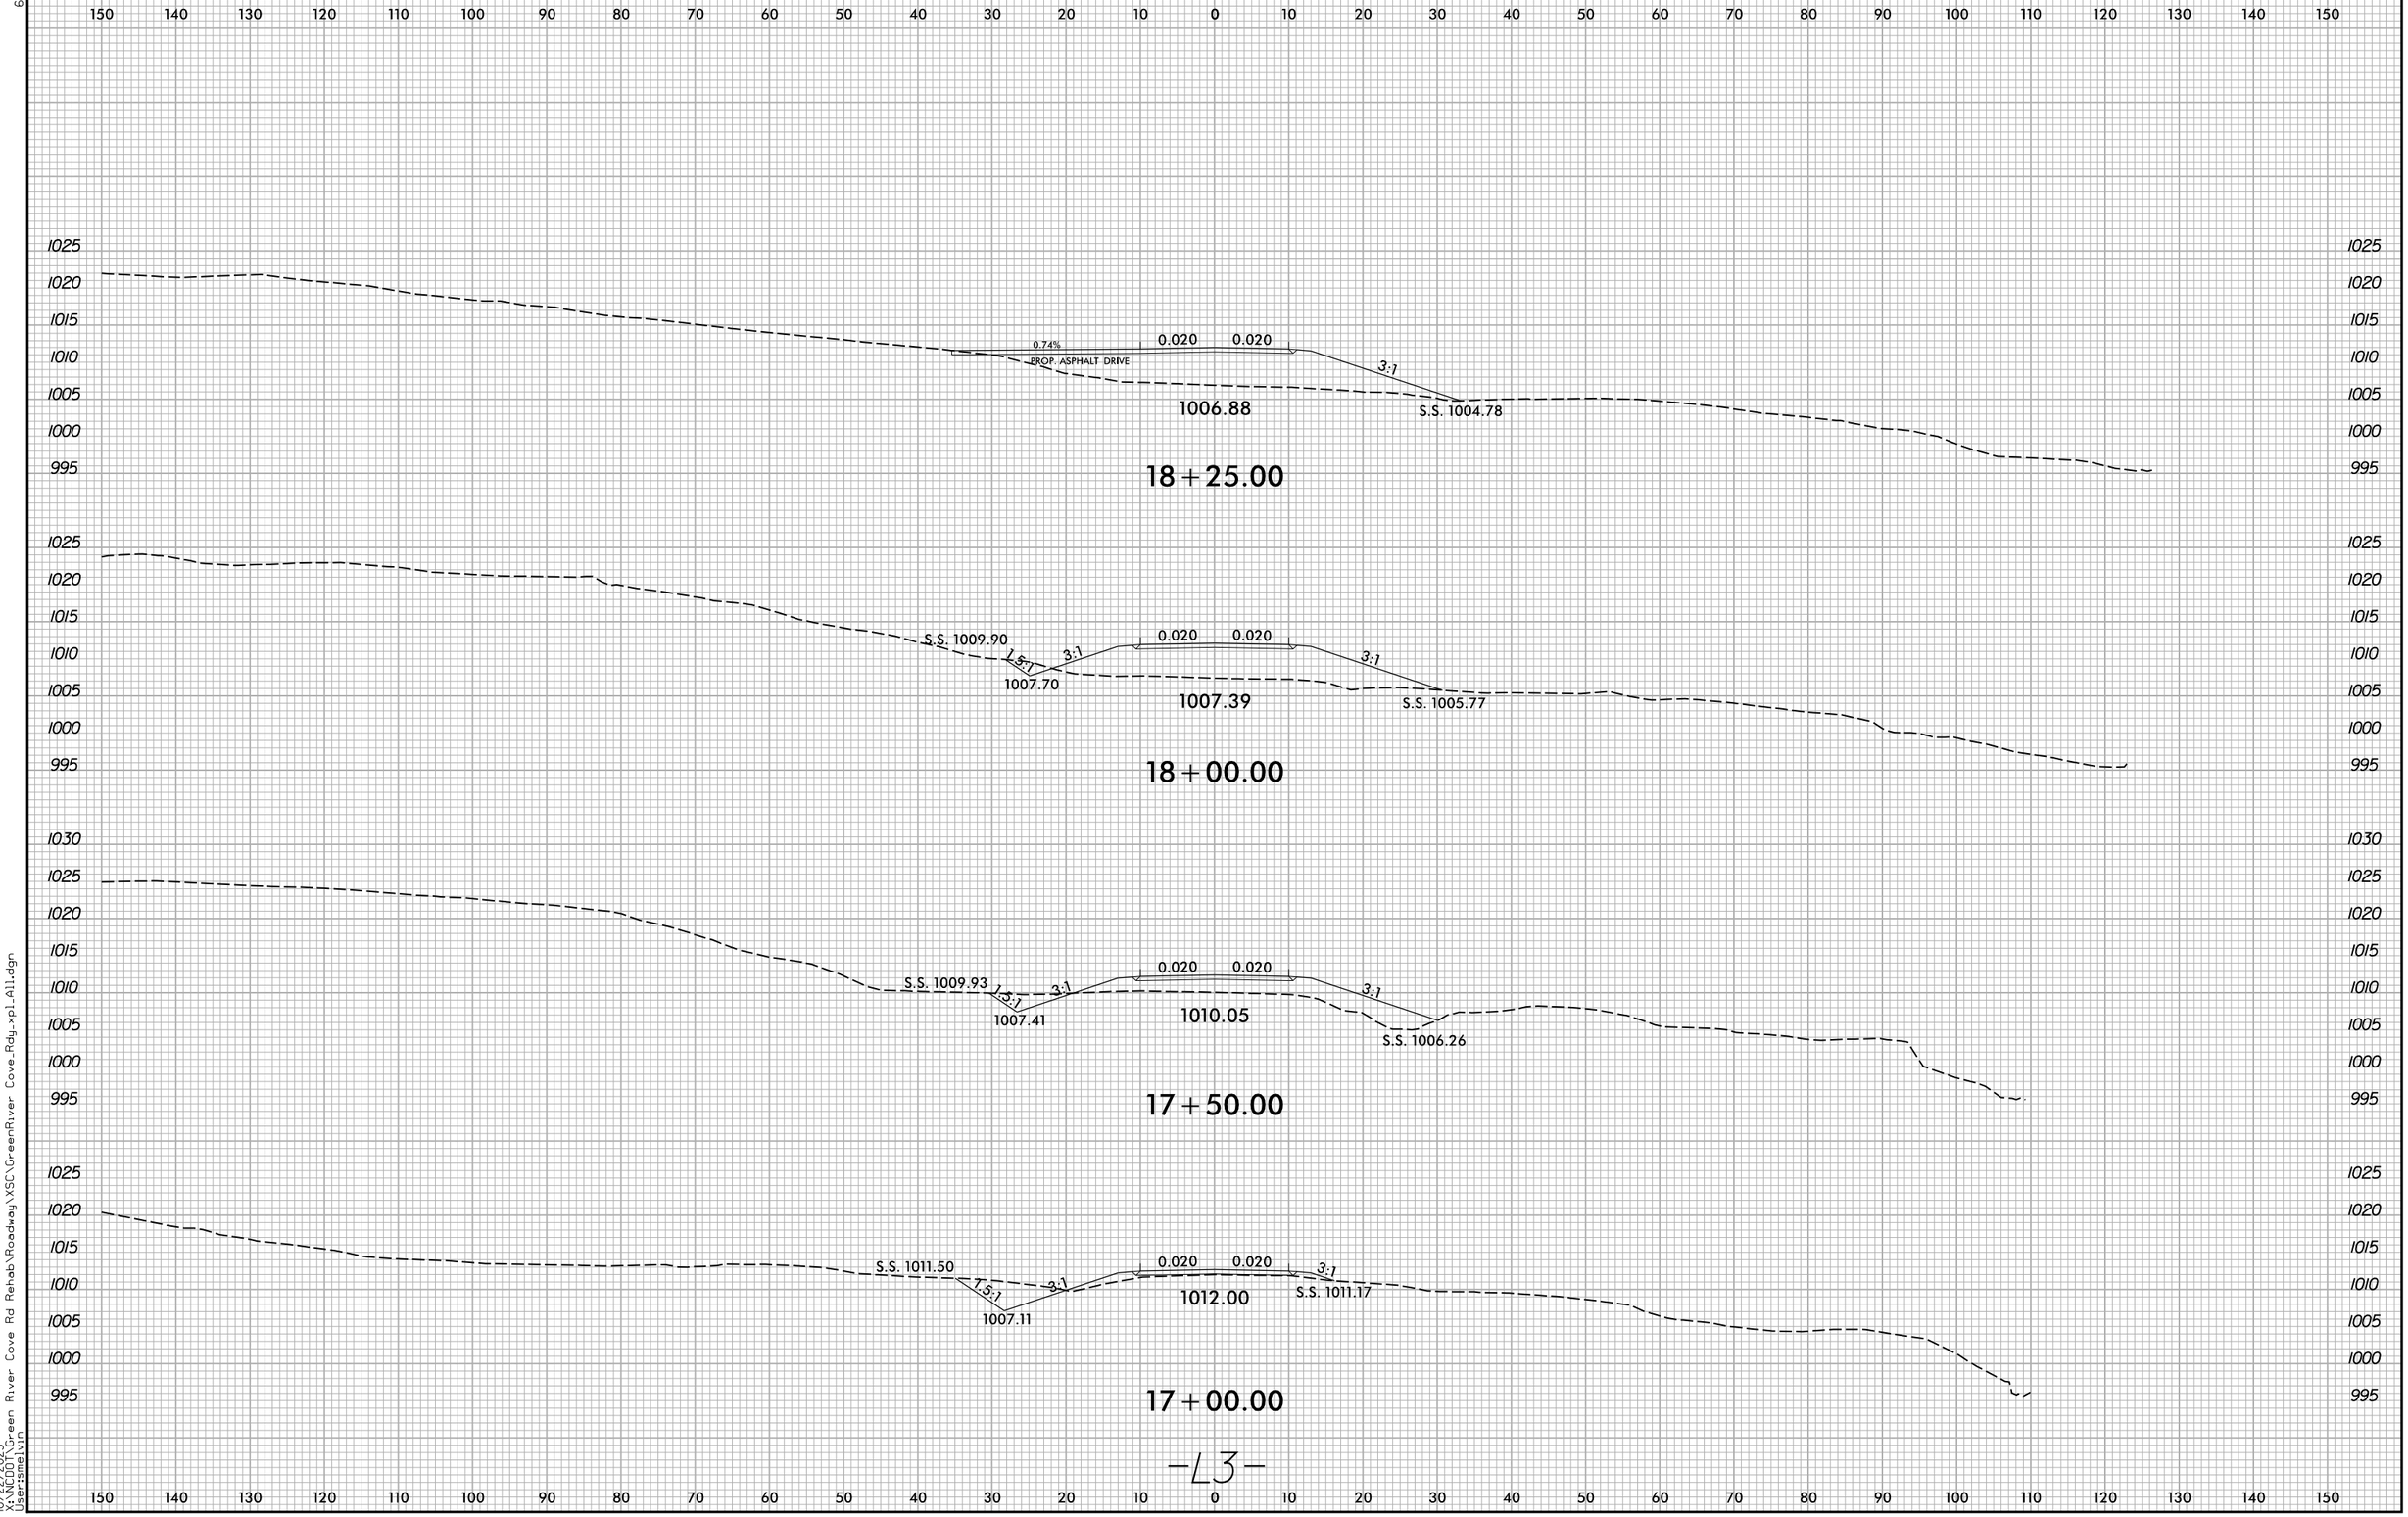

-L3-

Docusign Envelope ID: D2AE3DD1-AAD7-4A9F-901C-296FC7F2D6EB

6/23/16

0 5 10	PROJ. REFERENCE NO.	SHEET NO.
	W03291	X-48

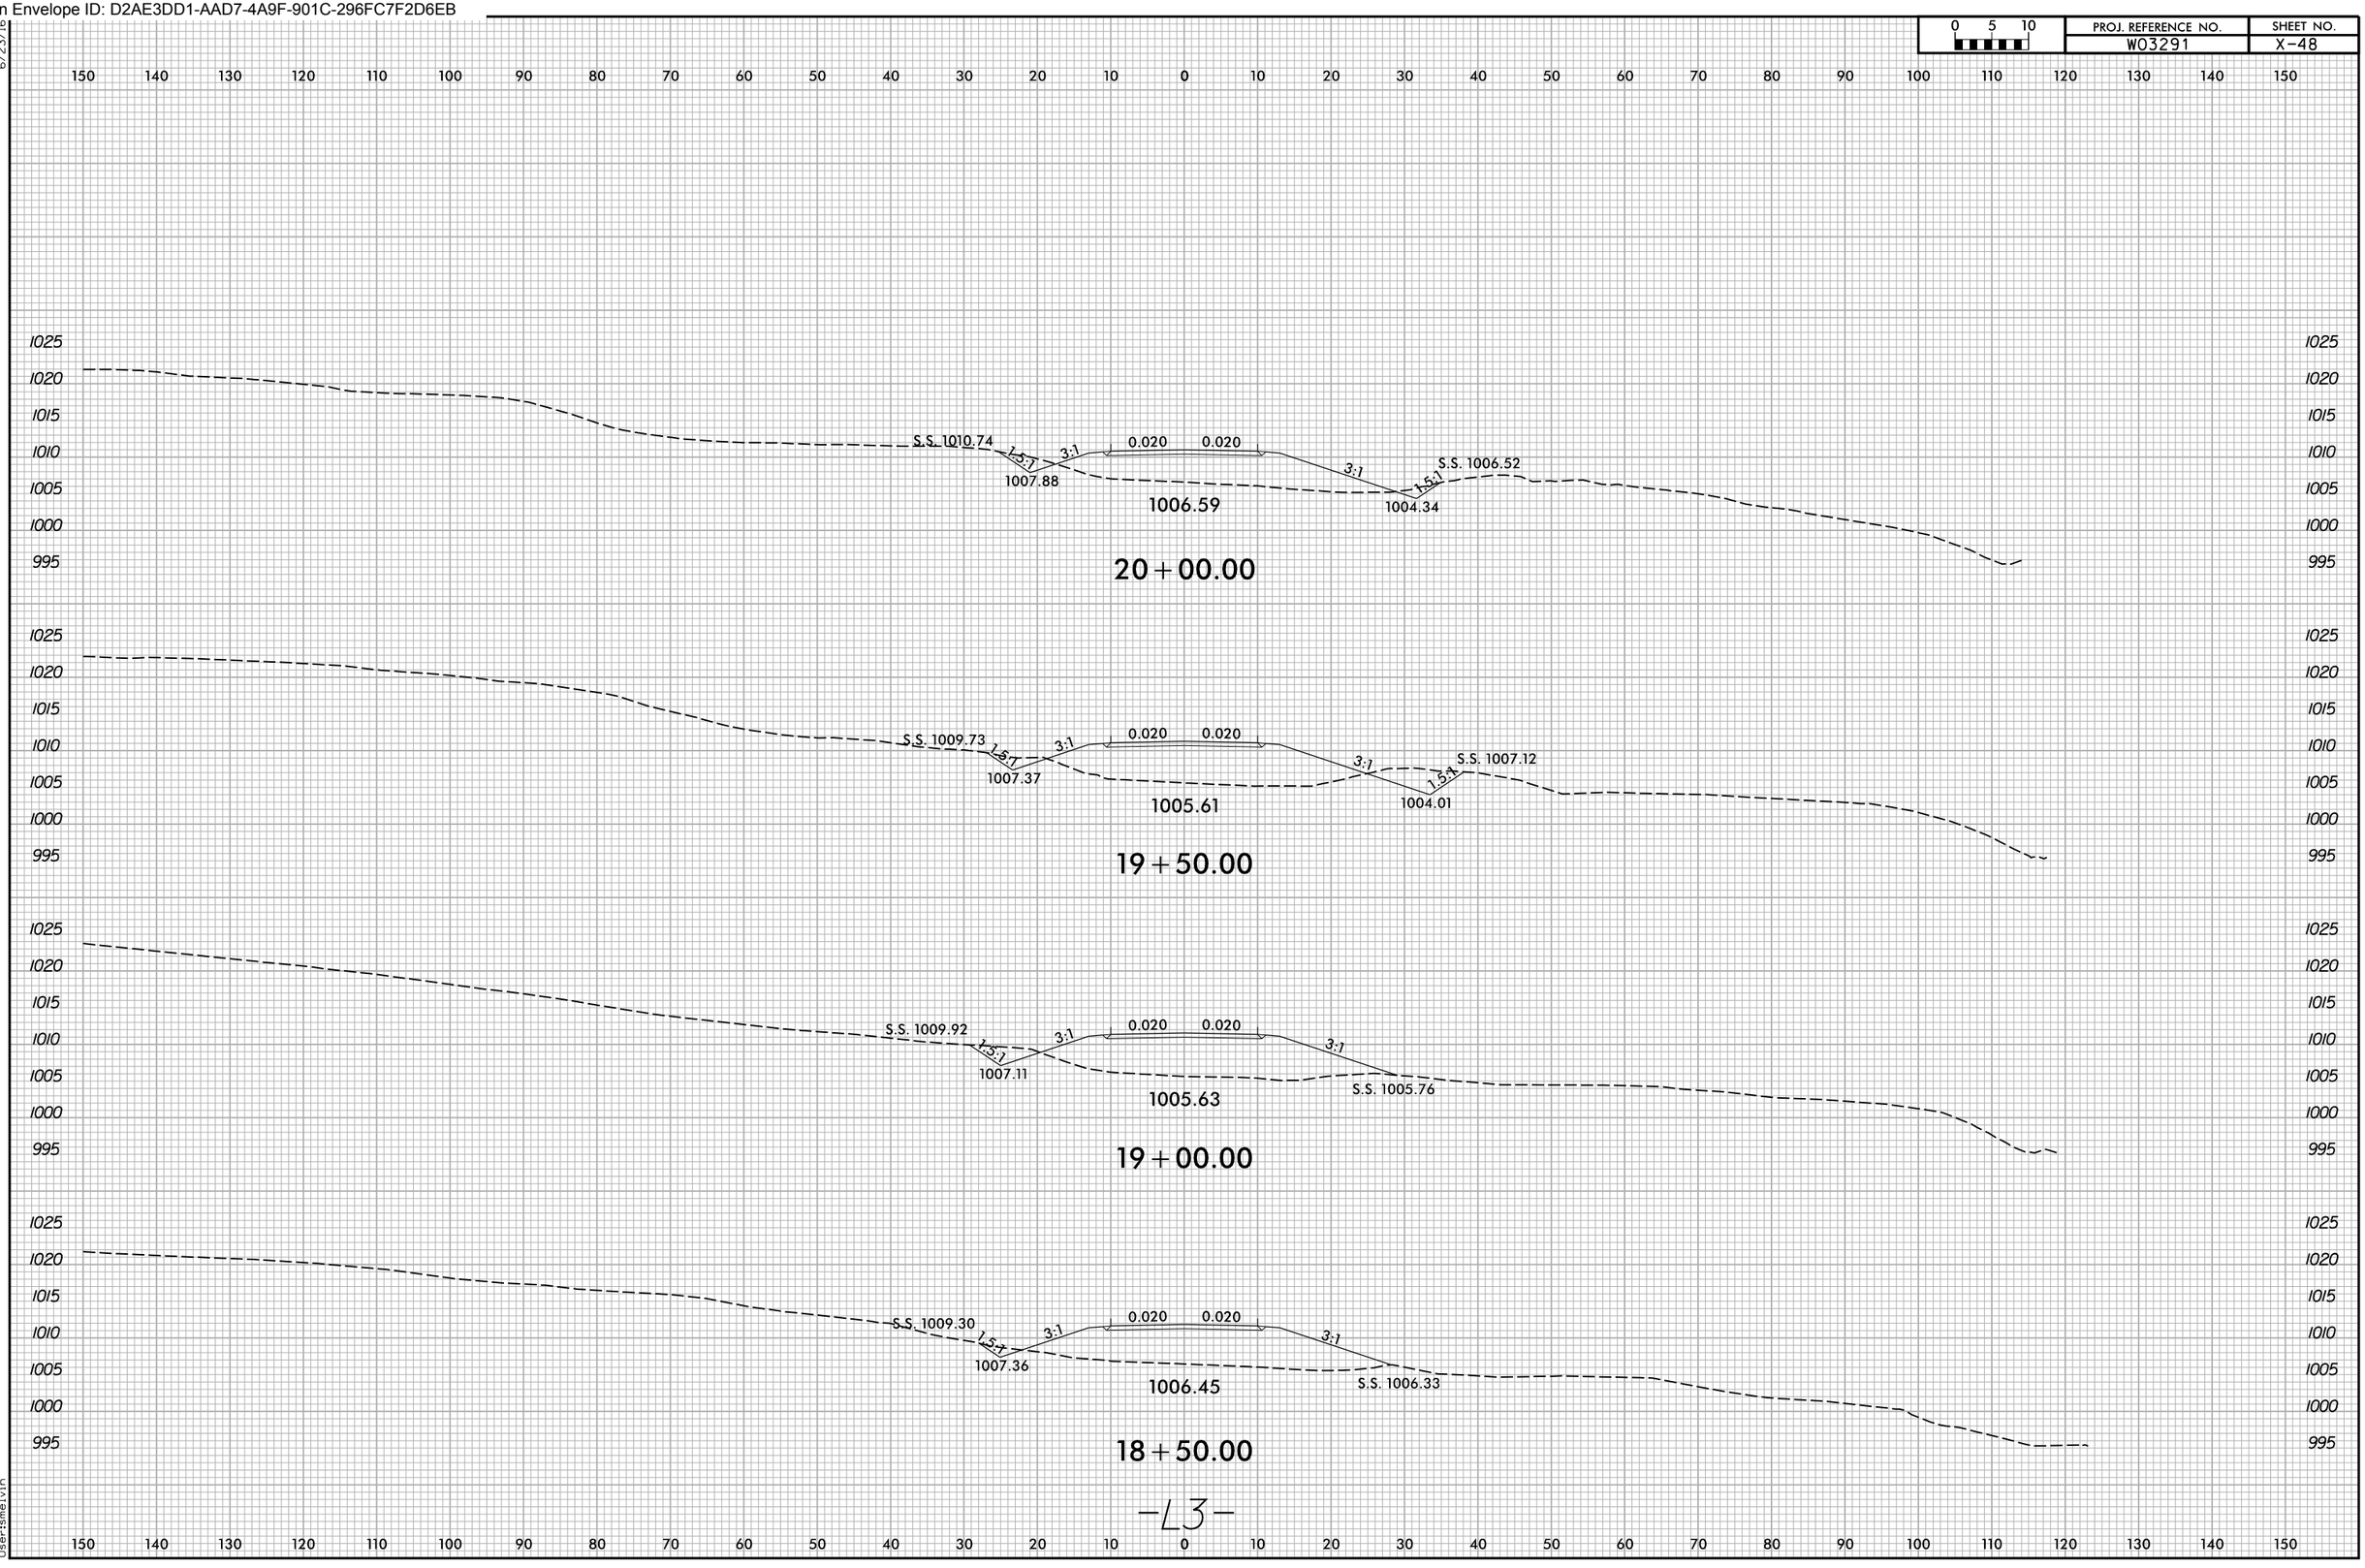

-L3-

10/22/2025
X:\NCDOT\Green River Cove Rd Rehab\Roadway\XSC\GreenRiver Cove_Rdy_xpl_All.dgn
User:smelvin

Docusign Envelope ID: D2AE3DD1-AAD7-4A9F-901C-296FC7F2D6EB

0 5 10	PROJ. REFERENCE NO.	SHEET NO.
	W03291	X-49

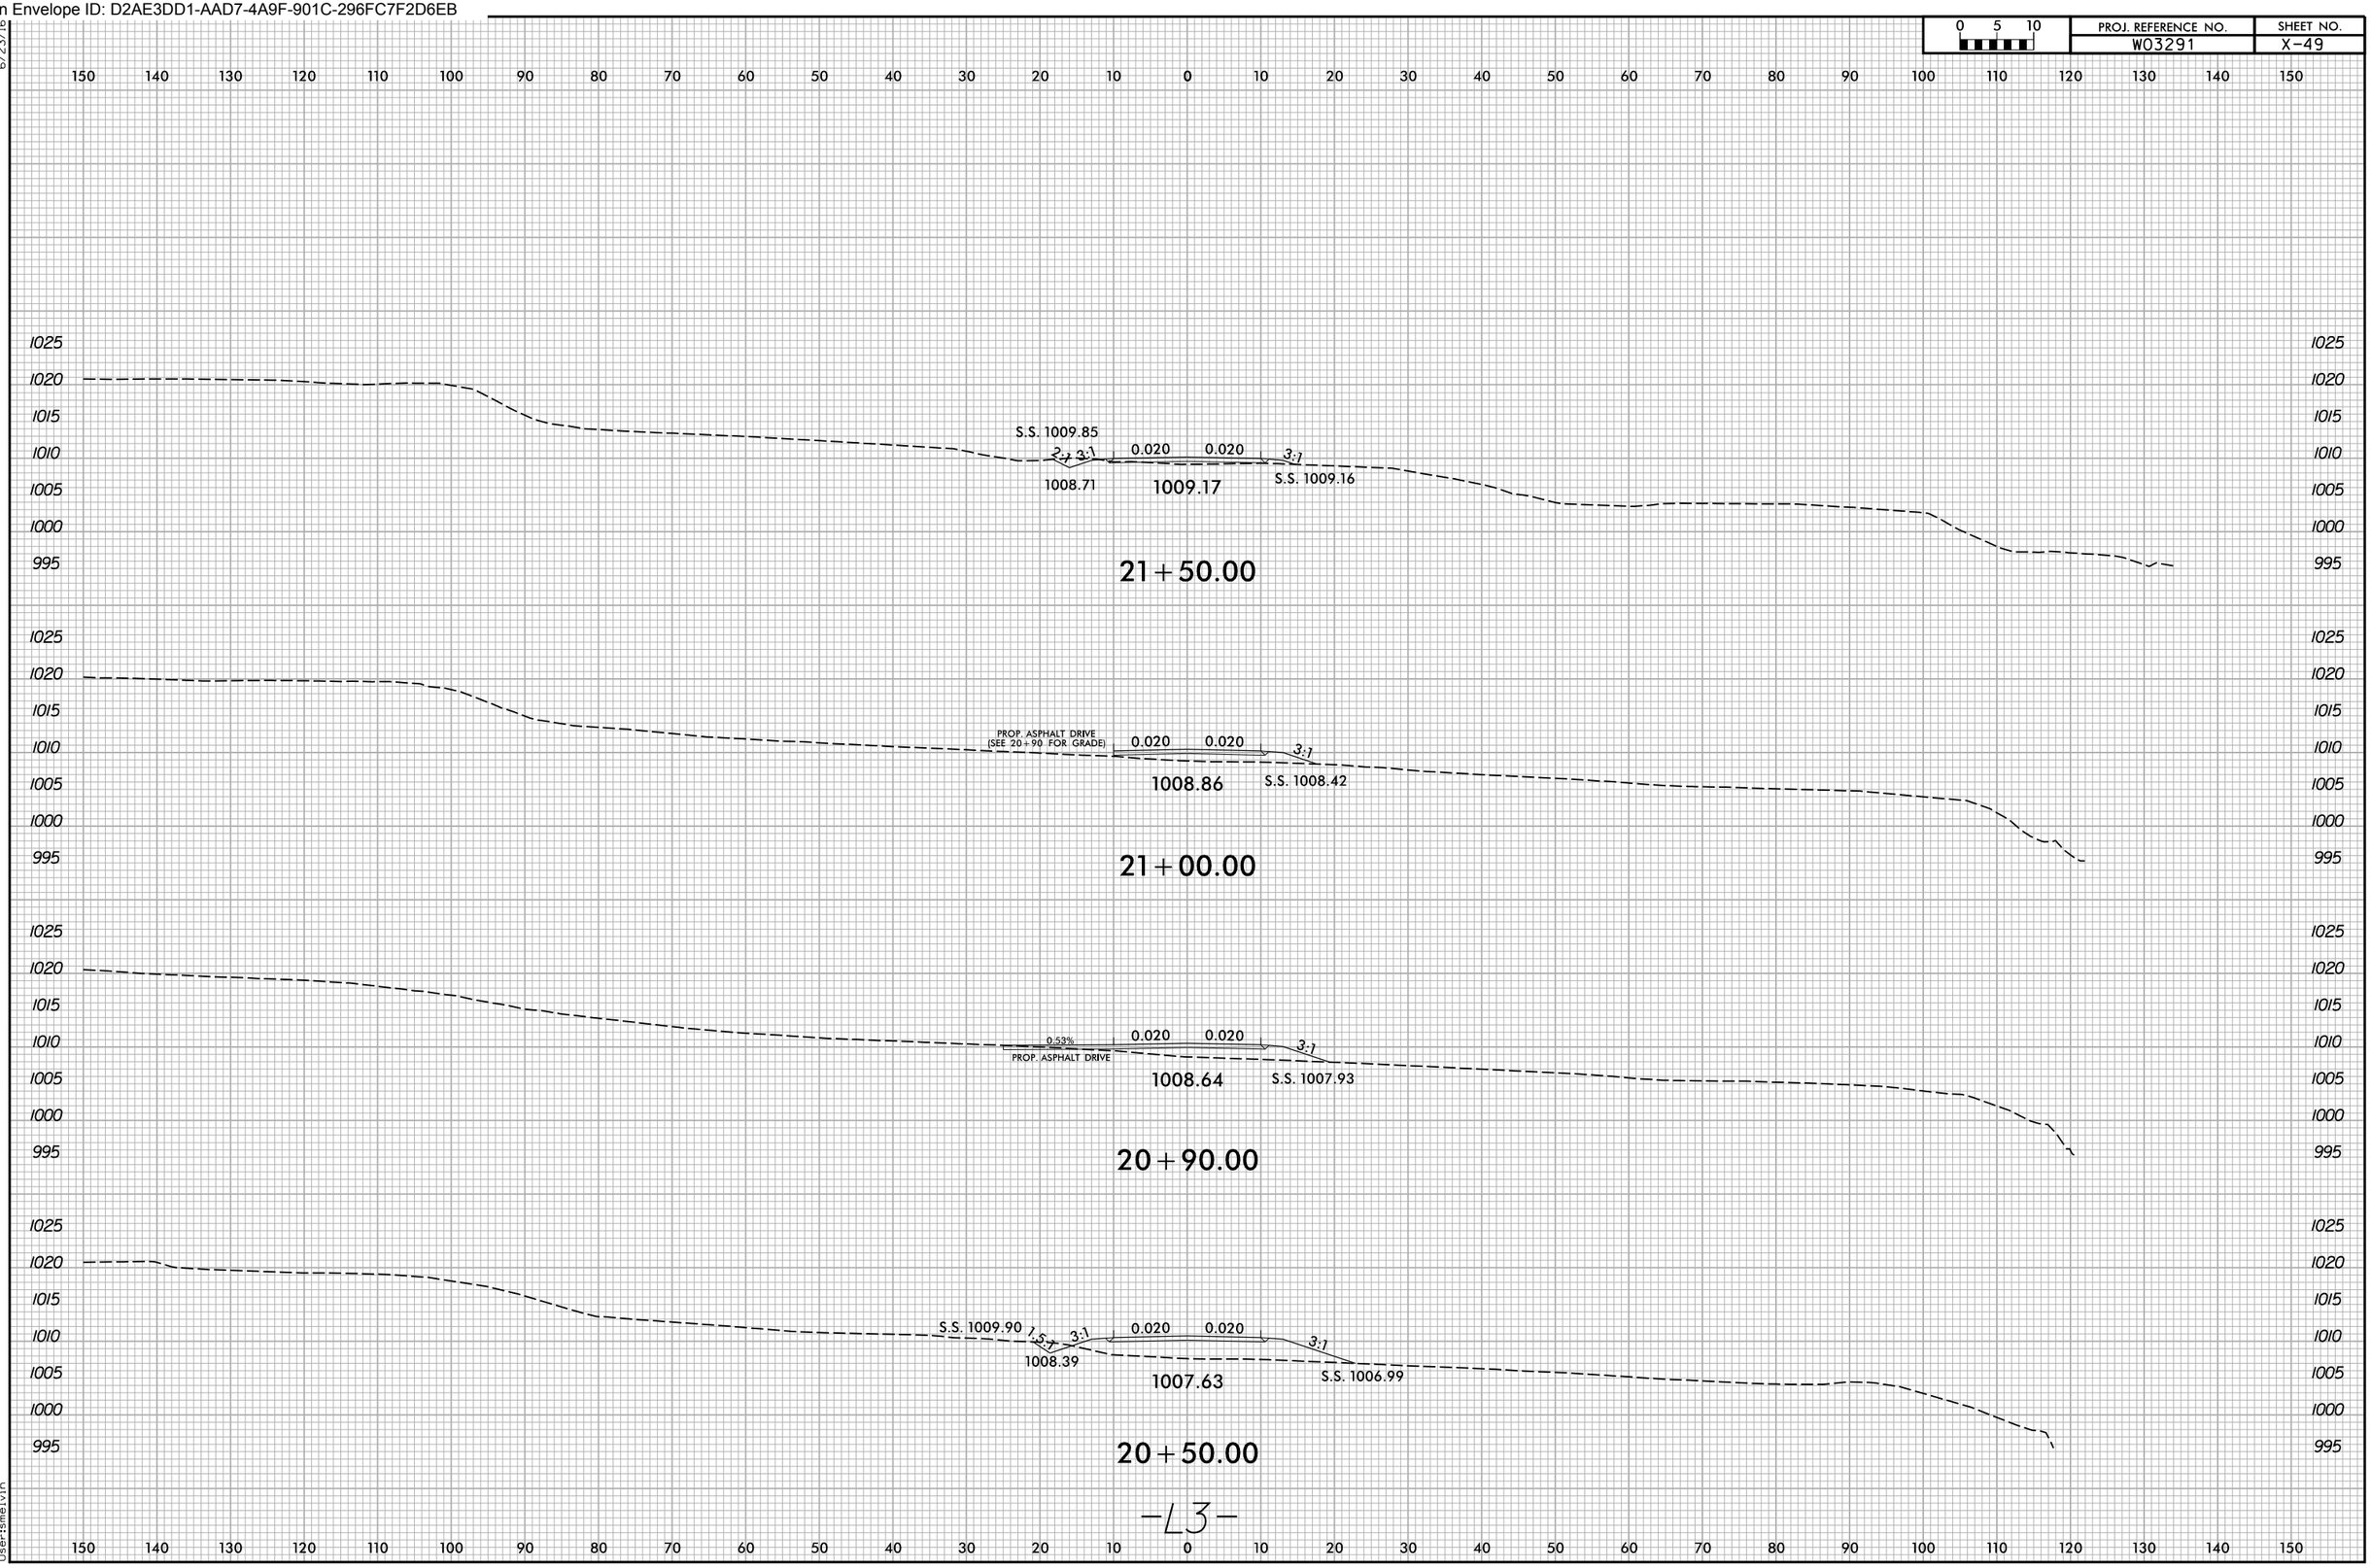

-L3-

Docusign Envelope ID: D2AE3DD1-AAD7-4A9F-901C-296FC7F2D6EB

6/23/16

0 5 10	PROJ. REFERENCE NO.	SHEET NO.
	W03291	X-50

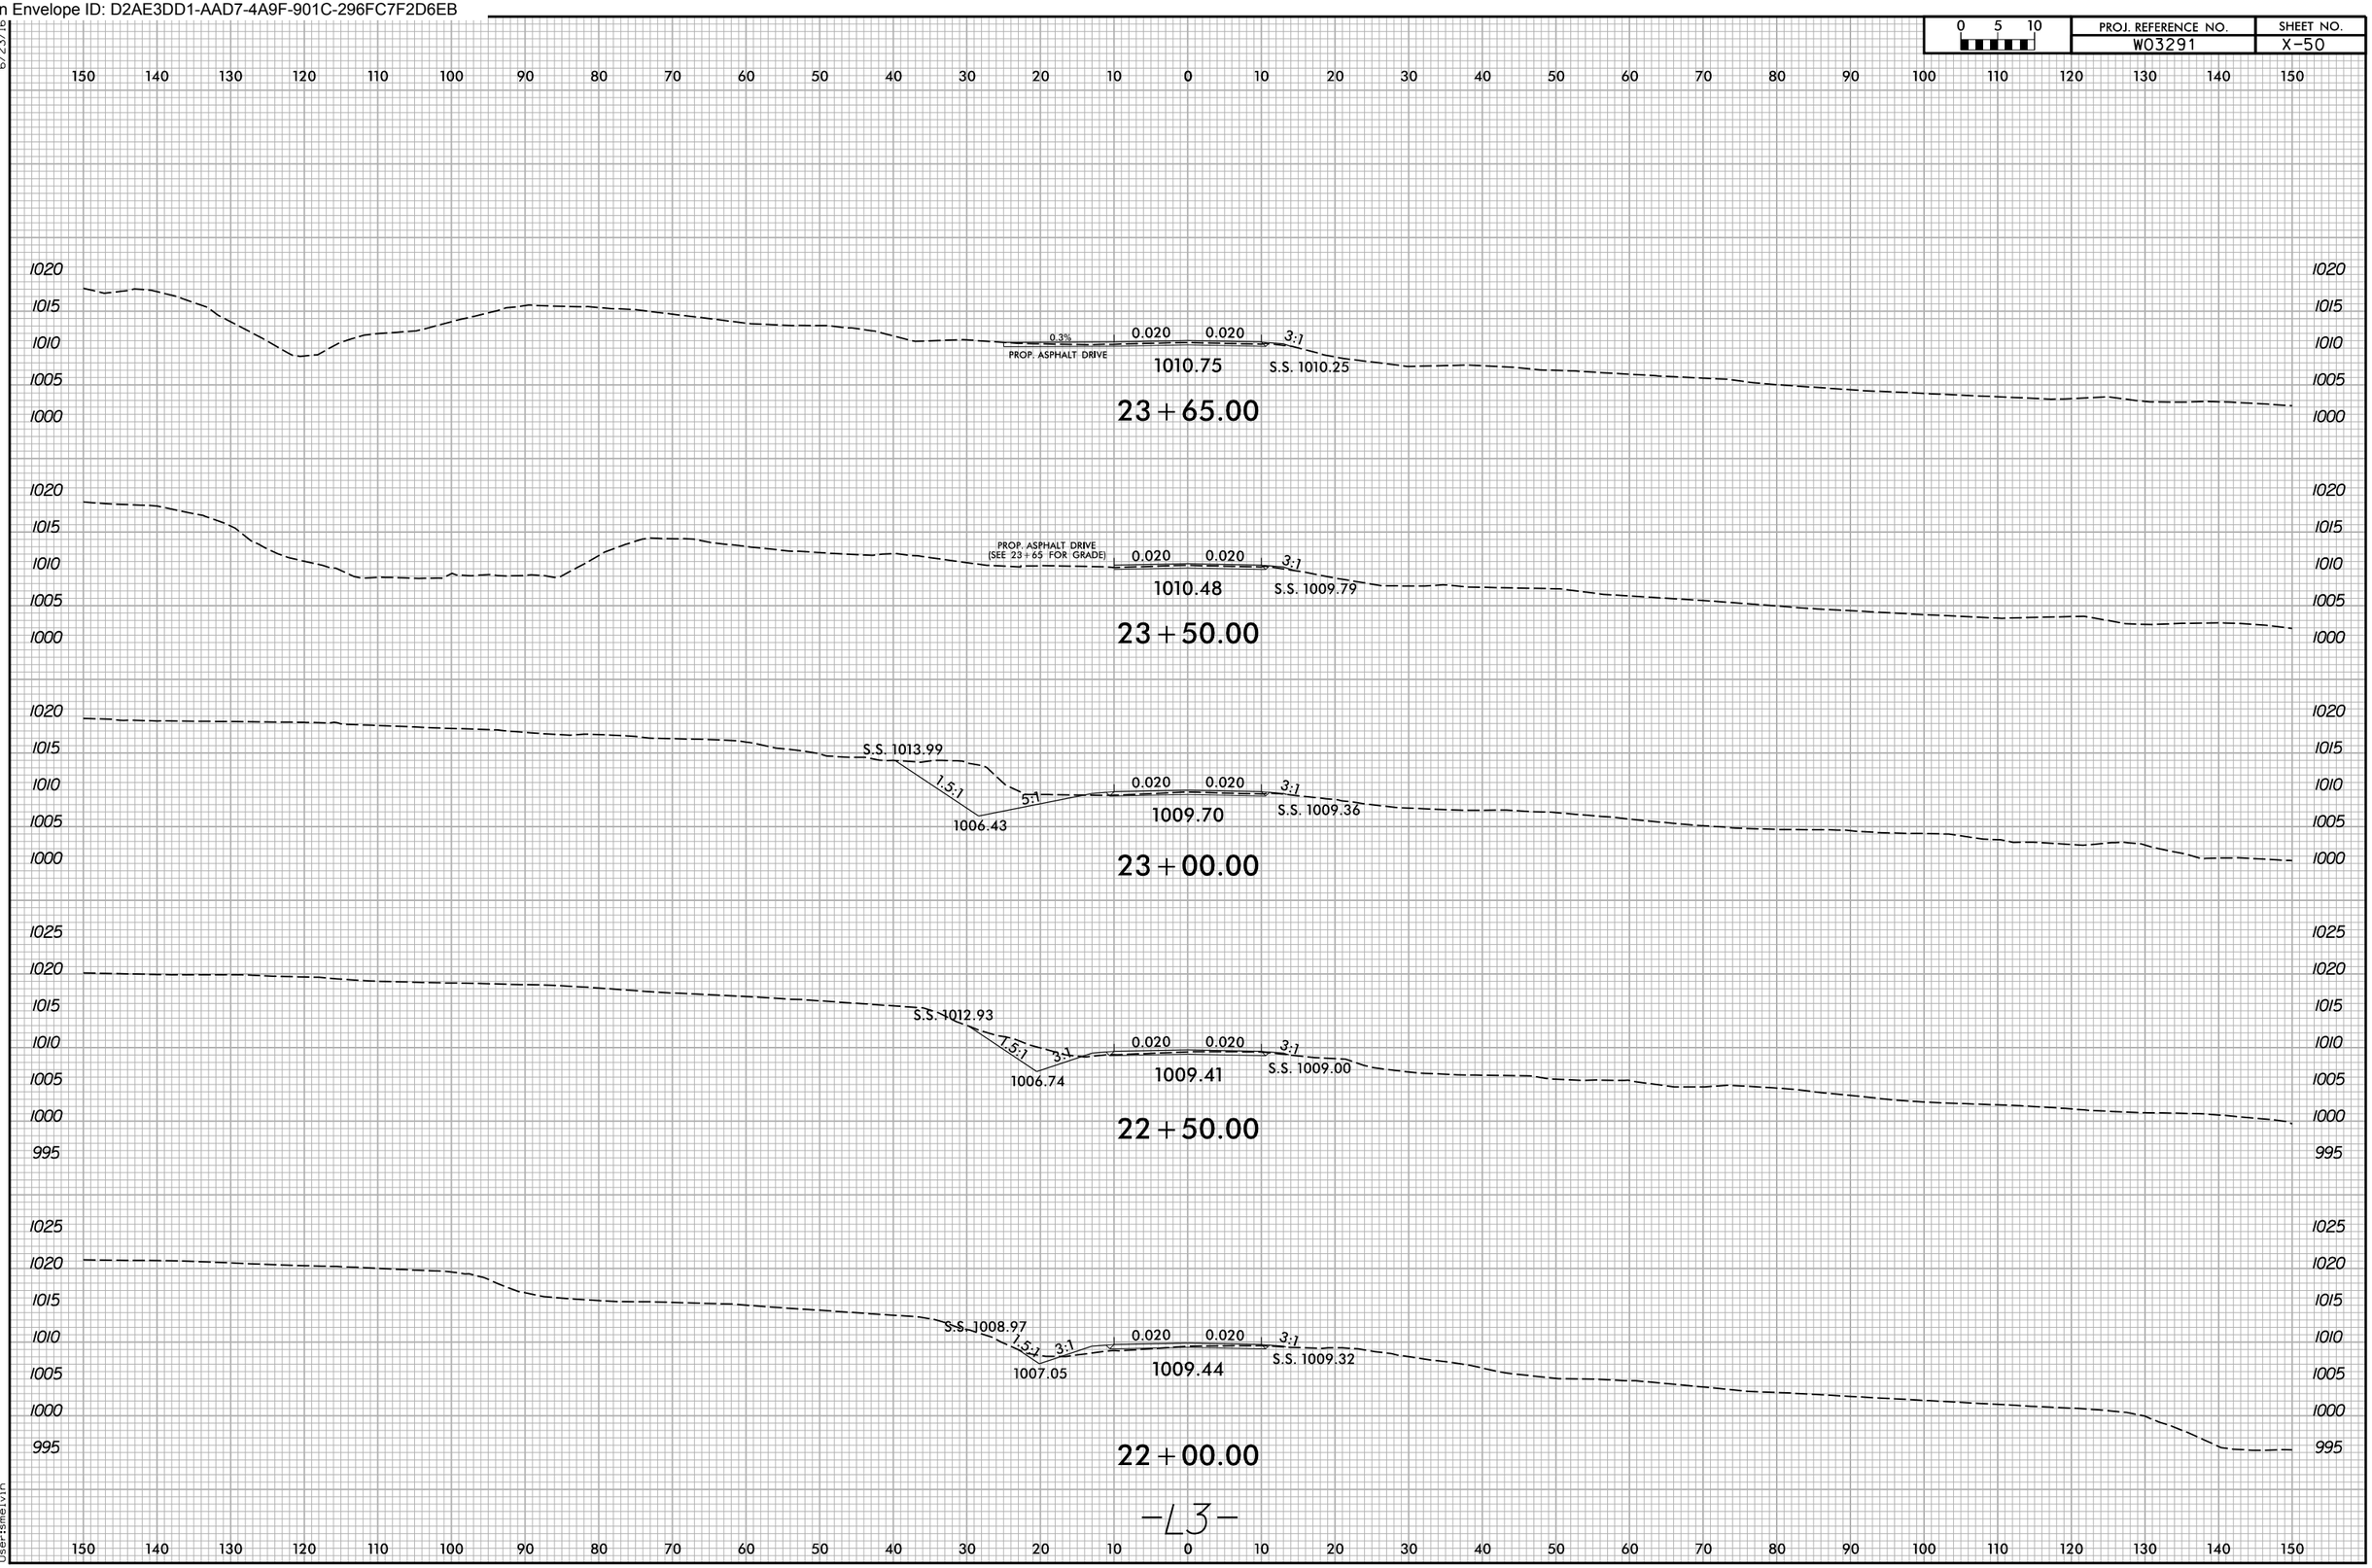

-L3-

10/22/2025
X:\NCDOT\Green River Cove Rd Rehab\Roadway\XSC\GreenRiver Cove_Rdy_xpl_All.dgn
Usersmelvin

Docusign Envelope ID: D2AE3DD1-AAD7-4A9F-901C-296FC7F2D6EB

6/23/16

0 5 10	PROJ. REFERENCE NO.	SHEET NO.
	W03291	X-51

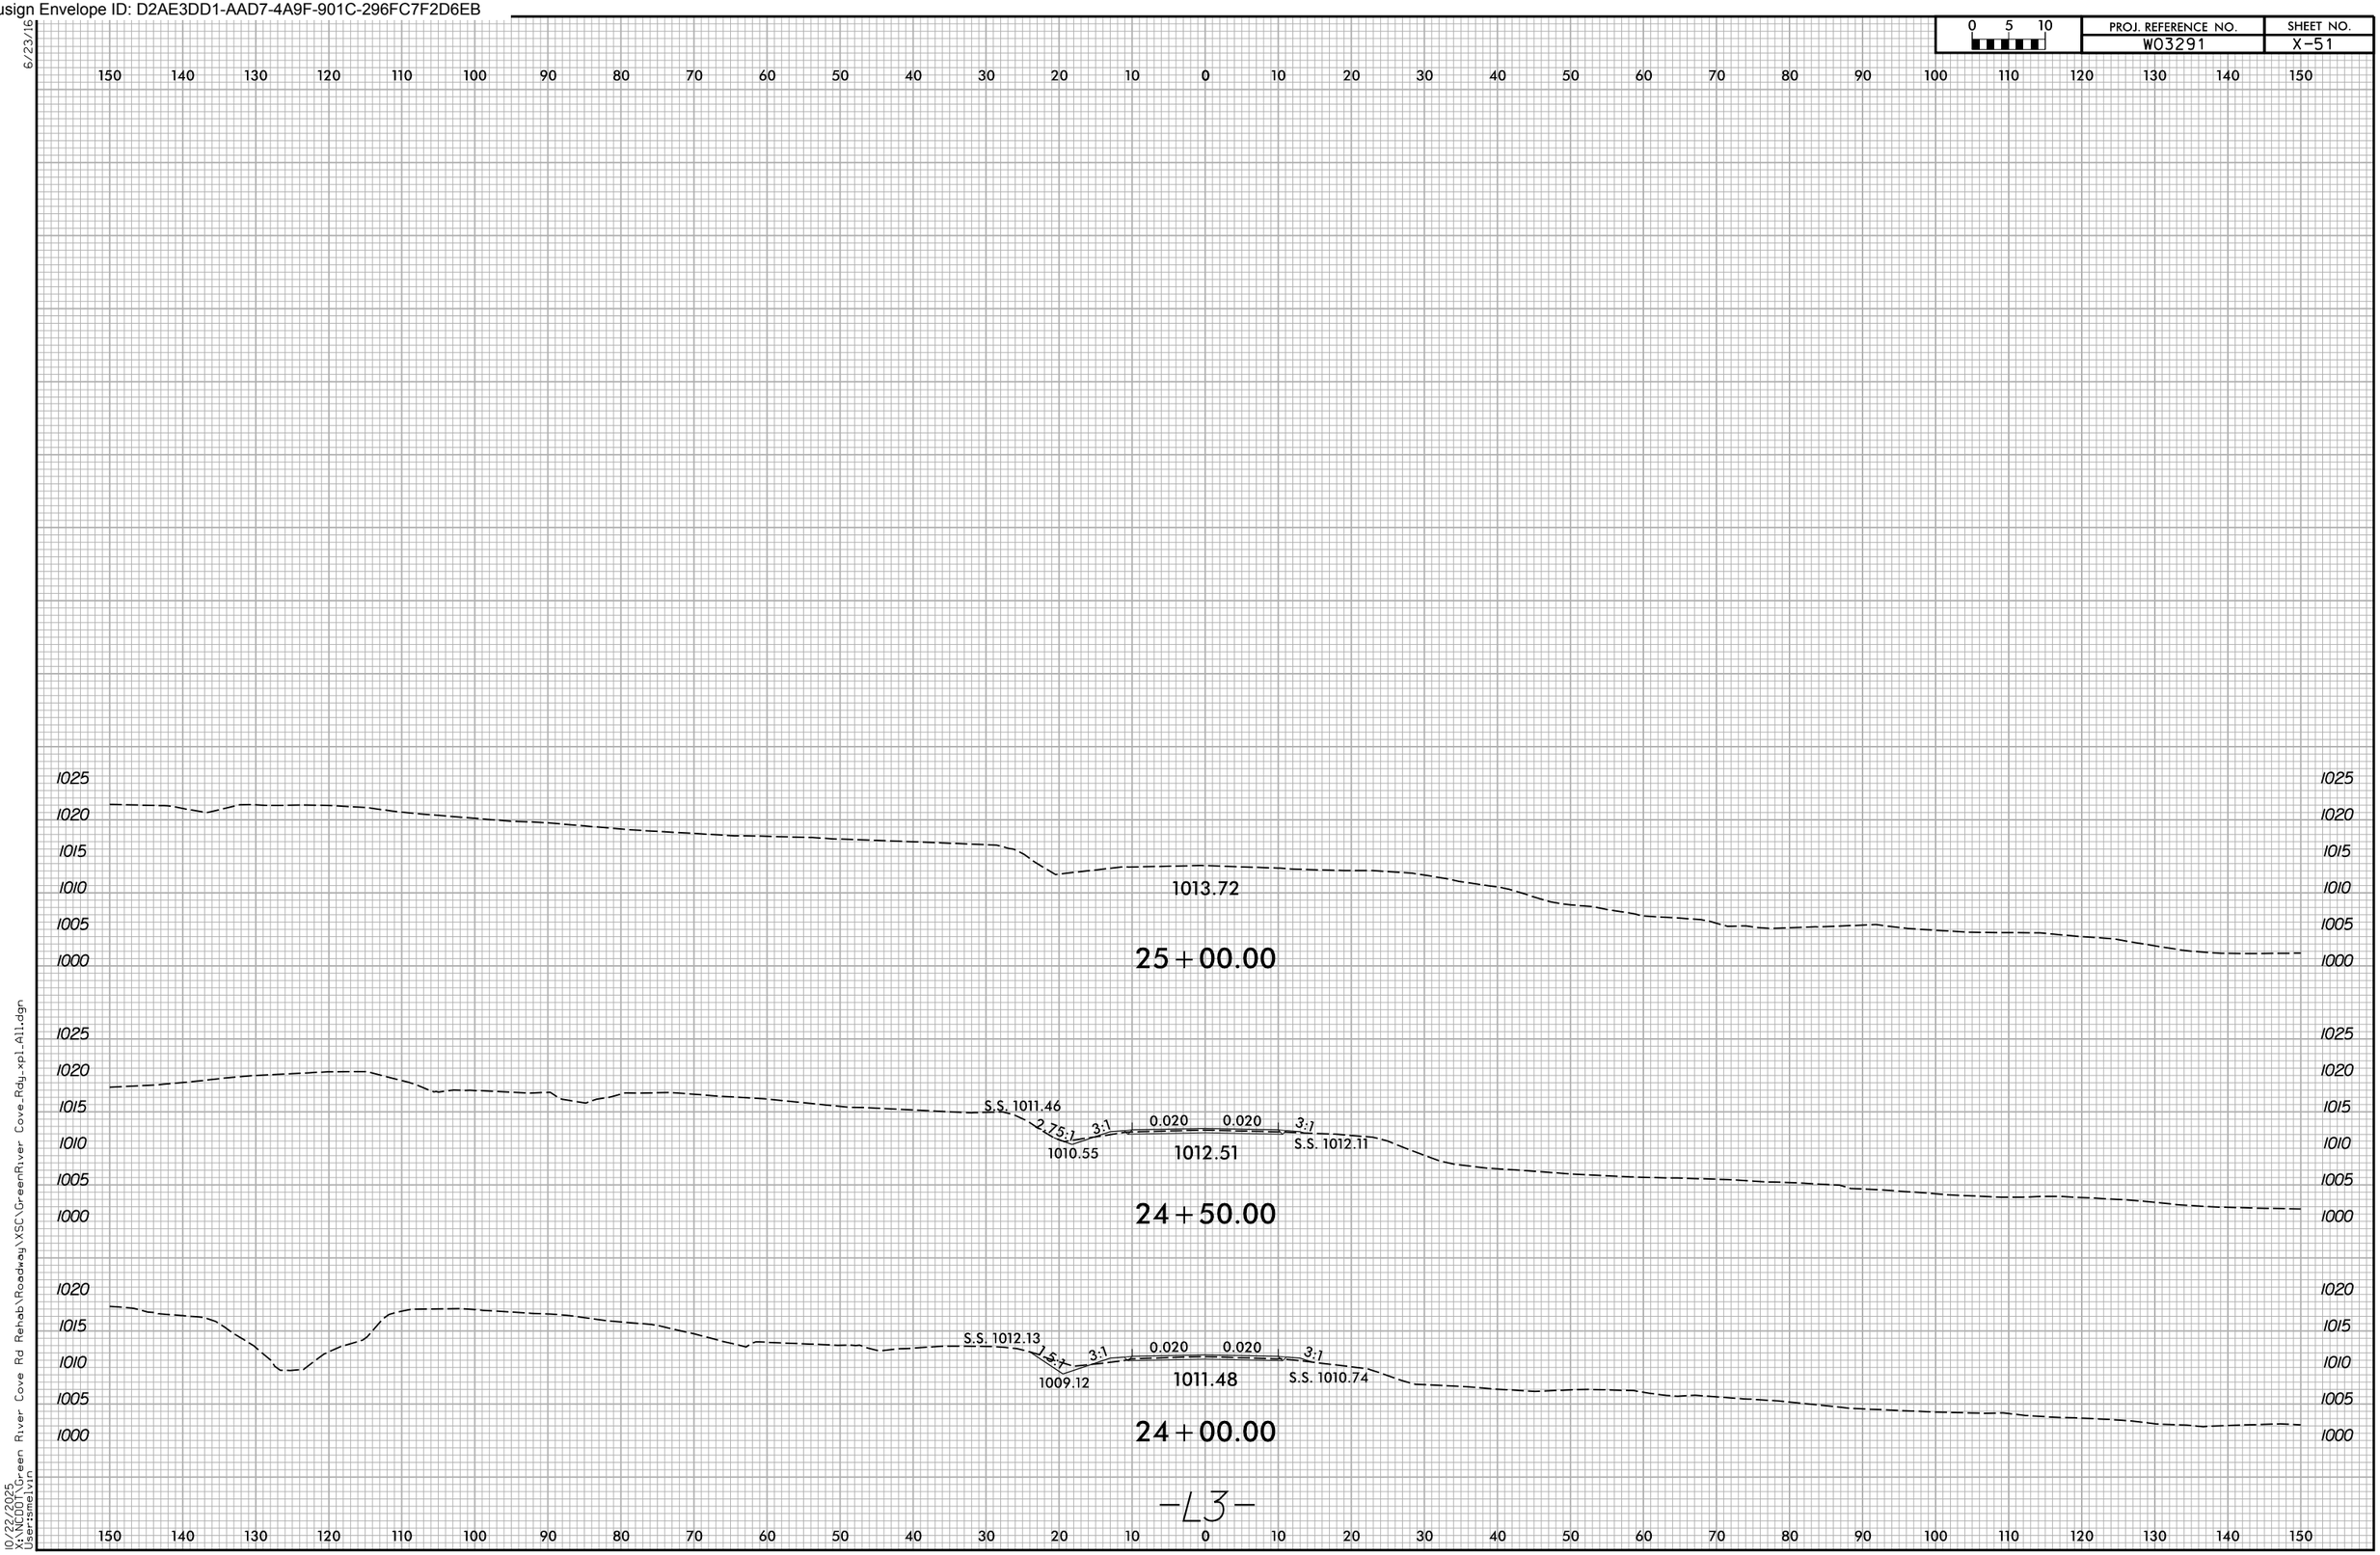

-43-

10/22/2025
X:\NCDOT\Green River Cove Rd Rehab\Roadway\XSC\GreenRiver Cove_Rdy_xpl_All.dgn
User:smelvin

Docusign Envelope ID: D2AE3DD1-AAD7-4A9F-901C-296FC7F2D6EB

0 5 10	PROJ. REFERENCE NO.	SHEET NO.
	W03291	X-52

6/23/16
10/22/2025
X:\NCDOT\Green River Cove Rd Rehab\Roadway\XSC\GreenRiver Cove_Rdy_xpl_All.dgn
Usersmelvin

Docusign Envelope ID: D2AE3DD1-AAD7-4A9F-901C-296FC7F2D6EB

6/23/16

0 5 10	PROJ. REFERENCE NO.	SHEET NO.
	W03291	X-53

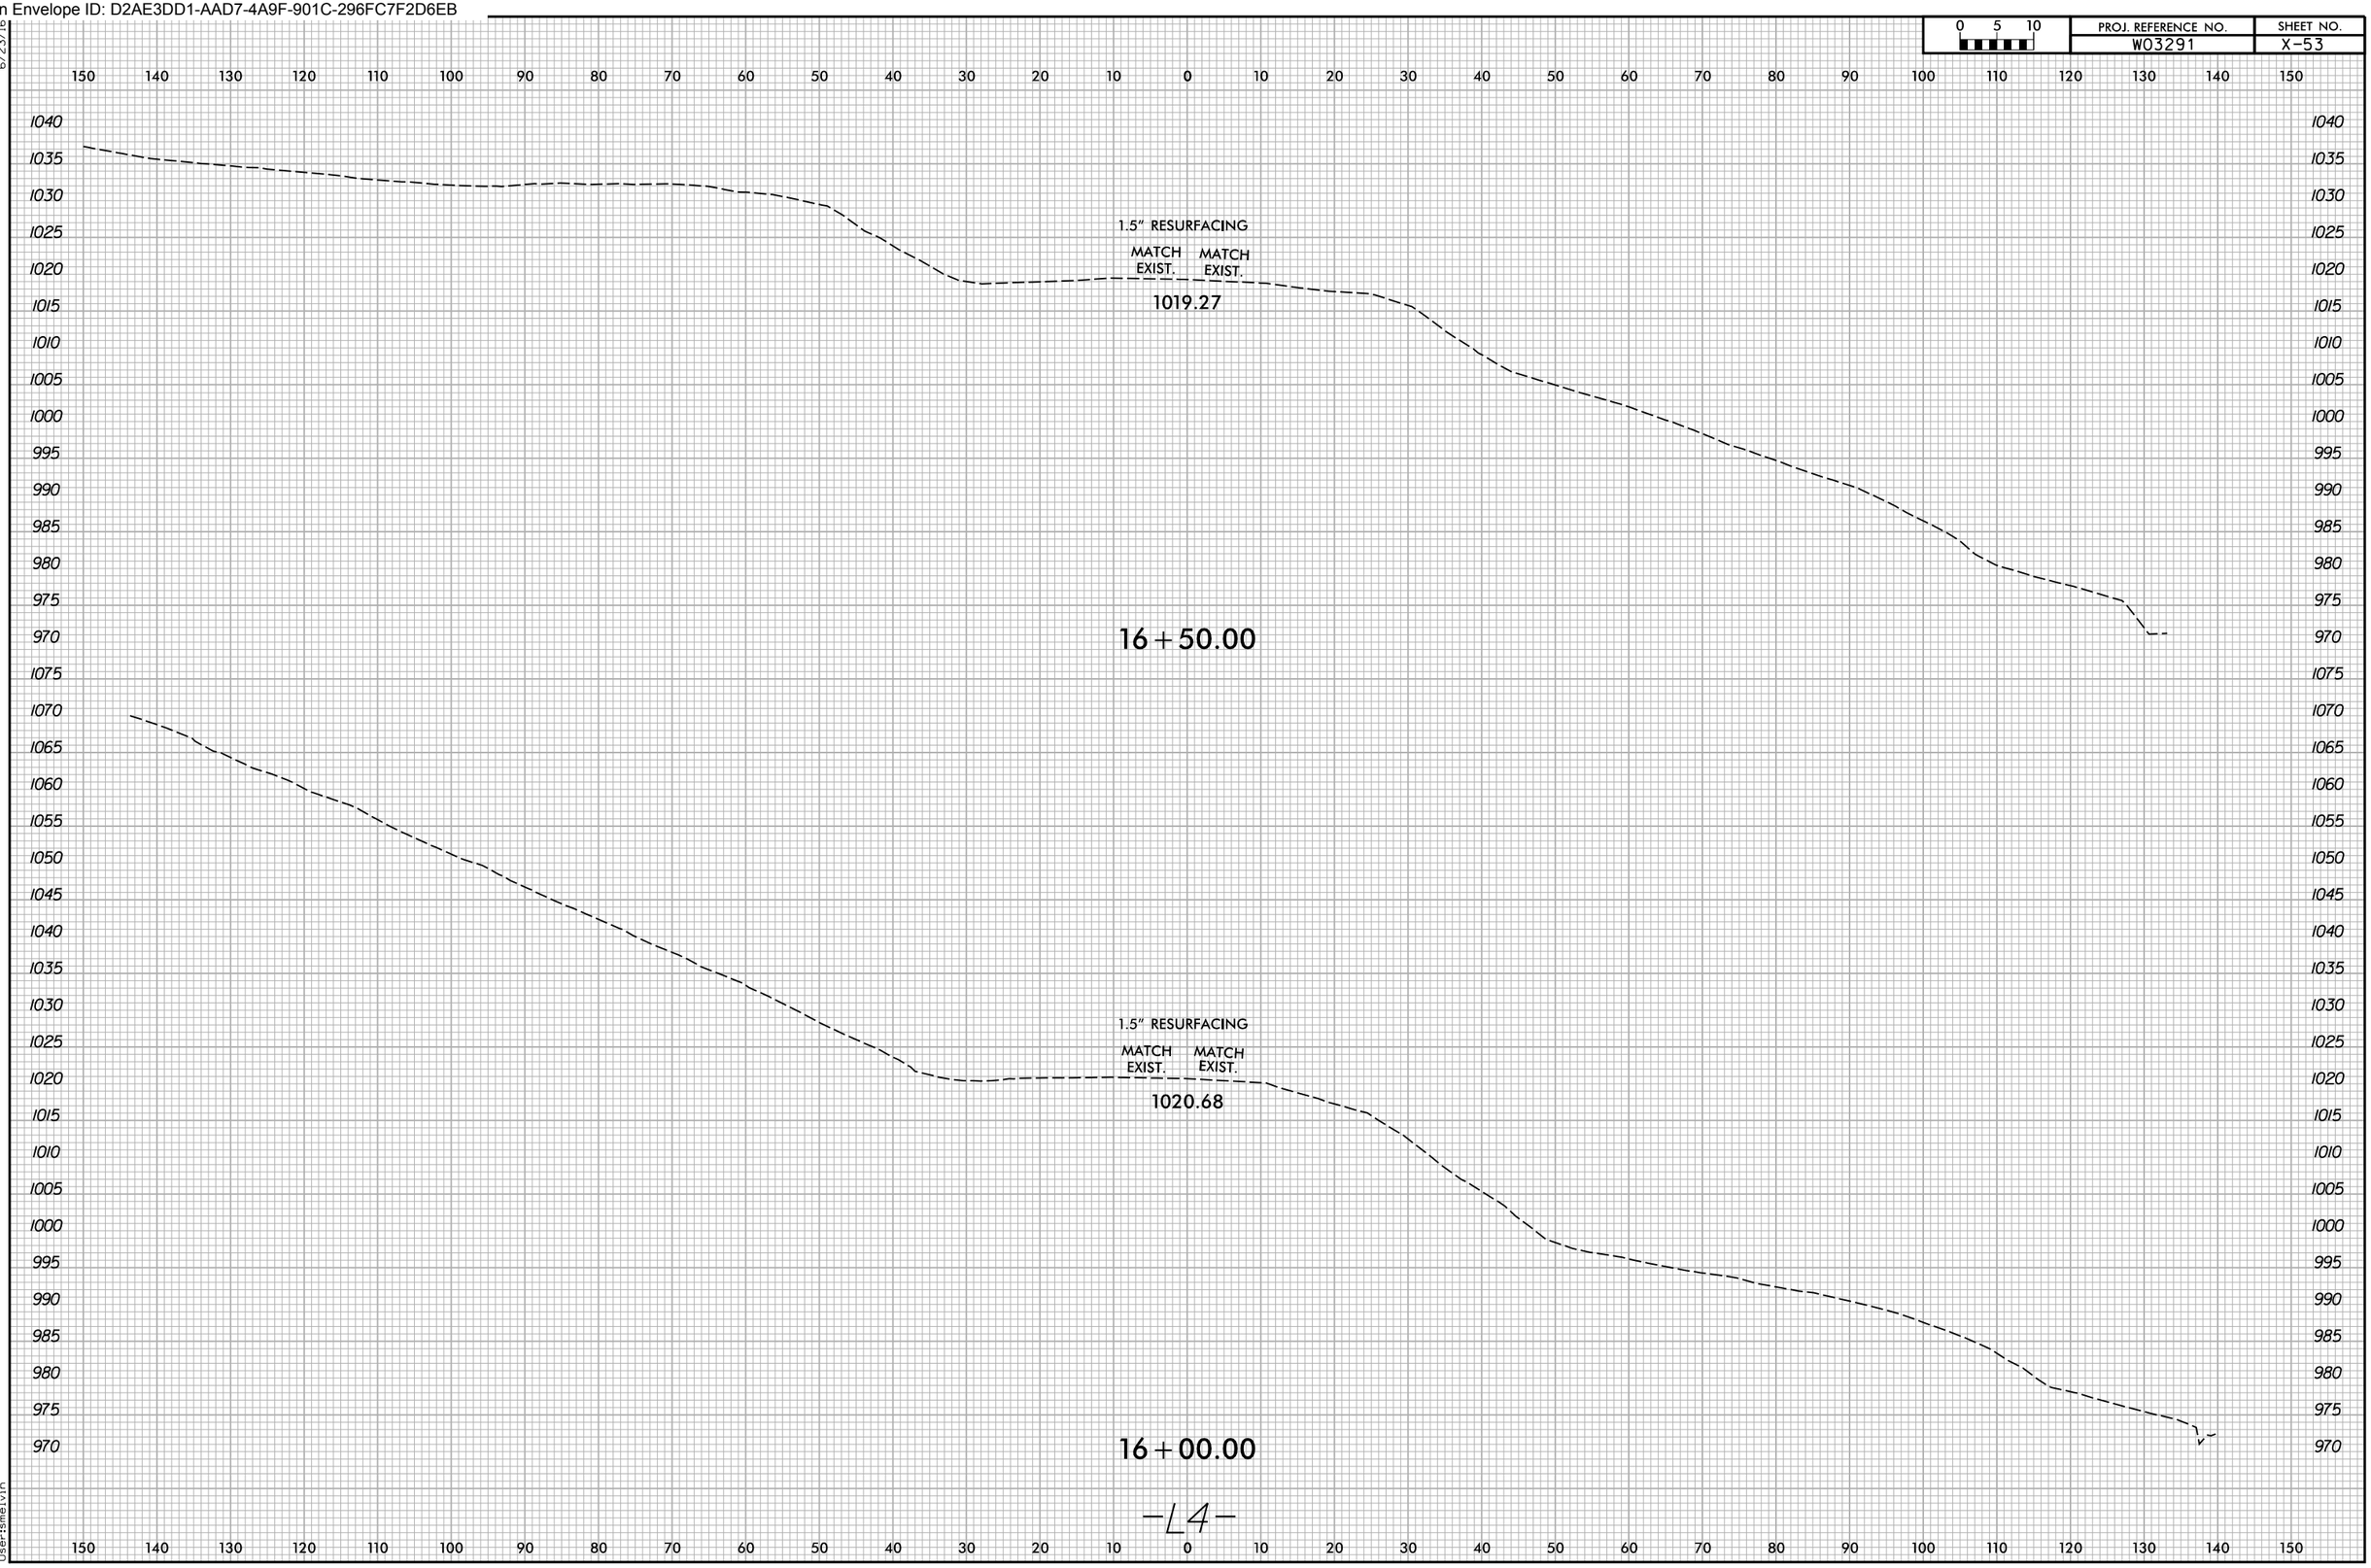

10/22/2025
X:\NCDOT\Green River Cove Rd Rehab\Roadway\XSC\GreenRiver Cove_Rdy_xpl_All.dgn
User:smelvin

Docusign Envelope ID: D2AE3DD1-AAD7-4A9F-901C-296FC7F2D6EB

0 5 10	PROJ. REFERENCE NO.	SHEET NO.
	W03291	X-54

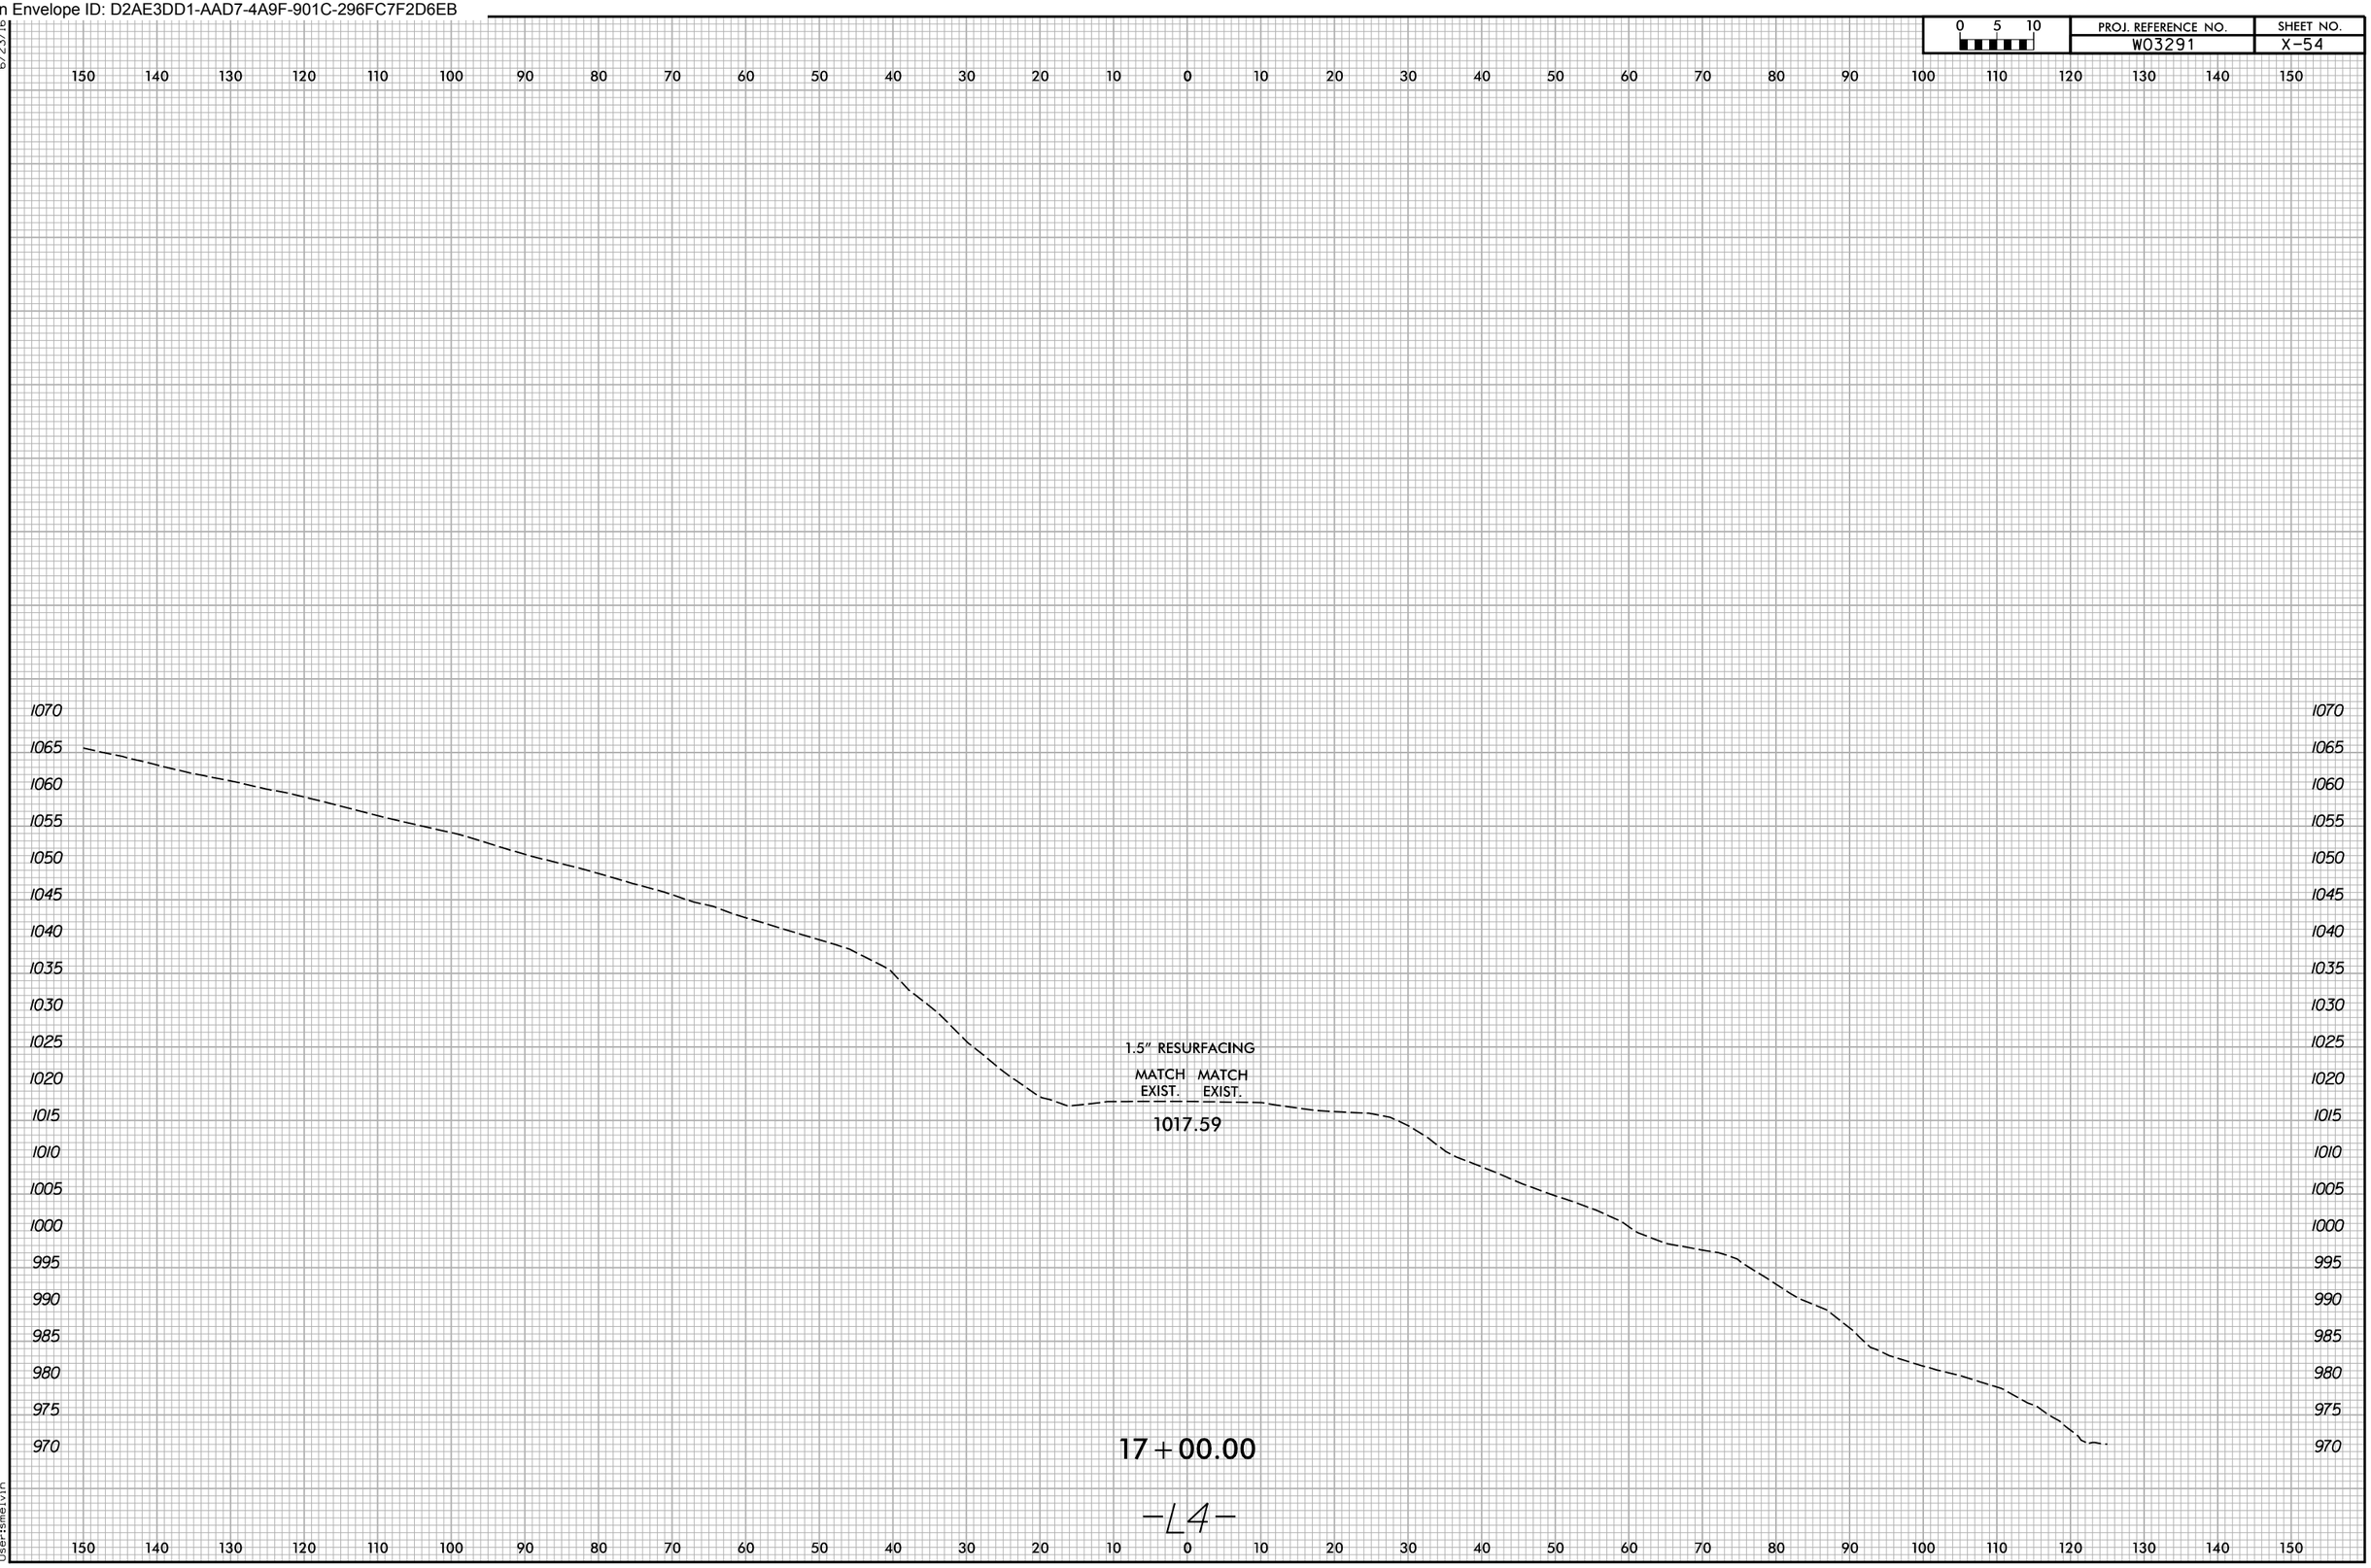

Docusign Envelope ID: D2AE3DD1-AAD7-4A9F-901C-296FC7F2D6EB

0 5 10	PROJ. REFERENCE NO.	SHEET NO.
	W03291	X-55

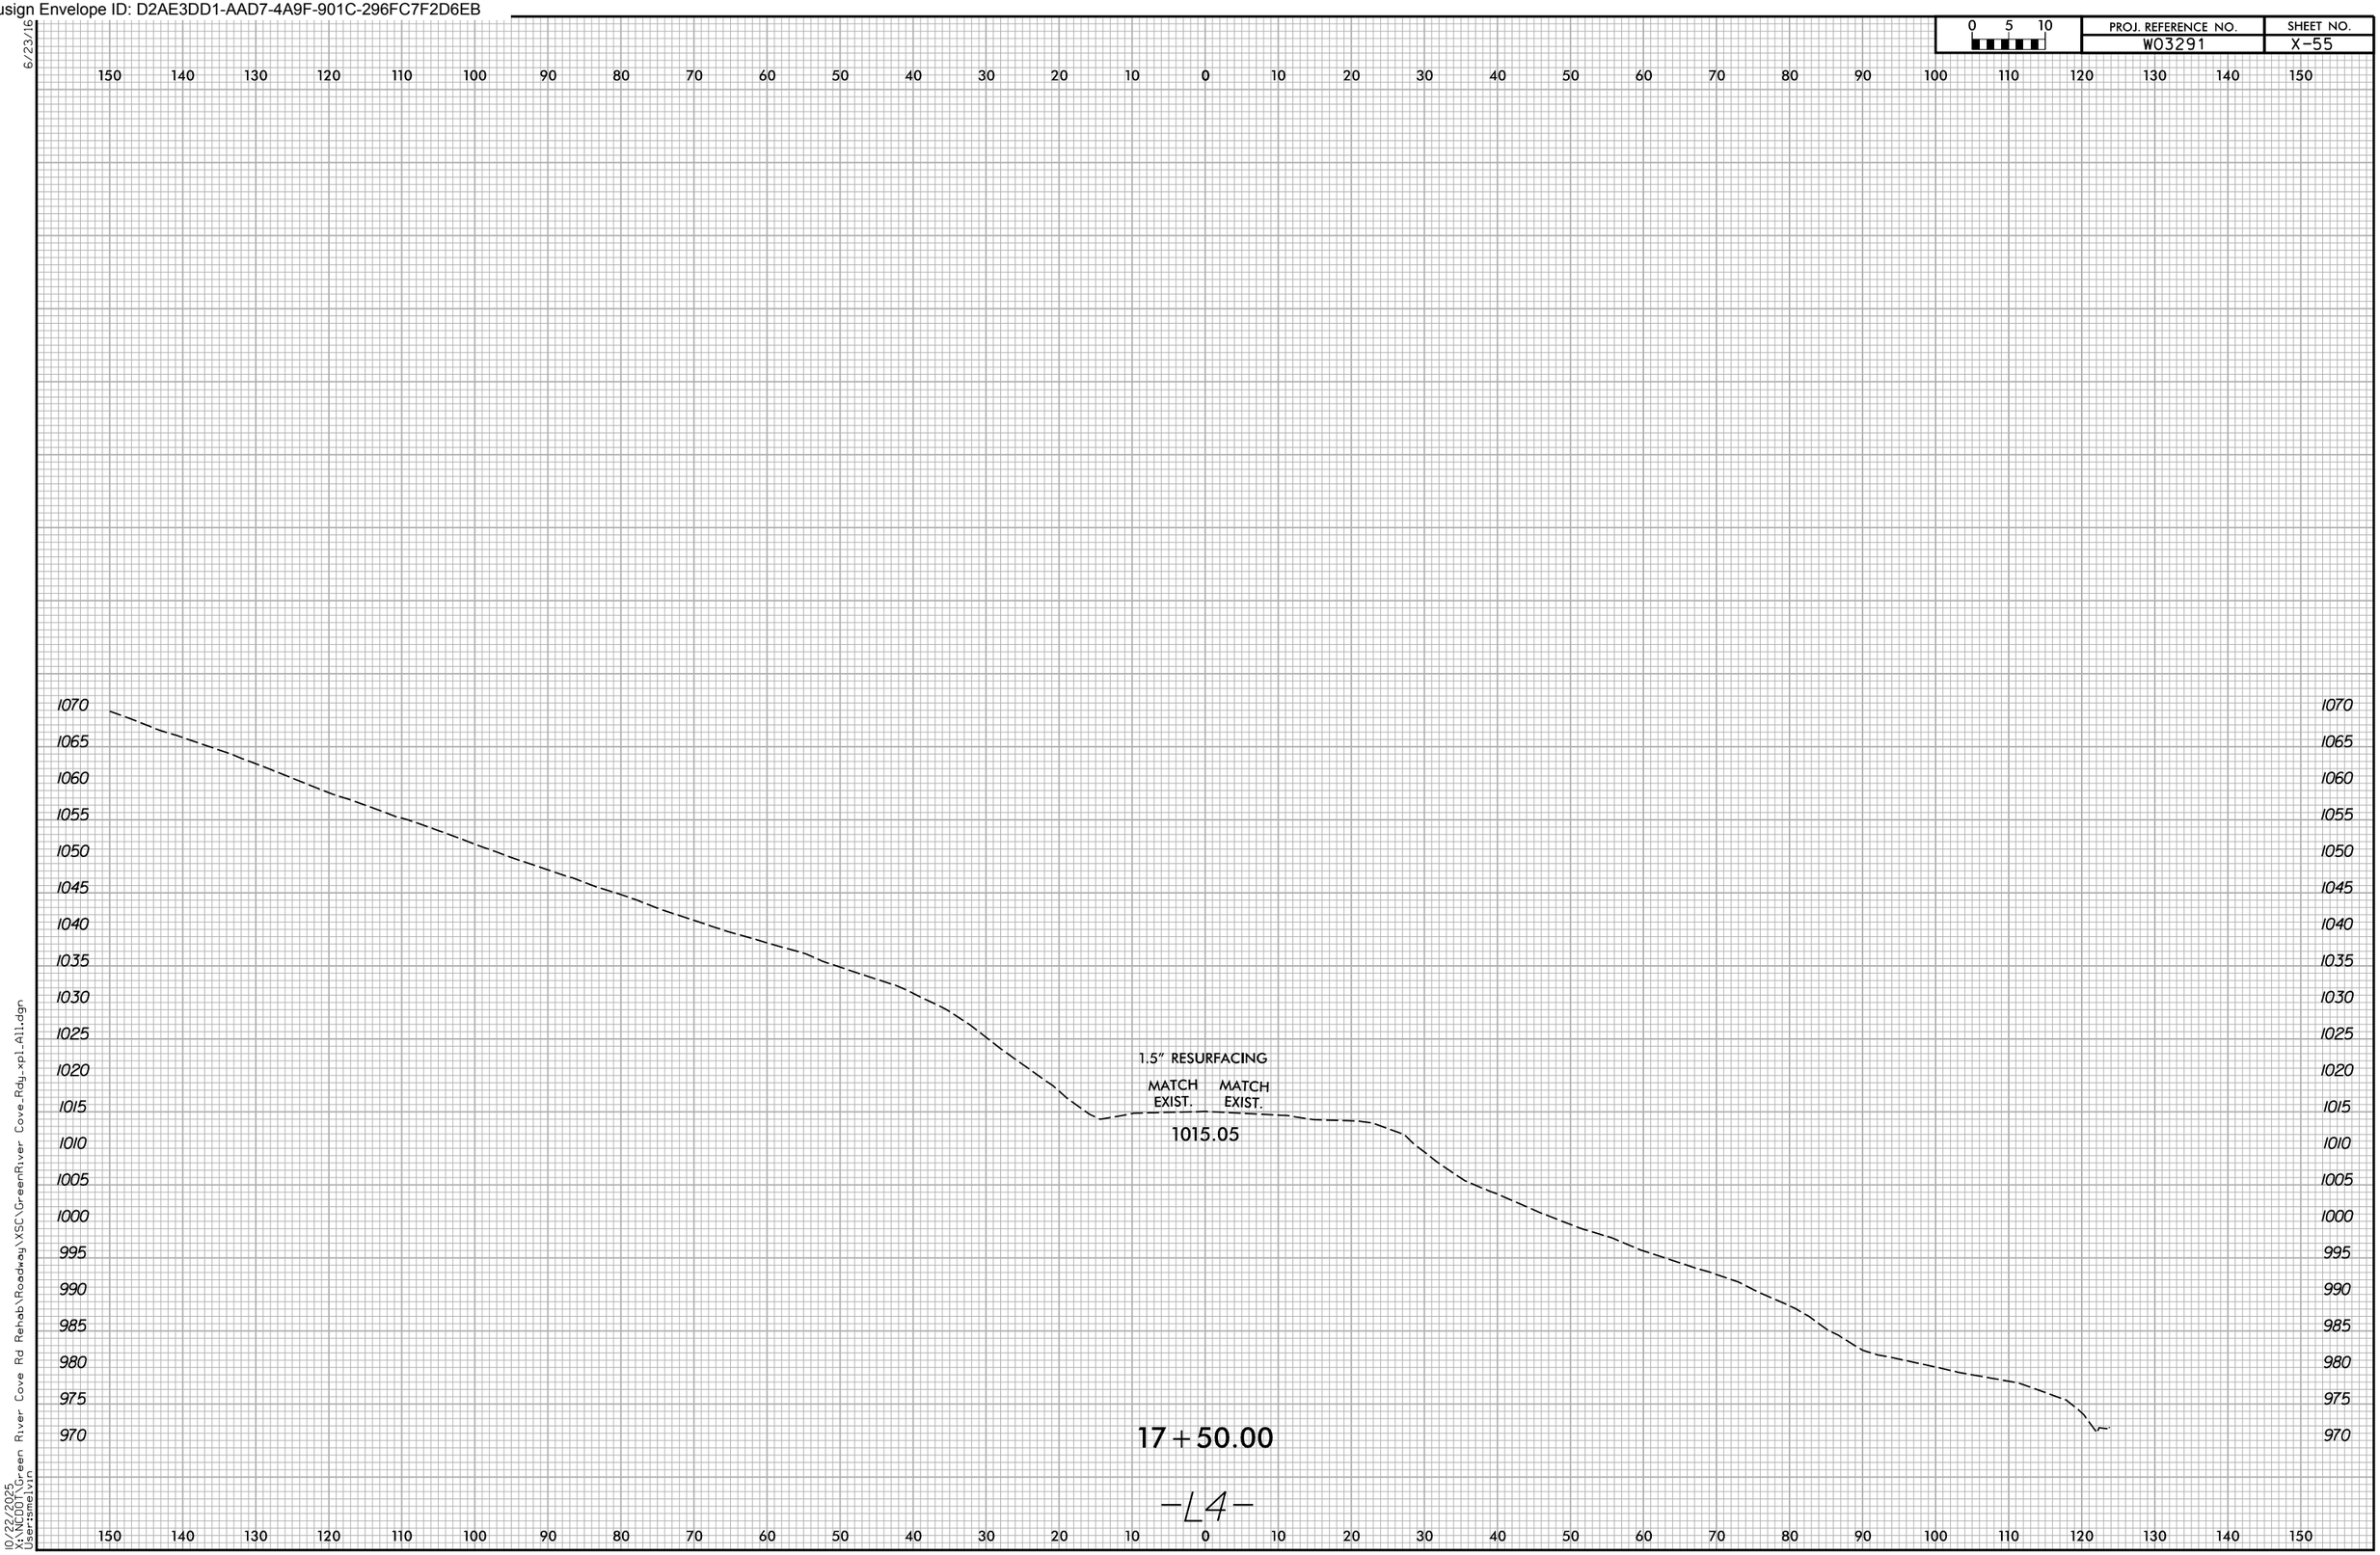

Docusign Envelope ID: D2AE3DD1-AAD7-4A9F-901C-296FC7F2D6EB

0 5 10	PROJ. REFERENCE NO.	SHEET NO.
	W03291	X-56

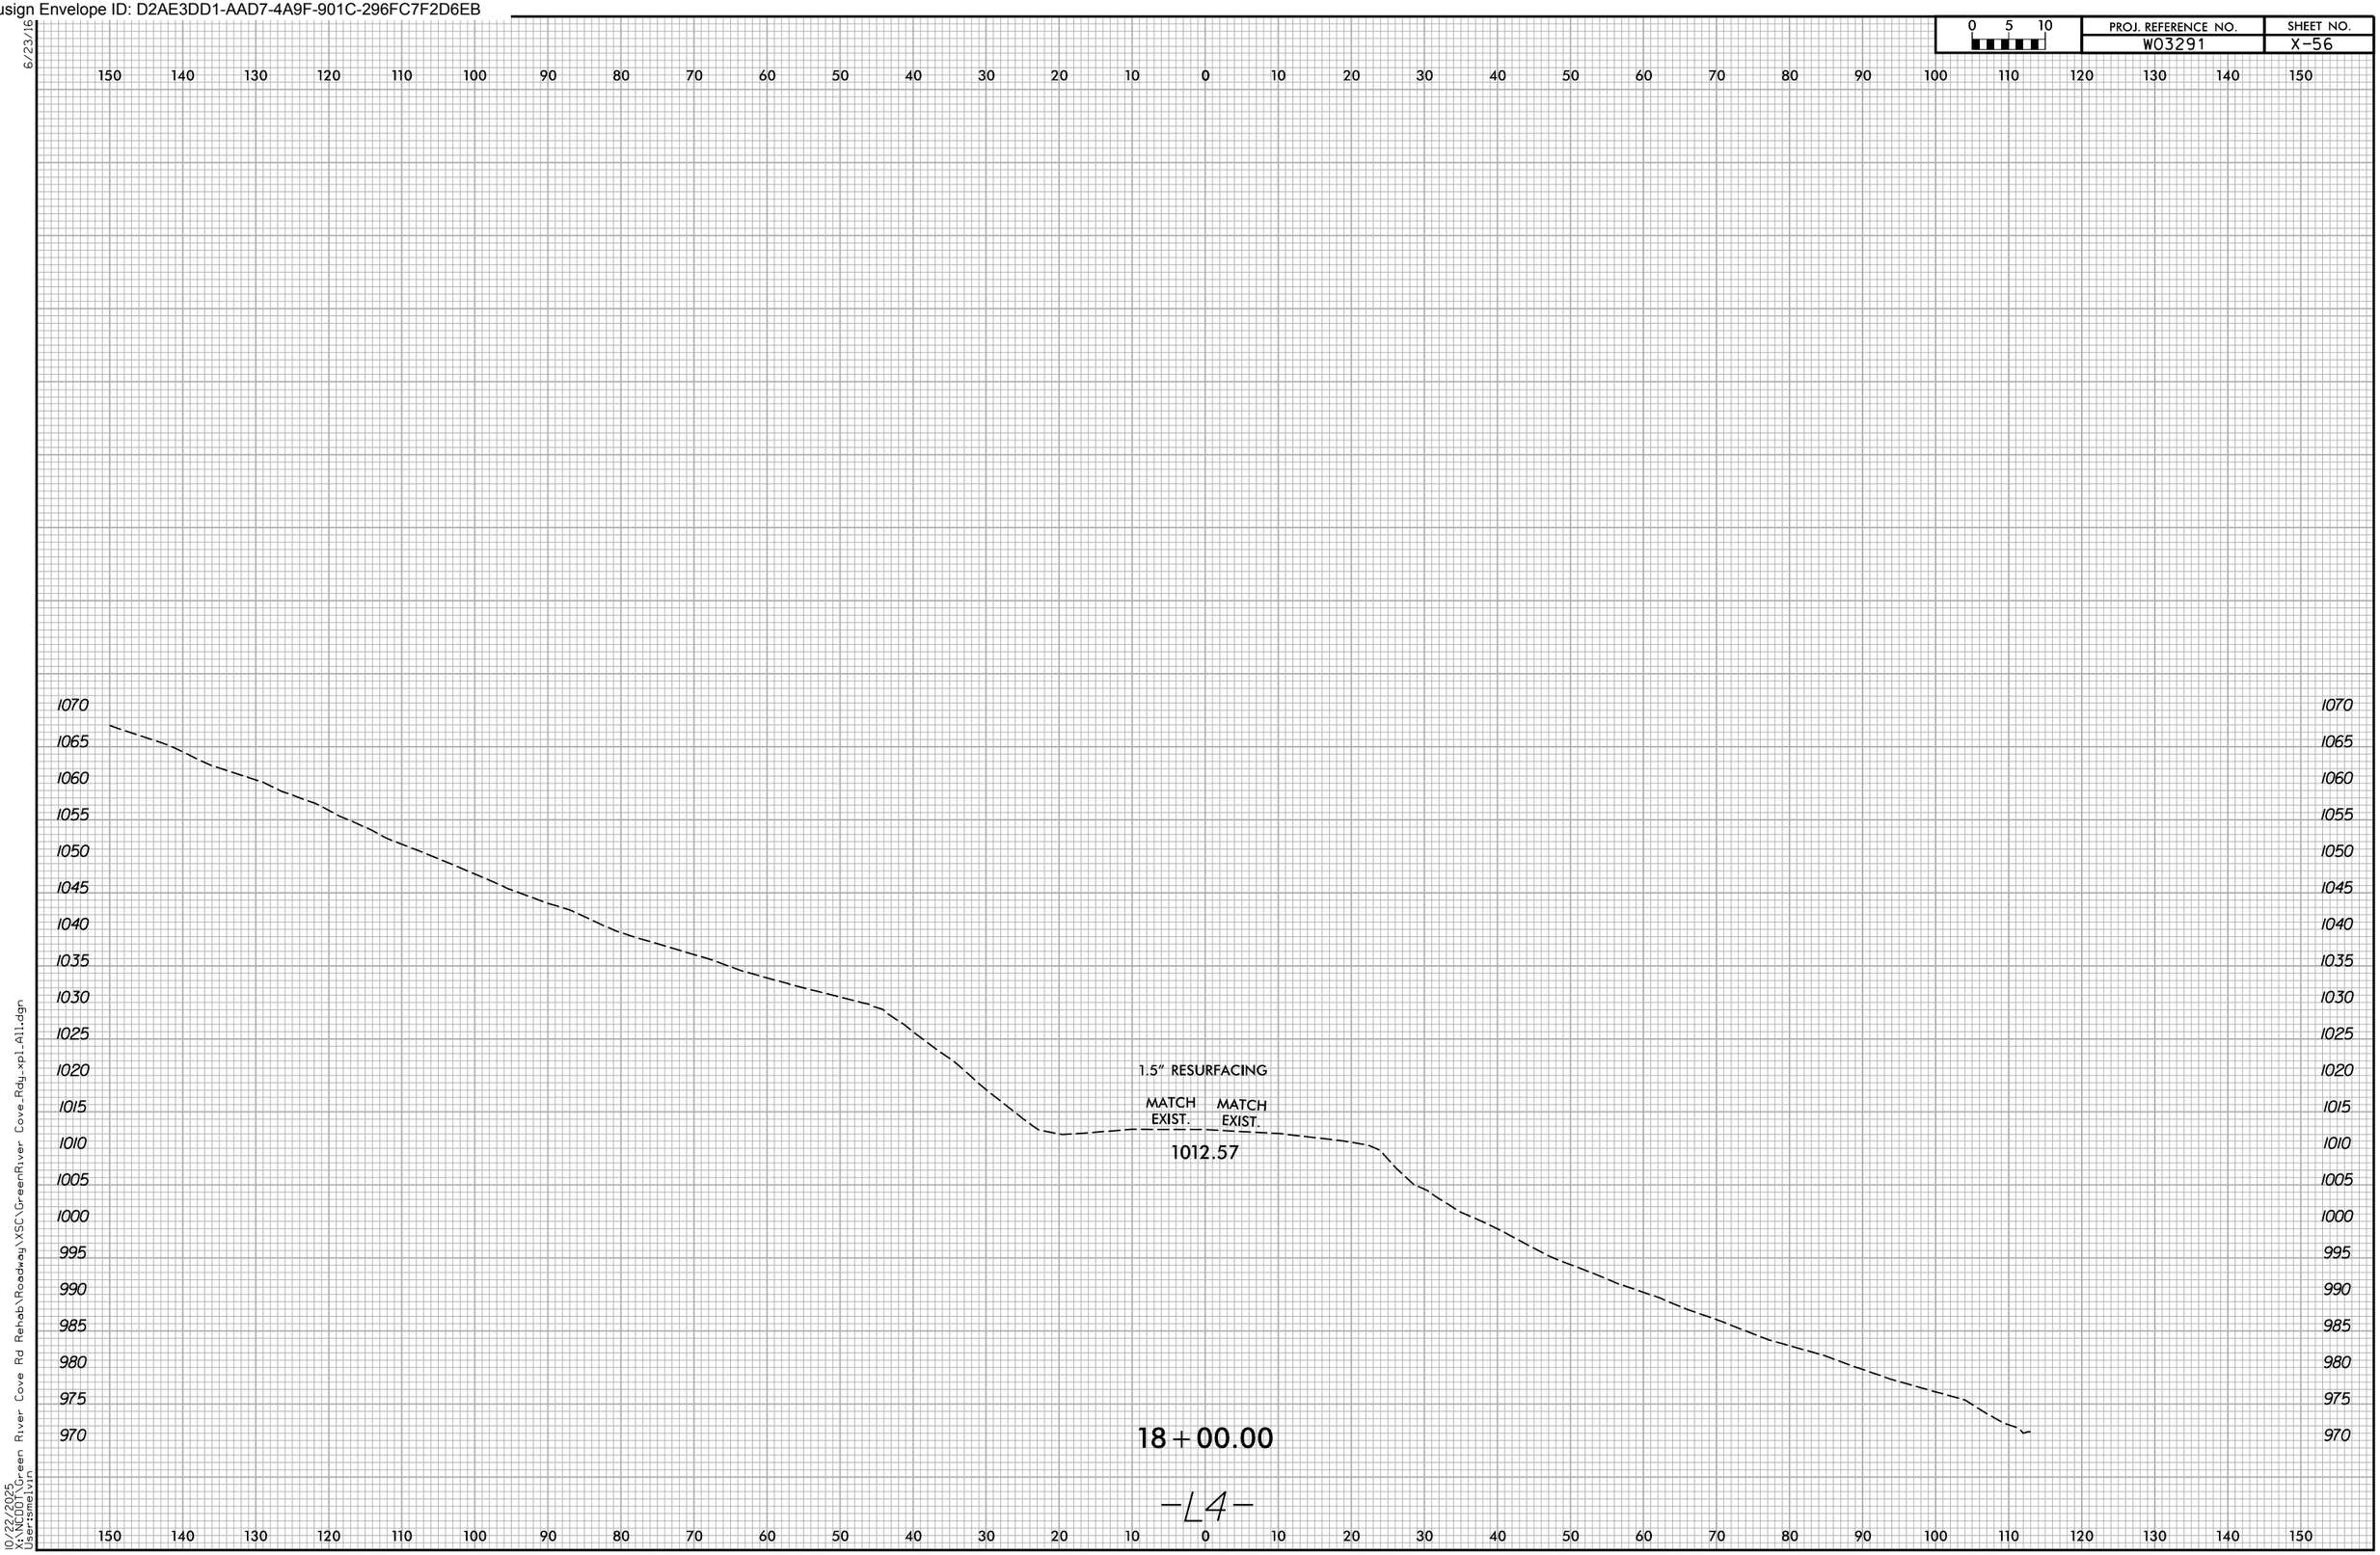

Docusign Envelope ID: D2AE3DD1-AAD7-4A9F-901C-296FC7F2D6EB

6/23/16

0 5 10	PROJ. REFERENCE NO.	SHEET NO.
	W03291	X-57

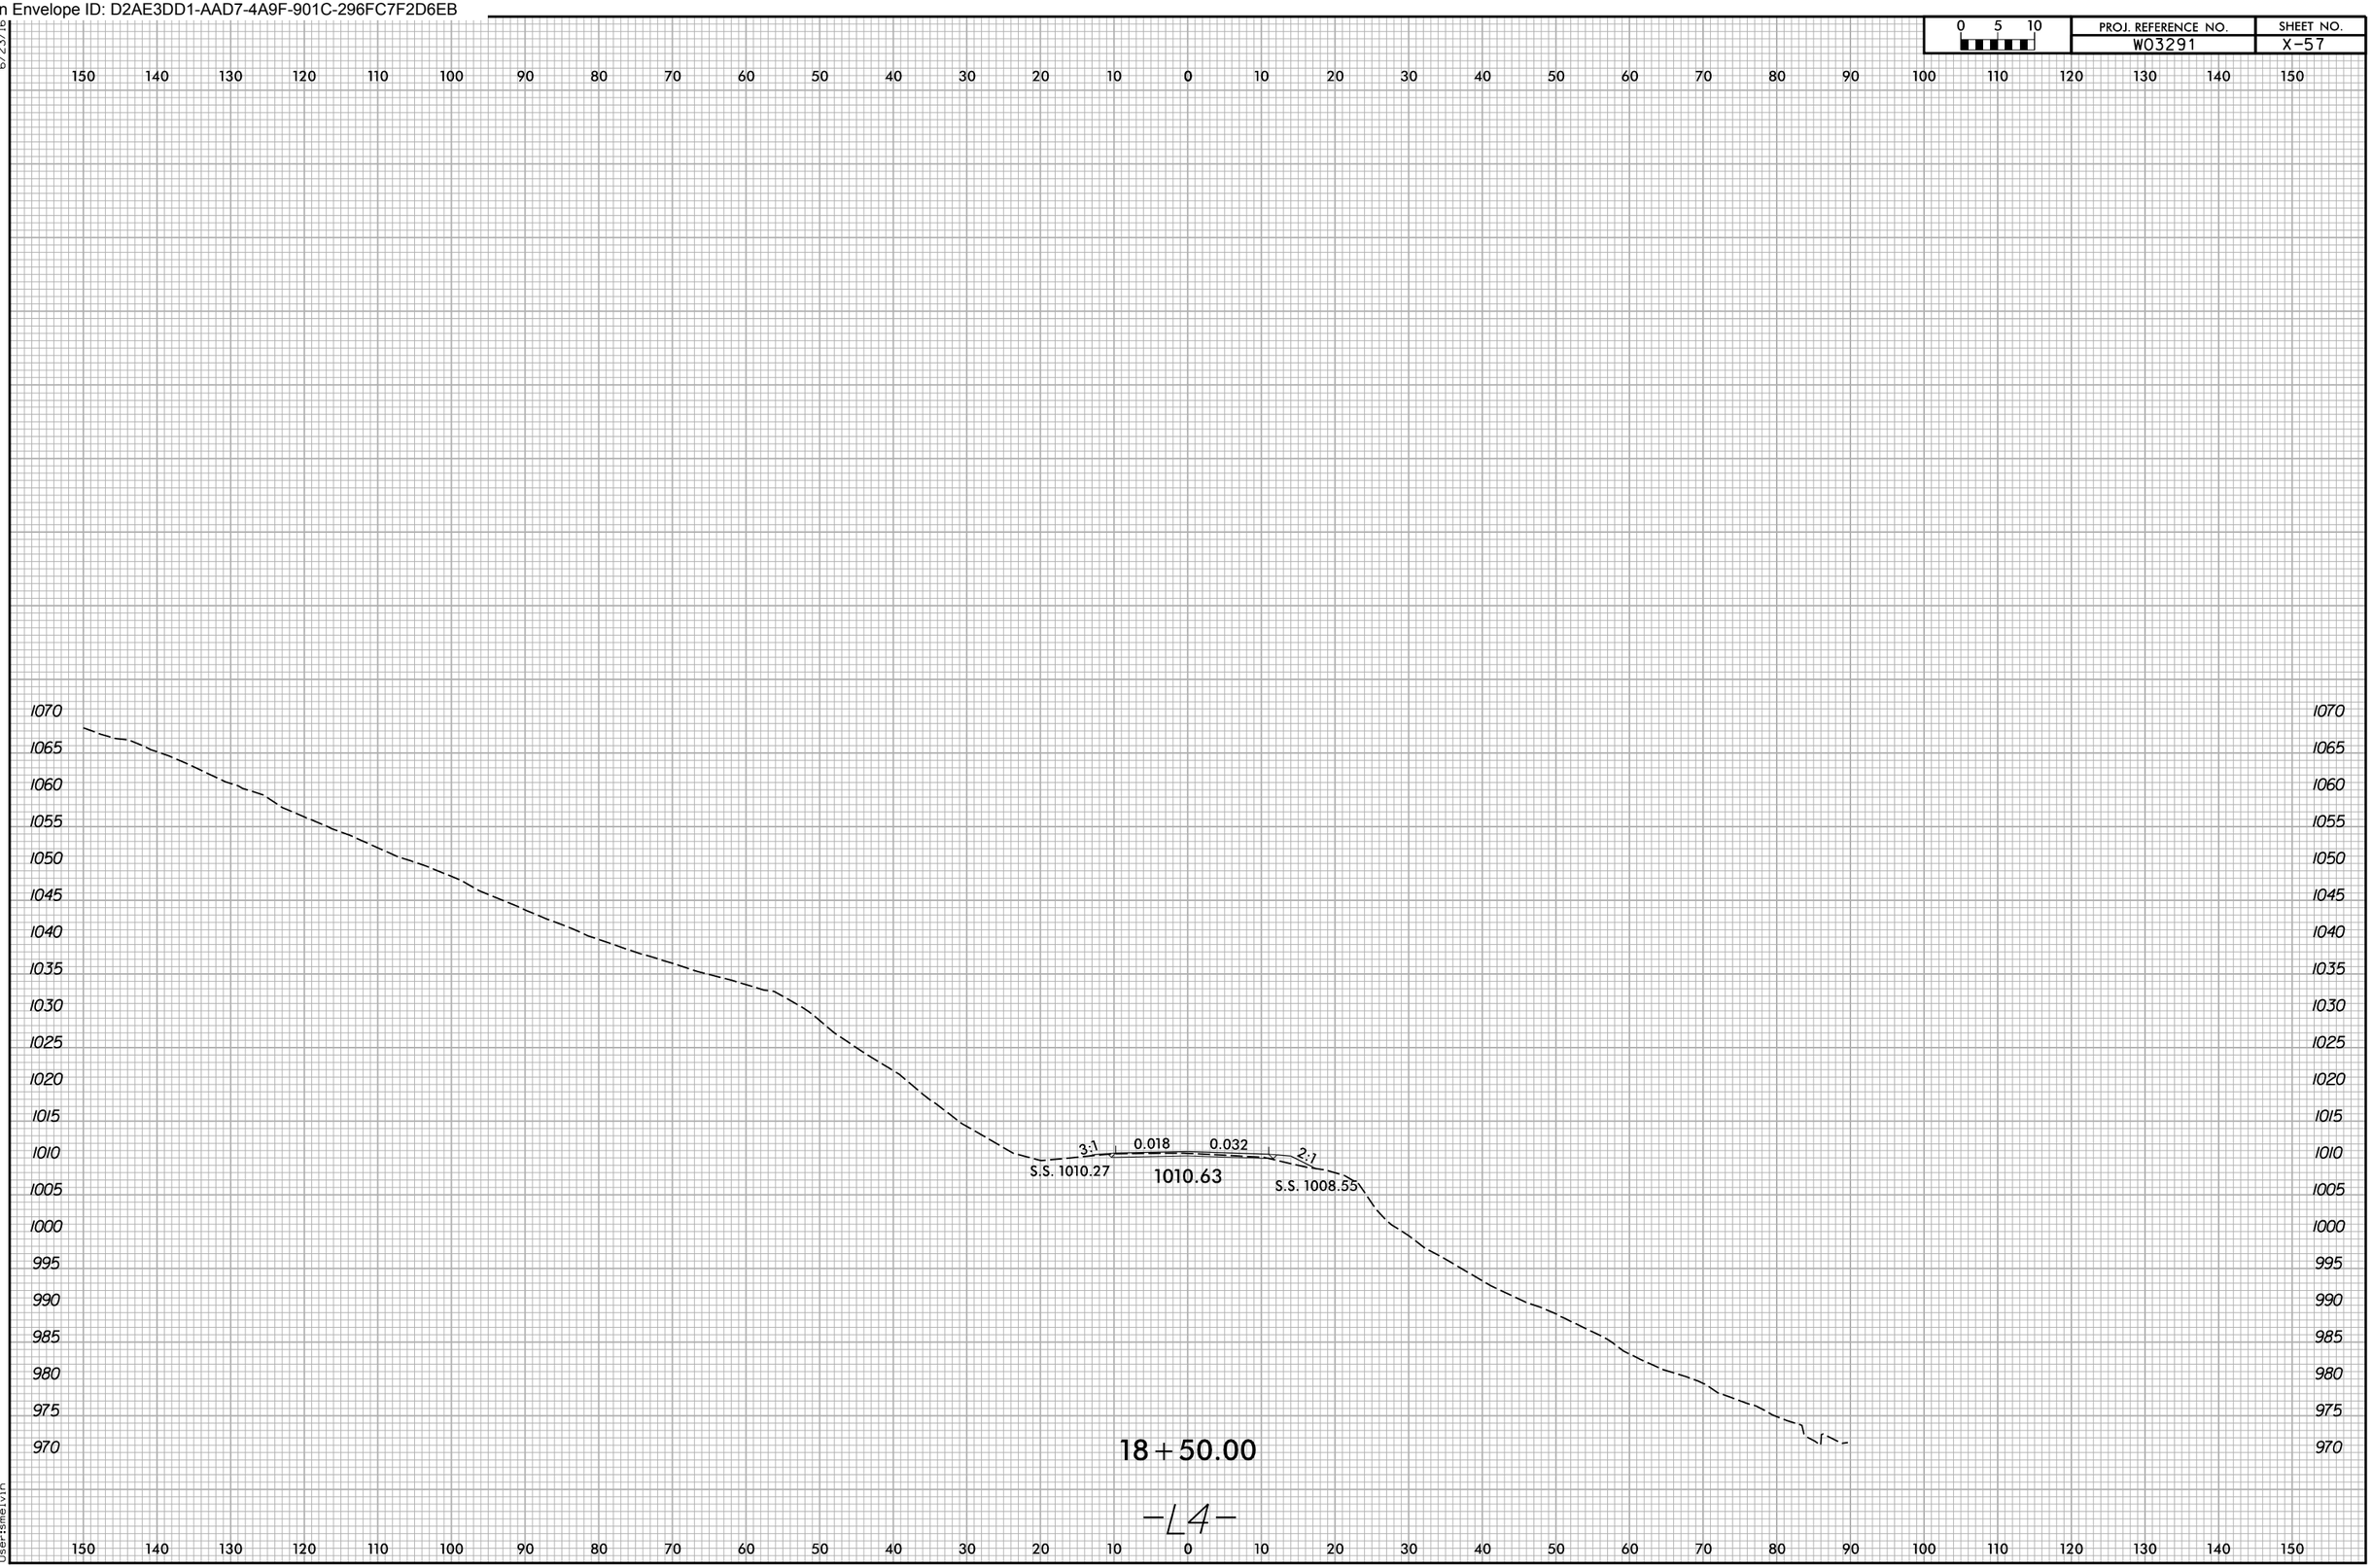

10/22/2025
X:\NCDOT\Green River Cove Rd Rehab\Roadway\XSC\GreenRiver Cove_Rdy_xpl_All.dgn
User:smelvin

Docusign Envelope ID: D2AE3DD1-AAD7-4A9F-901C-296FC7F2D6EB

0 5 10	PROJ. REFERENCE NO.	SHEET NO.
	W03291	X-58

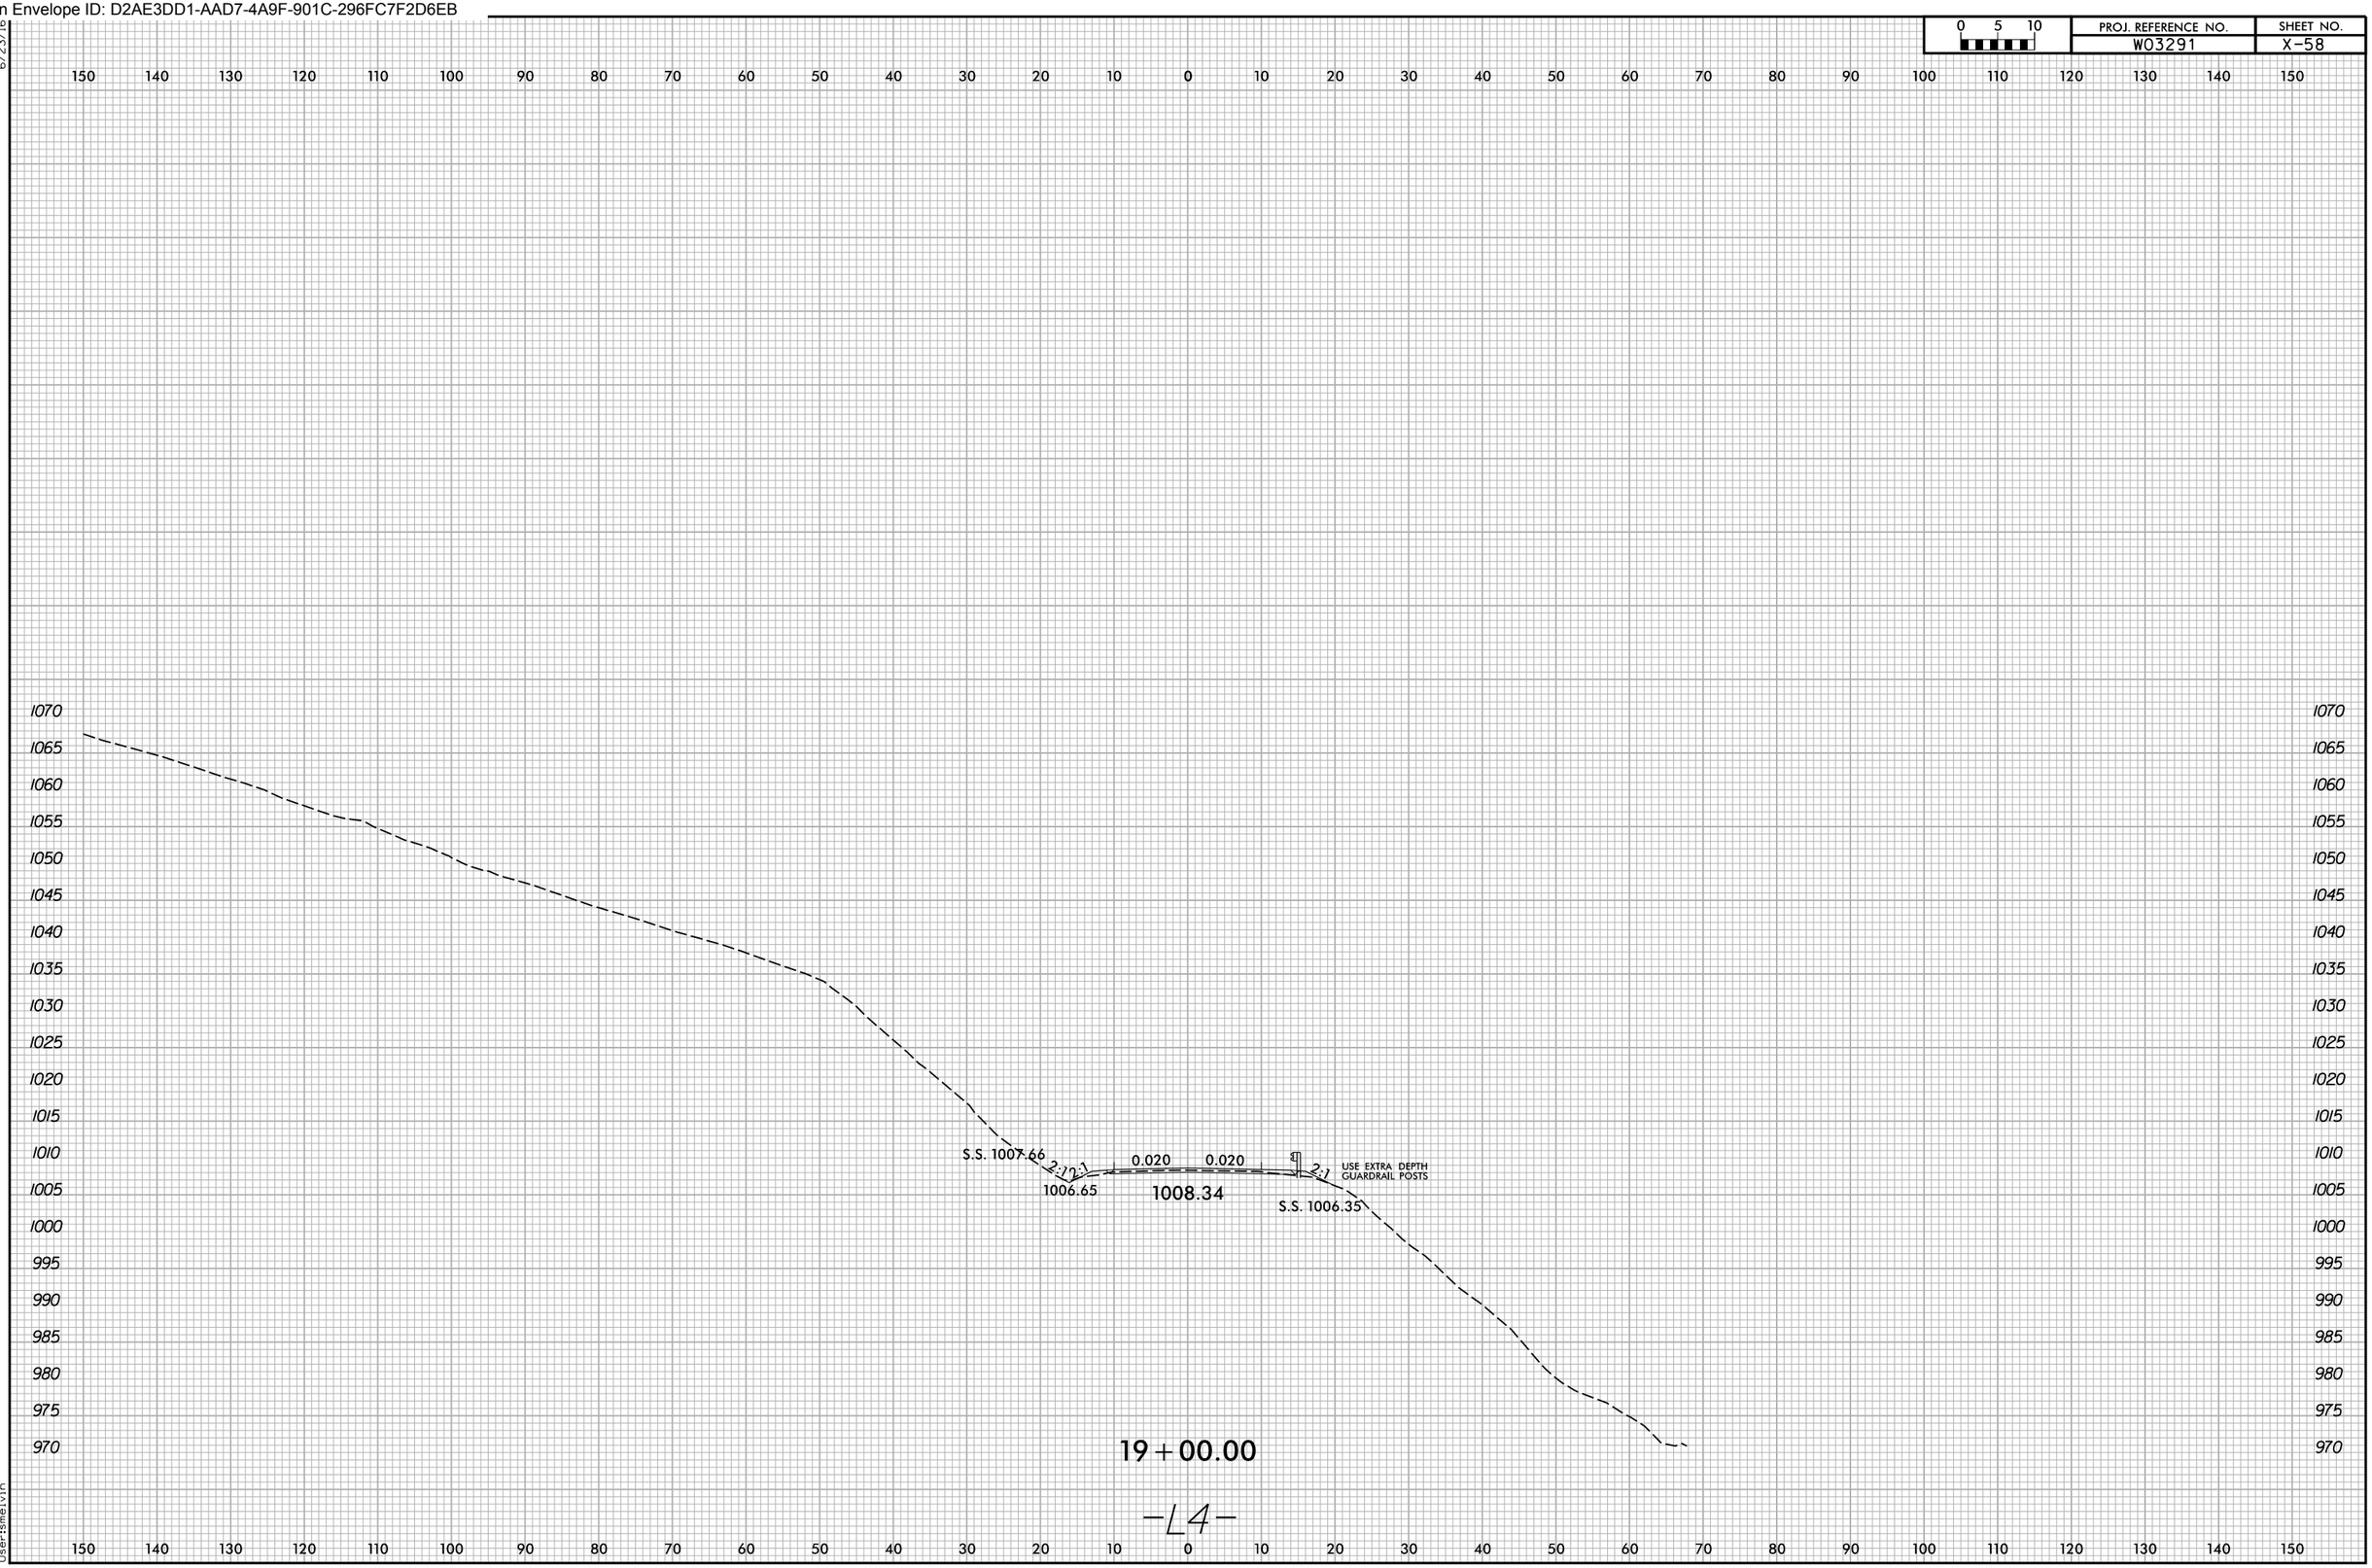

Docusign Envelope ID: D2AE3DD1-AAD7-4A9F-901C-296FC7F2D6EB

0 5 10	PROJ. REFERENCE NO.	SHEET NO.
	W03291	X-59

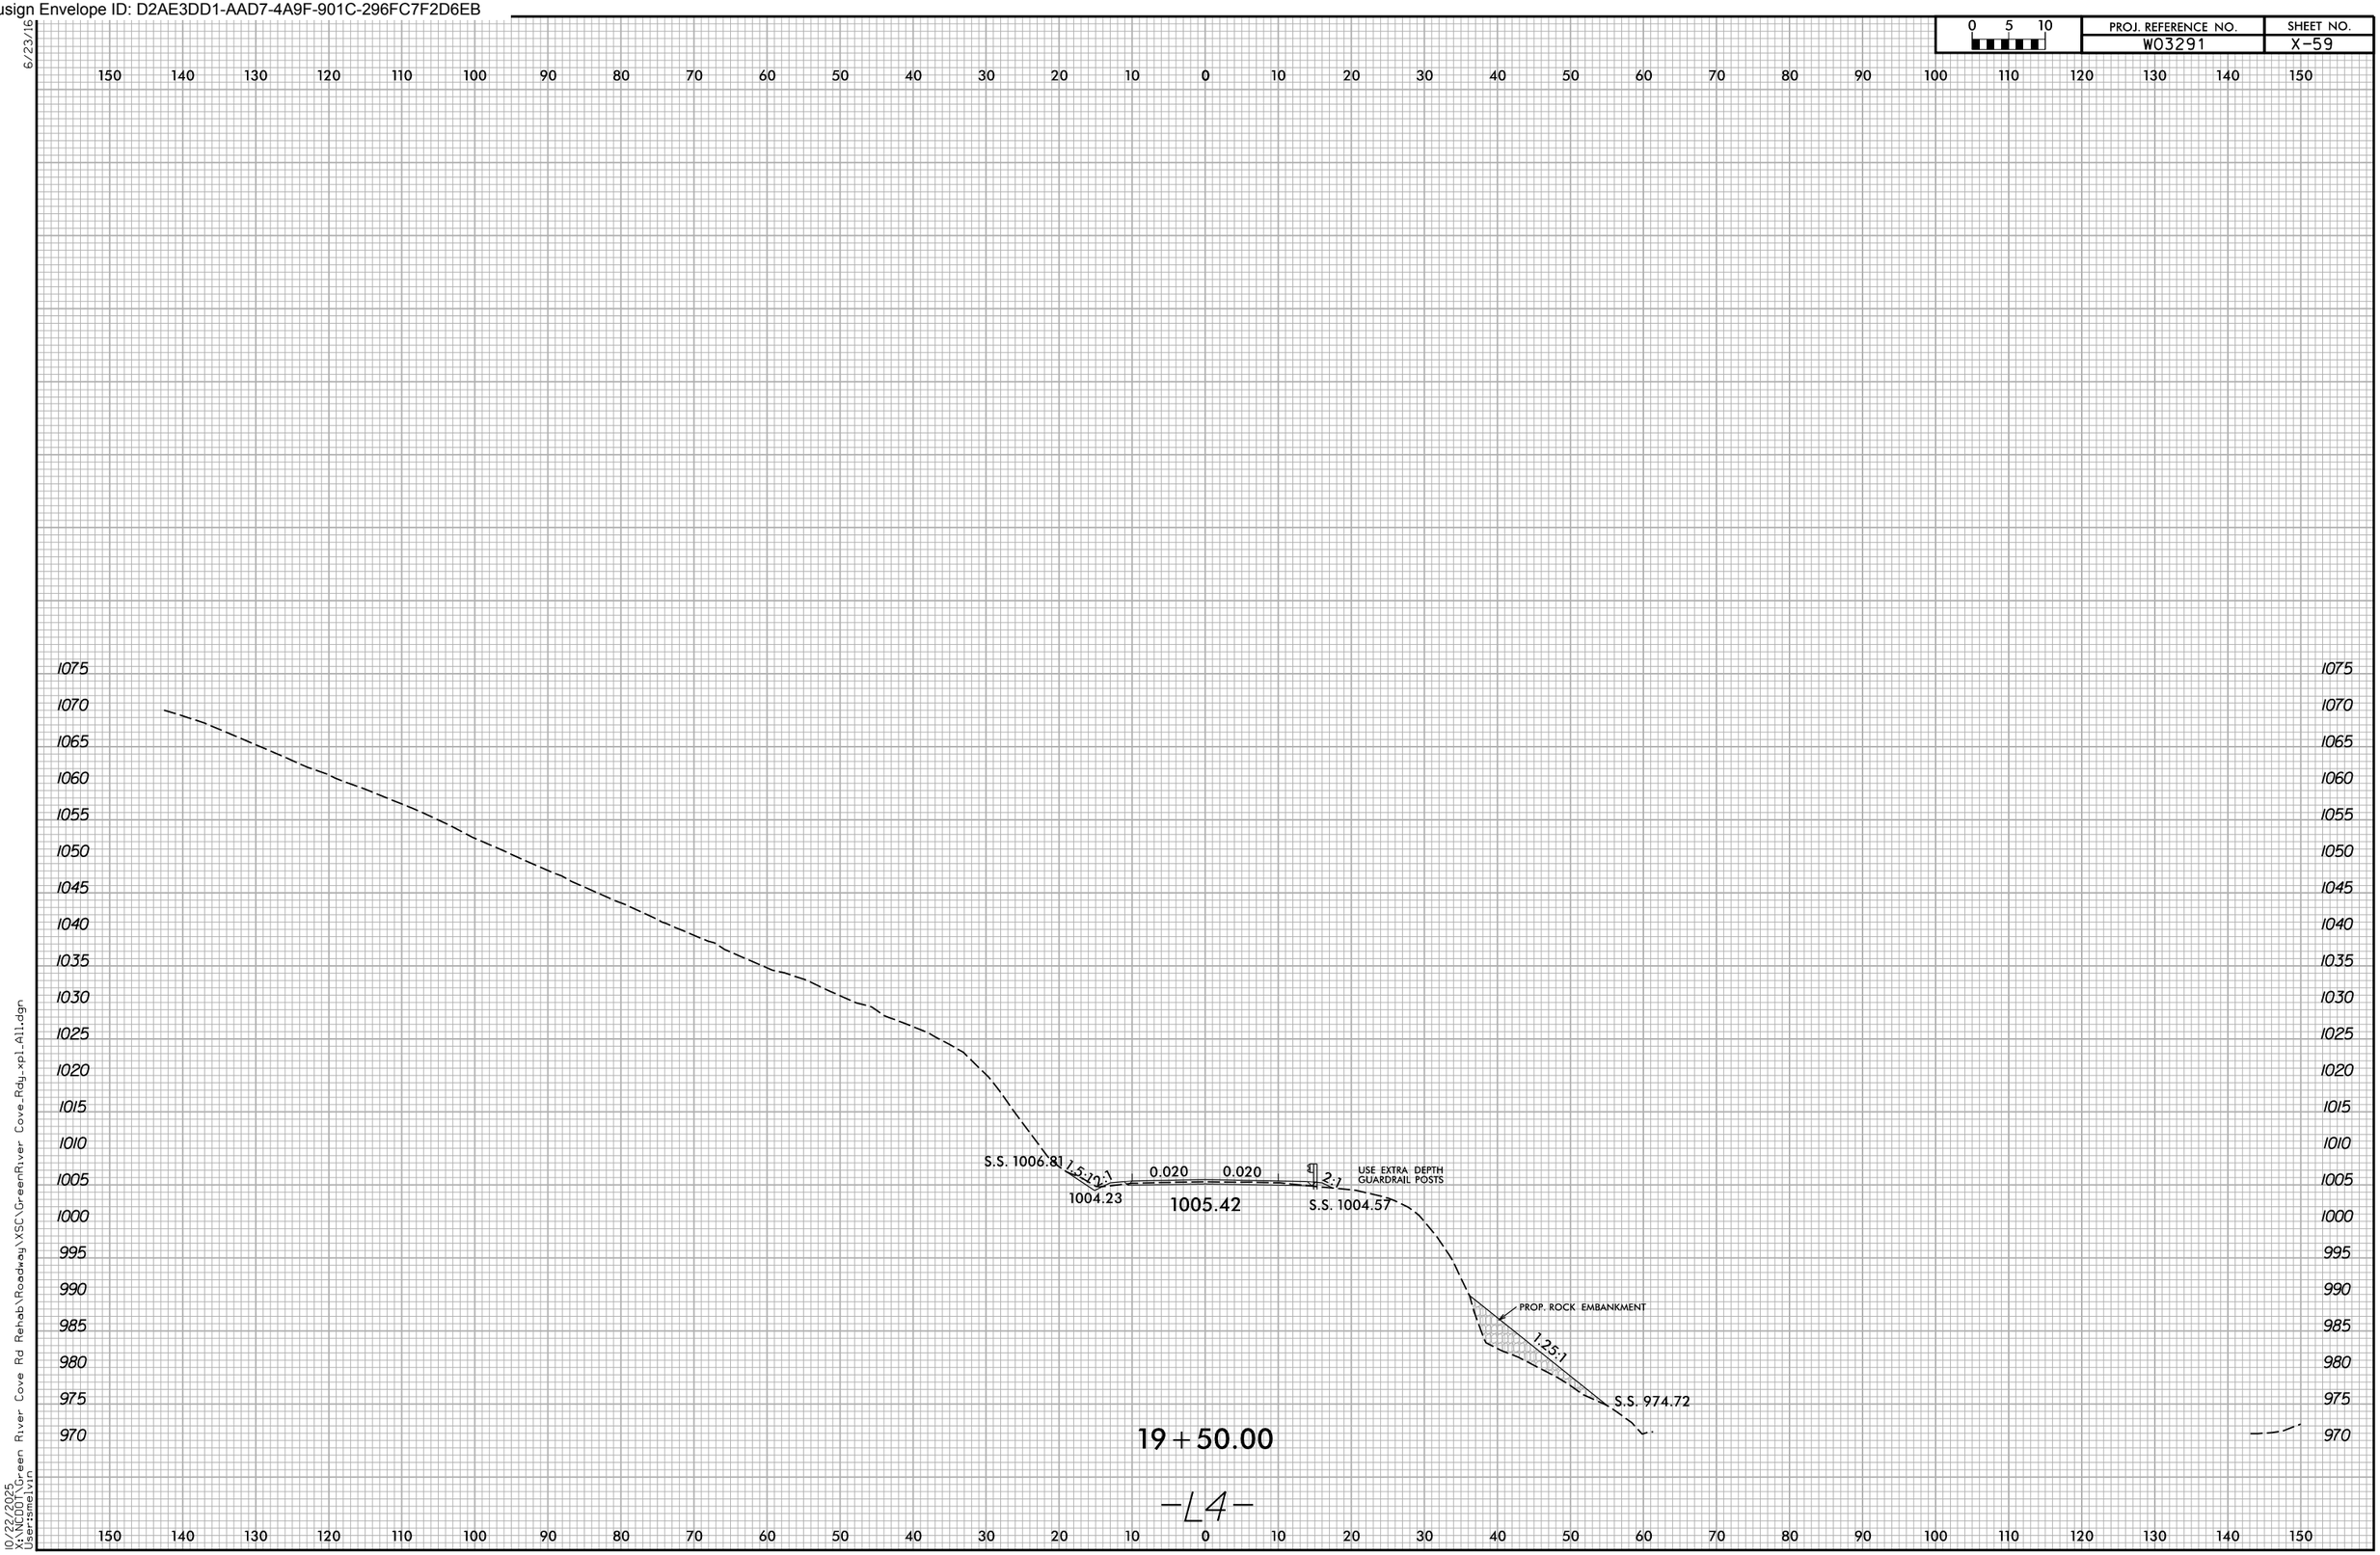

Docusign Envelope ID: D2AE3DD1-AAD7-4A9F-901C-296FC7F2D6EB

6/23/16

0 5 10	PROJ. REFERENCE NO.	SHEET NO.
	W03291	X-60

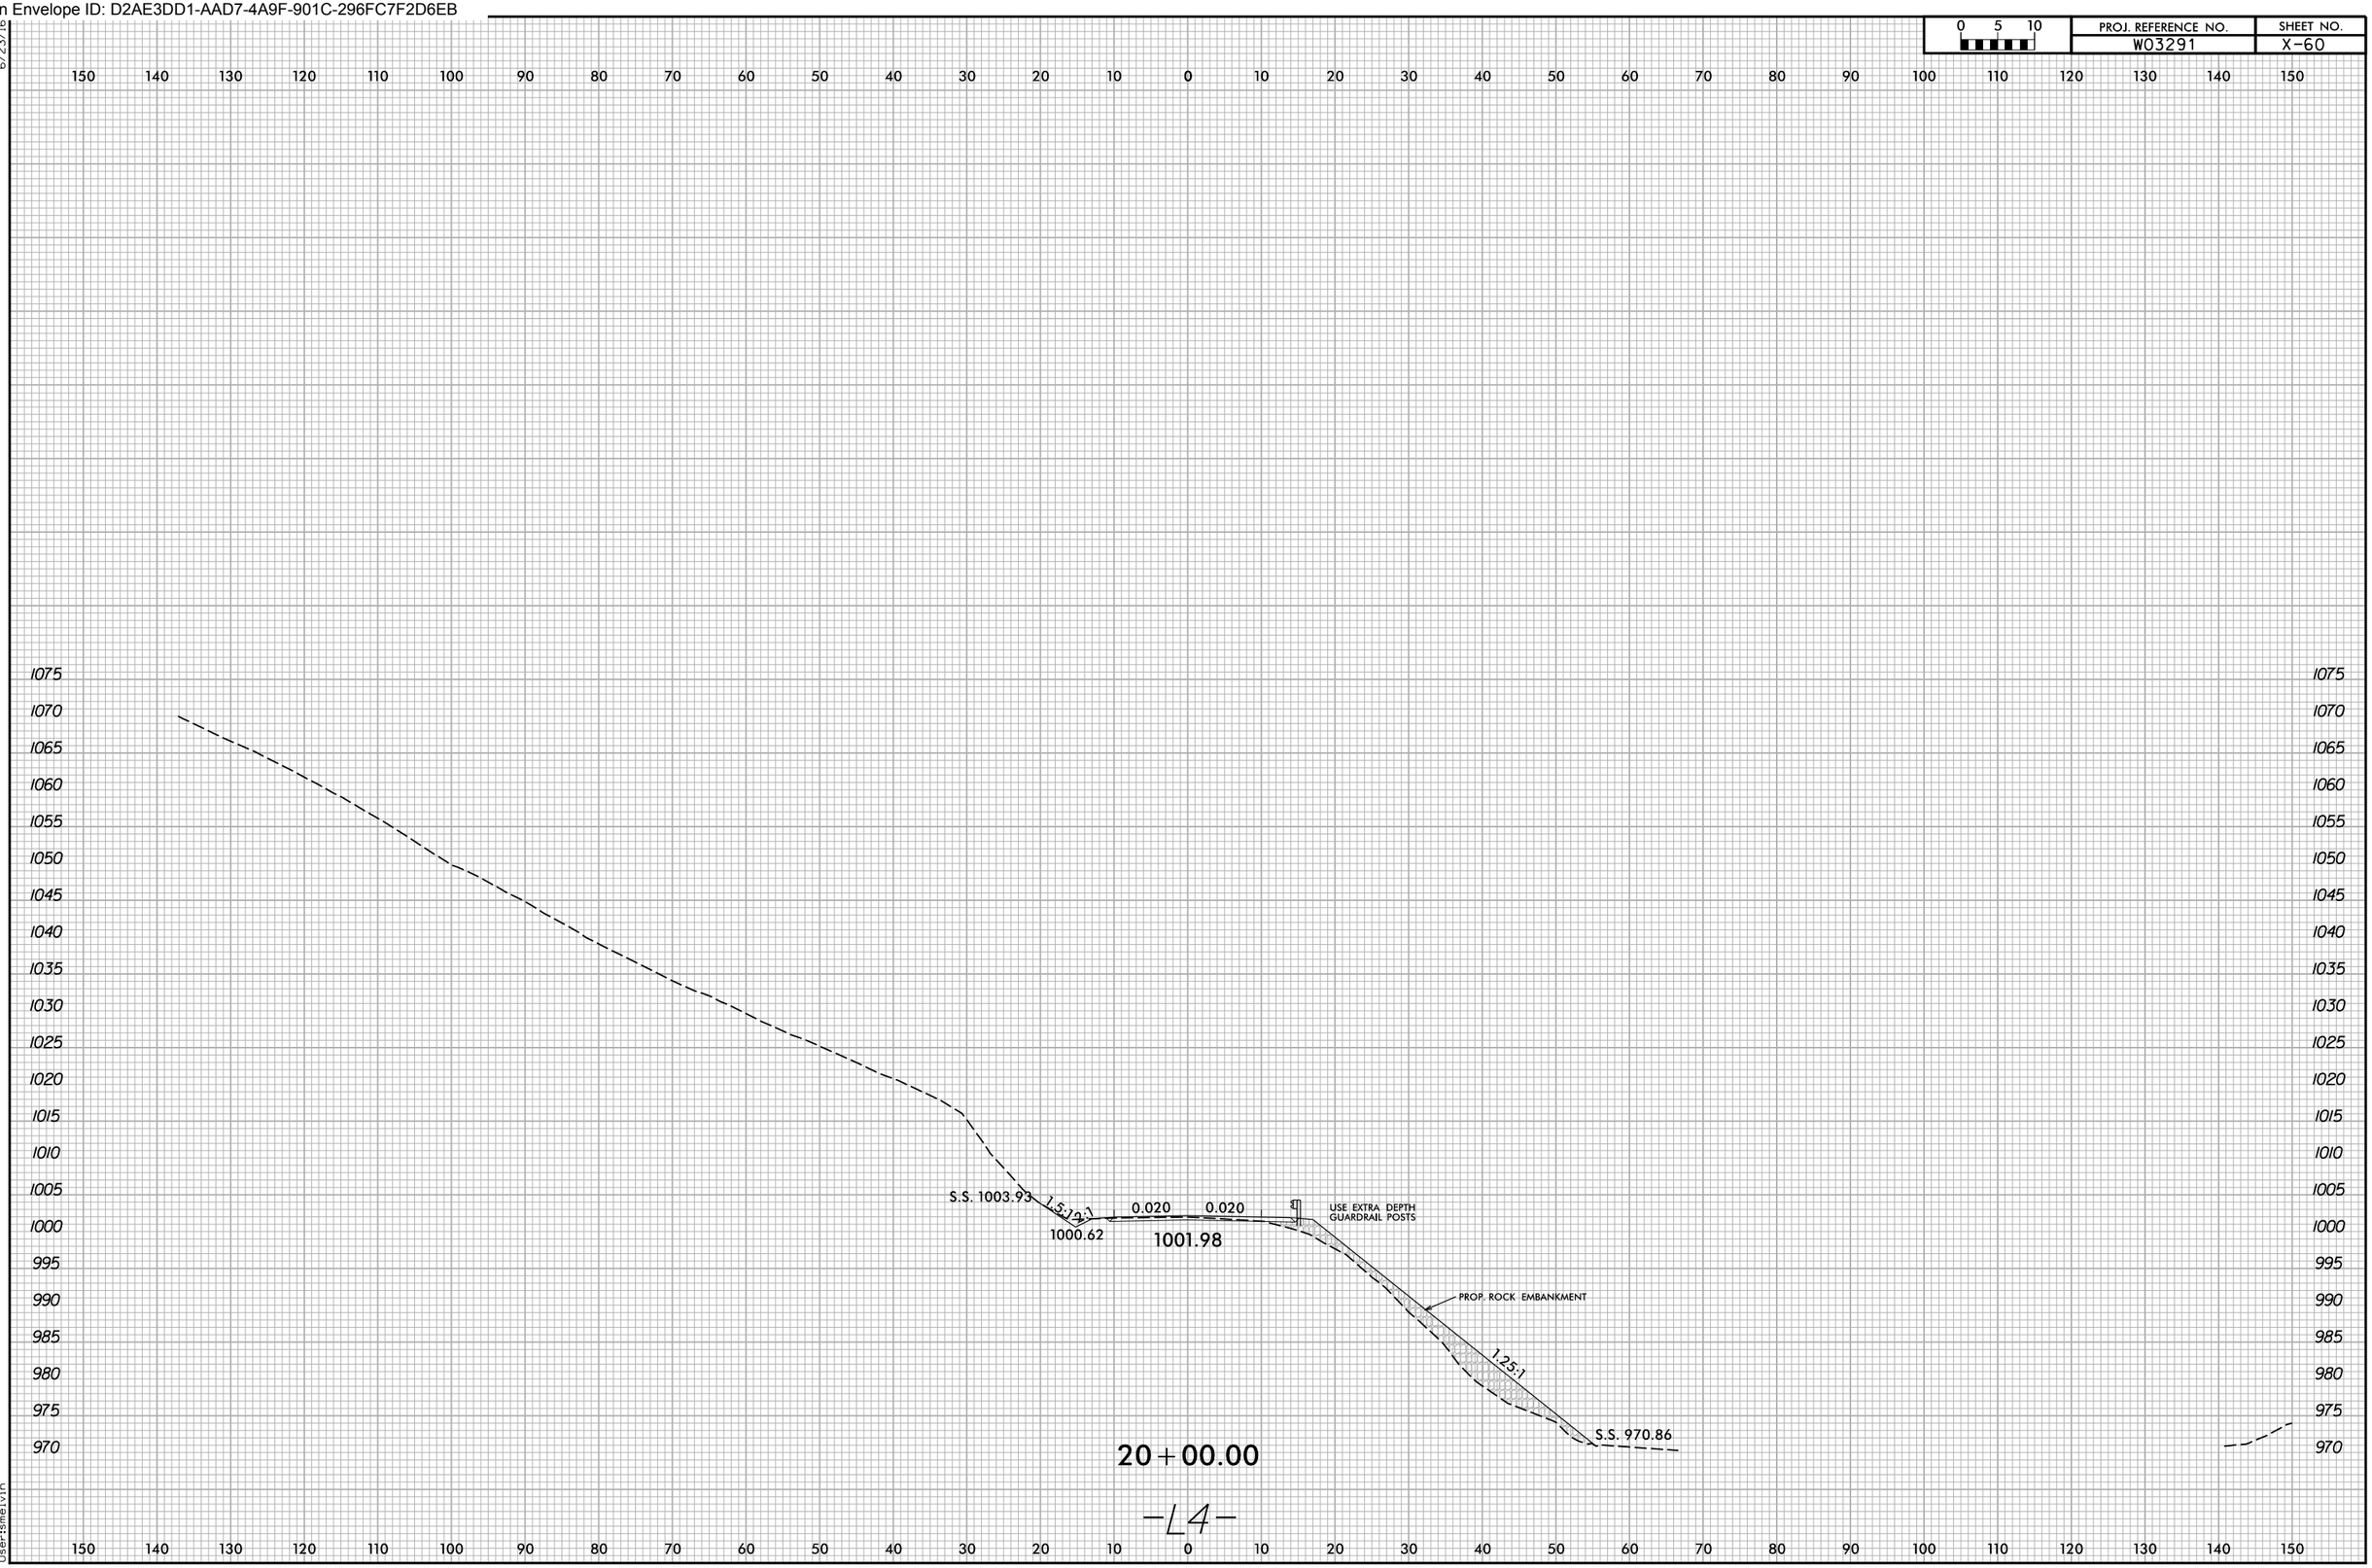

10/22/2025
X:\NCDOT\Green River Cove Rd Rehab\Roadway\XSC\GreenRiver Cove_Rdg_xpl_All.dgn
User:smelvin

Docusign Envelope ID: D2AE3DD1-AAD7-4A9F-901C-296FC7F2D6EB

0 5 10	PROJ. REFERENCE NO.	SHEET NO.
	W03291	X-61

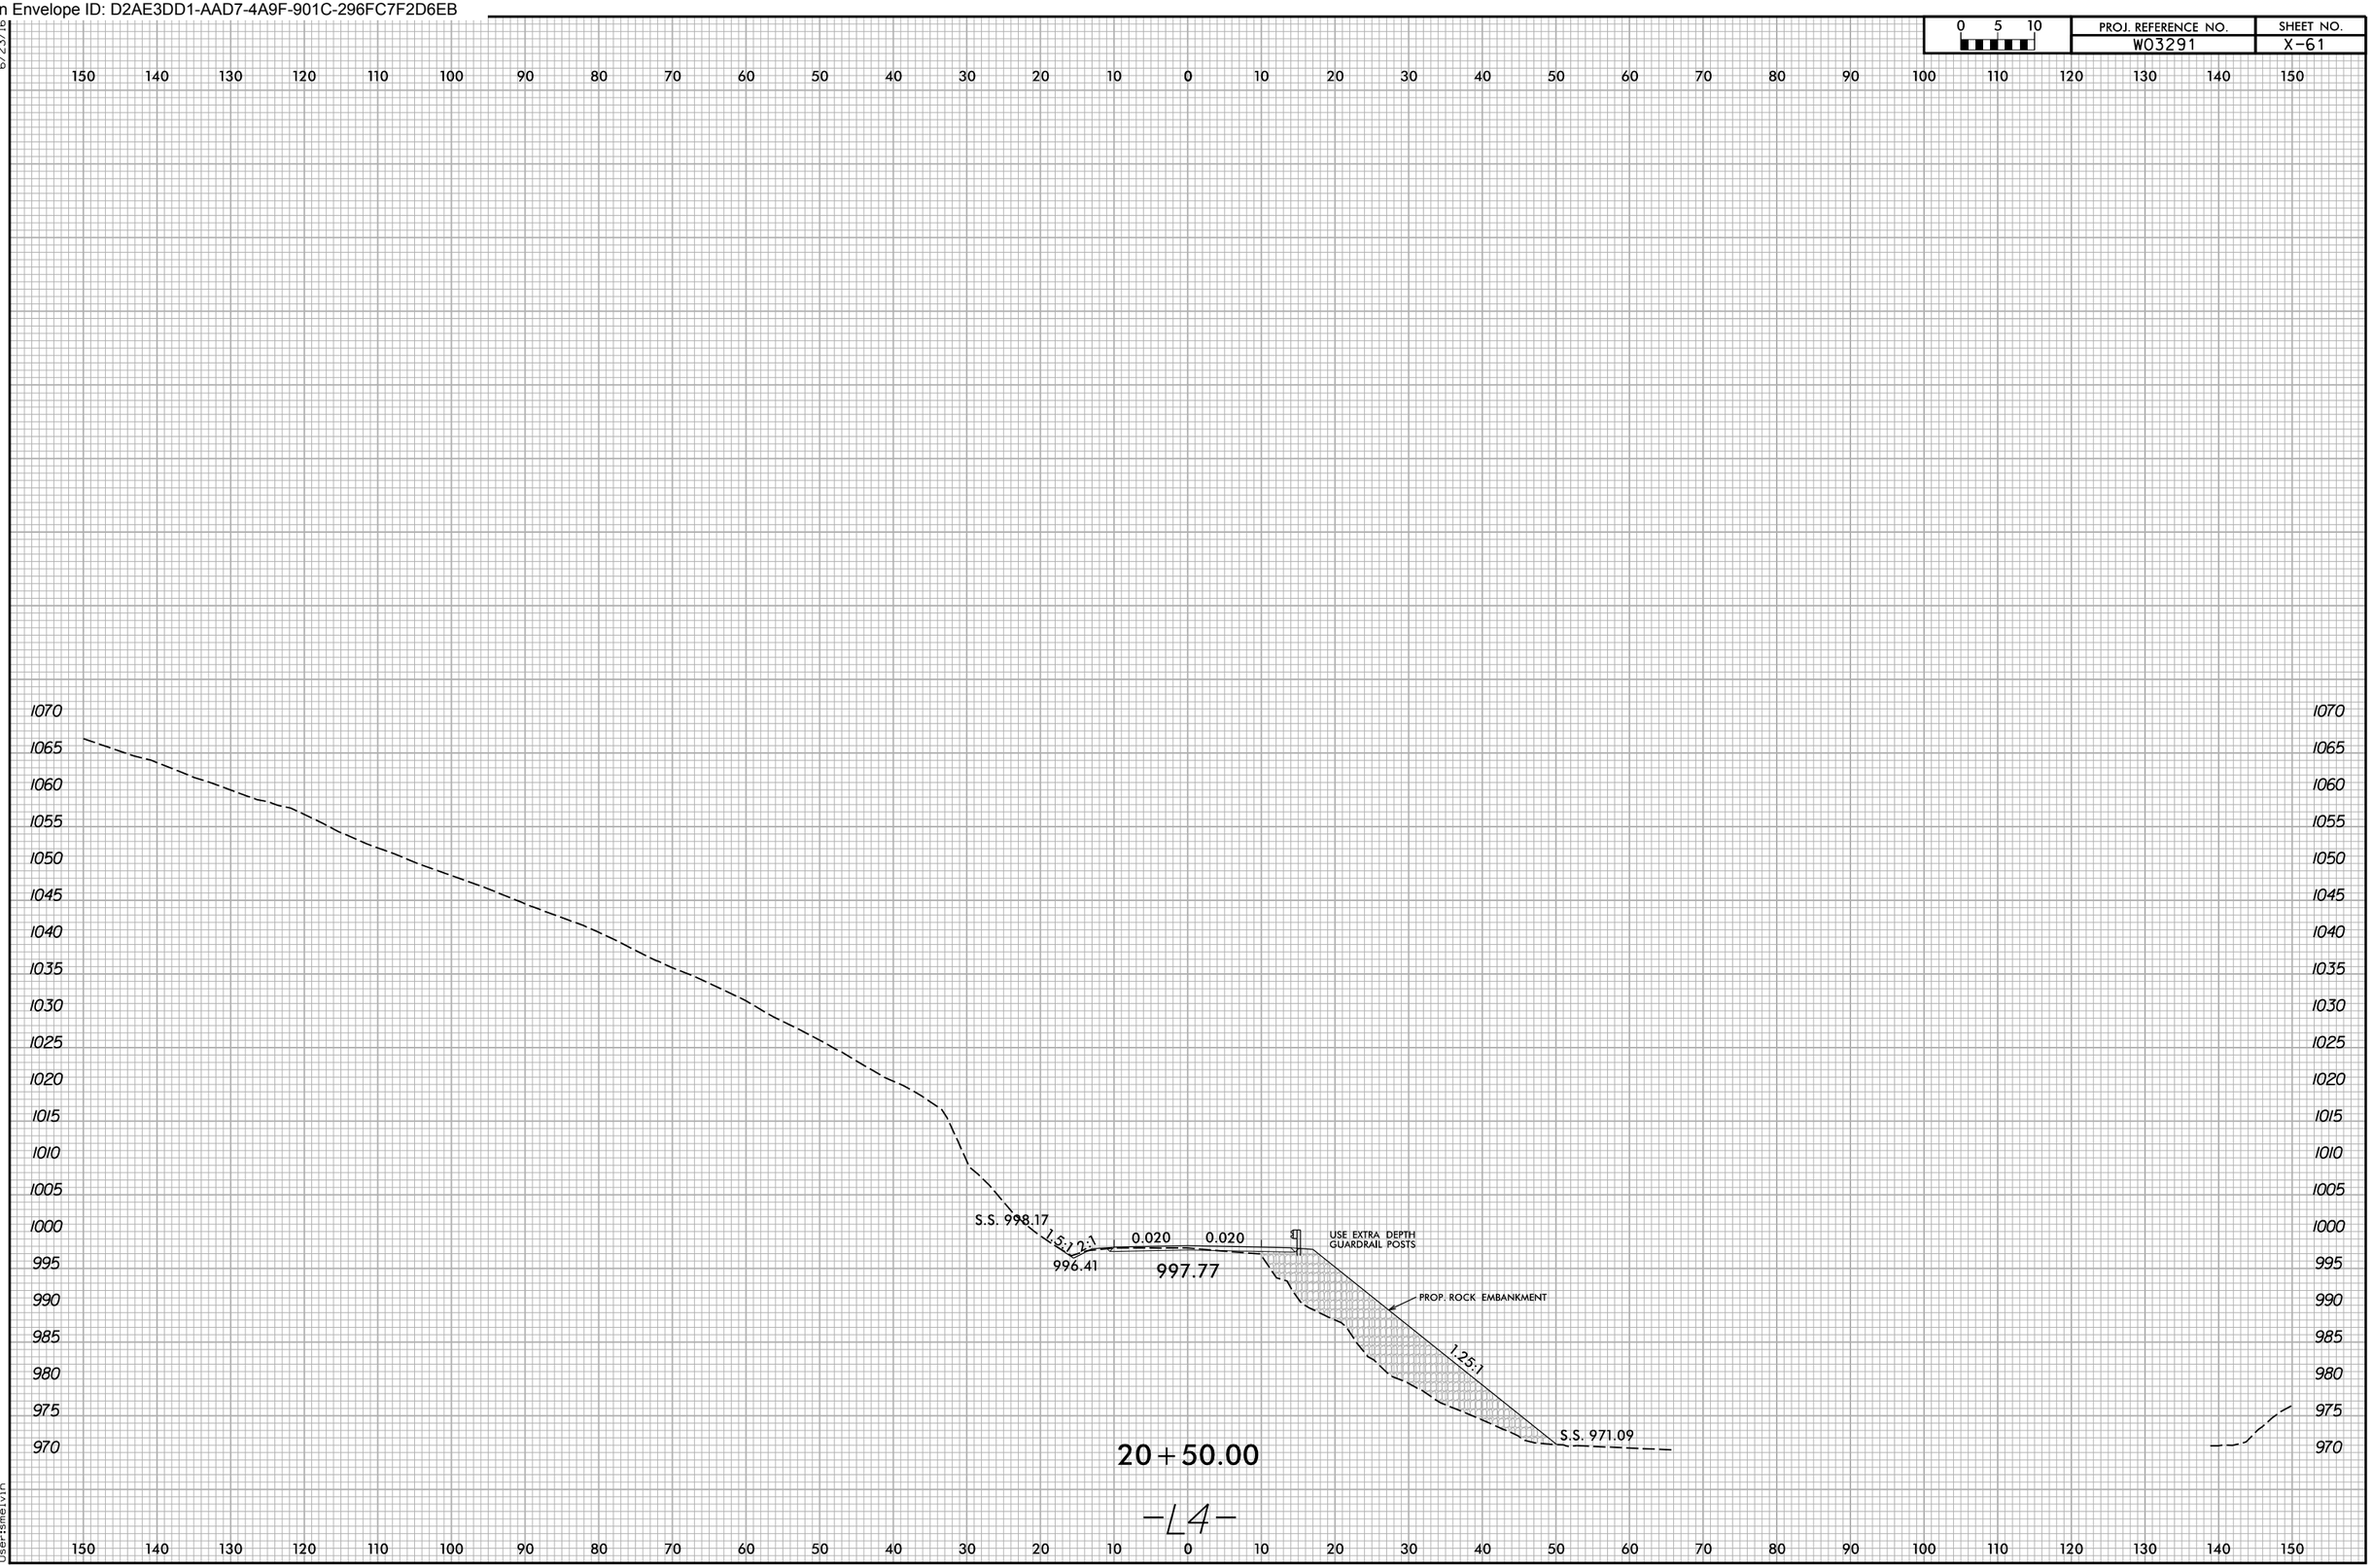

Docusign Envelope ID: D2AE3DD1-AAD7-4A9F-901C-296FC7F2D6EB

6/23/16

0 5 10	PROJ. REFERENCE NO.	SHEET NO.
	W03291	X-62

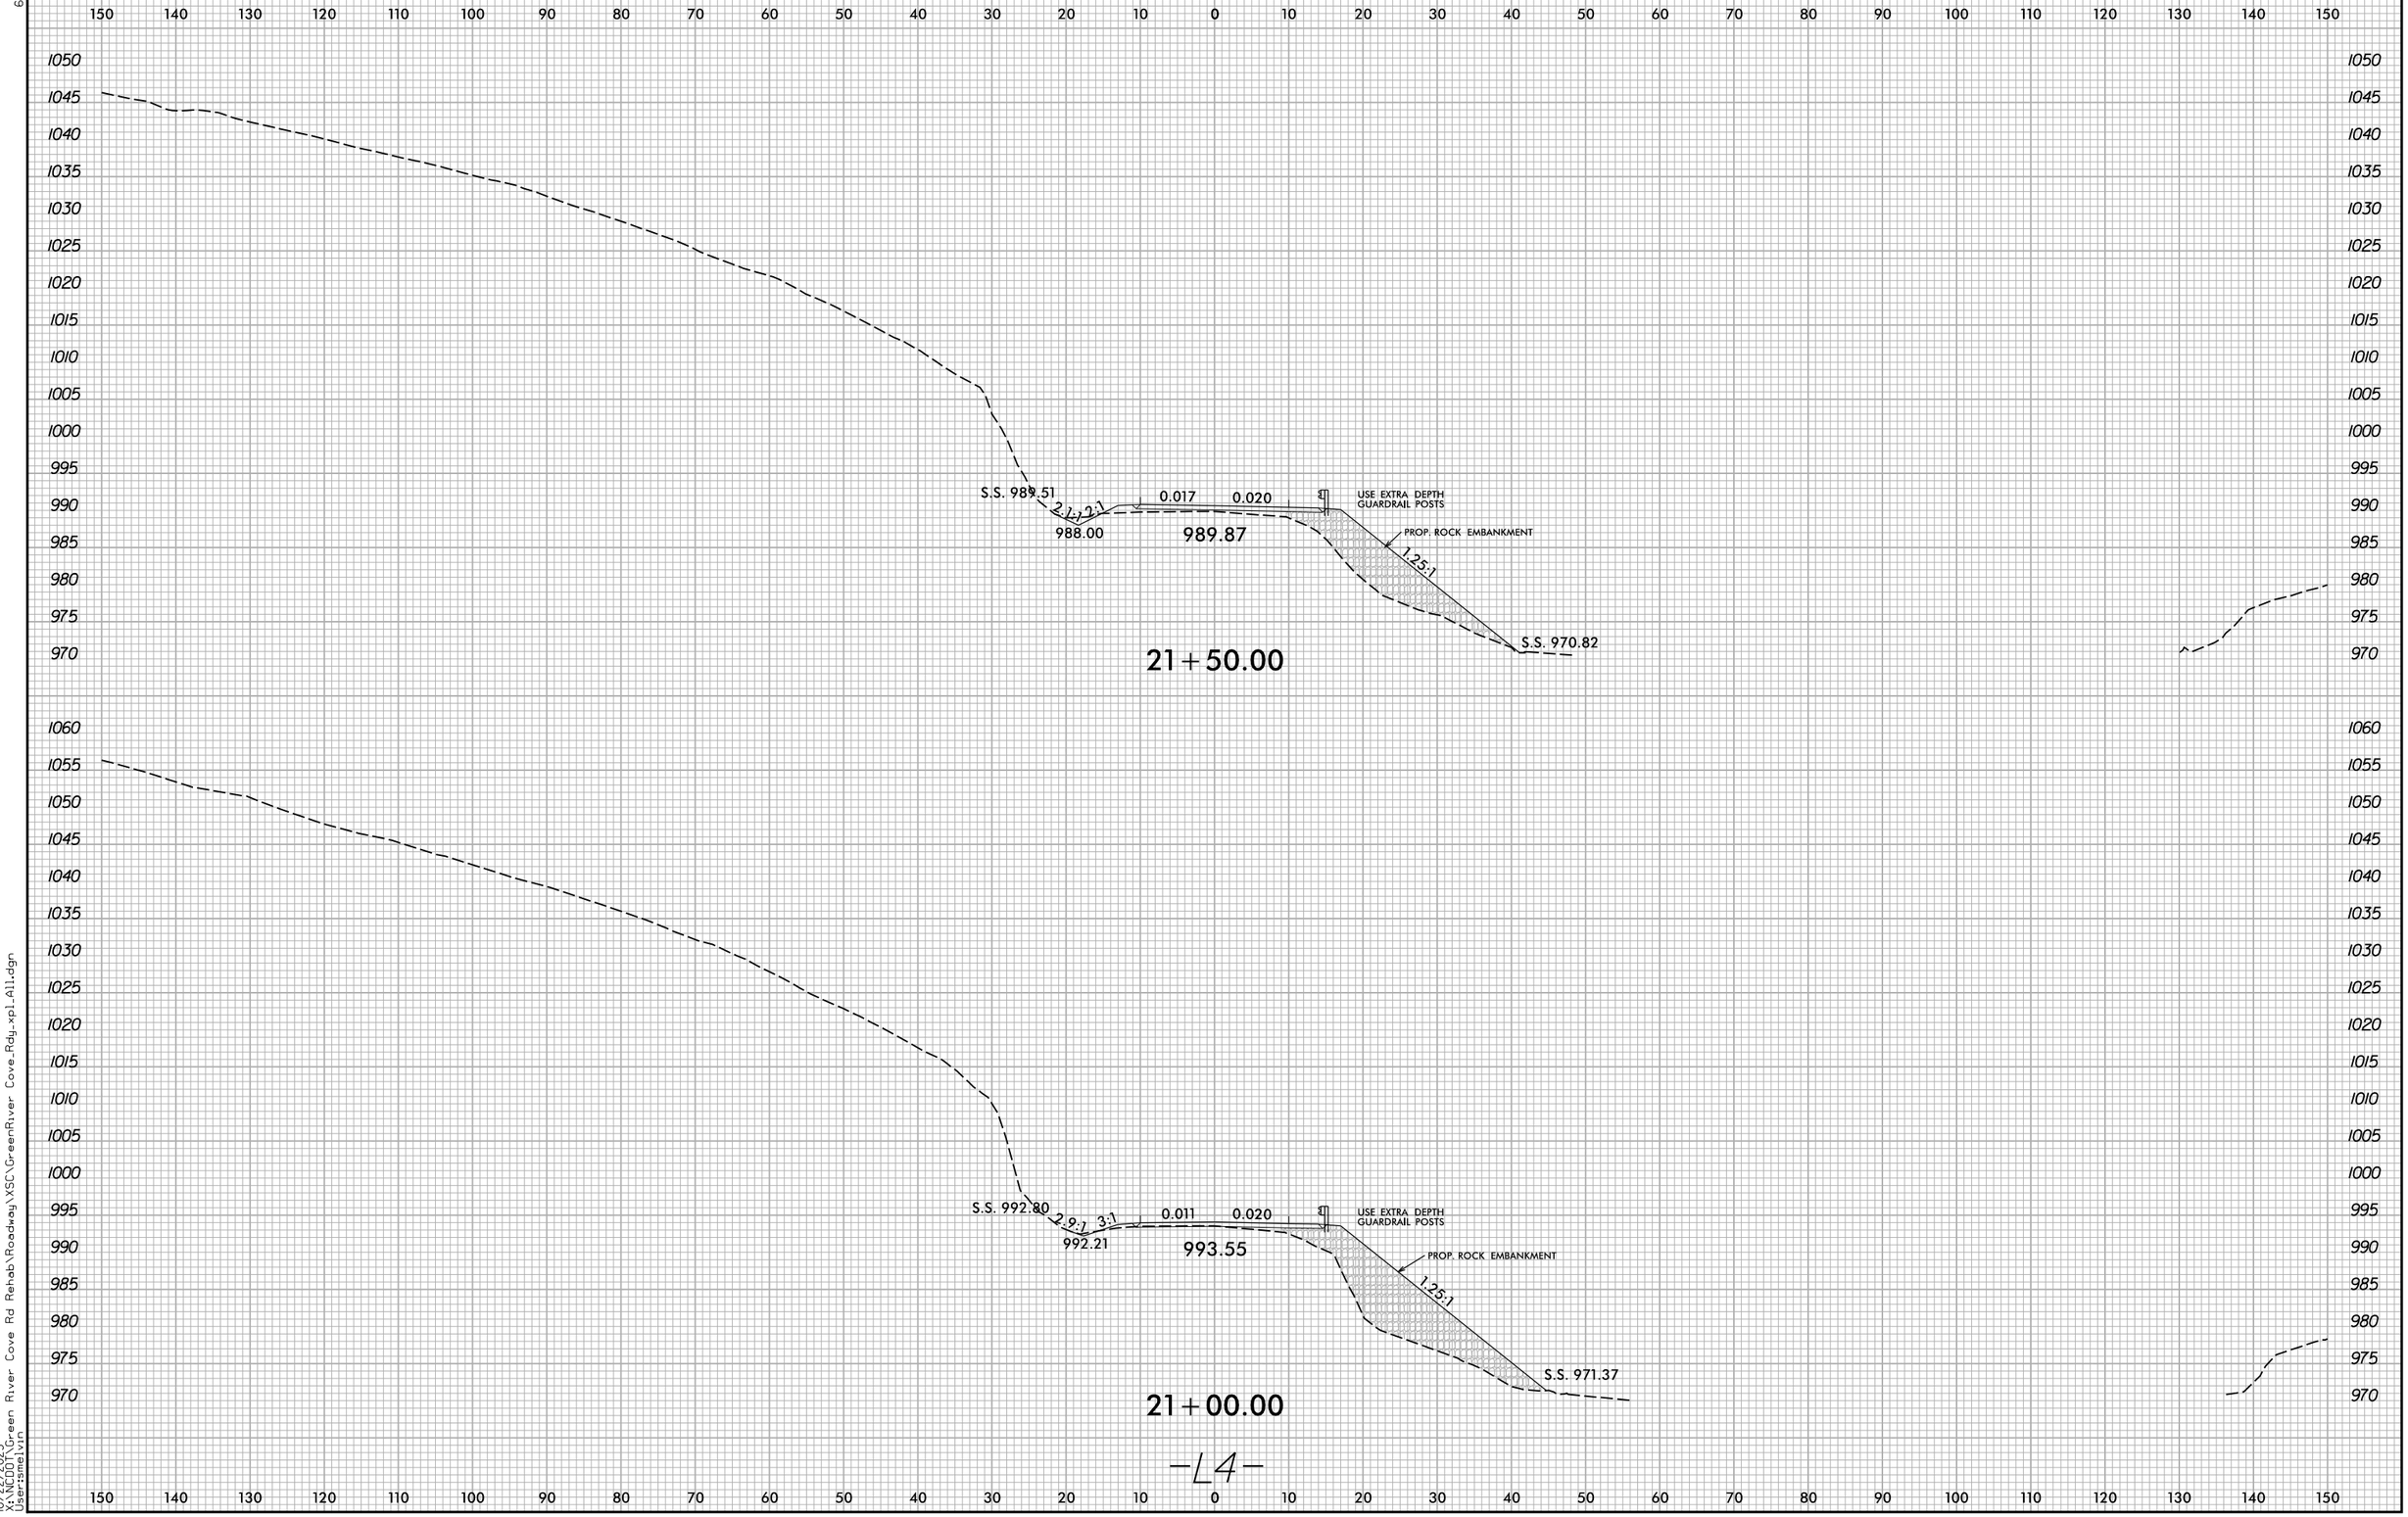

10/22/2025
X:\NCDOT\Green River Cove Rd Rehab\Roadway\XSC\GreenRiver Cove_Rdy_xpl_All.dgn
User:smelvin

Docusign Envelope ID: D2AE3DD1-AAD7-4A9F-901C-296FC7F2D6EB

6/23/16

0 5 10	PROJ. REFERENCE NO.	SHEET NO.
	W03291	X-63

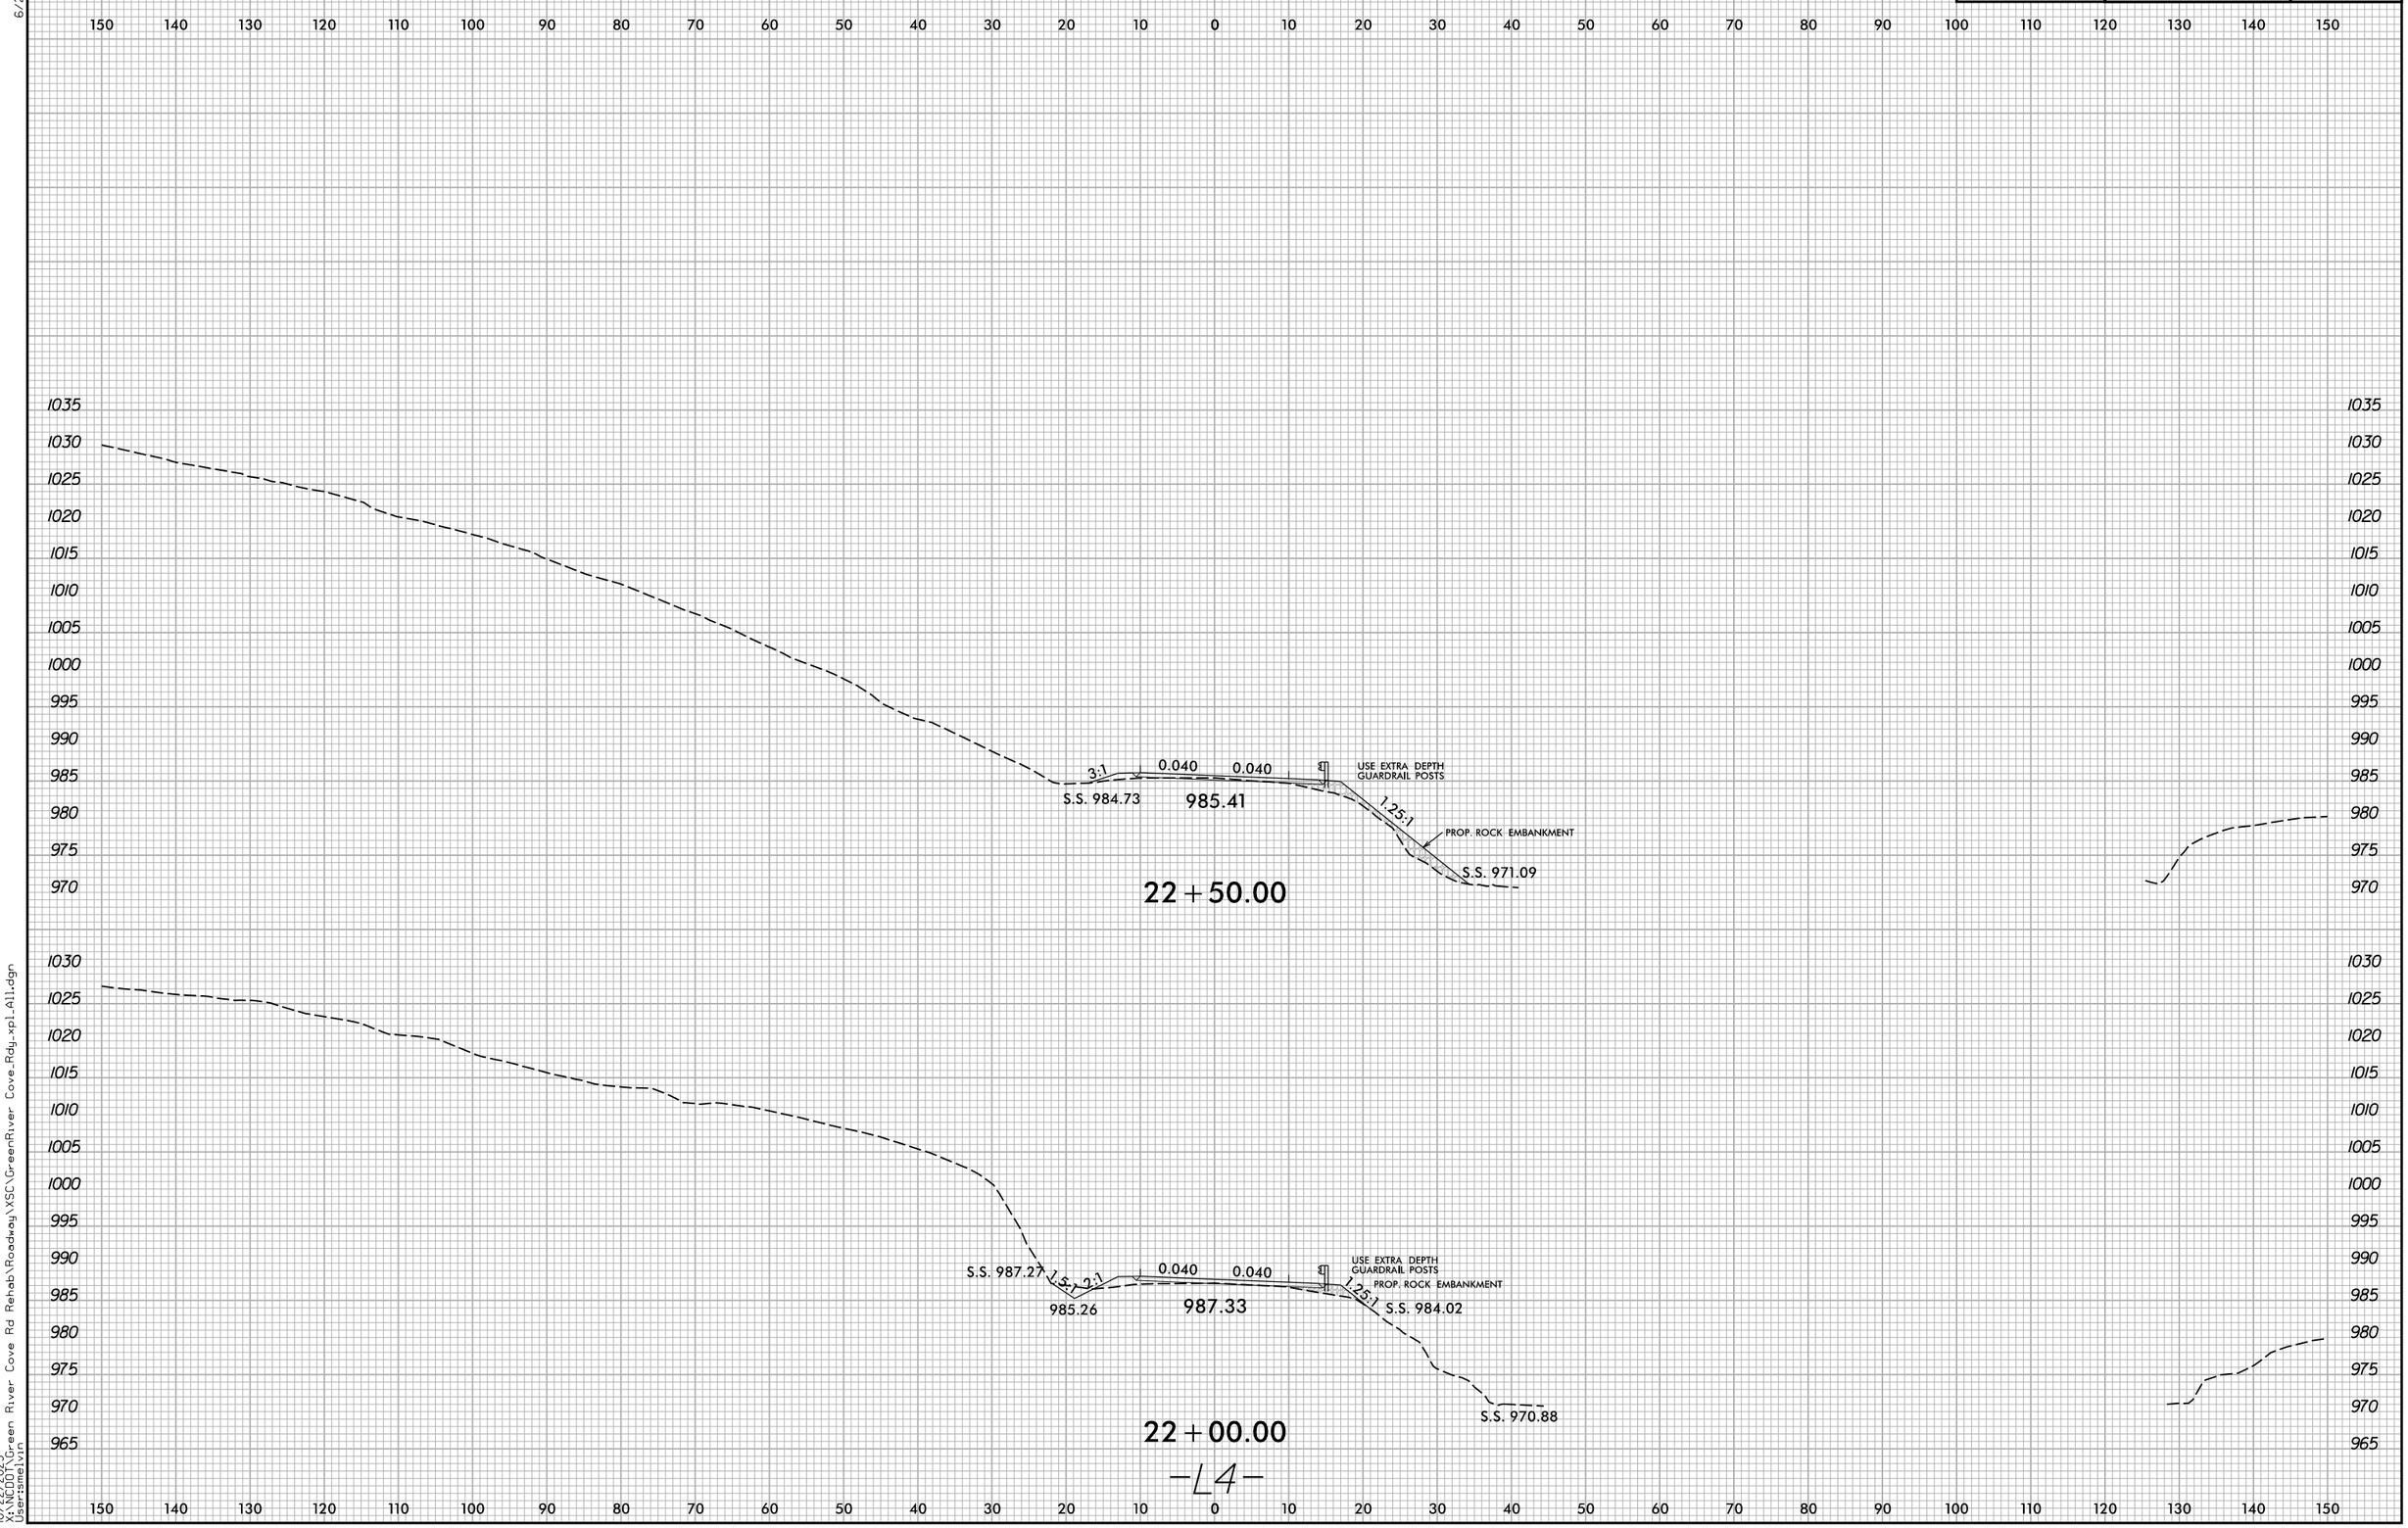

10/22/2025
X:\NCDOT\Green River Cove Rd Rehab\Roadway\XSC\GreenRiver Cove_Rdg_xpl_All.dgn
User:smelvin

Docusign Envelope ID: D2AE3DD1-AAD7-4A9F-901C-296FC7F2D6EB

6/23/16

0 5 10	PROJ. REFERENCE NO.	SHEET NO.
	W03291	X-64

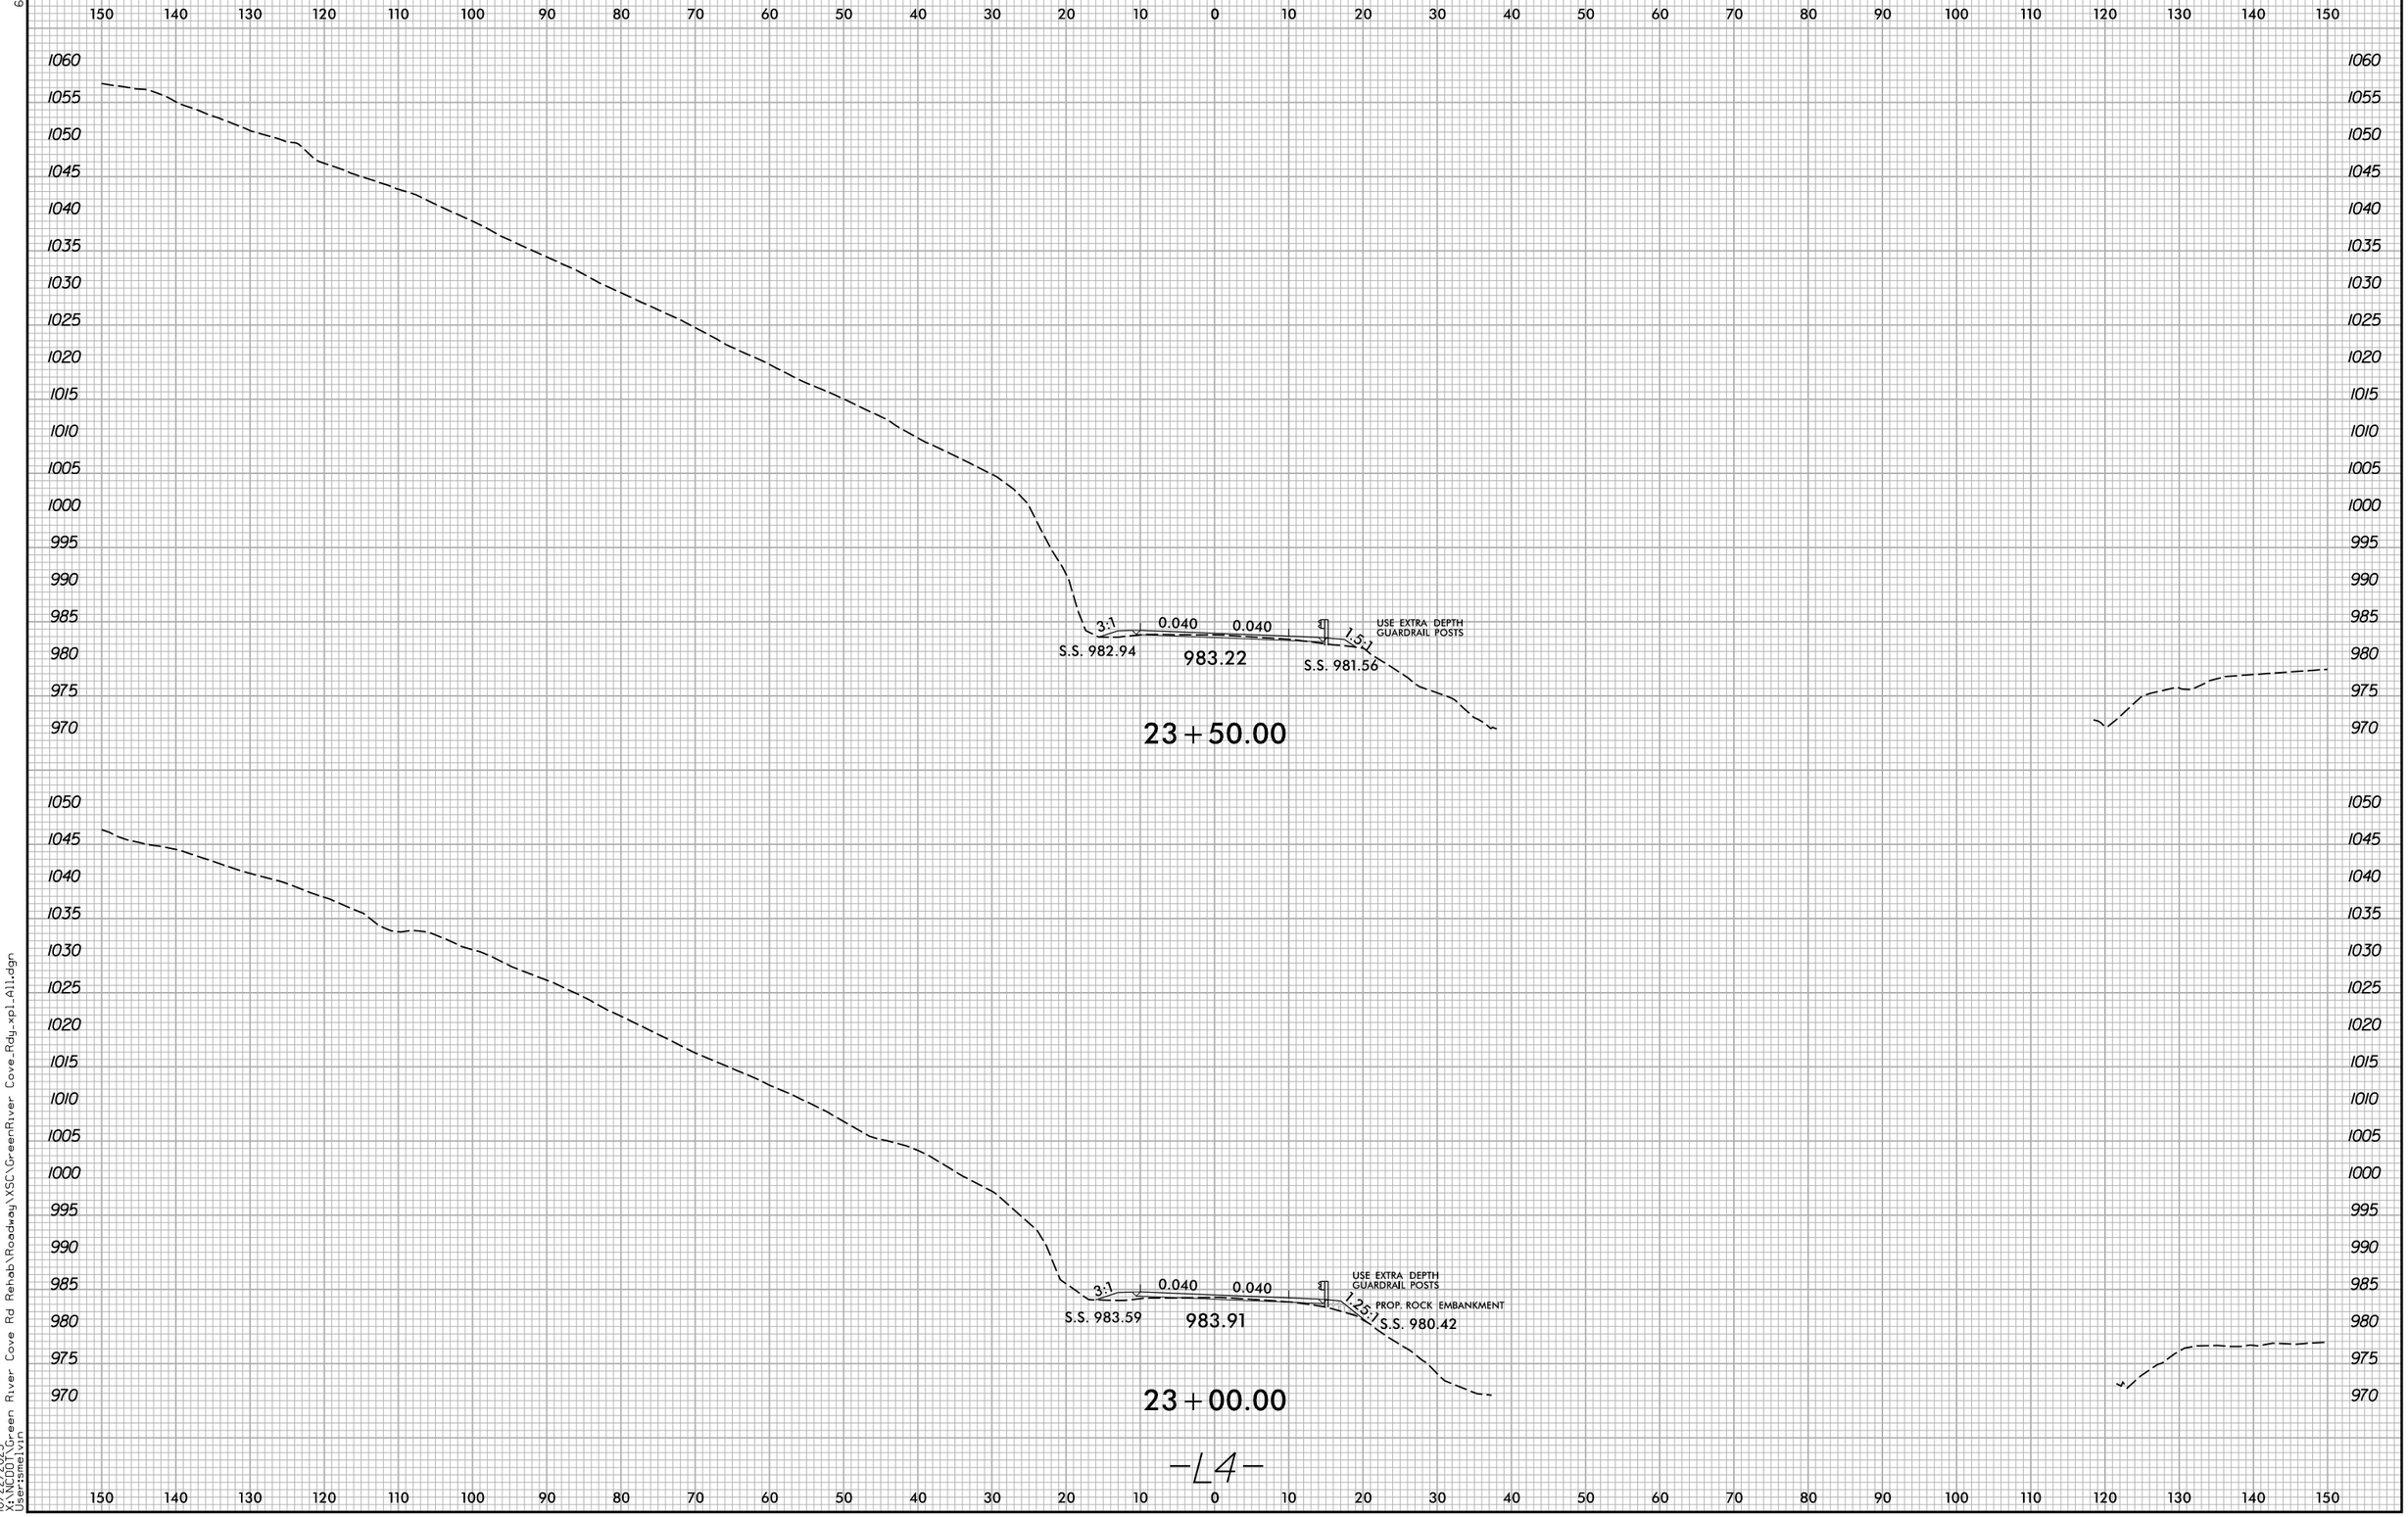

10/22/2025
X:\NCDOT\Green River Cove Rd Rehab\Roadway\XSC\GreenRiver Cove_Rdy_xpl_All.dgn
User:smelvin

Docusign Envelope ID: D2AE3DD1-AAD7-4A9F-901C-296FC7F2D6EB

6/23/16

0 5 10	PROJ. REFERENCE NO.	SHEET NO.
	W03291	X-65

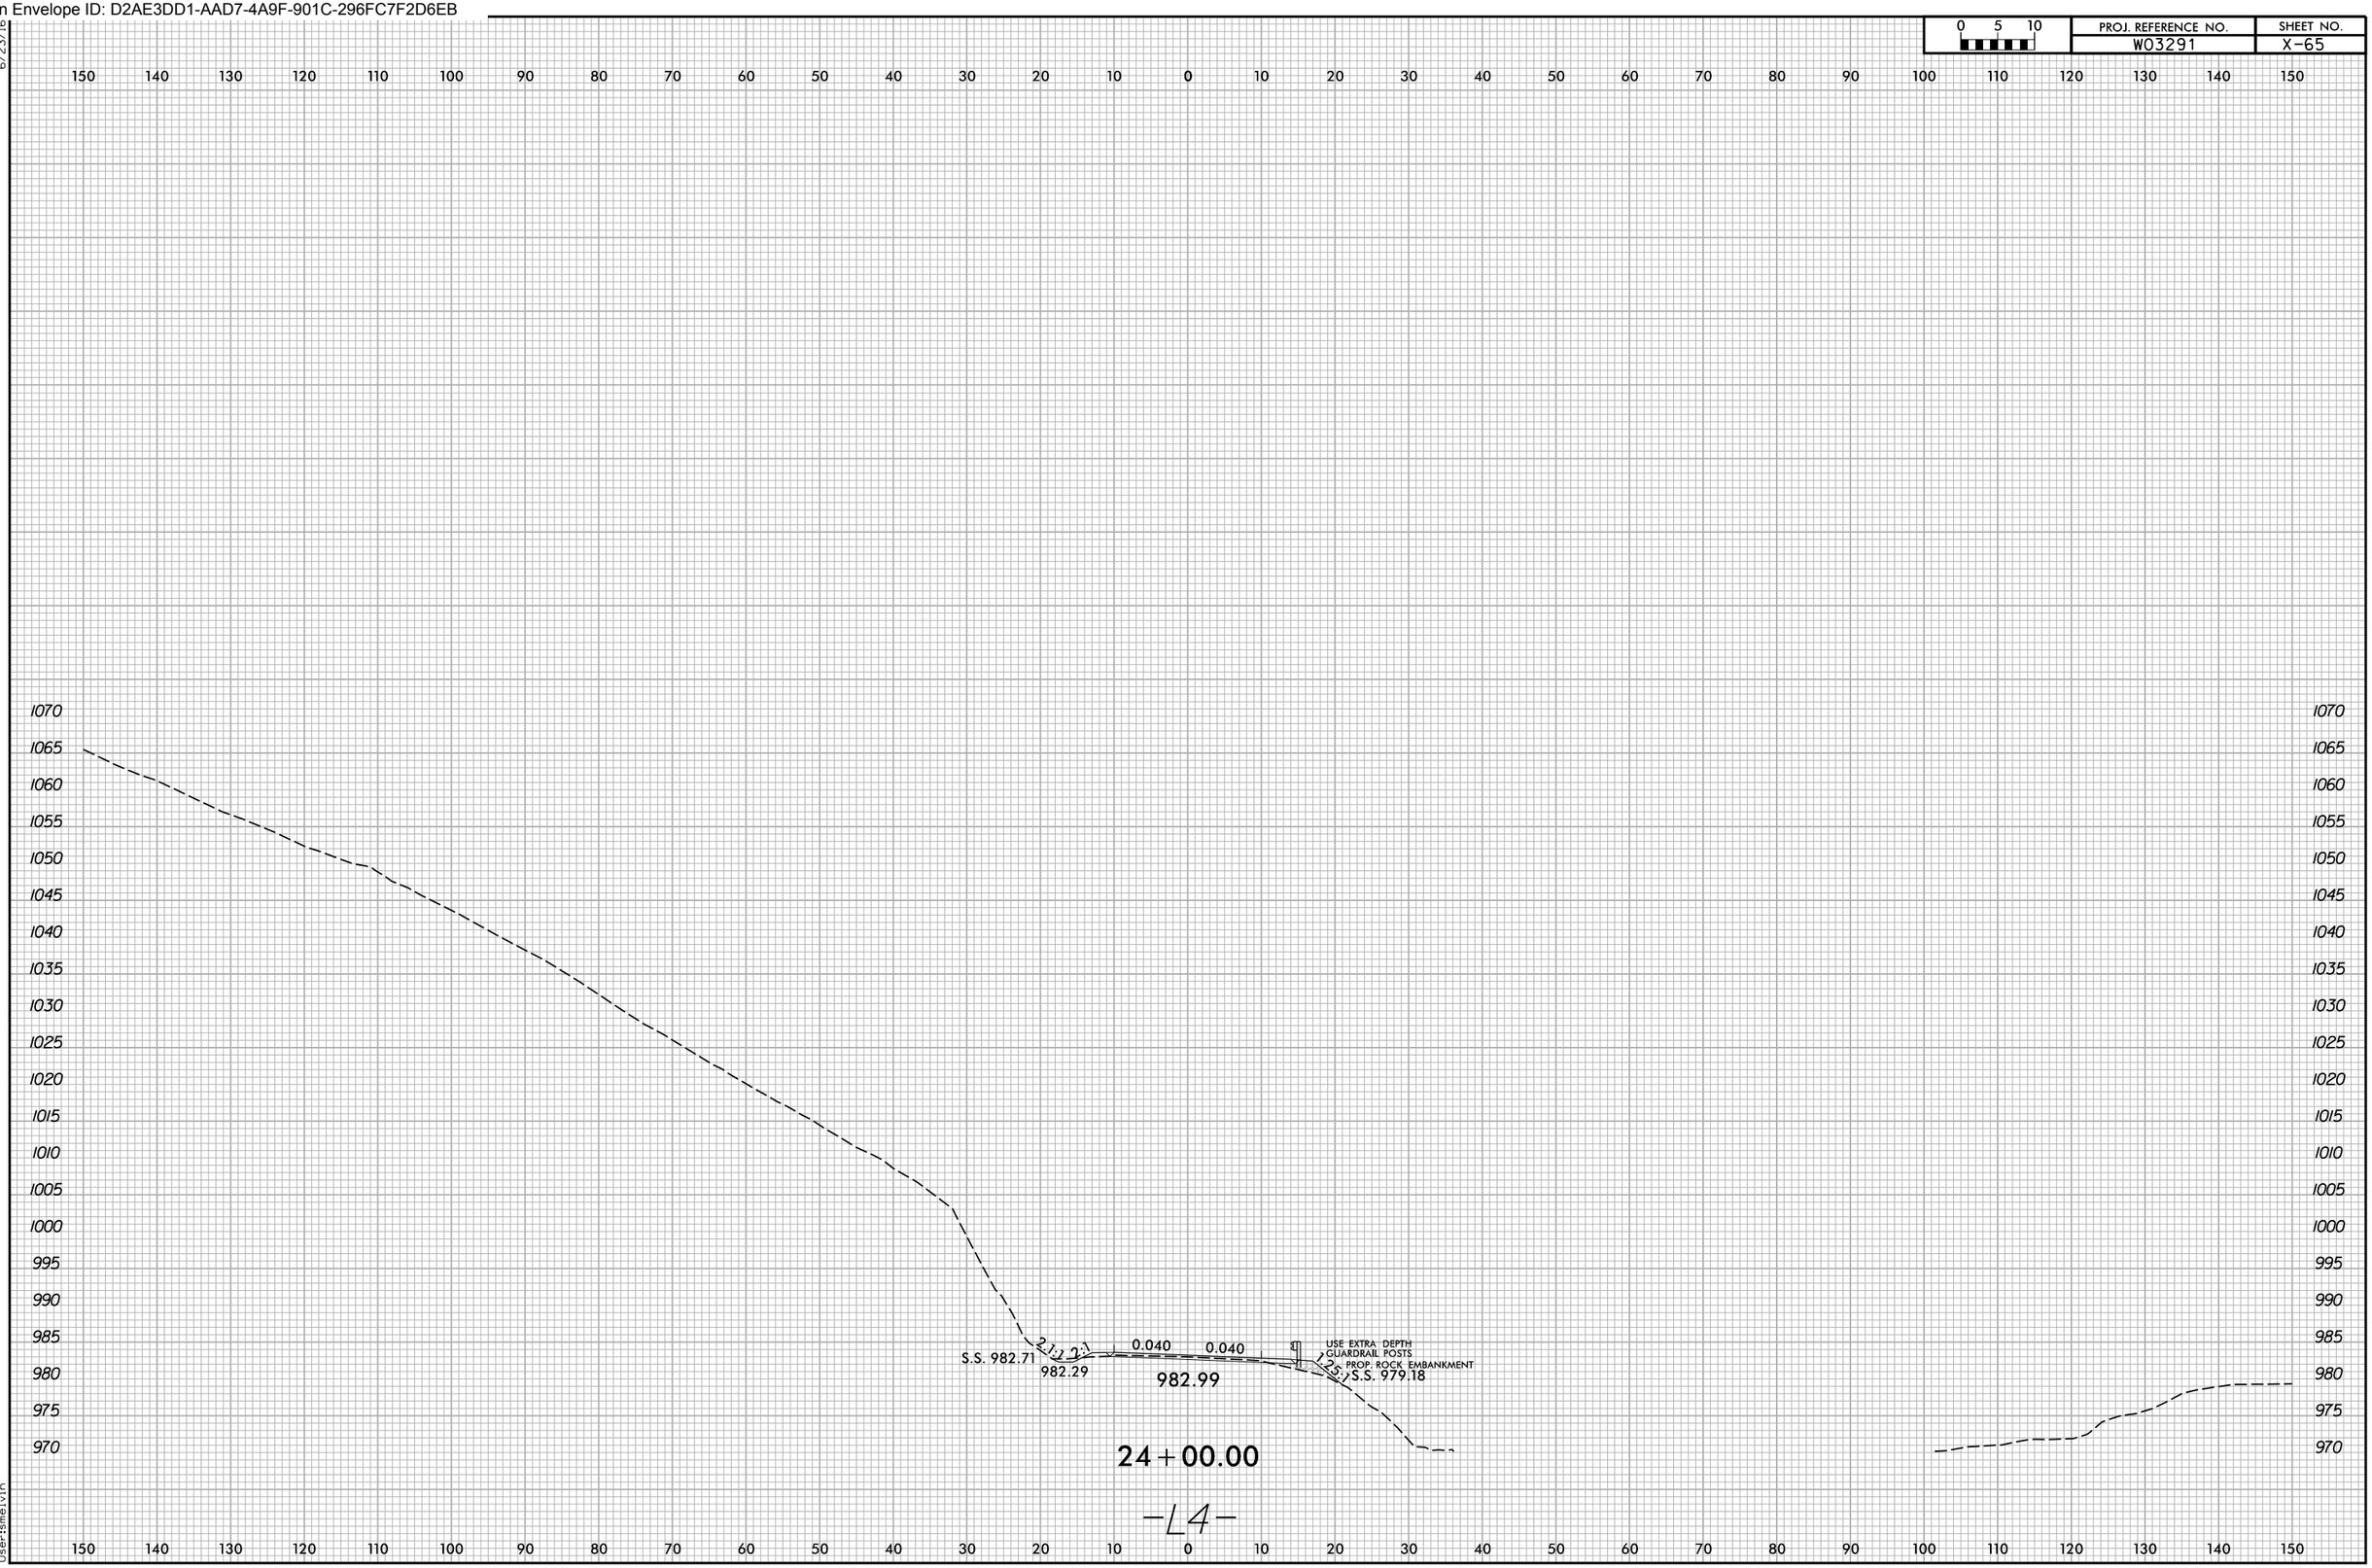

10/22/2025
X:\NCDOT\Green River Cove Rd Rehab\Roadway\XSC\GreenRiver Cove_Rdy_xpl_All.dgn
User:smelvin

Docusign Envelope ID: D2AE3DD1-AAD7-4A9F-901C-296FC7F2D6EB

0 5 10	PROJ. REFERENCE NO.	SHEET NO.
	W03291	X-66

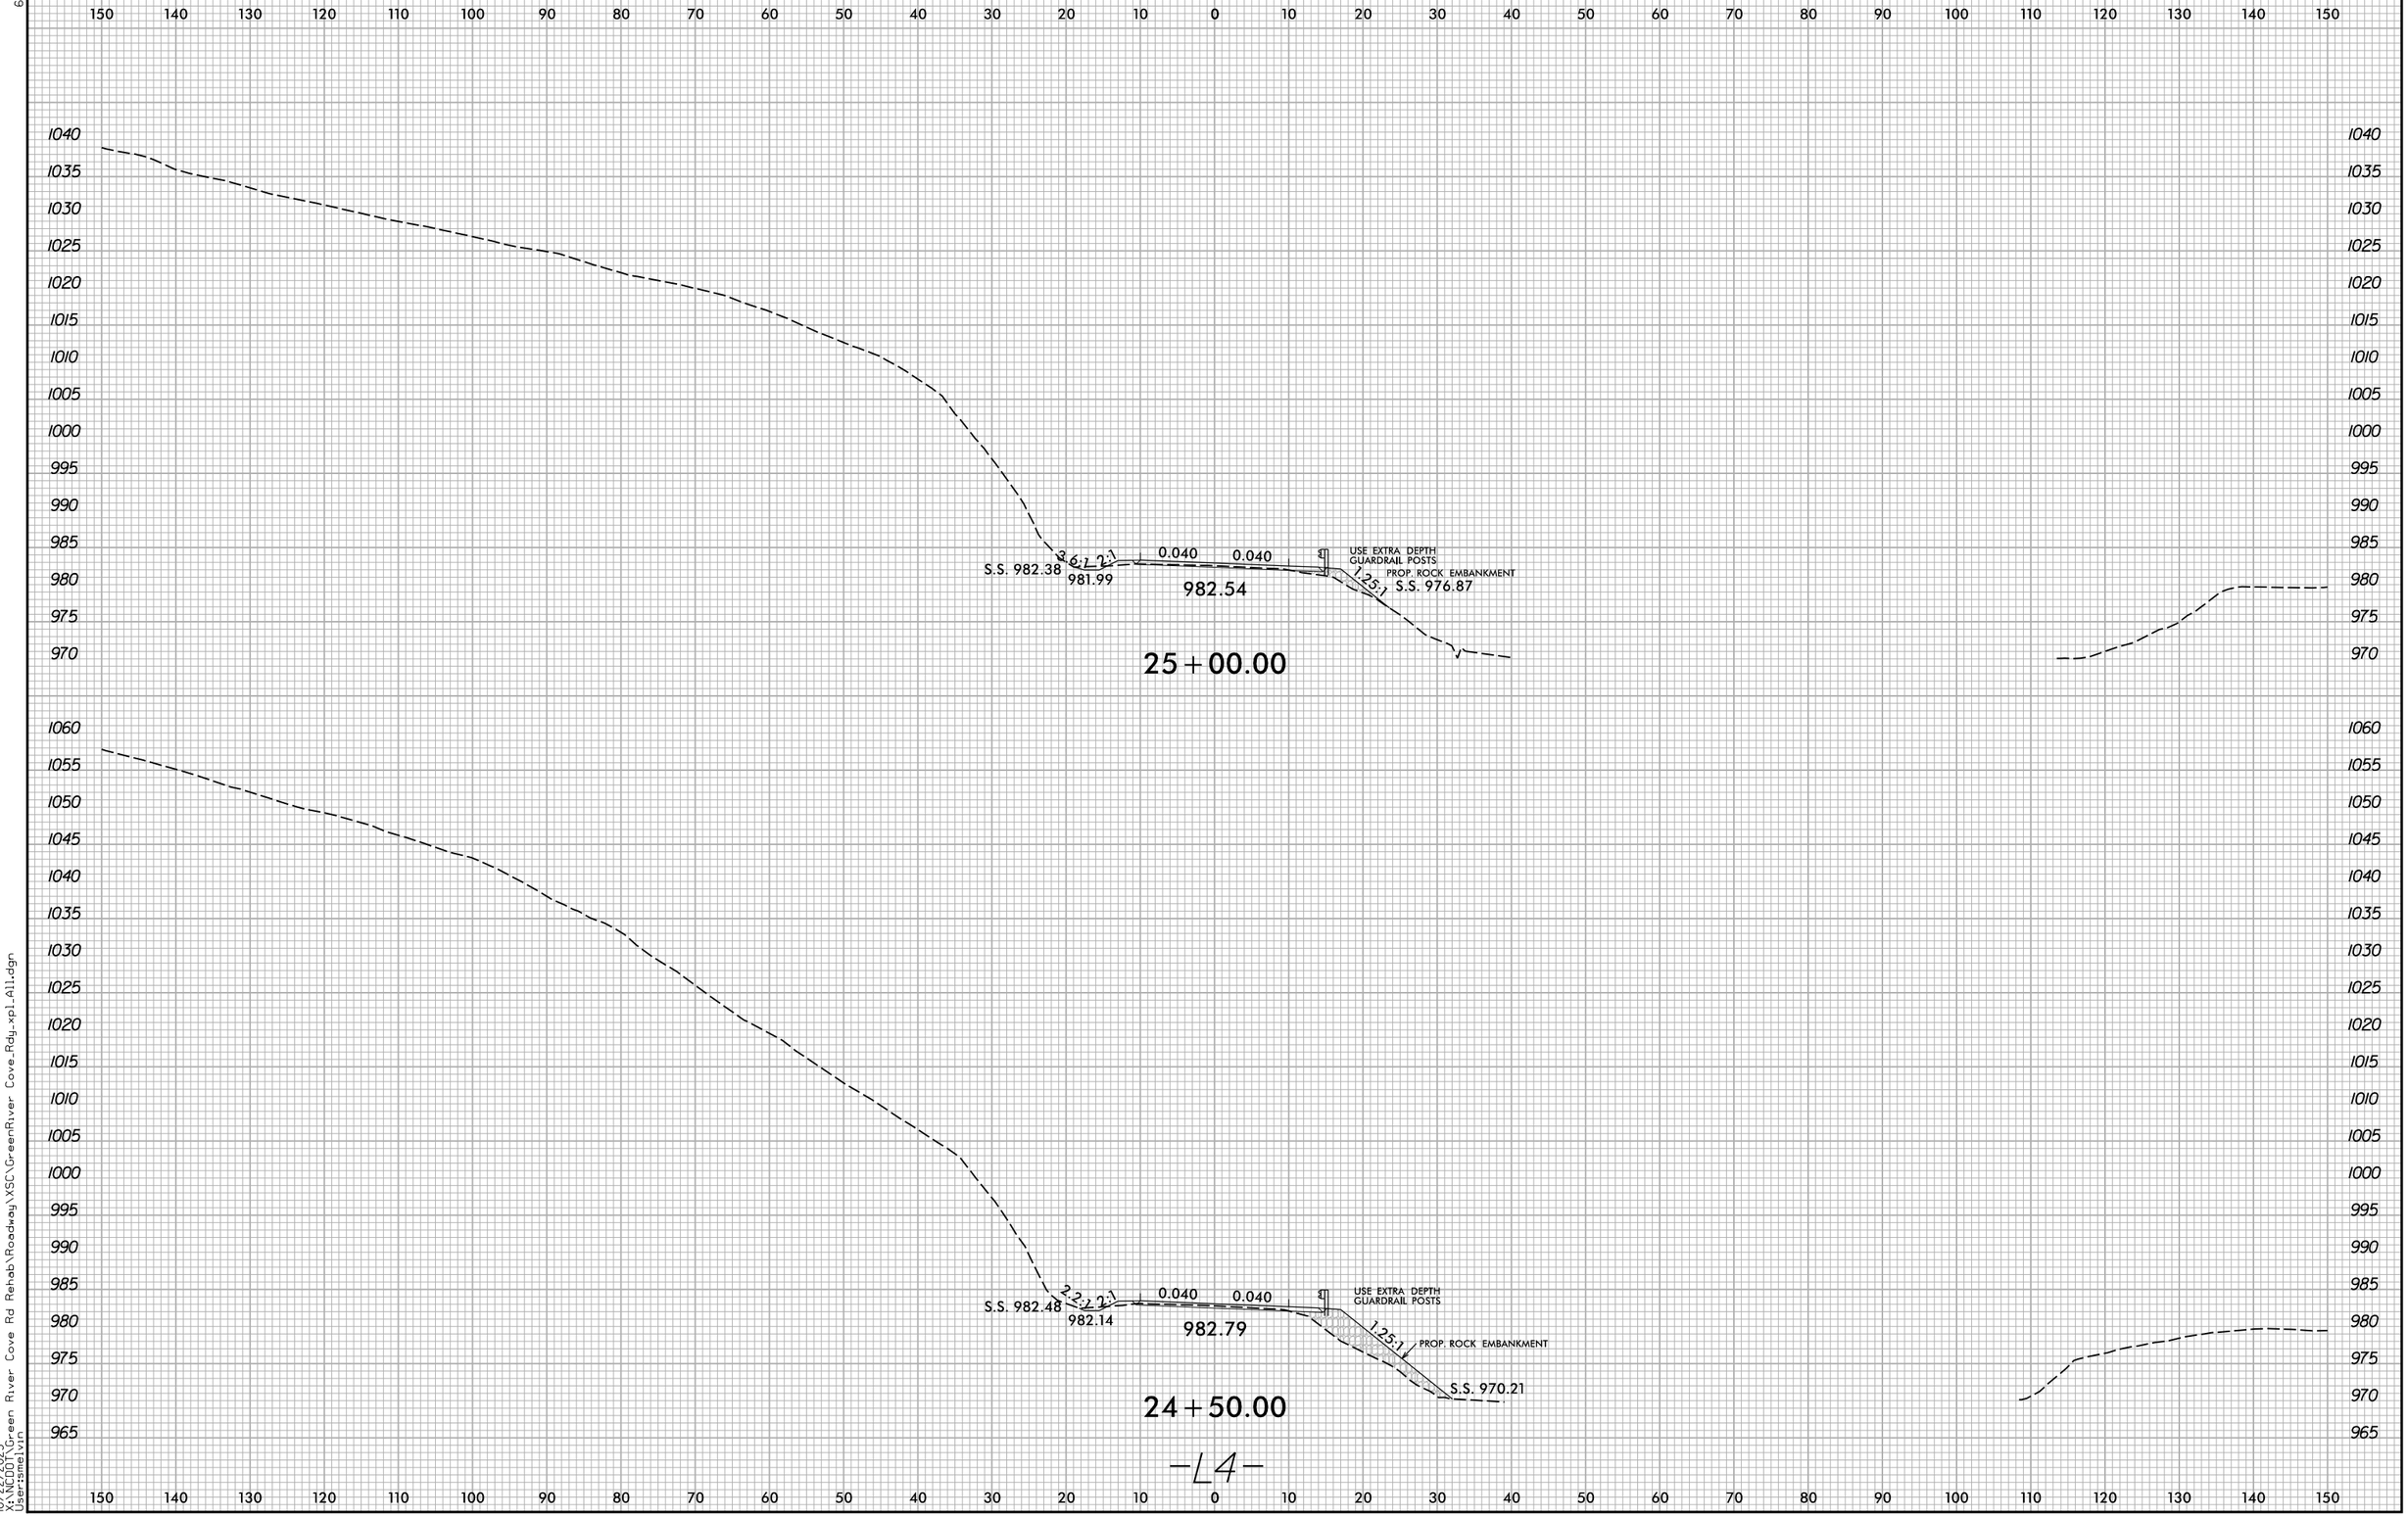

Docusign Envelope ID: D2AE3DD1-AAD7-4A9F-901C-296FC7F2D6EB

0 5 10	PROJ. REFERENCE NO.	SHEET NO.
	W03291	X-67

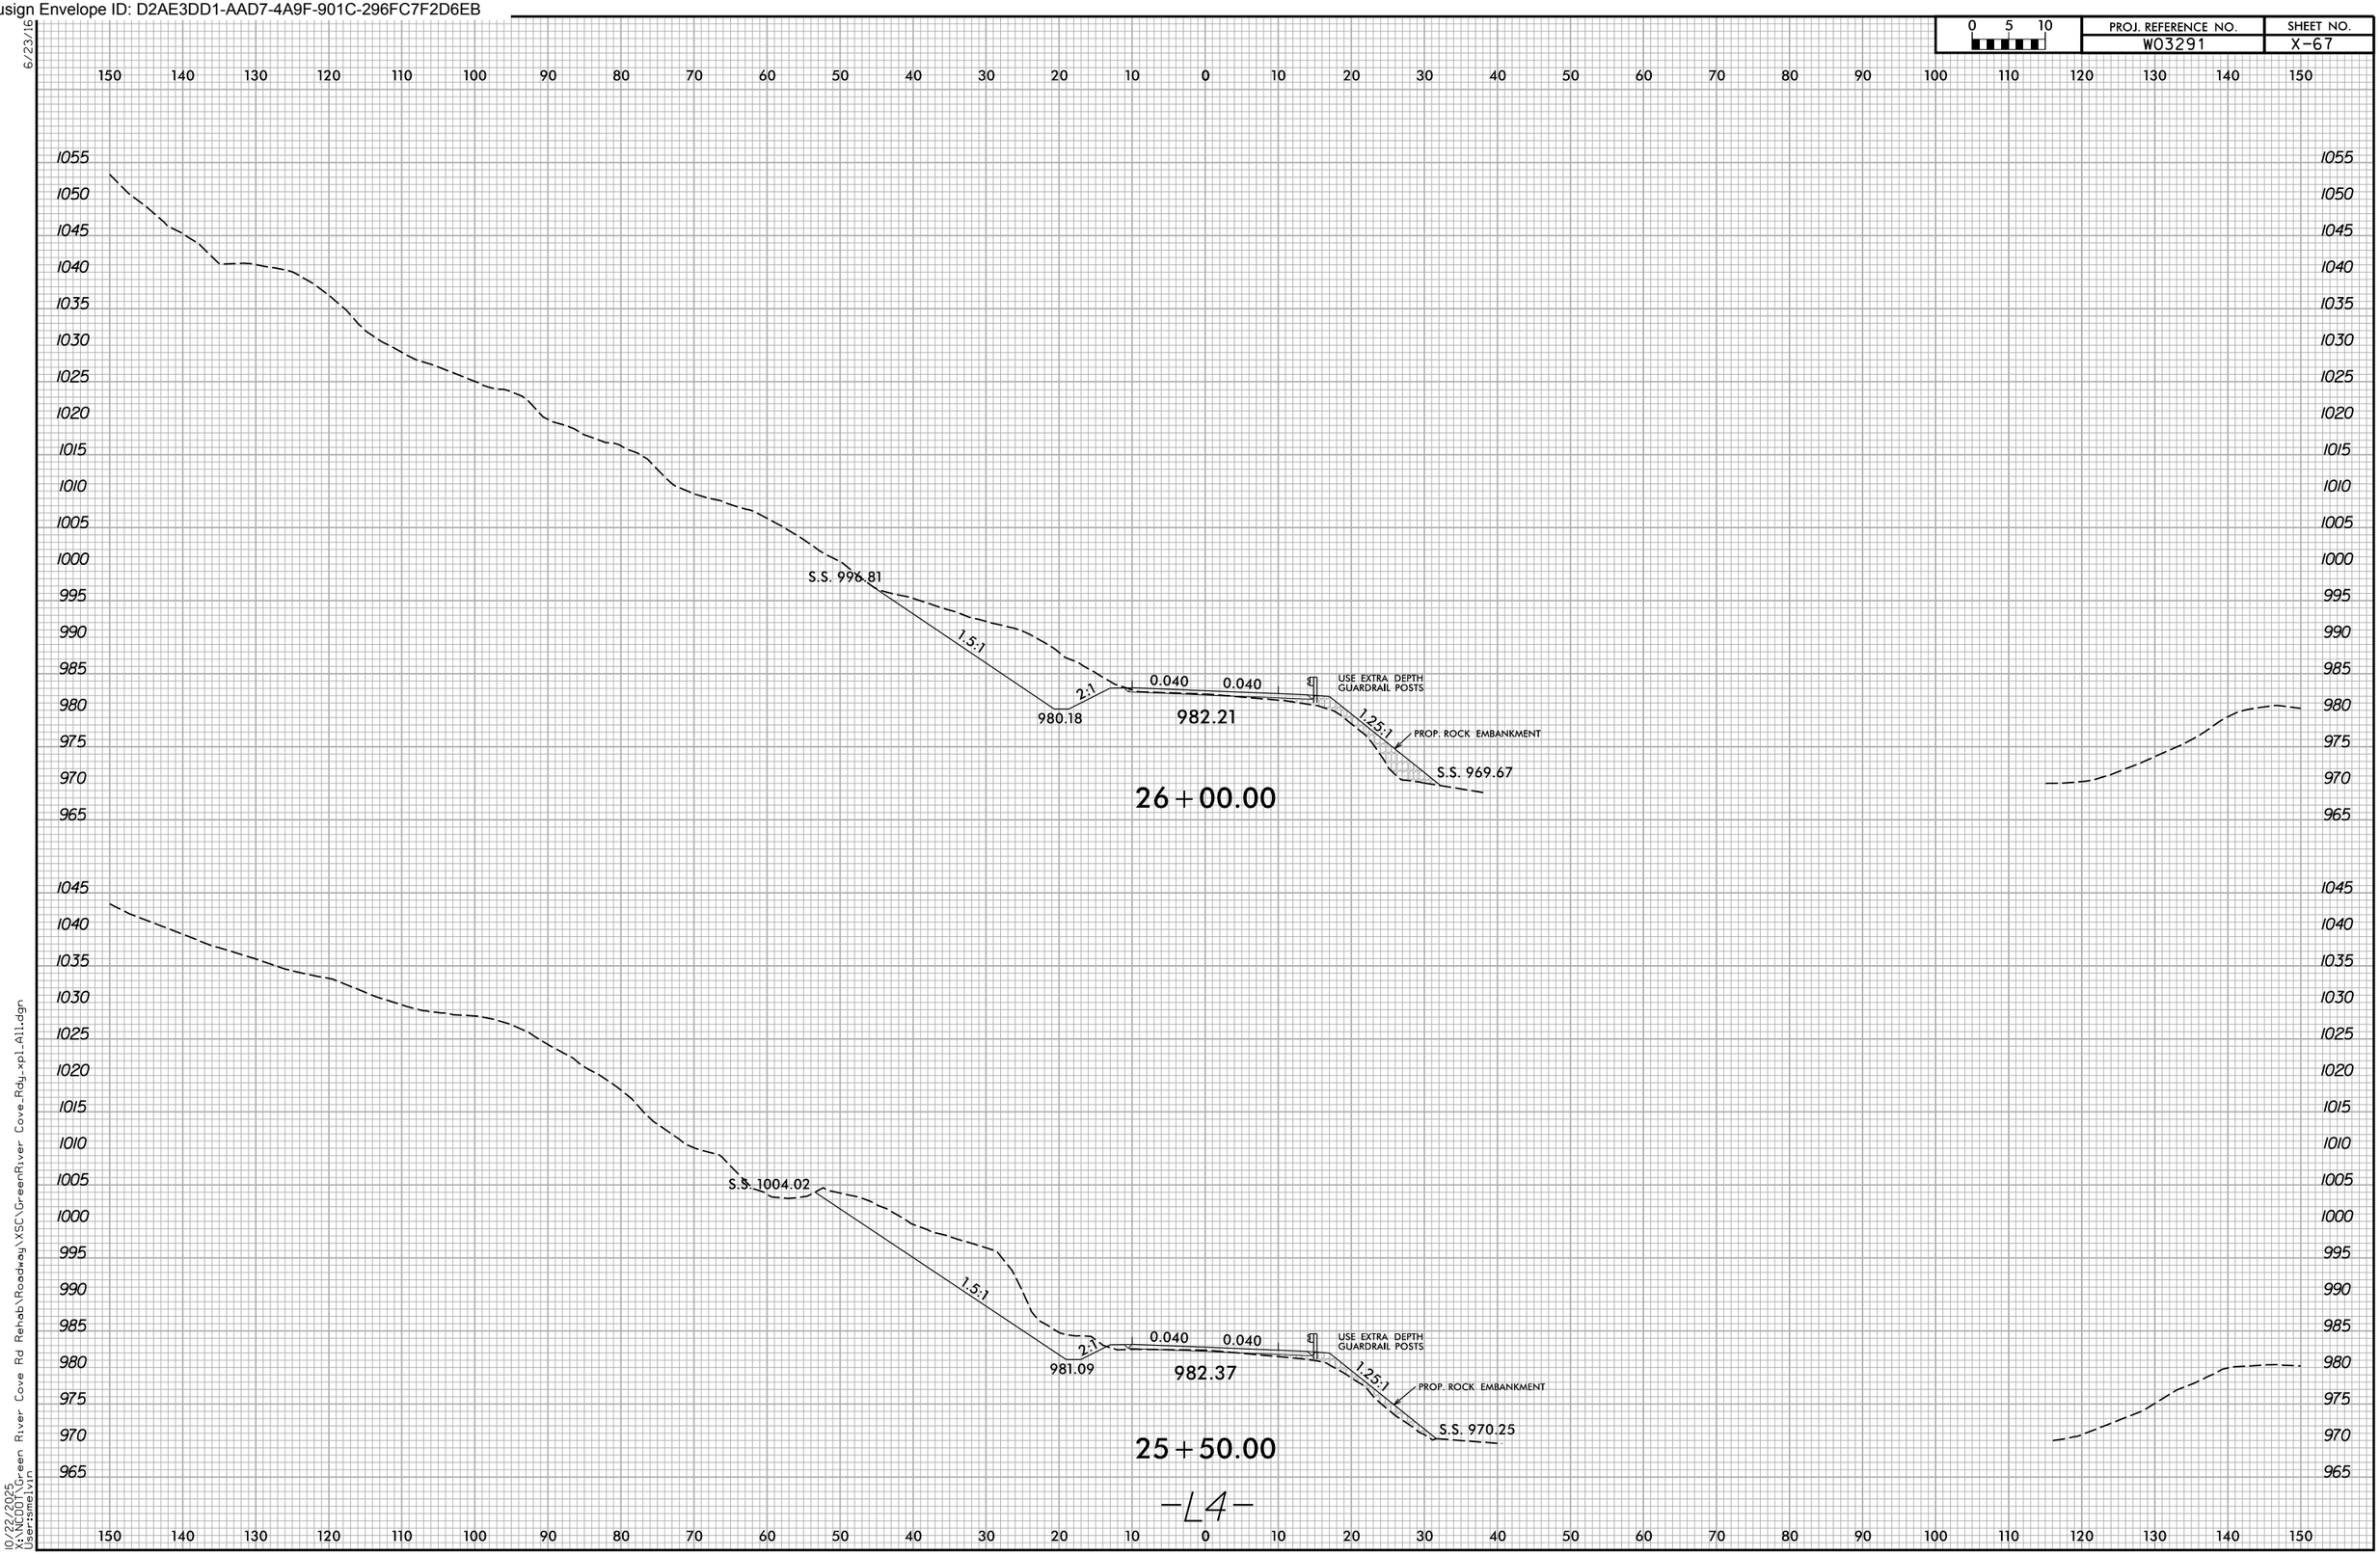

Docusign Envelope ID: D2AE3DD1-AAD7-4A9F-901C-296FC7F2D6EB

6/23/16

0 5 10	PROJ. REFERENCE NO.	SHEET NO.
	W03291	X-68

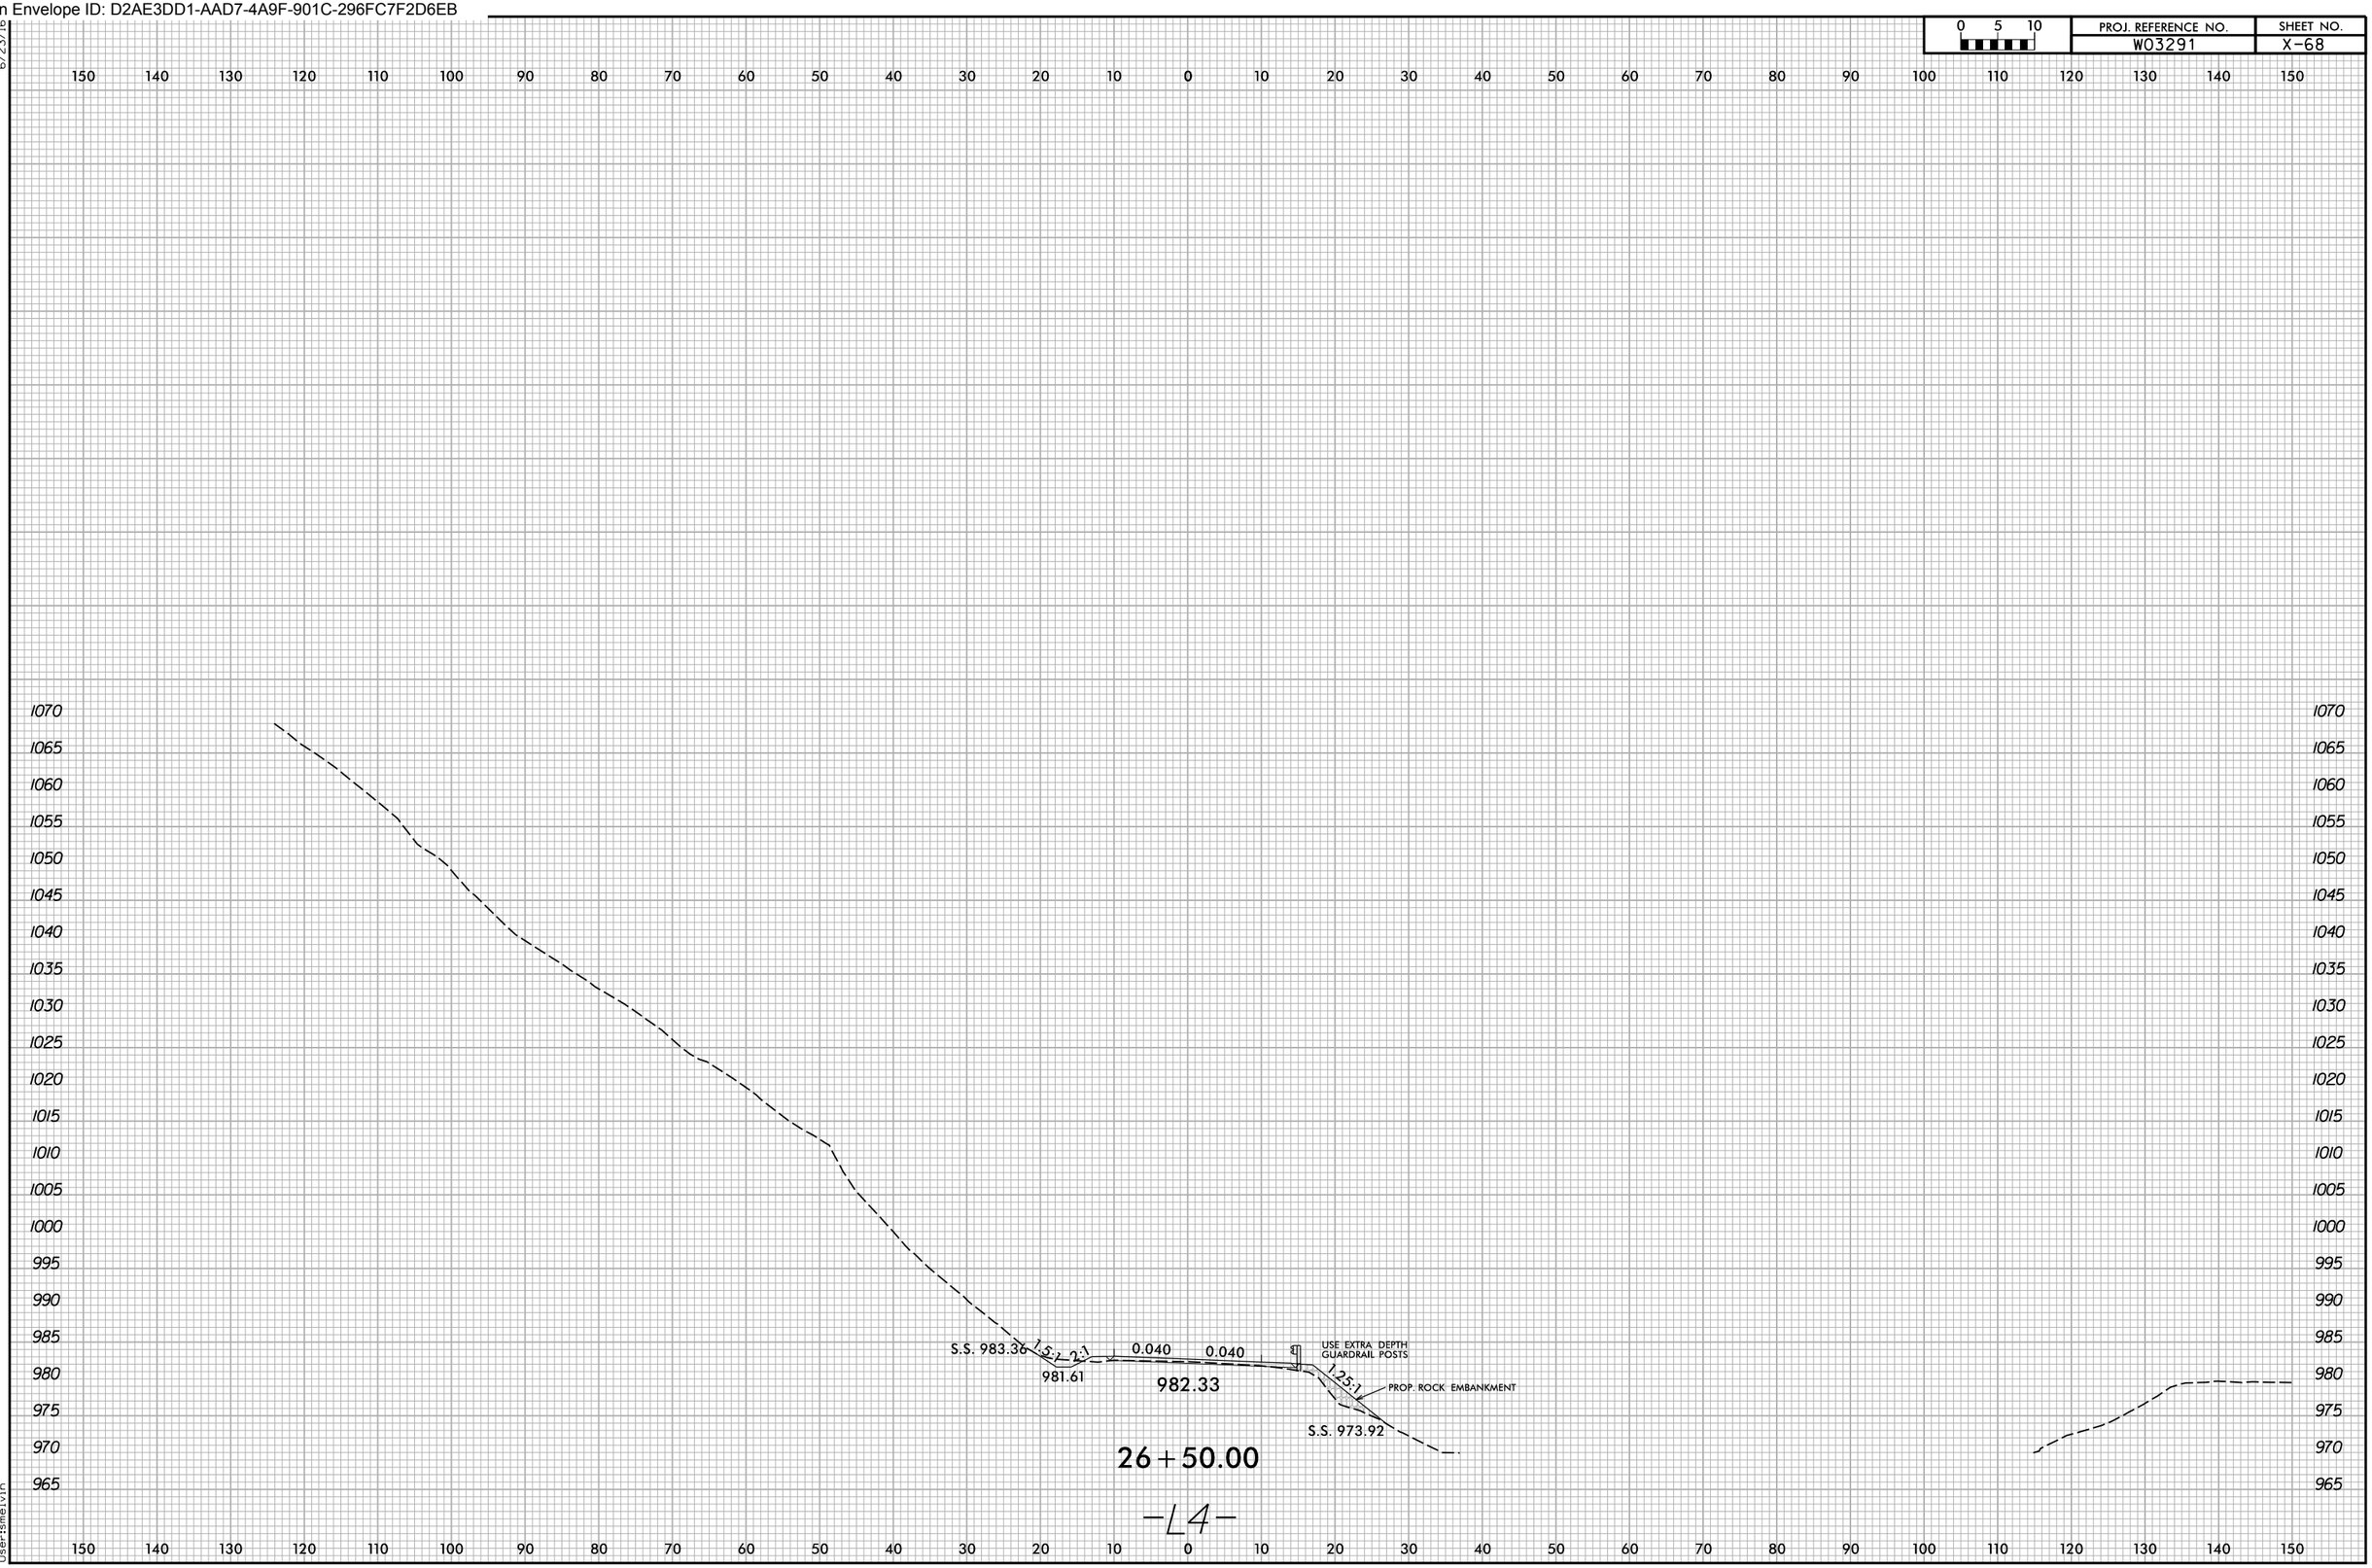

10/22/2025
X:\NCDOT\Green River Cove Rd Rehab\Roadway\XSC\GreenRiver Cove_Rdg_xpl_Alt.dgn
User:smelvin

Docusign Envelope ID: D2AE3DD1-AAD7-4A9F-901C-296FC7F2D6EB

0 5 10	PROJ. REFERENCE NO.	SHEET NO.
	W03291	X-69

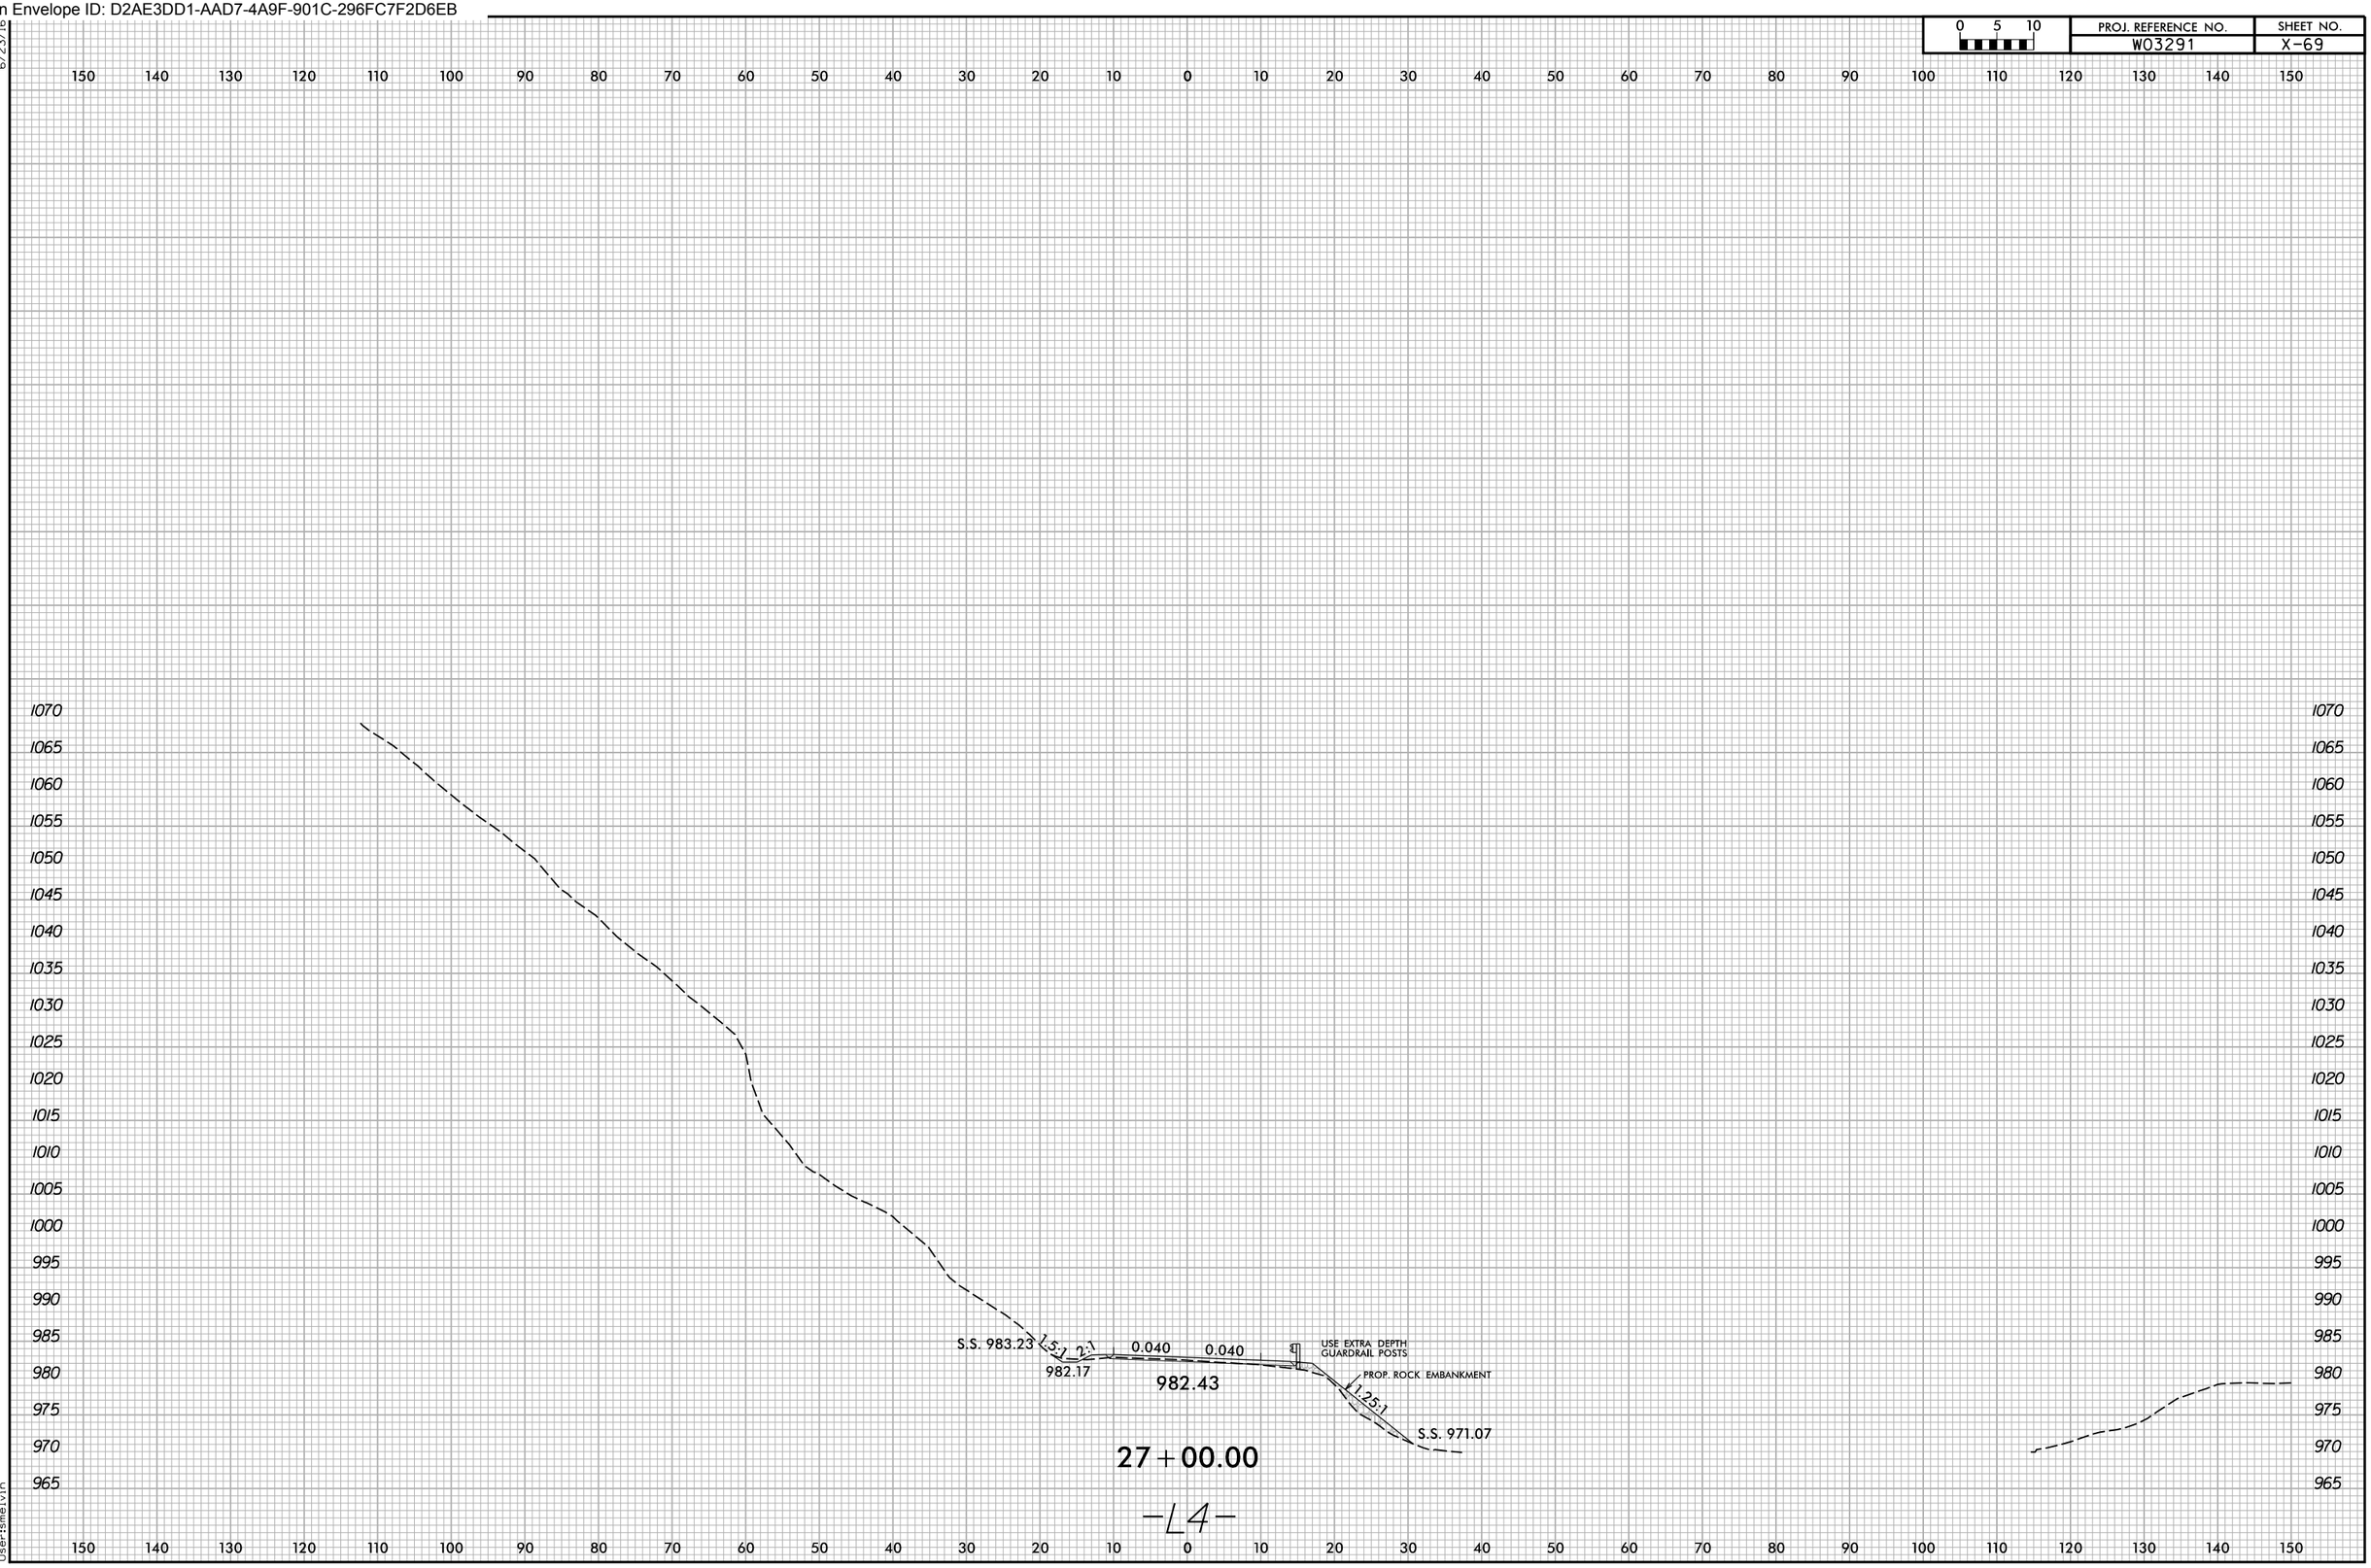

Docusign Envelope ID: D2AE3DD1-AAD7-4A9F-901C-296FC7F2D6EB

6/23/16

0 5 10	PROJ. REFERENCE NO.	SHEET NO.
	W03291	X-70

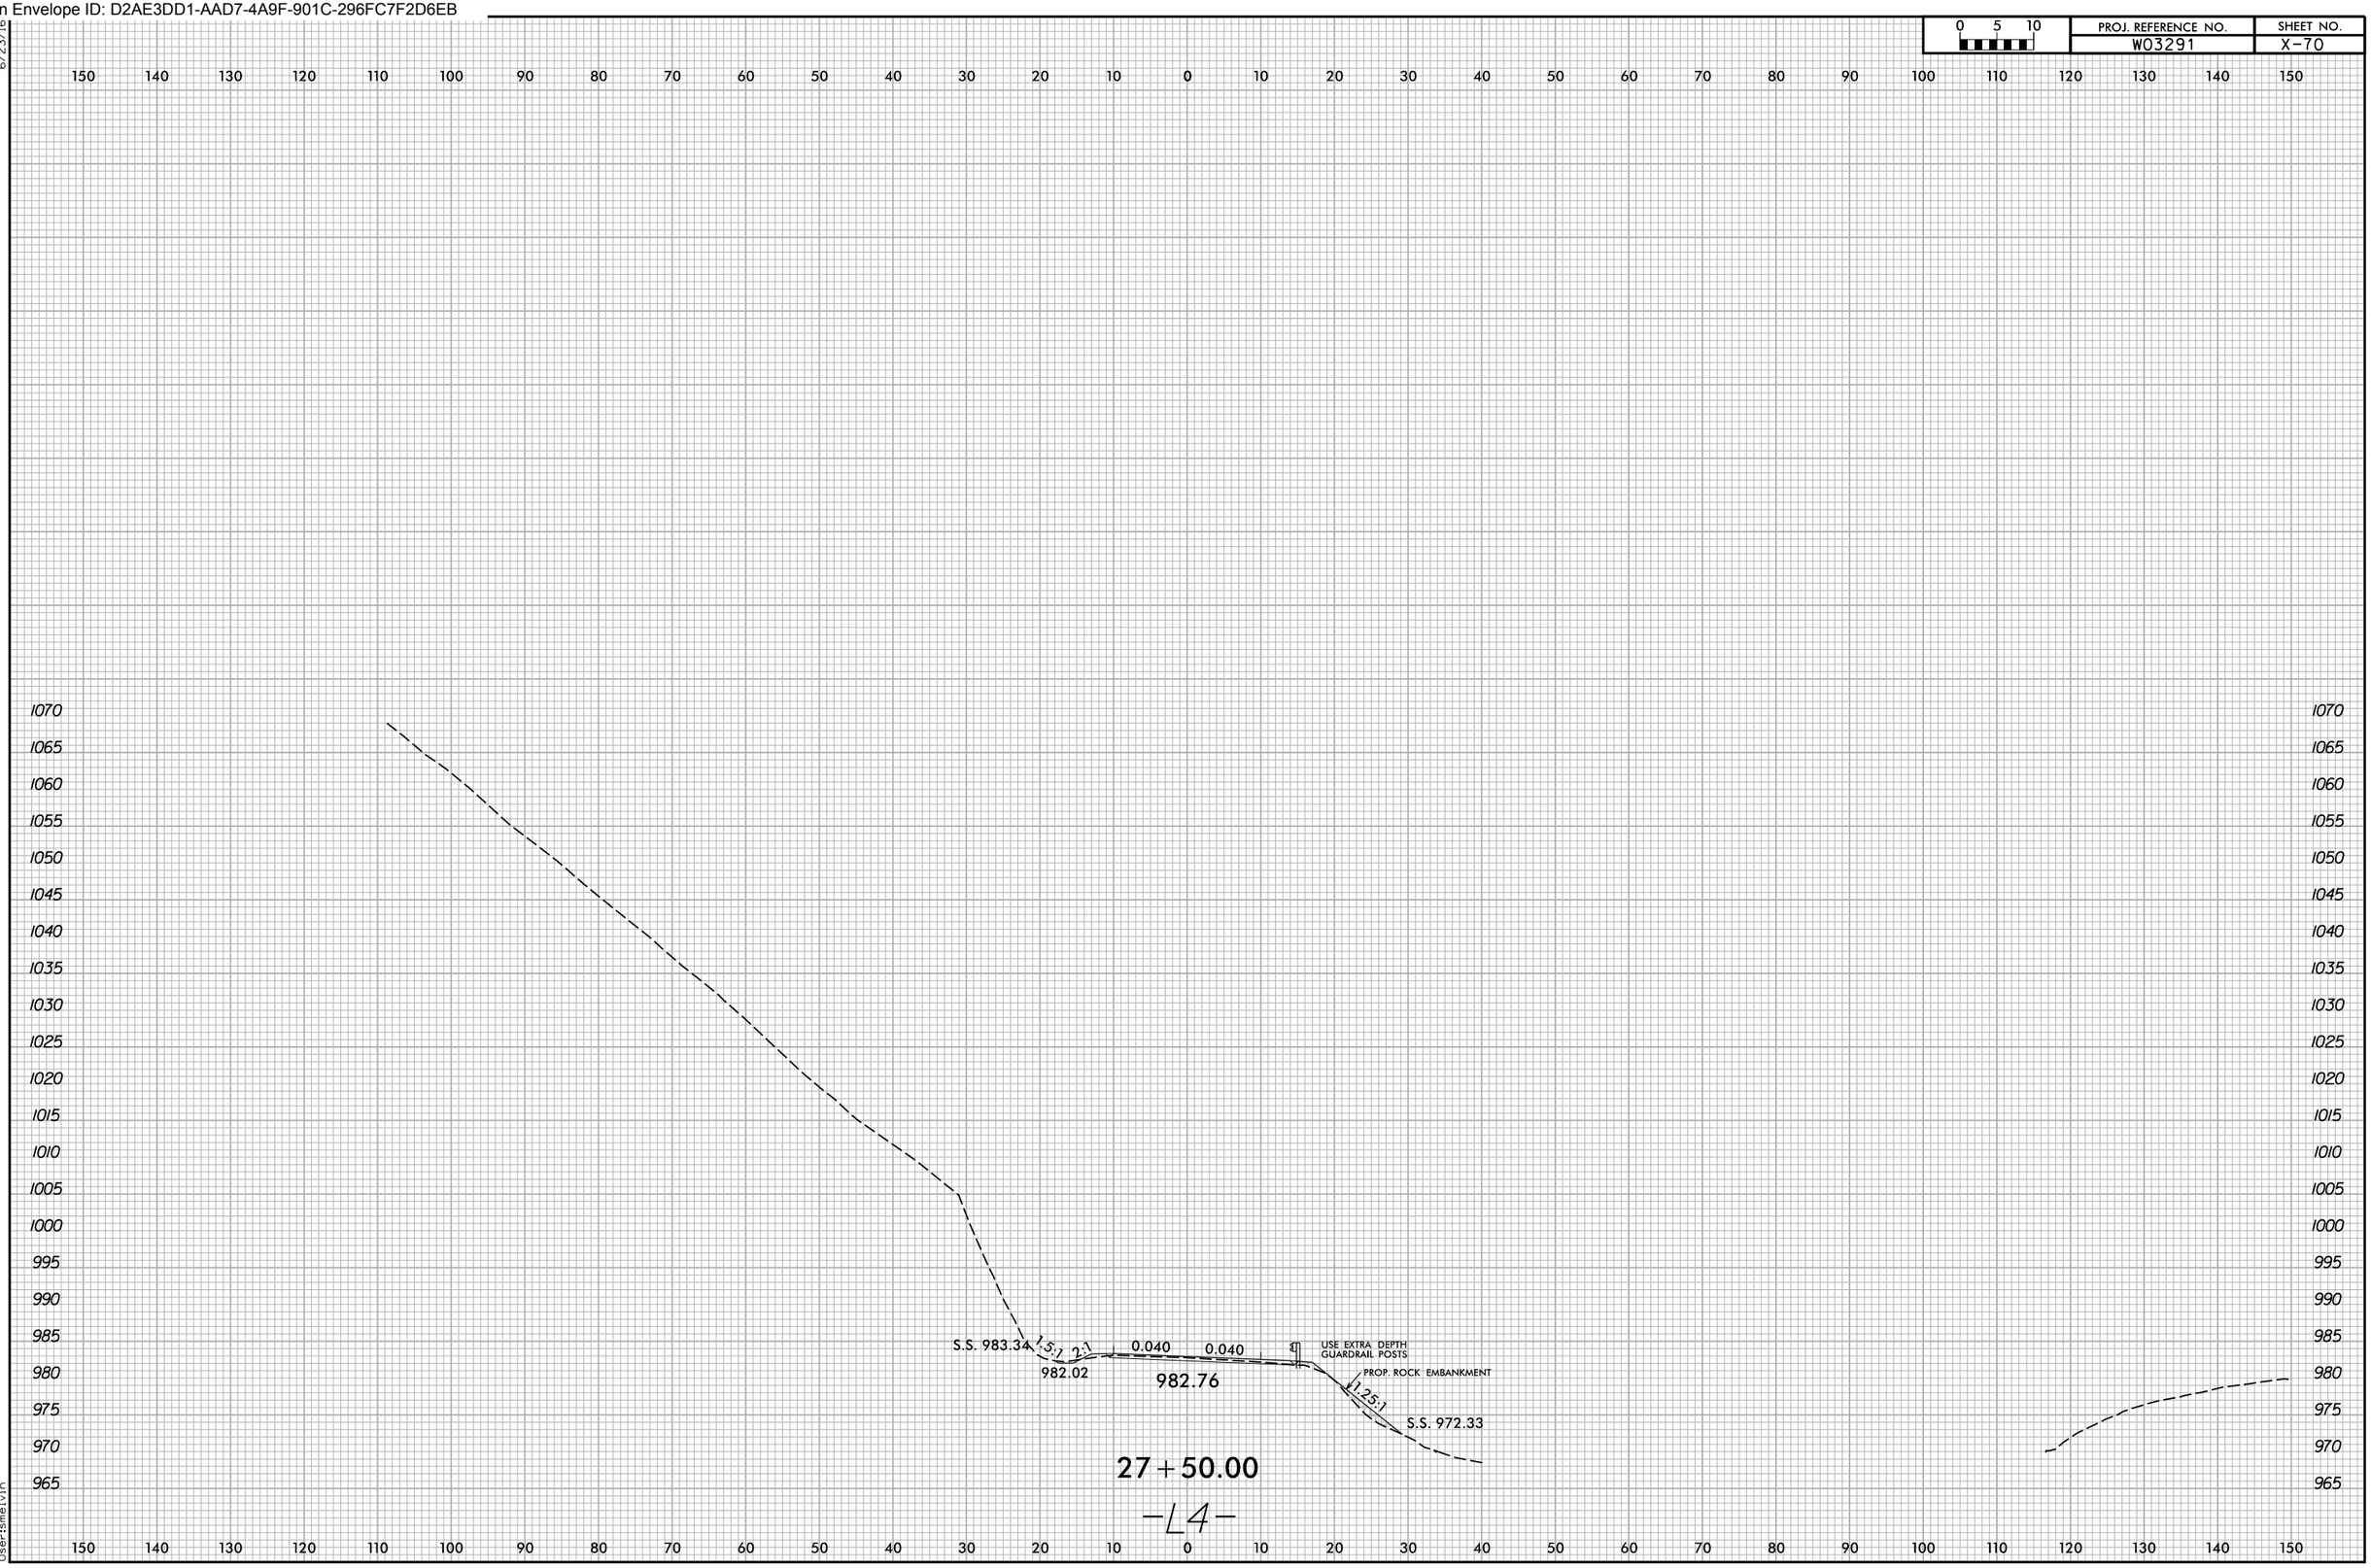

10/22/2025
X:\NCDOT\Green River Cove Rd Rehab\Roadway\X5C\GreenRiver Cove_Rdy_xpl_All.dgn
User:smelvin

Docusign Envelope ID: D2AE3DD1-AAD7-4A9F-901C-296FC7F2D6EB

0 5 10	PROJ. REFERENCE NO.	SHEET NO.
	W03291	X-71

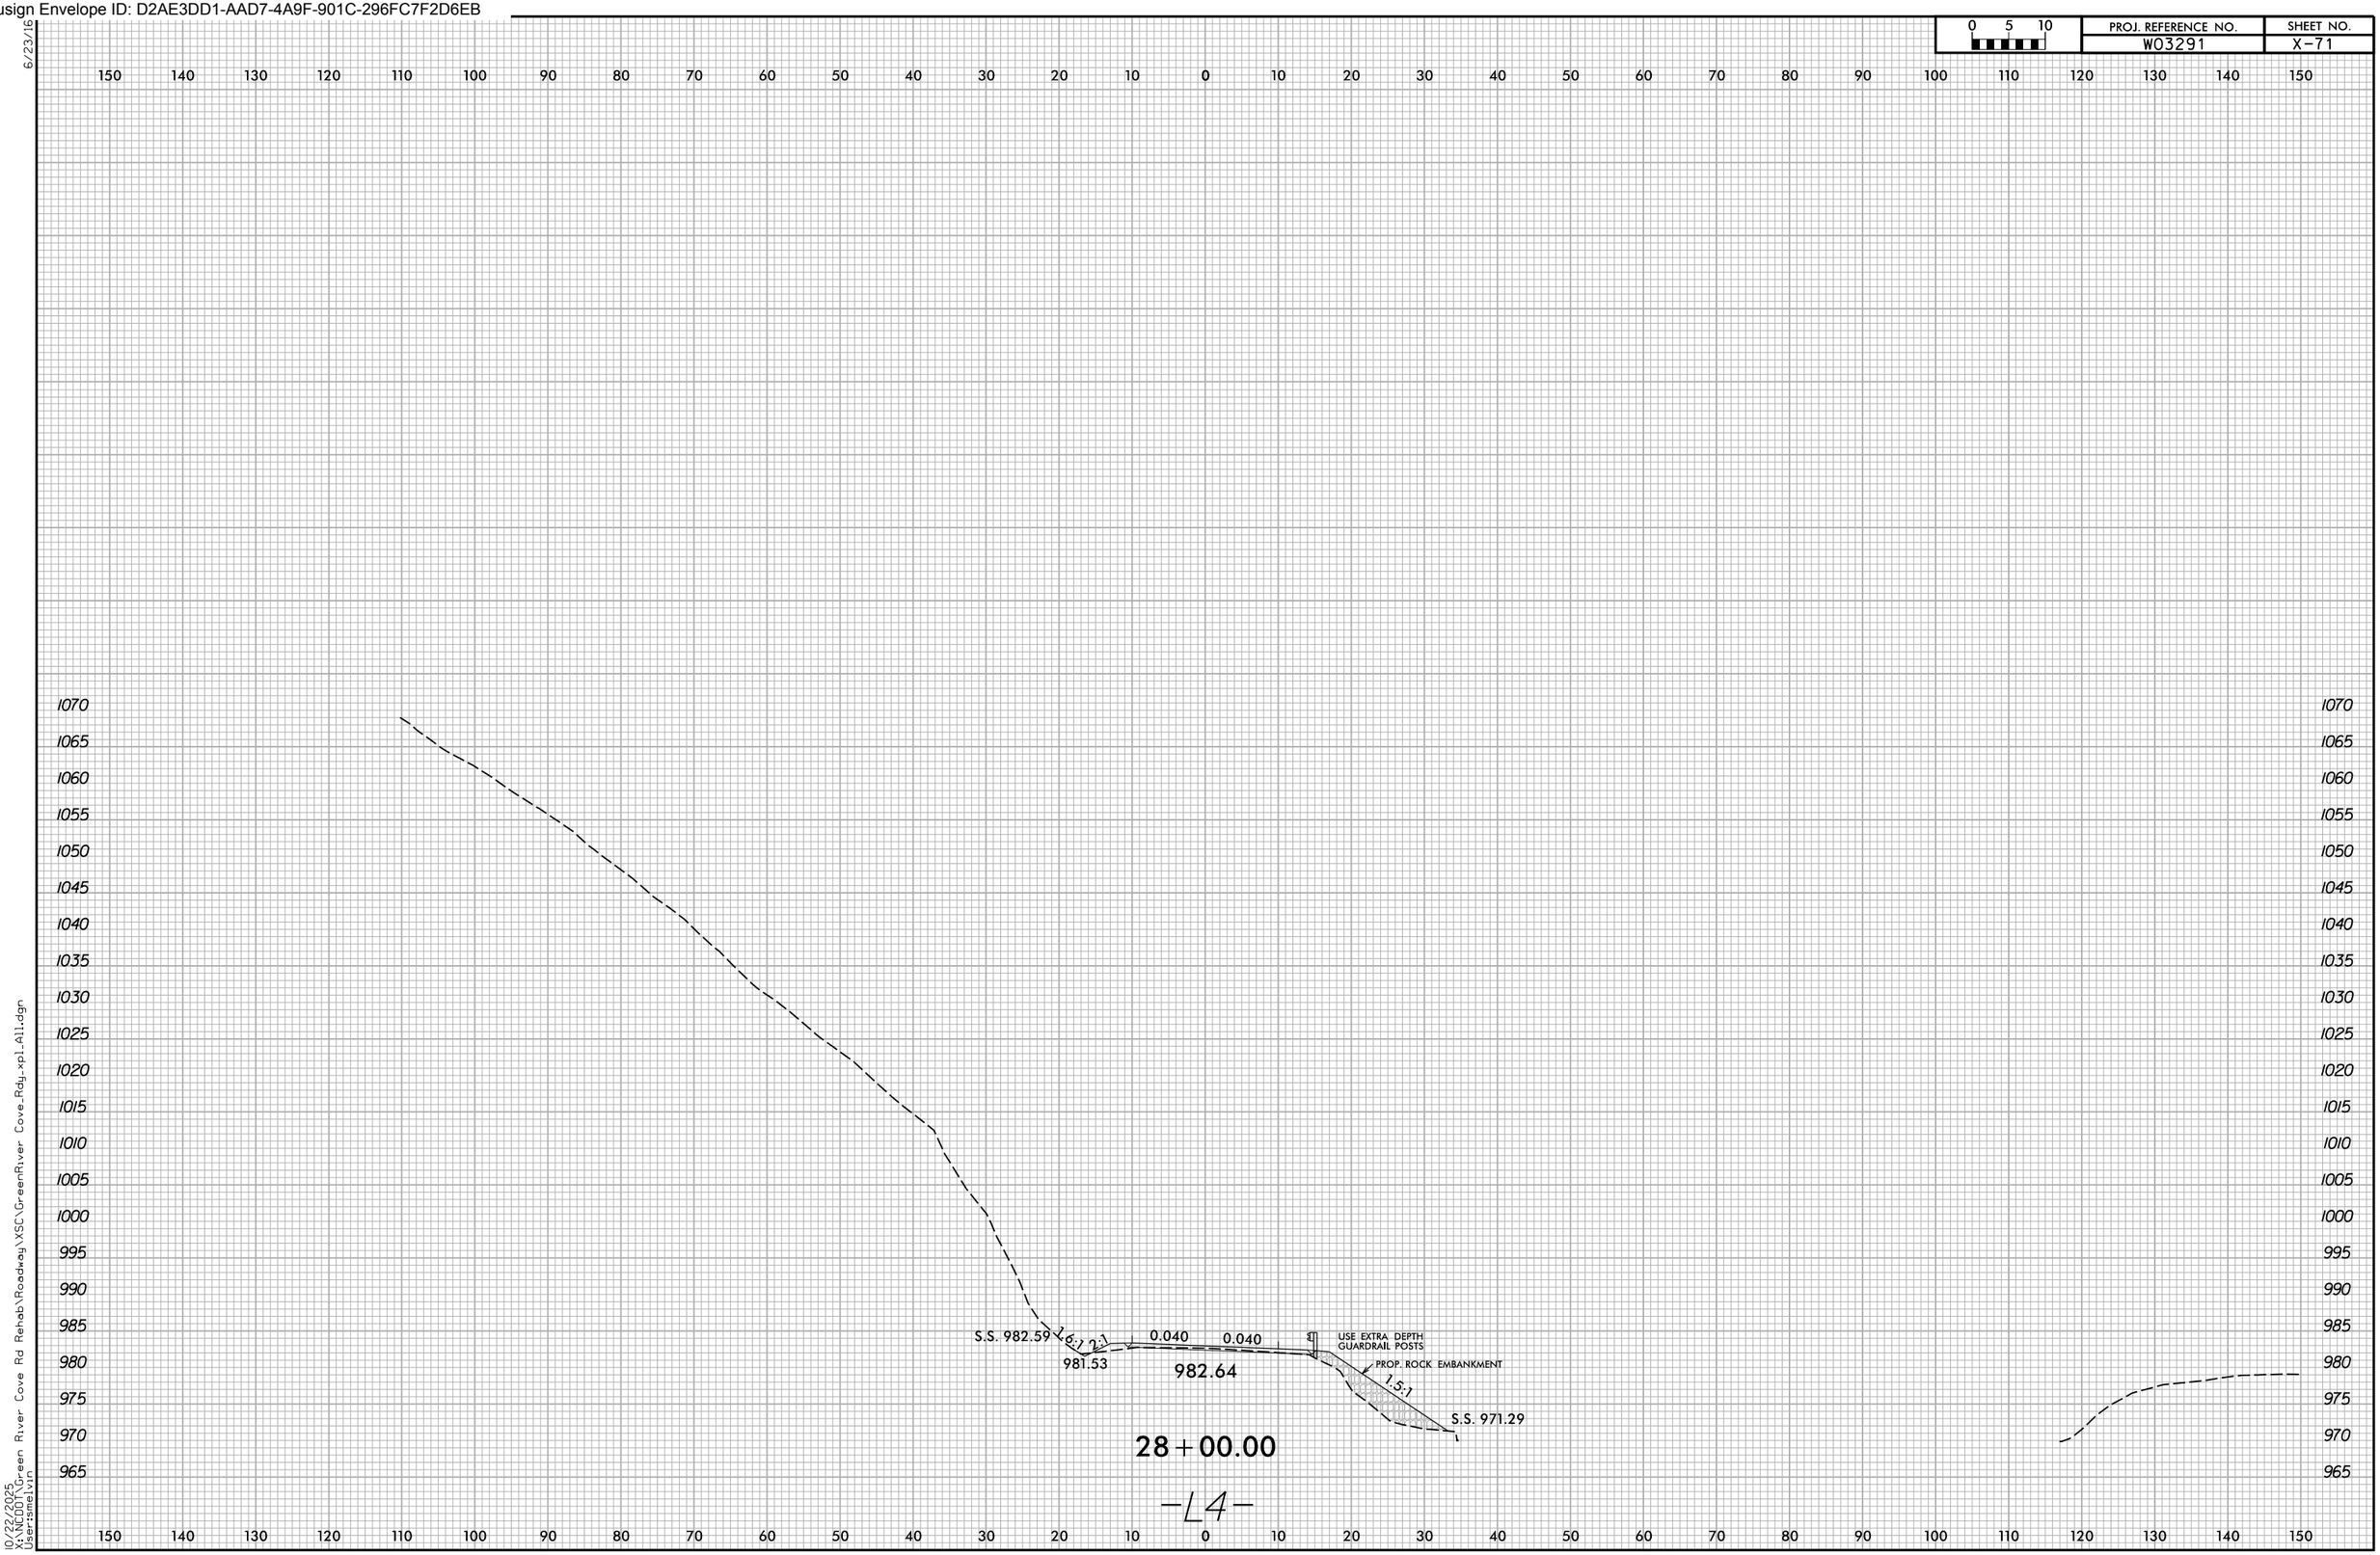

Docusign Envelope ID: D2AE3DD1-AAD7-4A9F-901C-296FC7F2D6EB

6/23/16

0 5 10	PROJ. REFERENCE NO.	SHEET NO.
	W03291	X-72

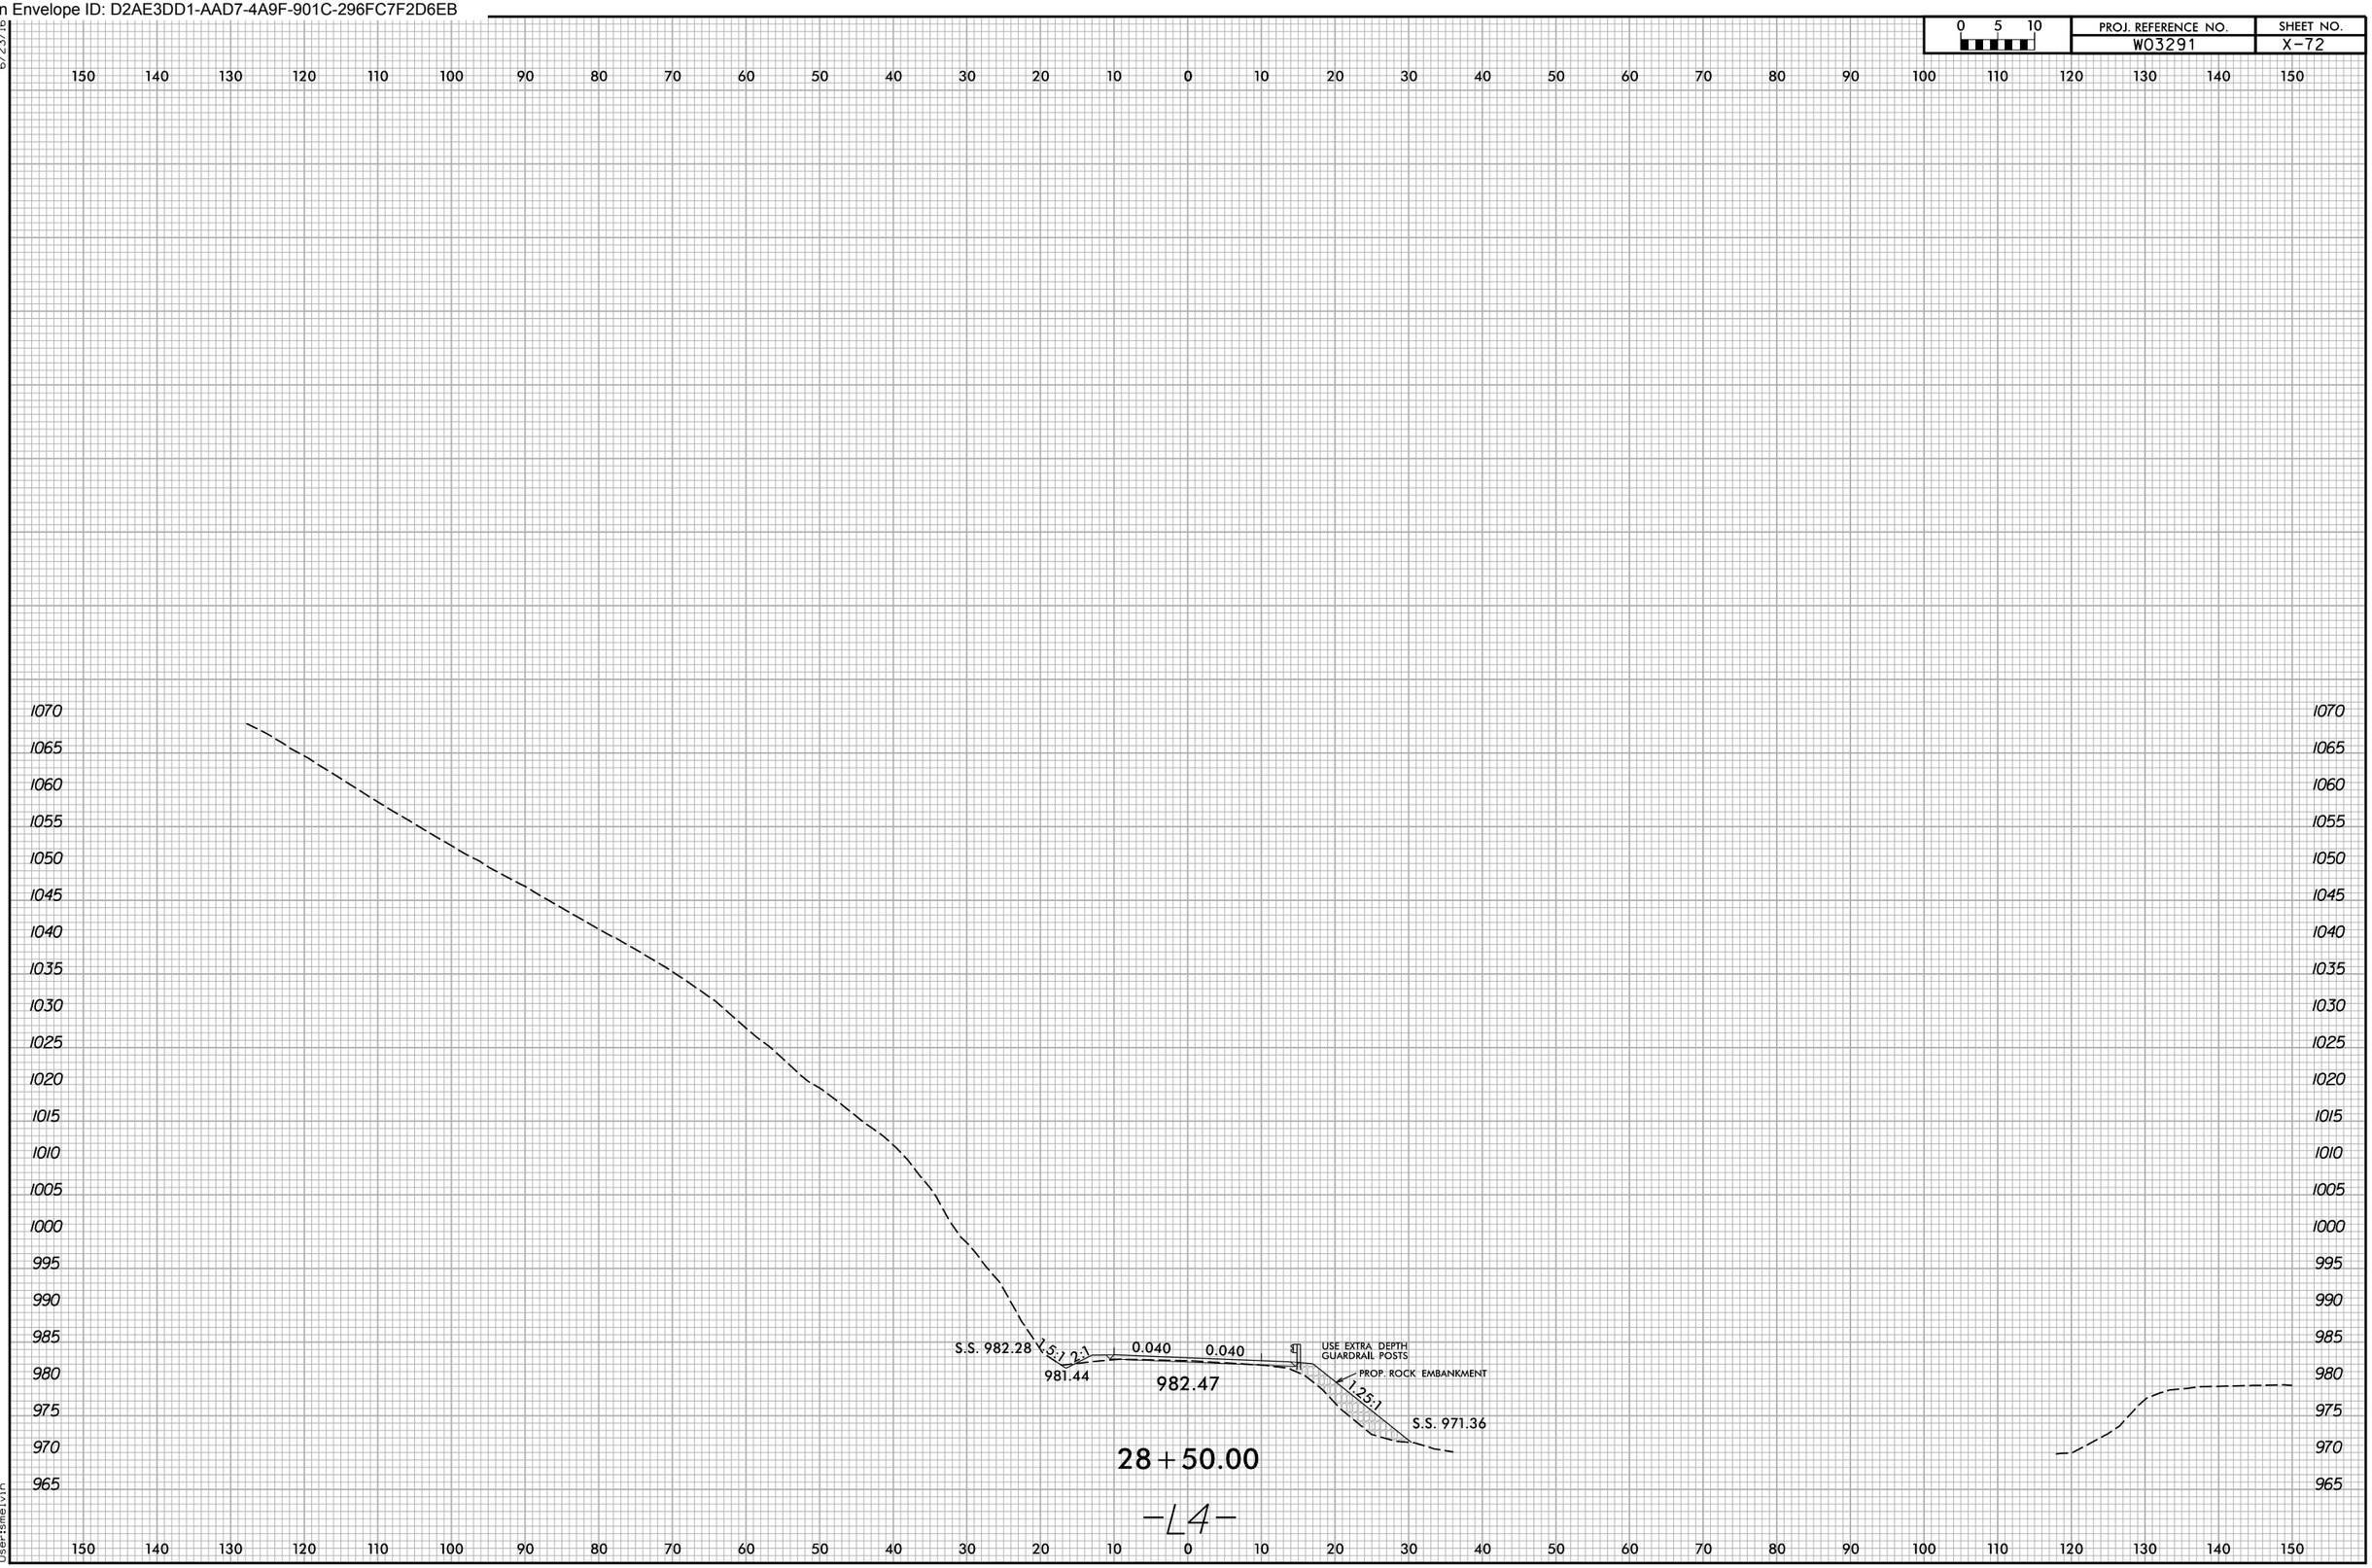

10/22/2025
X:\NCDOT\Green River Cove Rd Rehab\Roadway\XSC\GreenRiver Cove_Rdg_xpl_All.dgn
User:smelvin

Docusign Envelope ID: D2AE3DD1-AAD7-4A9F-901C-296FC7F2D6EB

0 5 10	PROJ. REFERENCE NO.	SHEET NO.
	W03291	X-73

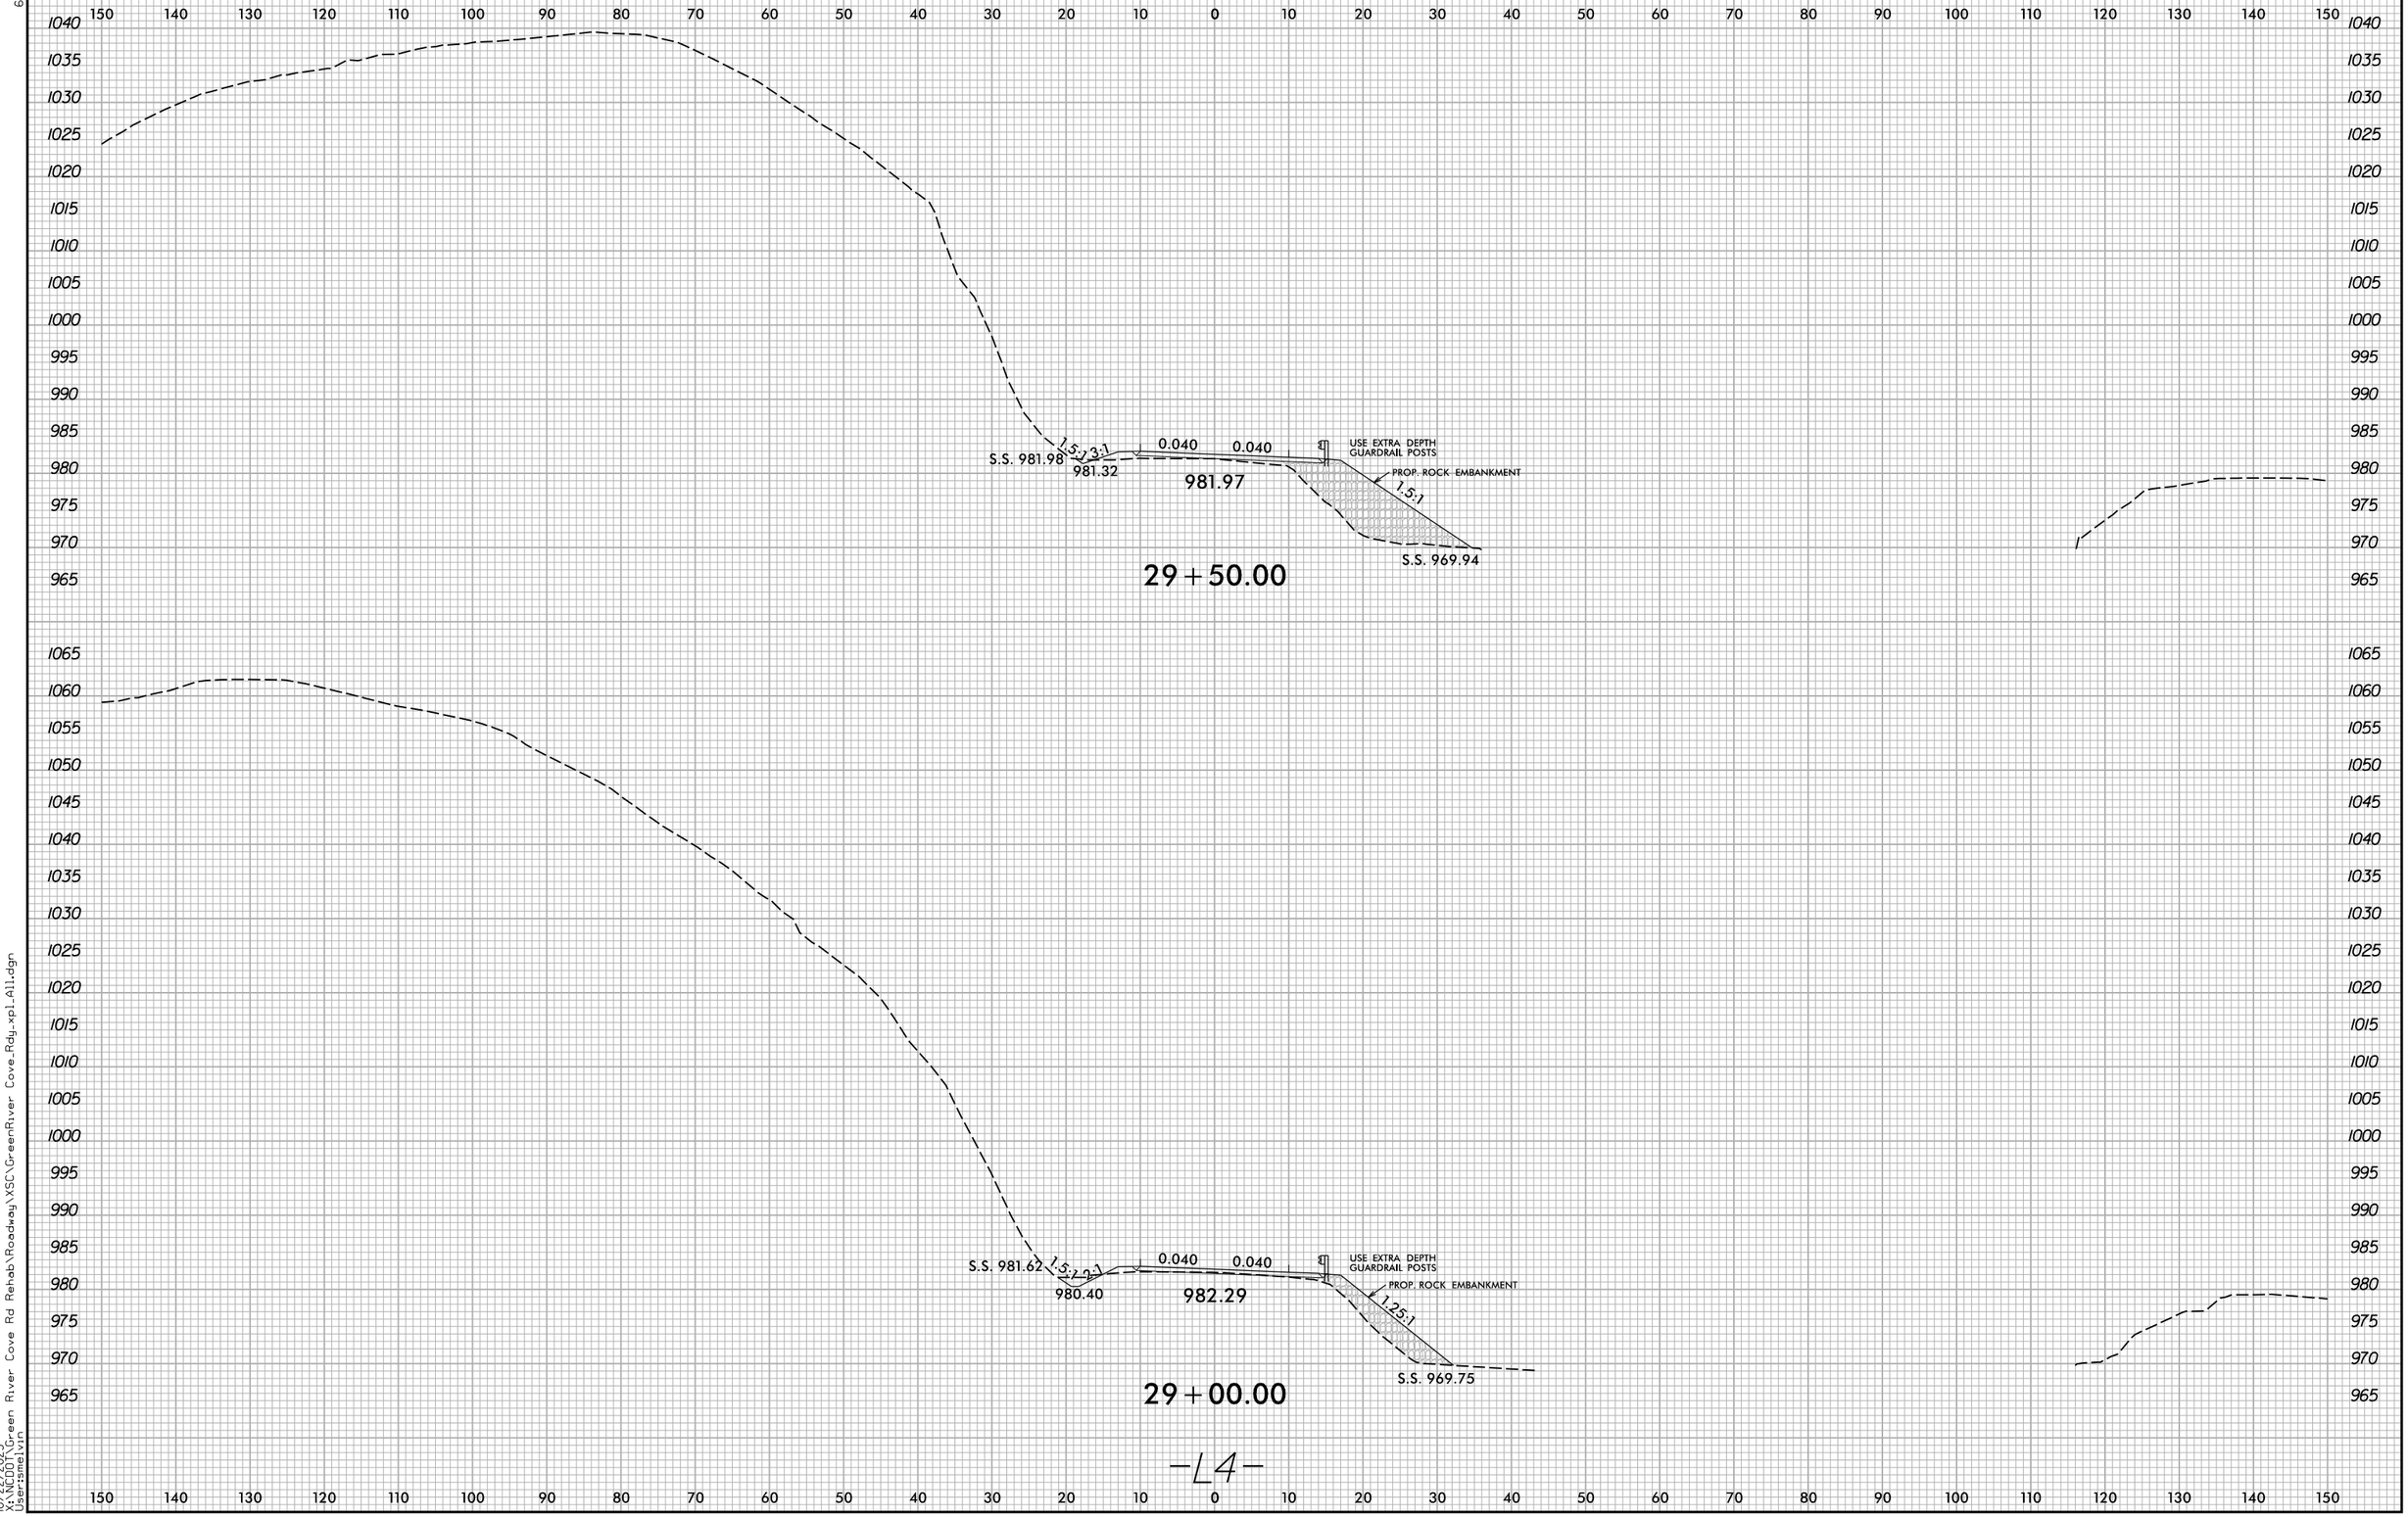

Docusign Envelope ID: D2AE3DD1-AAD7-4A9F-901C-296FC7F2D6EB

0 5 10	PROJ. REFERENCE NO.	SHEET NO.
	W03291	X-74

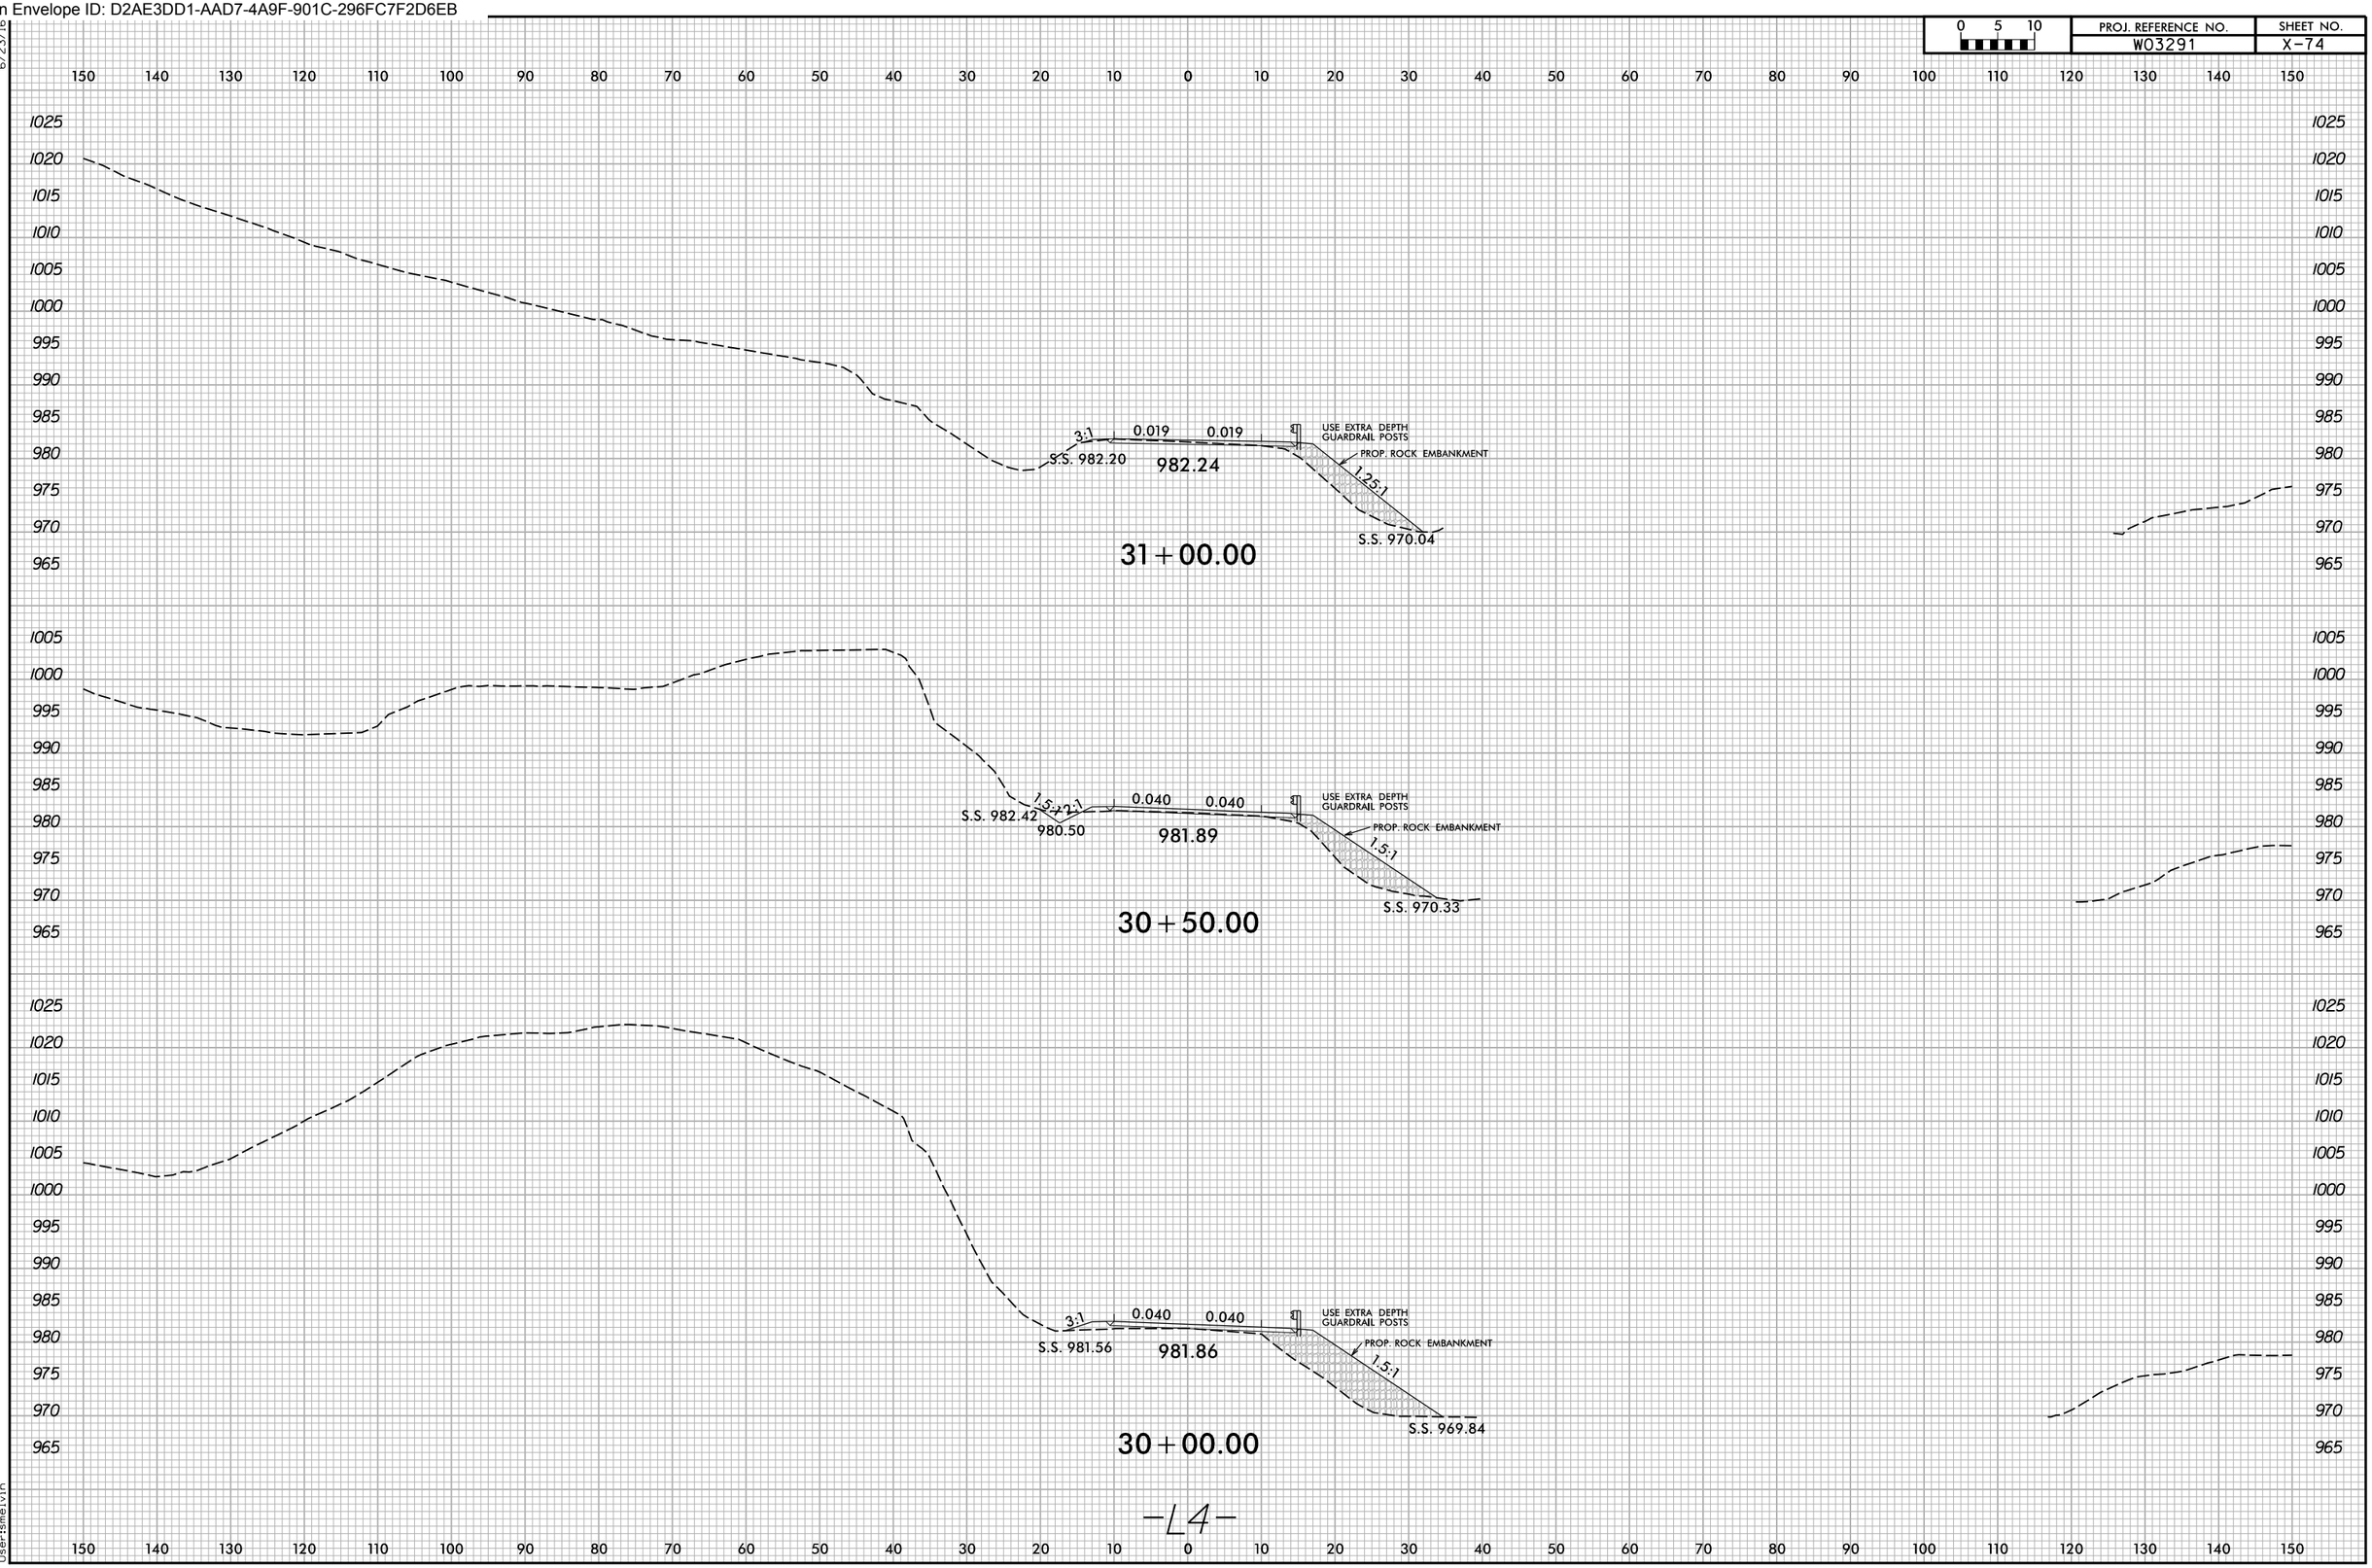

Docusign Envelope ID: D2AE3DD1-AAD7-4A9F-901C-296FC7F2D6EB

6/23/16

0 5 10	PROJ. REFERENCE NO.	SHEET NO.
	W03291	X-75

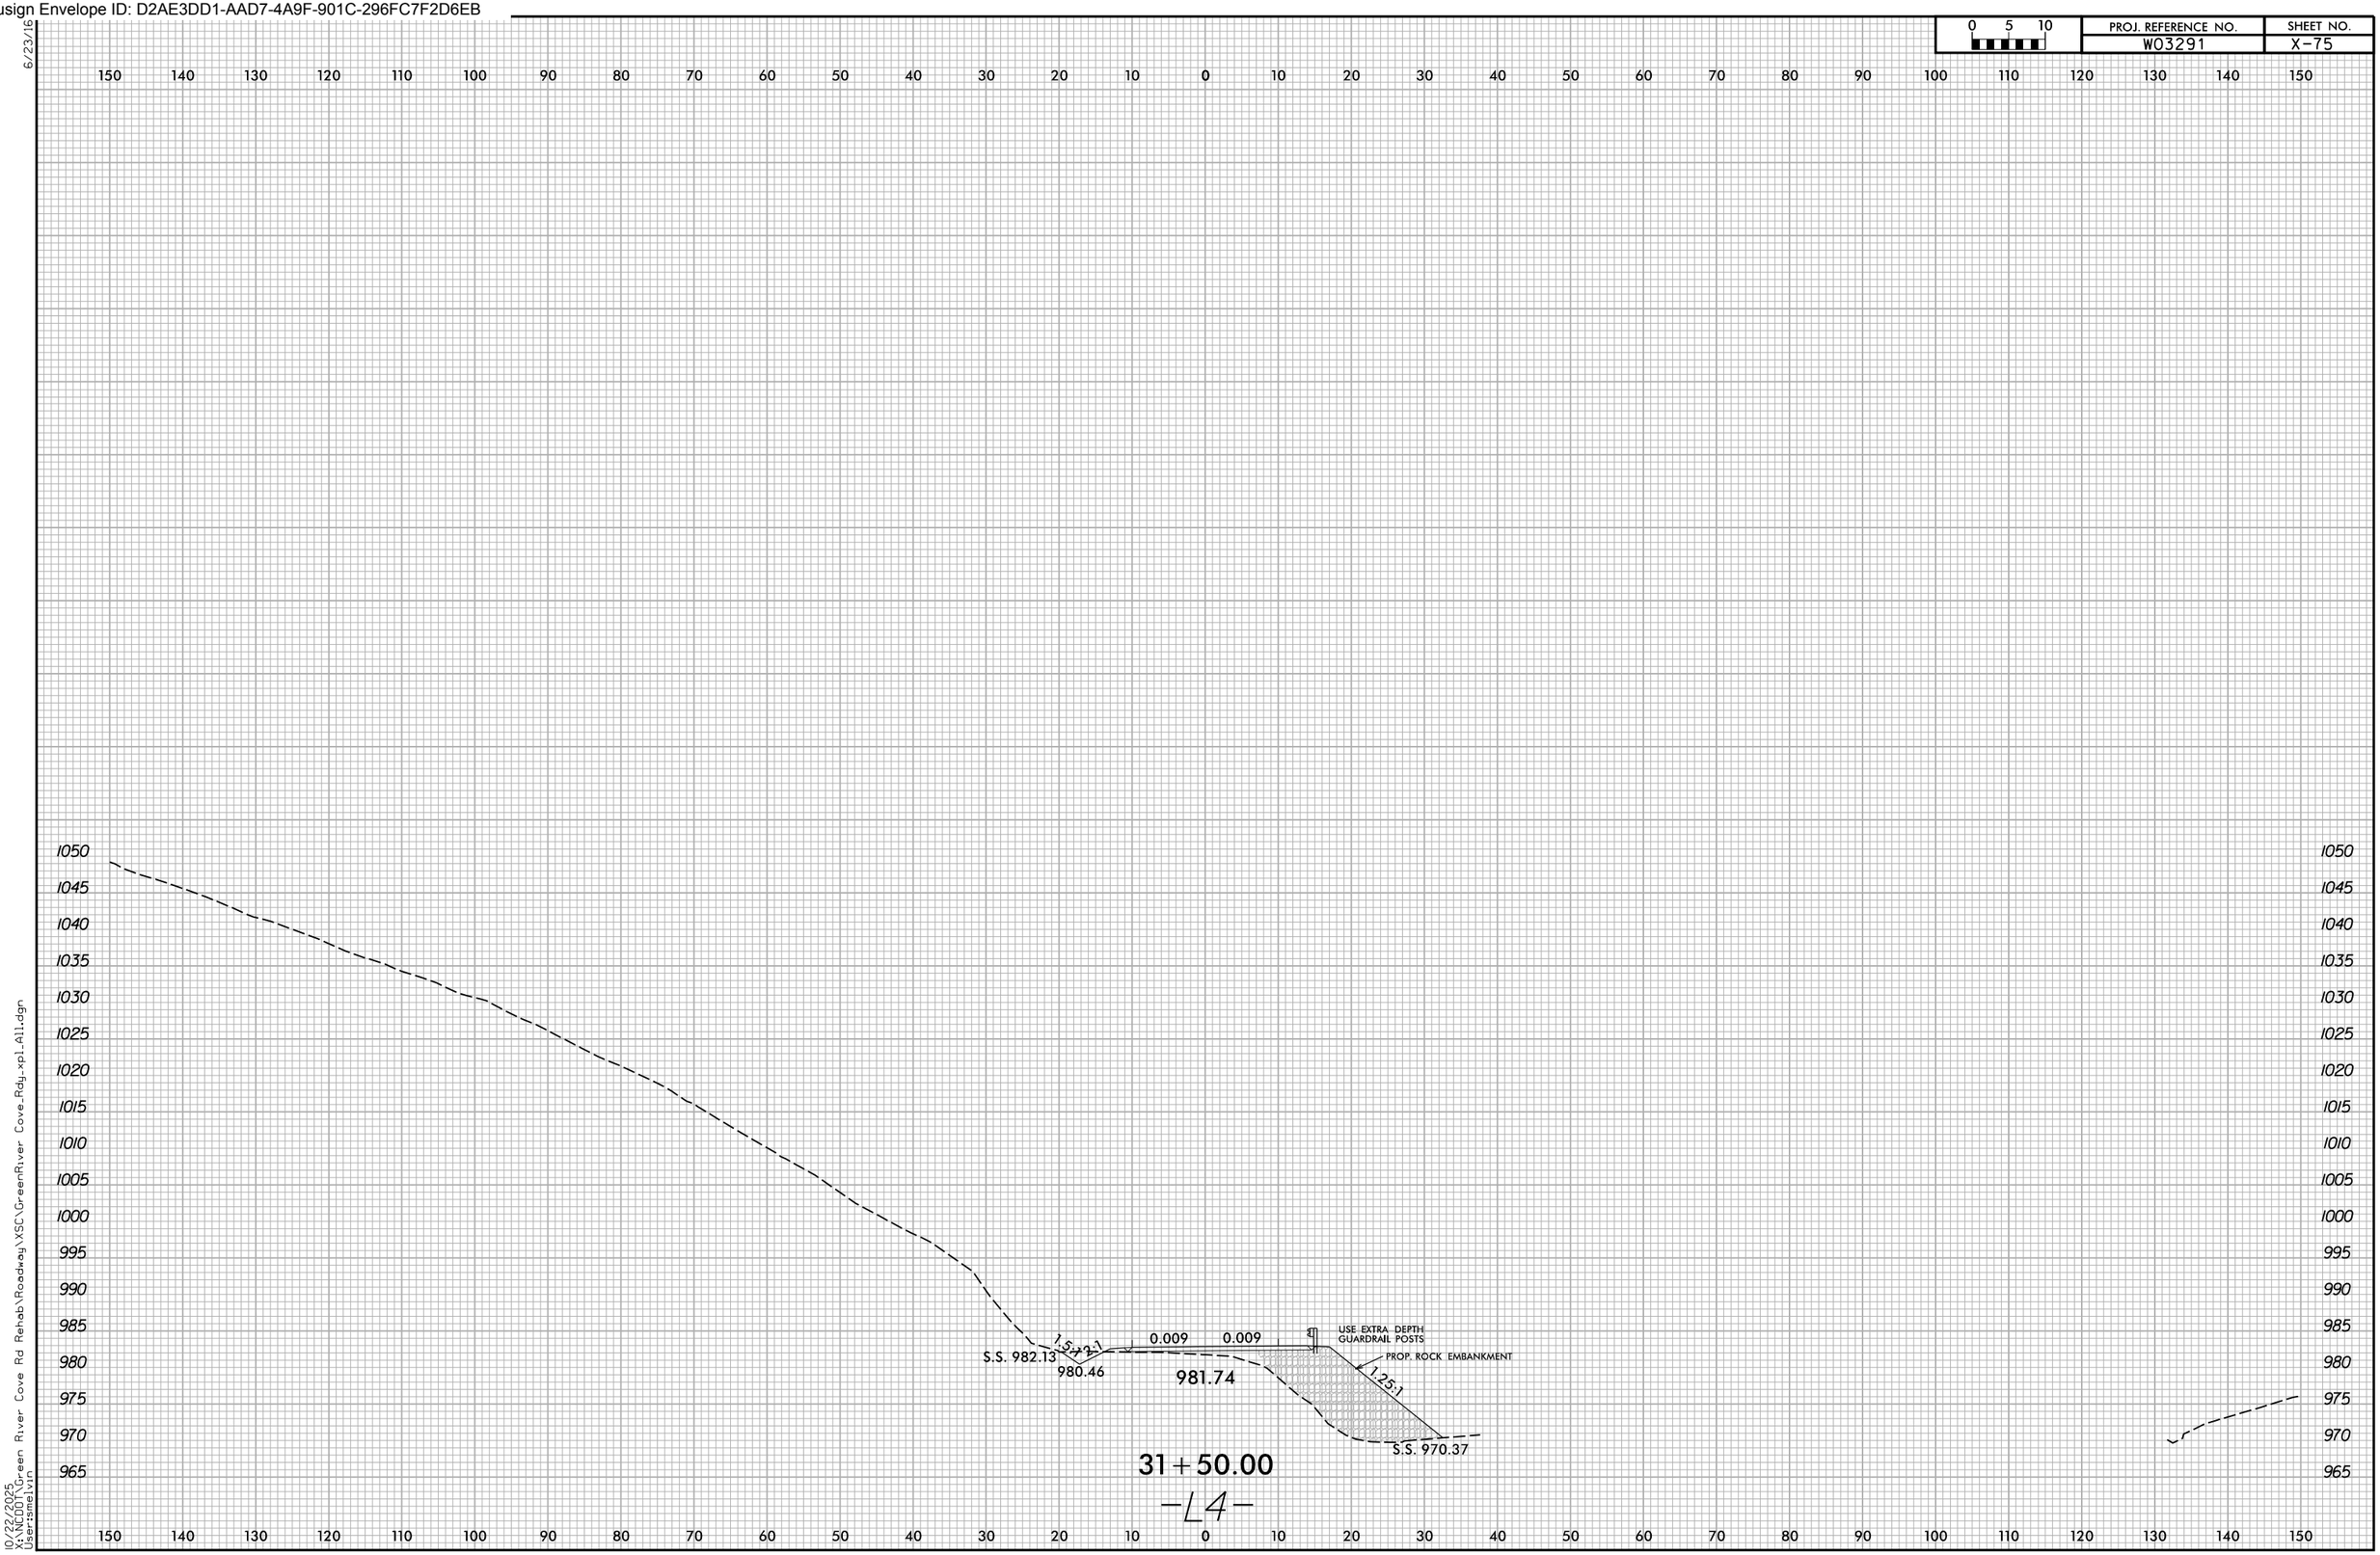

10/22/2025
X:\NCDOT\Green River Cove Rd Rehab\Roadway\XSC\GreenRiver Cove_Rdy_xpl_All.dgn
User:smelvin

Docusign Envelope ID: D2AE3DD1-AAD7-4A9F-901C-296FC7F2D6EB

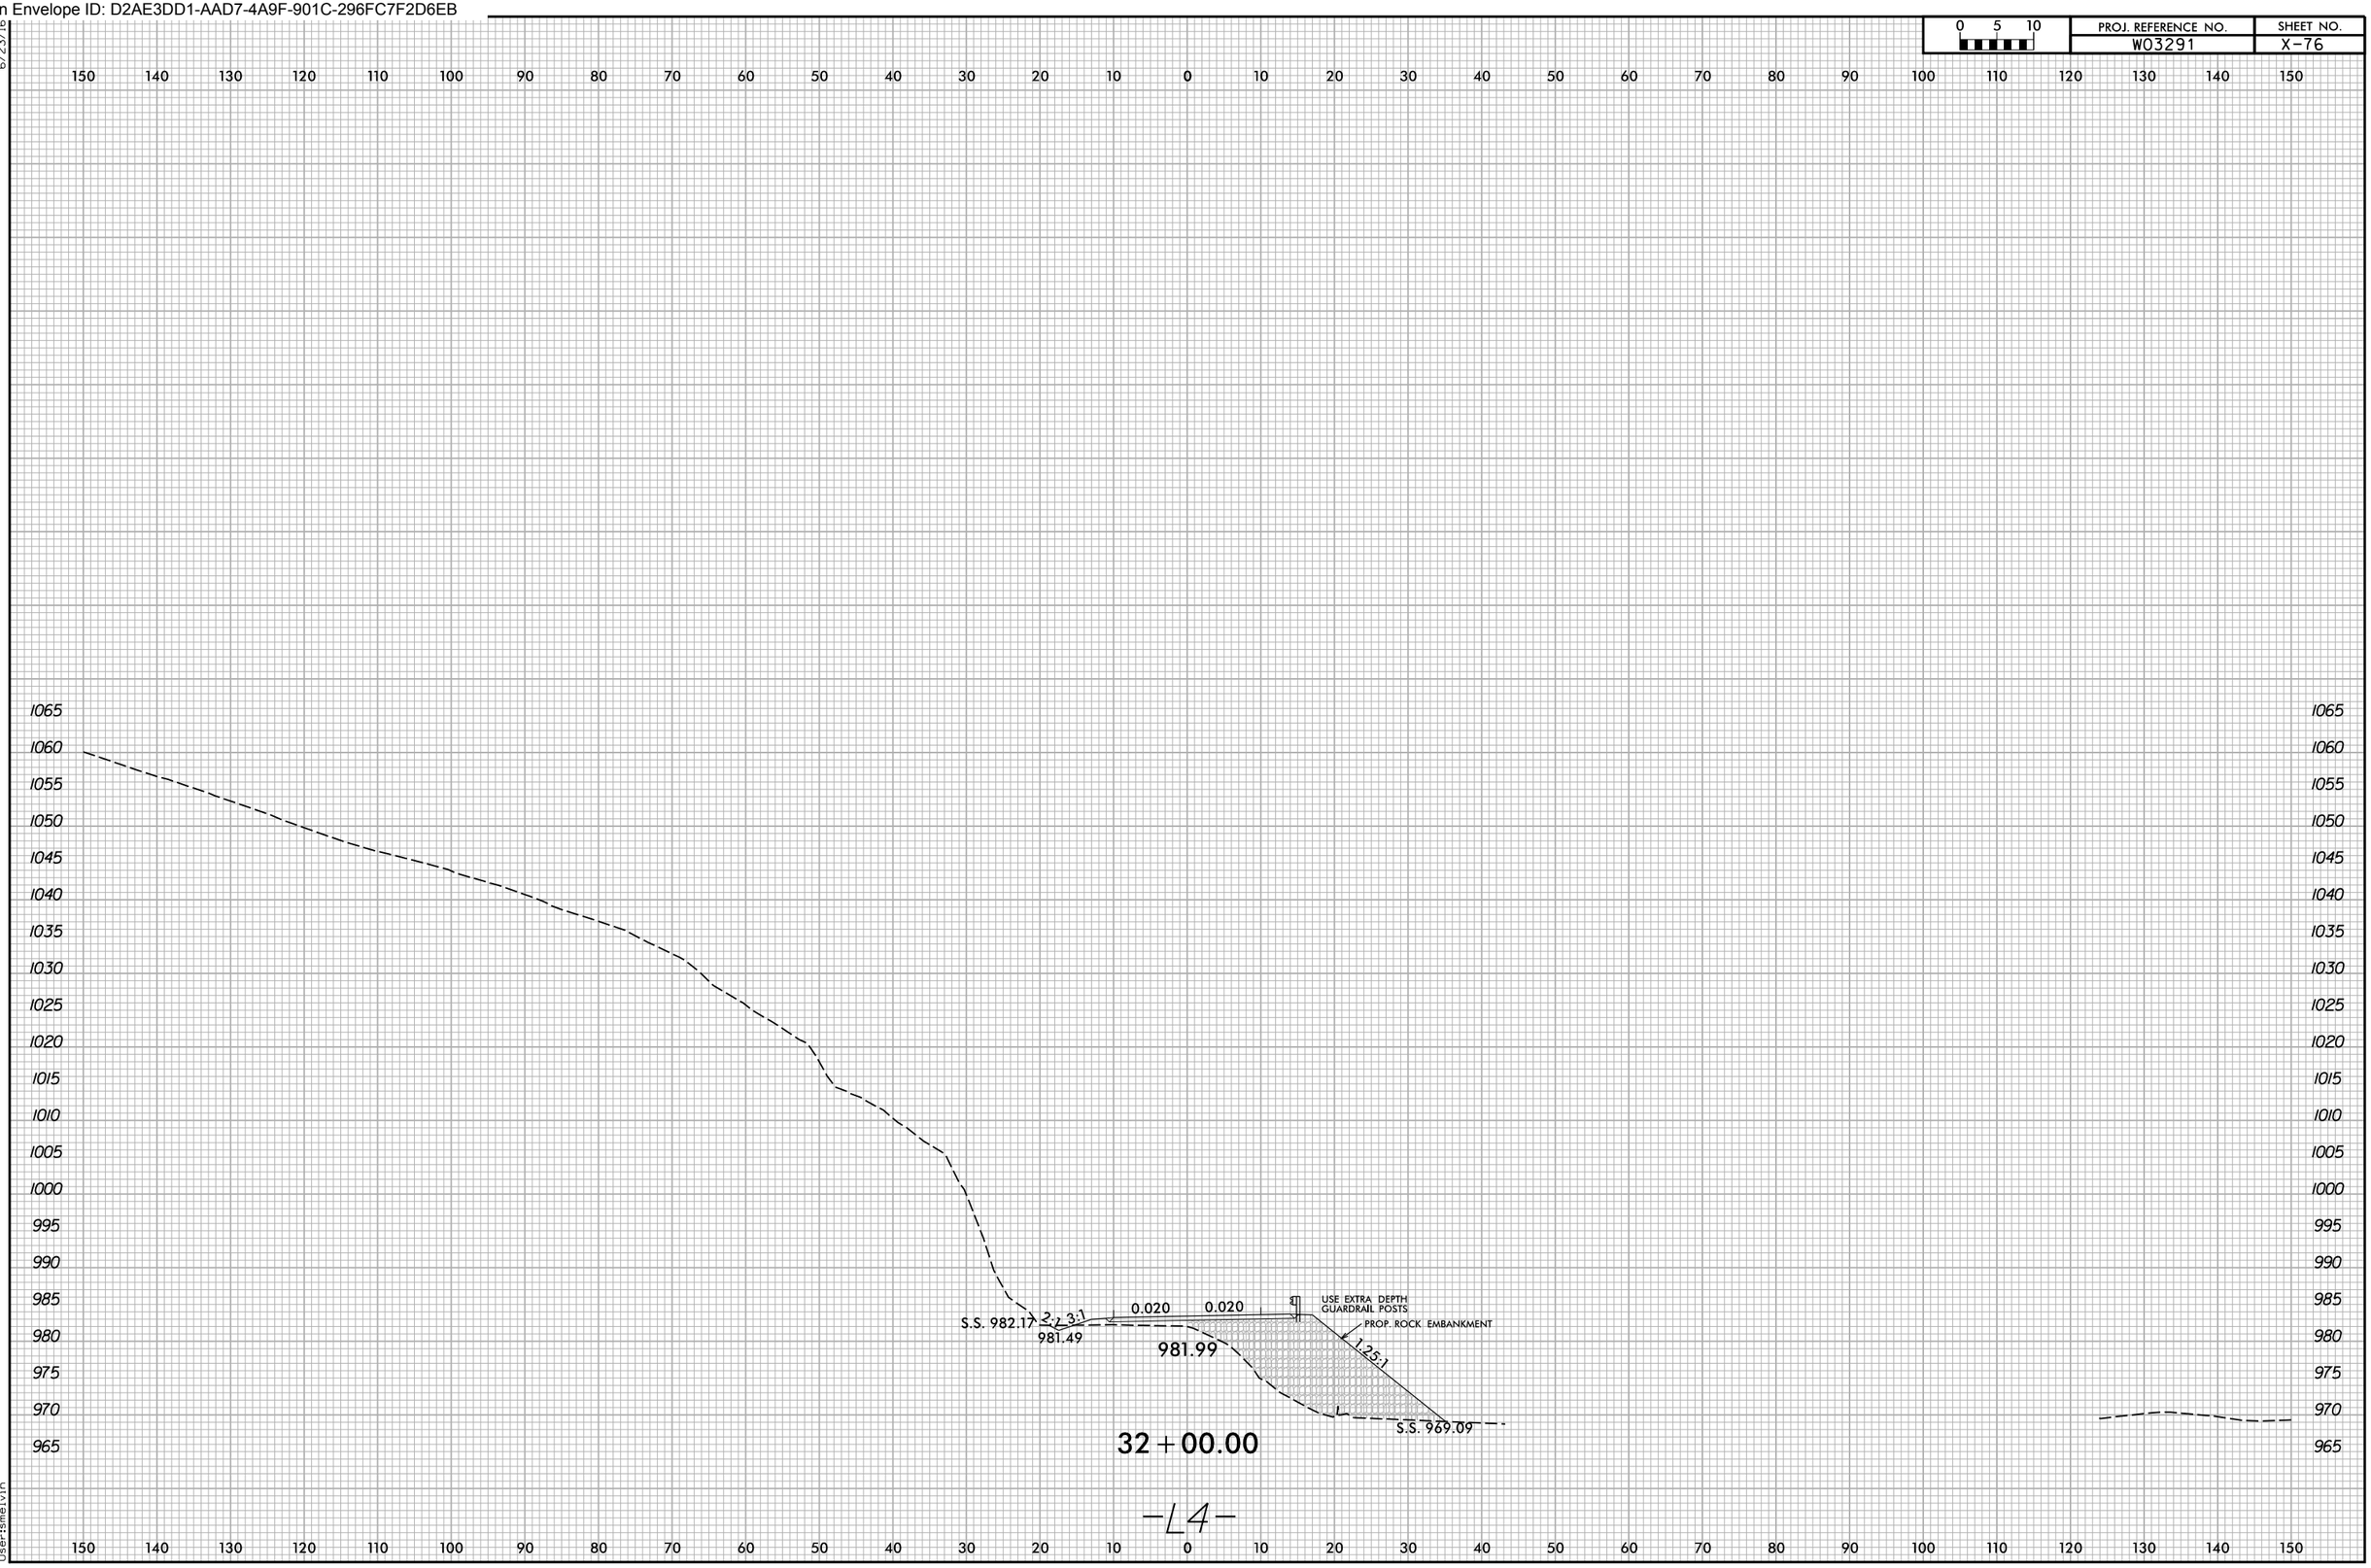

Docusign Envelope ID: D2AE3DD1-AAD7-4A9F-901C-296FC7F2D6EB

0 5 10	PROJ. REFERENCE NO.	SHEET NO.
	W03291	X-77

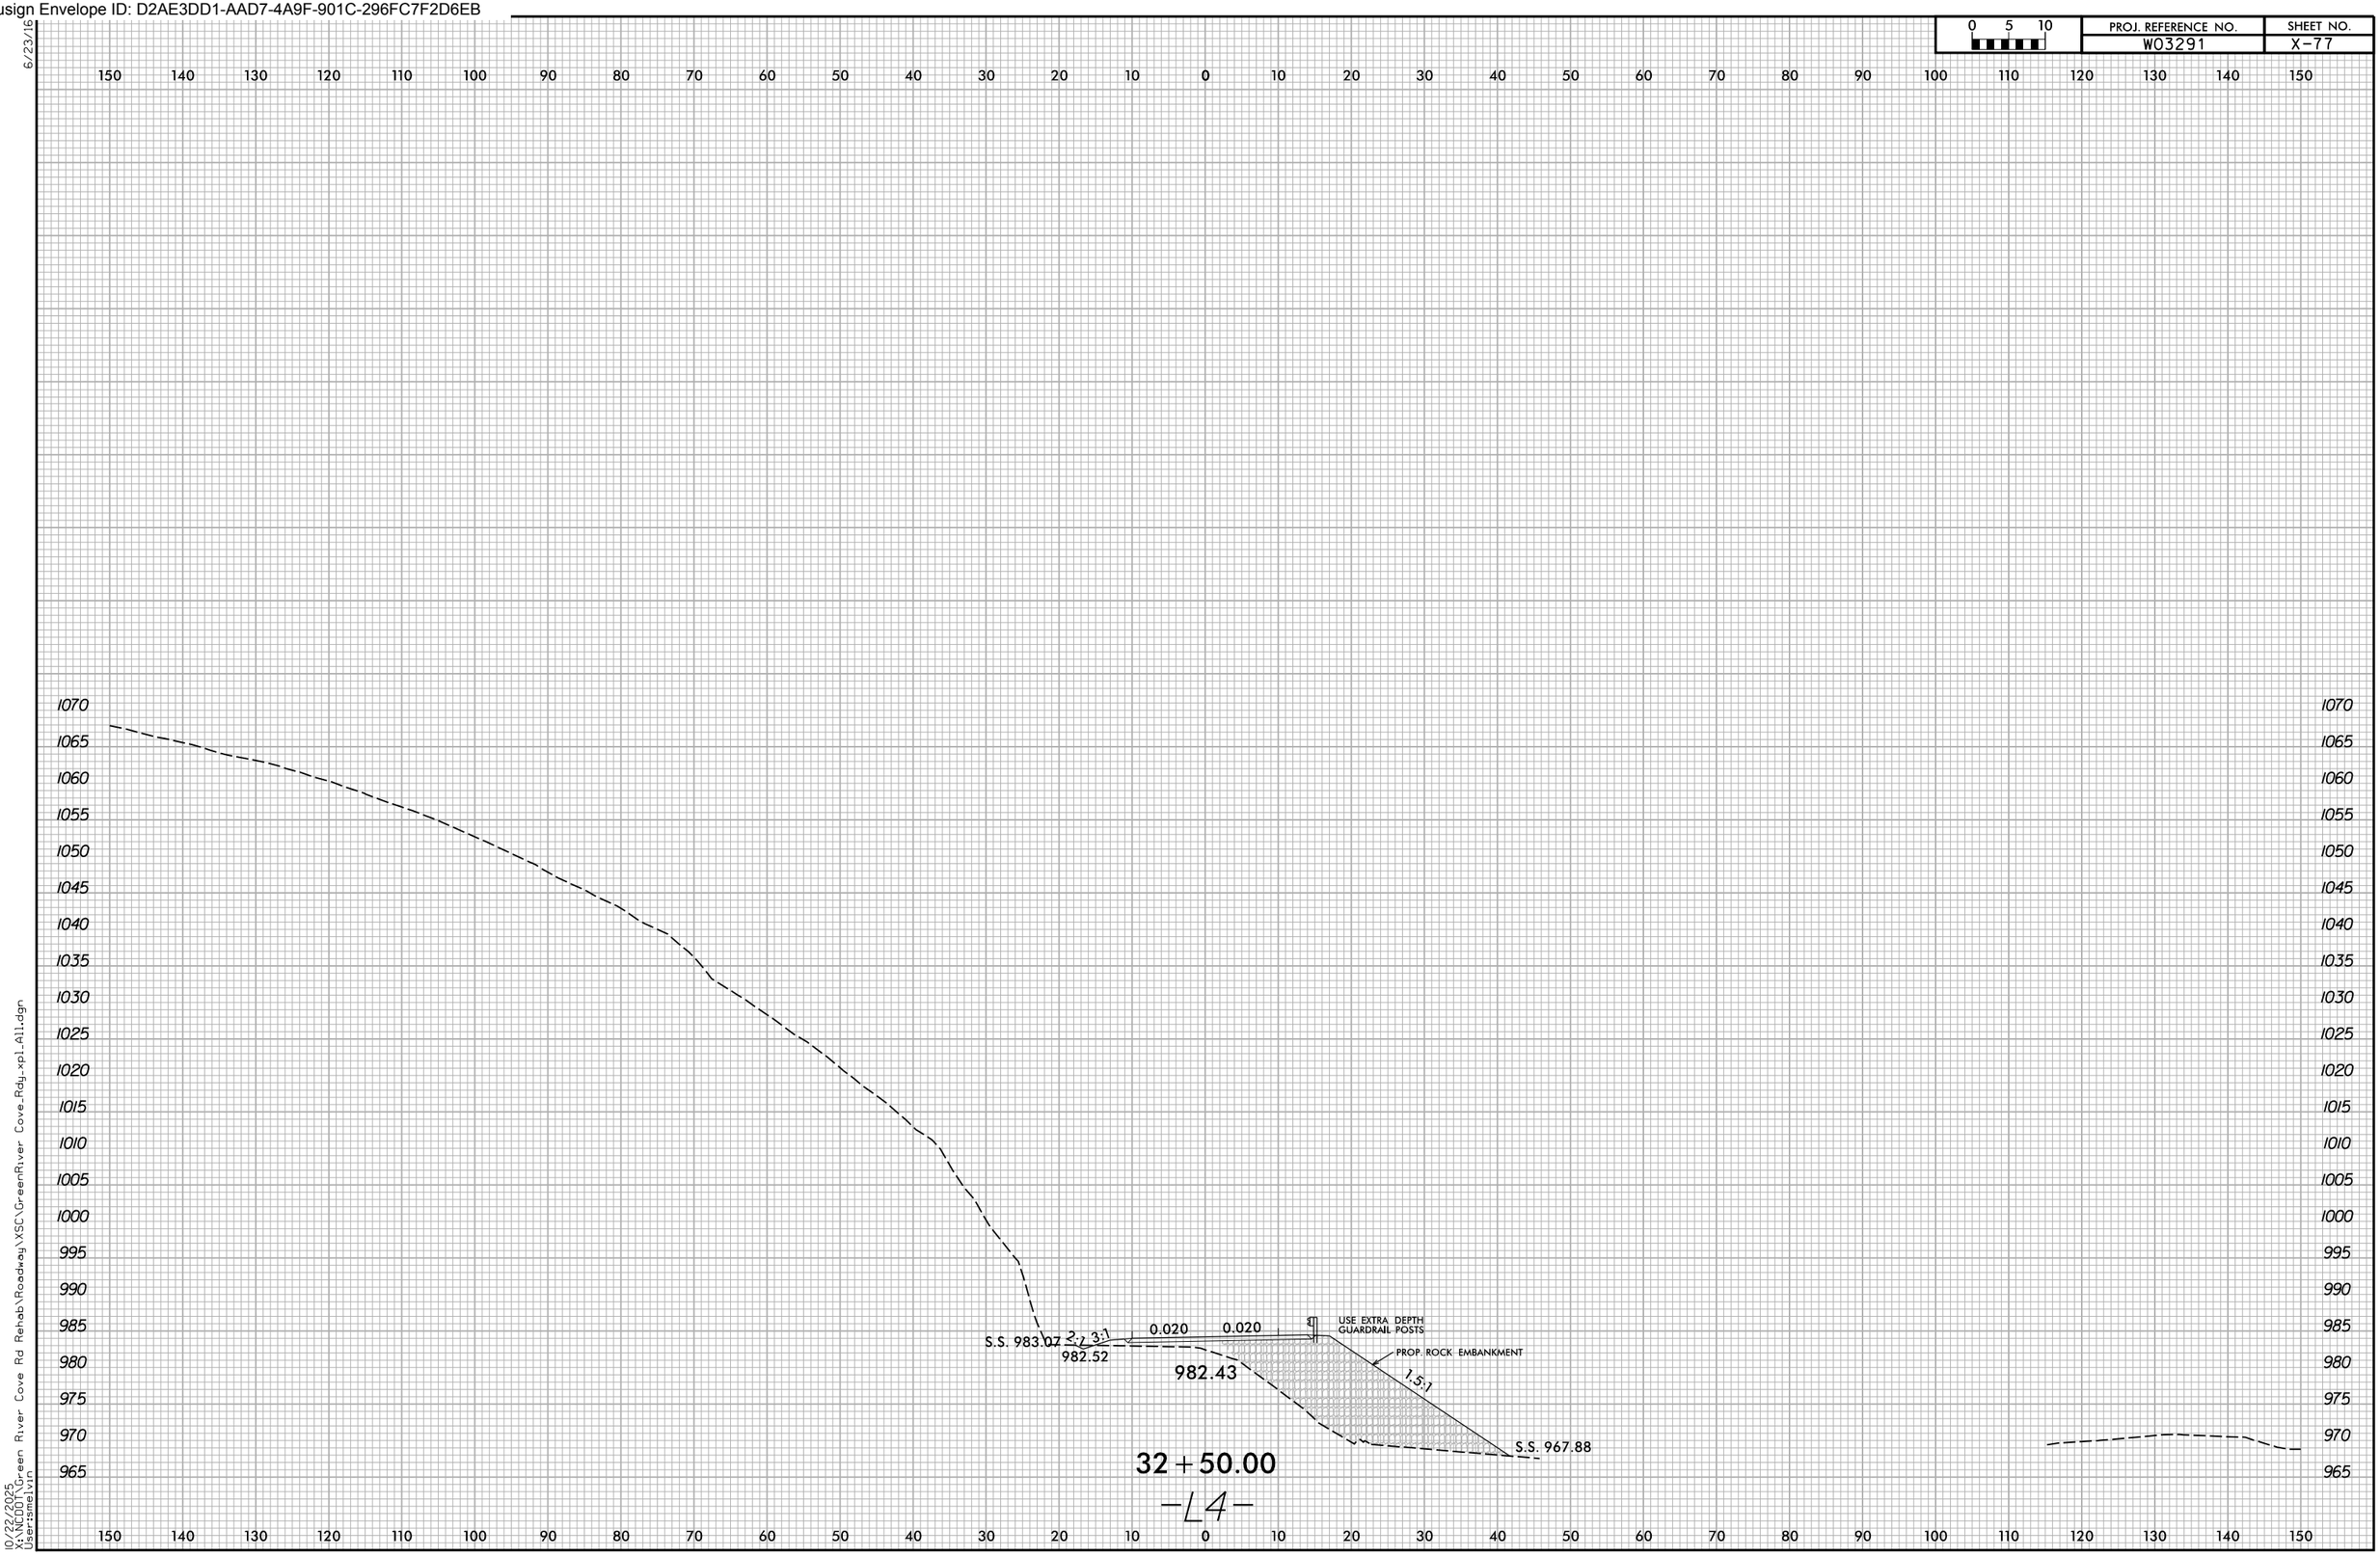

Docusign Envelope ID: D2AE3DD1-AAD7-4A9F-901C-296FC7F2D6EB

0 5 10	PROJ. REFERENCE NO.	SHEET NO.
	W03291	X-78

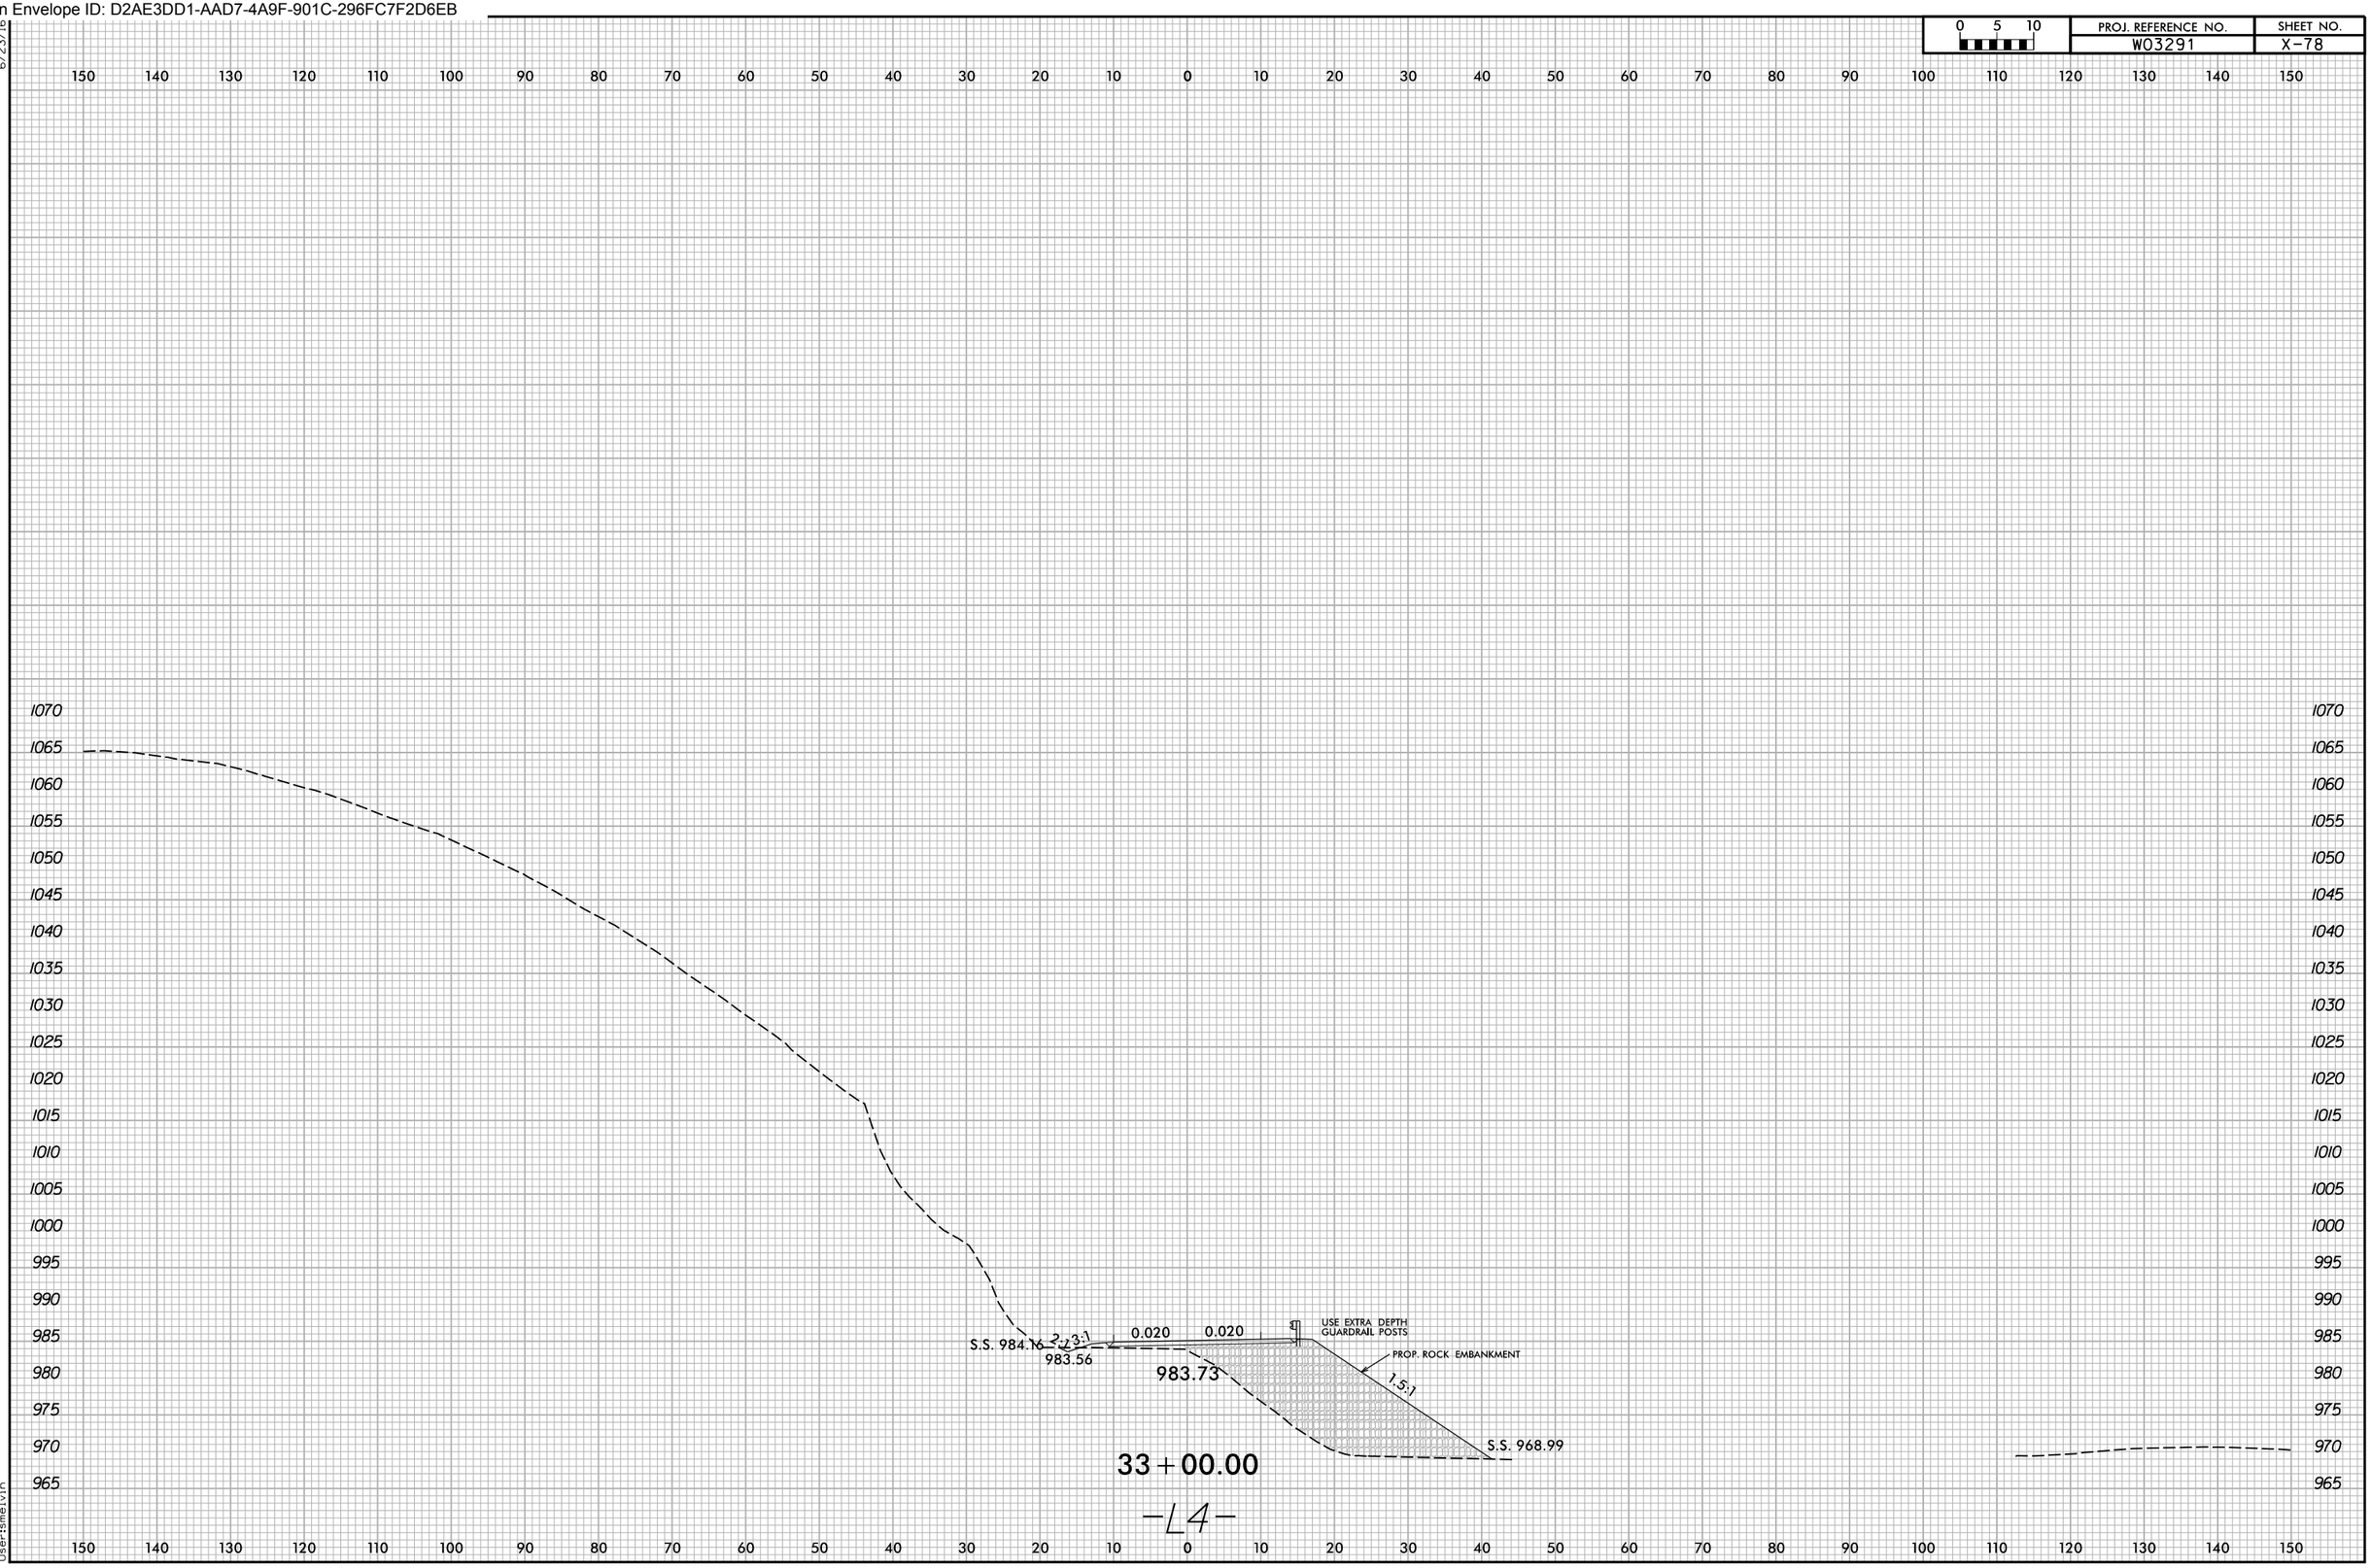

Docusign Envelope ID: D2AE3DD1-AAD7-4A9F-901C-296FC7F2D6EB

0 5 10	PROJ. REFERENCE NO.	SHEET NO.
	W03291	X-79

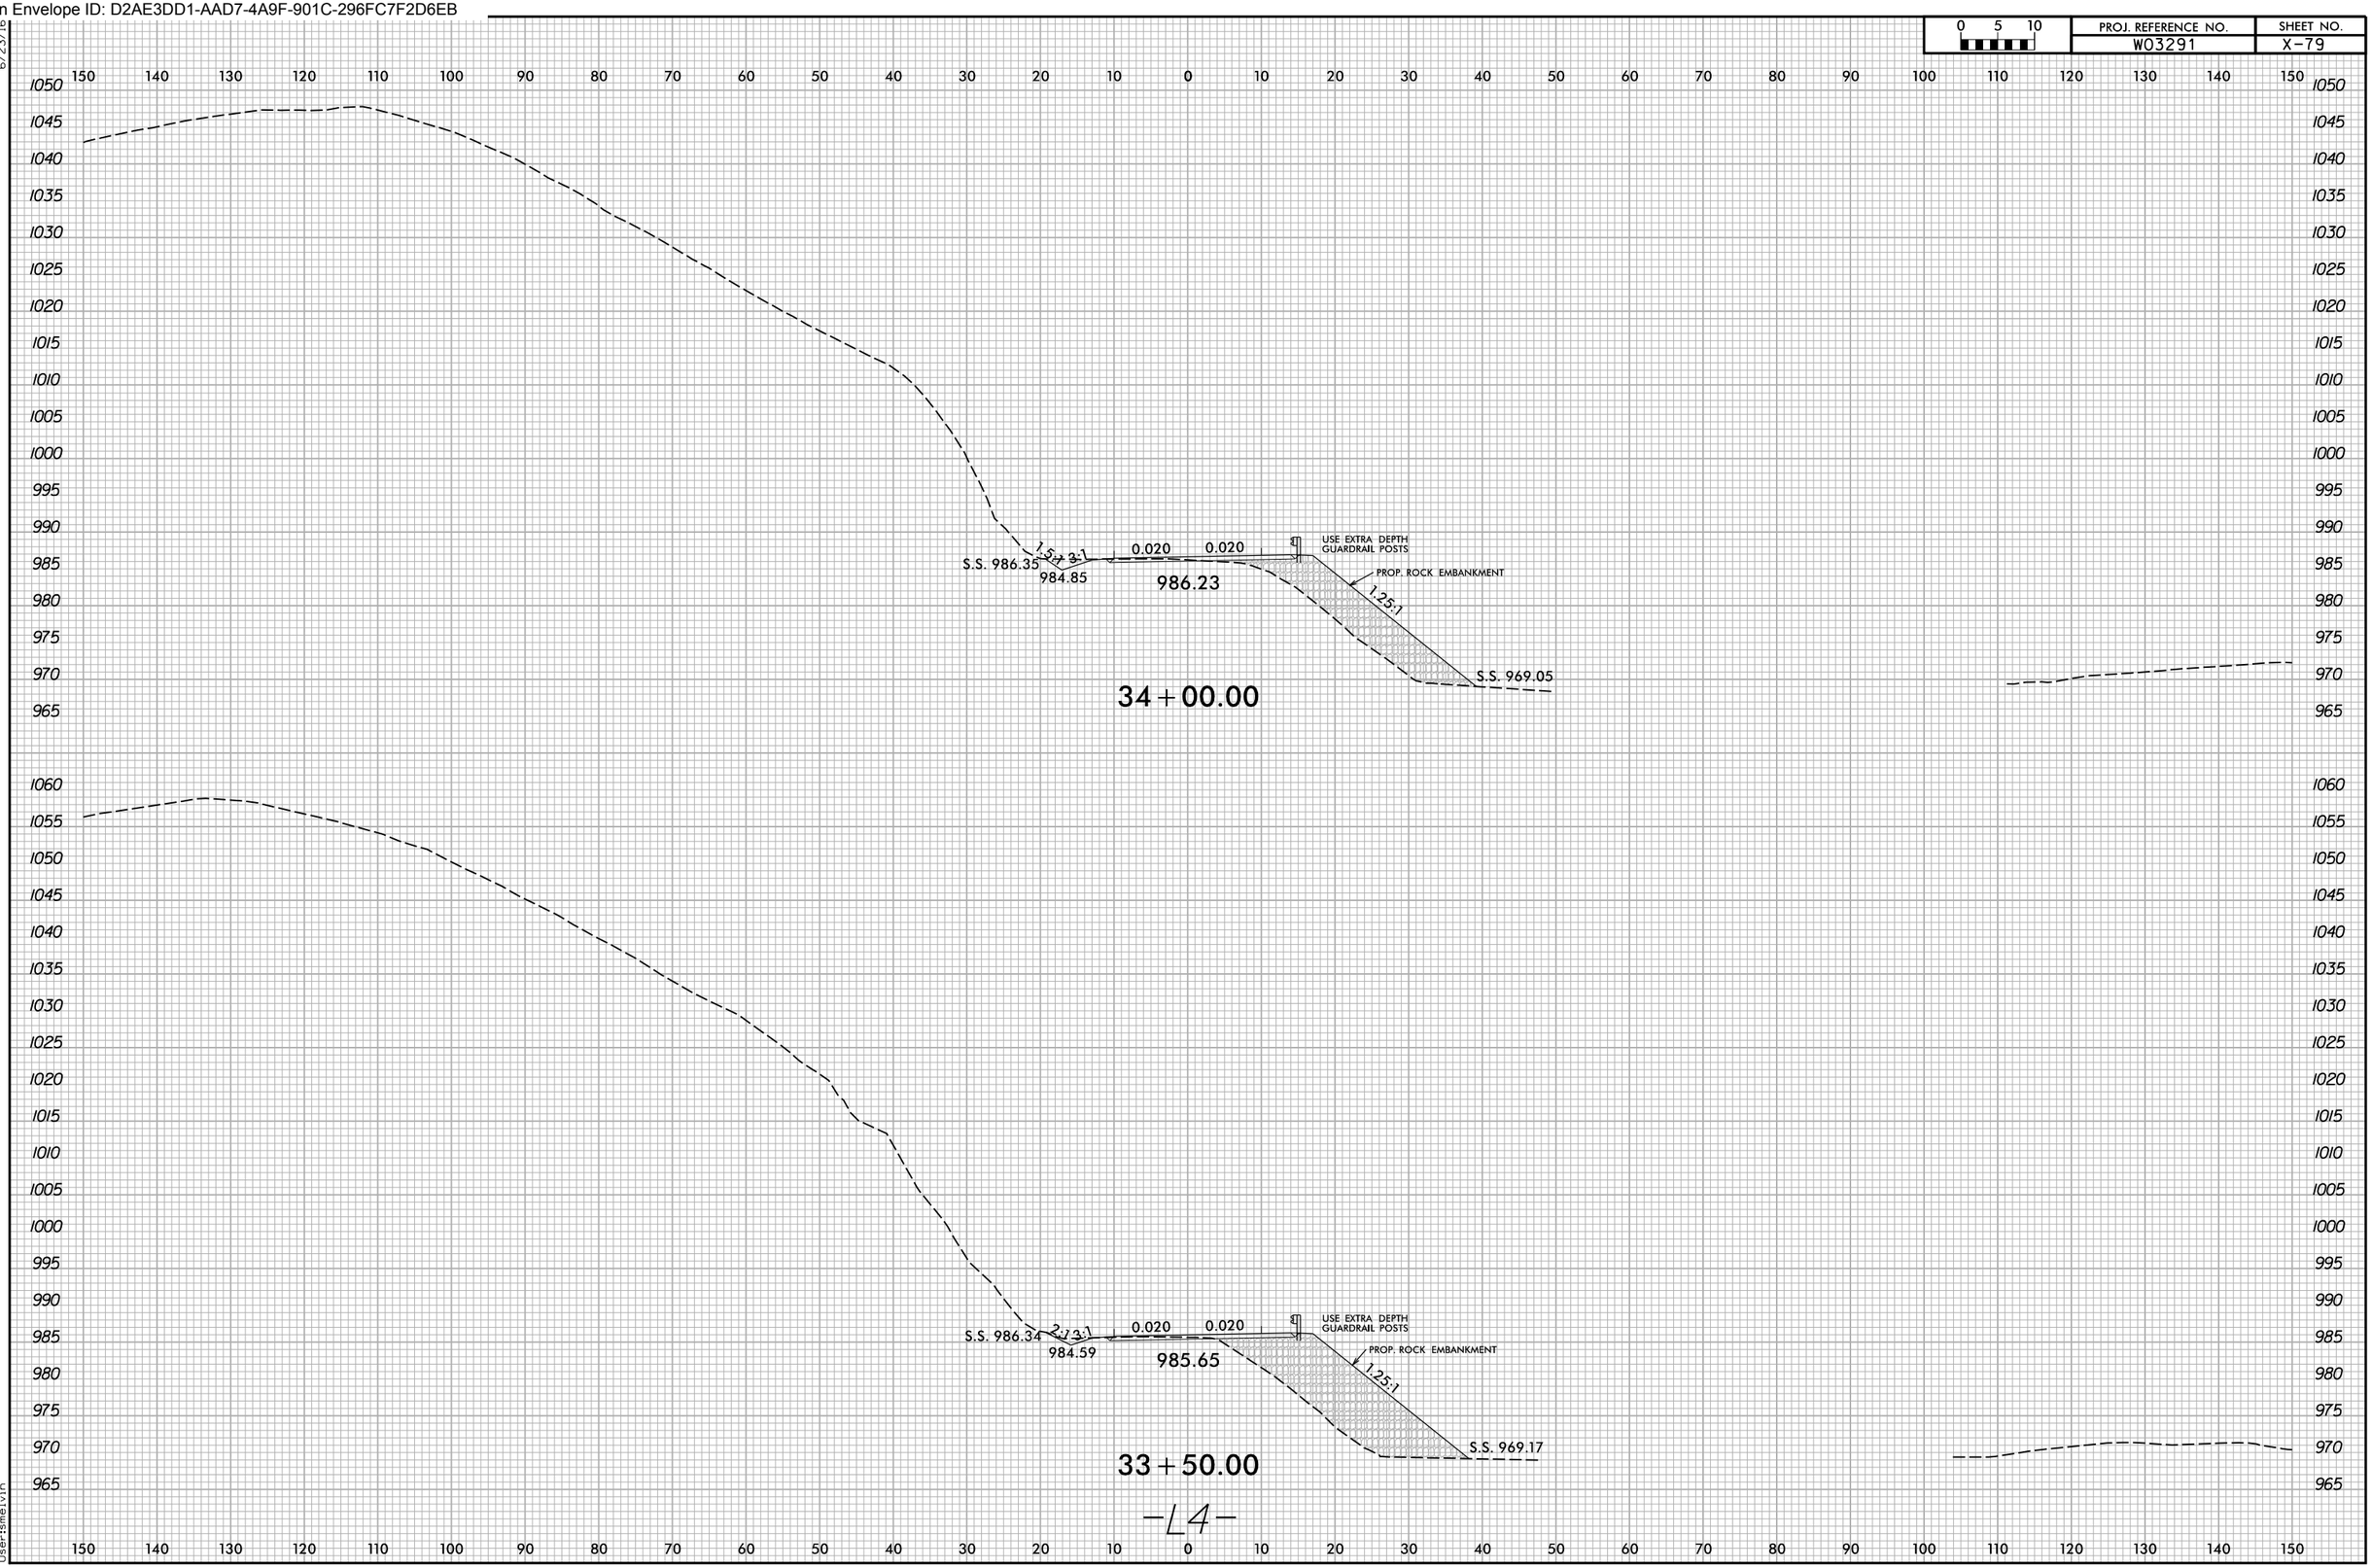

Docusign Envelope ID: D2AE3DD1-AAD7-4A9F-901C-296FC7F2D6EB

0 5 10	PROJ. REFERENCE NO.	SHEET NO.
	W03291	X-80

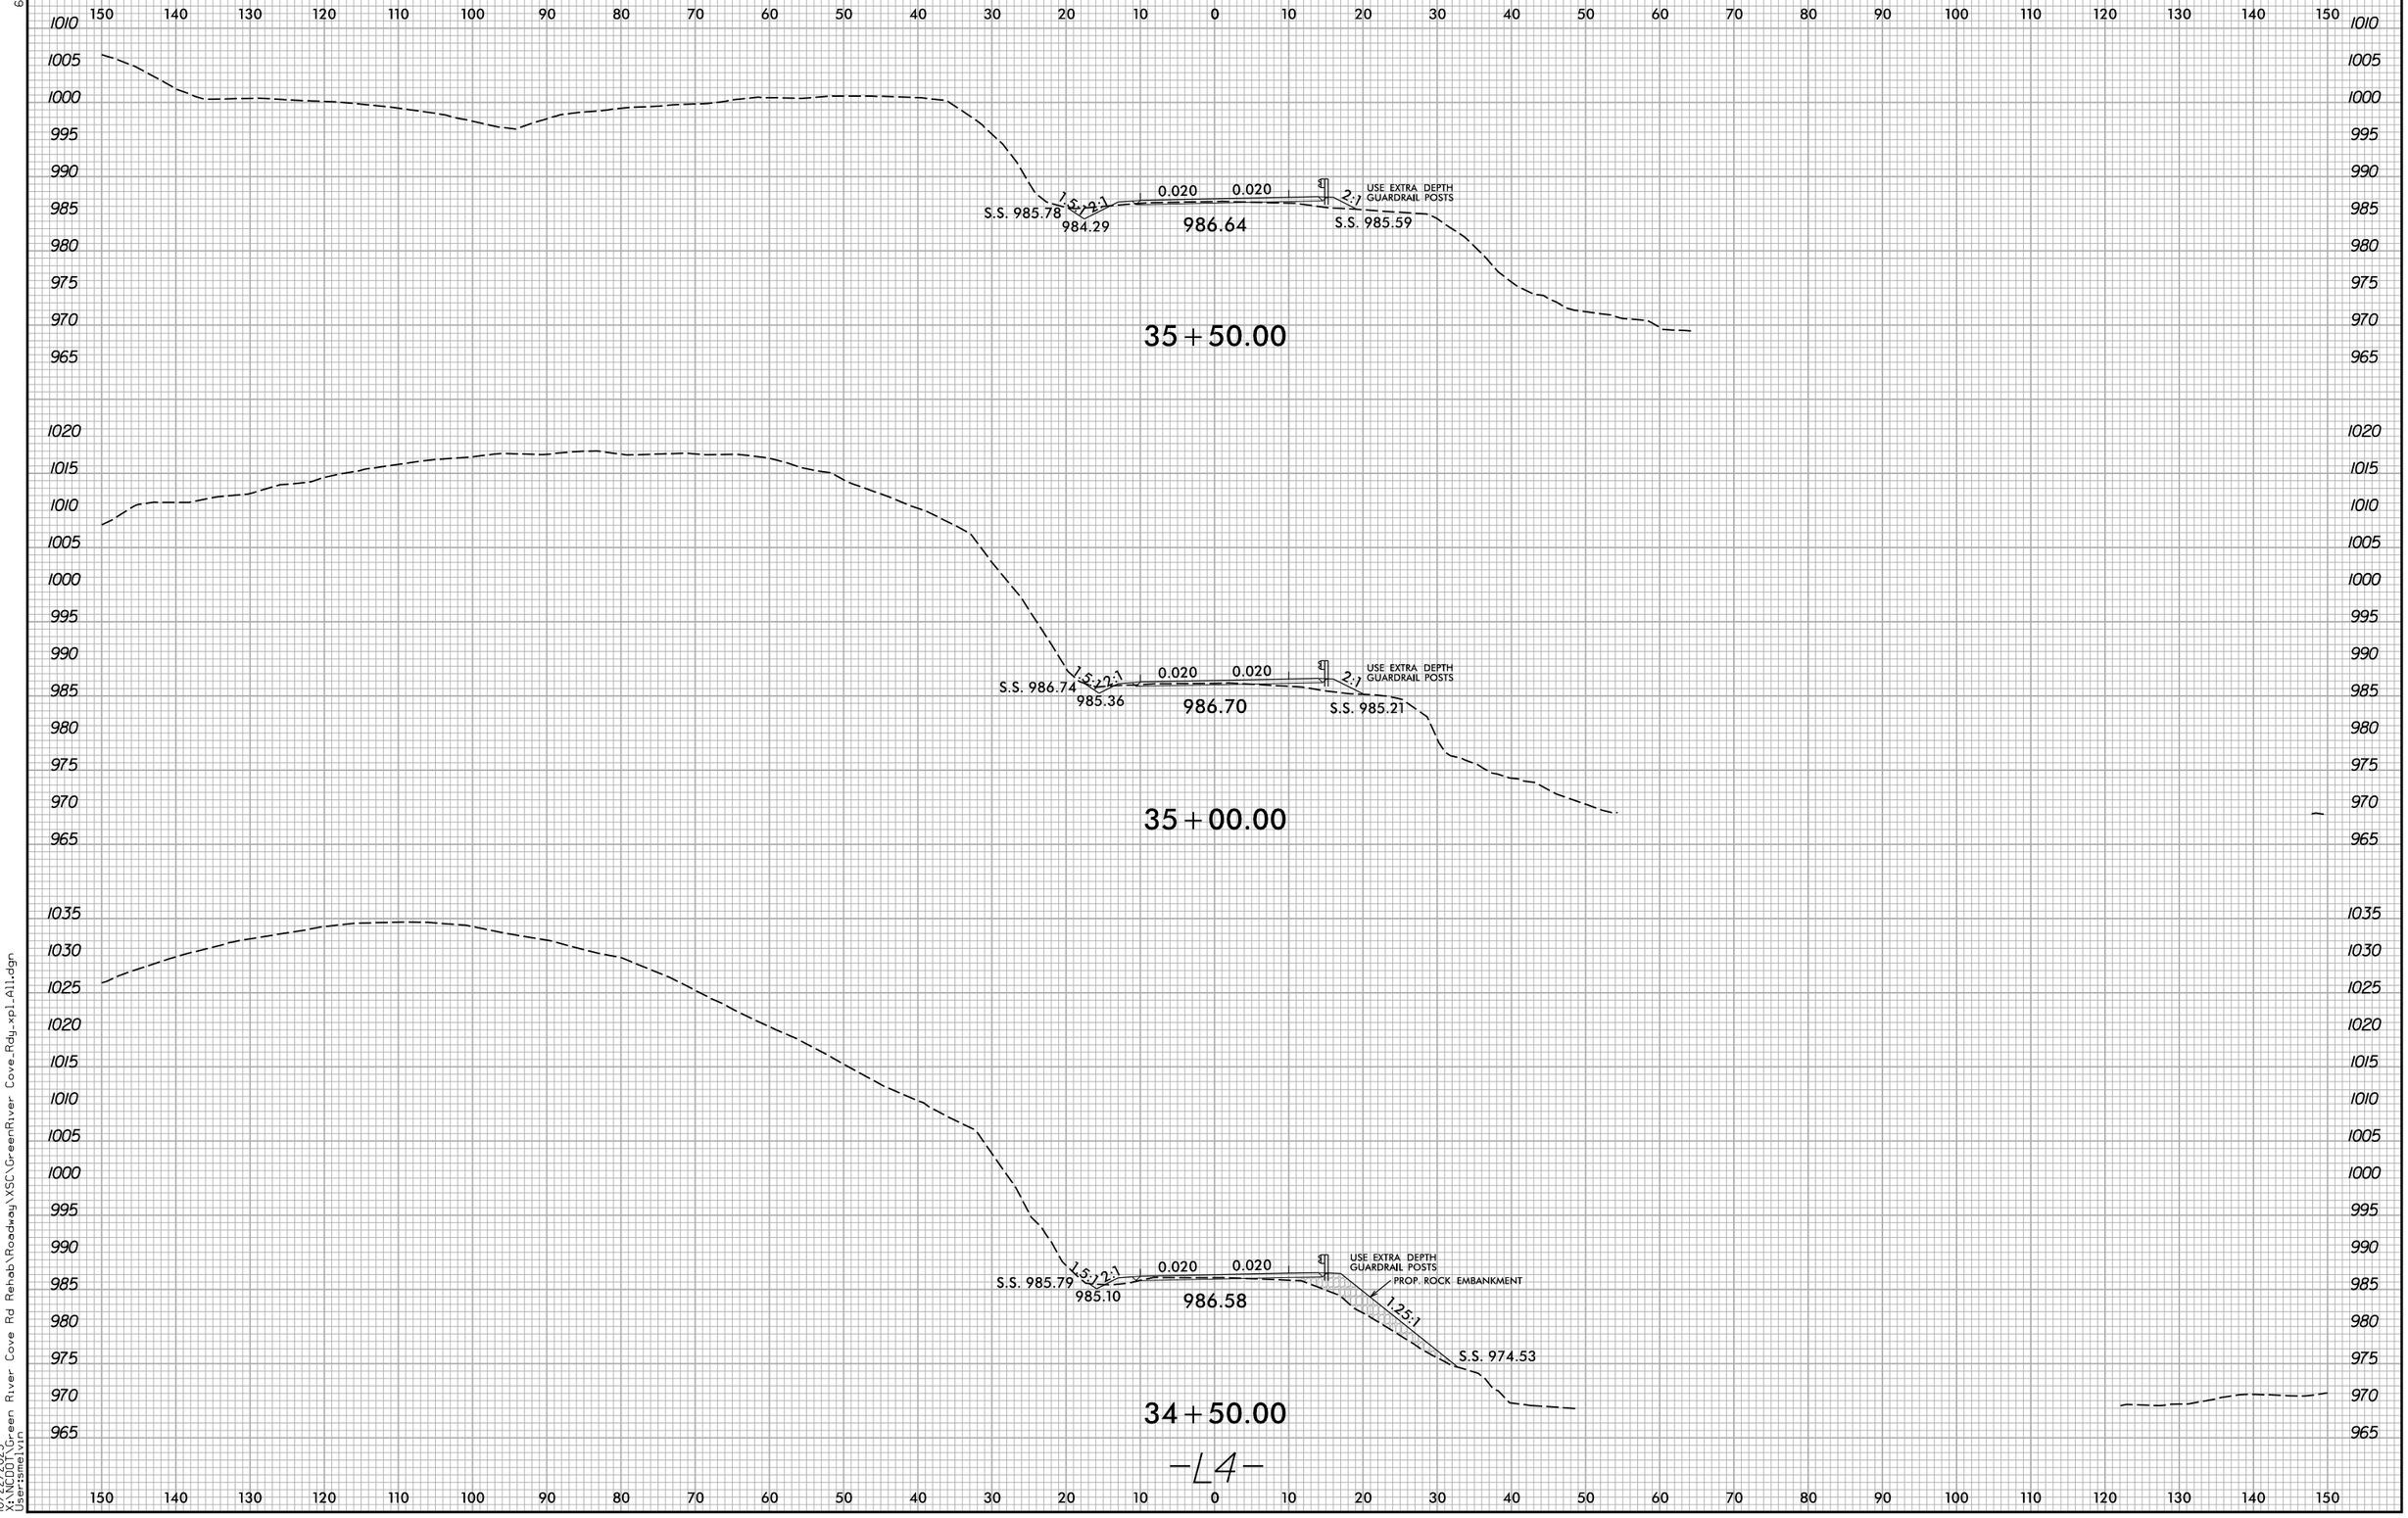

-L4-

6/23/16
10/22/2025
X:\NCDOT\Green River Cove Rd Rehab\Roadway\VSC\GreenRiver Cove_Rdy-xpl-All.dgn
User:smelvin

Docusign Envelope ID: D2AE3DD1-AAD7-4A9F-901C-296FC7F2D6EB

6/23/16

0 5 10	PROJ. REFERENCE NO.	SHEET NO.
	W03291	X-81

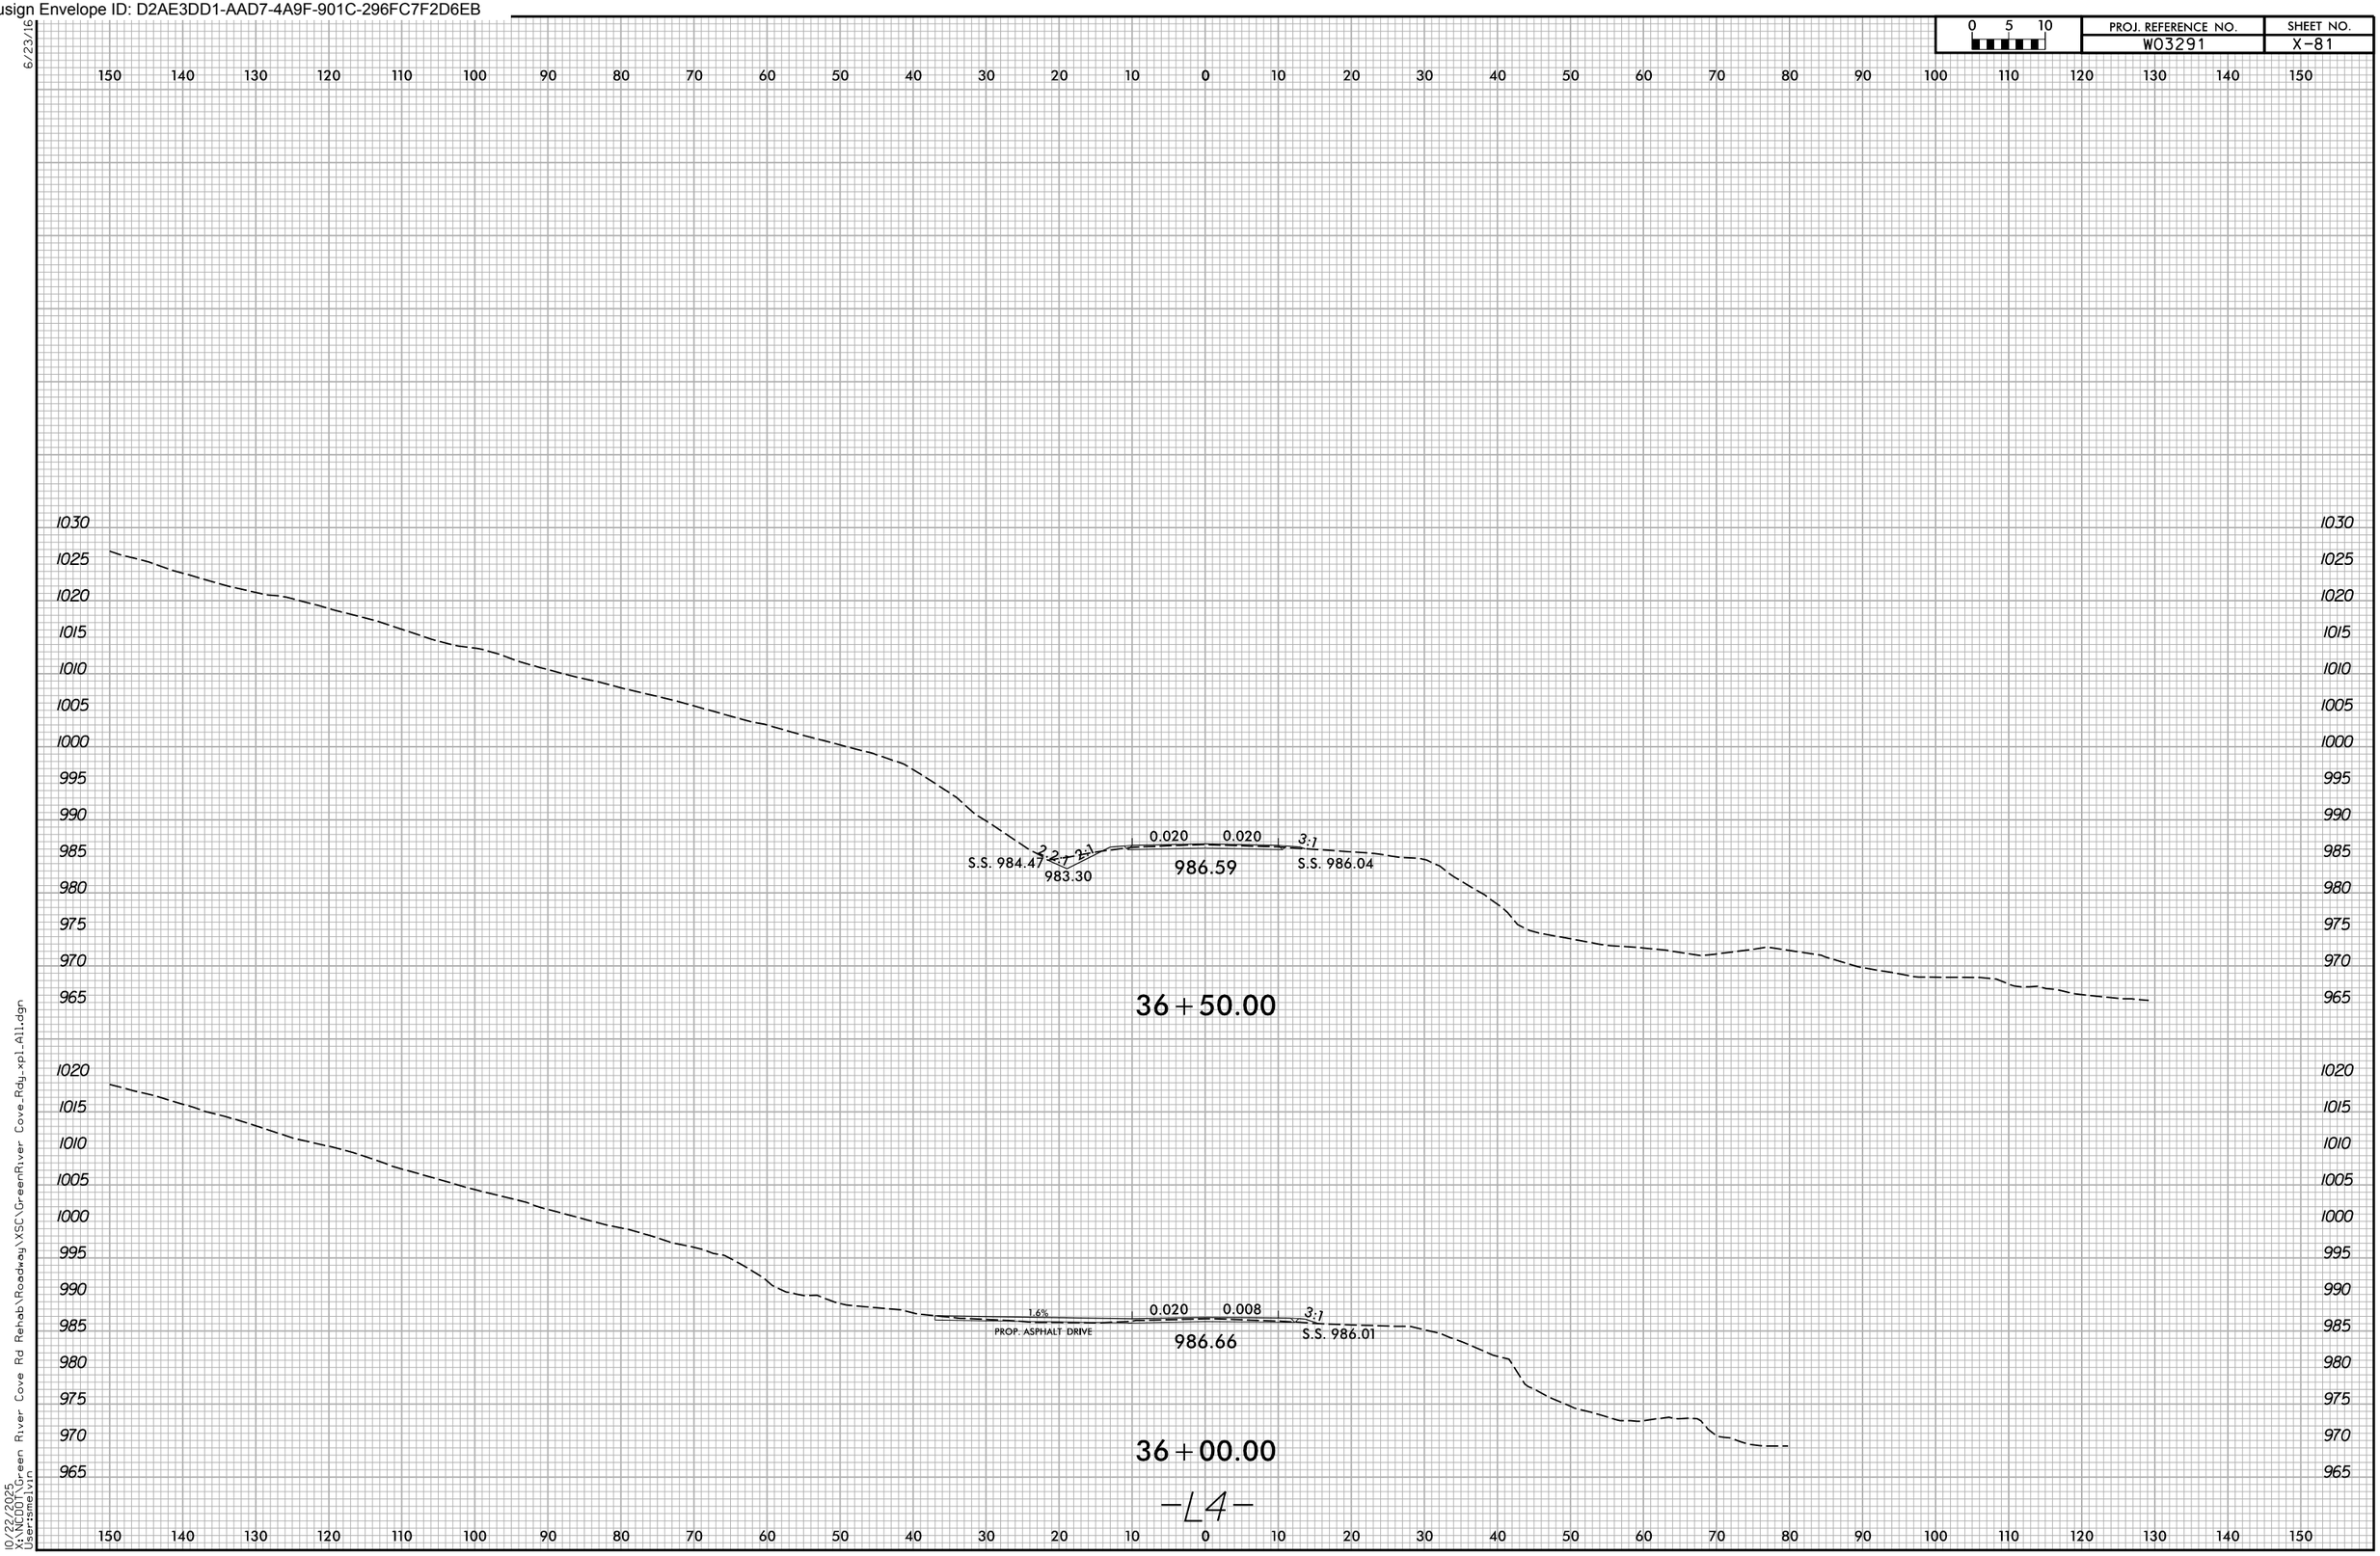

10/22/2025
X:\NCDOT\Green River Cove Rd Rehab\Roadway\XSC\GreenRiver Cove_Rdy_xpl_All.dgn
User:smelvin

Docusign Envelope ID: D2AE3DD1-AAD7-4A9F-901C-296FC7F2D6EB

0 5 10	PROJ. REFERENCE NO.	SHEET NO.
	W03291	X-82

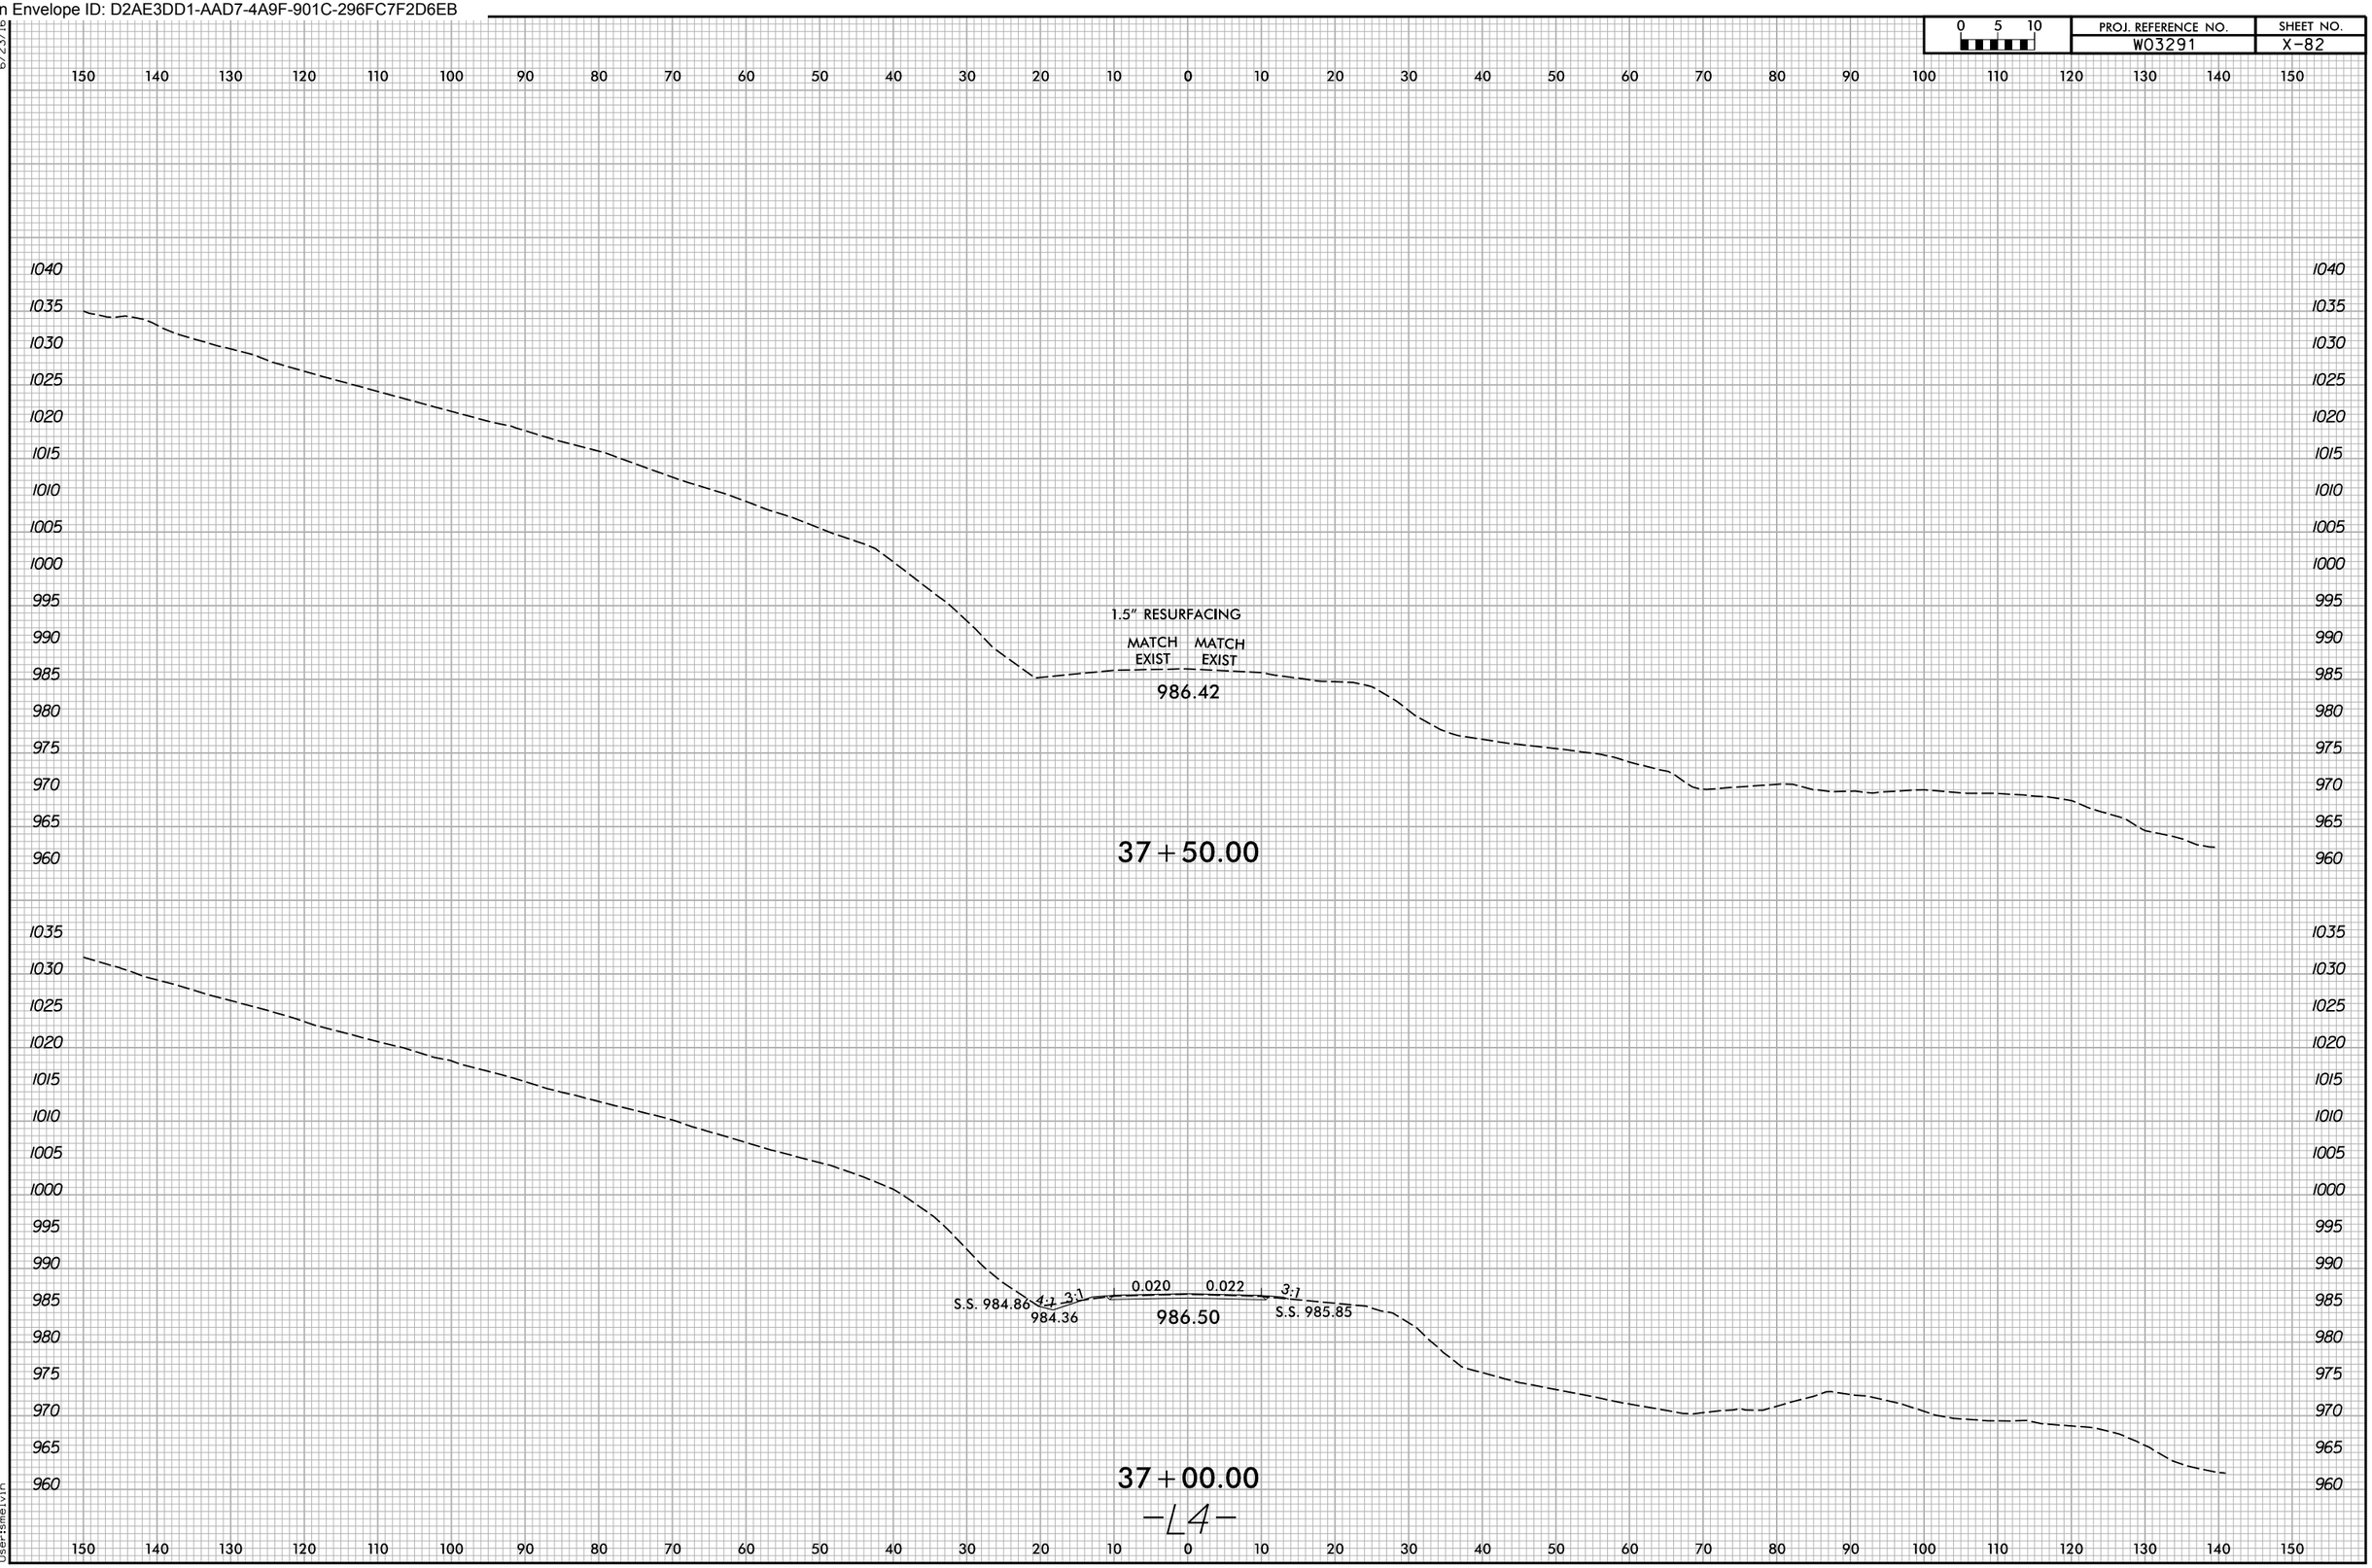

Docusign Envelope ID: D2AE3DD1-AAD7-4A9F-901C-296FC7F2D6EB

0 5 10	PROJ. REFERENCE NO.	SHEET NO.
	W03291	X-83

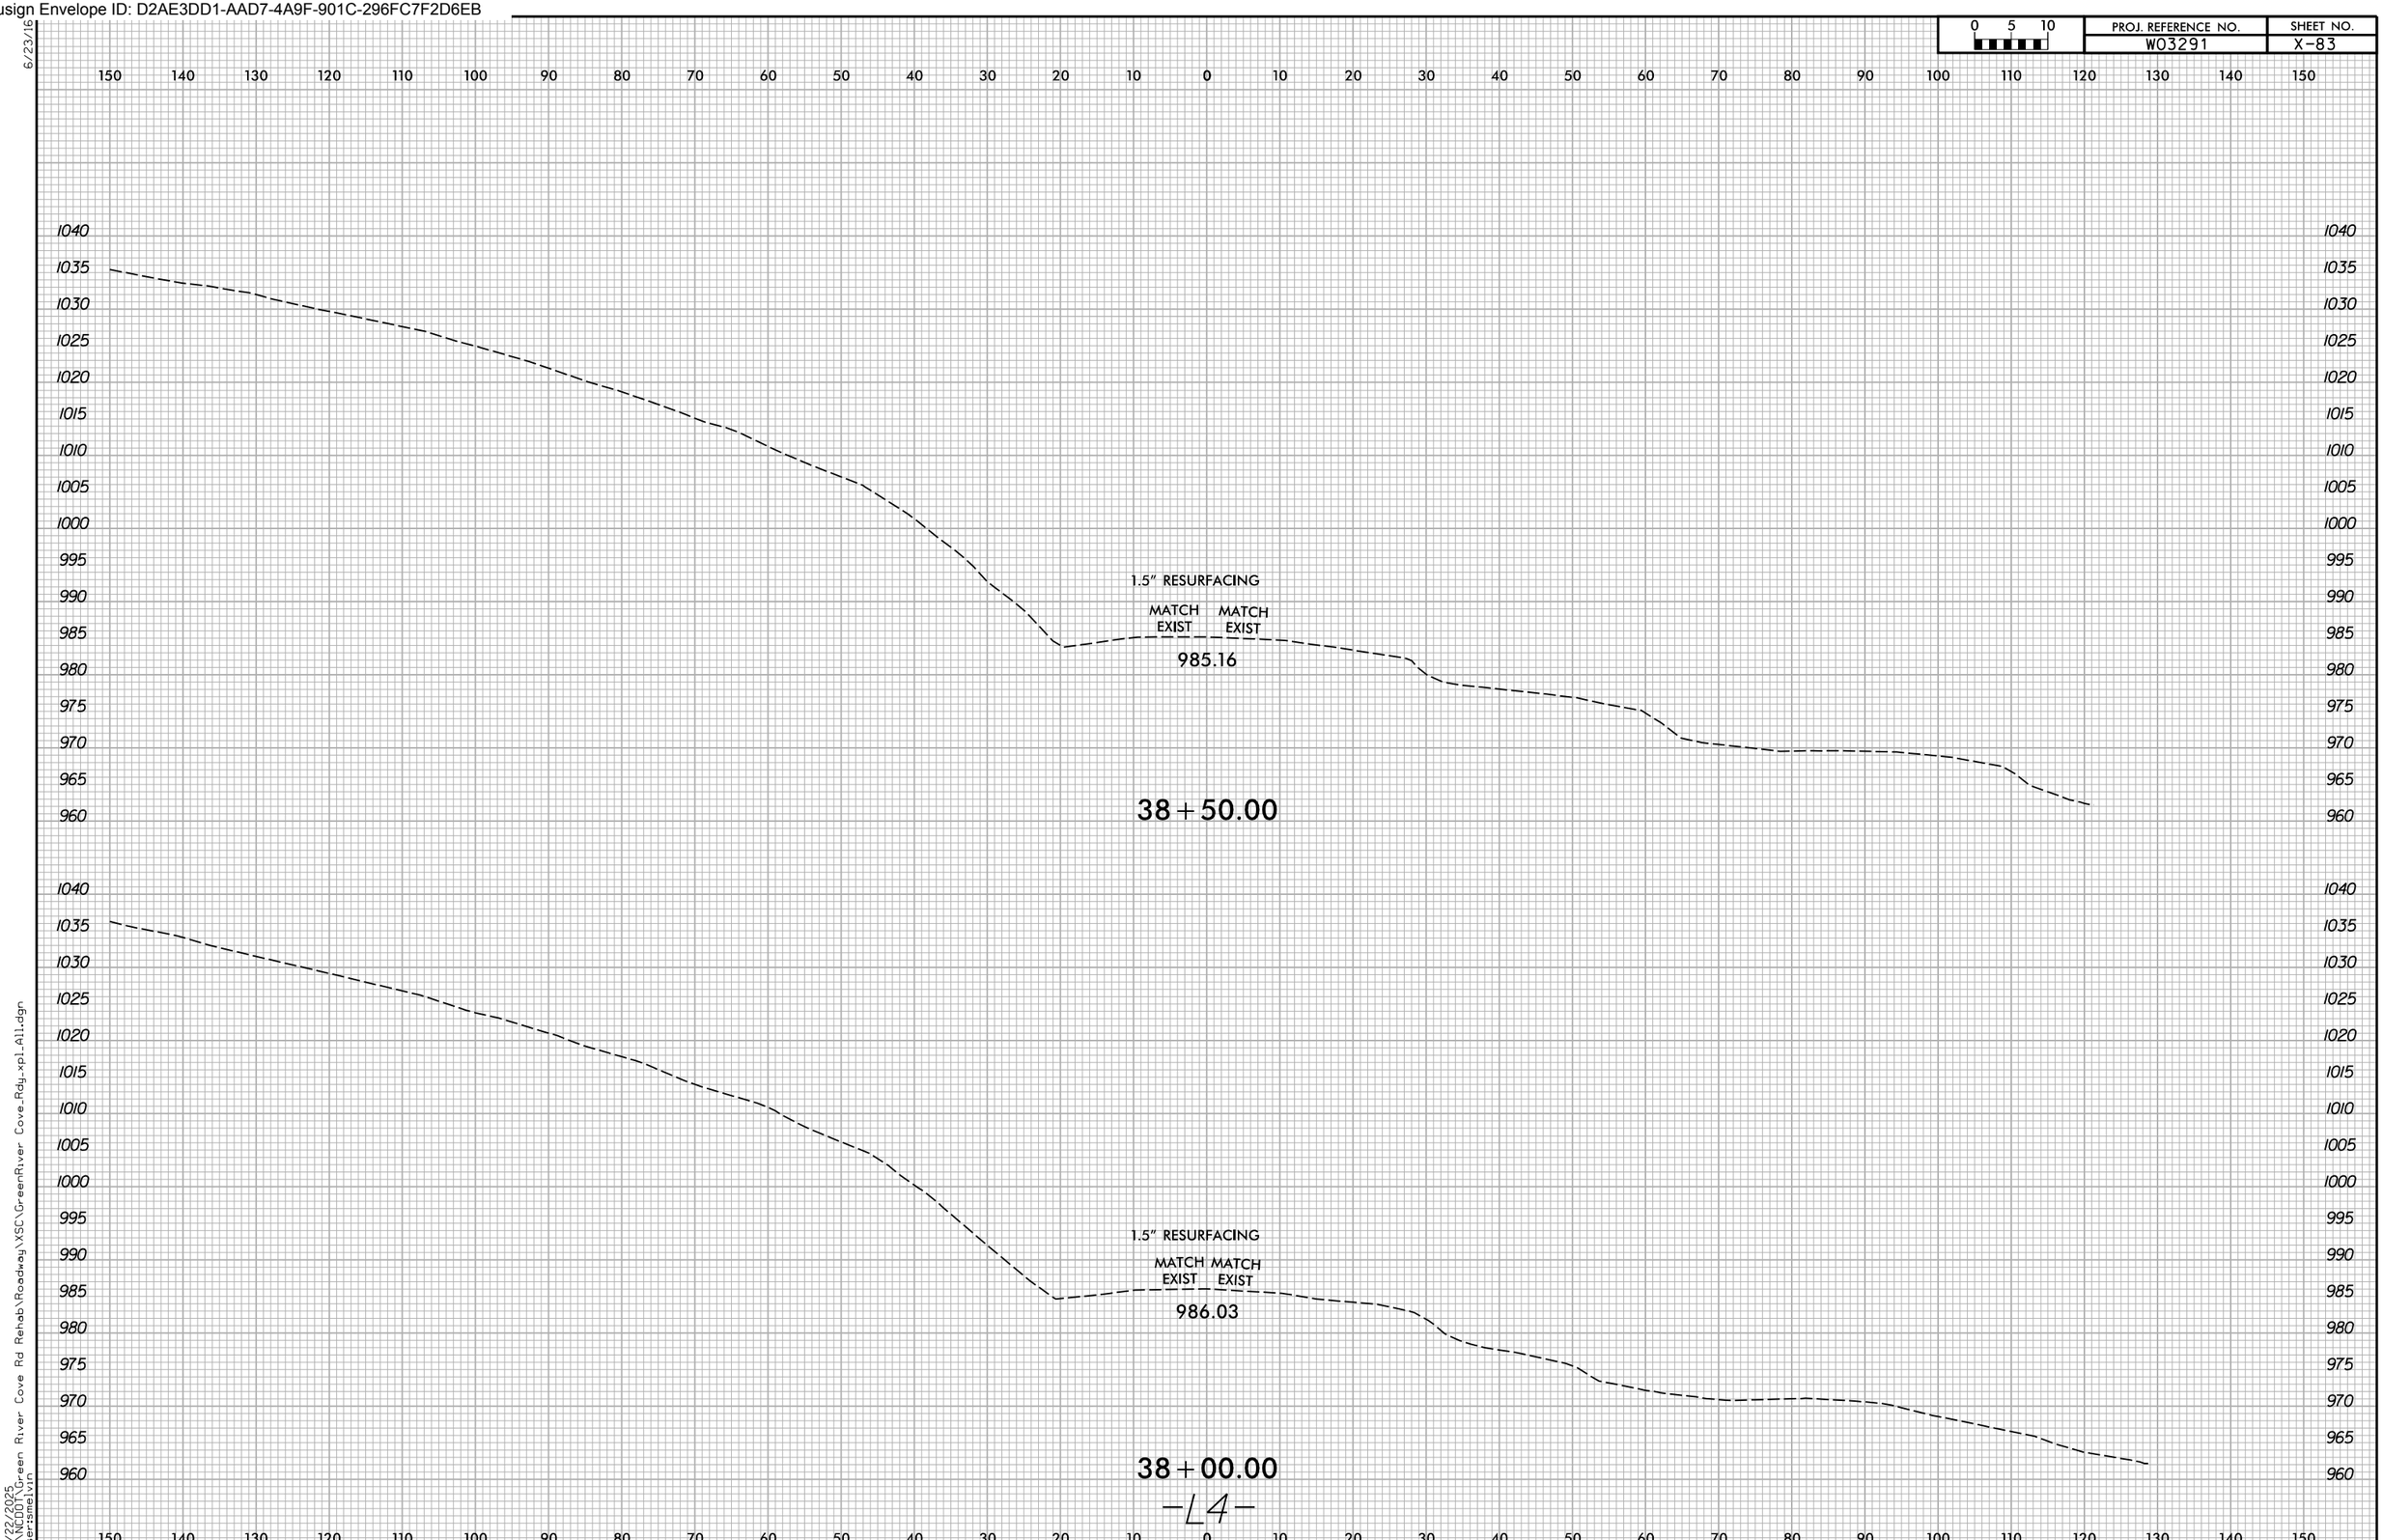

-L4-

6/23/16
10/22/2025
X:\NCDOT\Green River Cove Rd Rehab\Roadway\XSC\GreenRiver Cove_Rdy_xpl_All.dgn
User:smelvin

Docusign Envelope ID: D2AE3DD1-AAD7-4A9F-901C-296FC7F2D6EB

0 5 10	PROJ. REFERENCE NO.	SHEET NO.
	W03291	X-84

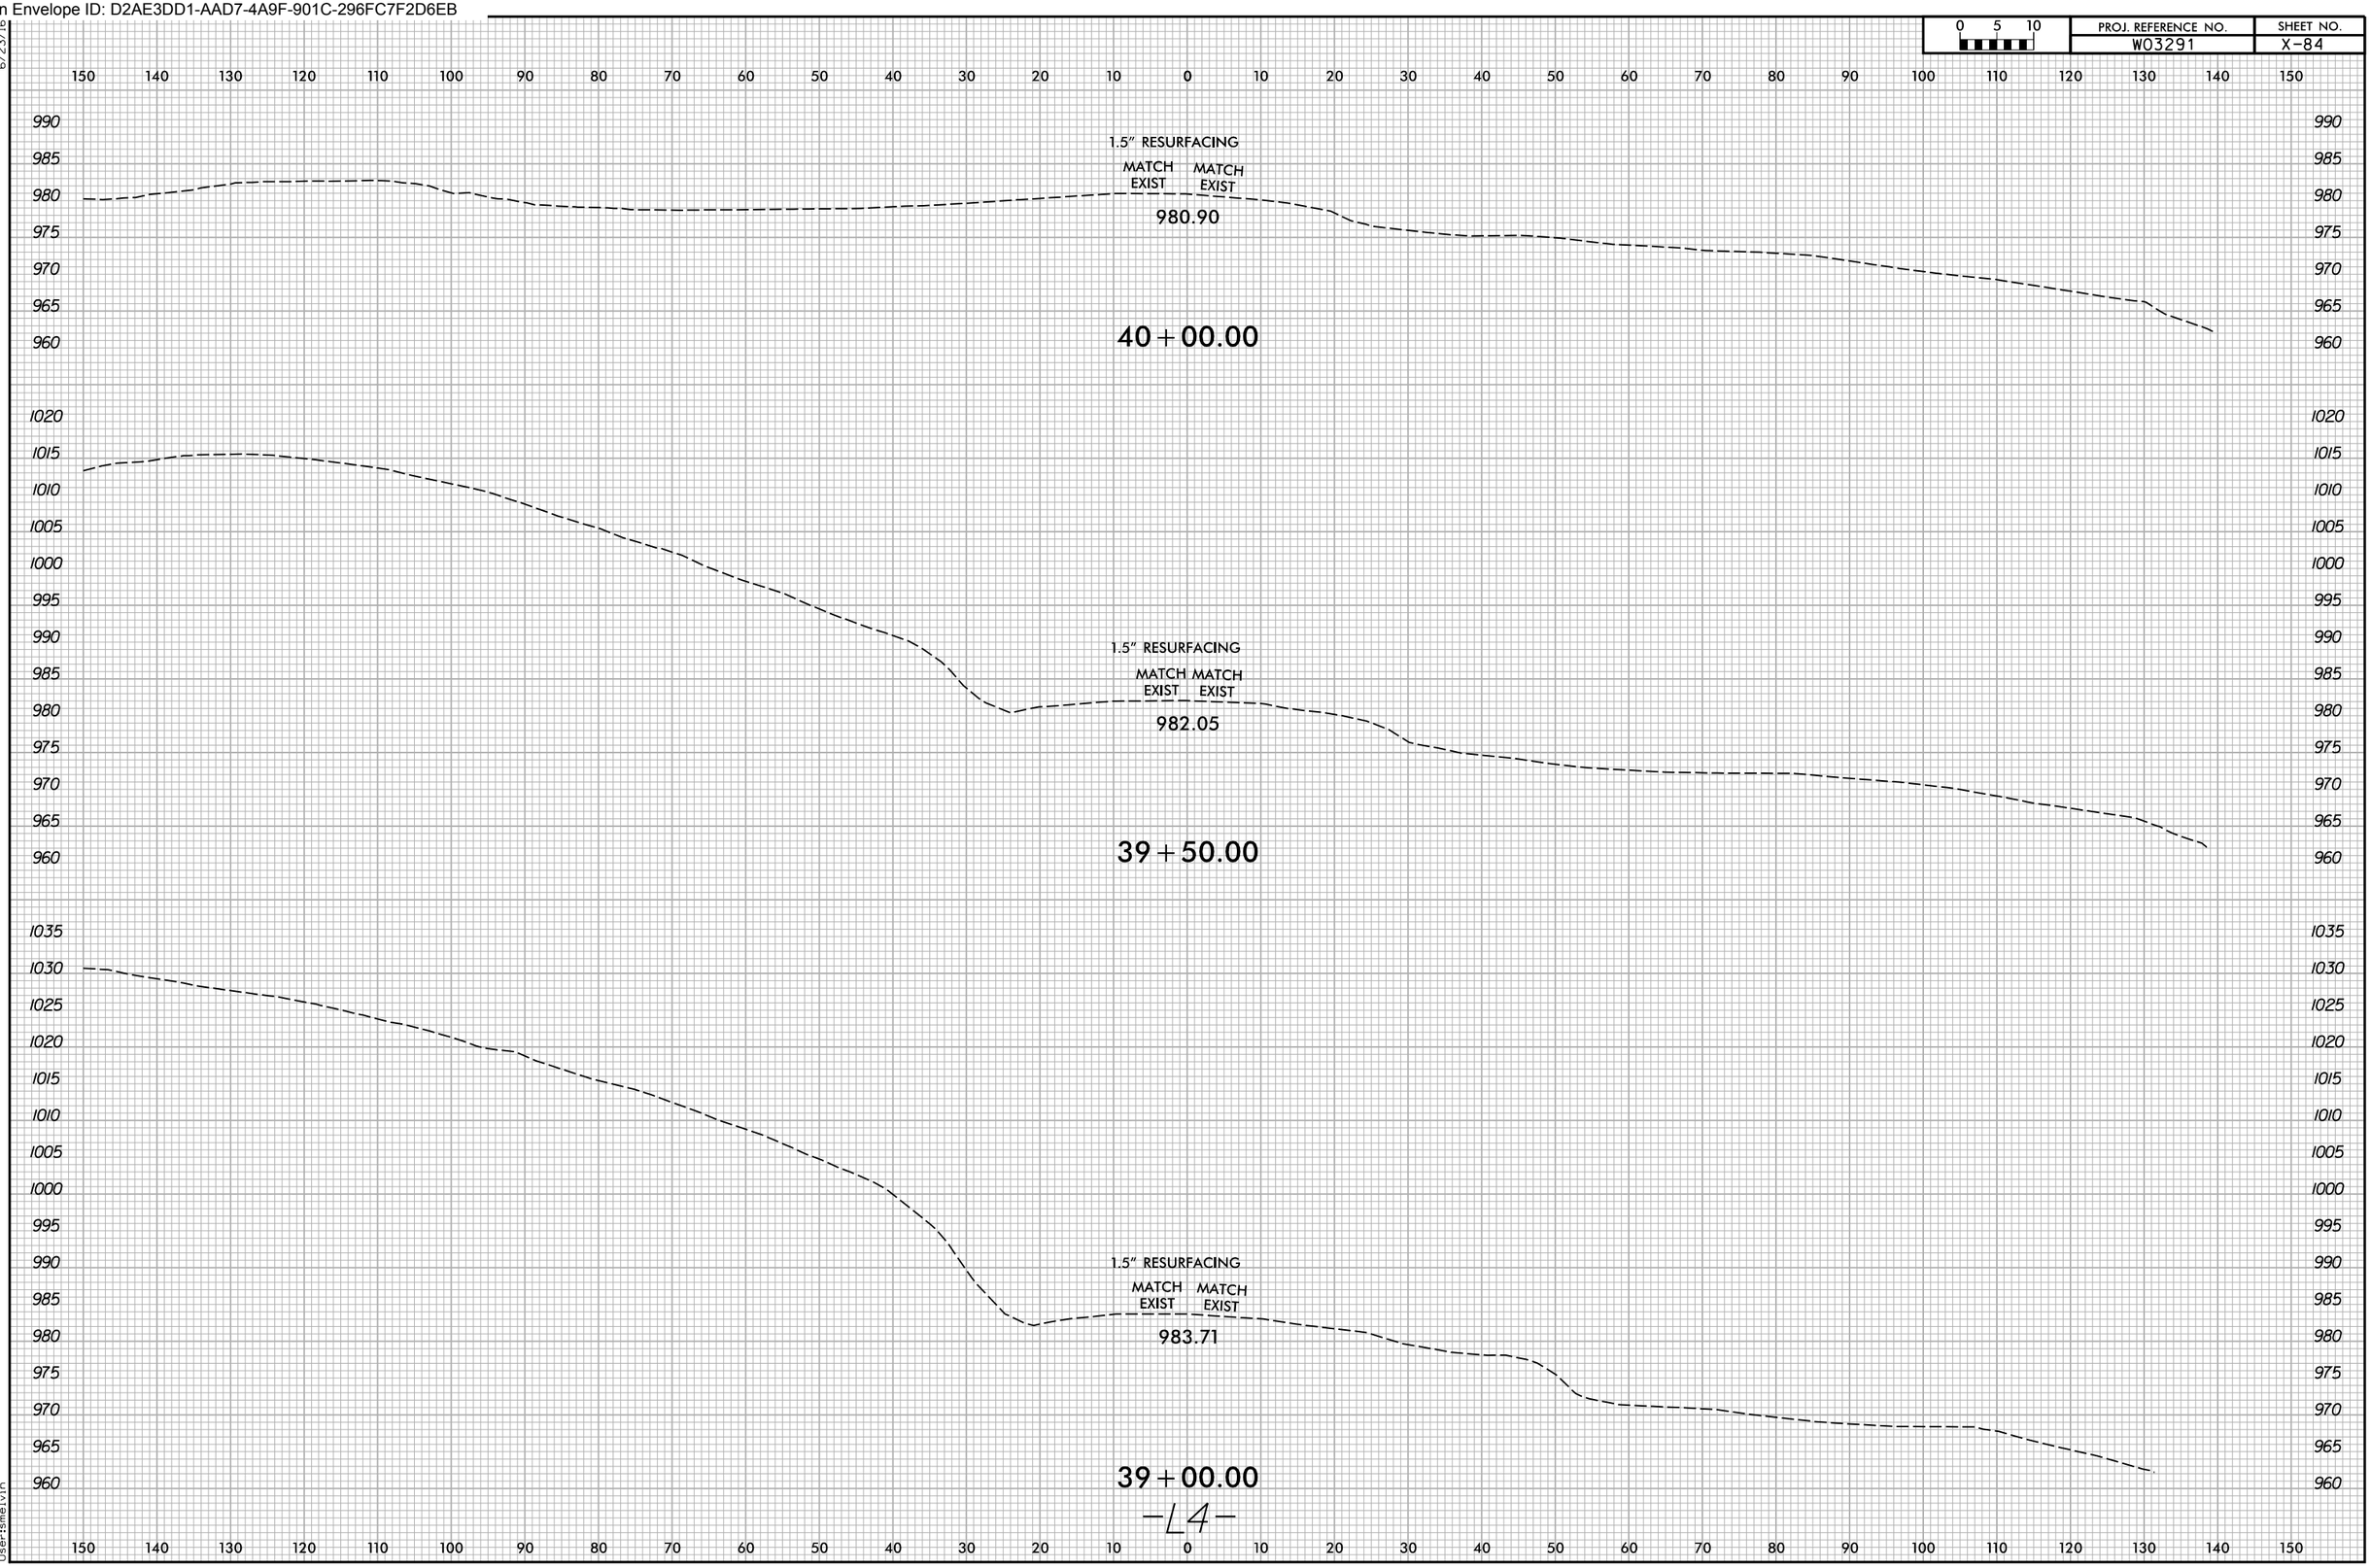

6/23/16
10/22/2025
X:\NCDOT\Green River Cove Rd Rehab\Roadway\XSC\GreenRiver Cove_Rdy_xpl_All.dgn
User:smelvin

Docusign Envelope ID: D2AE3DD1-AAD7-4A9F-901C-296FC7F2D6EB

0 5 10	PROJ. REFERENCE NO.	SHEET NO.
	W03291	X-85

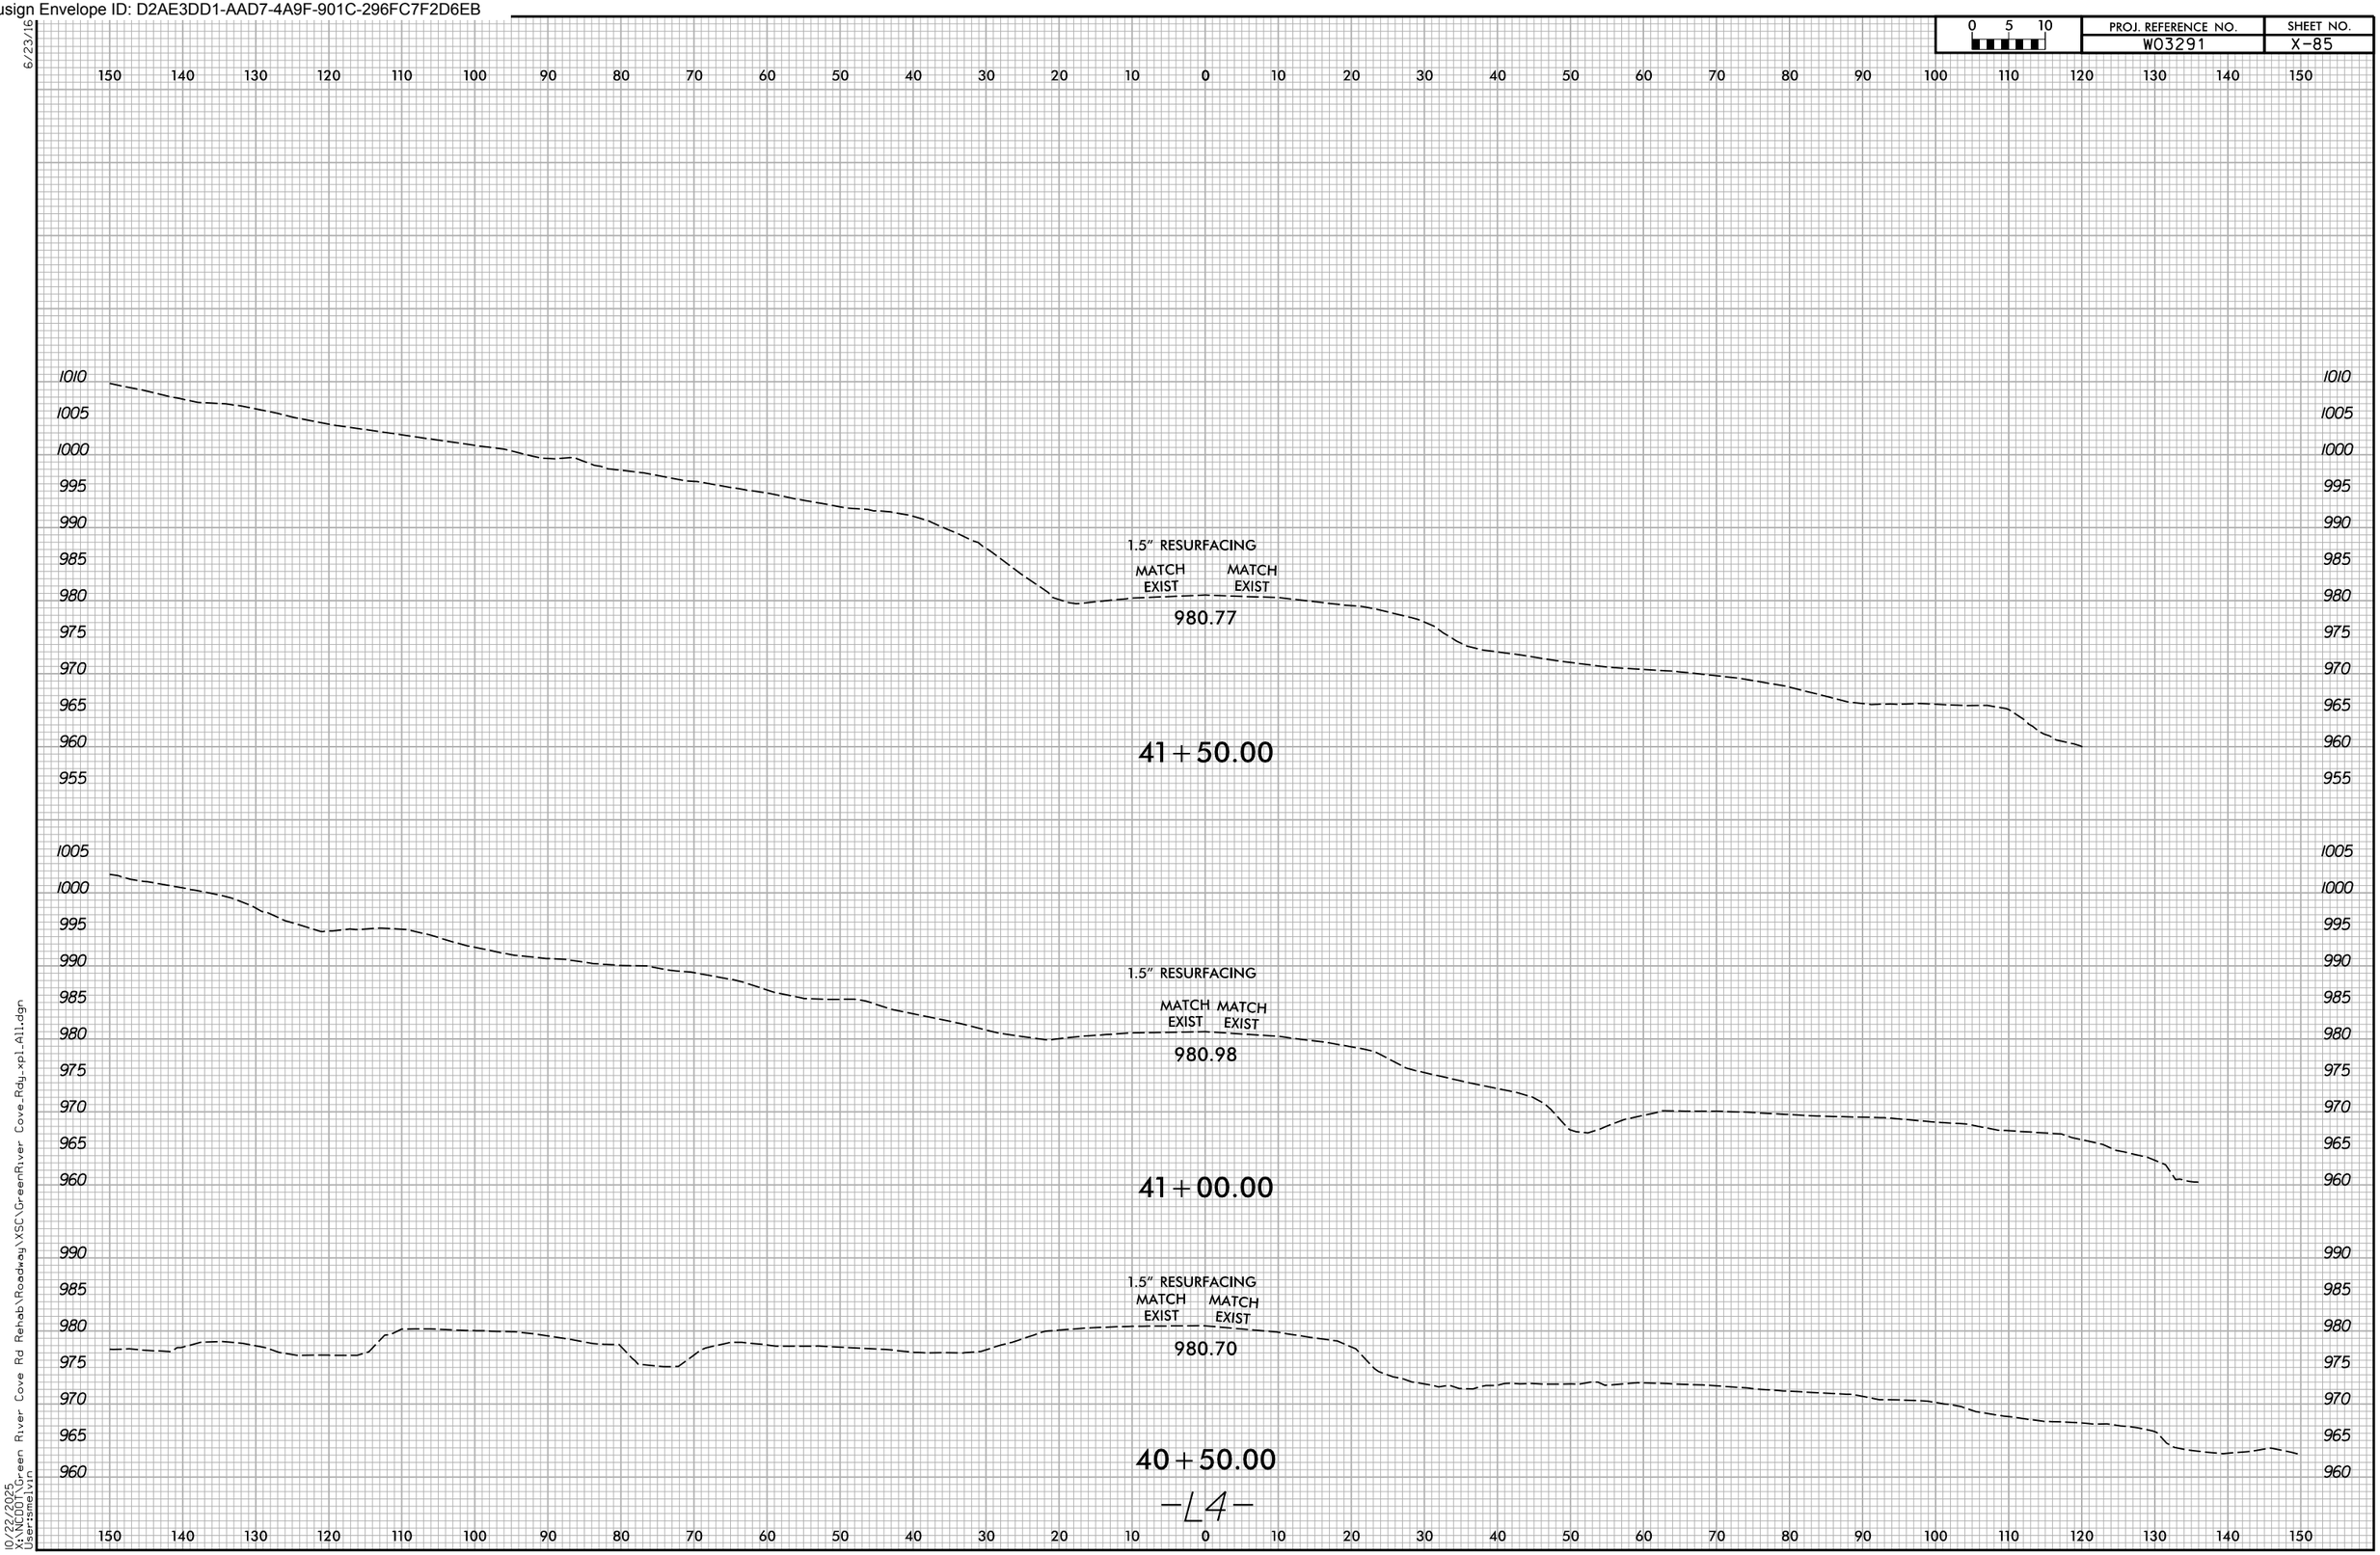

-L4-

6/23/16

10/22/2025
X:\NCDOT\Green River Cove Rd Rehab\Roadway\XSC\GreenRiver Cove_Rdy_xpl_All.dgn
User:smelvin

Docusign Envelope ID: D2AE3DD1-AAD7-4A9F-901C-296FC7F2D6EB

6/23/16

0 5 10	PROJ. REFERENCE NO.	SHEET NO.
	W03291	X-86

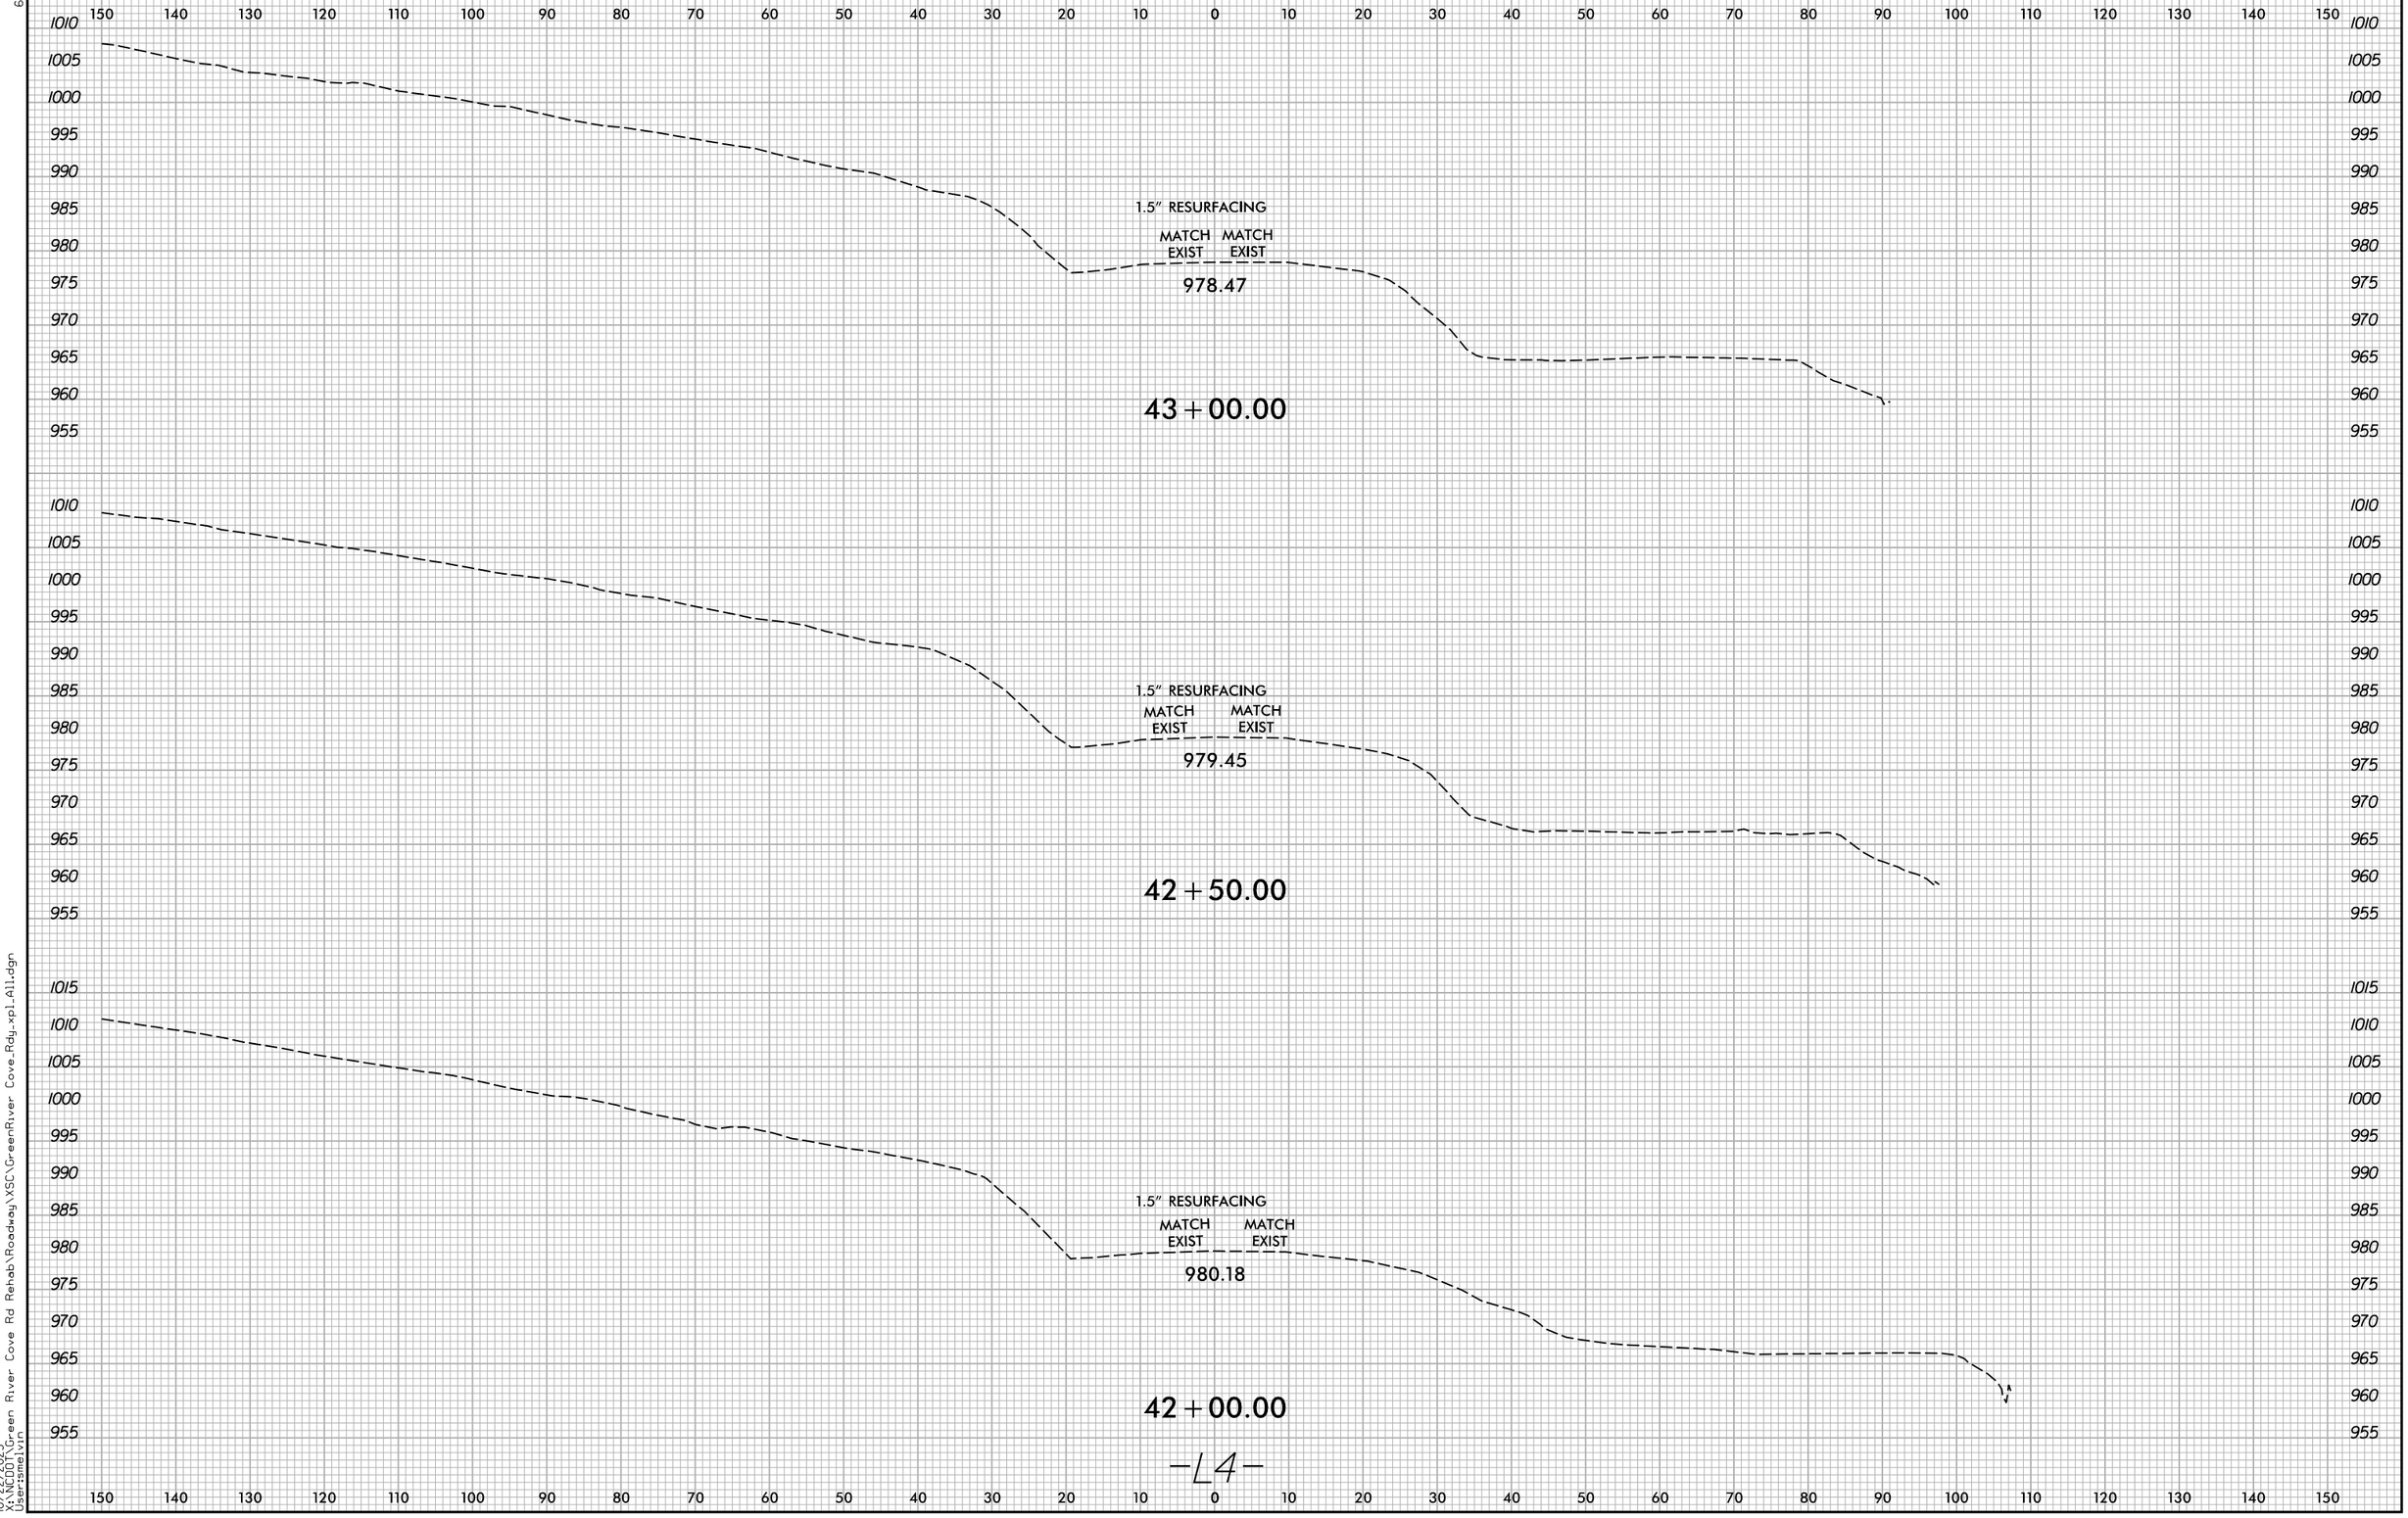

10/22/2025
X:\NCDOT\Green River Cove Rd Rehab\Roadway\XSC\GreenRiver Cove_Rdy_xpl_All.dgn
User:smelvin

Docusign Envelope ID: D2AE3DD1-AAD7-4A9F-901C-296FC7F2D6EB

0 5 10	PROJ. REFERENCE NO.	SHEET NO.
	W03291	X-87

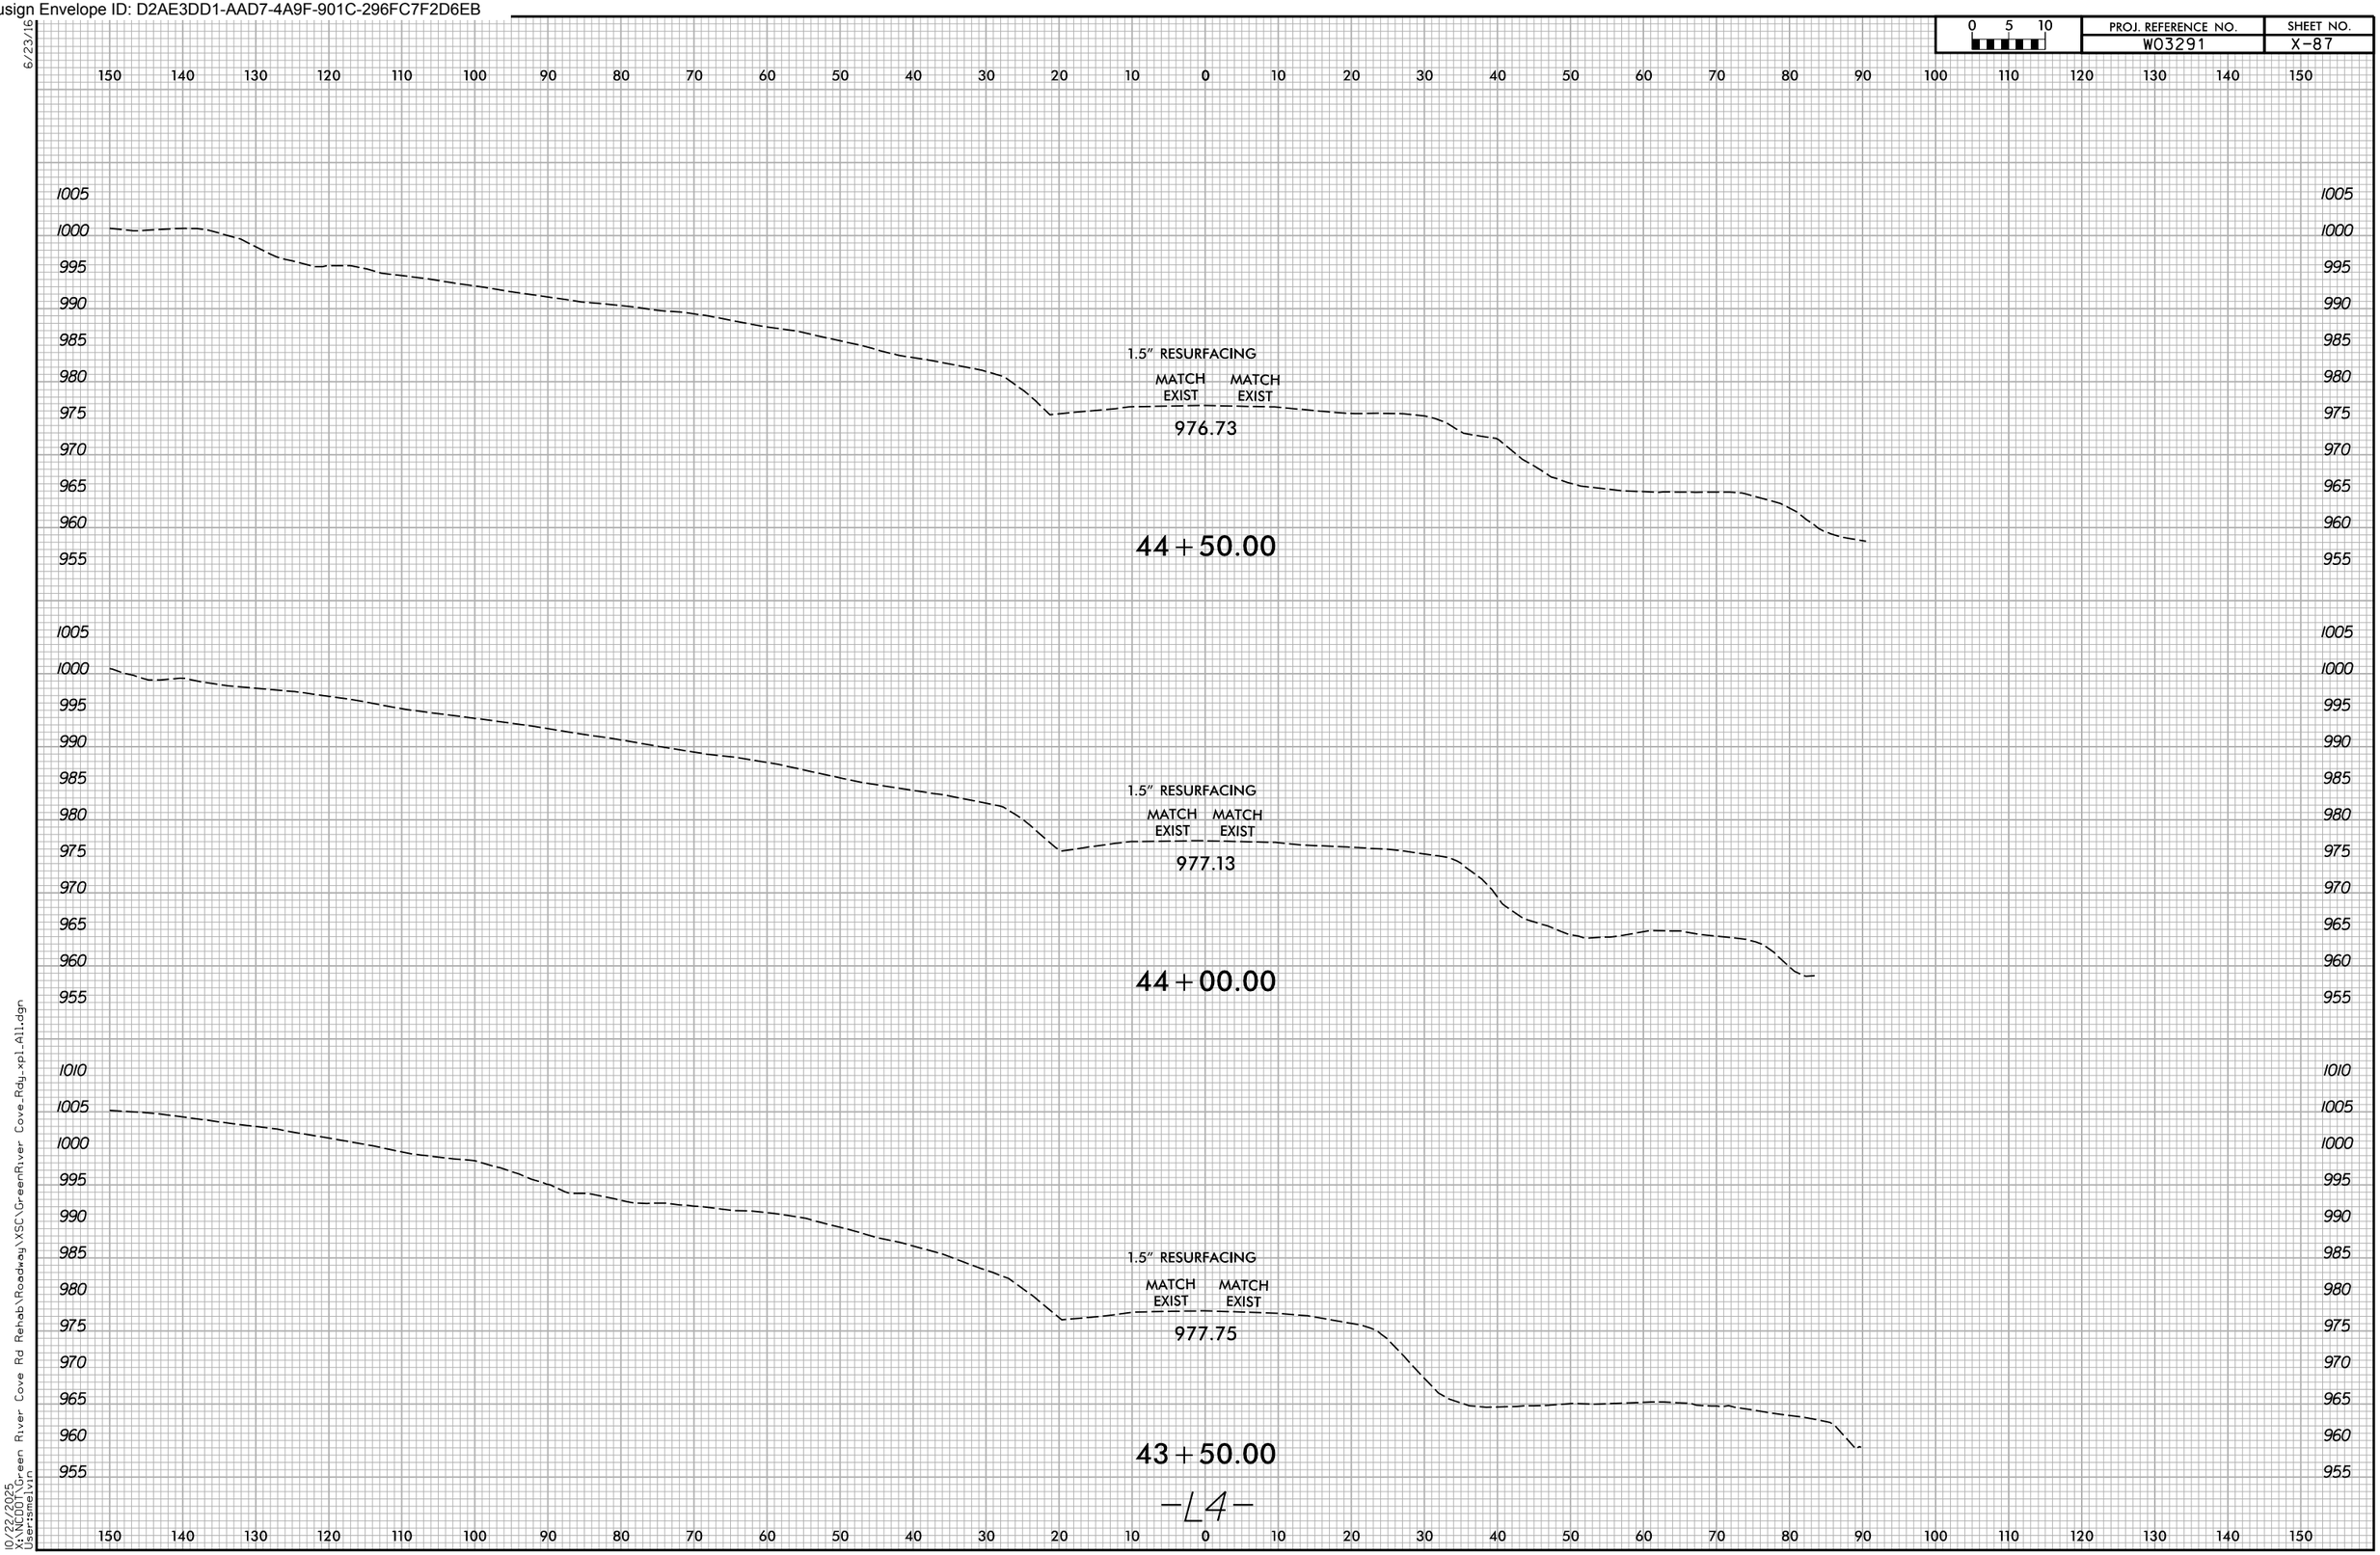

10/22/2025
X:\NCDOT\Green River Cove Rd Rehab\Roadway\XSC\GreenRiver Cove_Rdy_xpl_All.dgn
Usersmelvin

Docusign Envelope ID: D2AE3DD1-AAD7-4A9F-901C-296FC7F2D6EB

0 5 10	PROJ. REFERENCE NO.	SHEET NO.
	W03291	X-88

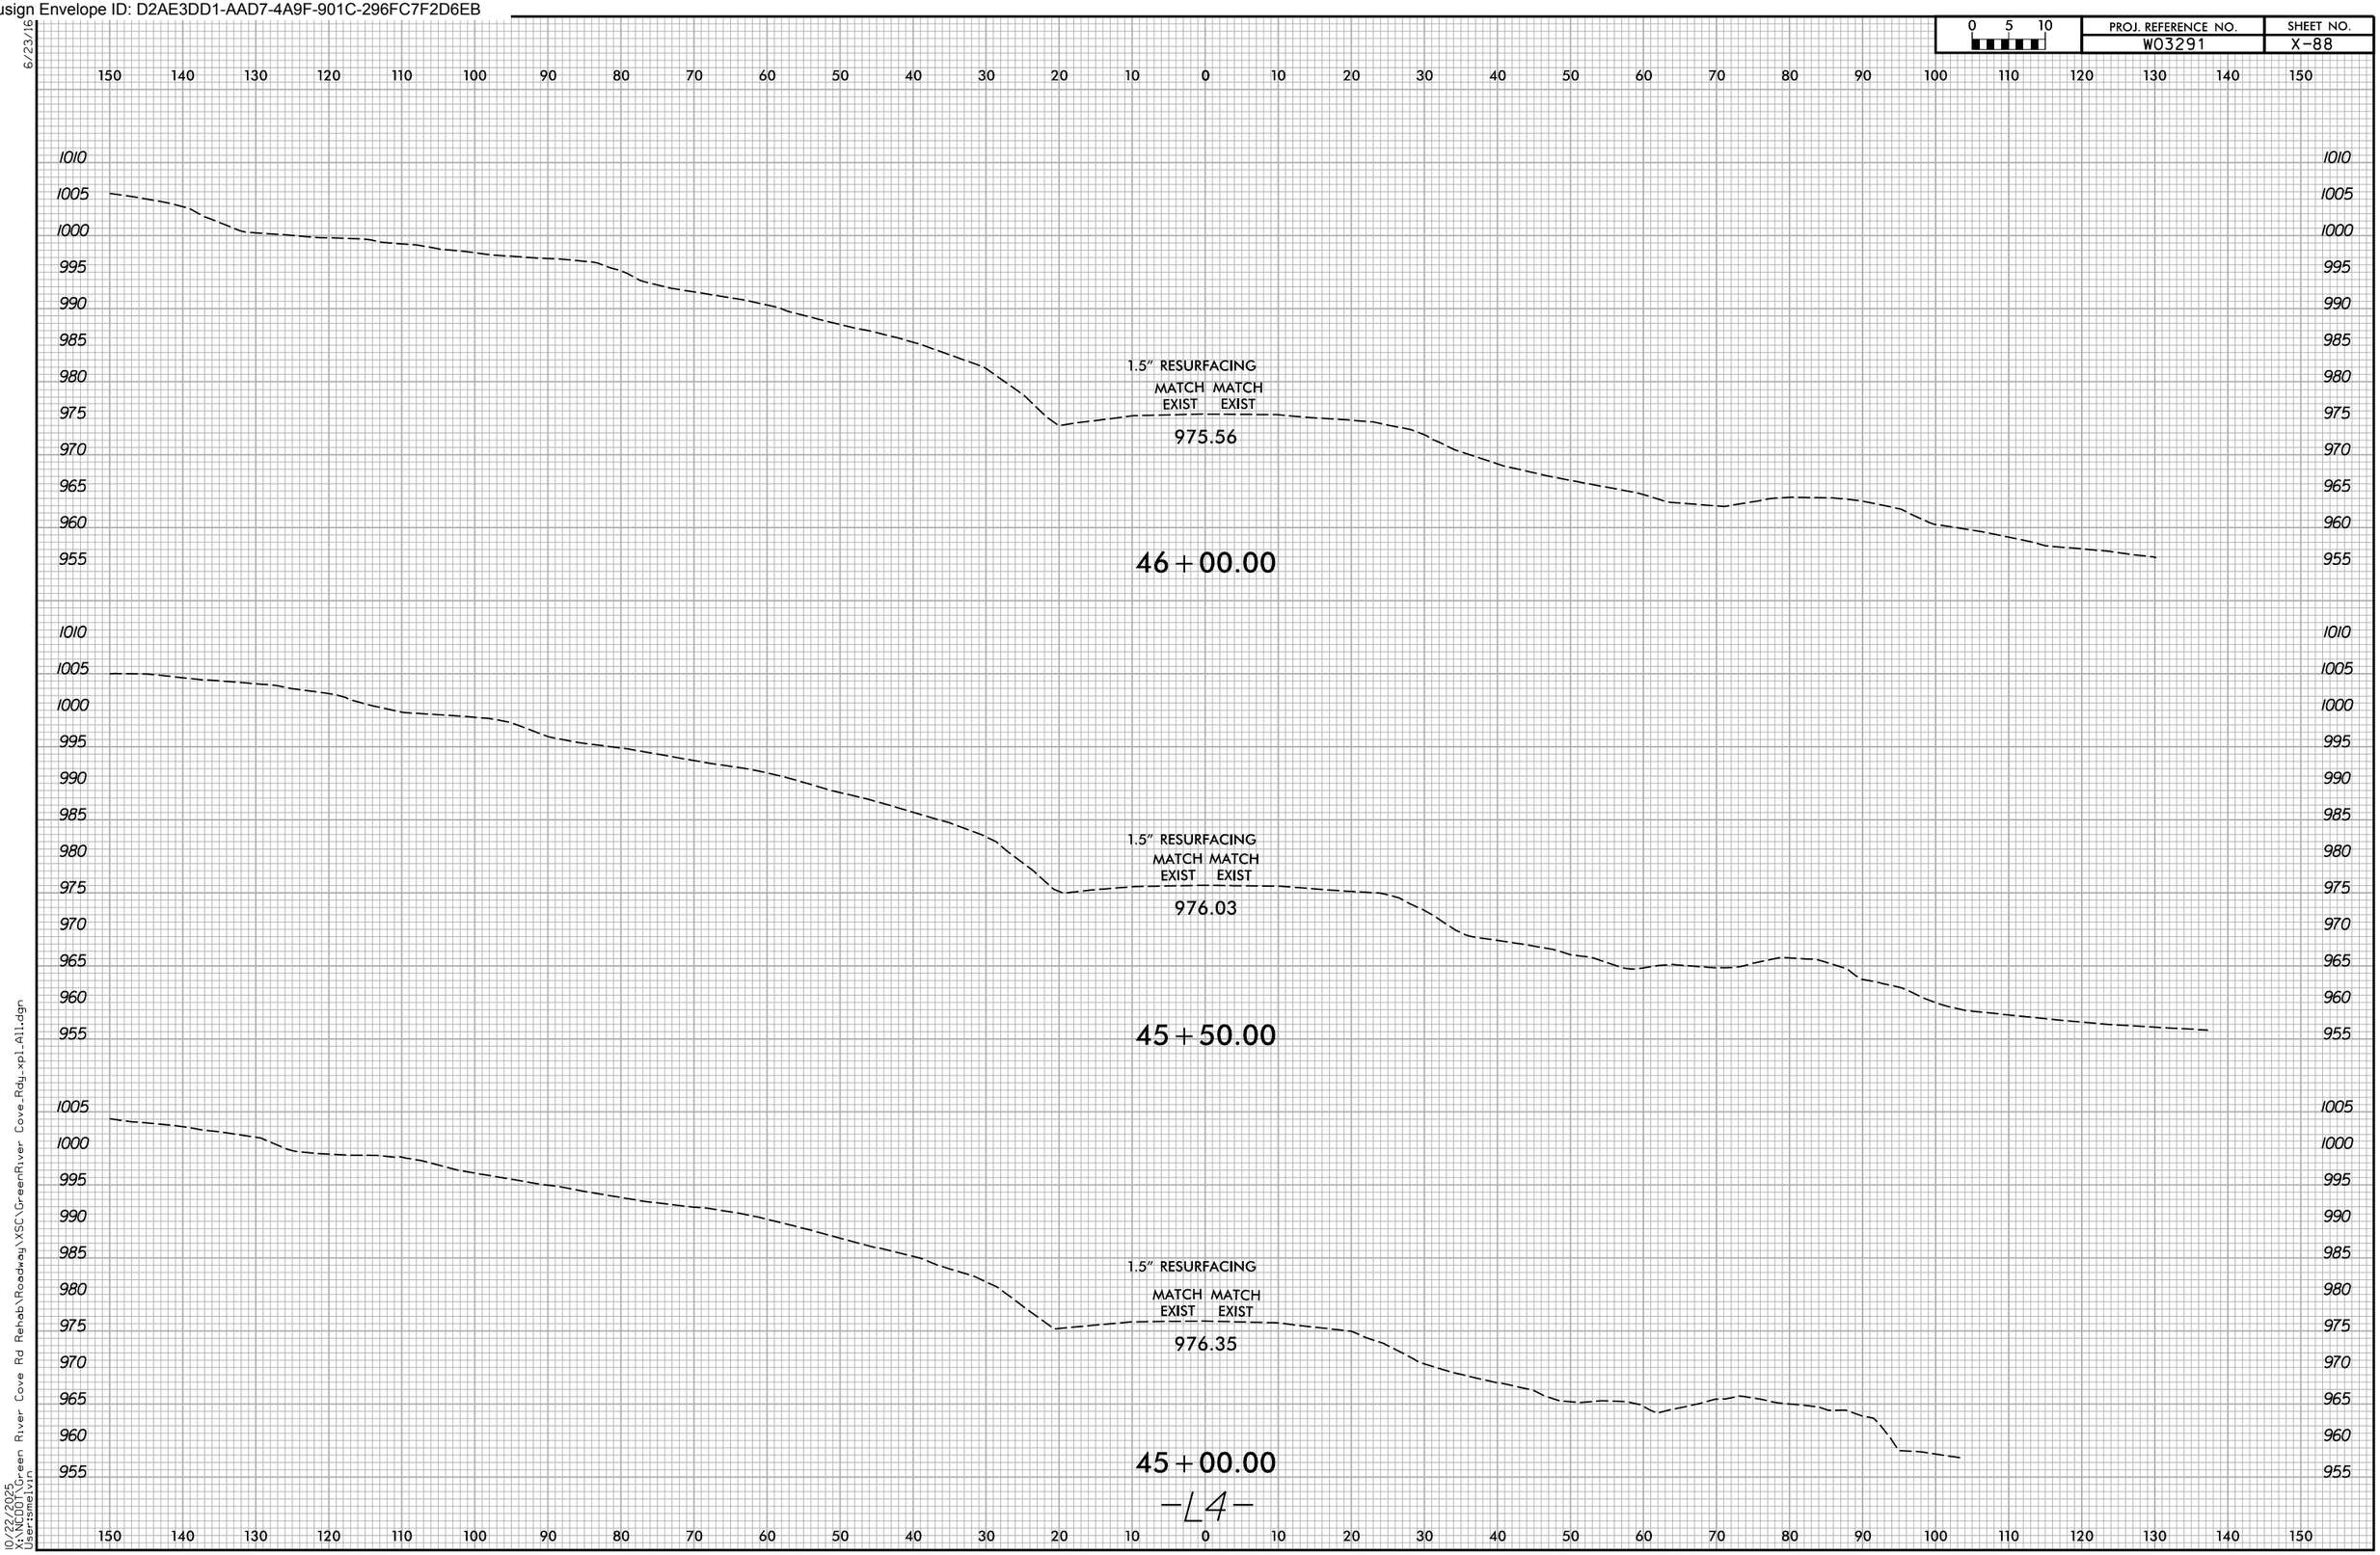

Docusign Envelope ID: D2AE3DD1-AAD7-4A9F-901C-296FC7F2D6EB

0 5 10	PROJ. REFERENCE NO.	SHEET NO.
	W03291	X-89

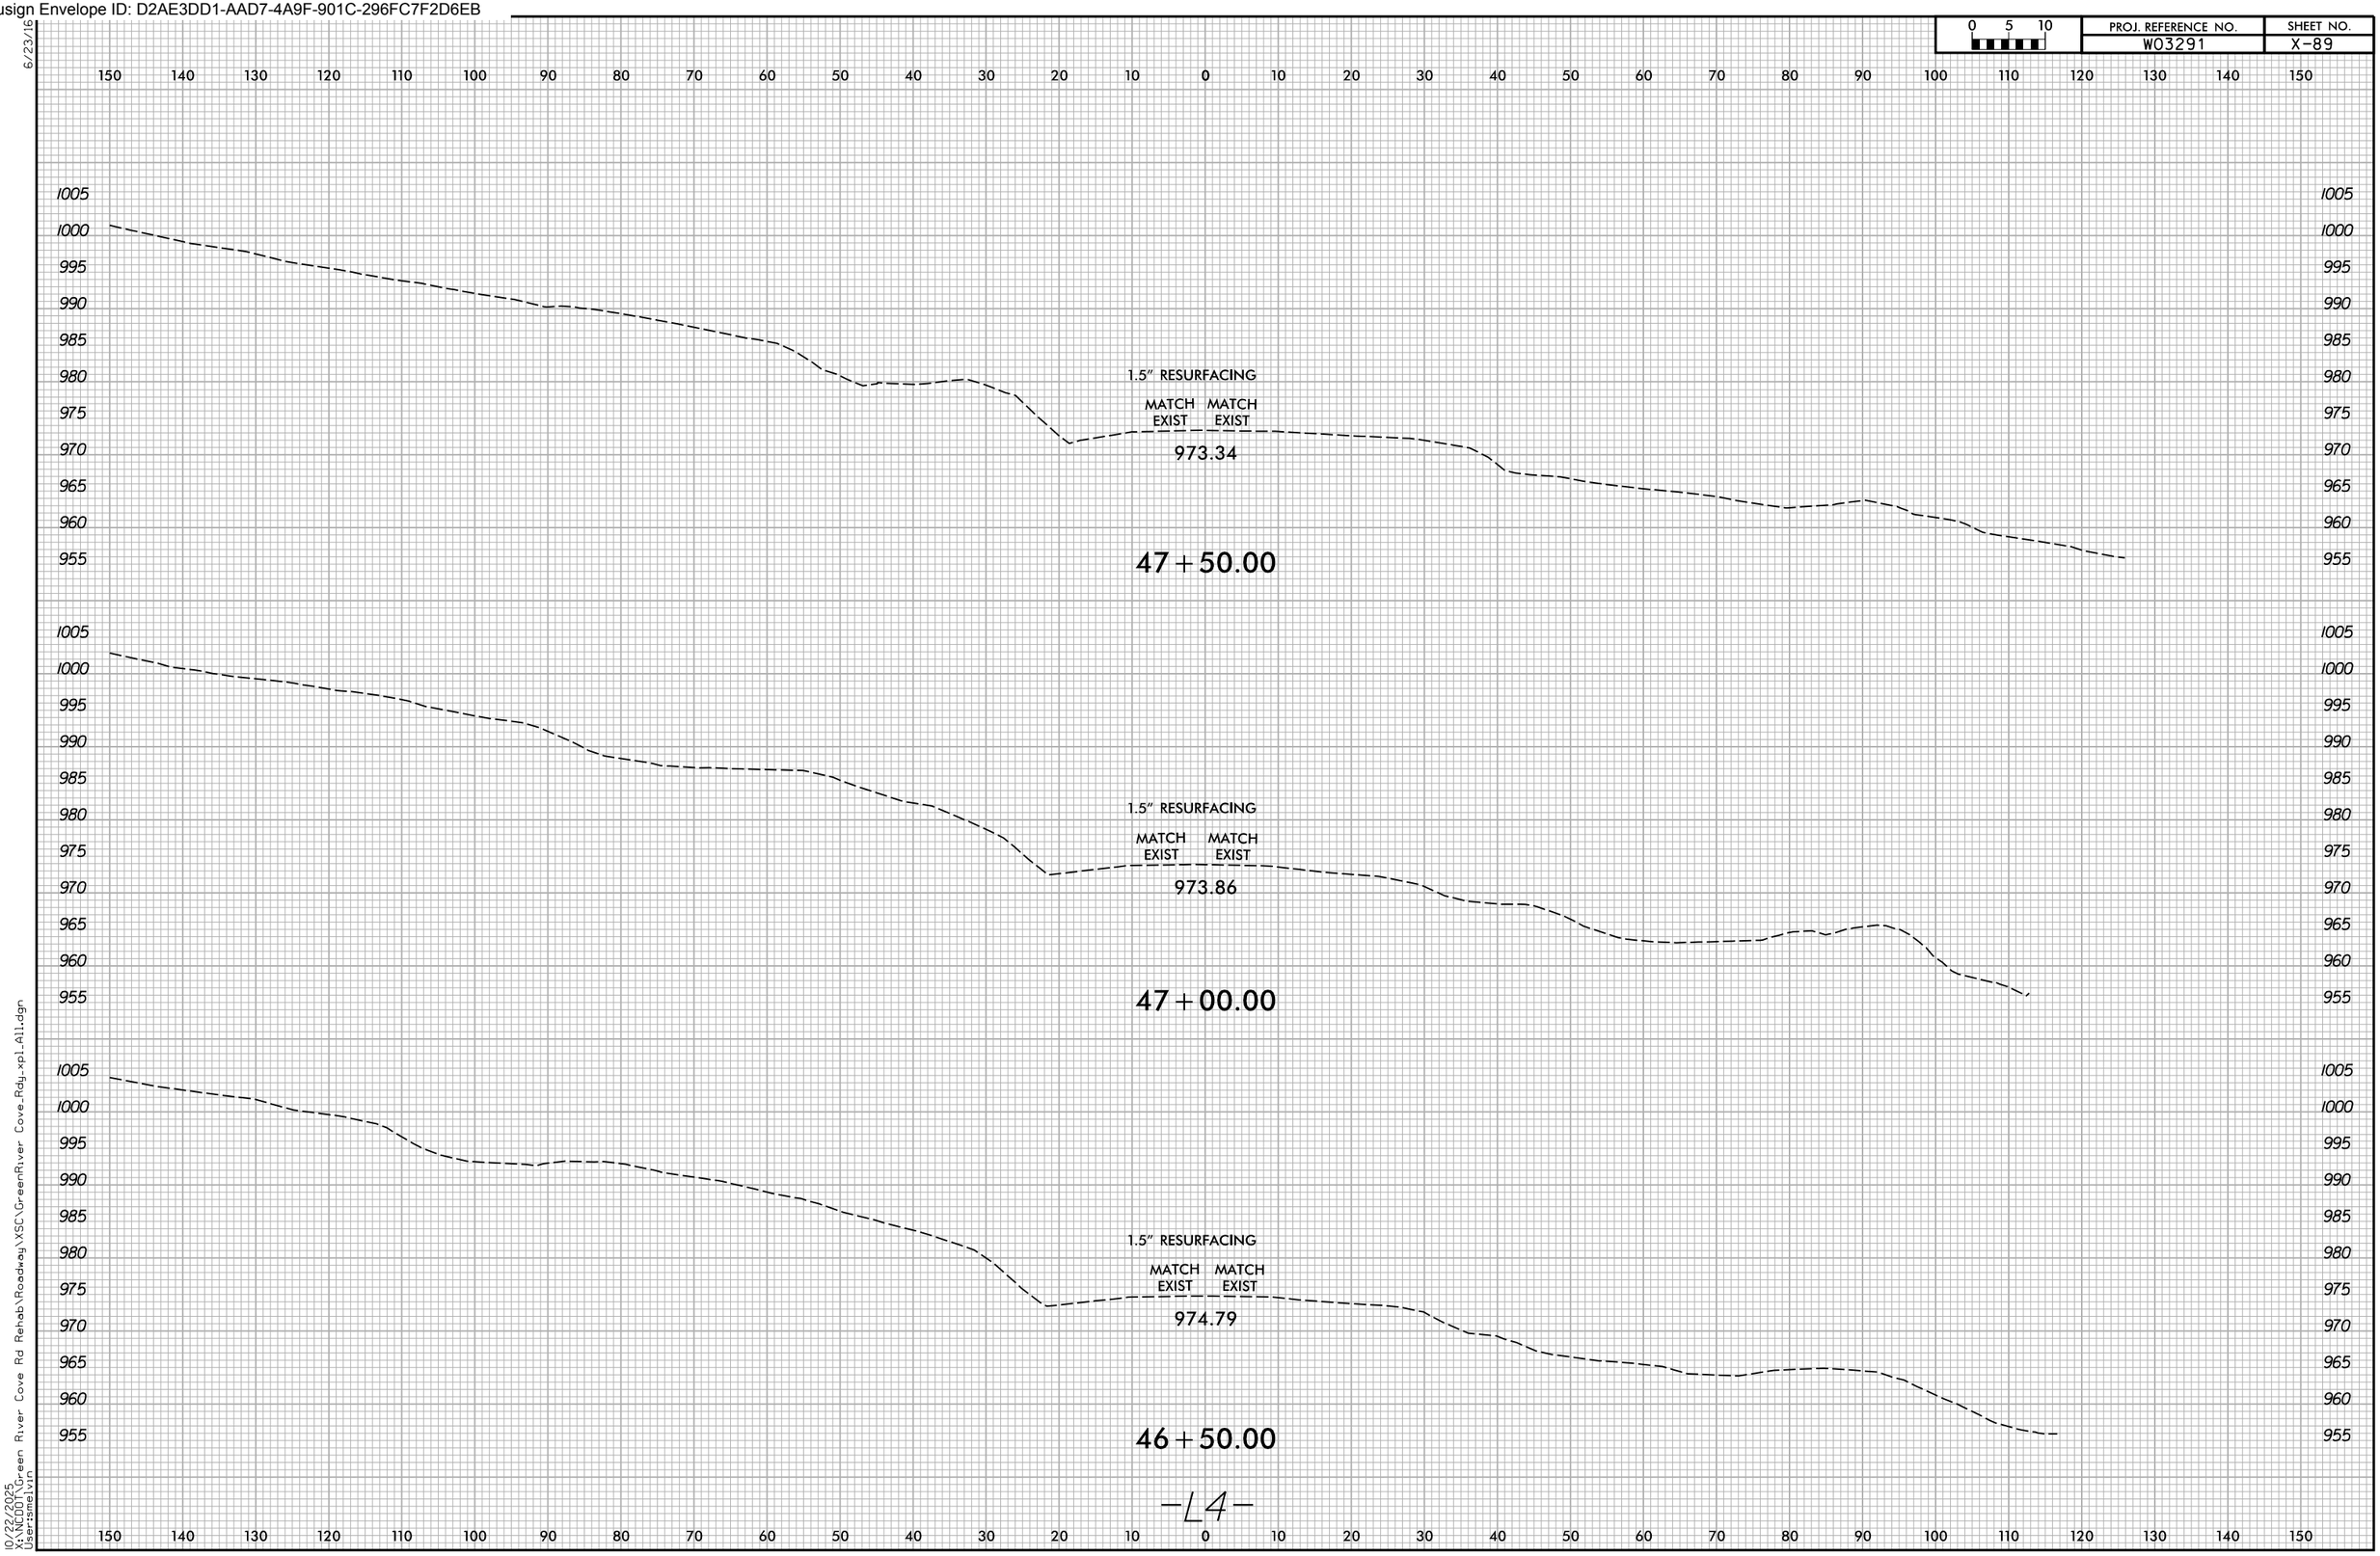

-L4-

Docusign Envelope ID: D2AE3DD1-AAD7-4A9F-901C-296FC7F2D6EB

6/23/16

0 5 10	PROJ. REFERENCE NO.	SHEET NO.
	W03291	X-90

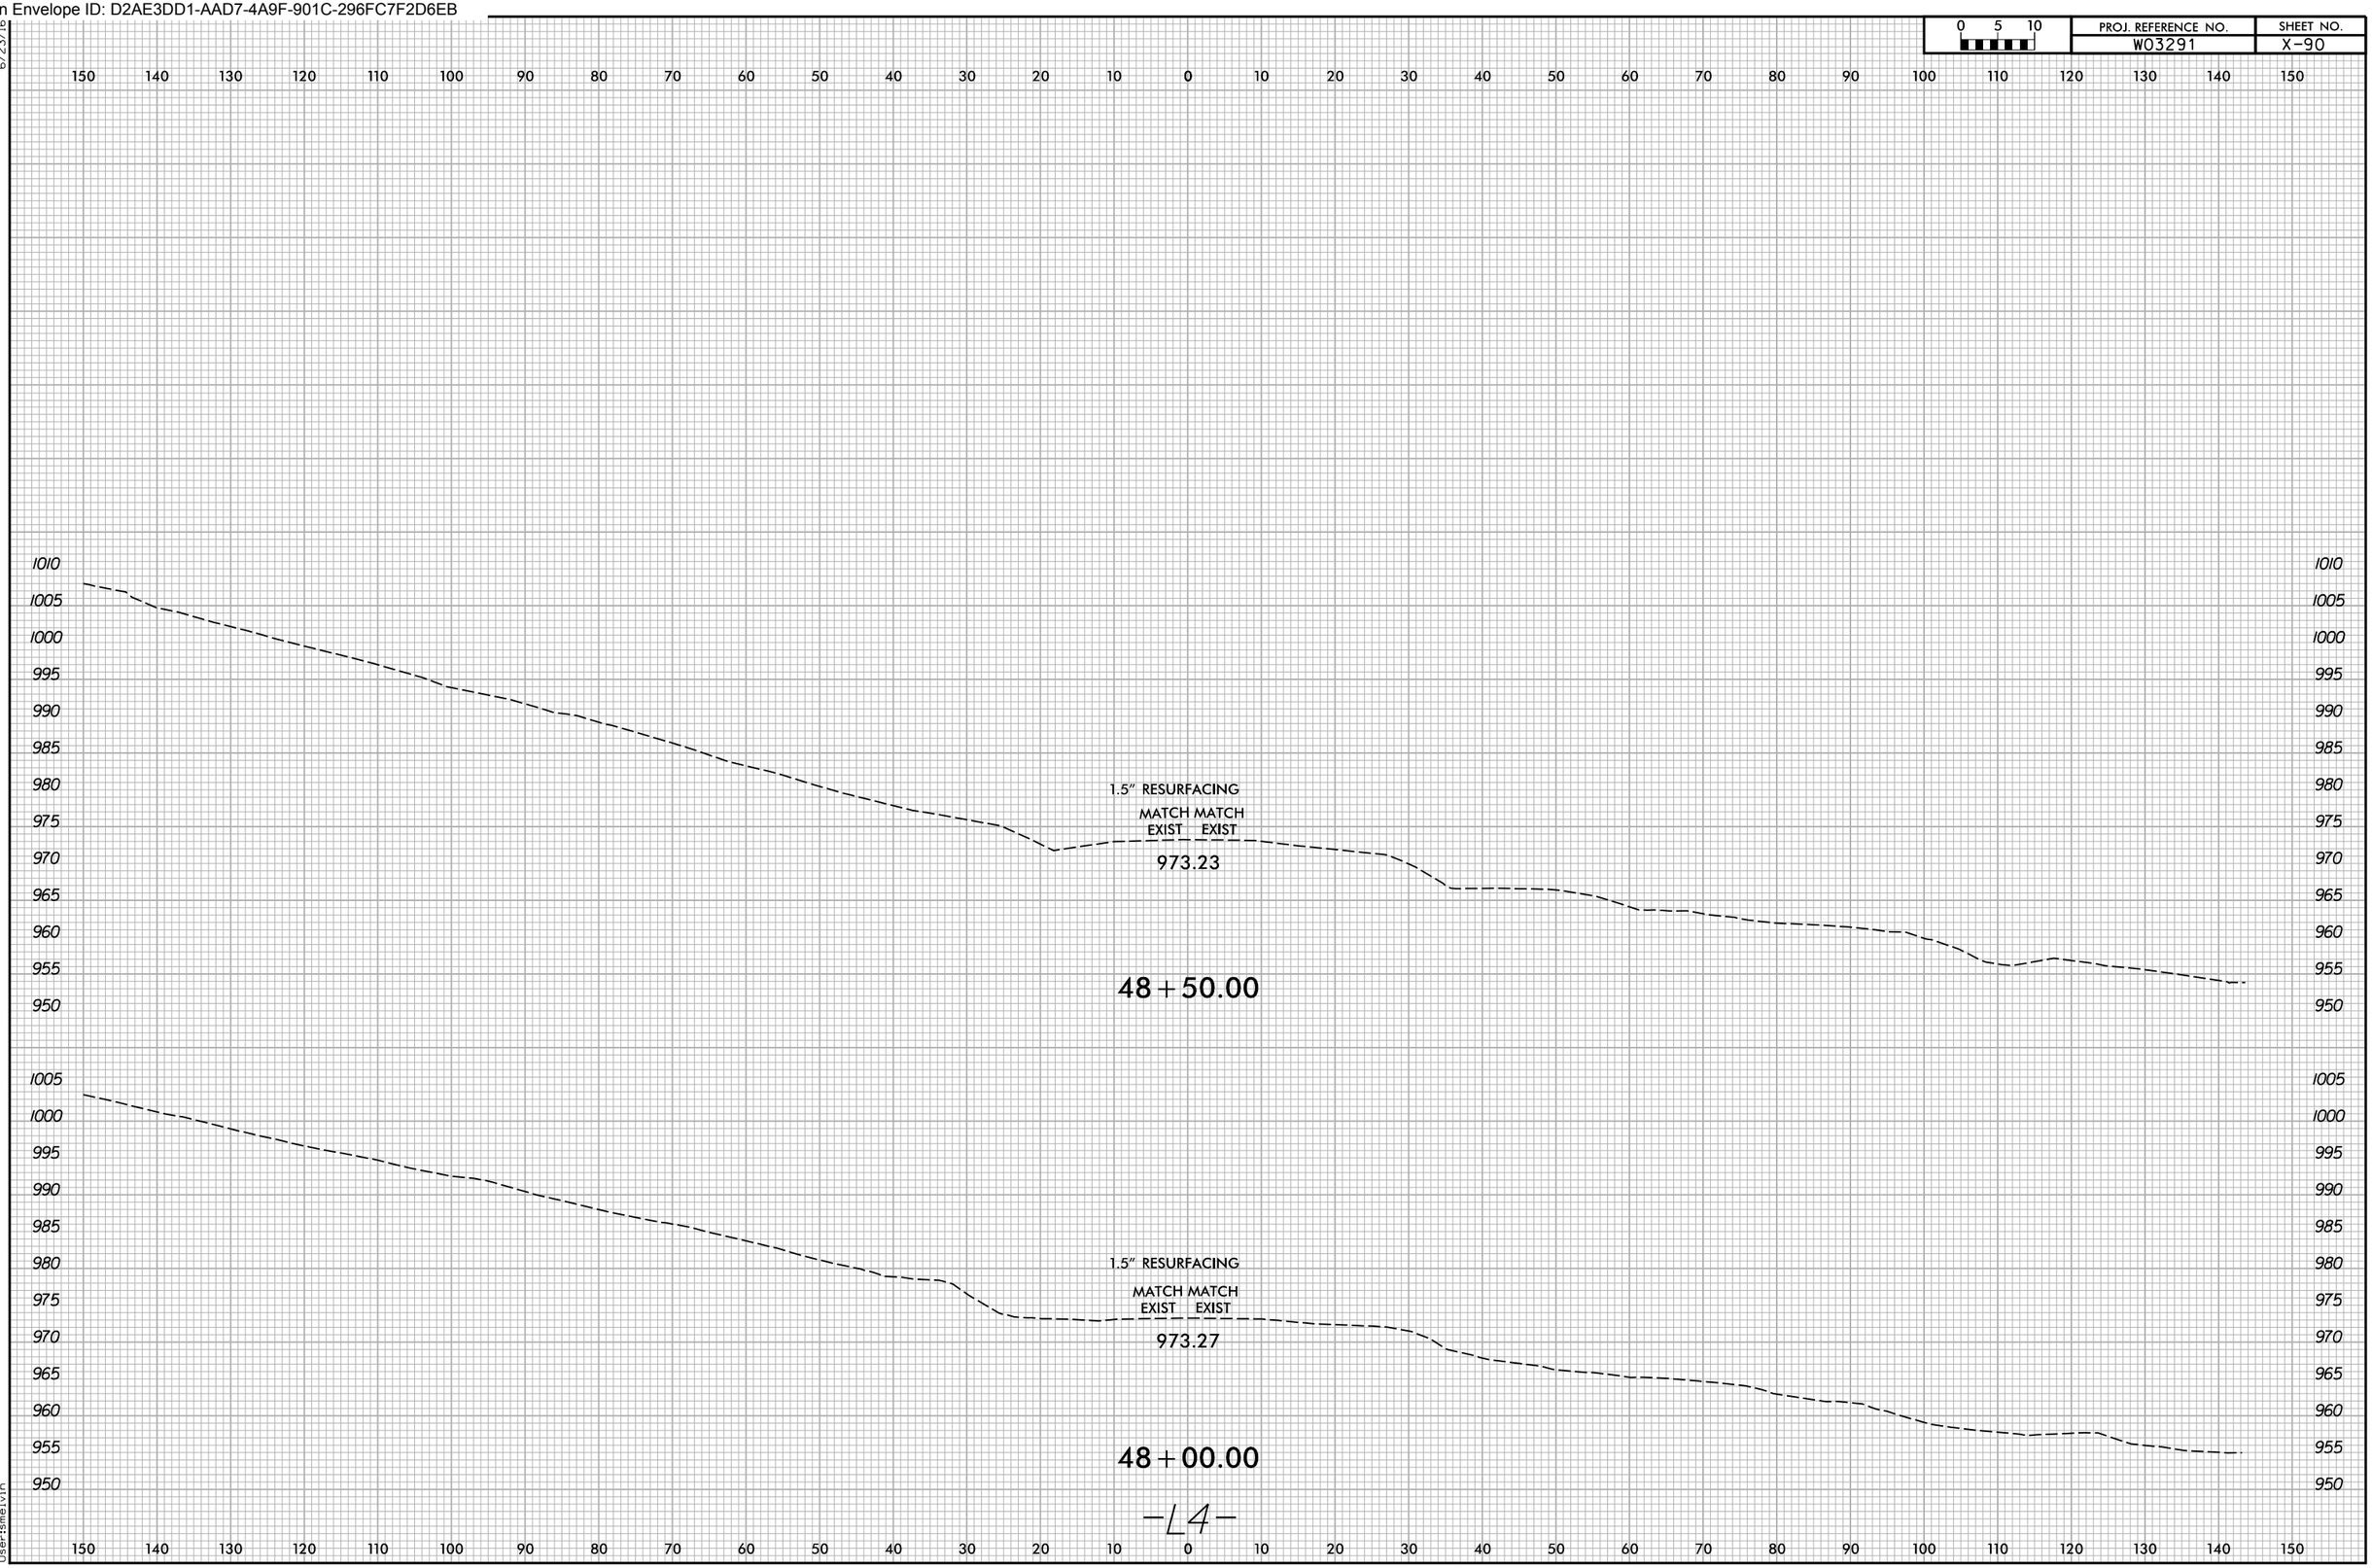

10/22/2025
X:\NCDOT\Green River Cove Rd Rehab\Roadway\XSC\GreenRiver Cove_Rdy_xpl_All.dgn
User:smelvin

Docusign Envelope ID: D2AE3DD1-AAD7-4A9F-901C-296FC7F2D6EB

6/23/16

0 5 10	PROJ. REFERENCE NO.	SHEET NO.
	W03291	X-91

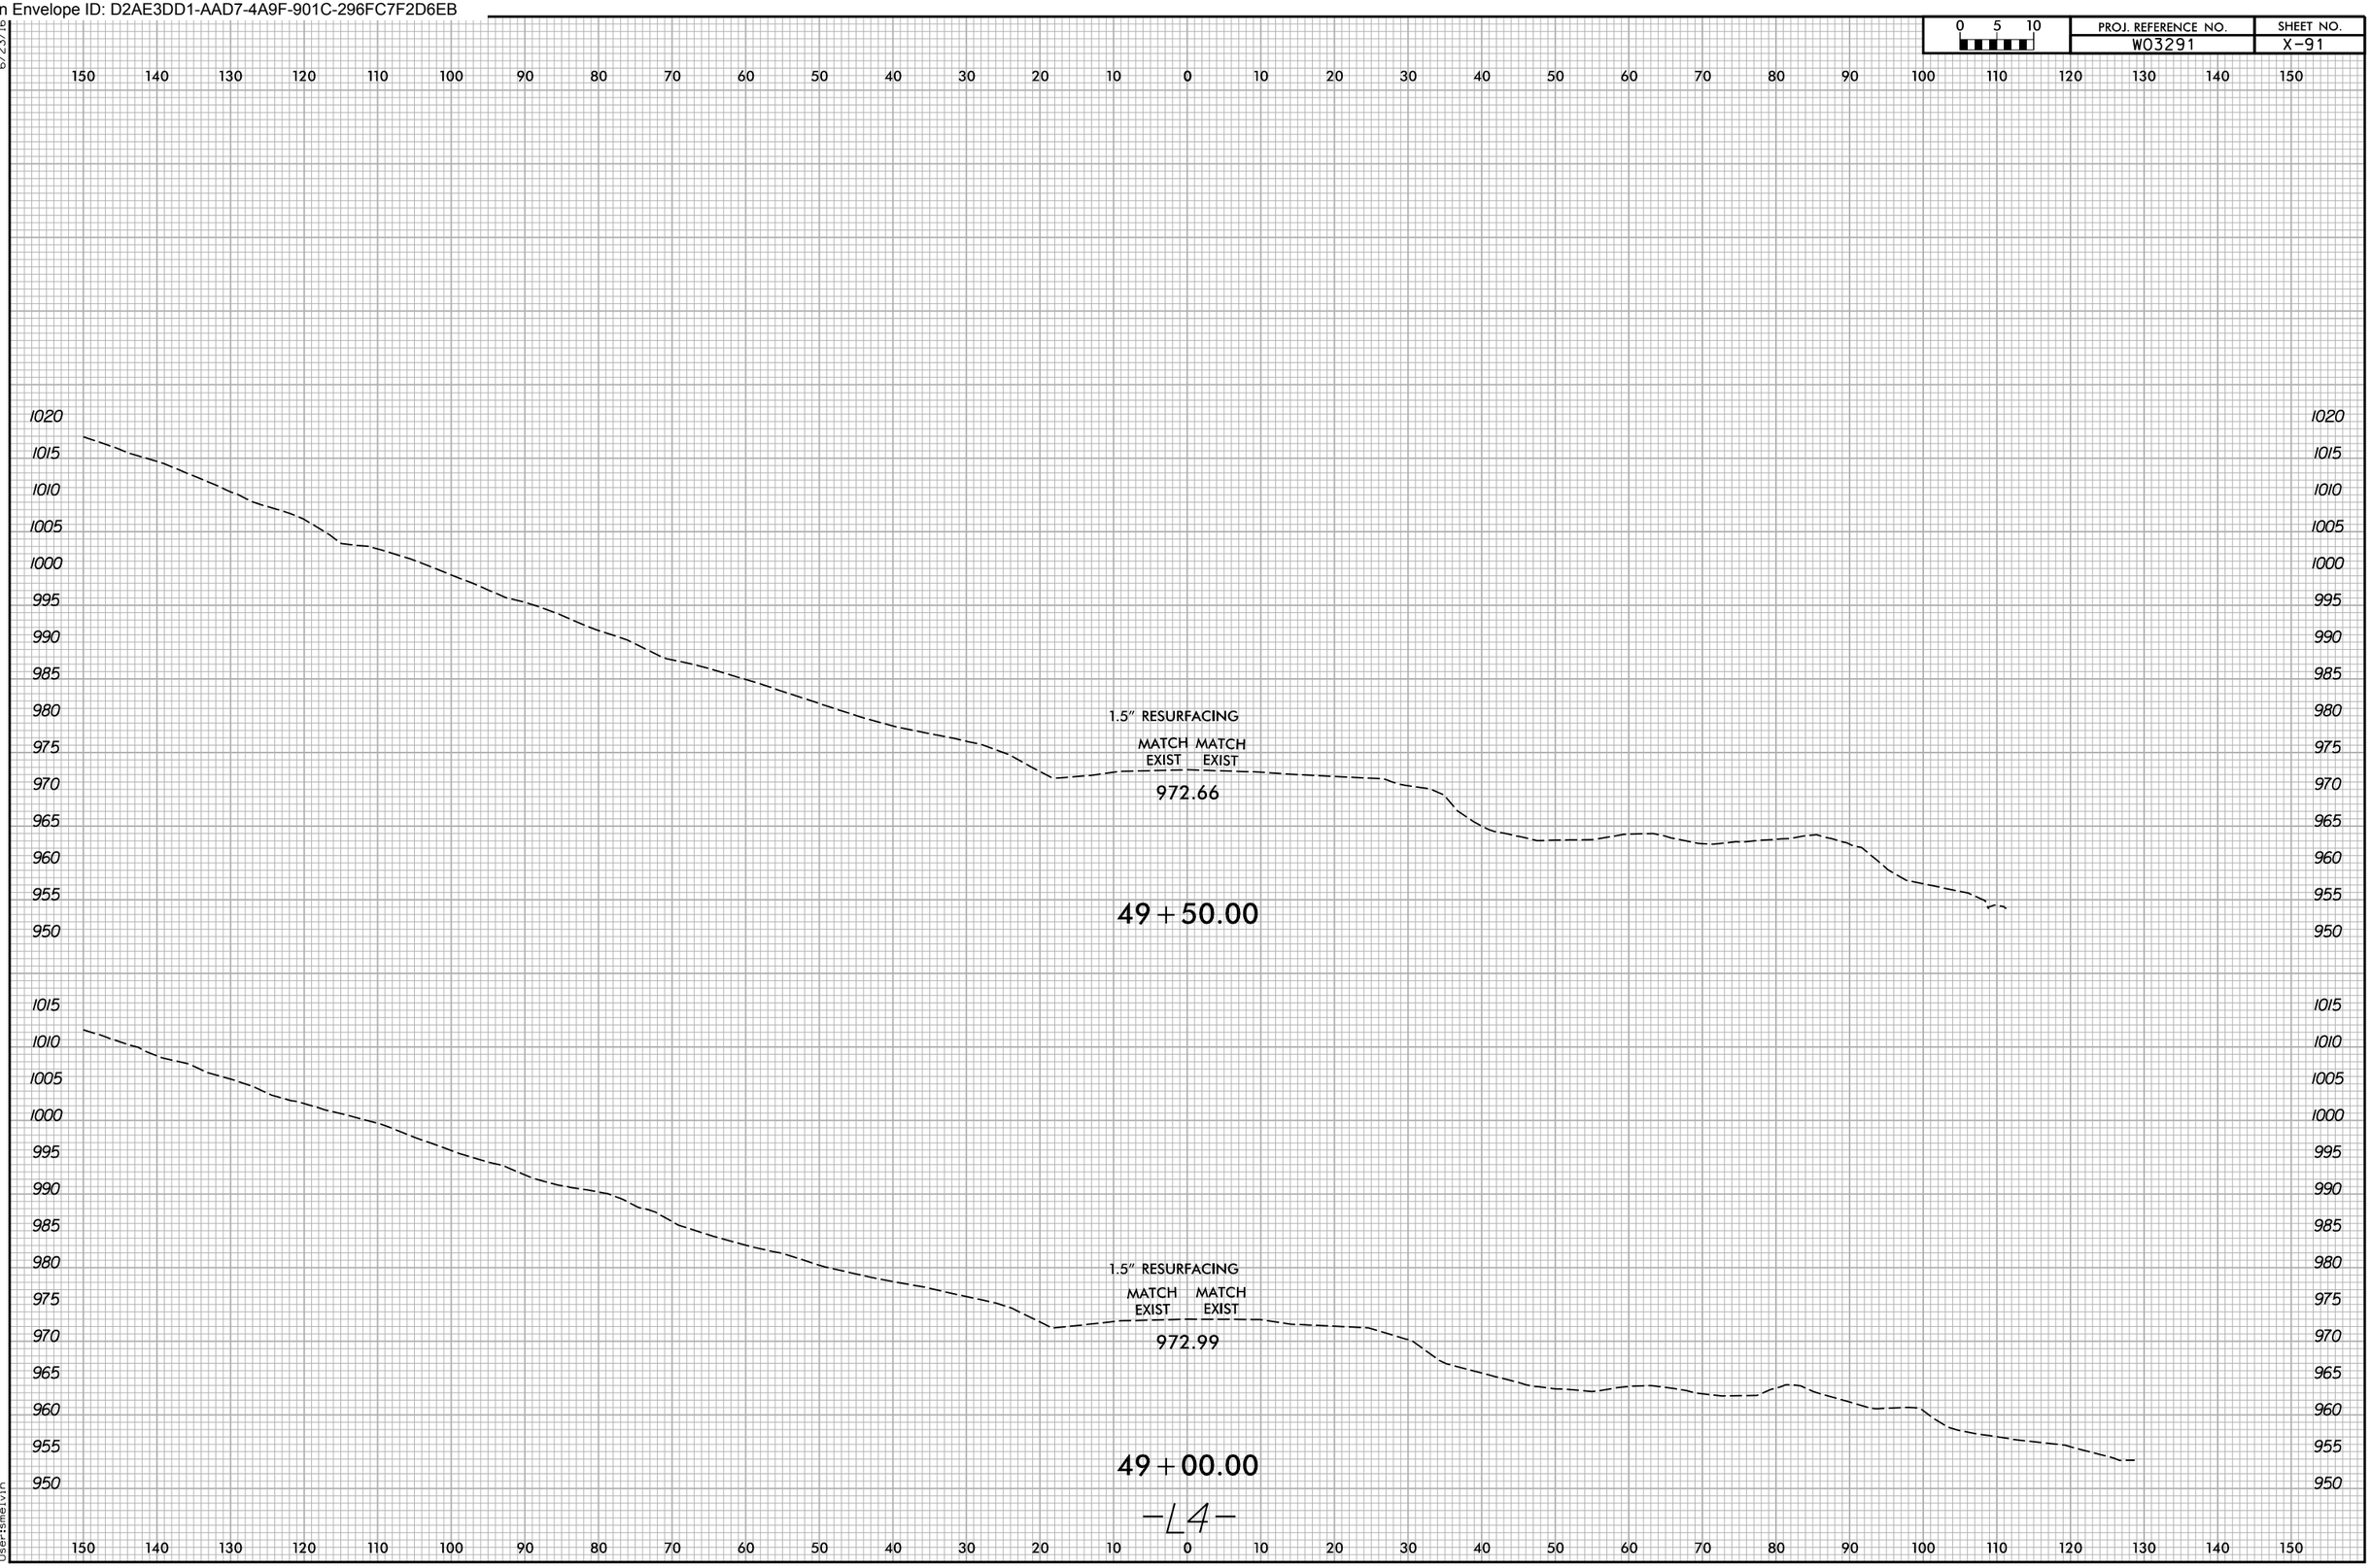

10/22/2025
X:\NCDOT\Green River Cove Rd Rehab\Roadway\XSC\GreenRiver Cove_Rdy_xpl_All.dgn
User:smelvin

Docusign Envelope ID: D2AE3DD1-AAD7-4A9F-901C-296FC7F2D6EB

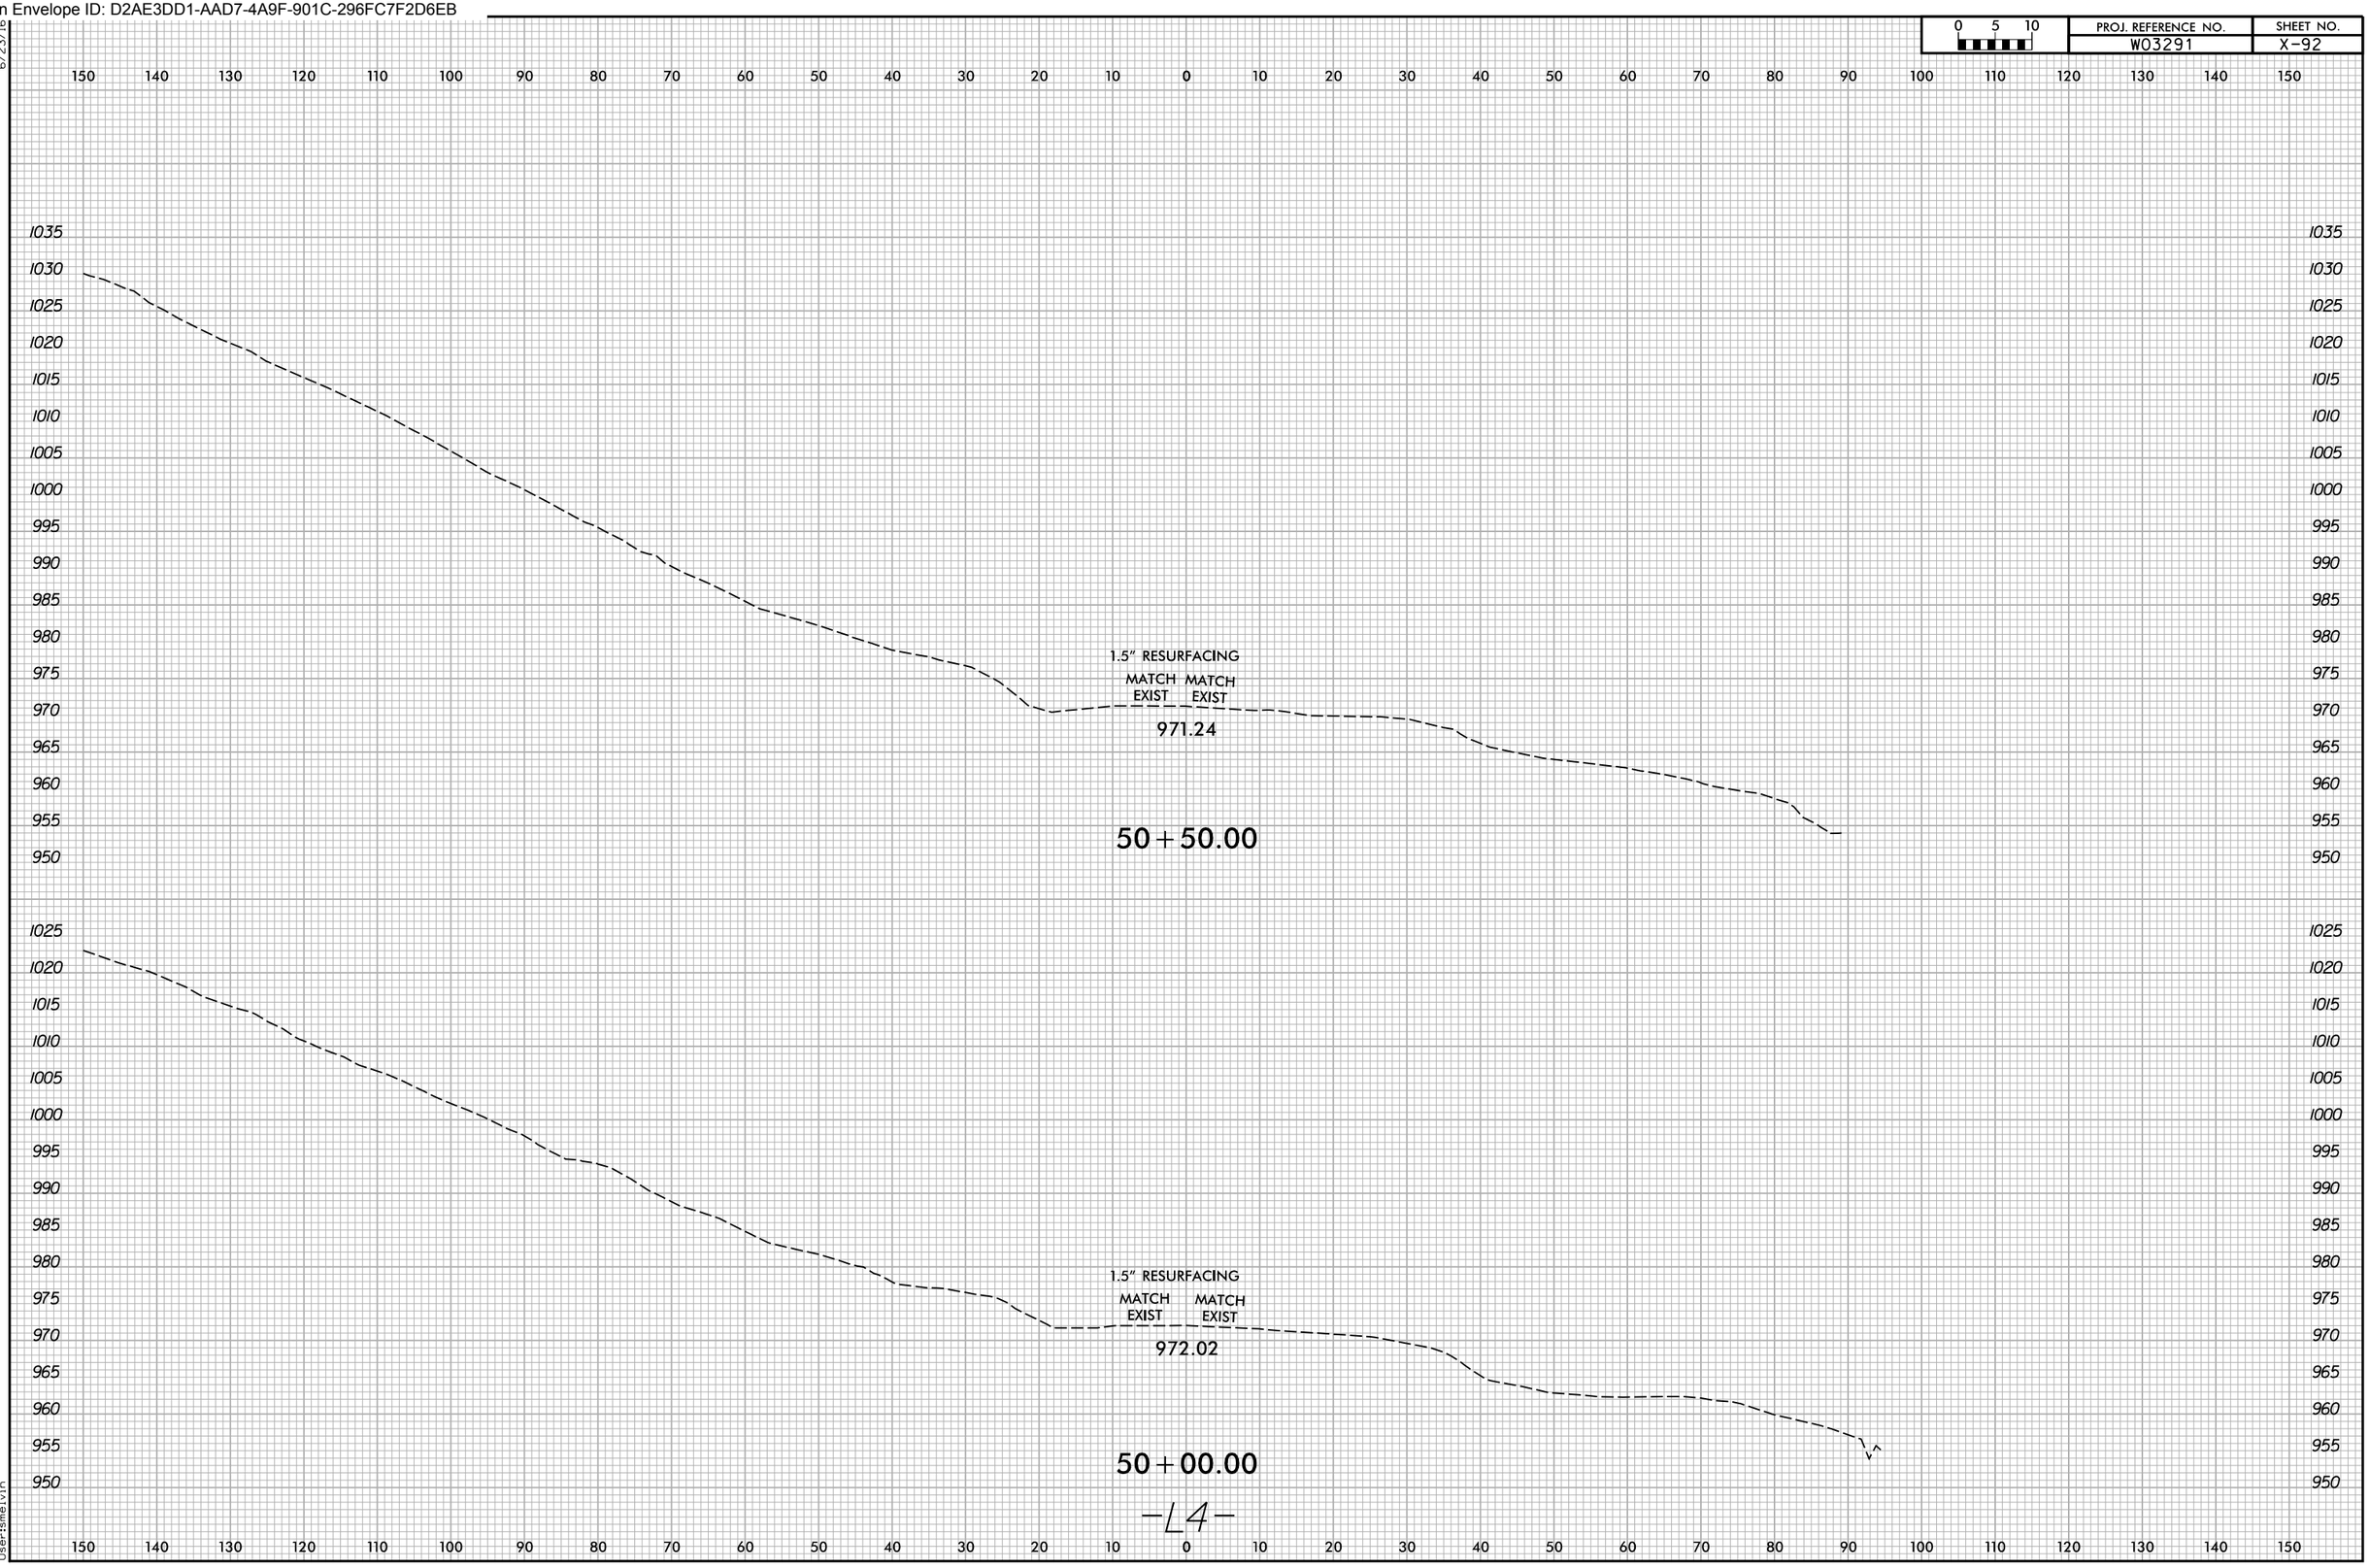

6/23/16
10/22/2025
X:\NCDOT\Green River Cove Rd Rehab\Roadway\X5C\GreenRiver Cove_Rdy_xpl_All.dgn
User:smelvin

Docusign Envelope ID: D2AE3DD1-AAD7-4A9F-901C-296FC7F2D6EB

6/23/16

0 5 10	PROJ. REFERENCE NO.	SHEET NO.
	W03291	X-93

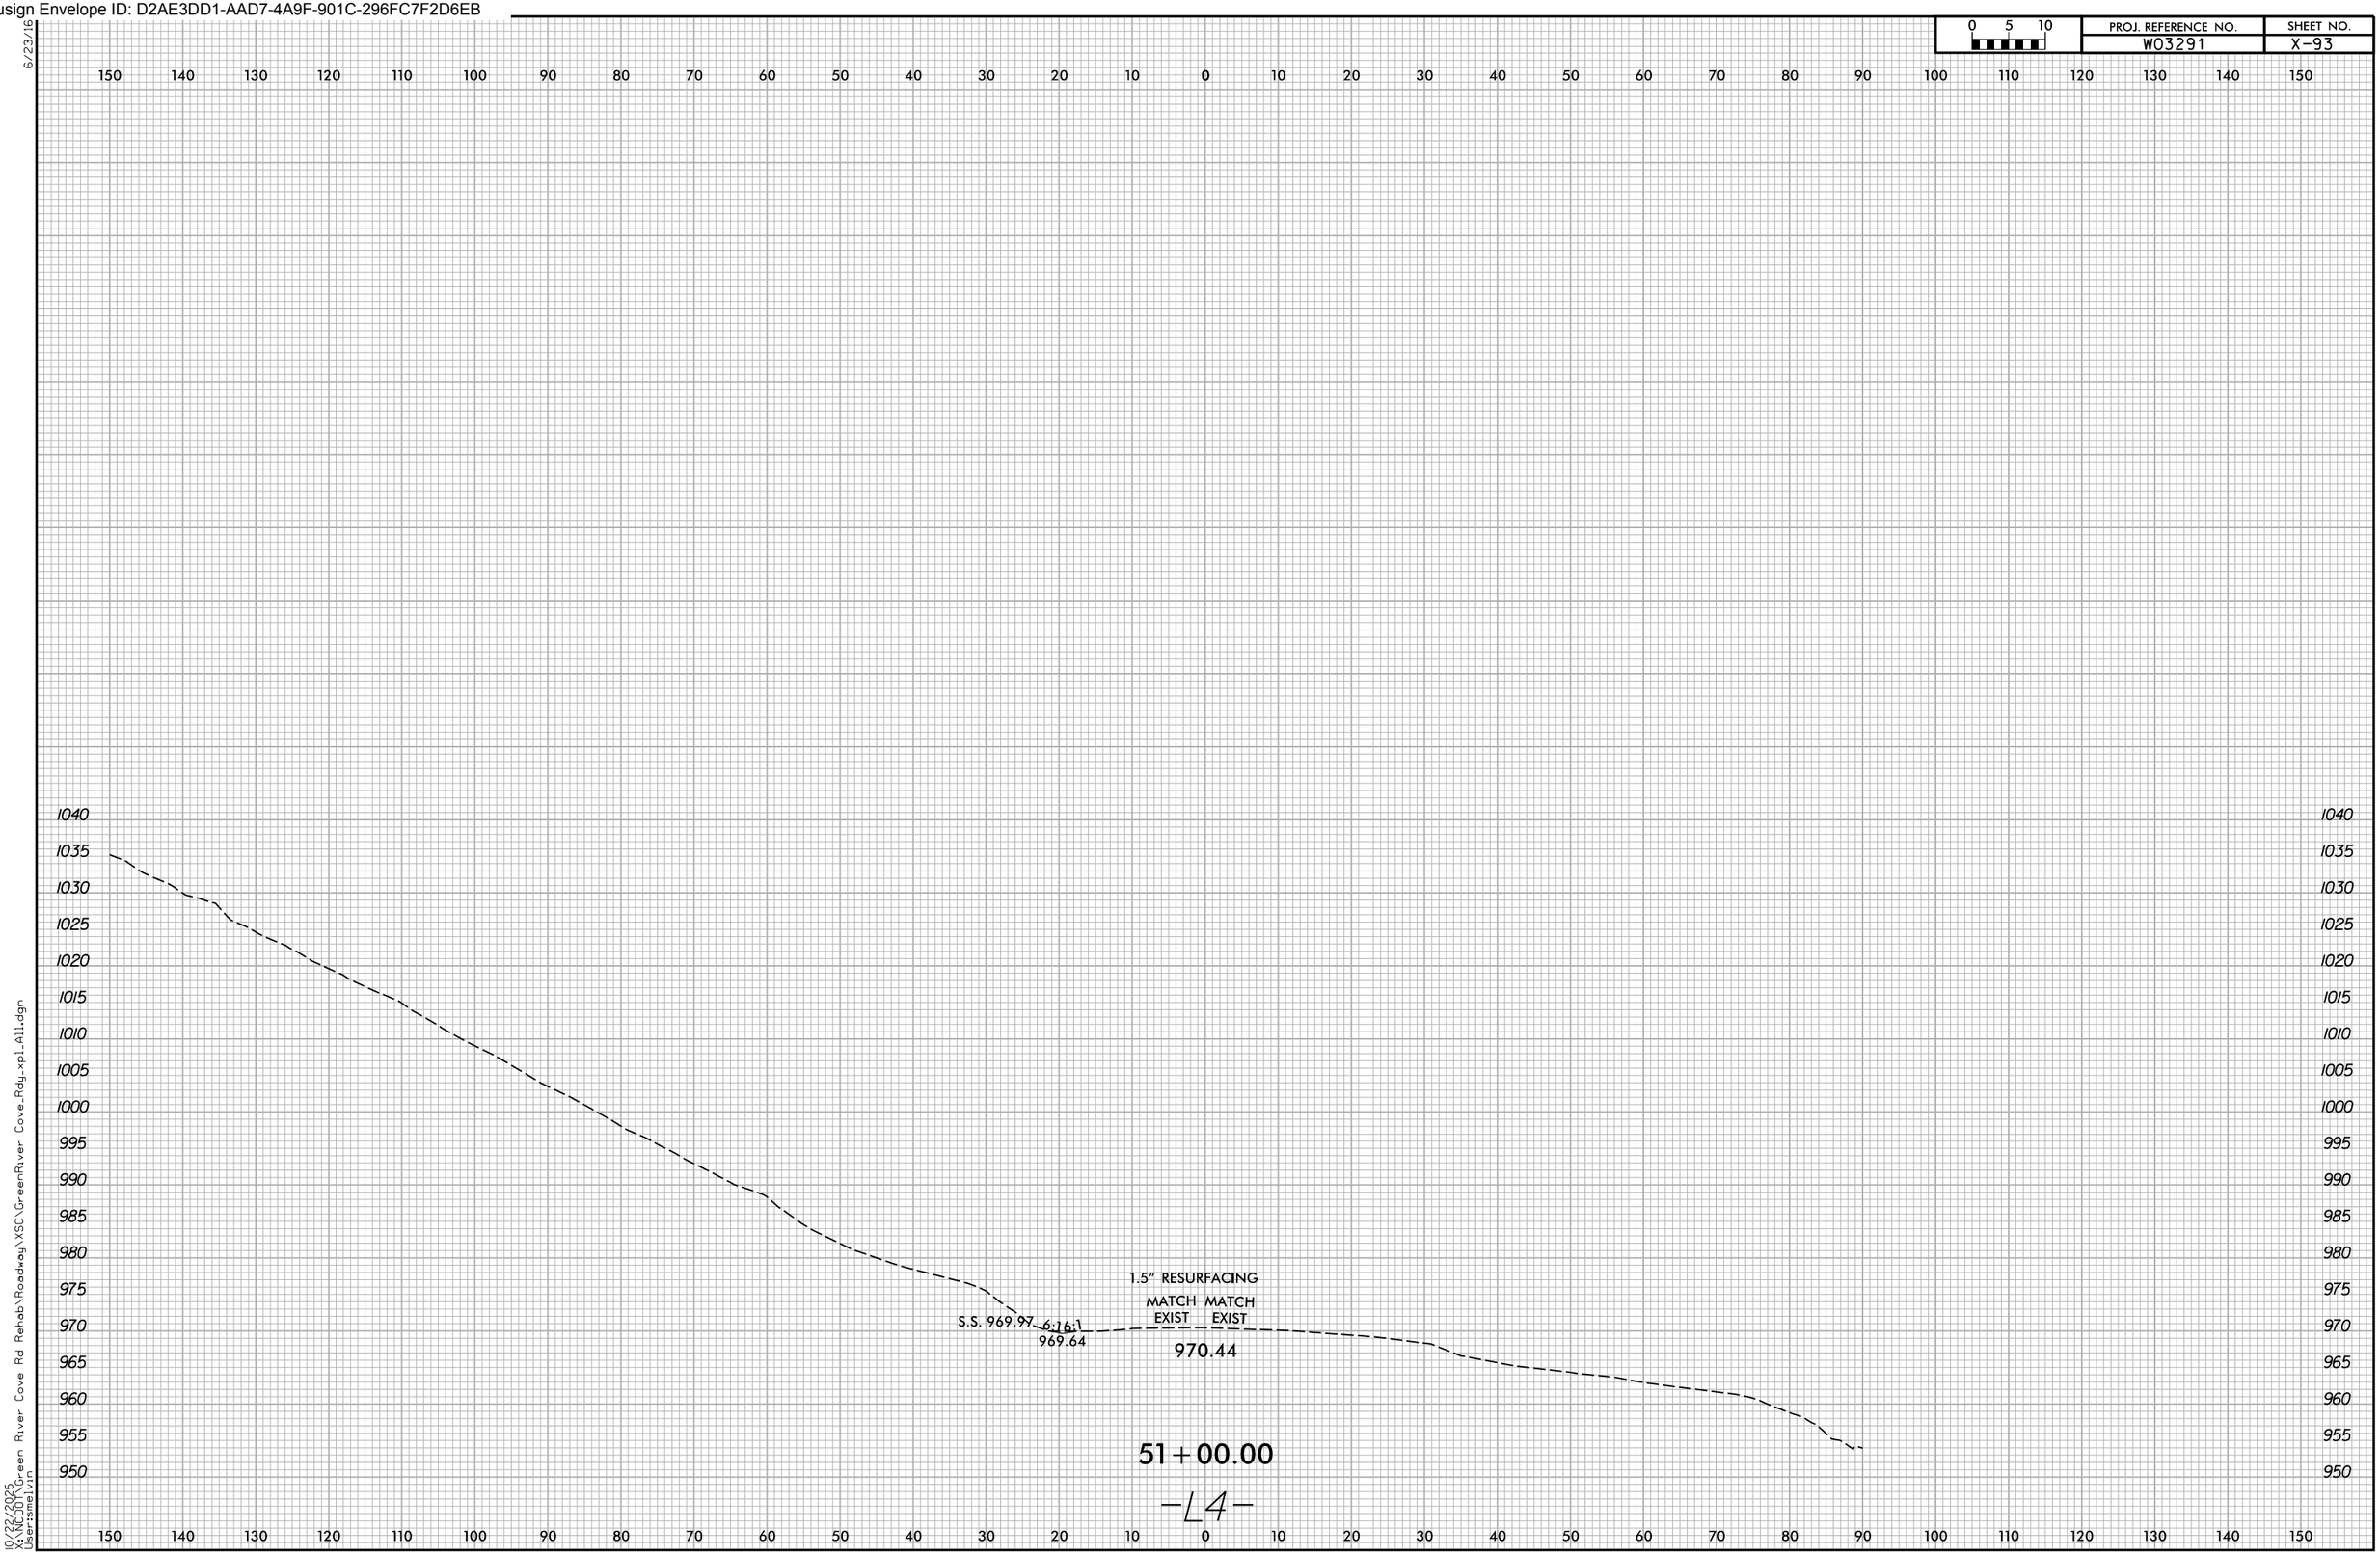

10/22/2025
X:\NCDOT\Green River Cove Rd Rehab\Roadway\XSC\GreenRiver Cove_Rdy_xpl_All.dgn
User:smelvin

Docusign Envelope ID: D2AE3DD1-AAD7-4A9F-901C-296FC7F2D6EB

6/23/16

0 5 10	PROJ. REFERENCE NO.	SHEET NO.
	W03291	X-94

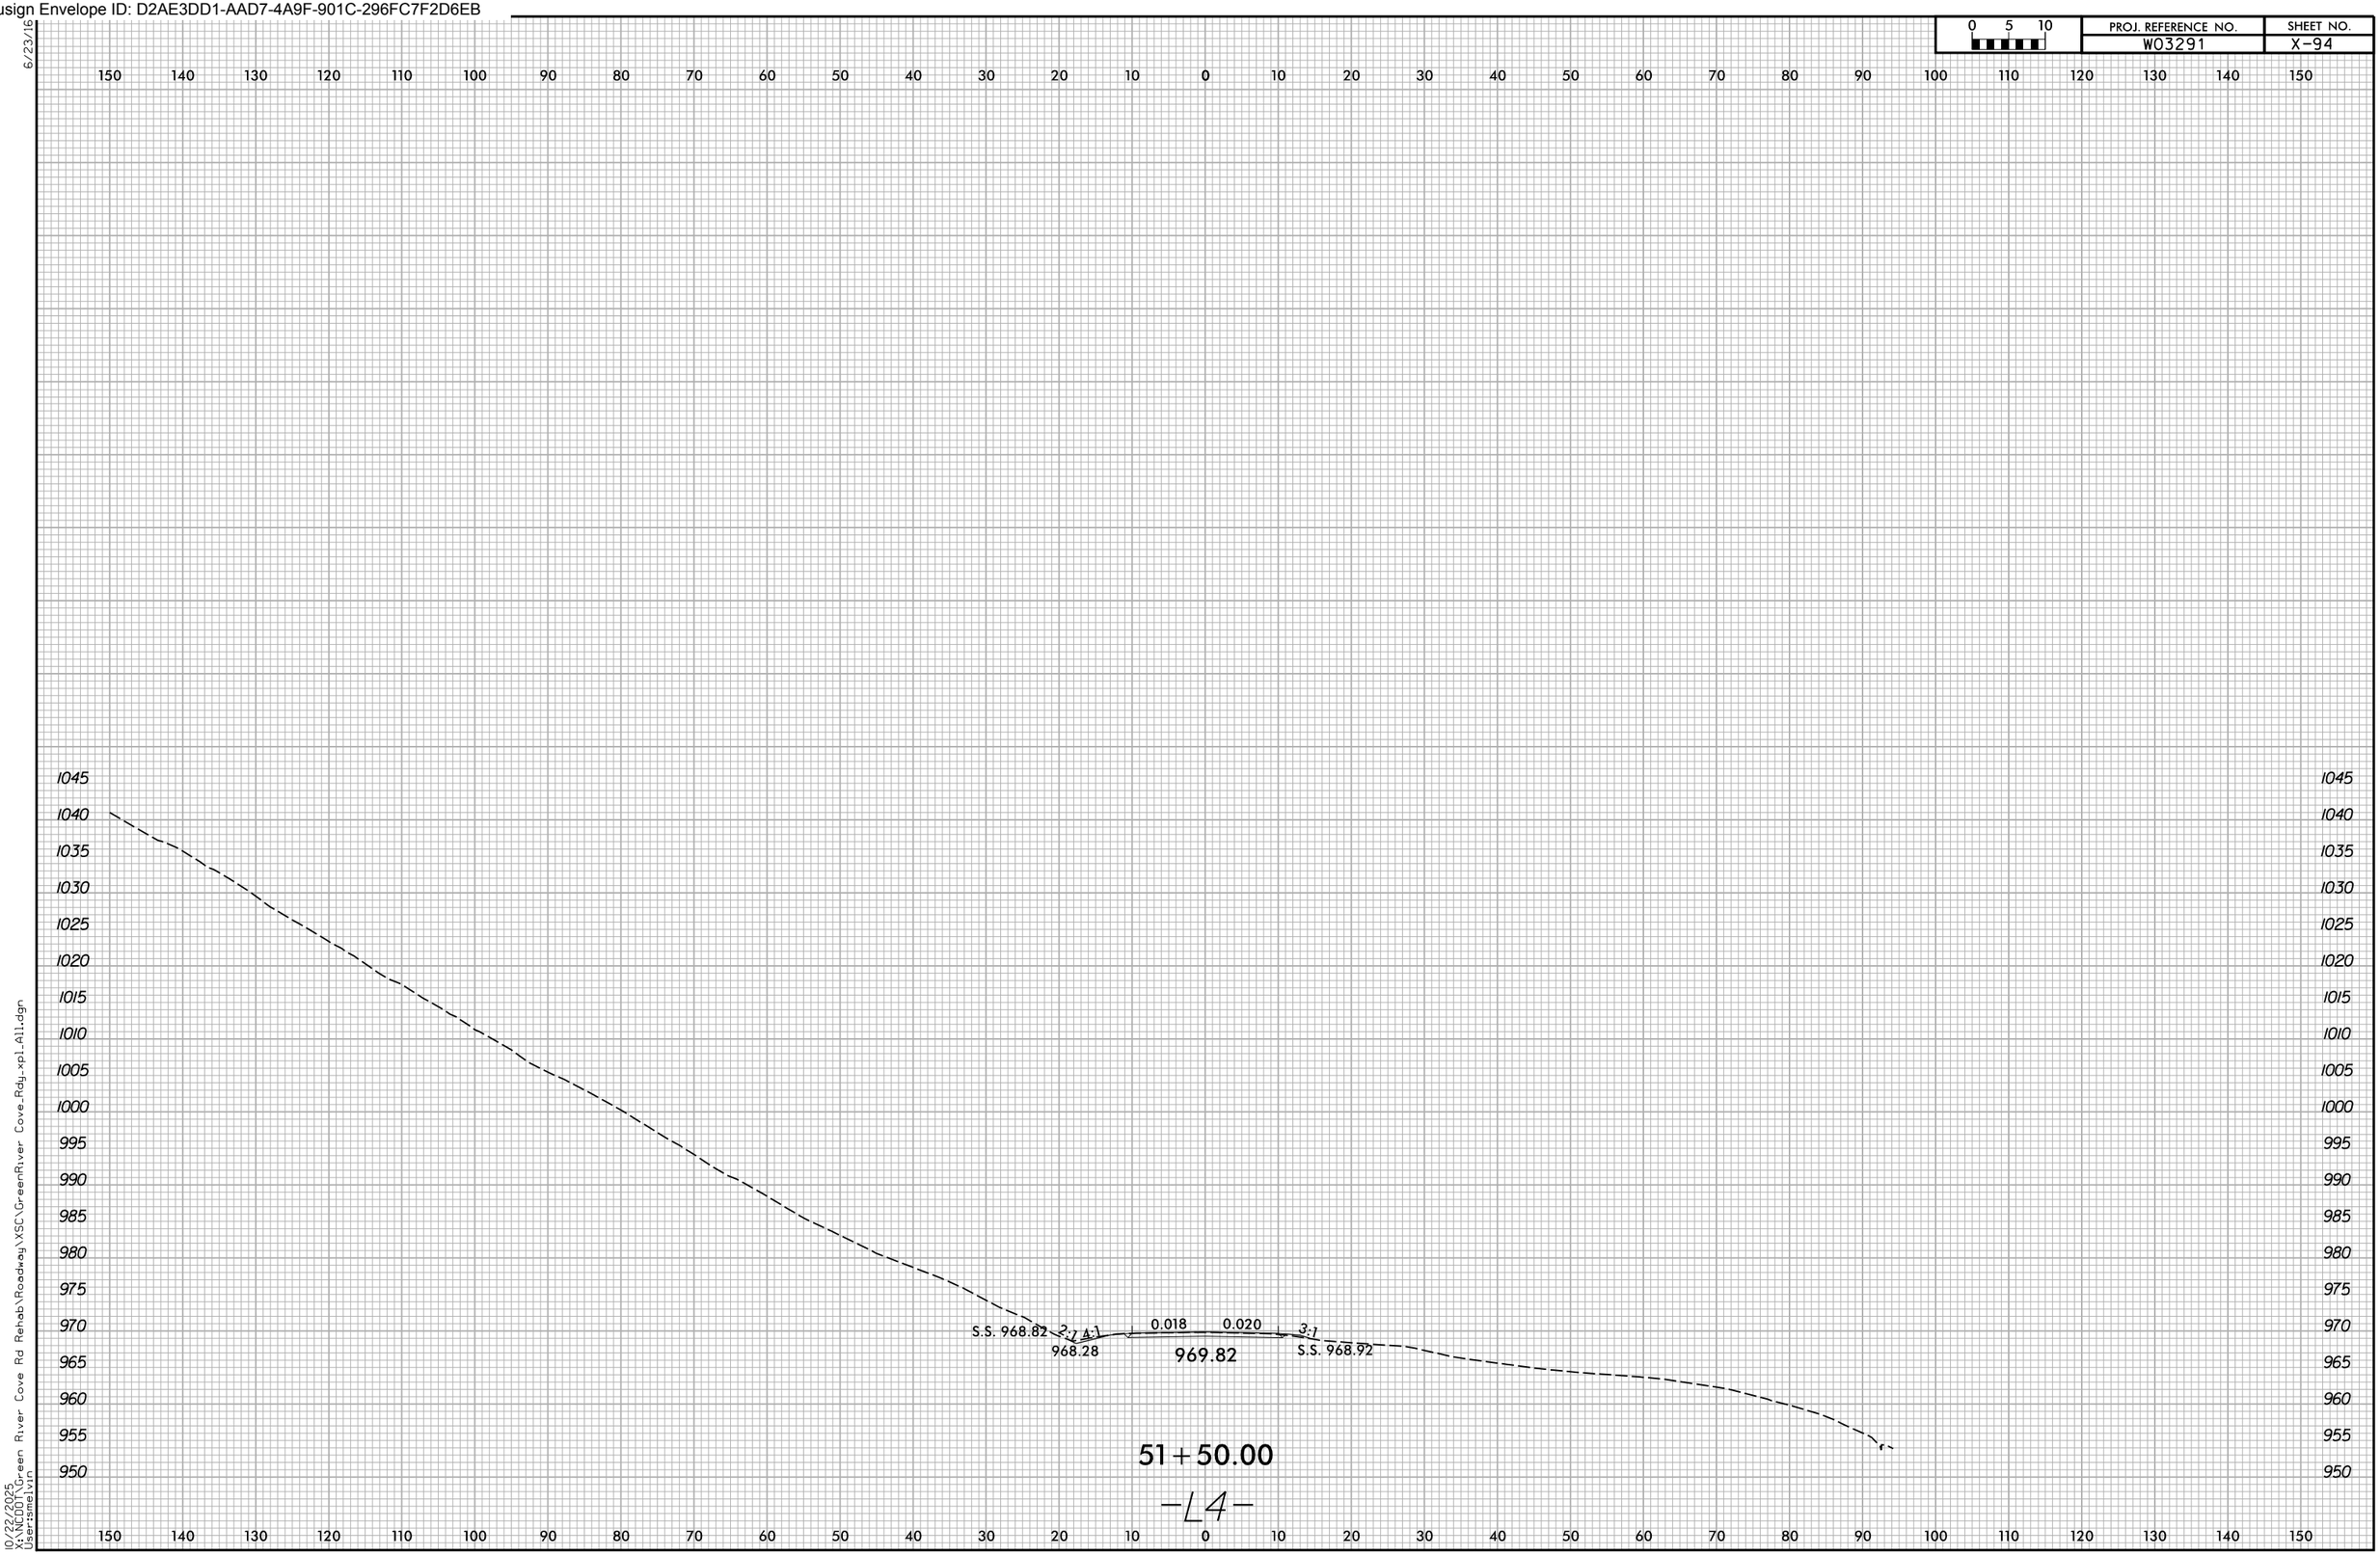

10/22/2025
X:\NCDOT\Green River Cove Rd Rehab\Roadway\XSC\GreenRiver Cove_Rdy_xpl_All.dgn
User:smelvin

Docusign Envelope ID: D2AE3DD1-AAD7-4A9F-901C-296FC7F2D6EB

6/23/16

0 5 10	PROJ. REFERENCE NO.	SHEET NO.
	W03291	X-95

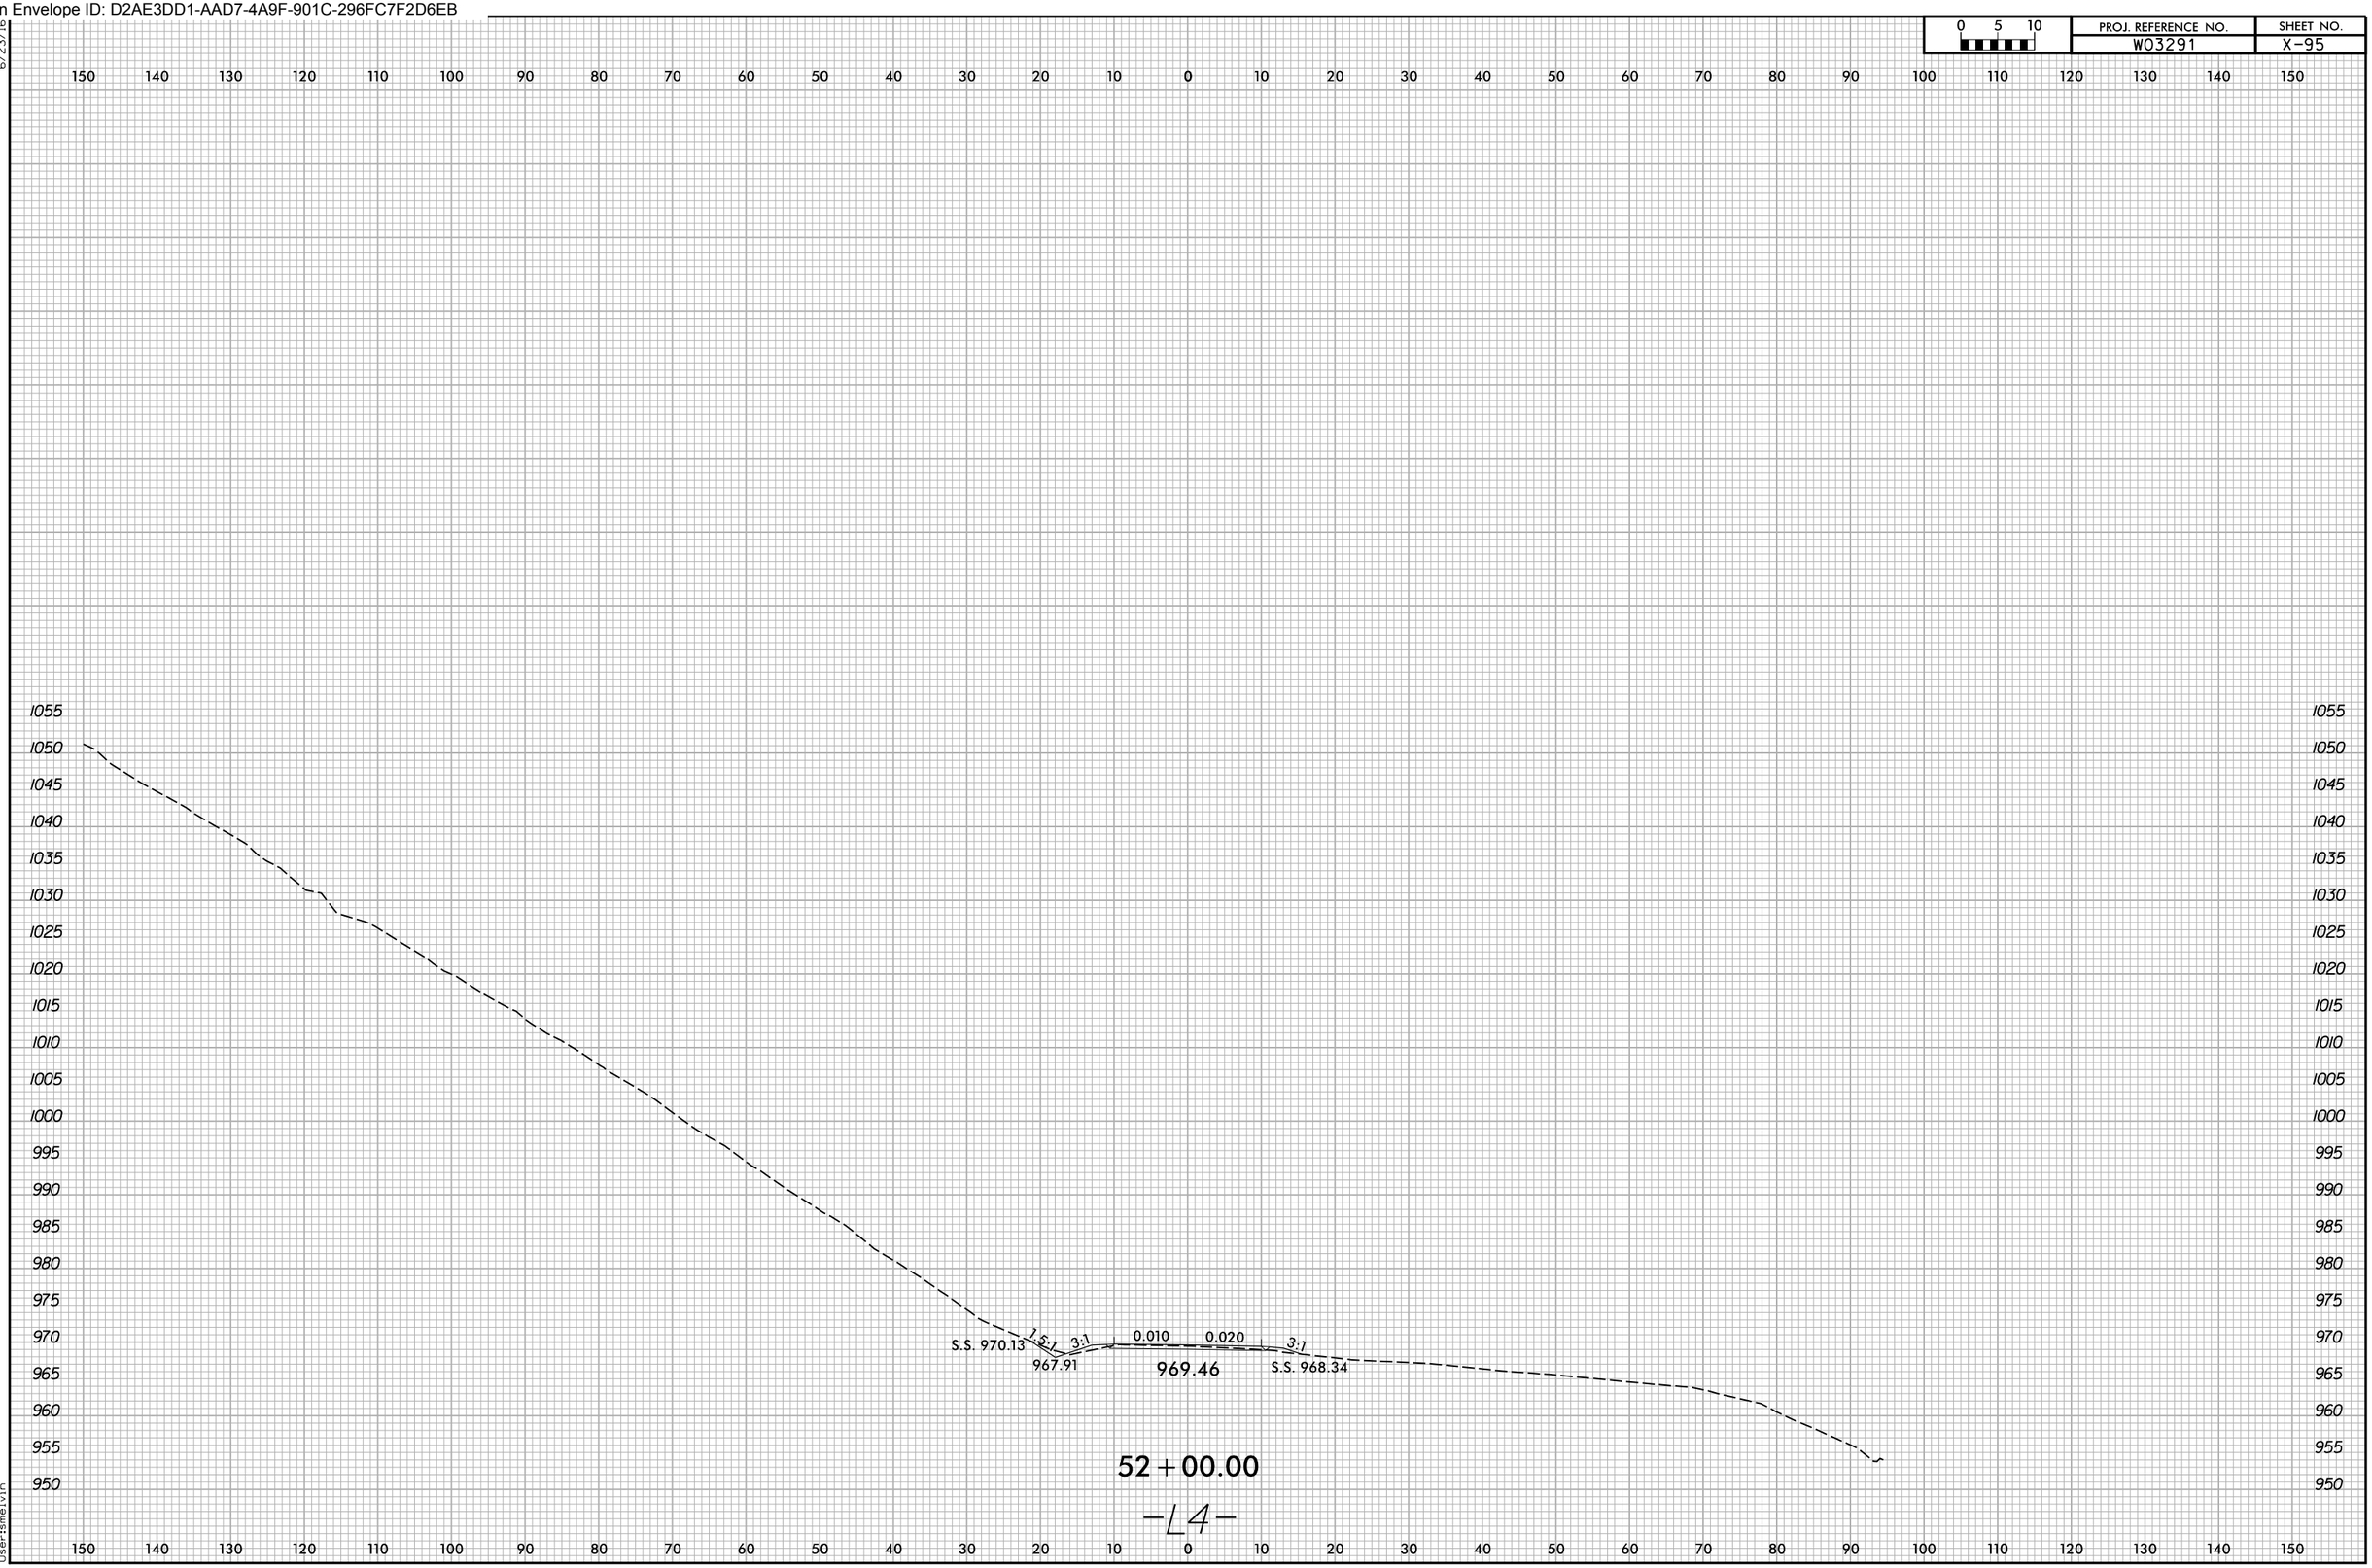

10/22/2025
X:\NCDOT\Green River Cove Rd Rehab\Roadway\XSC\GreenRiver Cove_Rdg_xpl_All.dgn
User:smelvin

Docusign Envelope ID: D2AE3DD1-AAD7-4A9F-901C-296FC7F2D6EB

6/23/16

0 5 10	PROJ. REFERENCE NO.	SHEET NO.
	W03291	X-96

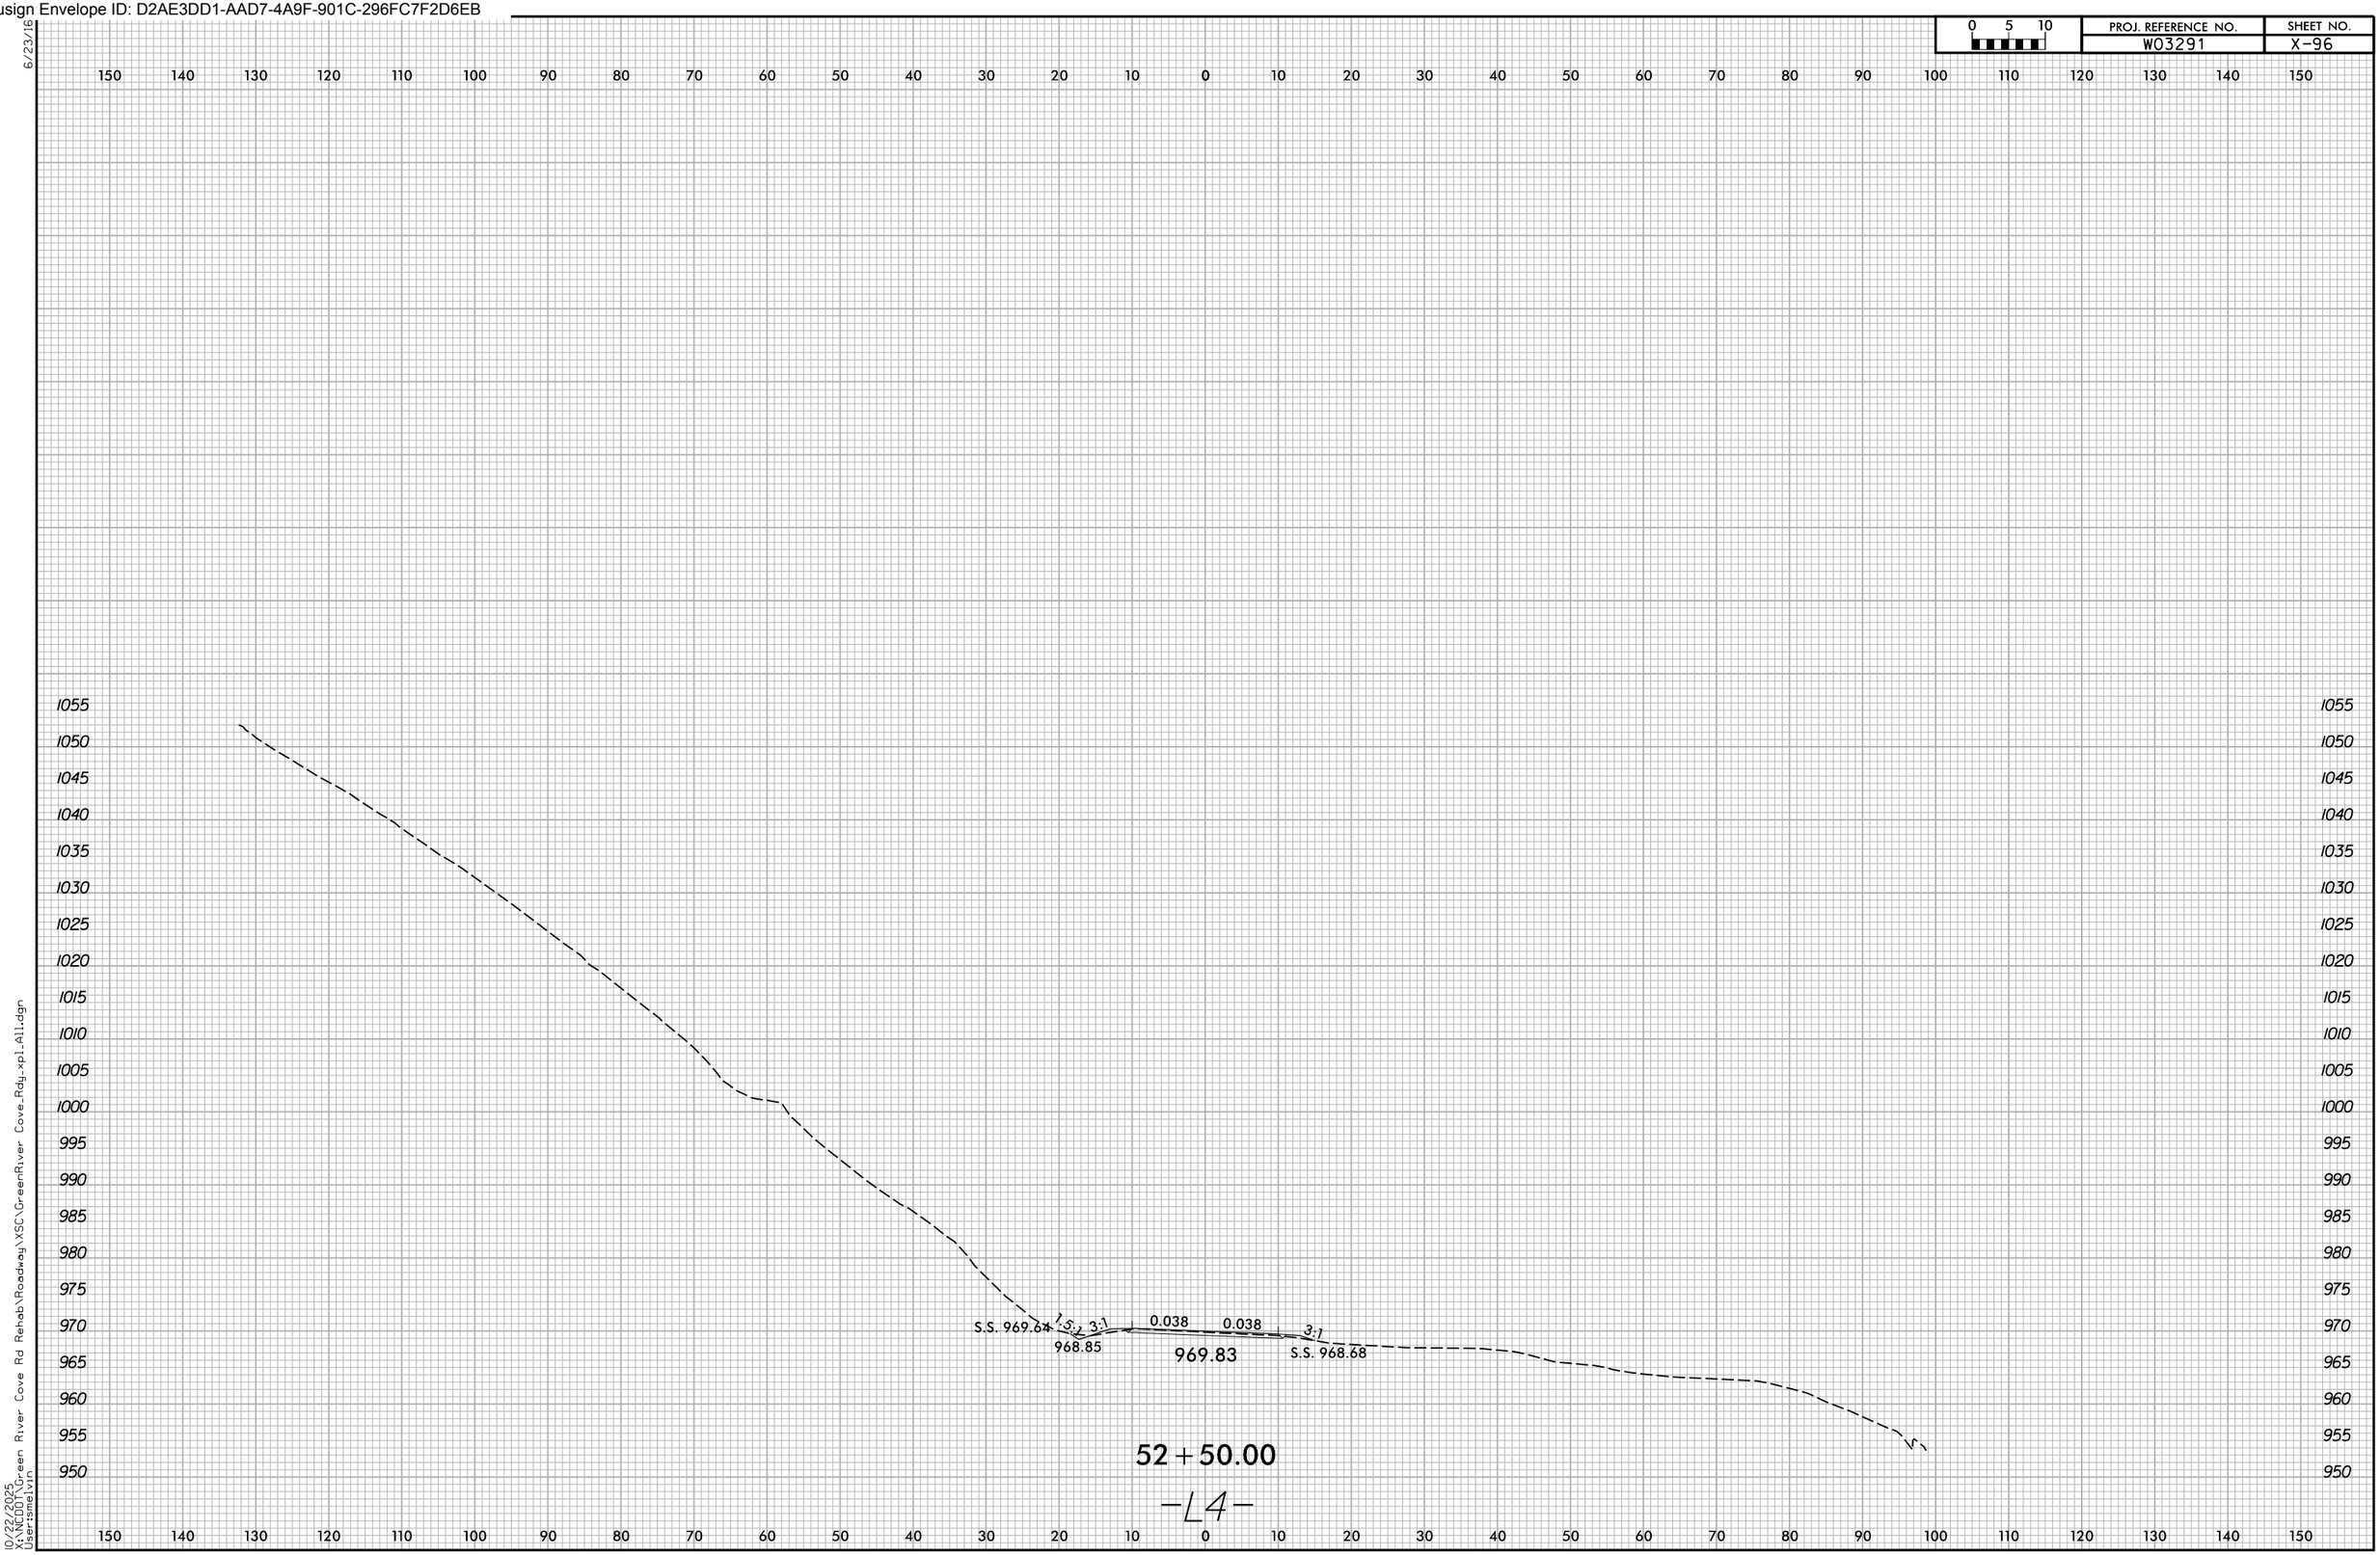

10/22/2025
X:\NCDOT\Green River Cove Rd Rehab\Roadway\XSC\GreenRiver Cove_Rdy_xpl_All.dgn
Usersamelvin

Docusign Envelope ID: D2AE3DD1-AAD7-4A9F-901C-296FC7F2D6EB

6/23/16

0 5 10	PROJ. REFERENCE NO.	SHEET NO.
	W03291	X-97

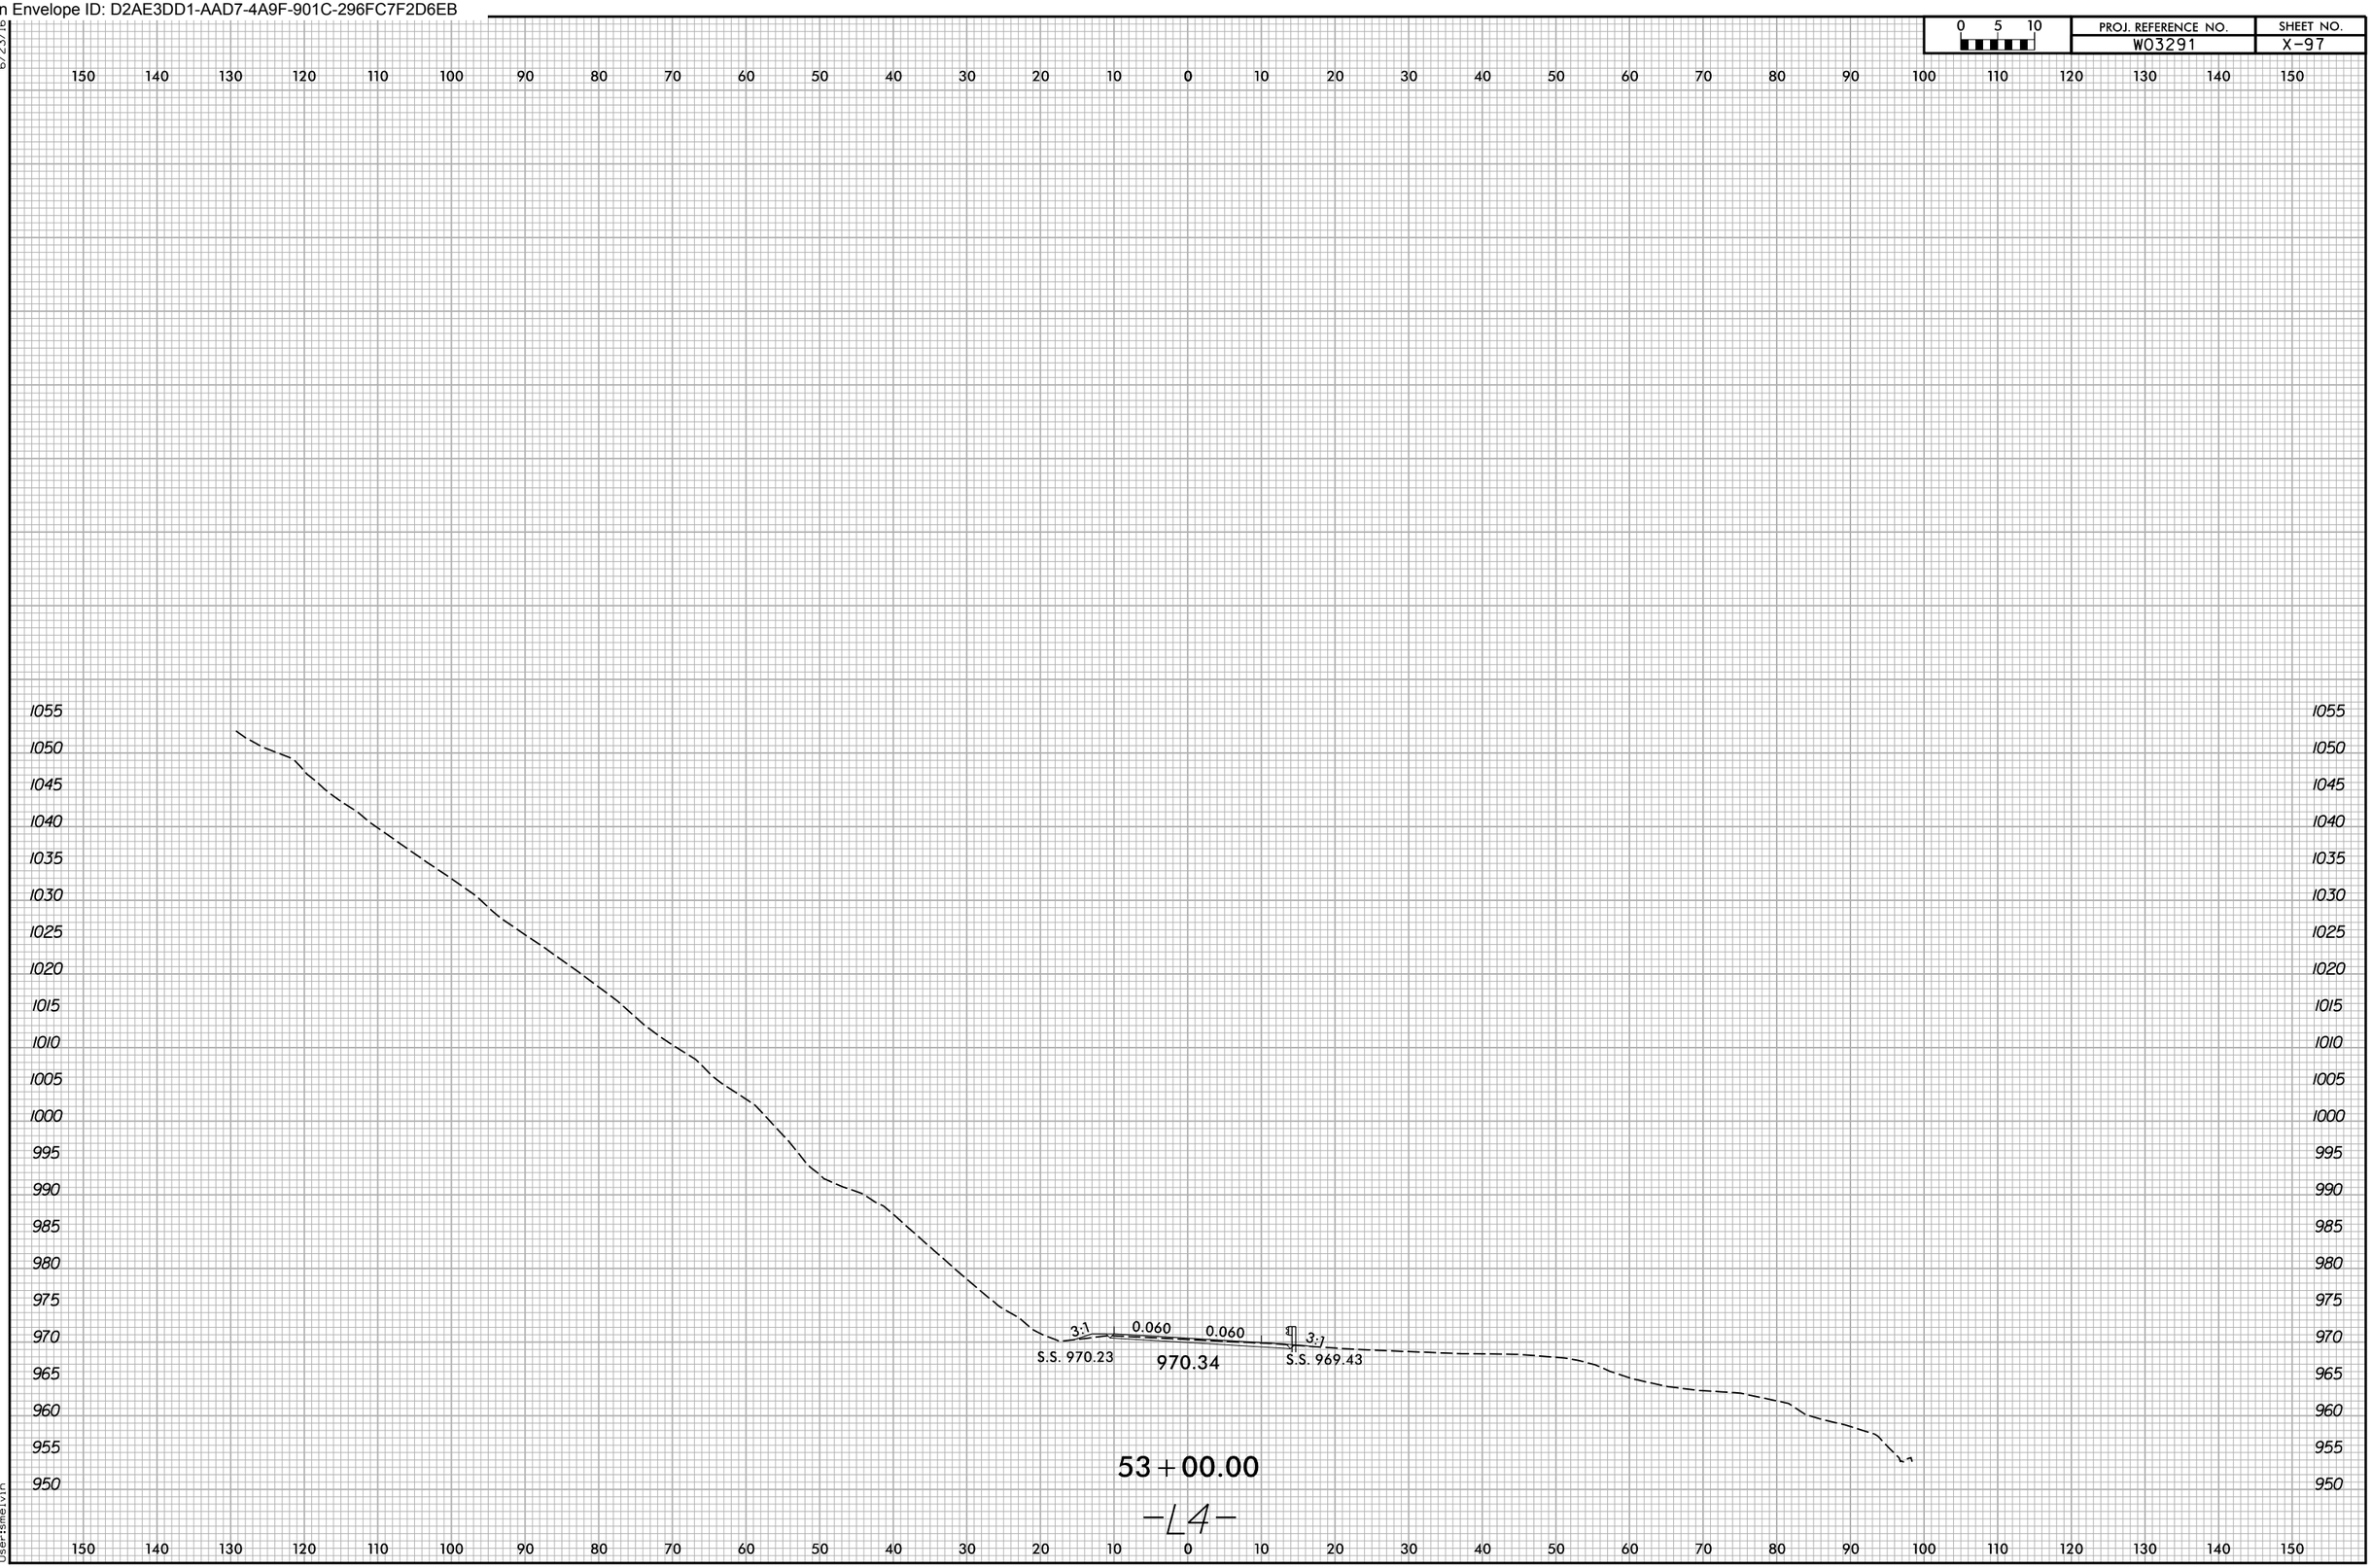

10/22/2025
X:\NCDOT\Green River Cove Rd Rehab\Roadway\XSC\GreenRiver Cove_Rdy_xpl_All.dgn
User:smelvin

Docusign Envelope ID: D2AE3DD1-AAD7-4A9F-901C-296FC7F2D6EB

6/23/16

0 5 10	PROJ. REFERENCE NO.	SHEET NO.
	W03291	X-98

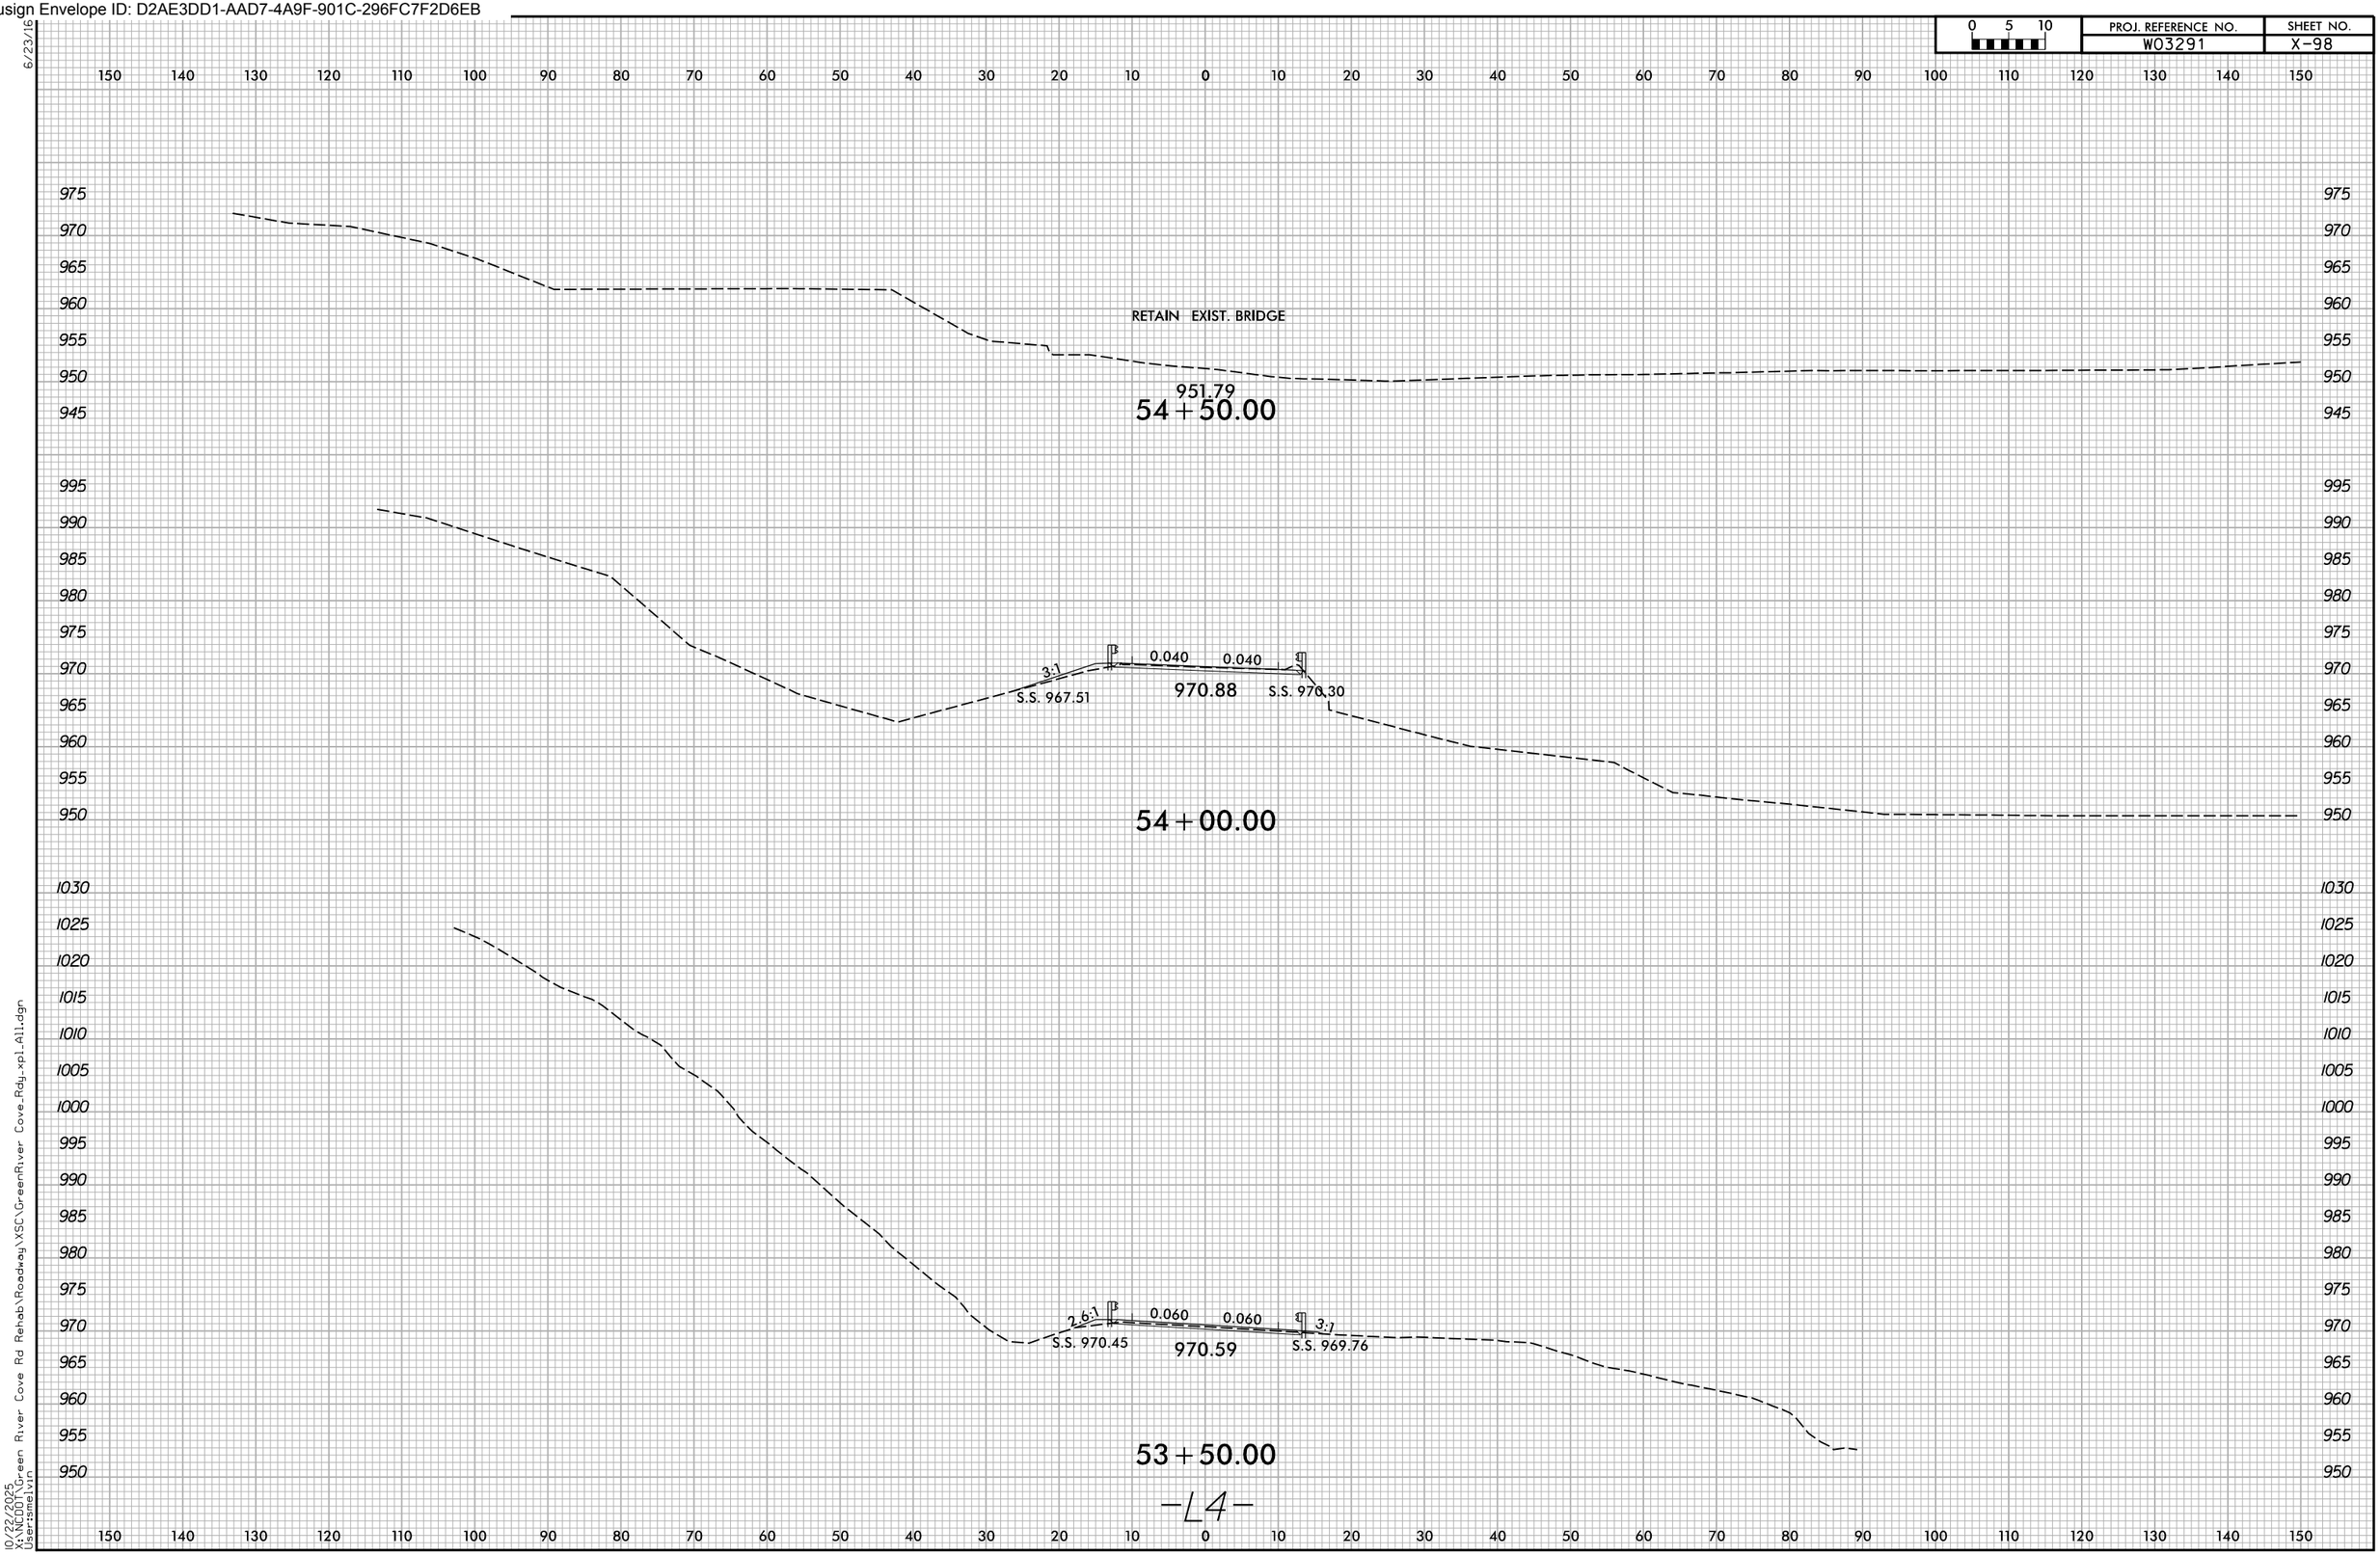

-L4-

10/22/2025
X:\NCDOT\Green River Cove Rd Rehab\Roadway\XSC\GreenRiver Cove_Rdy_xpl_All.dgn
User:smelvin

Docusign Envelope ID: D2AE3DD1-AAD7-4A9F-901C-296FC7F2D6EB

0 5 10	PROJ. REFERENCE NO.	SHEET NO.
	W03291	X-99

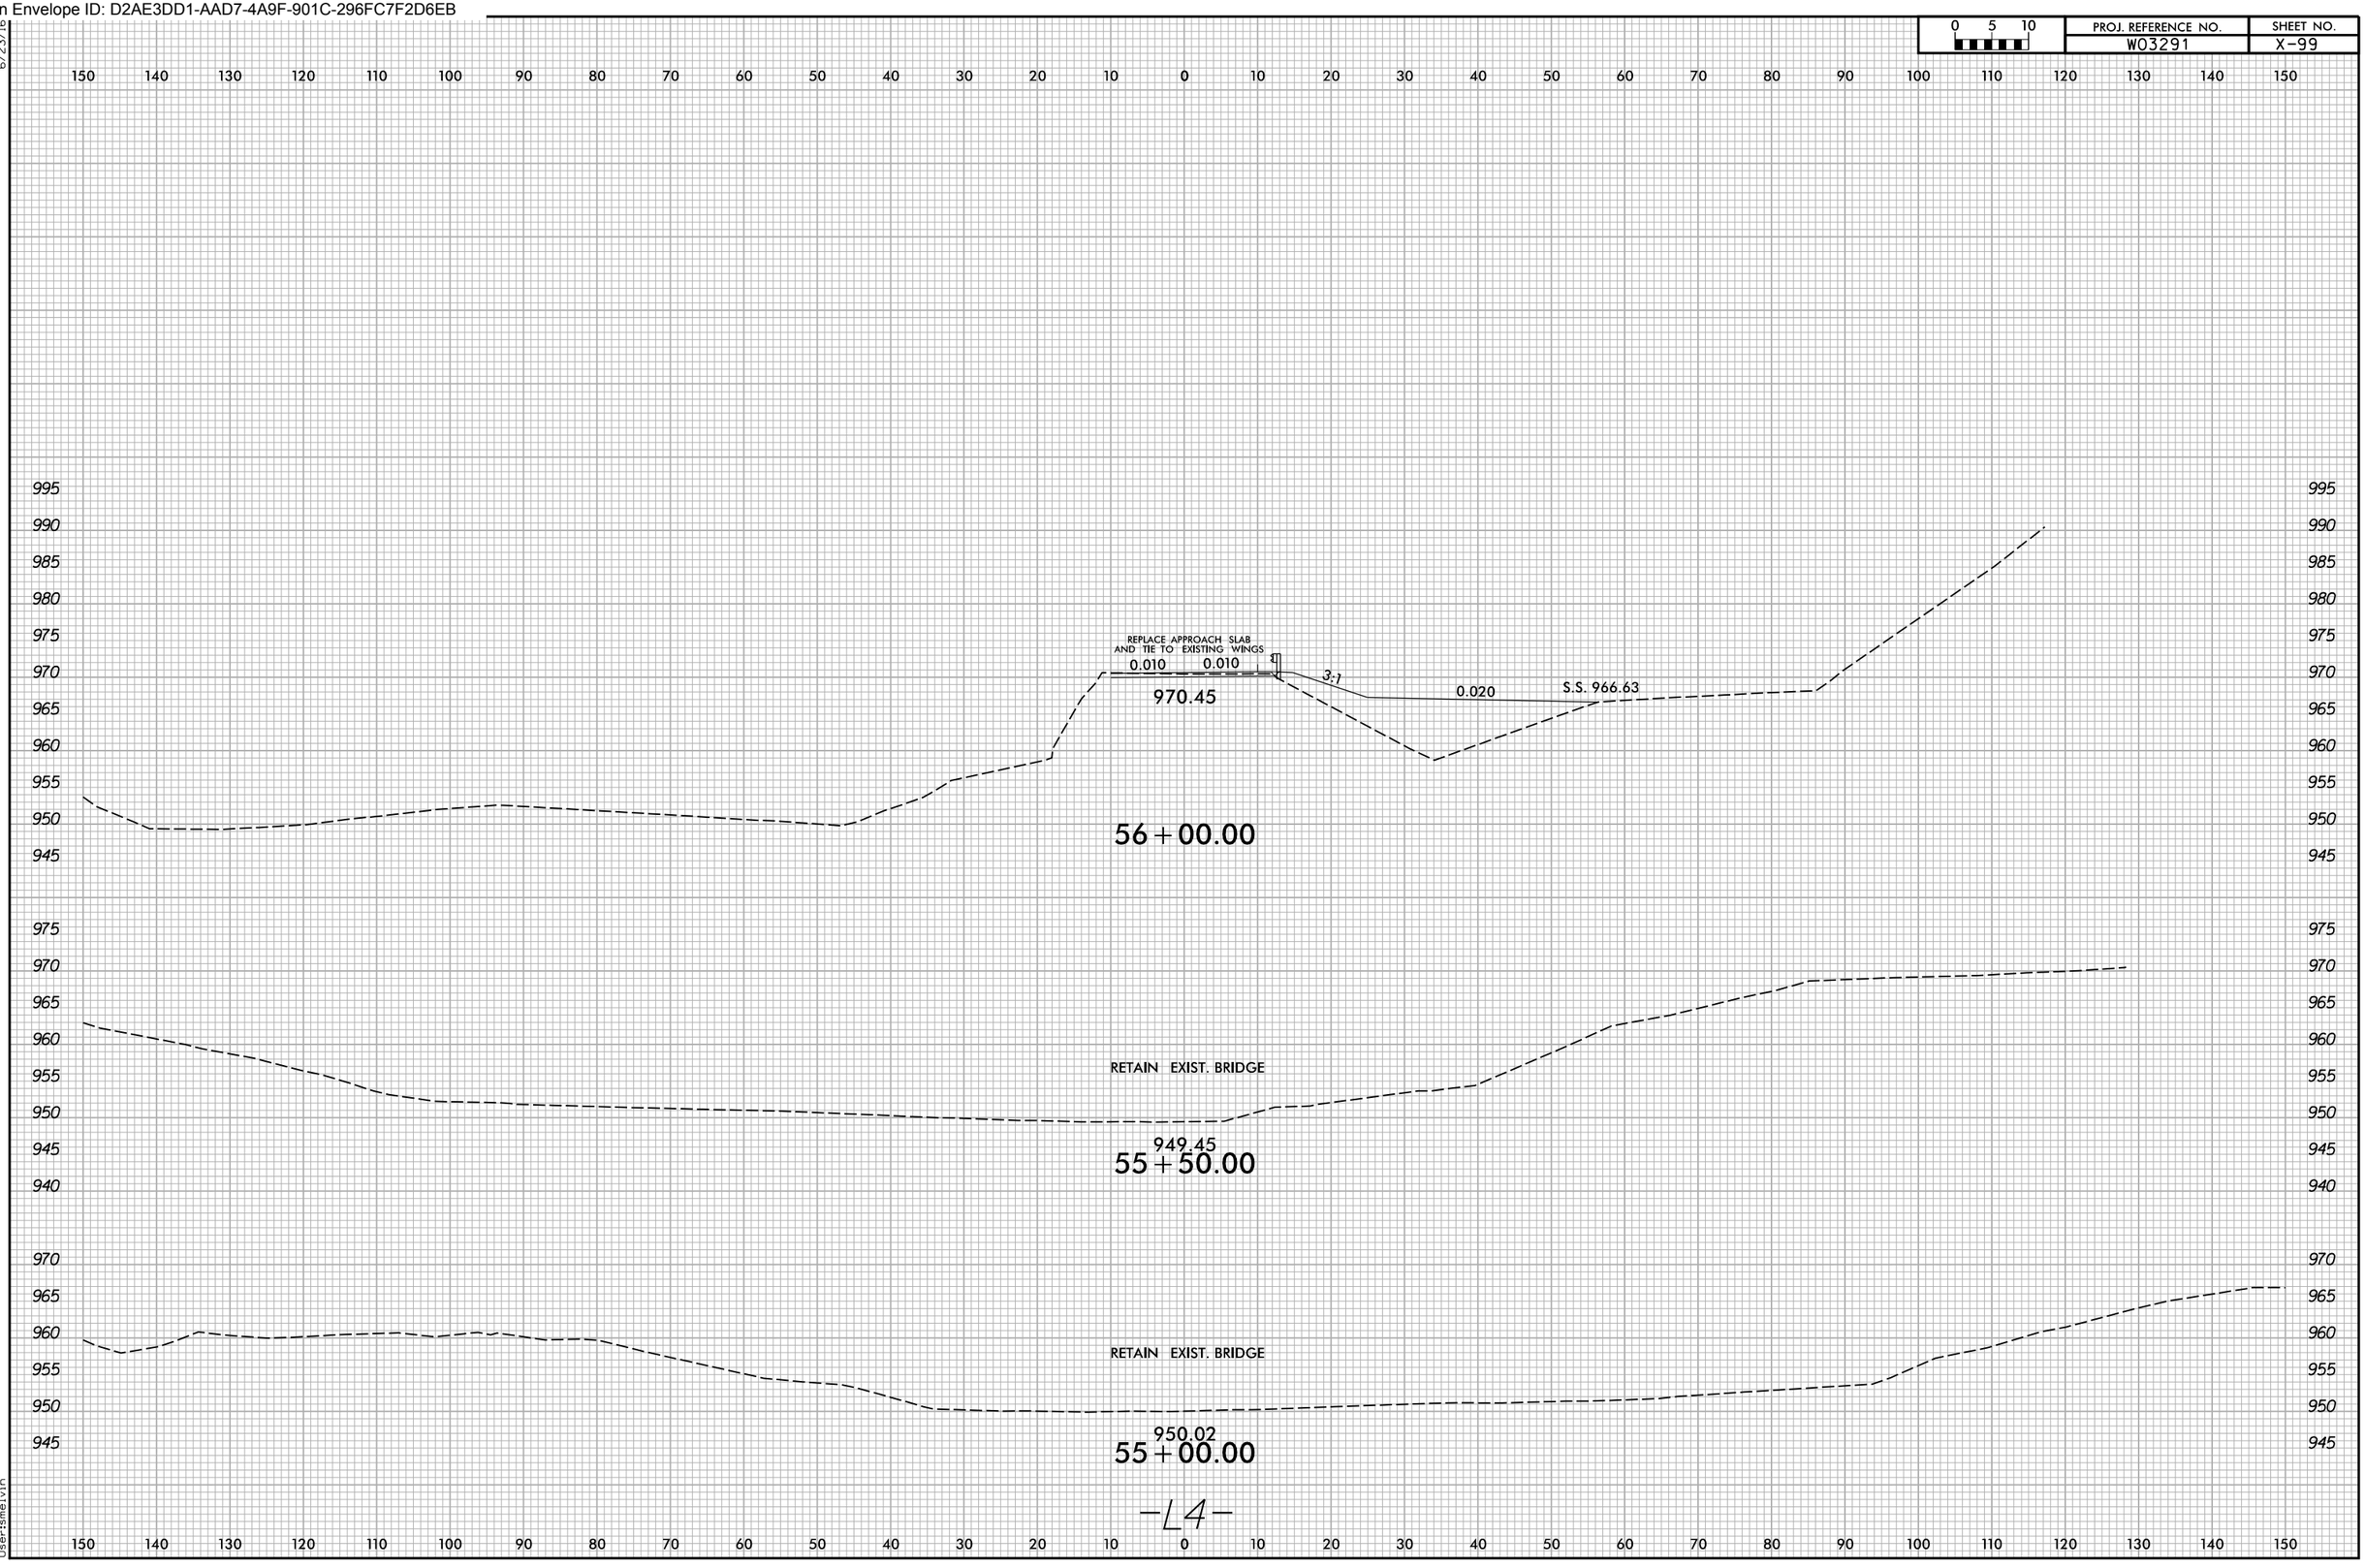

-L4-

6/23/16
10/22/2025
X:\NCDOT\Green River Cove Rd Rehab\Roadway\XSC\GreenRiver Cove_Rdy_xpl_All.dgn
User:smelvin

Docusign Envelope ID: D2AE3DD1-AAD7-4A9F-901C-296FC7F2D6EB

0 5 10	PROJ. REFERENCE NO.	SHEET NO.
	W03291	X-100

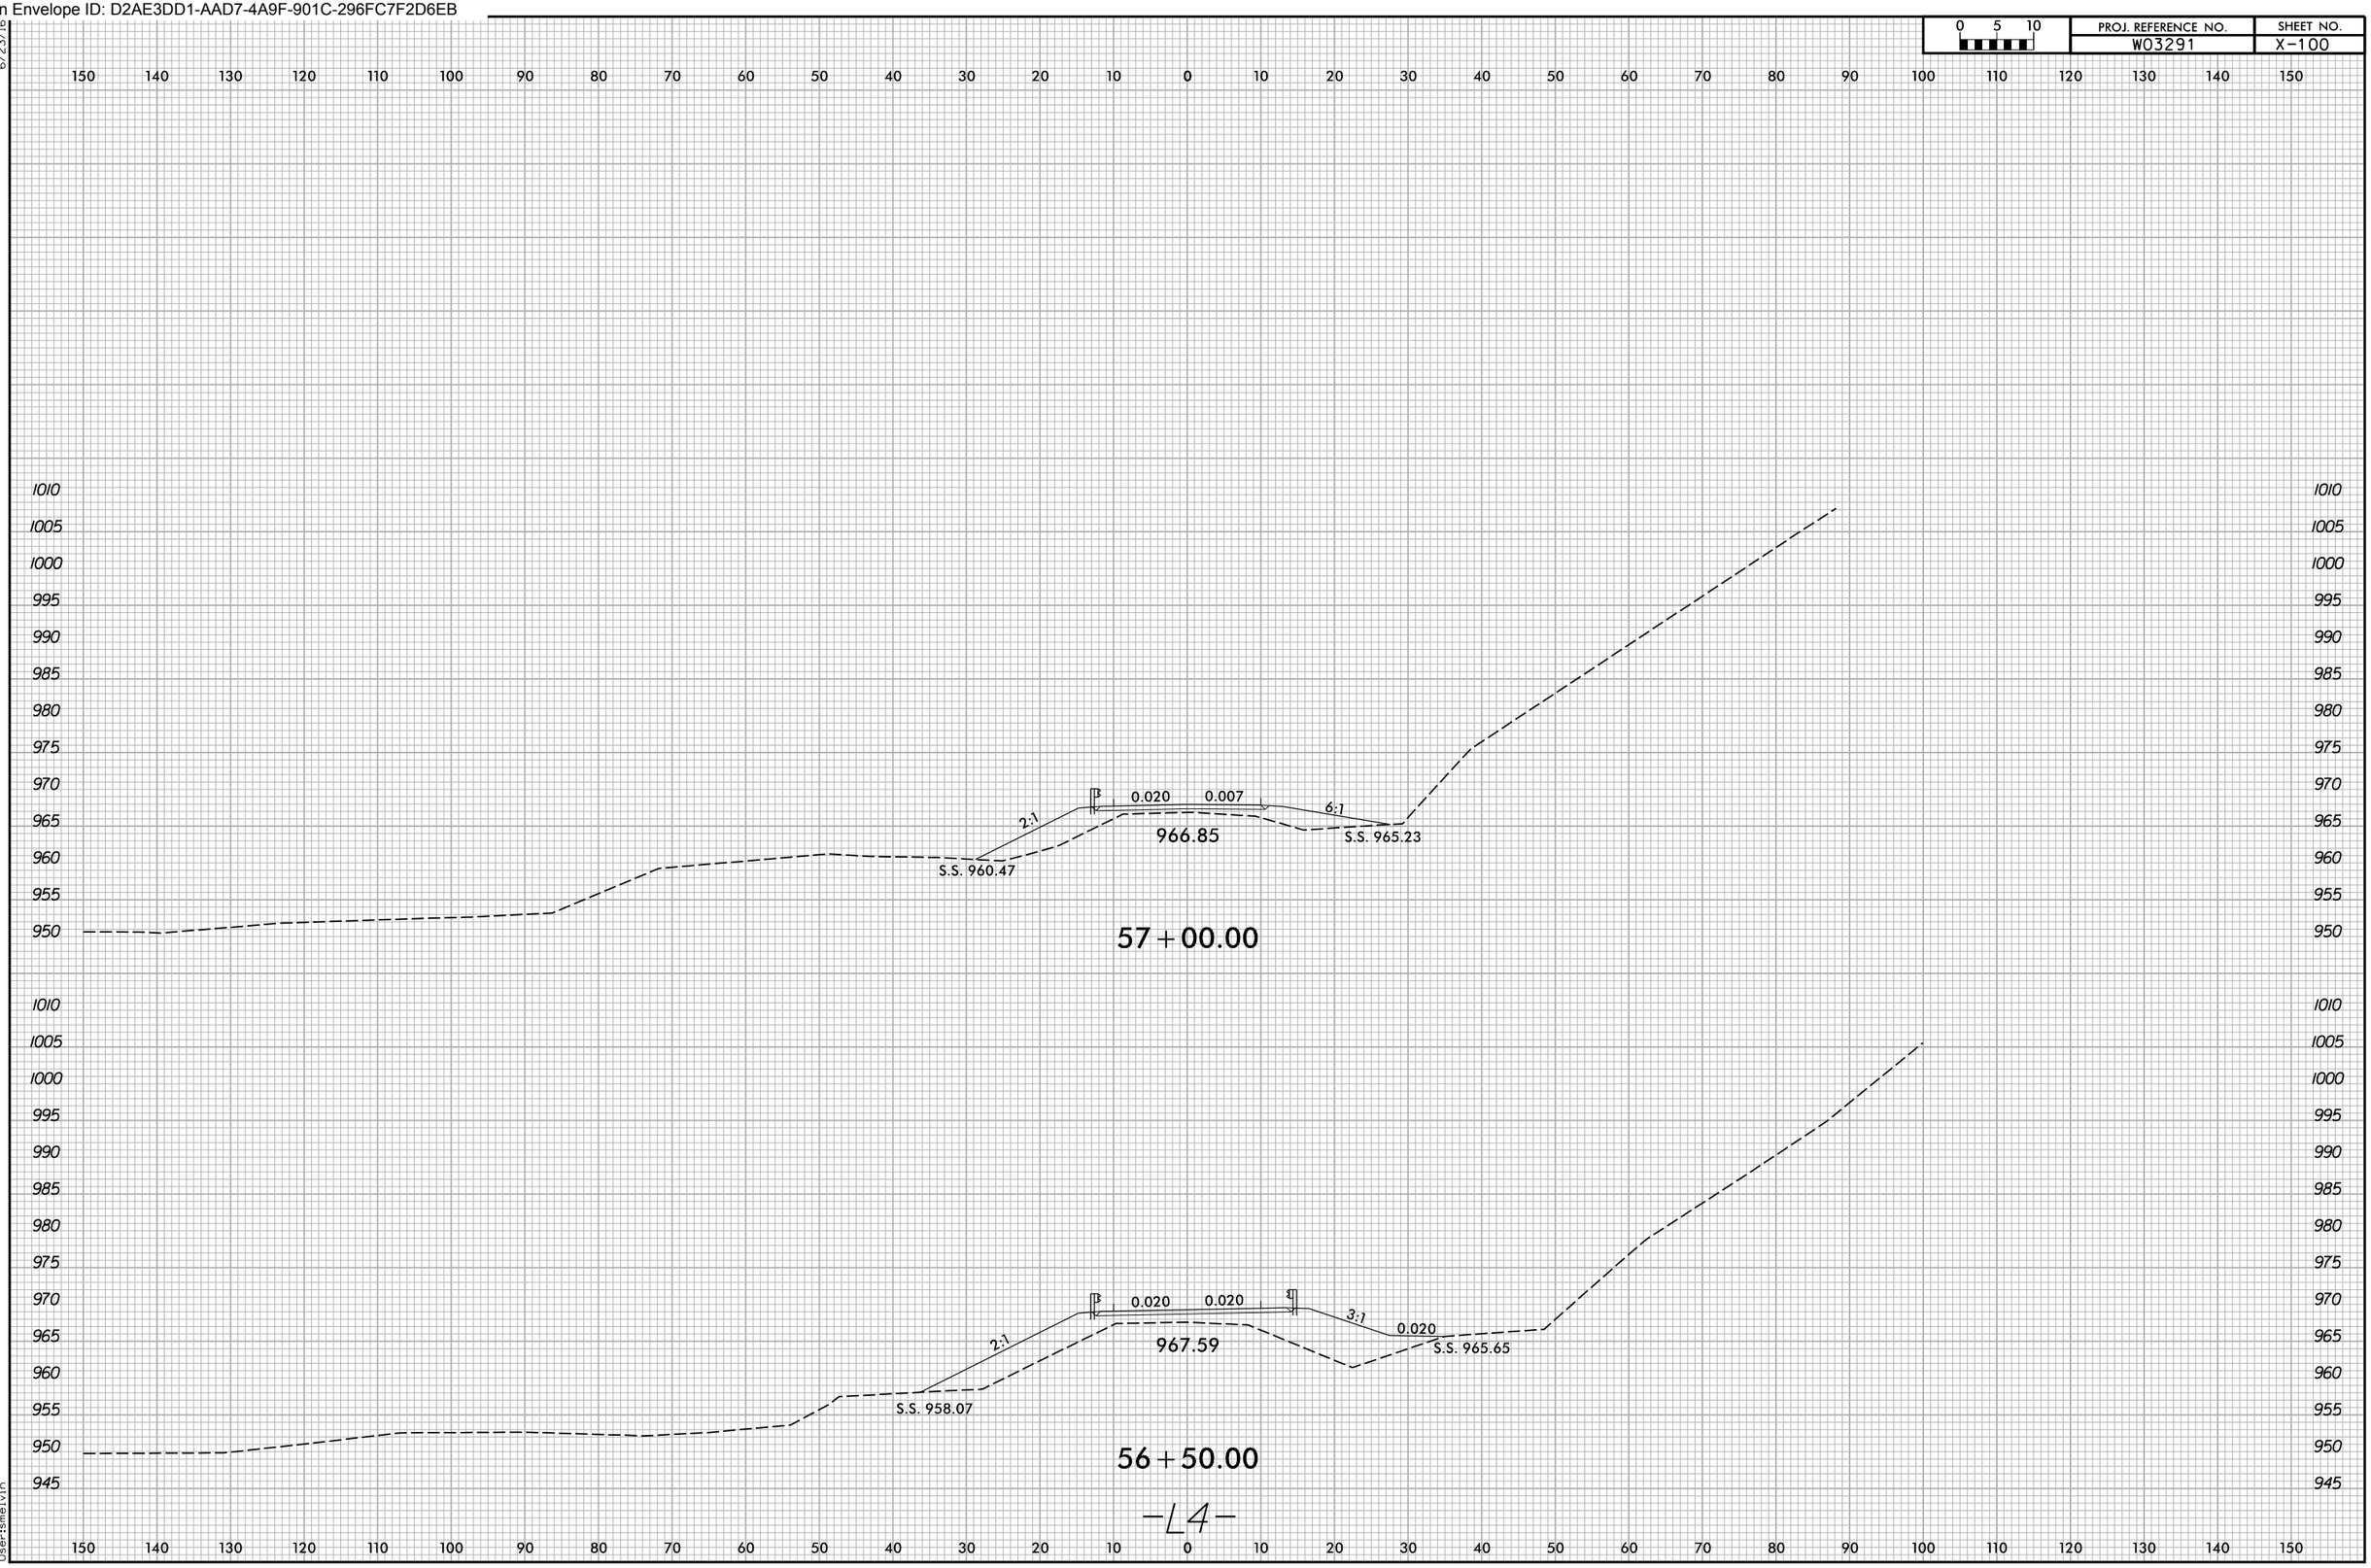

Docusign Envelope ID: C7B105A6-D043-4429-AA2B-889F4C52DE48

6/23/16

0 5 10	PROJ. REFERENCE NO.	SHEET NO.
	W03291	X-101

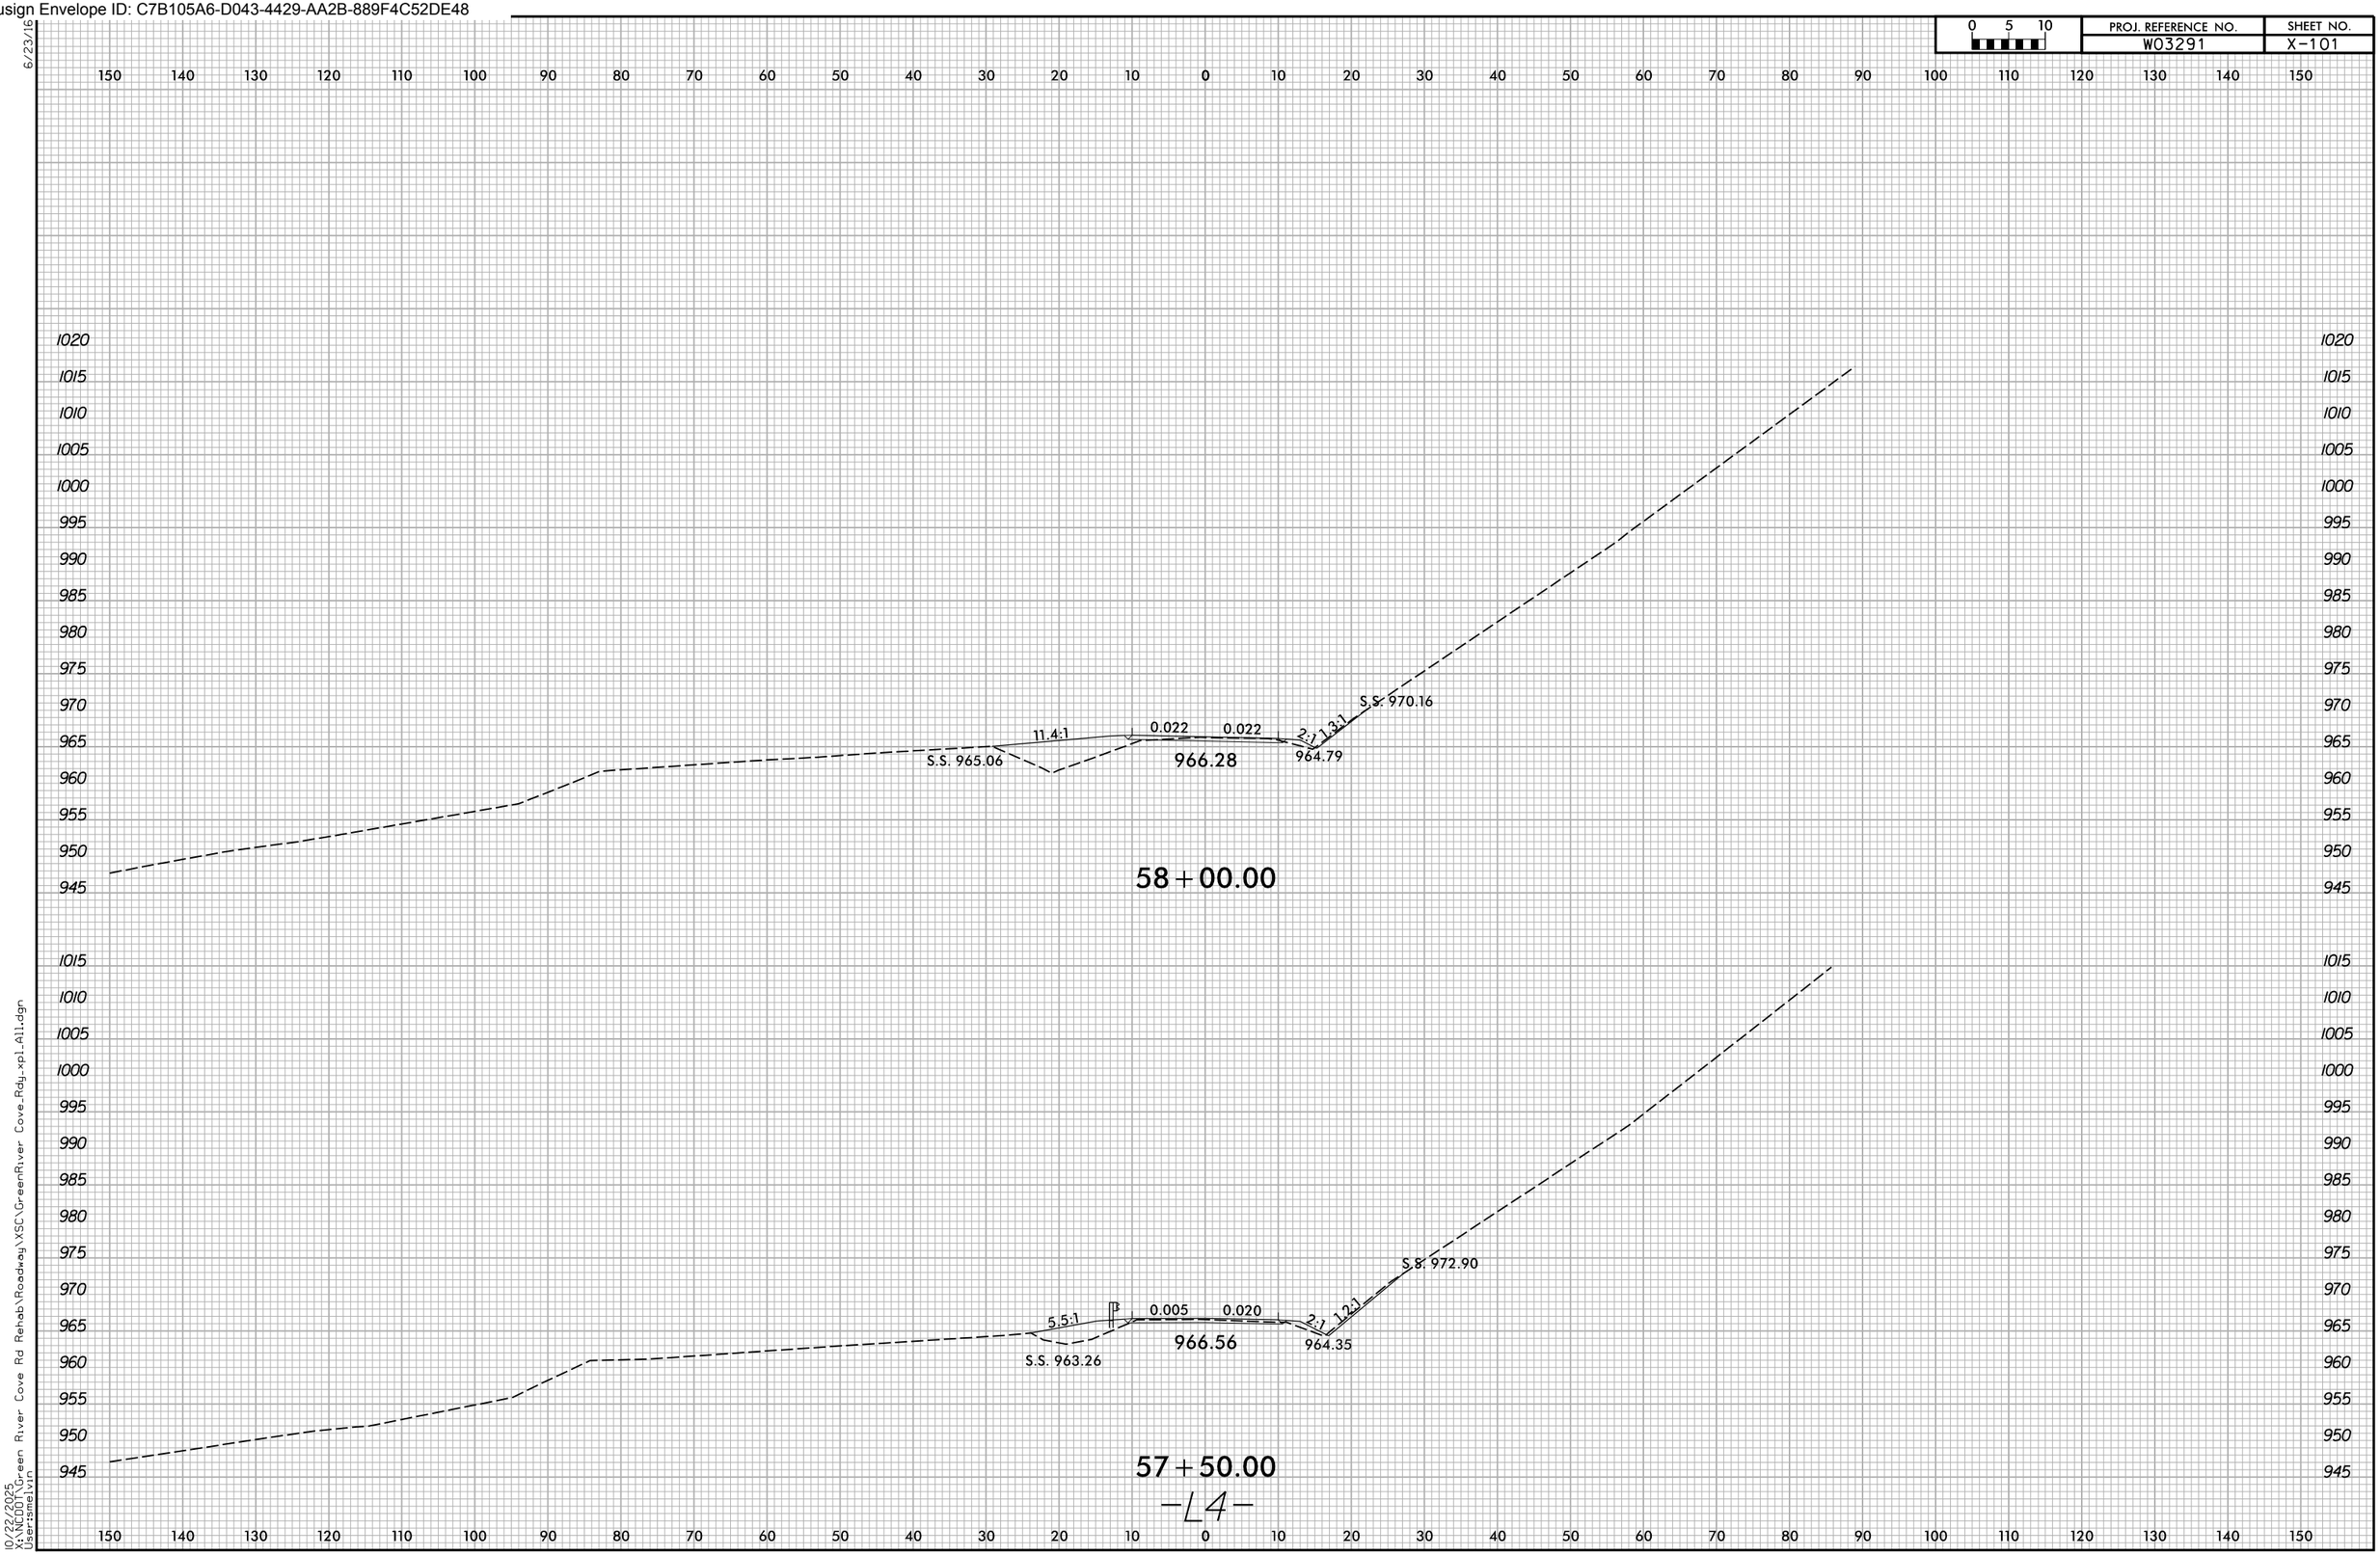

10/22/2025
X:\NCDOT\Green River Cove Rd Rehab\Roadway\XSC\GreenRiver Cove_Rdy_xpl_All.dgn
User:smelvin

Docusign Envelope ID: C7B105A6-D043-4429-AA2B-889F4C52DE48

0 5 10	PROJ. REFERENCE NO.	SHEET NO.
	W03291	X-102

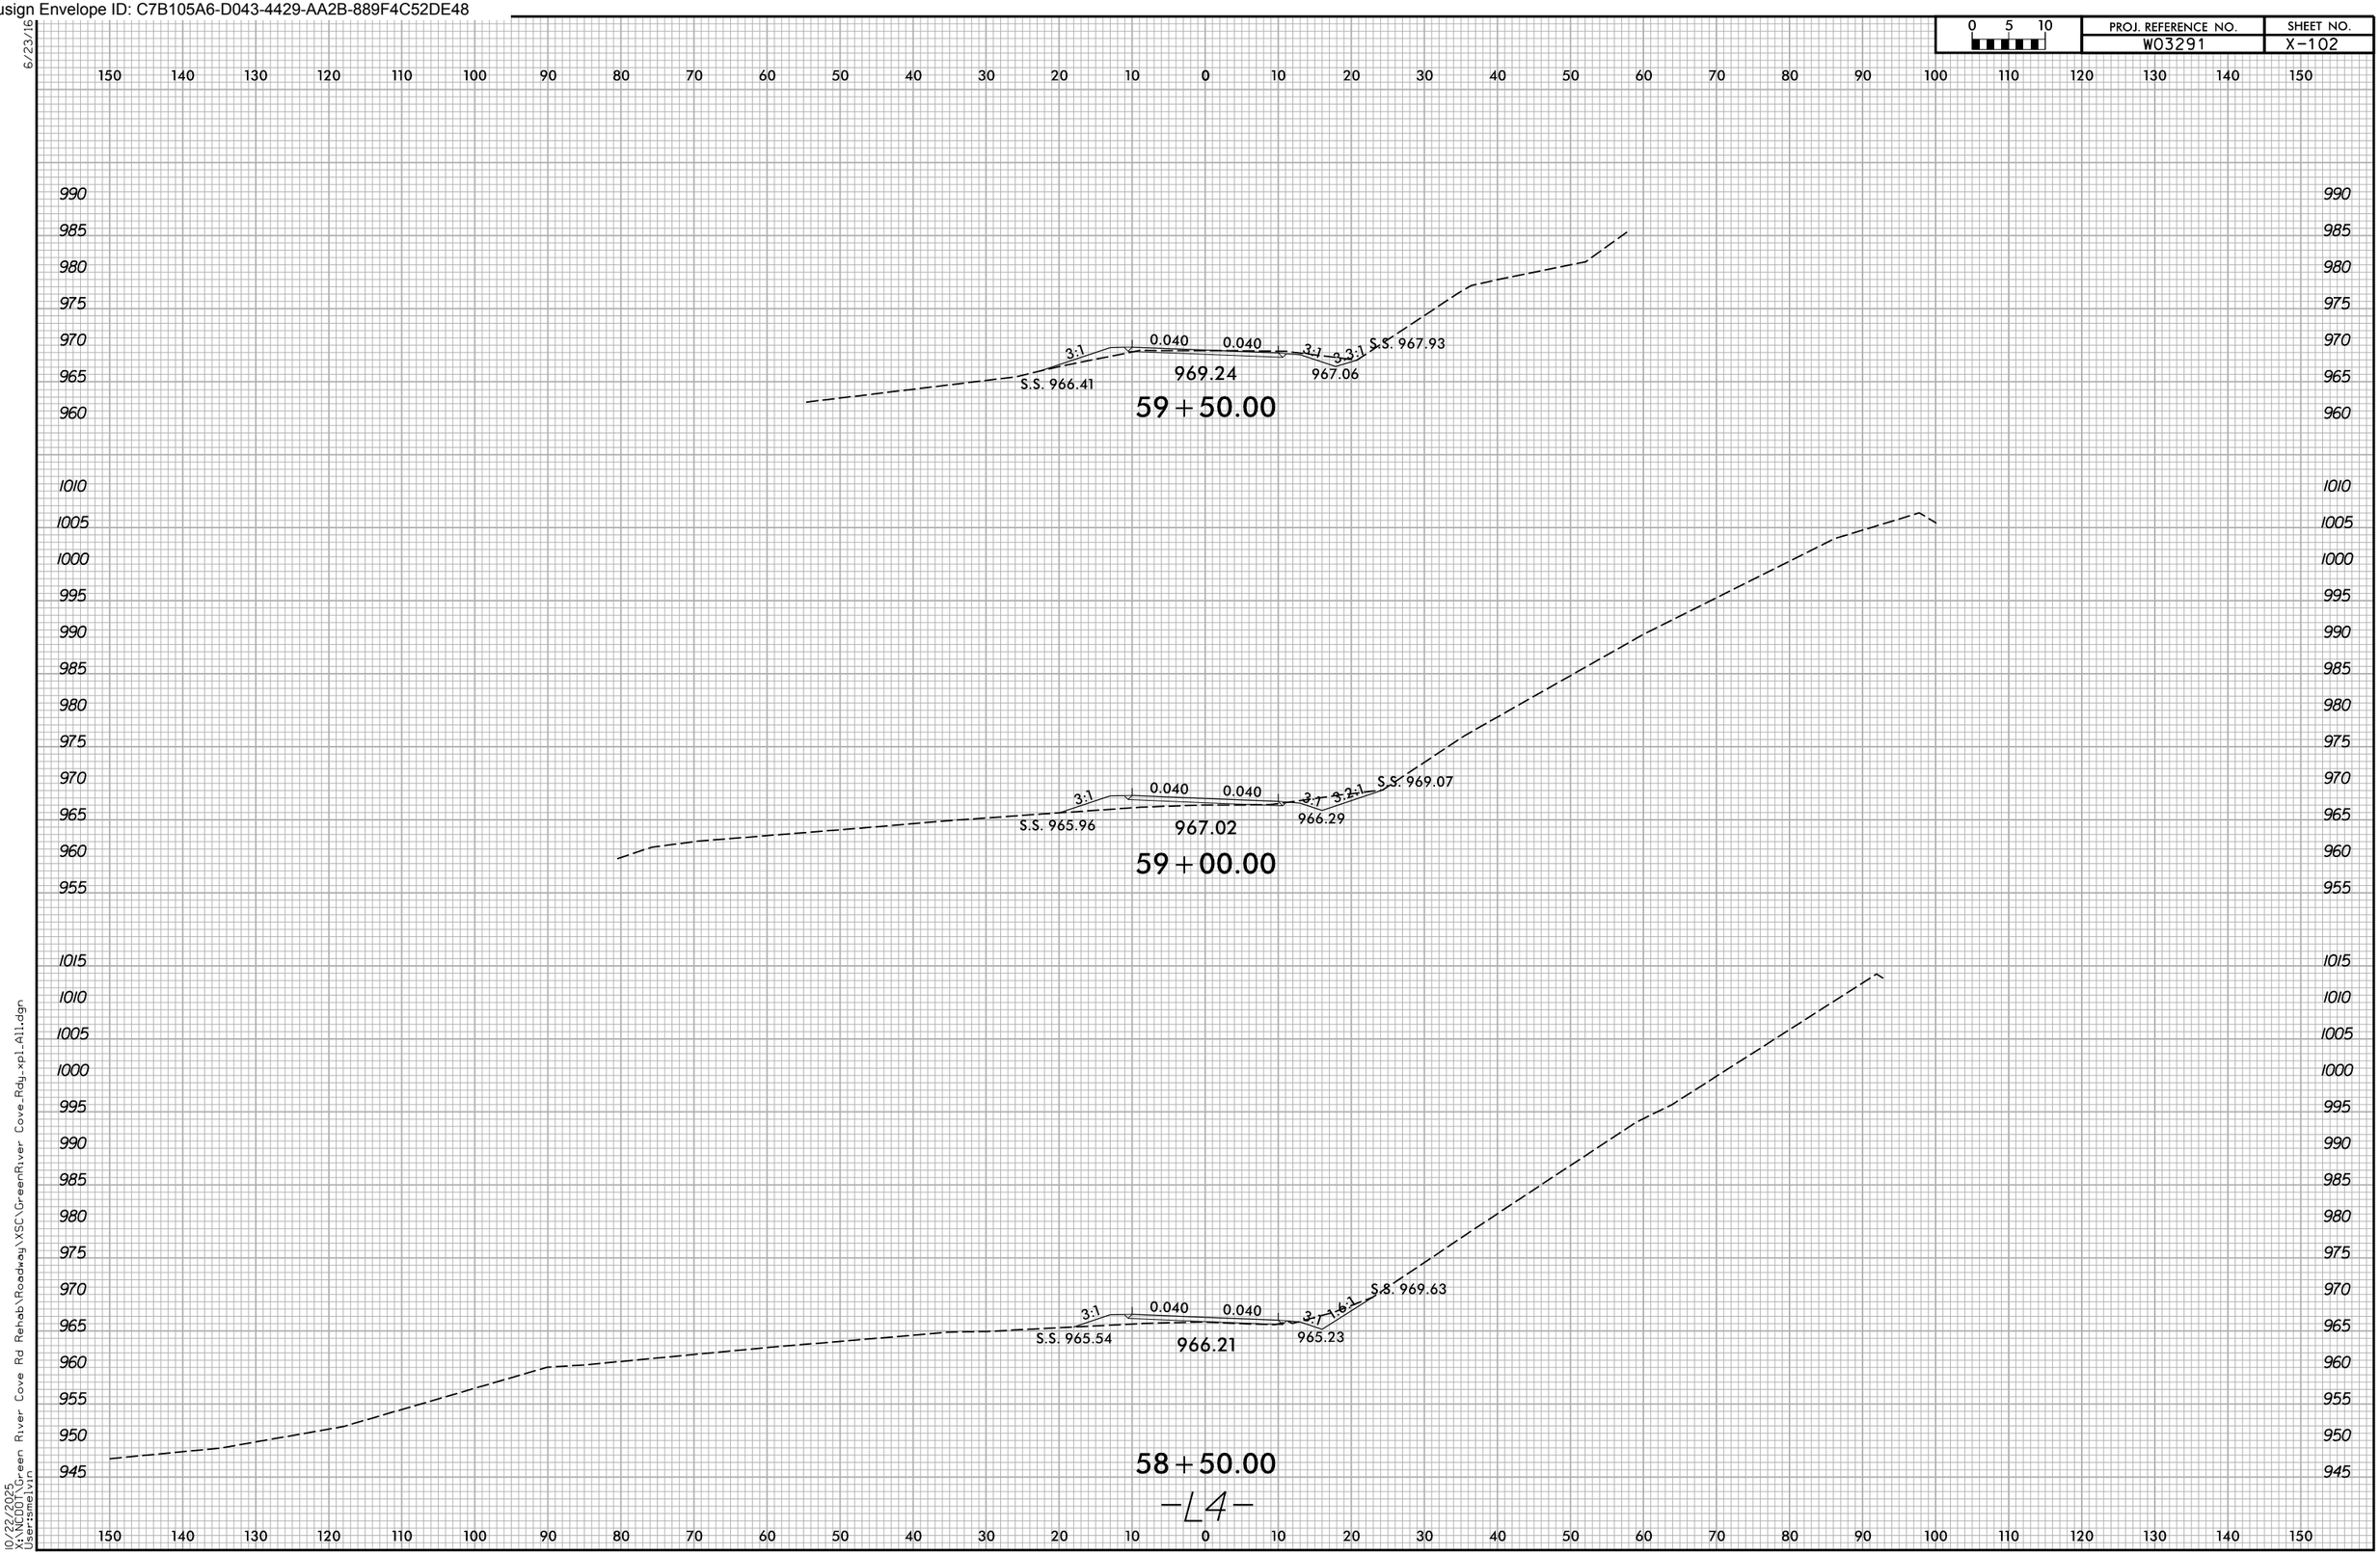

Docusign Envelope ID: C7B105A6-D043-4429-AA2B-889F4C52DE48

0 5 10	PROJ. REFERENCE NO.	SHEET NO.
	W03291	X-103

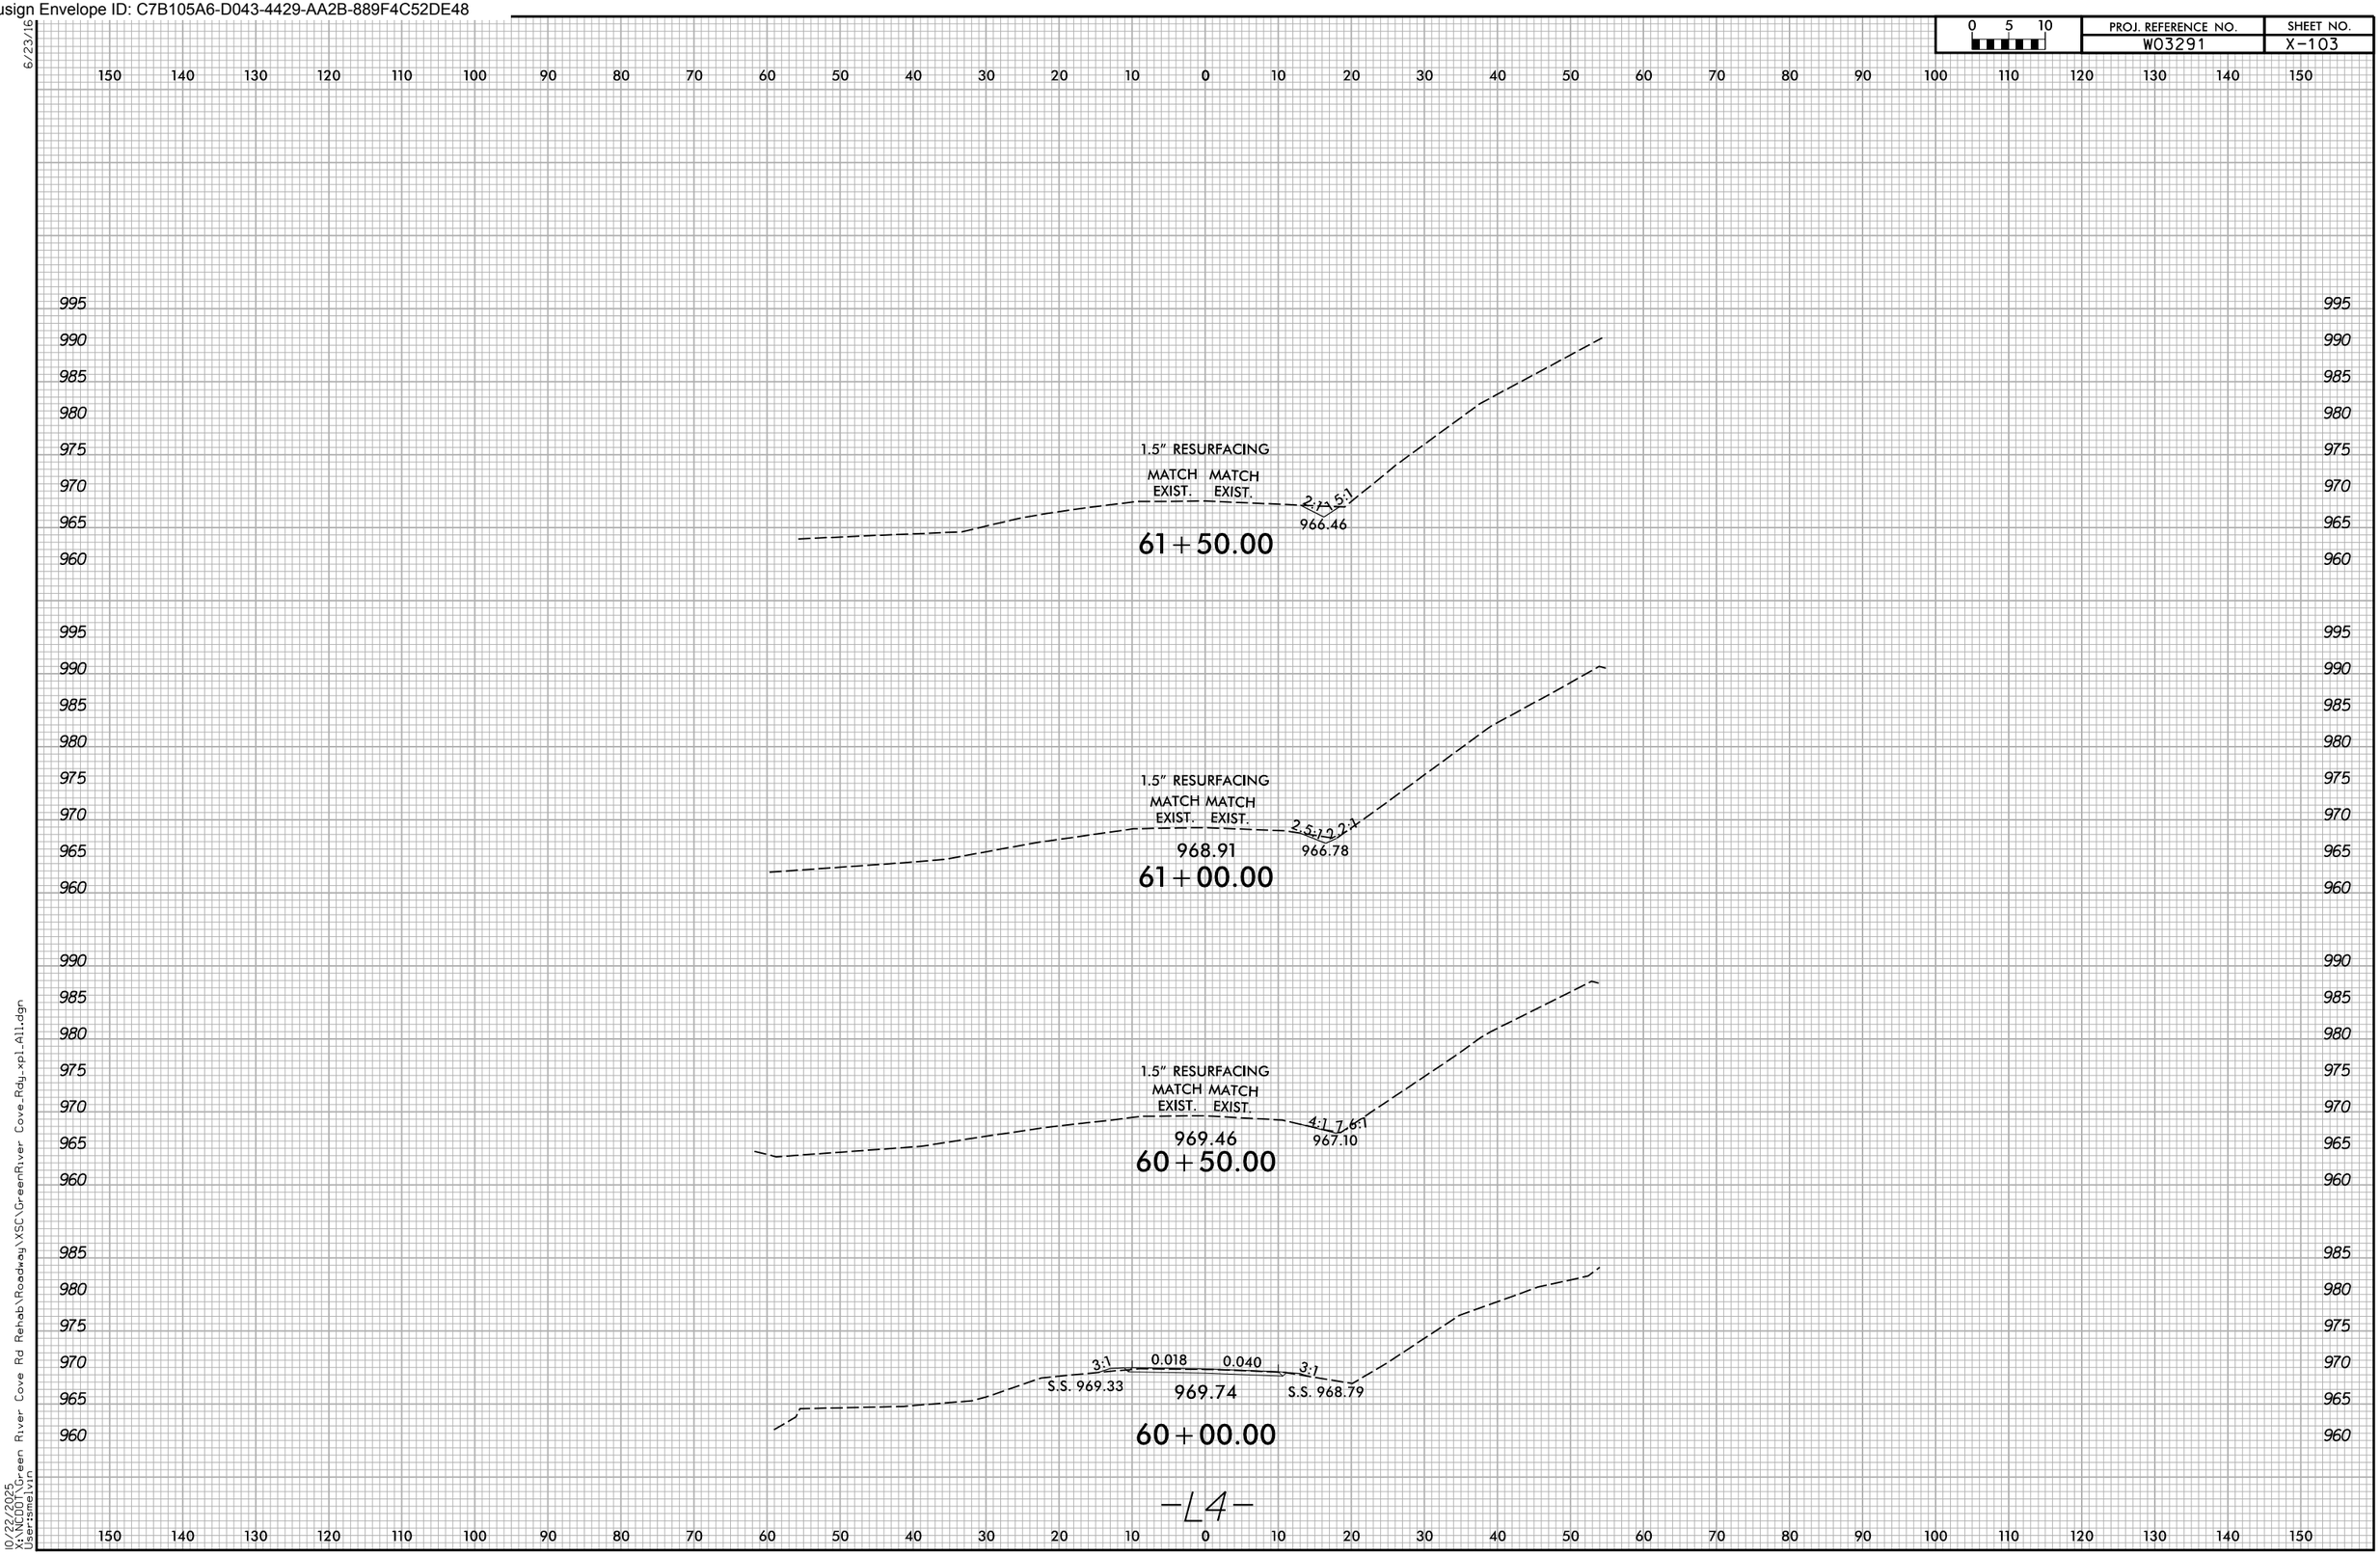

Docusign Envelope ID: C7B105A6-D043-4429-AA2B-889F4C52DE48

6/23/16

0 5 10	PROJ. REFERENCE NO.	SHEET NO.
	W03291	X-104

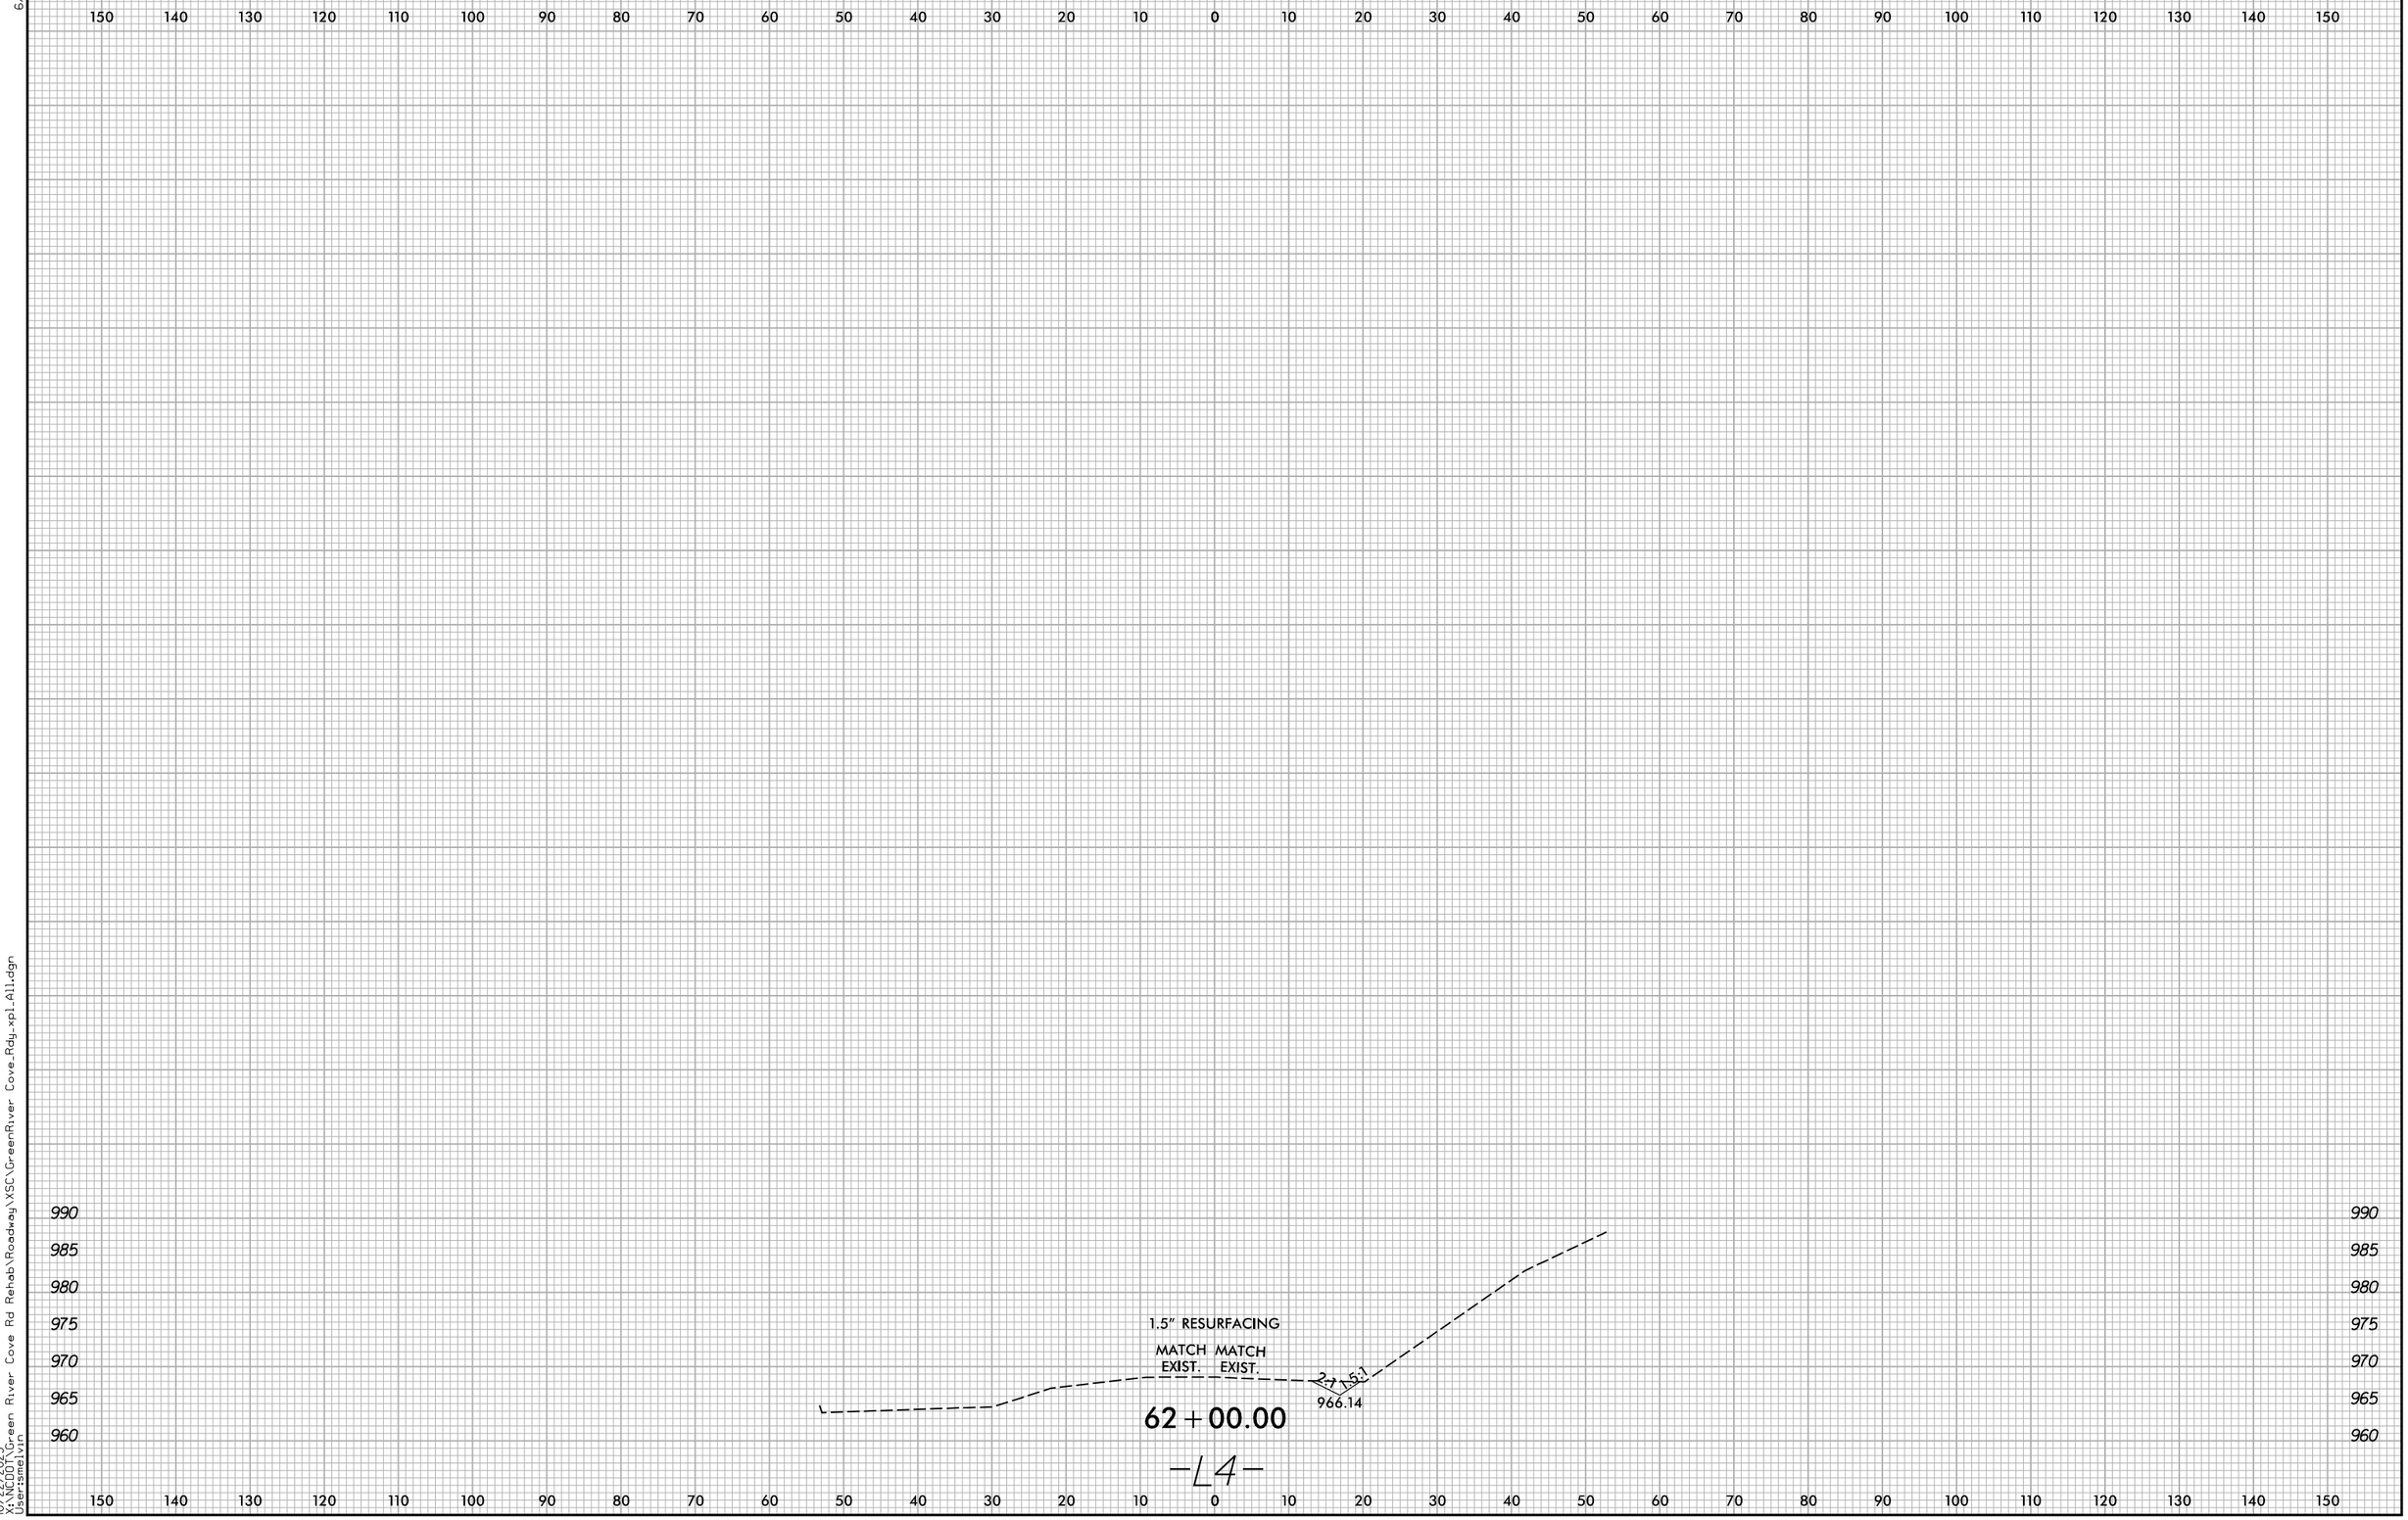

10/22/2025
X:\NCDOT\Green River Cove Rd Rehab\Roadway\XSC\GreenRiver Cove_Rdy_xpl_All.dgn
User:smelvin

Docusign Envelope ID: C7B105A6-D043-4429-AA2B-889F4C52DE48

6/23/16

0 5 10	PROJ. REFERENCE NO.	SHEET NO.
	W03291	X-105

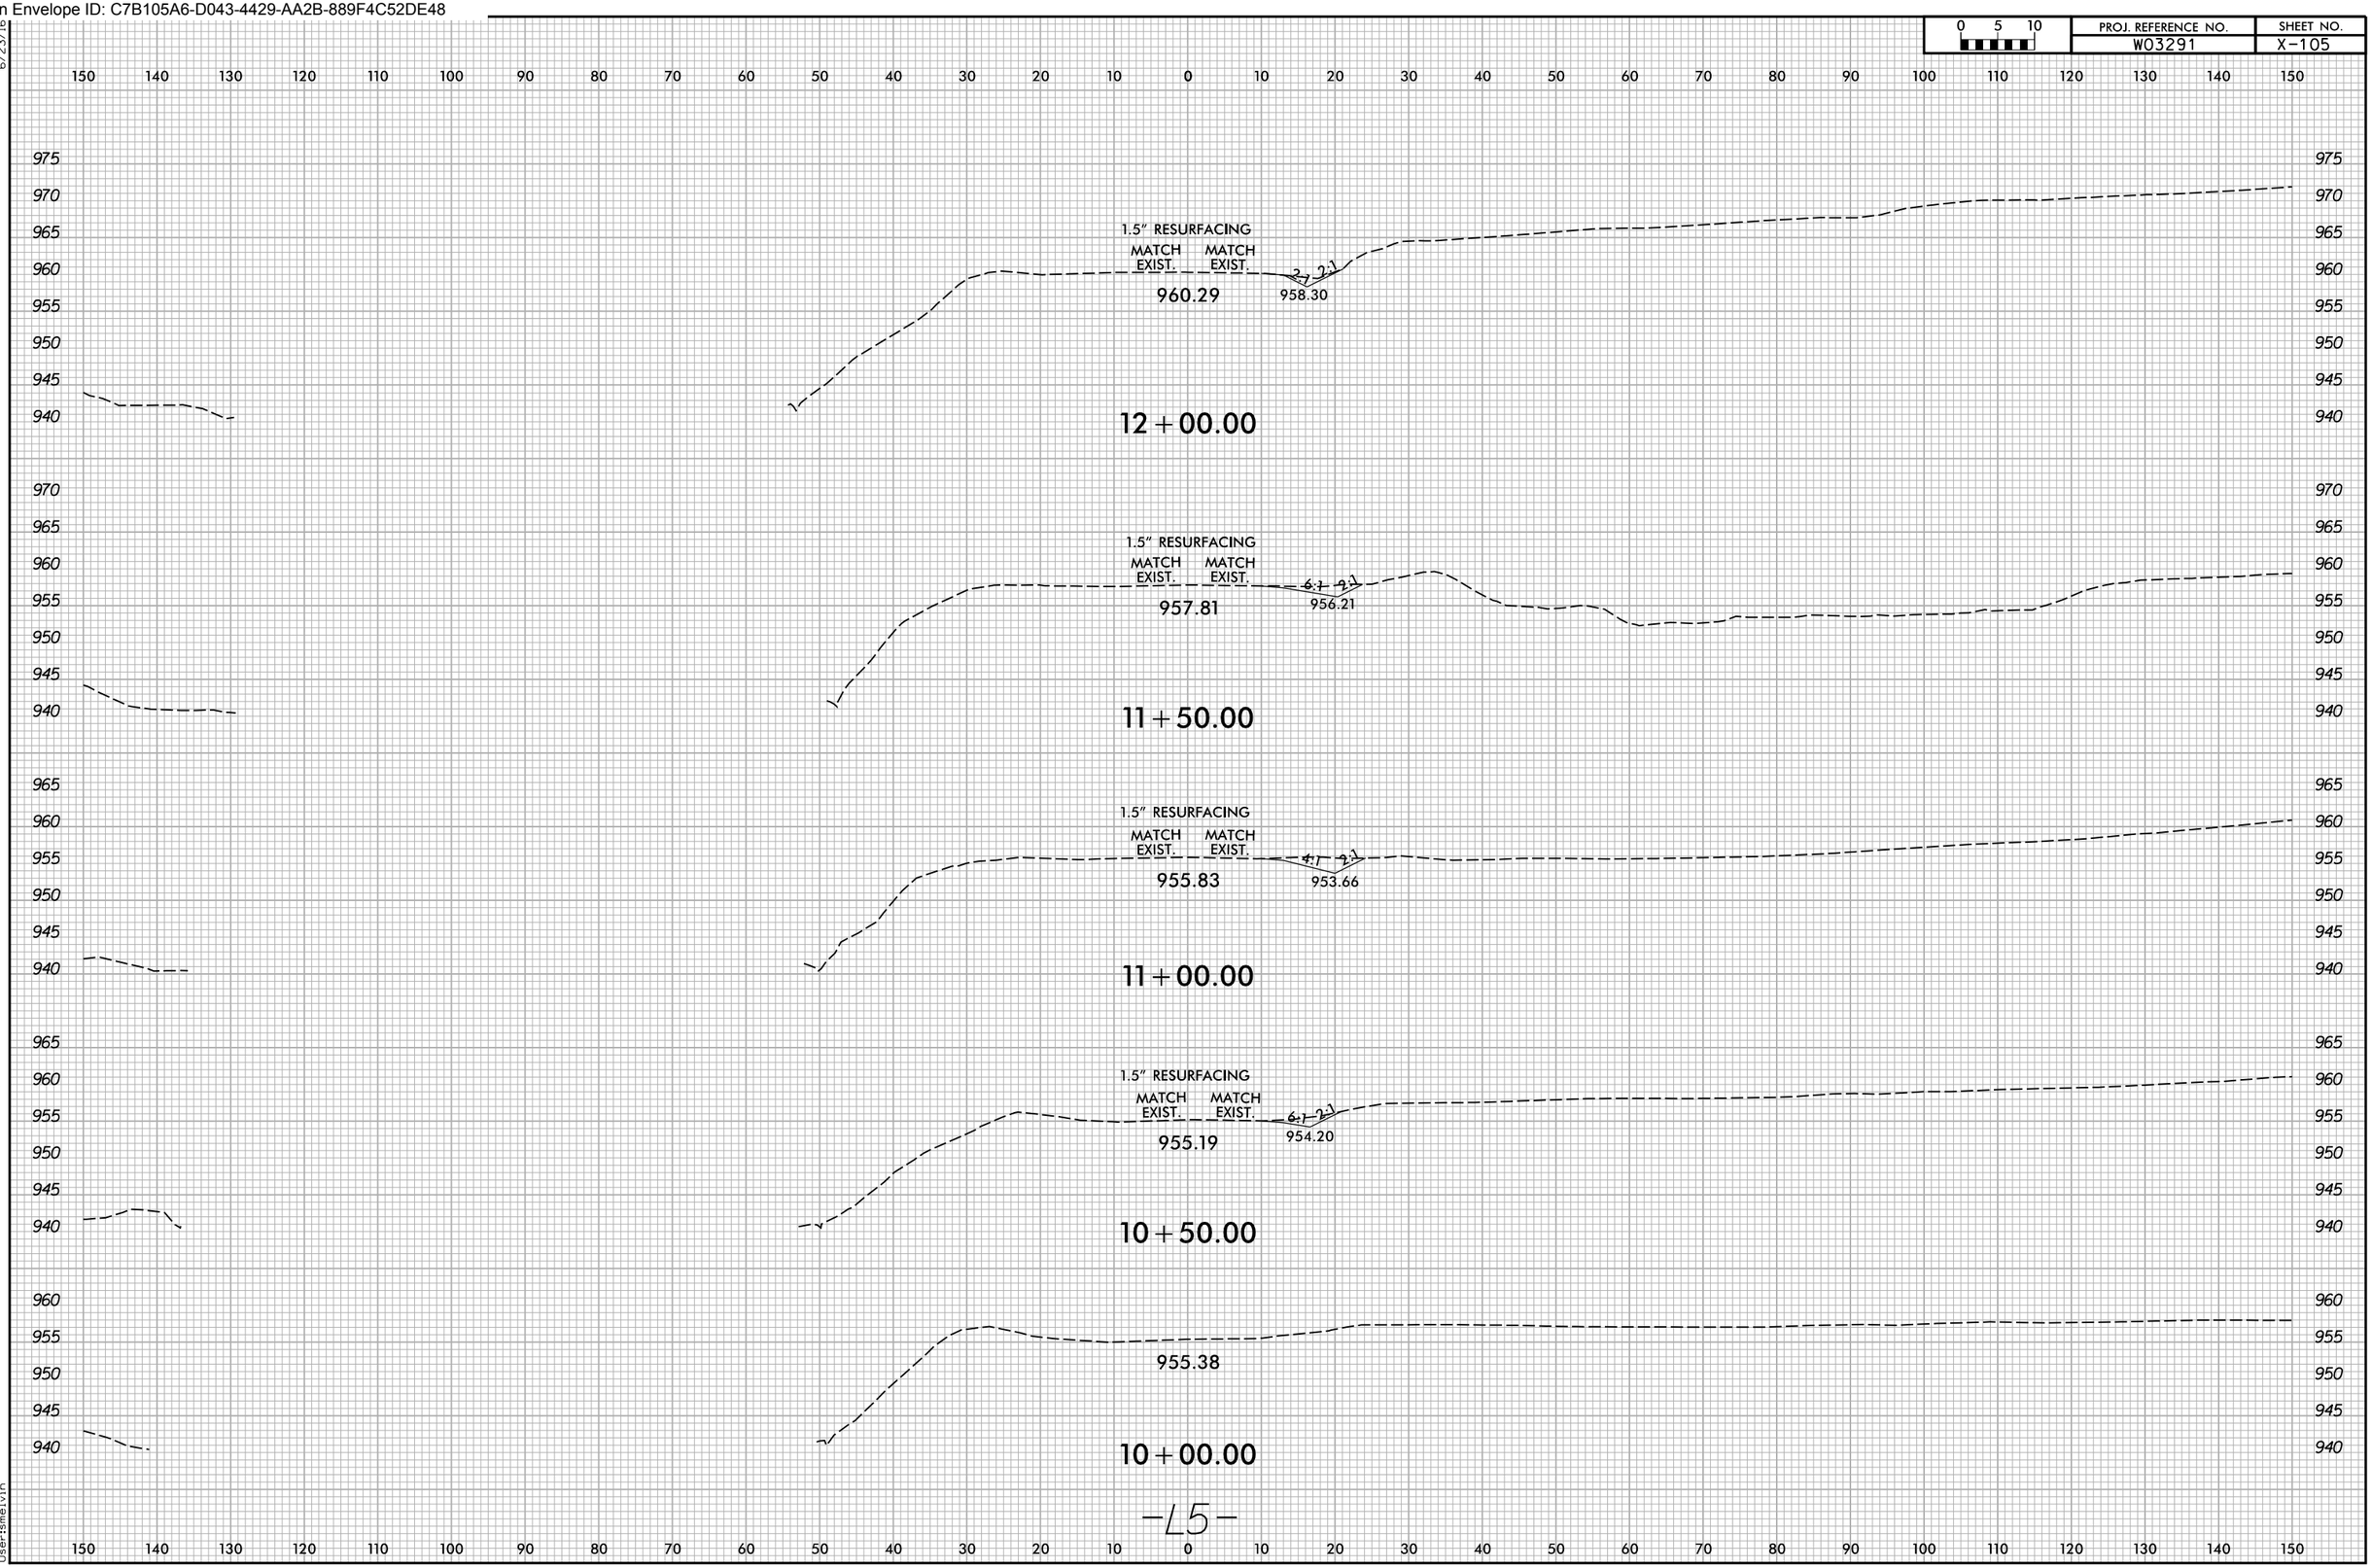

10/22/2025
X:\NCDOT\Green River Cove Rd Rehab\Roadway\XSC\GreenRiver Cove_Rdy_xpl_All.dgn
User:smelvin

Docusign Envelope ID: C7B105A6-D043-4429-AA2B-889F4C52DE48

0 5 10	PROJ. REFERENCE NO.	SHEET NO.
	W03291	X-106

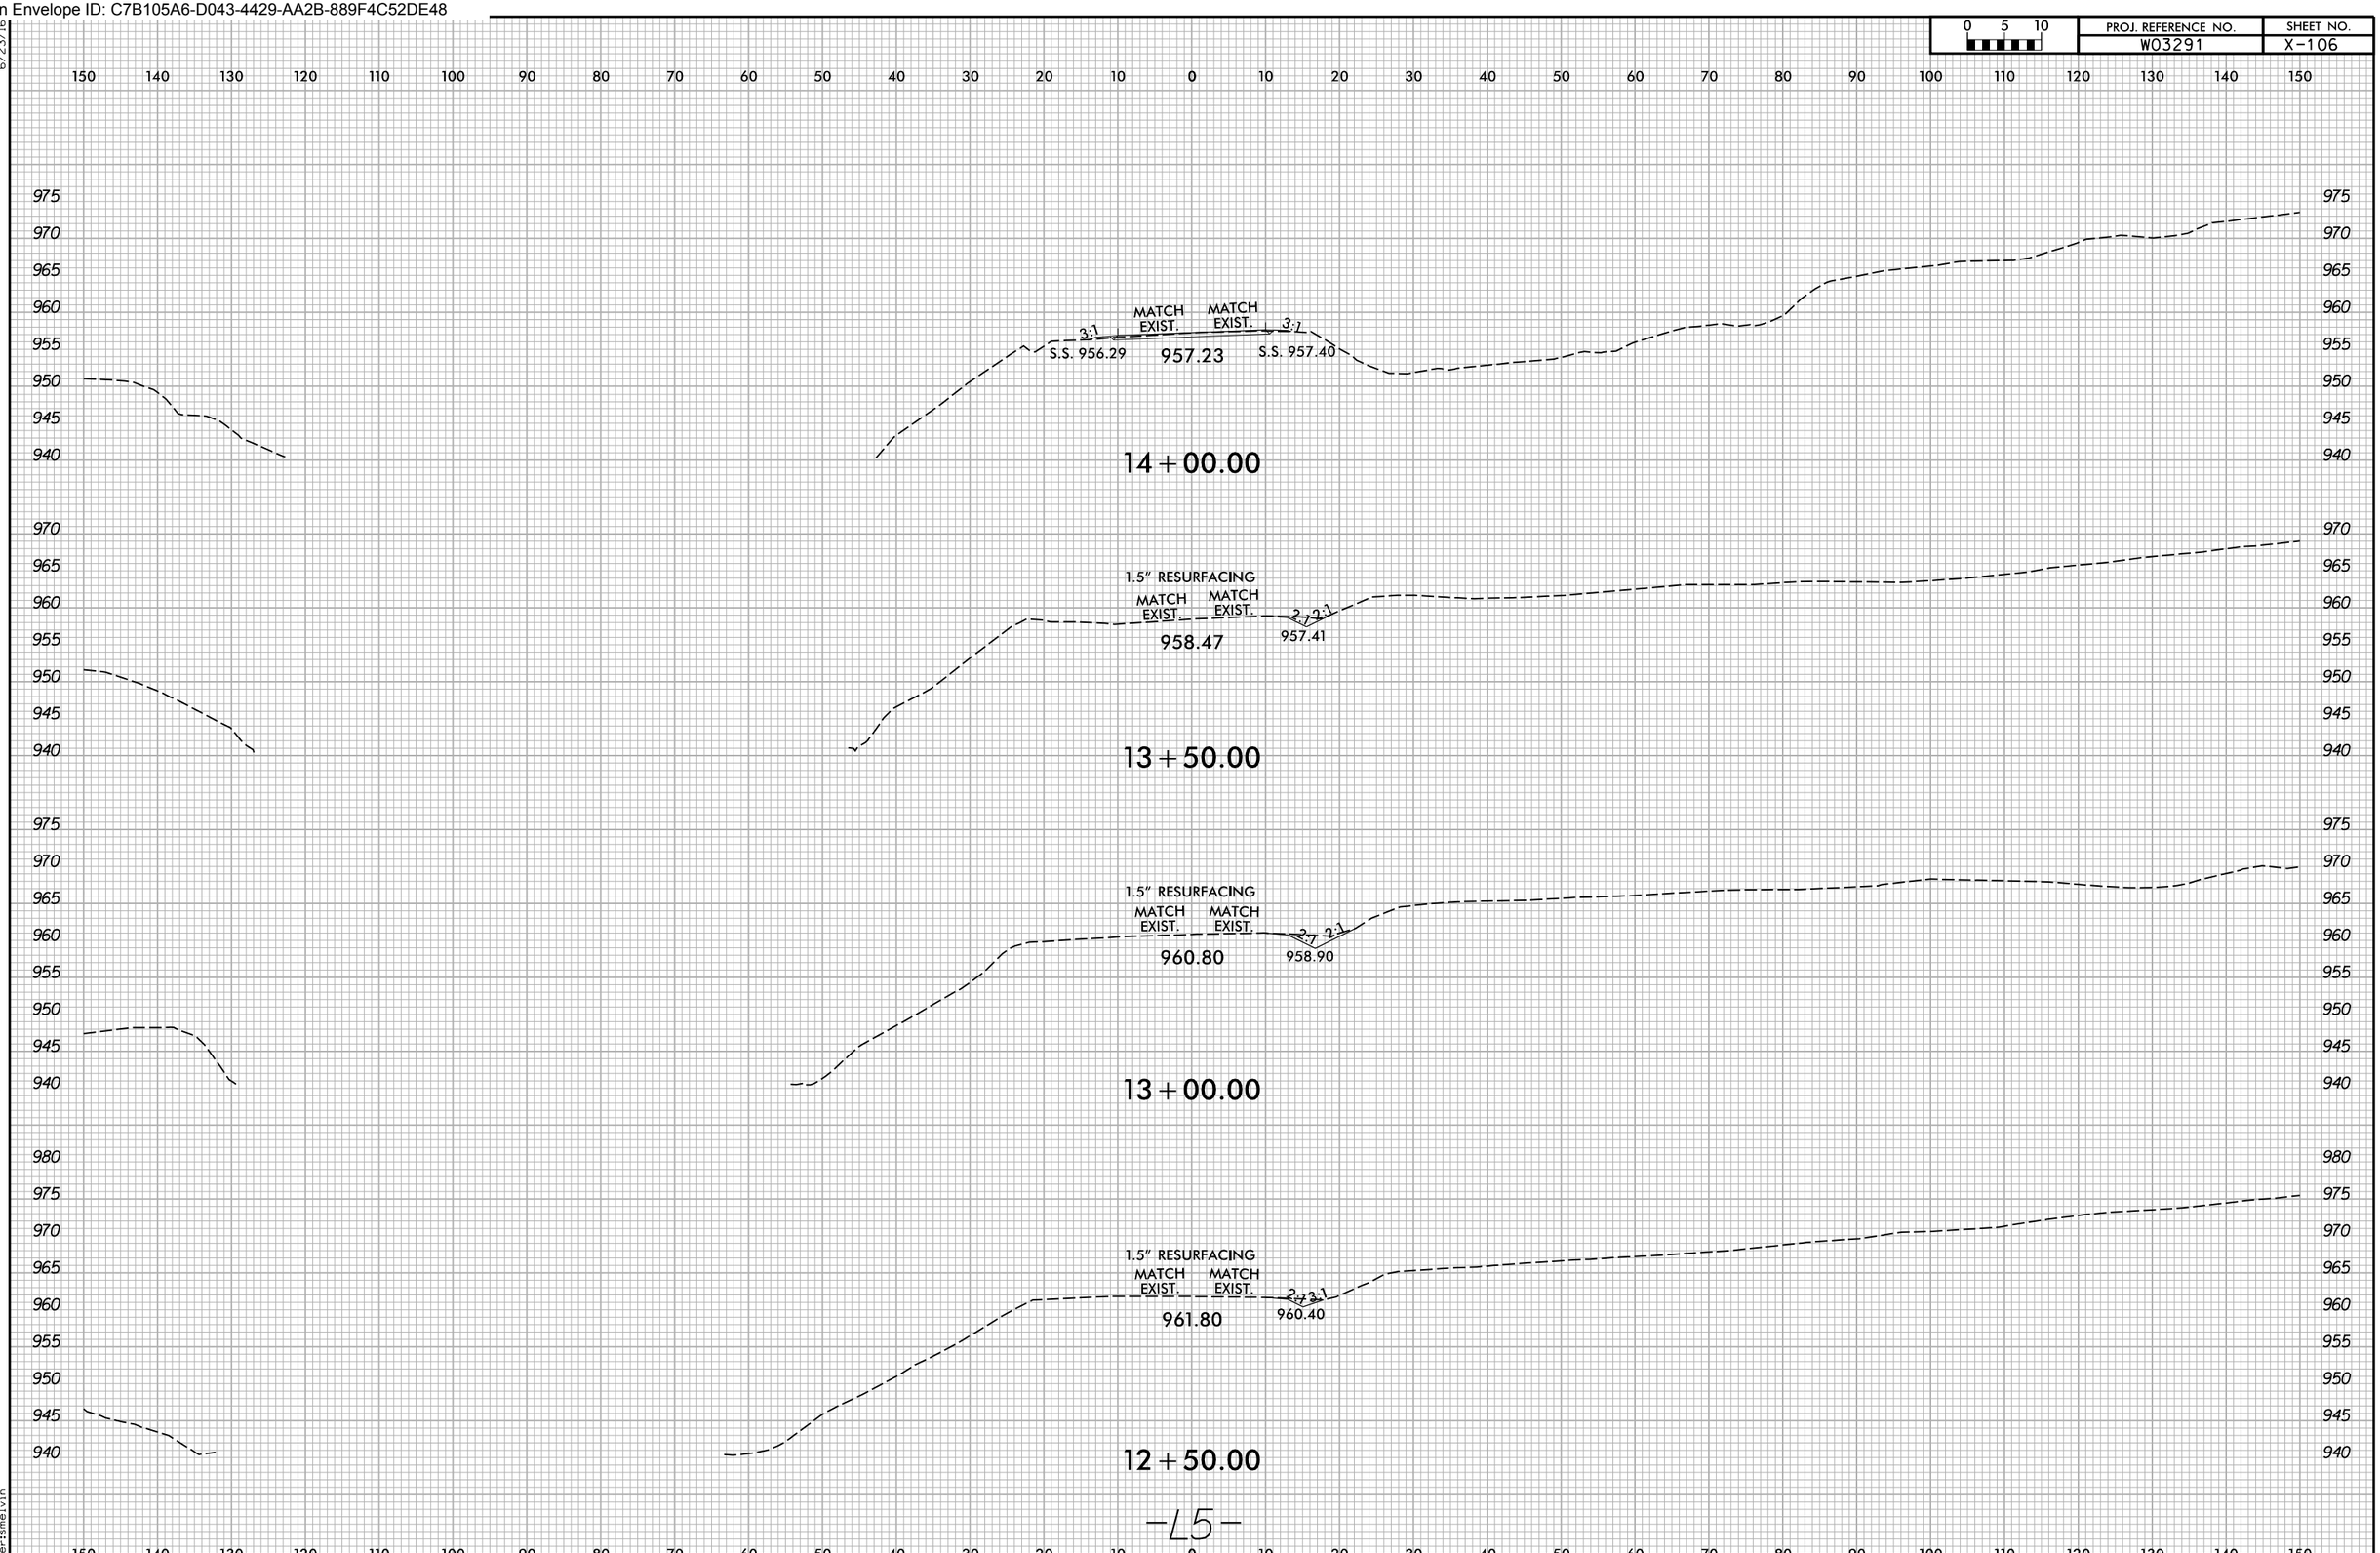

6/23/16
10/22/2025
X:\NCDOT\Green River Cove Rd Rehab\Roadway\XSC\GreenRiver Cove_Rdy_xpl_All.dgn
User:smelvin

Docusign Envelope ID: C7B105A6-D043-4429-AA2B-889F4C52DE48

0 5 10	PROJ. REFERENCE NO.	SHEET NO.
	W03291	X-107

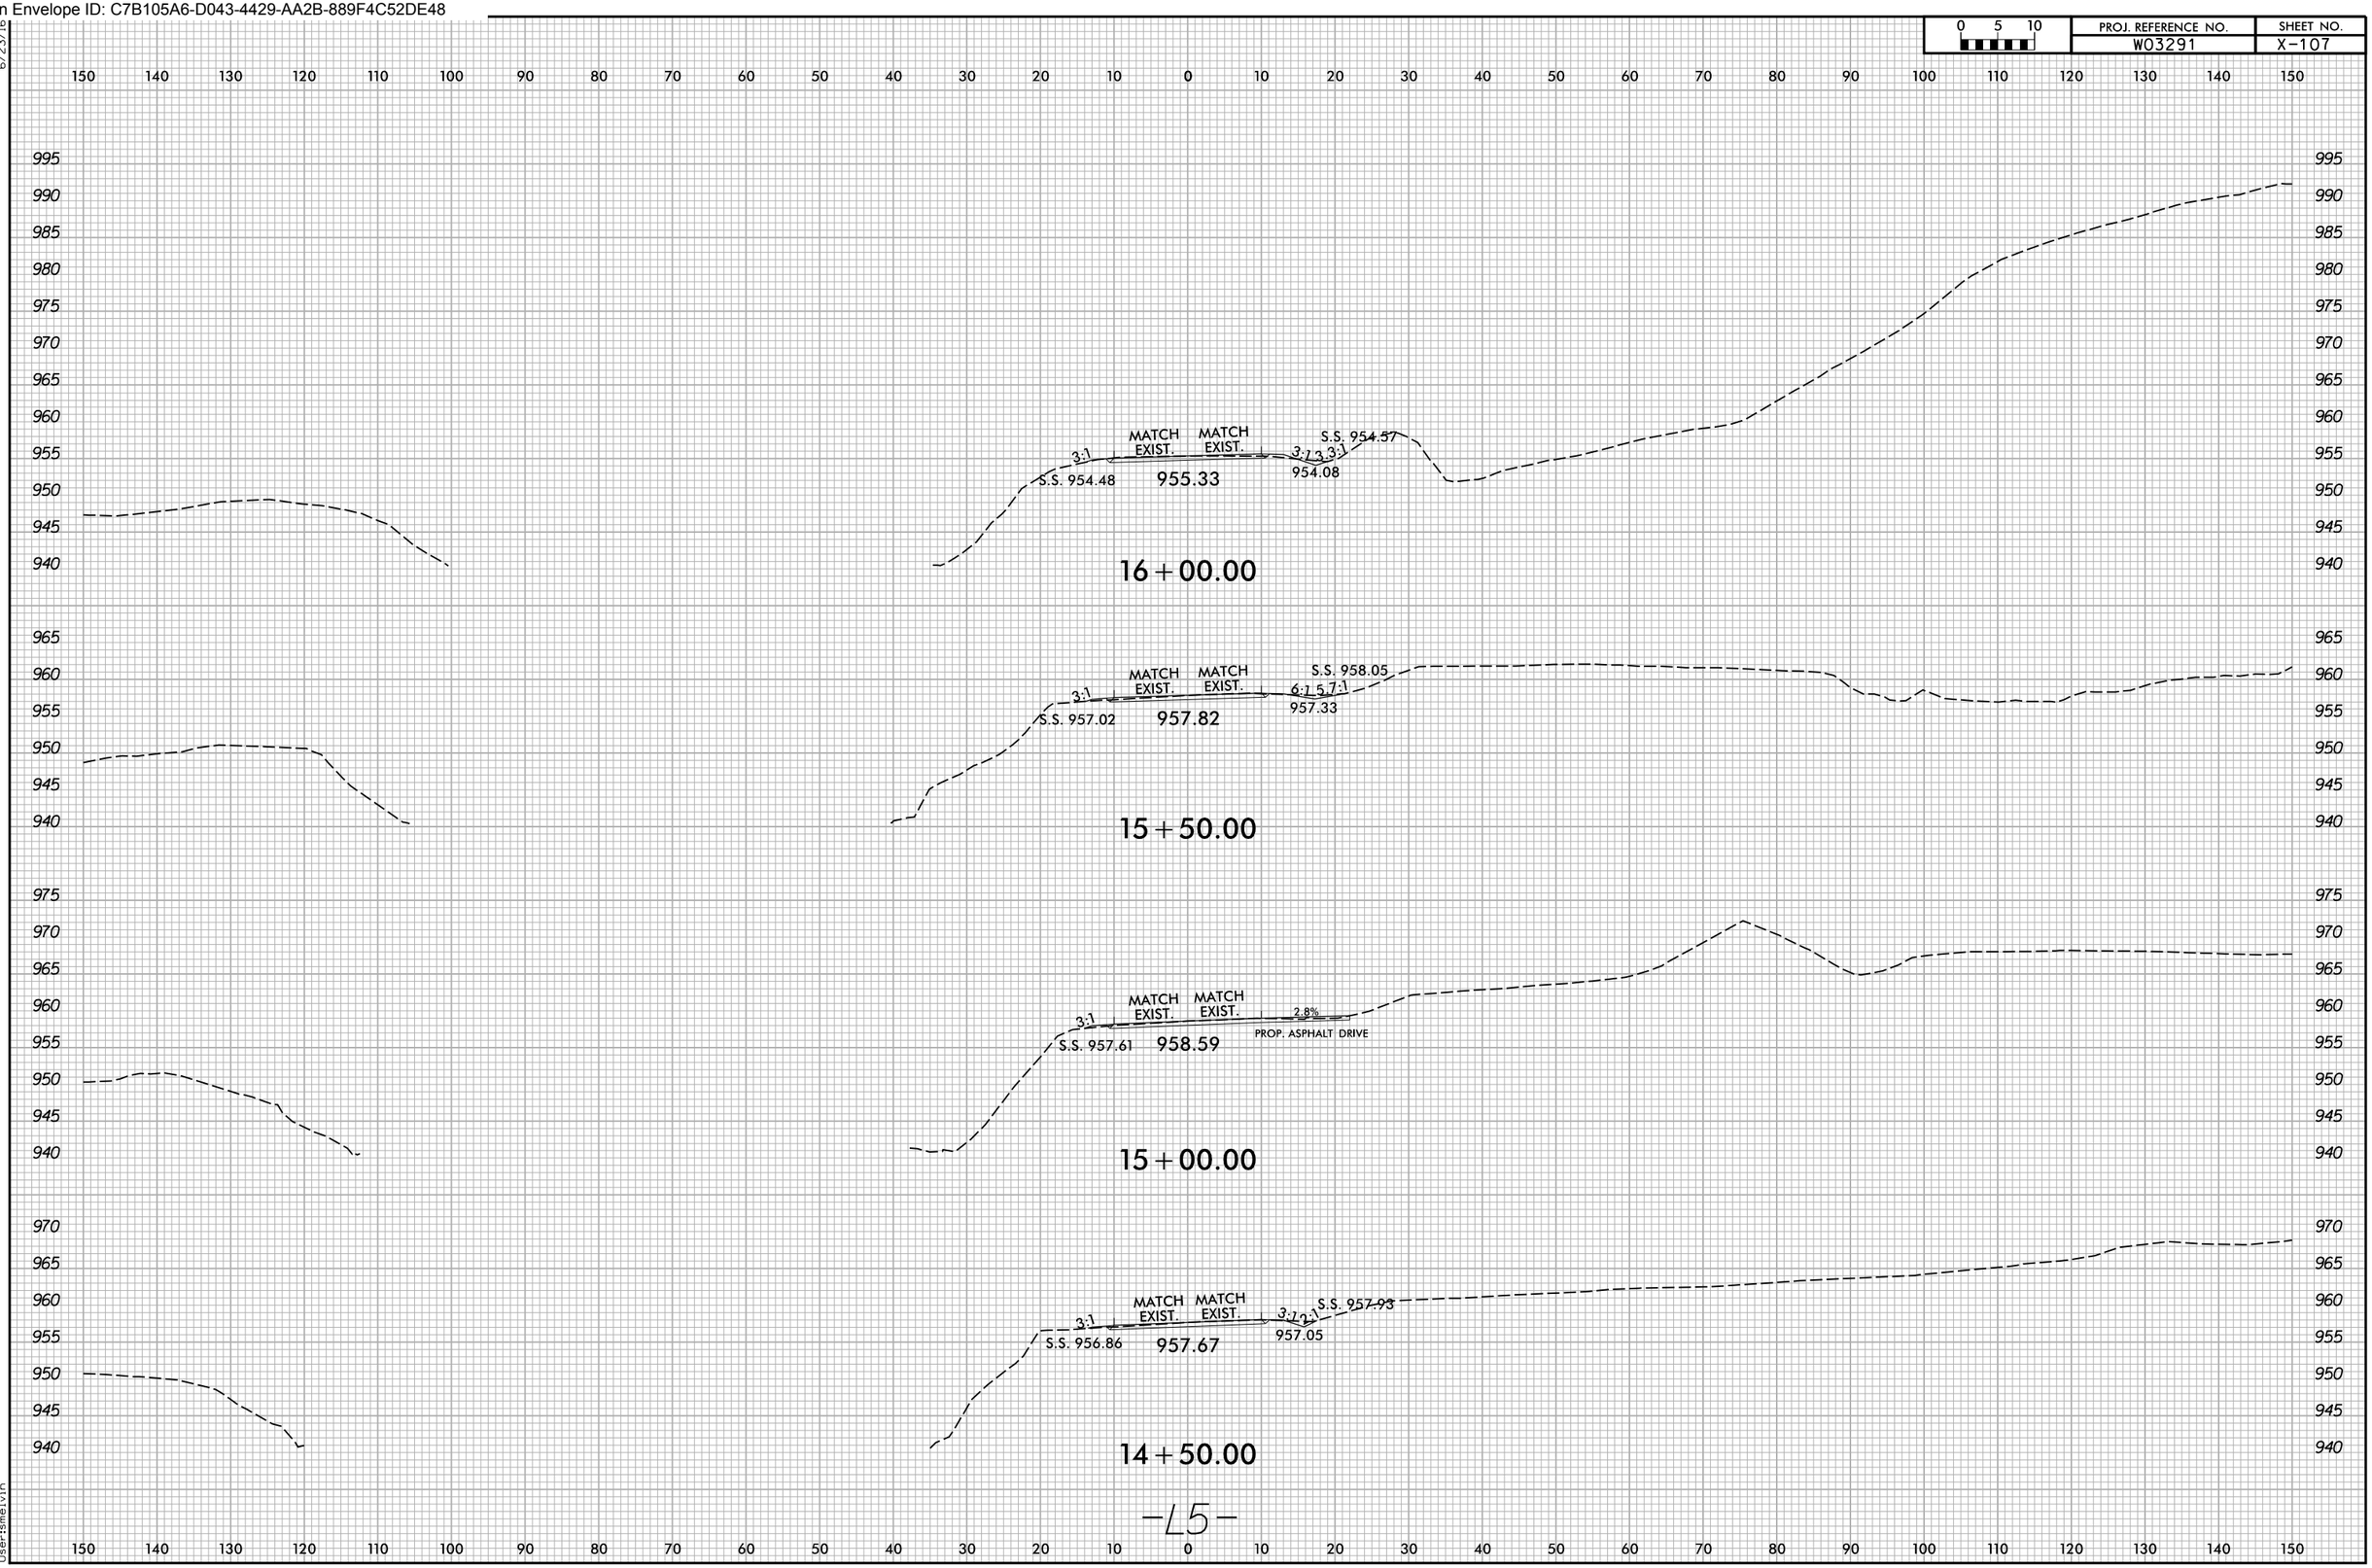

6/23/16
10/22/2025
X:\NCDOT\Green River Cove Rd Rehab\Roadway\XSC\GreenRiver Cove_Rdy_xpl_All.dgn
User:smelvin

Docusign Envelope ID: C7B105A6-D043-4429-AA2B-889F4C52DE48

0 5 10	PROJ. REFERENCE NO.	SHEET NO.
	W03291	X-108

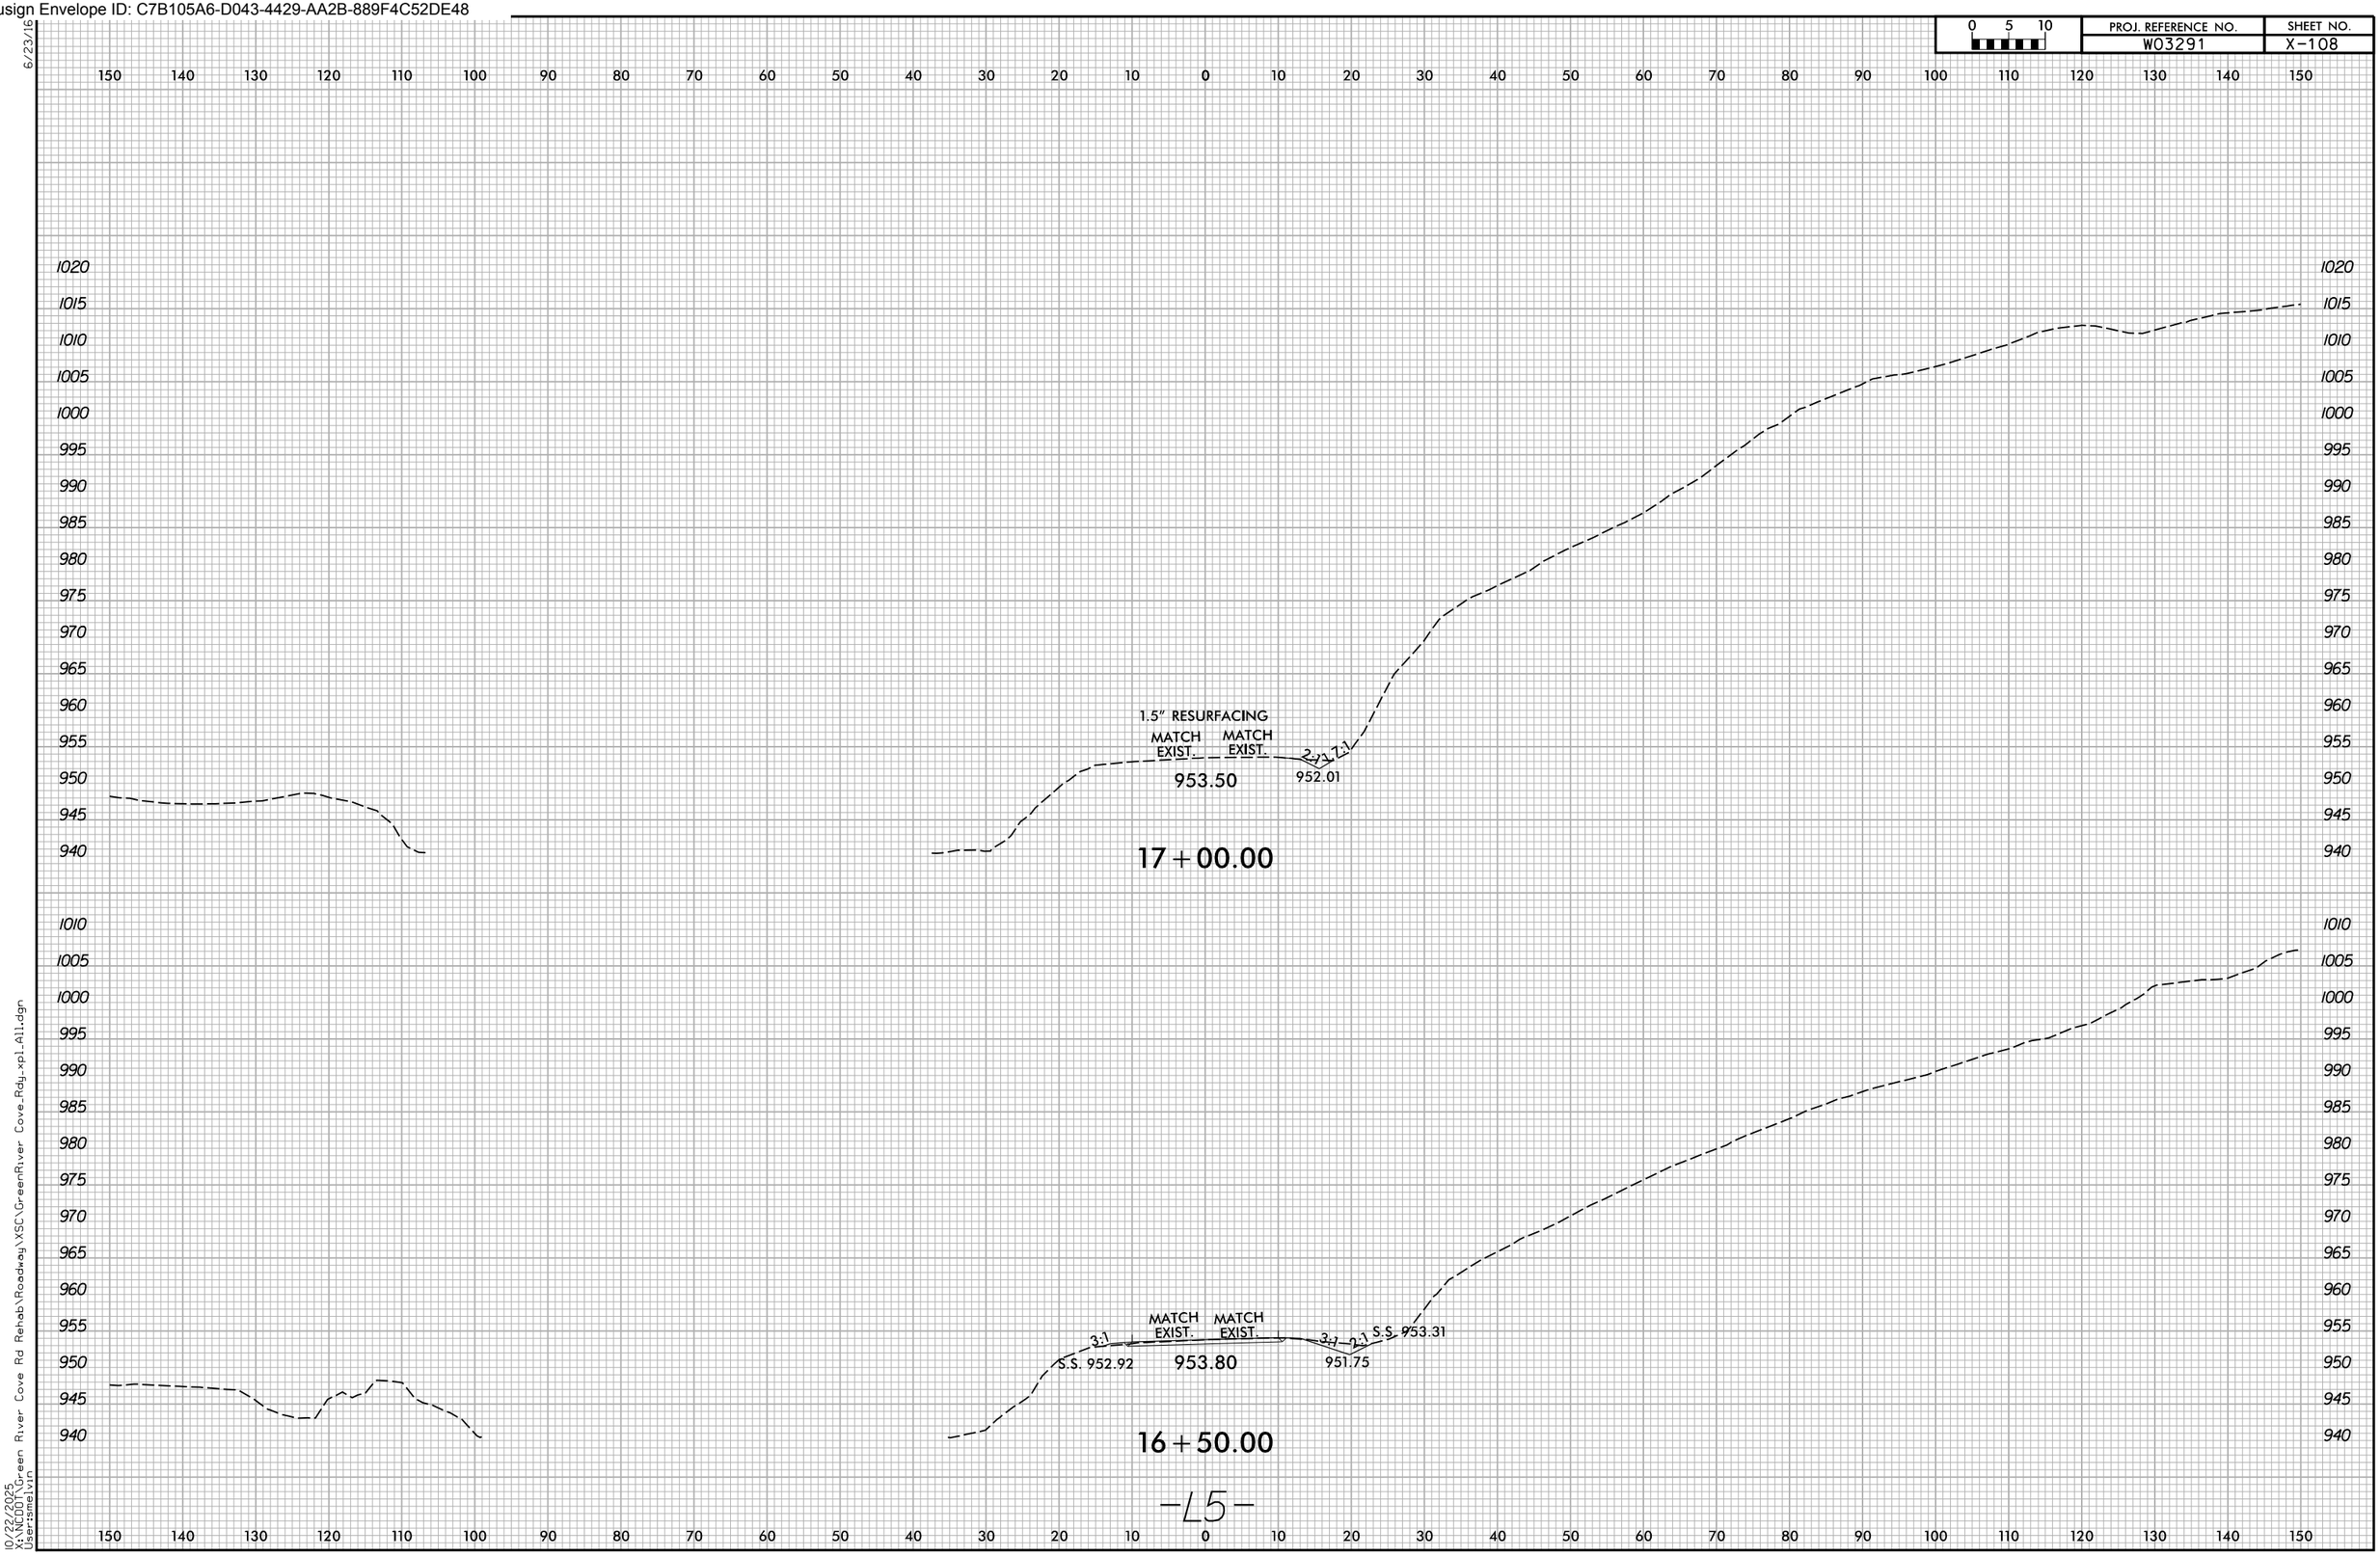

10/22/2025
X:\NCDOT\Green River Cove Rd Rehab\Roadway\XSC\GreenRiver Cove_Rdg_xpl_All.dgn
User:smelvin

Docusign Envelope ID: C7B105A6-D043-4429-AA2B-889F4C52DE48

6/23/16

0 5 10	PROJ. REFERENCE NO.	SHEET NO.
	W03291	X-109

10/22/2025
X:\NCDOT\Green River Cove Rd Rehab\Roadway\XSC\GreenRiver Cove_Rdy_xpl_All.dgn
User:smelvin

Docusign Envelope ID: C7B105A6-D043-4429-AA2B-889F4C52DE48

6/23/16

0 5 10	PROJ. REFERENCE NO.	SHEET NO.
	W03291	X-110

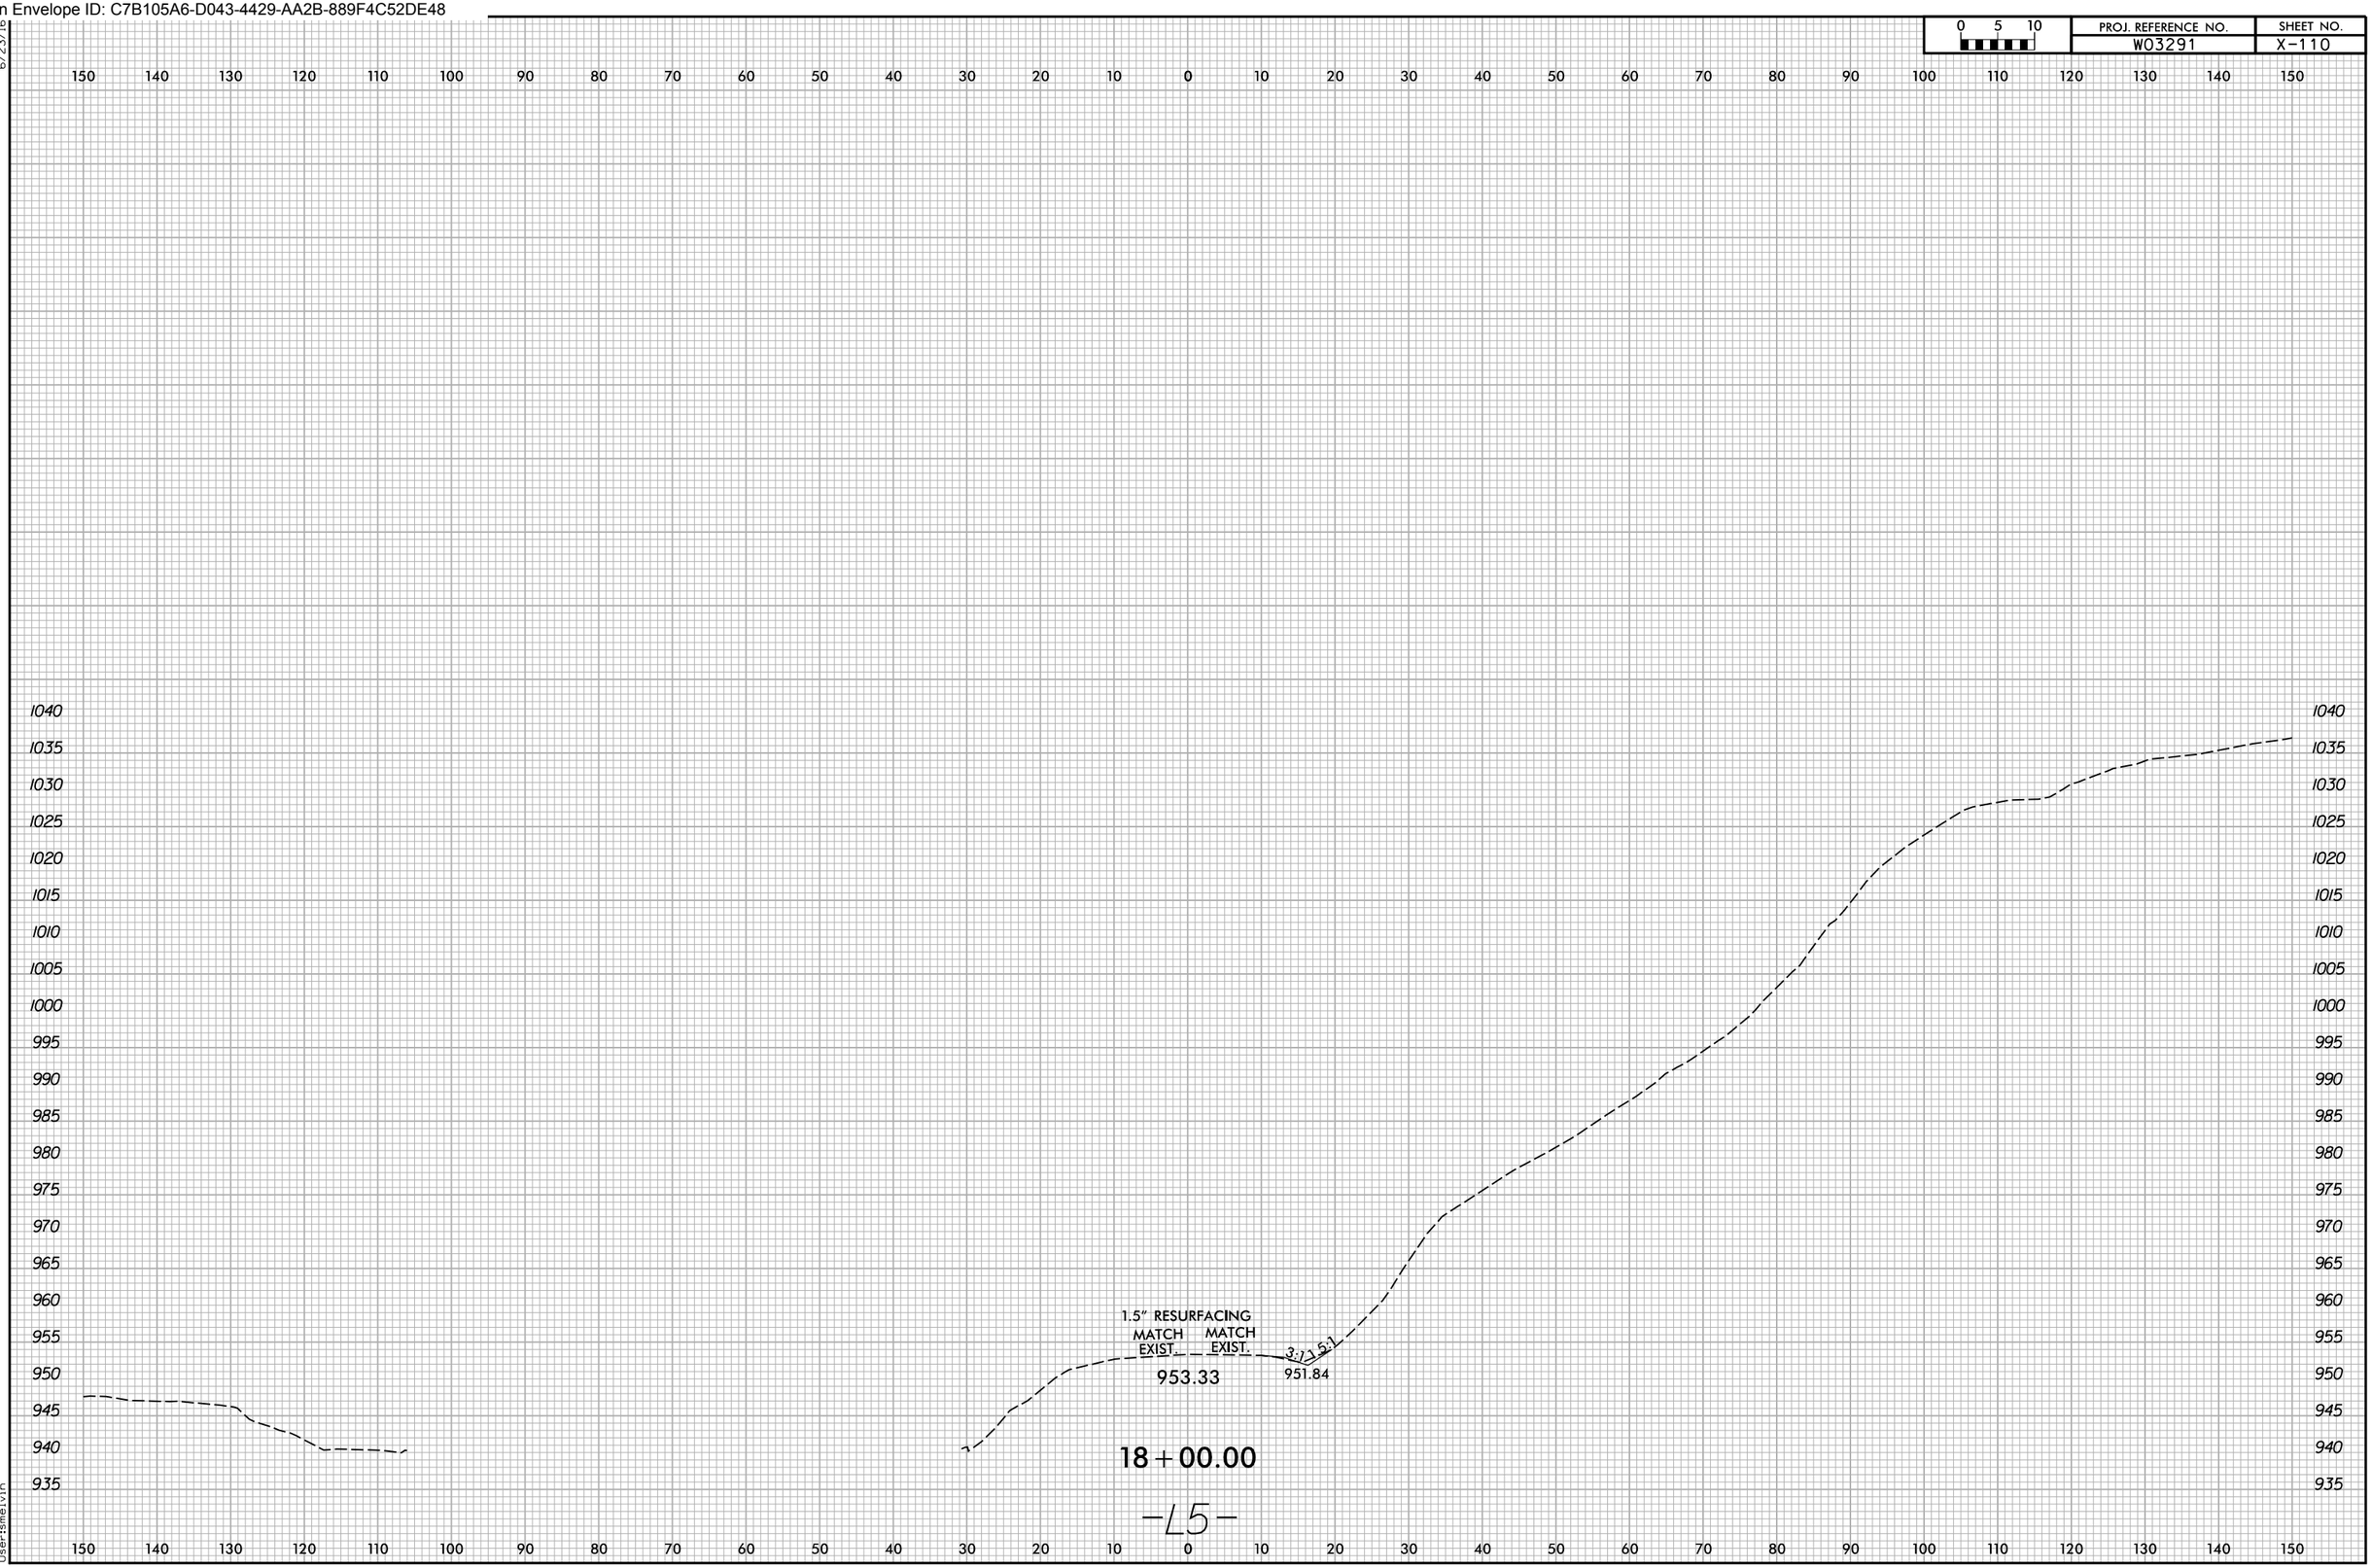

10/22/2025
X:\NCDOT\Green River Cove Rd Rehab\Roadway\XSC\GreenRiver Cove_Rdy_xpl_All.dgn
User:smelvin

Docusign Envelope ID: C7B105A6-D043-4429-AA2B-889F4C52DE48

6/23/16

0 5 10	PROJ. REFERENCE NO.	SHEET NO.
	W03291	X-111

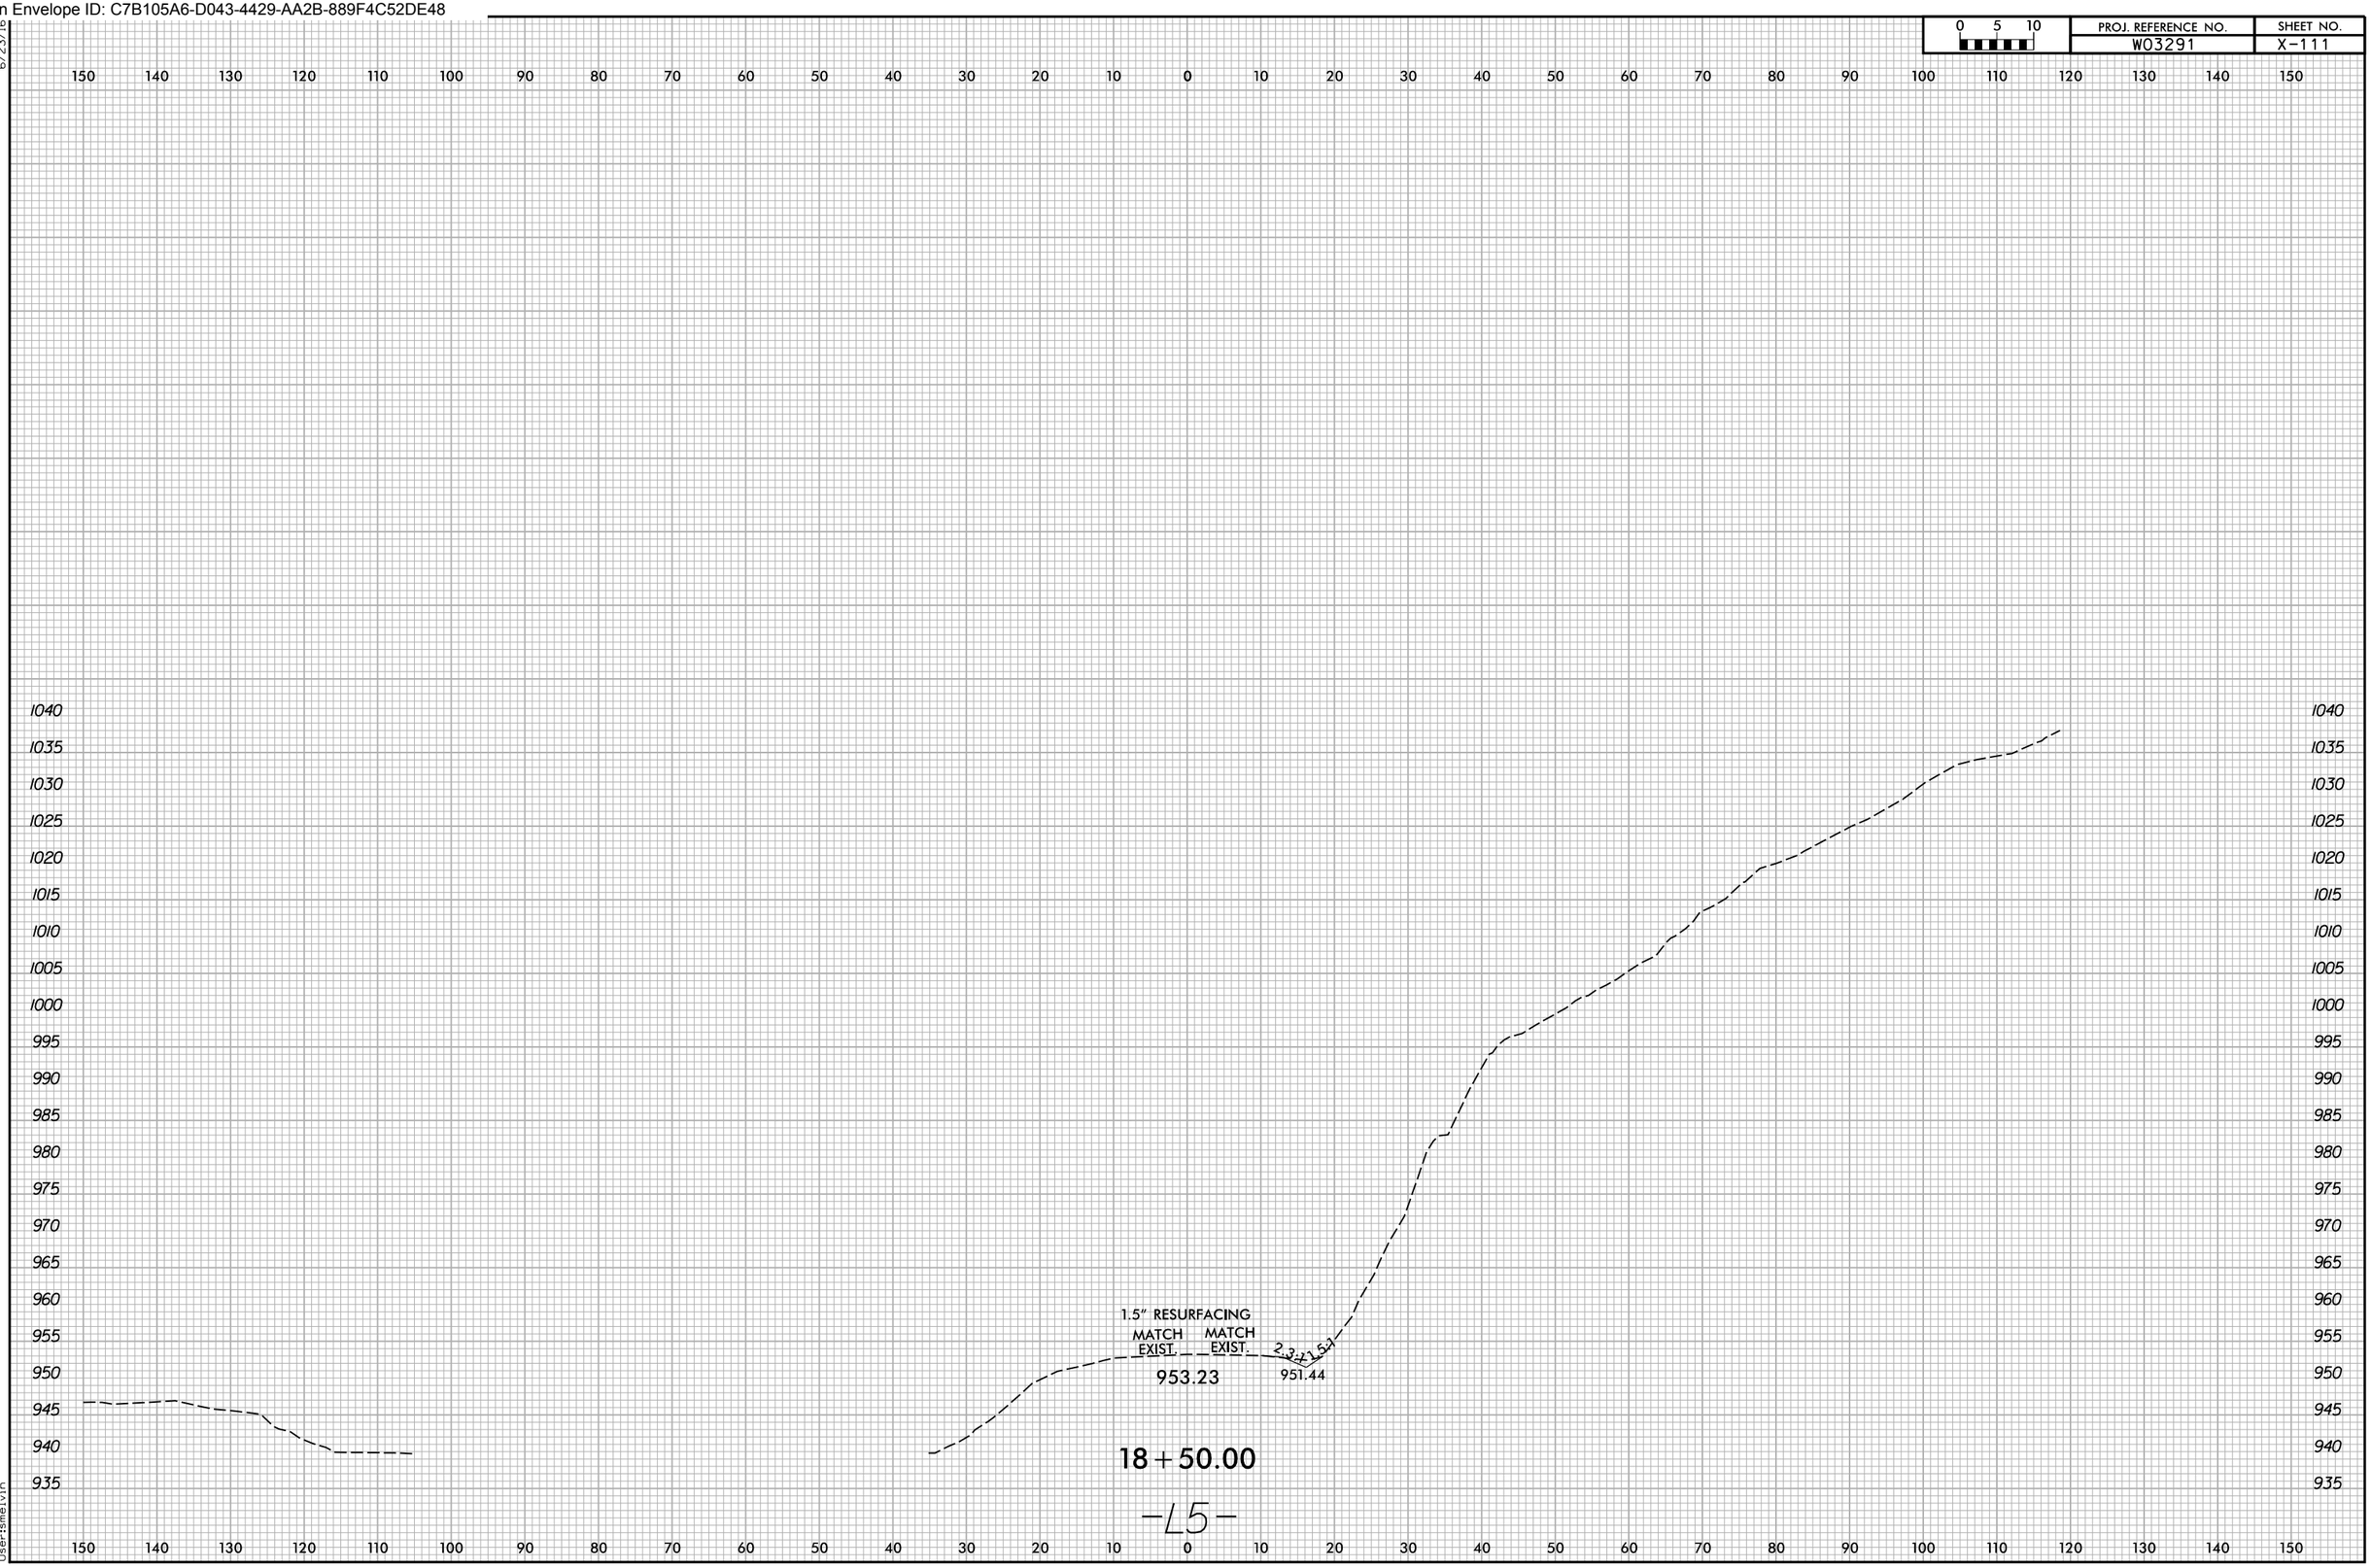

10/22/2025
X:\NCDOT\Green River Cove Rd Rehab\Roadway\XSC\GreenRiver Cove_Rdg_xpl_A11.dgn
User:smelvin

Docusign Envelope ID: C7B105A6-D043-4429-AA2B-889F4C52DE48

6/23/16

0 5 10	PROJ. REFERENCE NO.	SHEET NO.
	W03291	X-112

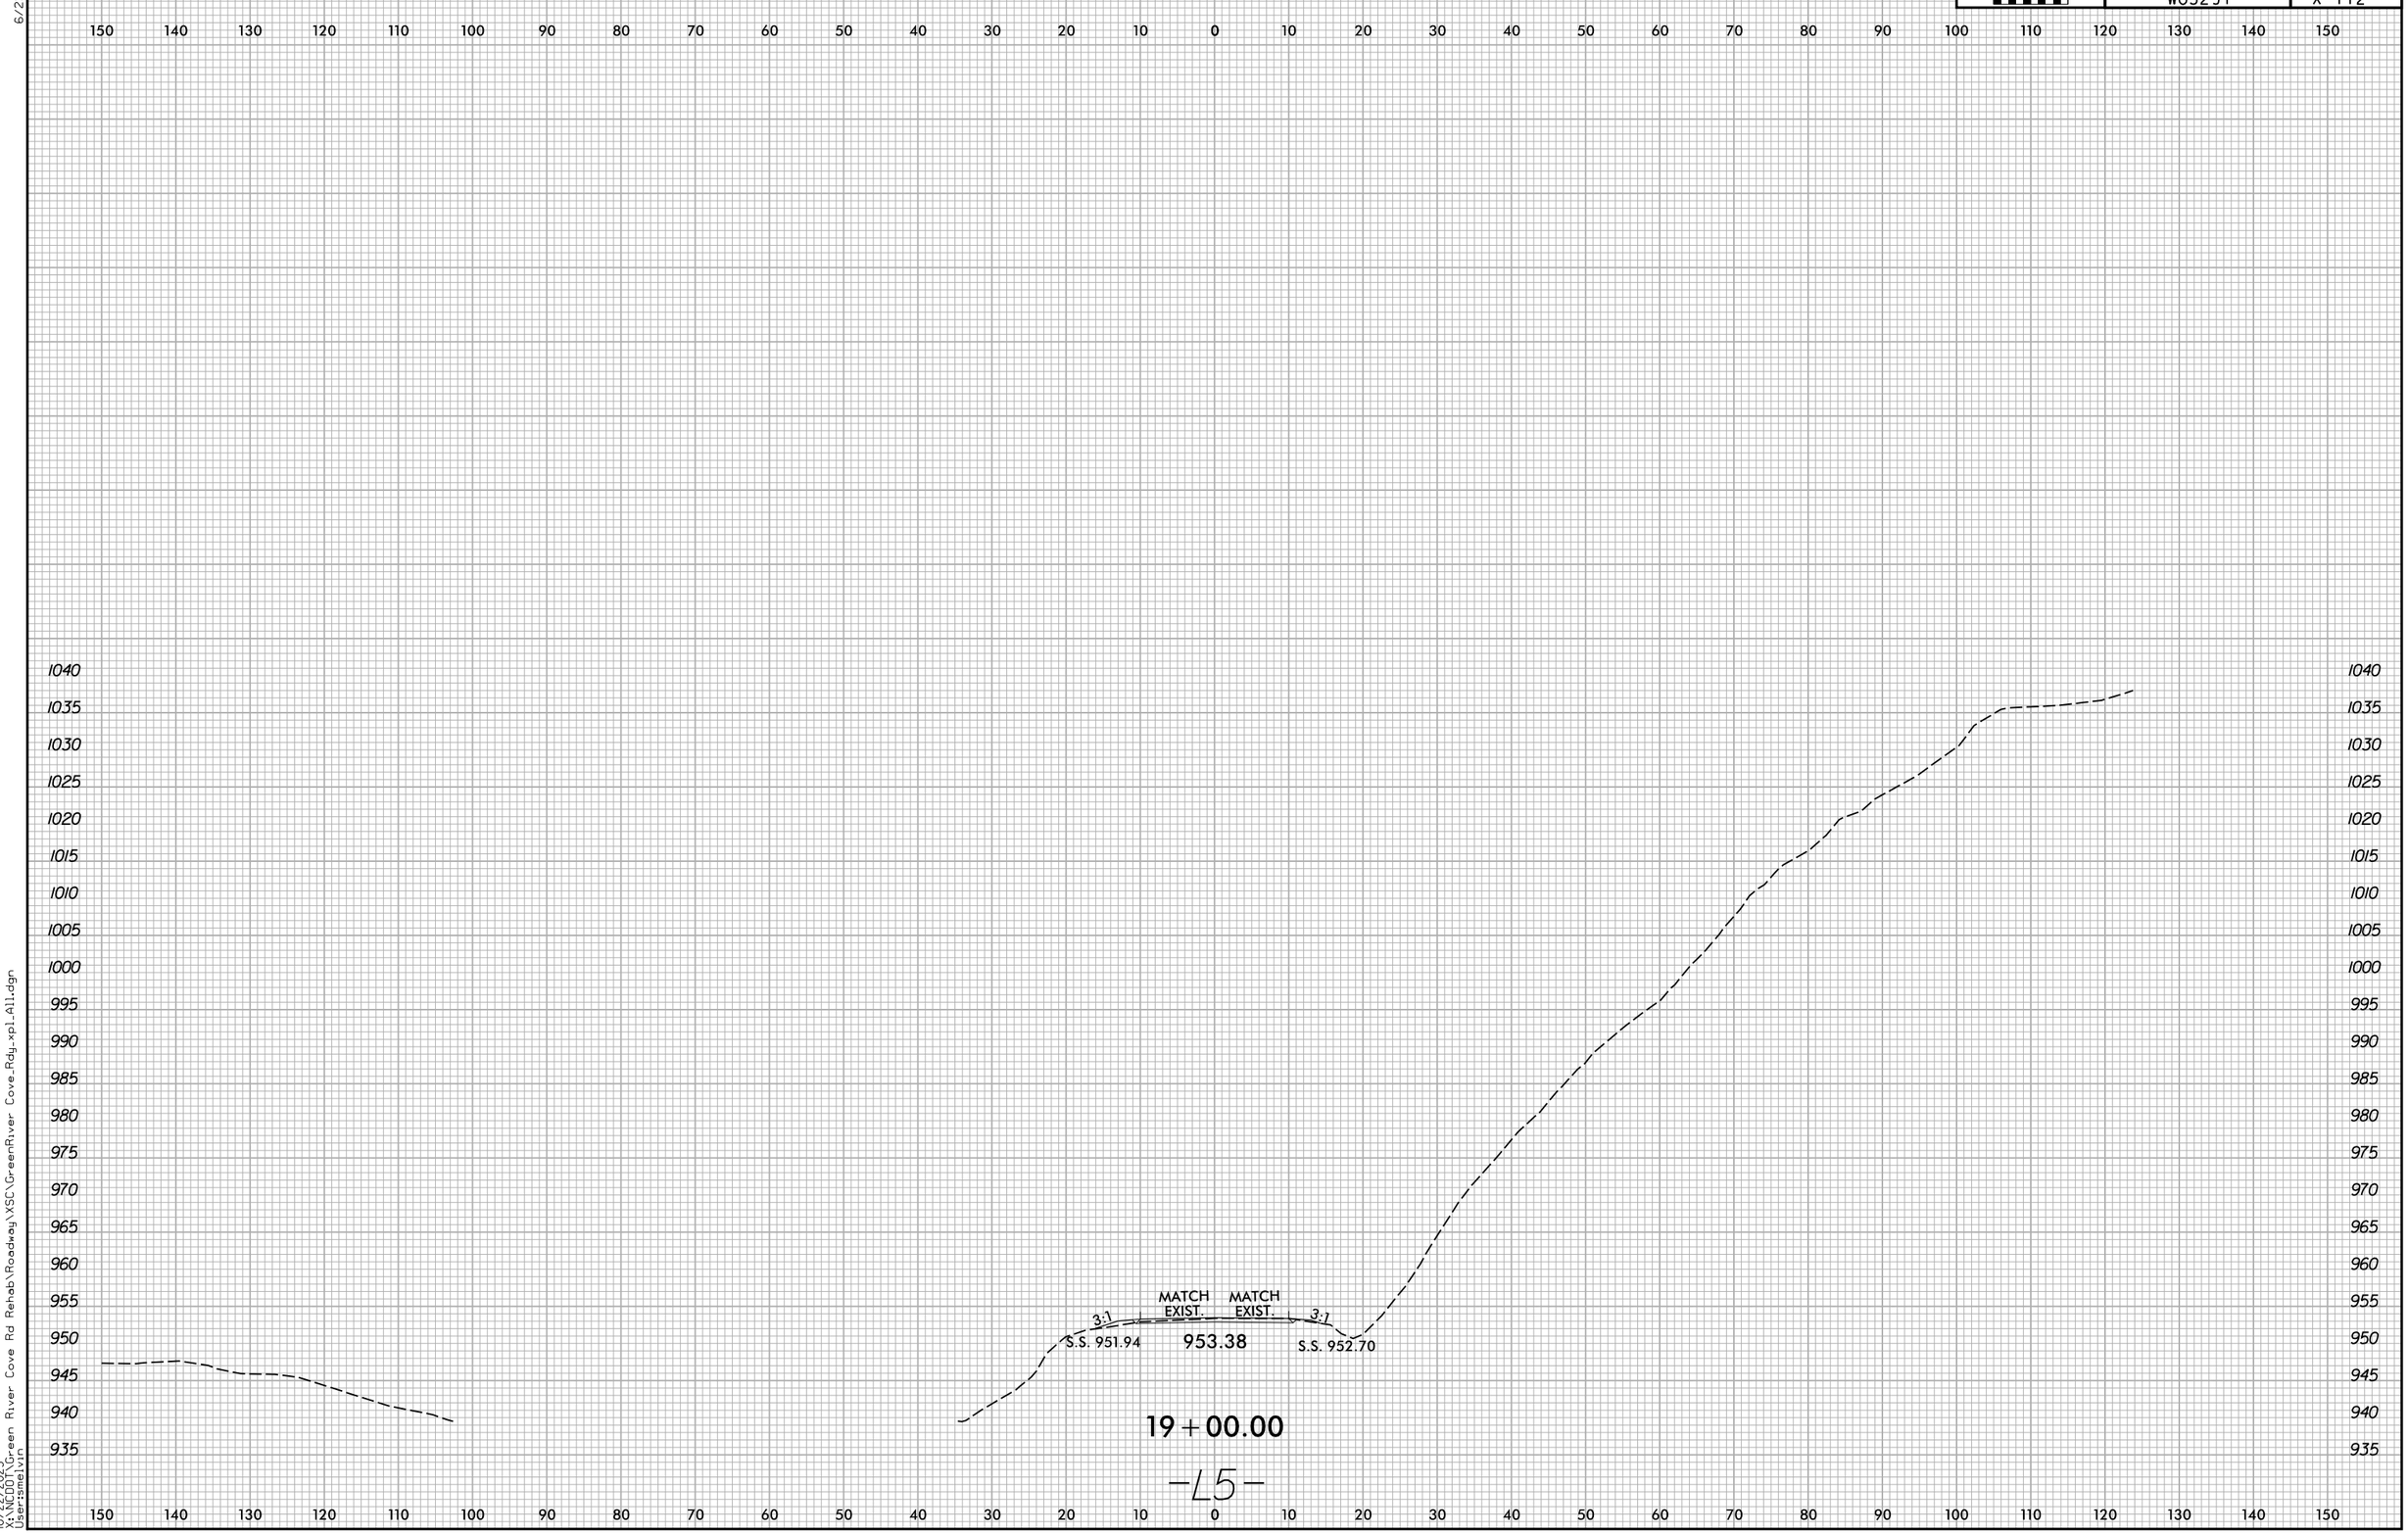

10/22/2025
X:\NCDOT\Green River Cove Rd Rehab\Roadway\XSC\GreenRiver Cove_Rdy_xpl_All.dgn
User:smelvin

Docusign Envelope ID: C7B105A6-D043-4429-AA2B-889F4C52DE48

6/23/16

0 5 10	PROJ. REFERENCE NO.	SHEET NO.
	W03291	X-113

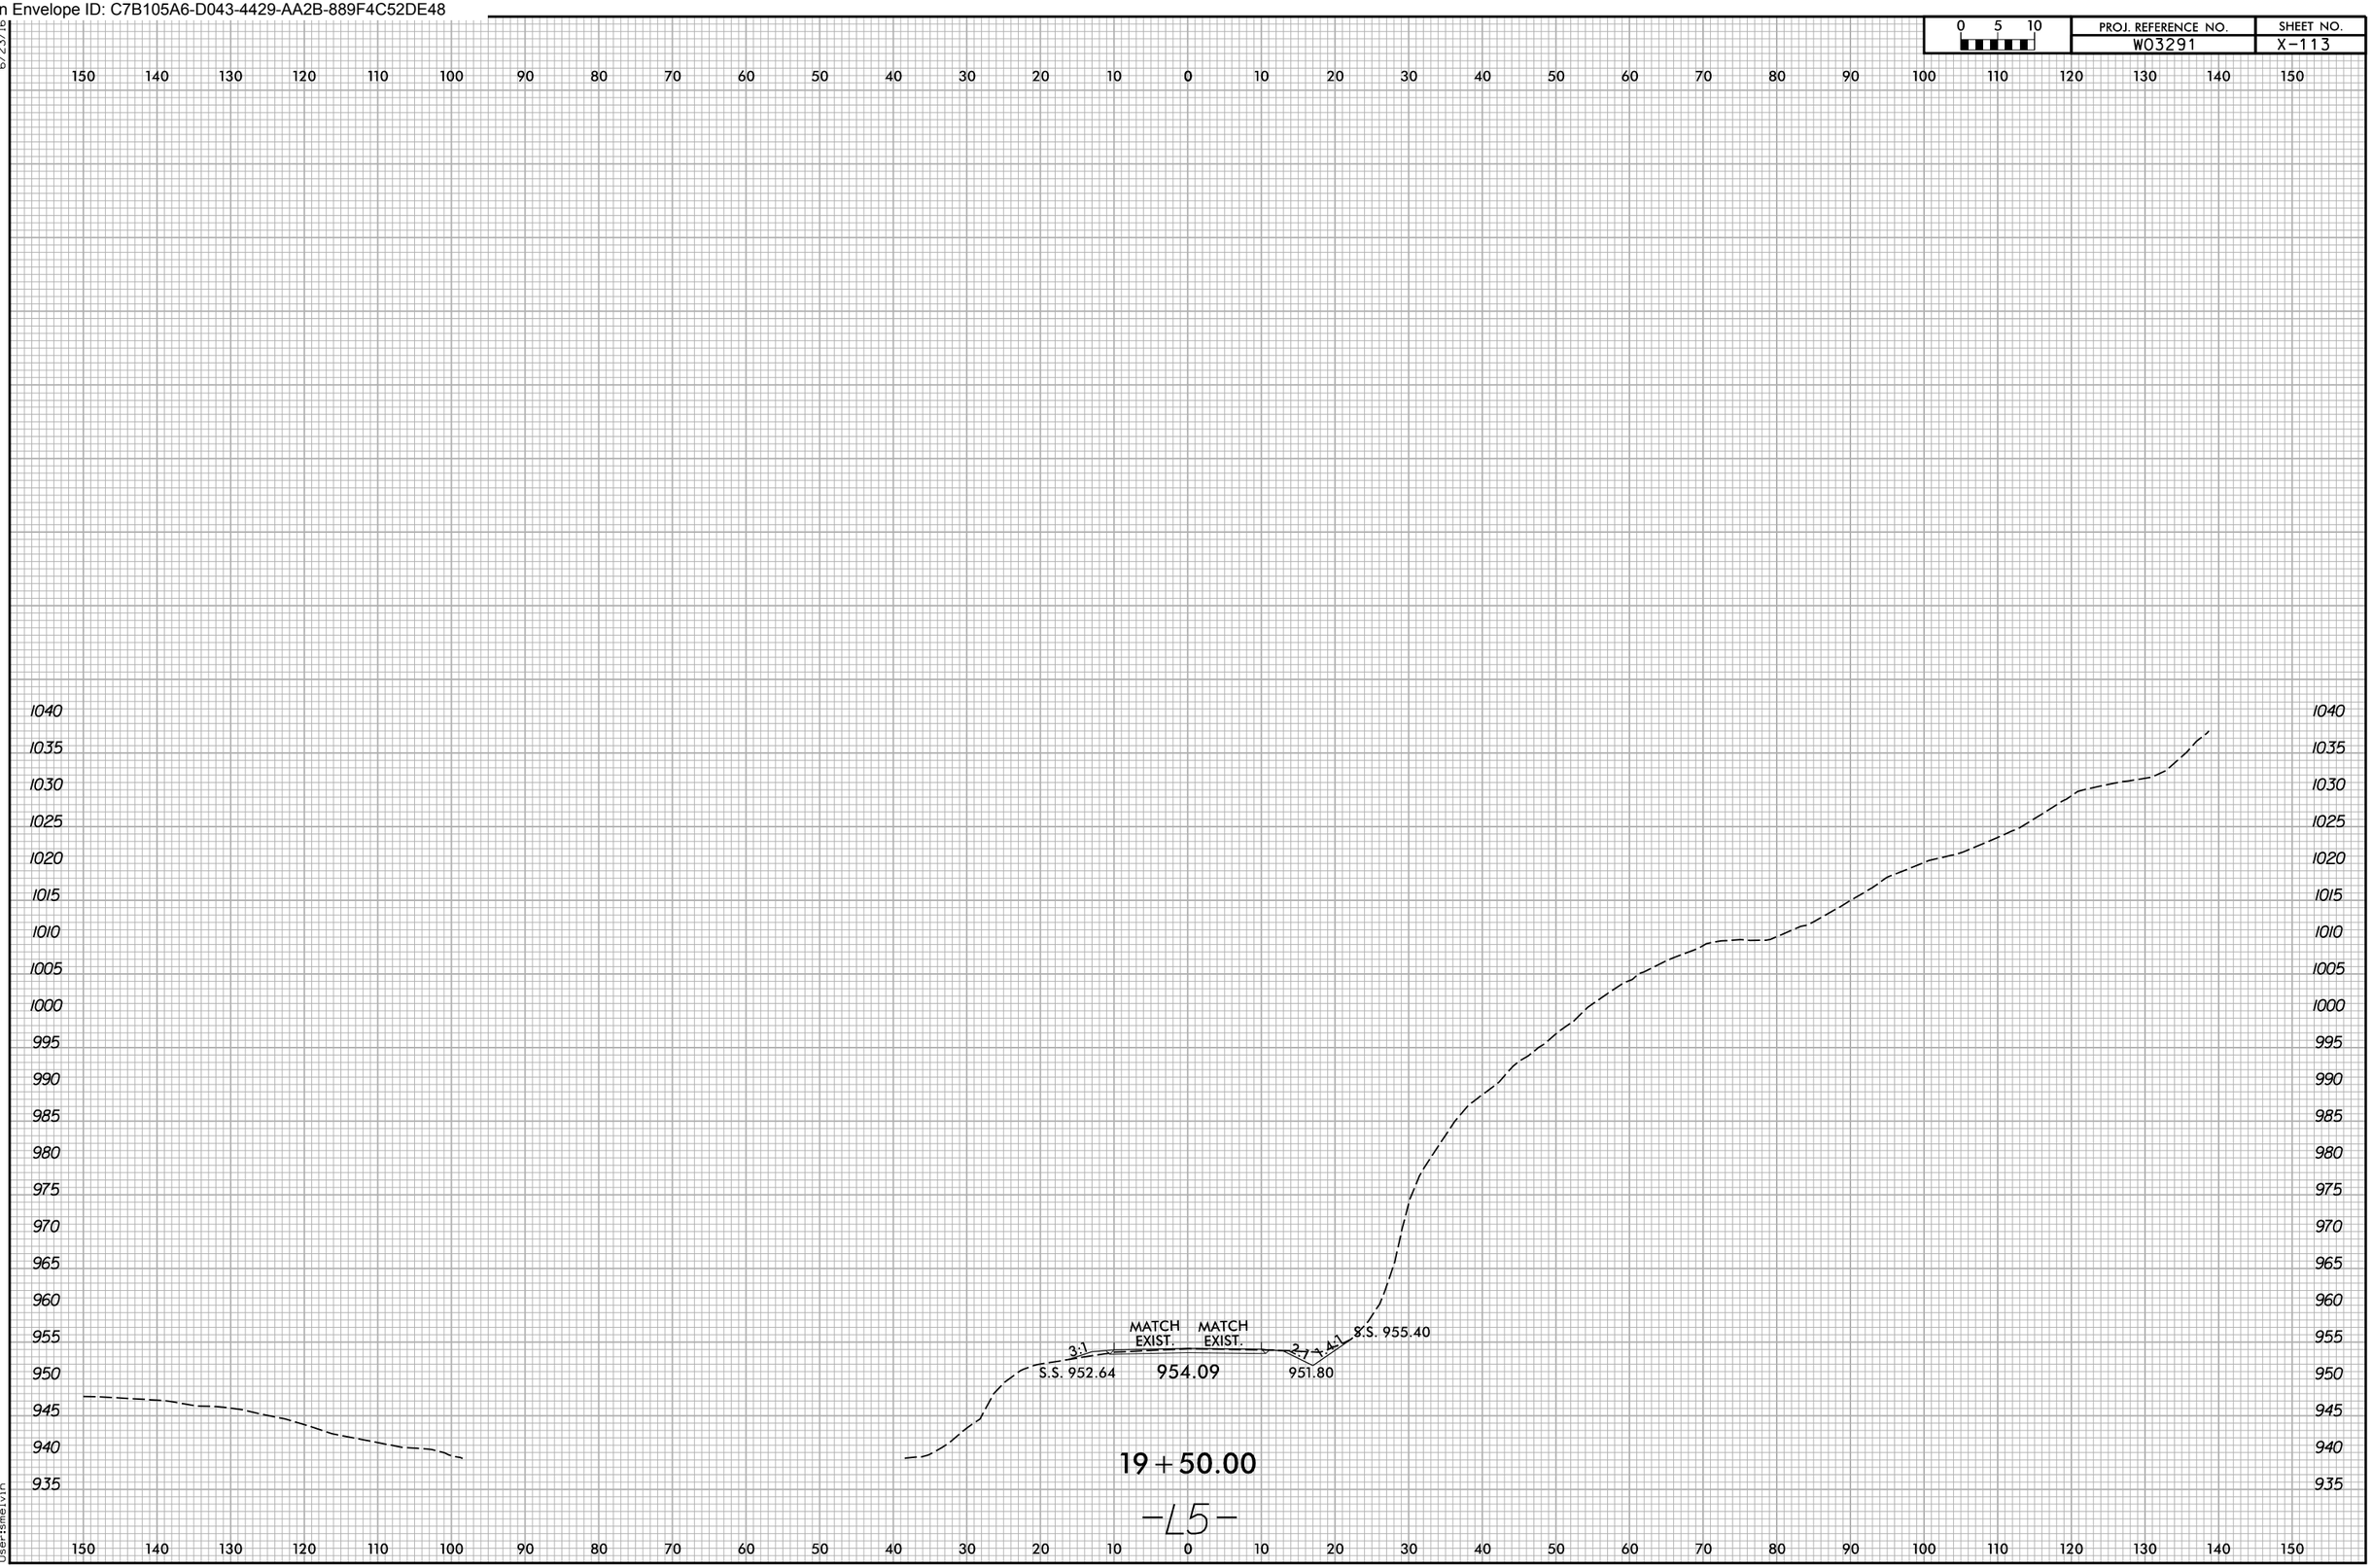

10/22/2025
X:\NCDOT\Green River Cove Rd Rehab\Roadway\XSC\GreenRiver Cove_Rdg_xpl_All.dgn
User:smelvin

Docusign Envelope ID: C7B105A6-D043-4429-AA2B-889F4C52DE48

6/23/16

0 5 10	PROJ. REFERENCE NO.	SHEET NO.
	W03291	X-114

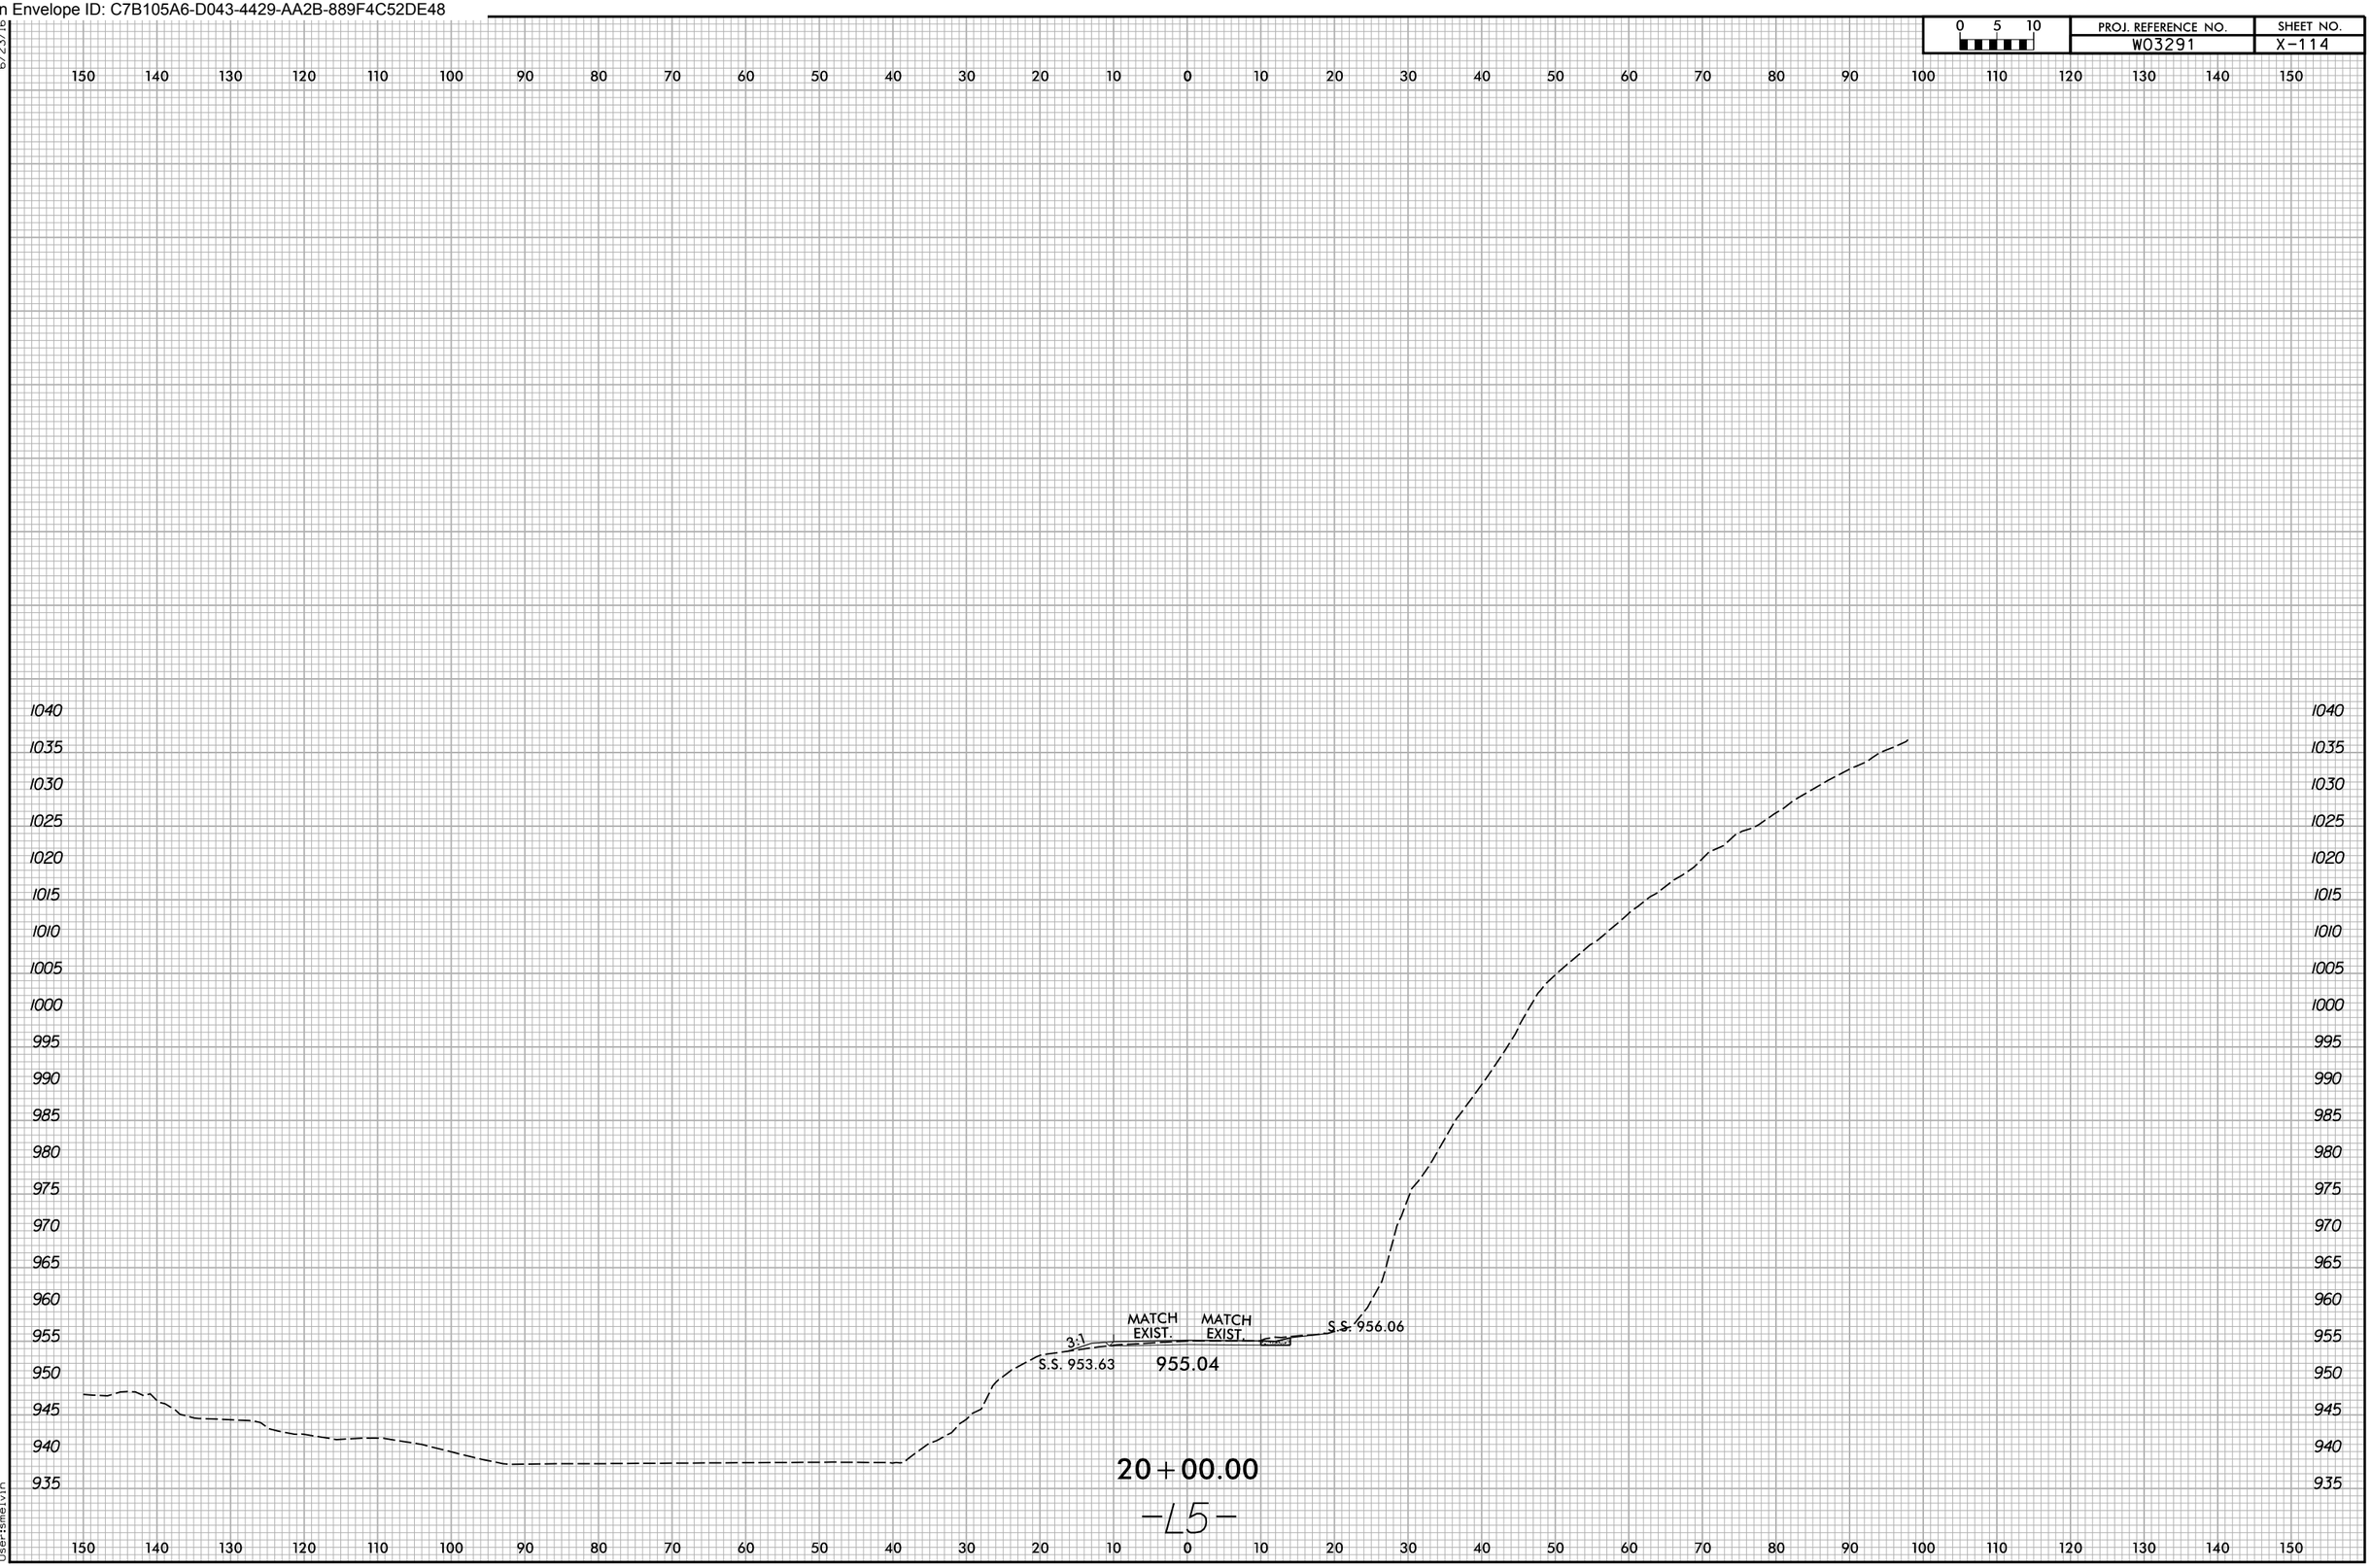

10/22/2025
X:\NCDOT\Green River Cove Rd Rehab\Roadway\XSC\GreenRiver Cove_Rdy_xpl_All.dgn
User:smelvin

Docusign Envelope ID: C7B105A6-D043-4429-AA2B-889F4C52DE48

6/23/16

0 5 10	PROJ. REFERENCE NO.	SHEET NO.
	W03291	X-115

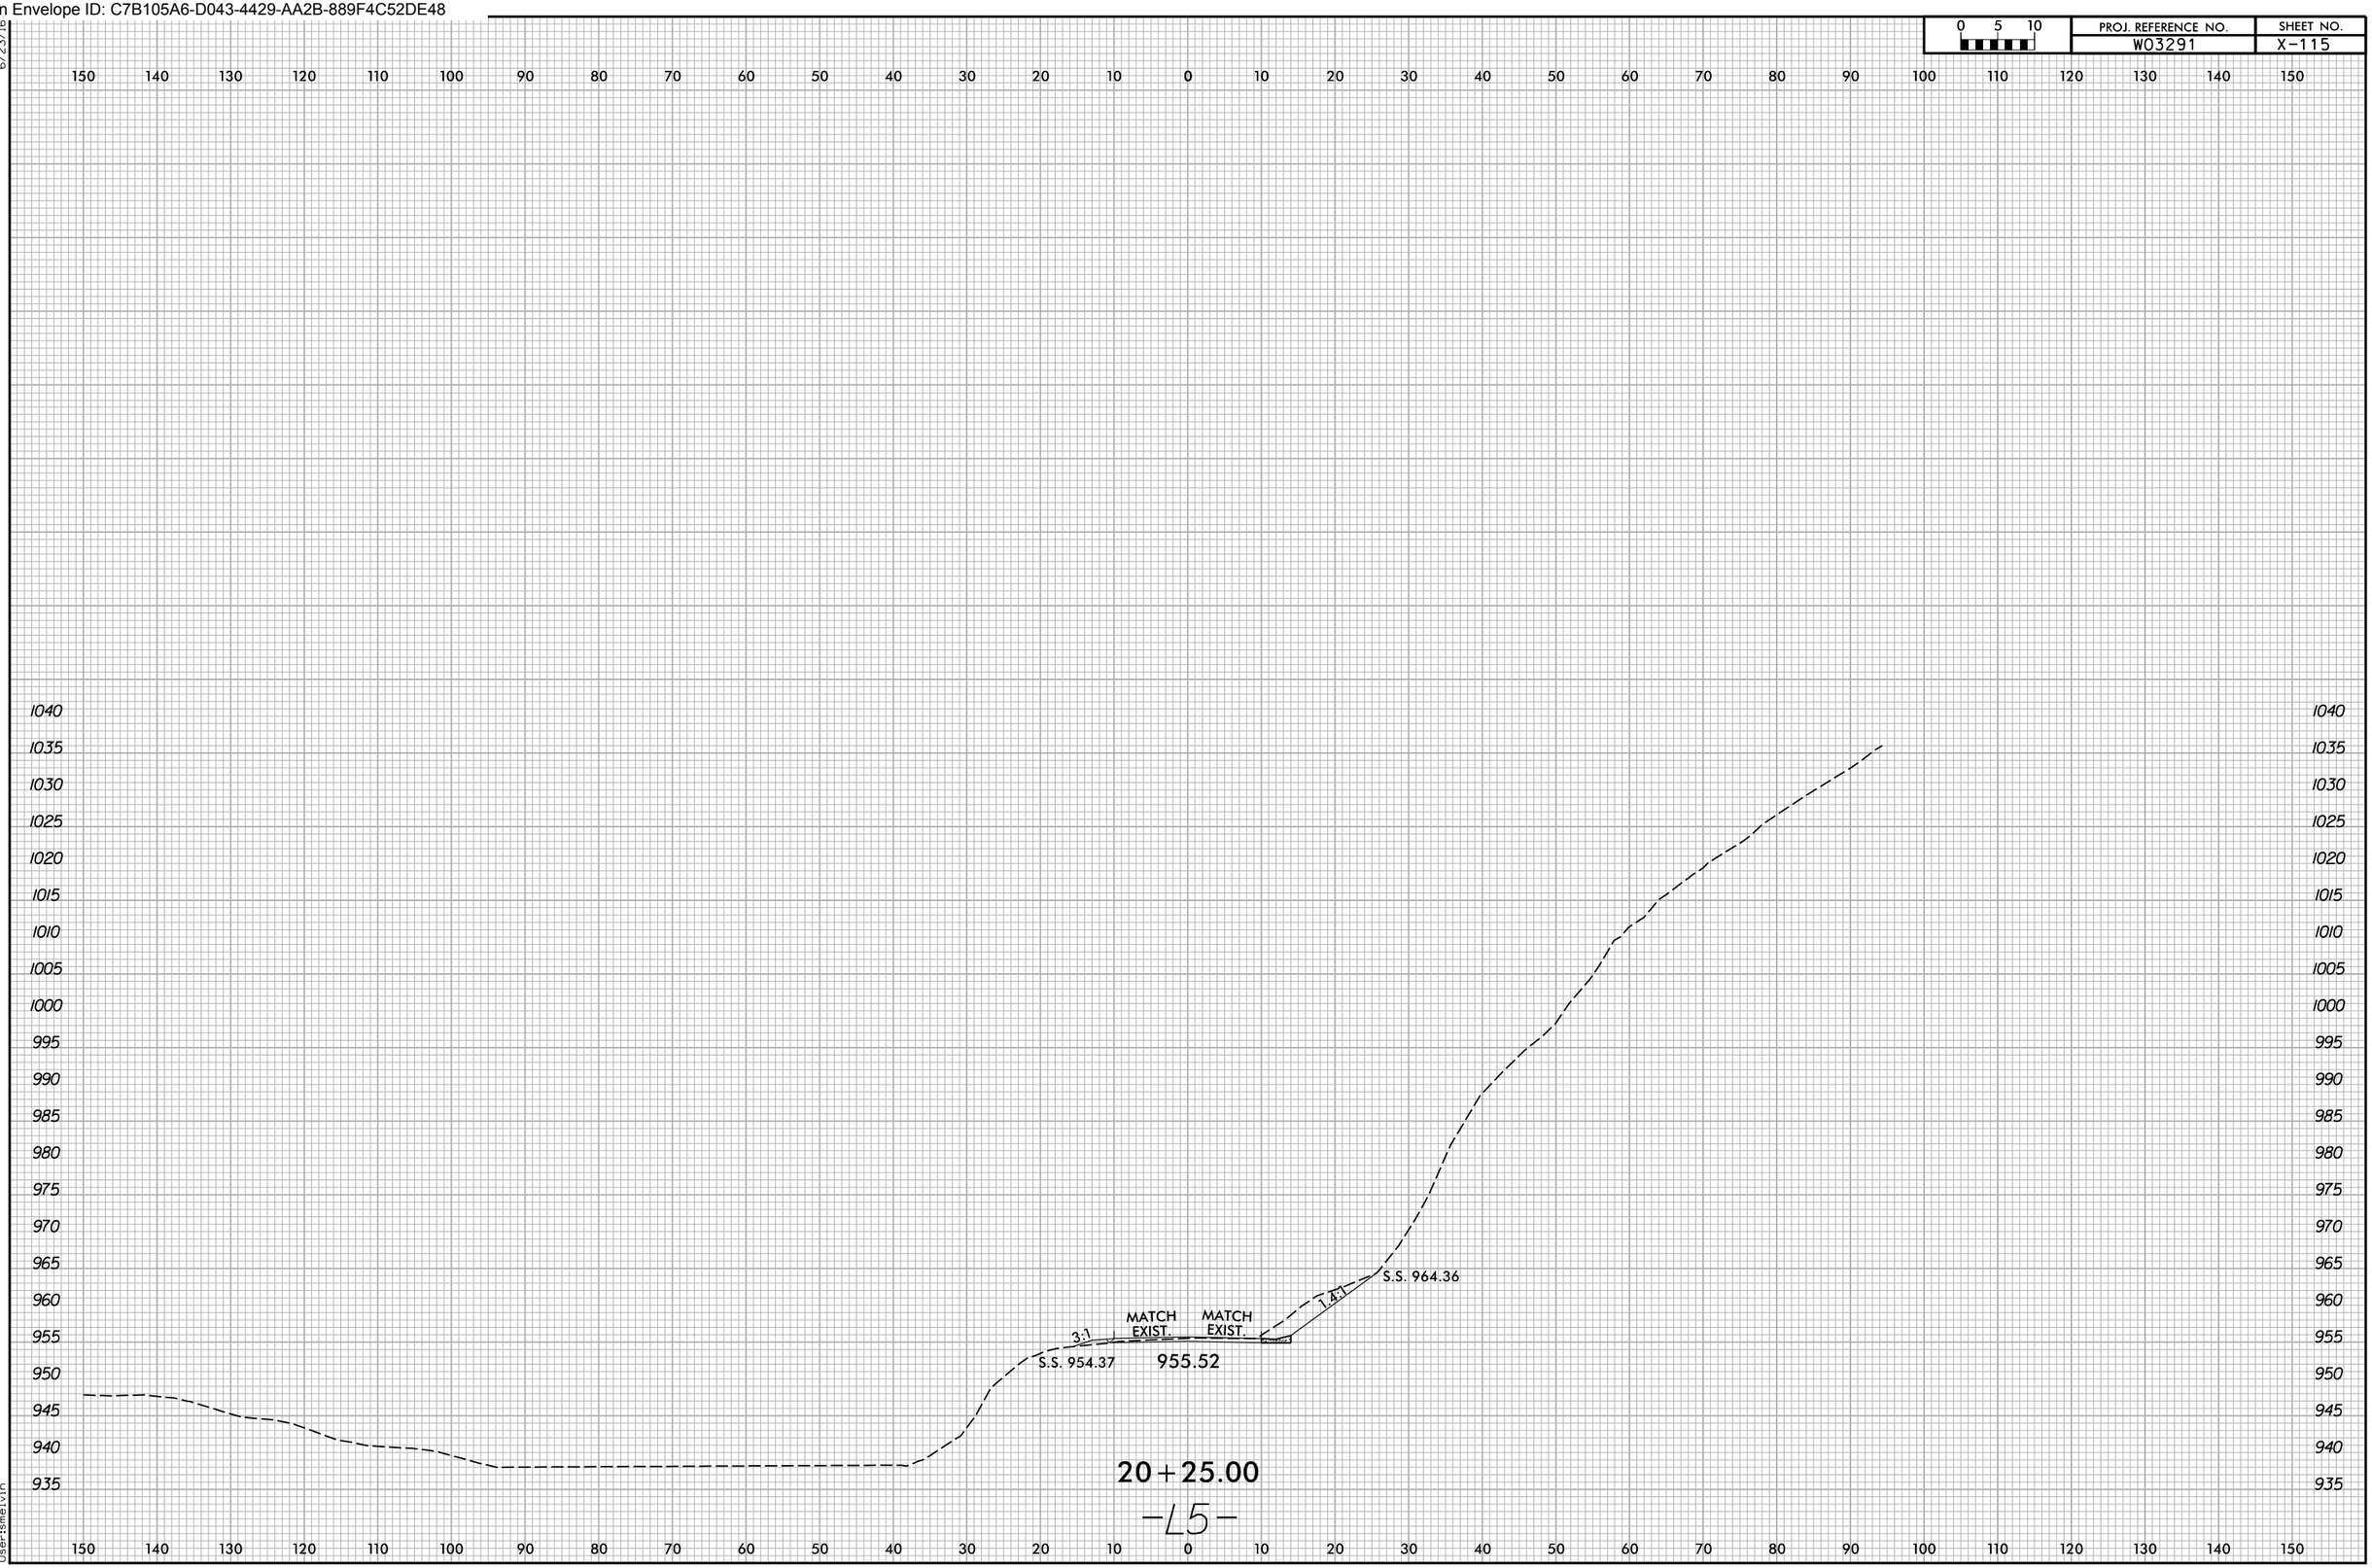

10/22/2025
X:\NCDOT\Green River Cove Rd Rehab\Roadway\XSC\GreenRiver Cove_Rdy_xpl_All.dgn
User:smelvin

Docusign Envelope ID: C7B105A6-D043-4429-AA2B-889F4C52DE48

6/23/16

0 5 10	PROJ. REFERENCE NO.	SHEET NO.
	W03291	X-116

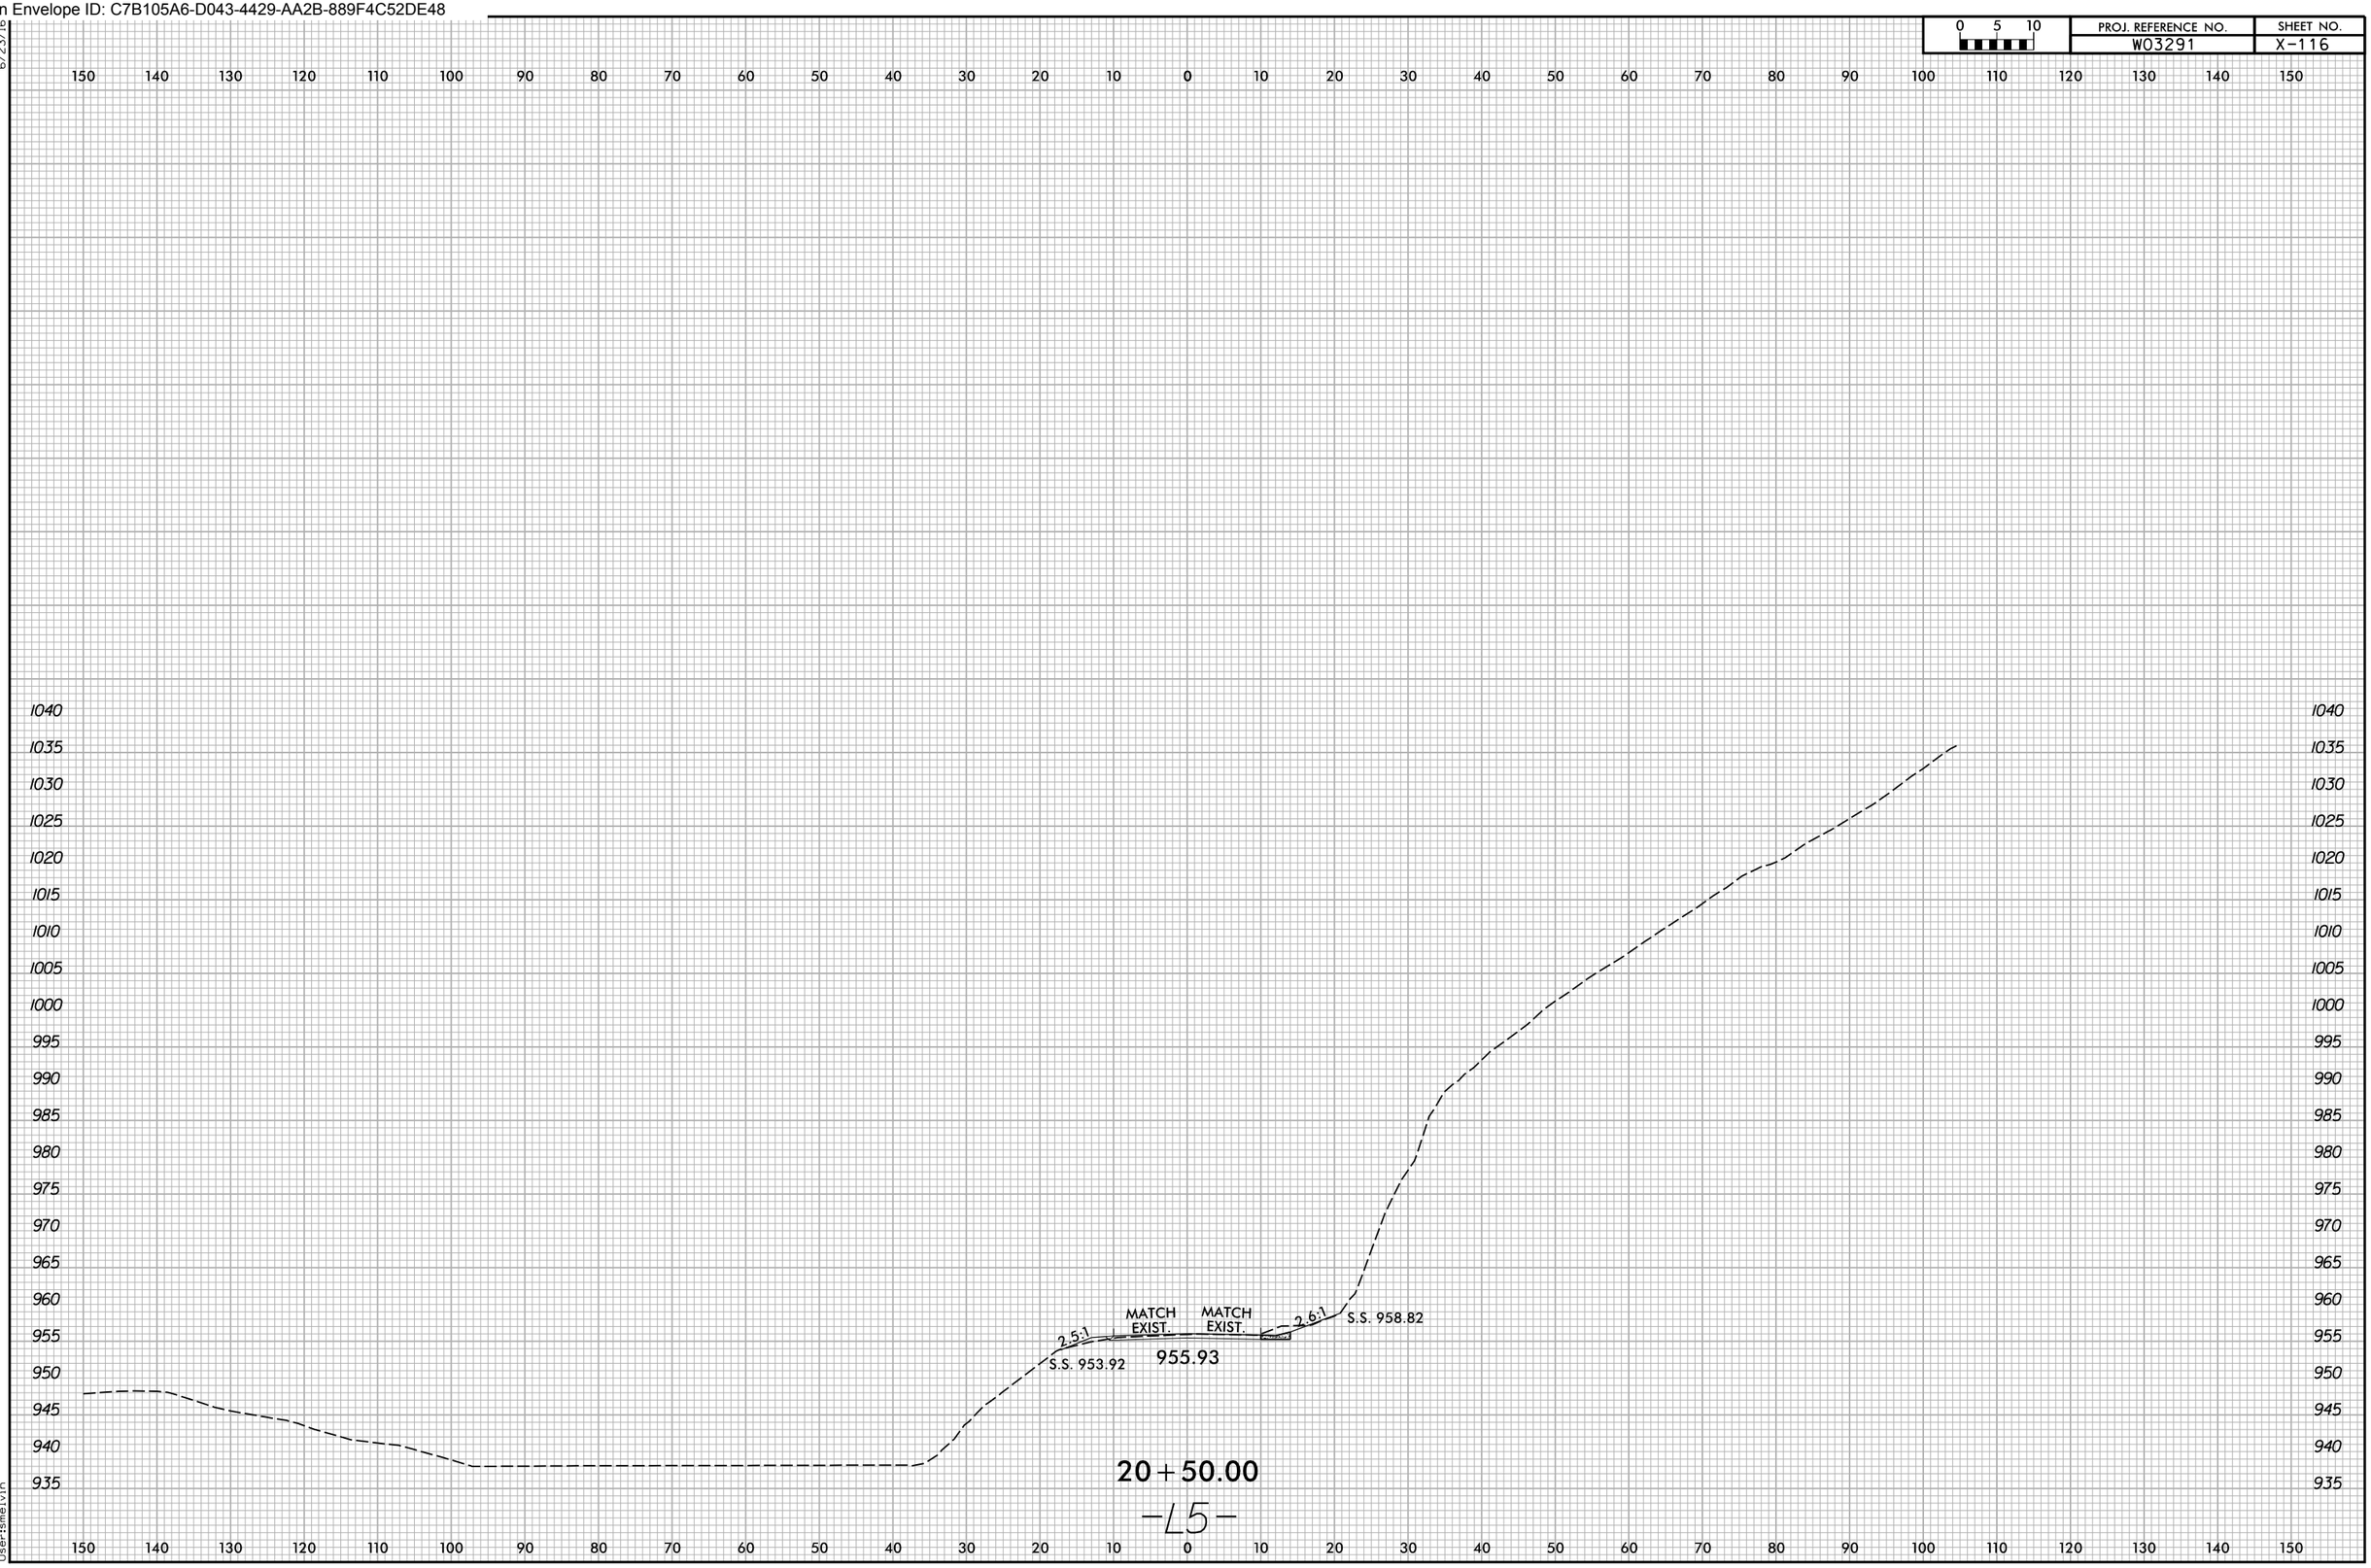

10/22/2025
X:\NCDOT\Green River Cove Rd Rehab\Roadway\XSC\GreenRiver Cove_Rdy_xpl_All.dgn
User:smelvin

Docusign Envelope ID: C7B105A6-D043-4429-AA2B-889F4C52DE48

6/23/16

0 5 10	PROJ. REFERENCE NO.	SHEET NO.
	W03291	X-117

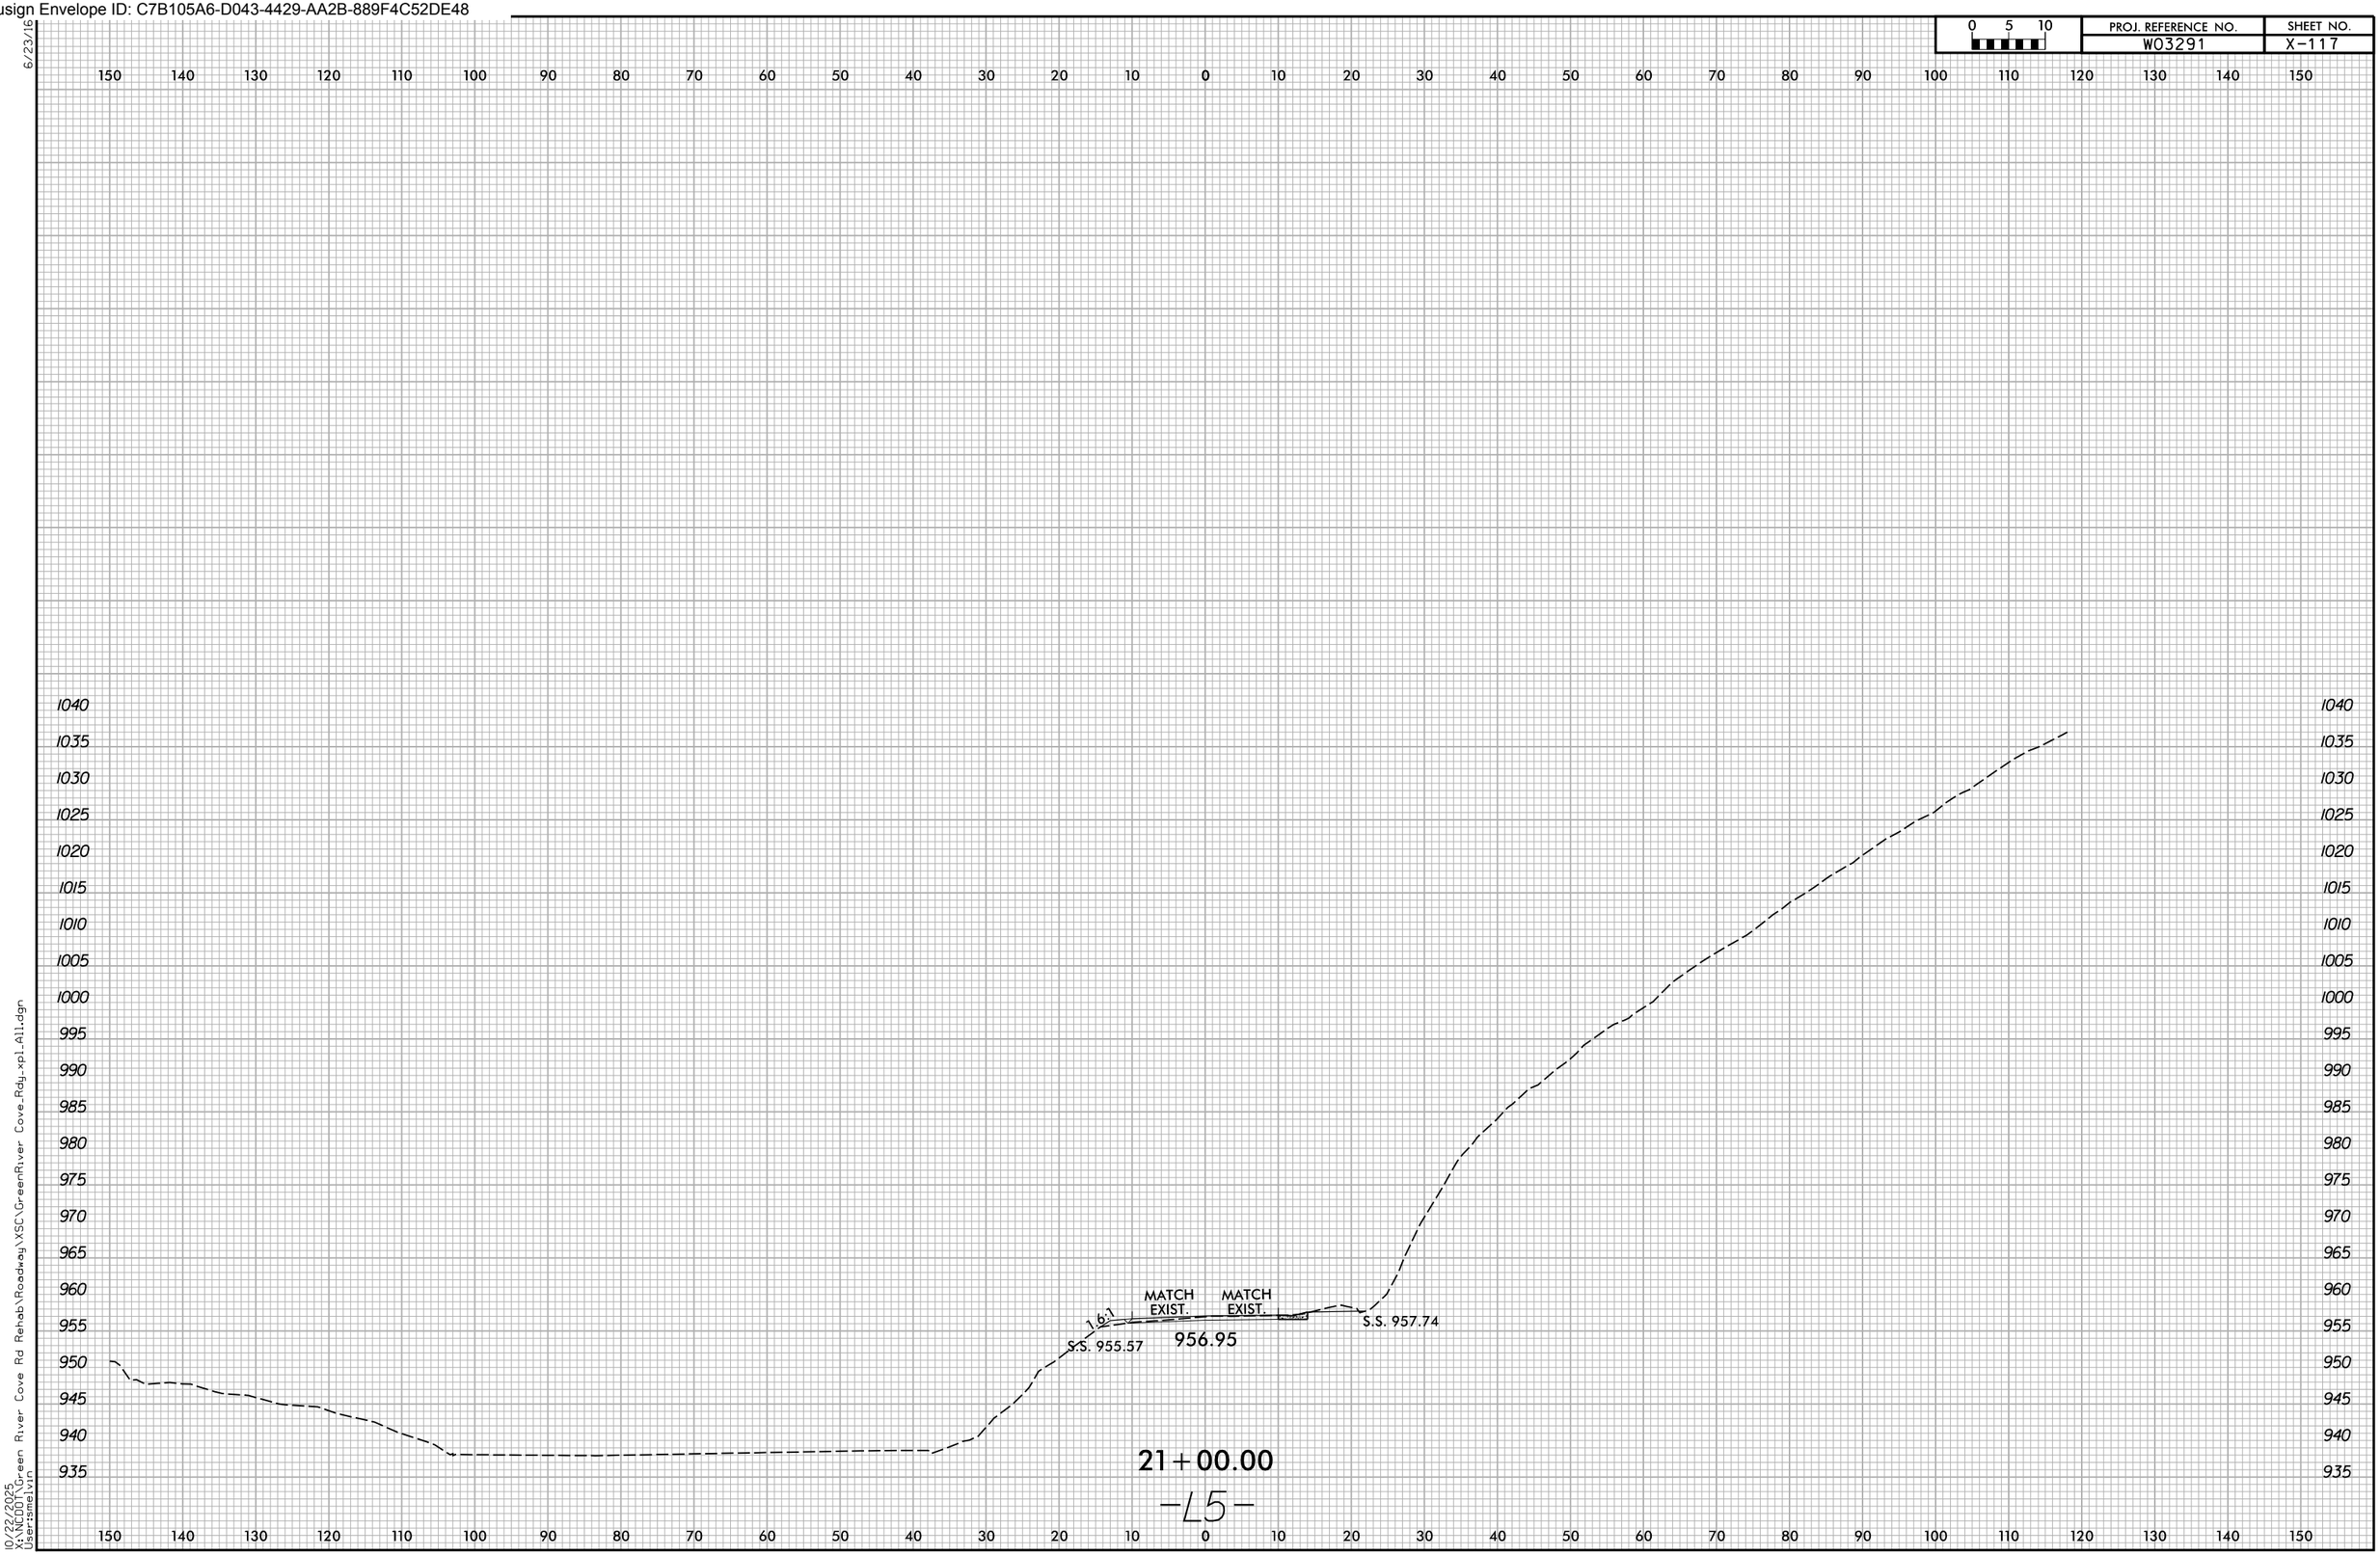

-L5-

10/22/2025
X:\NCDOT\Green River Cove Rd Rehab\Roadway\XSC\GreenRiver Cove_Rdy_xpl_A11.dgn
Users:melvin

Docusign Envelope ID: C7B105A6-D043-4429-AA2B-889F4C52DE48

6/23/16

0 5 10	PROJ. REFERENCE NO.	SHEET NO.
	W03291	X-118

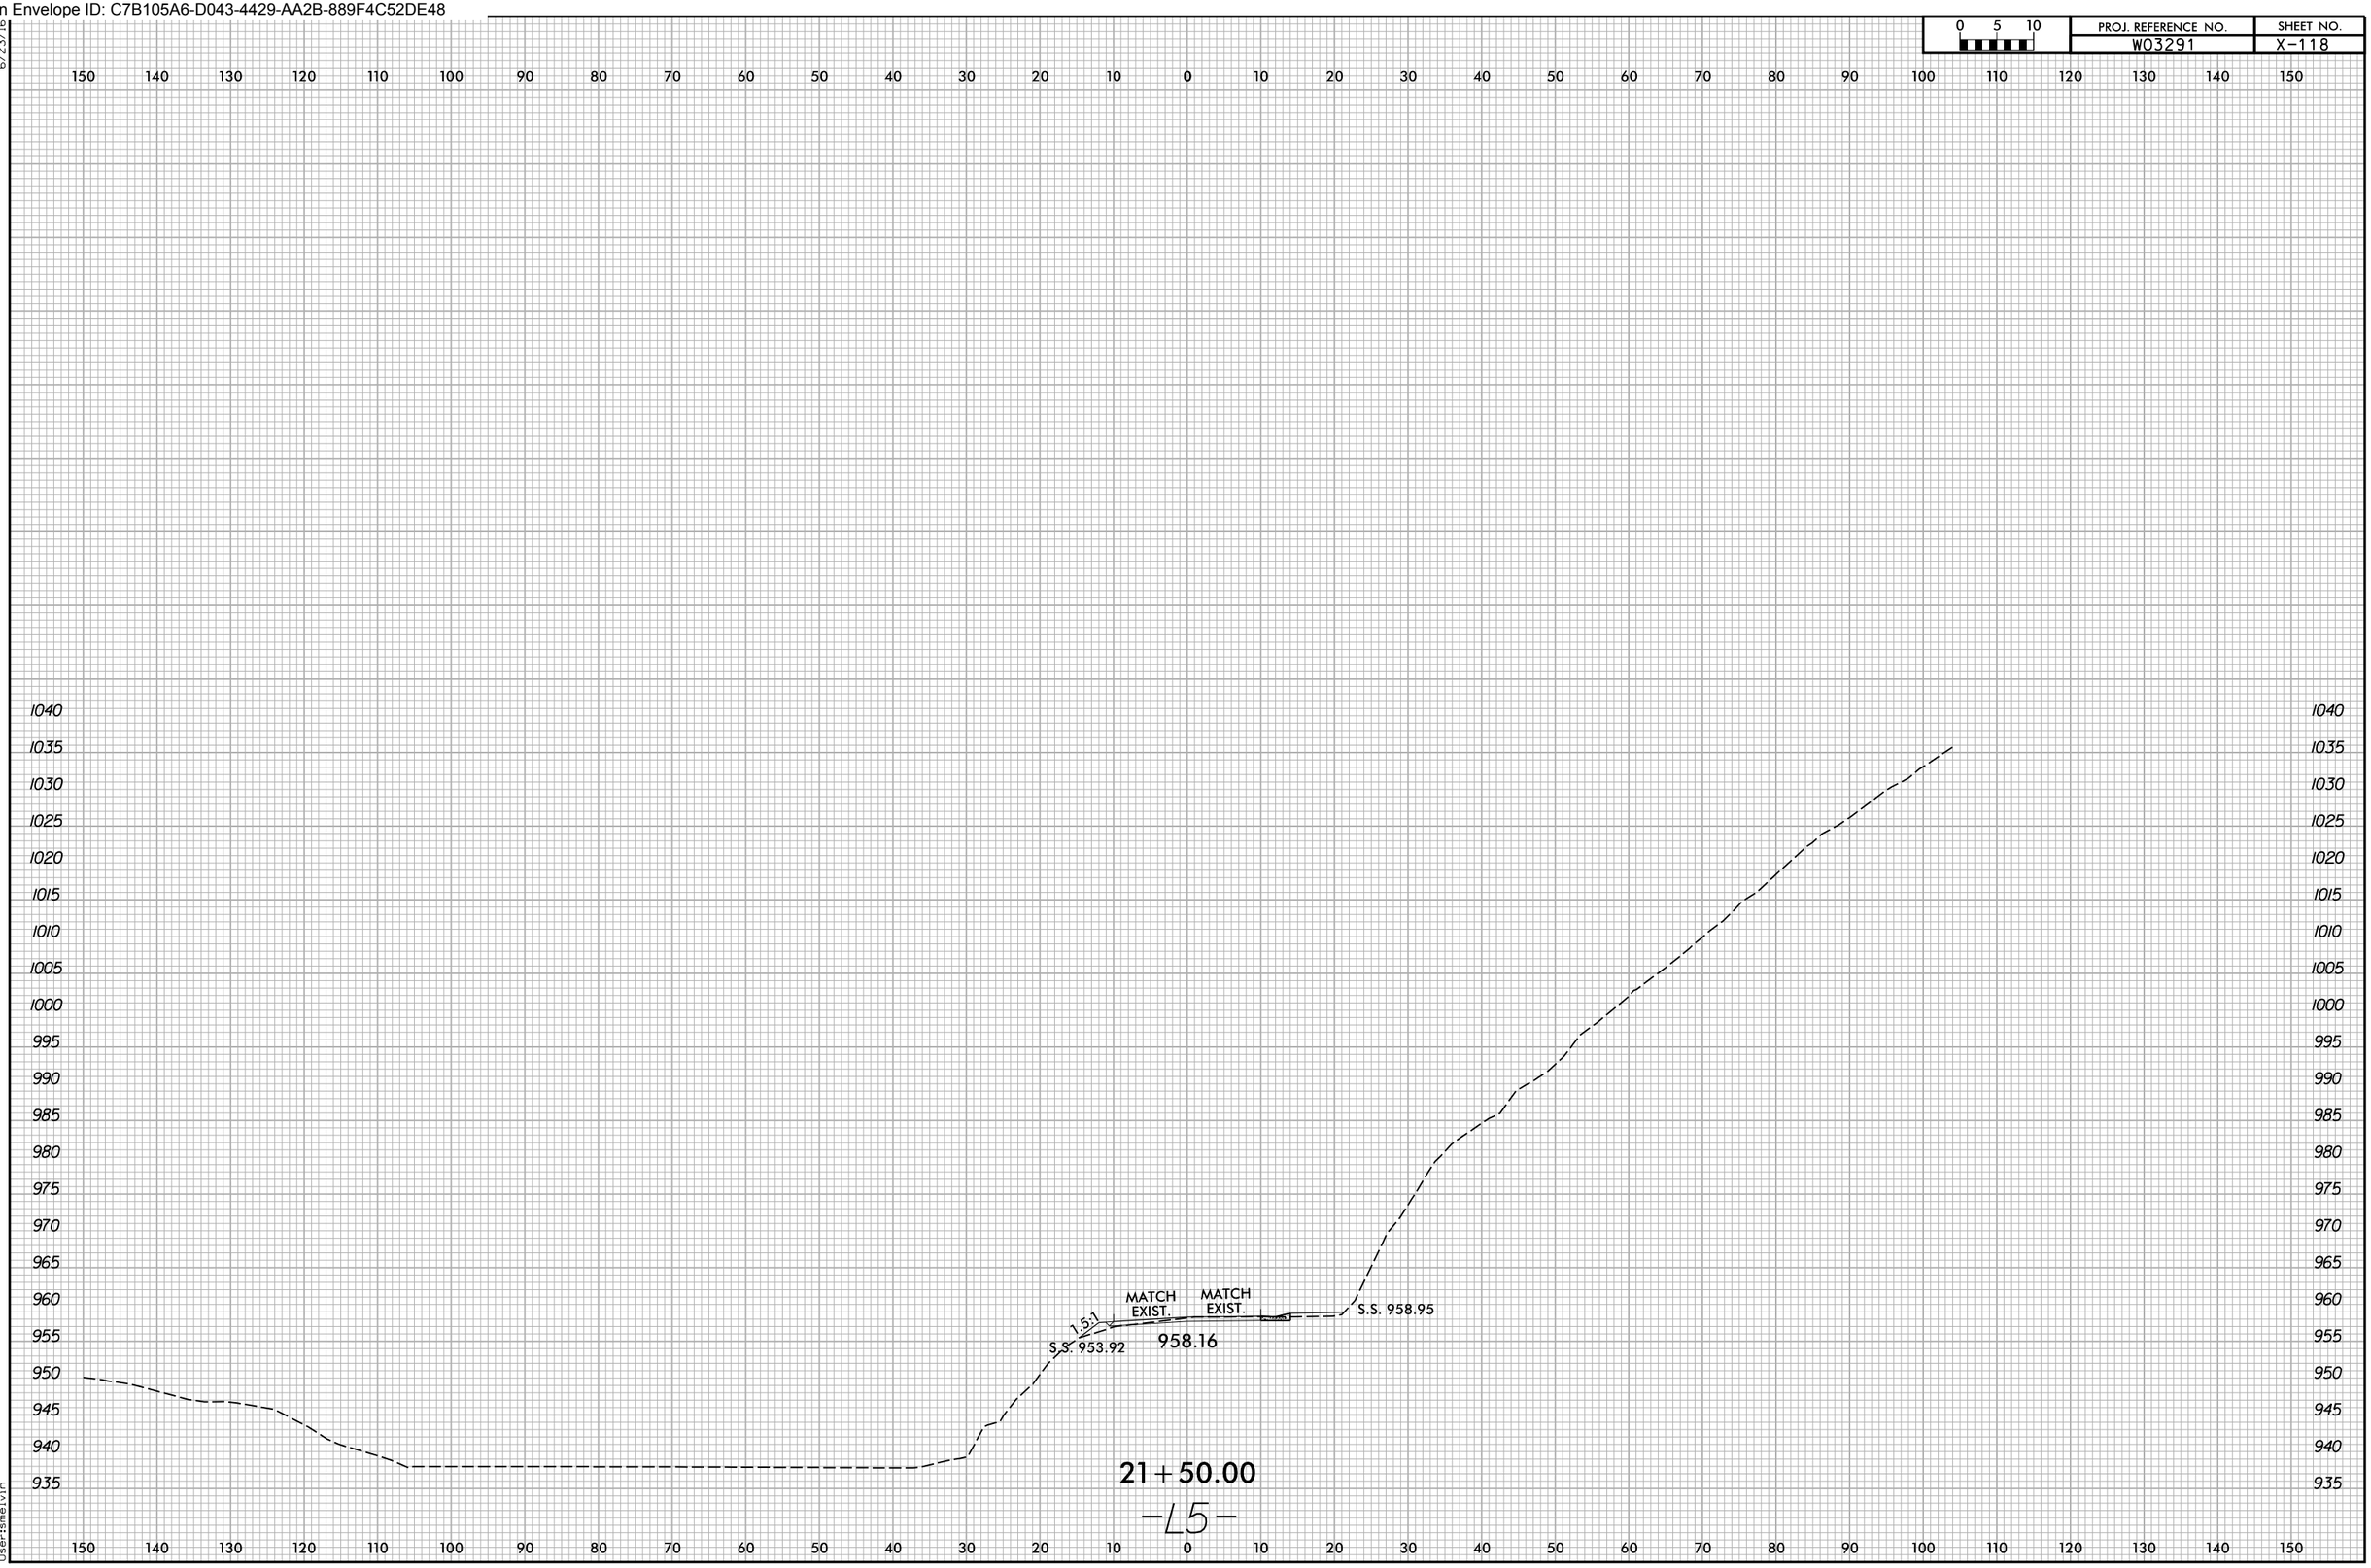

10/22/2025
X:\NCDOT\Green River Cove Rd Rehab\Roadway\XSC\GreenRiver Cove_Rdy_xpl_All.dgn
User:smelvin

Docusign Envelope ID: C7B105A6-D043-4429-AA2B-889F4C52DE48

6/23/16

0 5 10	PROJ. REFERENCE NO.	SHEET NO.
	W03291	X-119

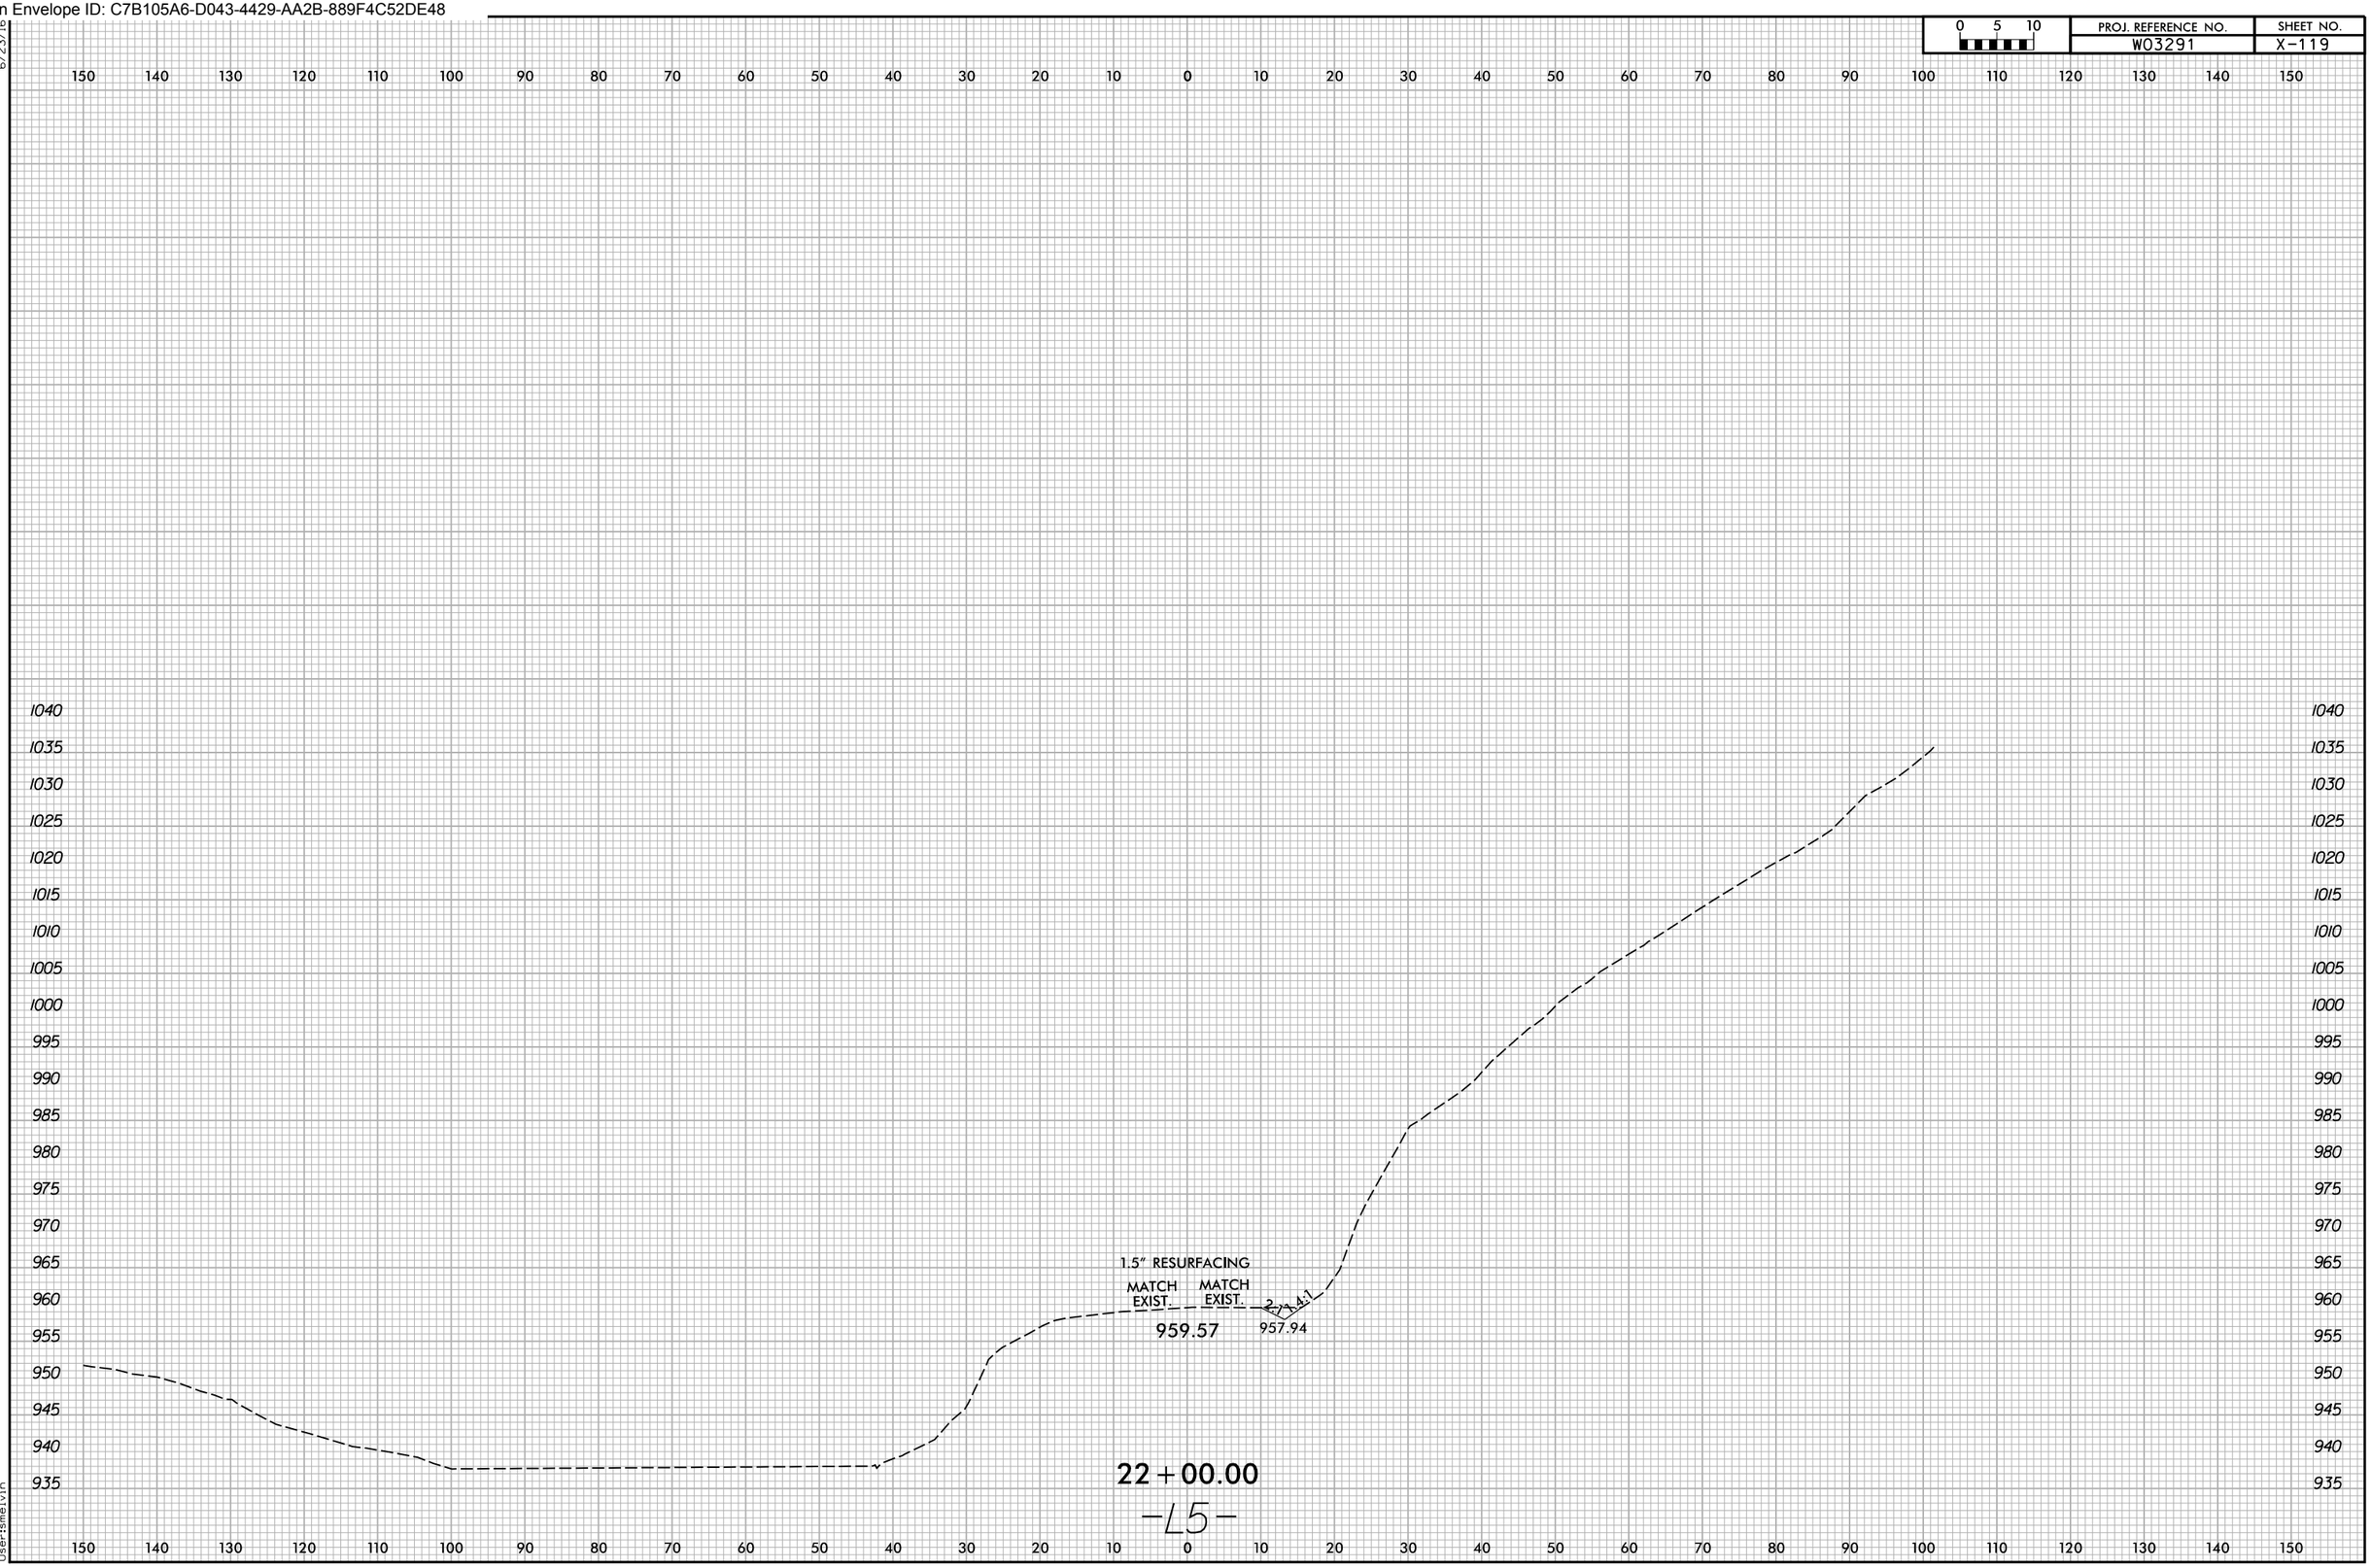

10/22/2025
X:\NCDOT\Green River Cove Rd Rehab\Roadway\XSC\GreenRiver Cove_Rdy_xpl_All.dgn
User:smelvin

Docusign Envelope ID: C7B105A6-D043-4429-AA2B-889F4C52DE48

6/23/16

0 5 10	PROJ. REFERENCE NO.	SHEET NO.
	W03291	X-120

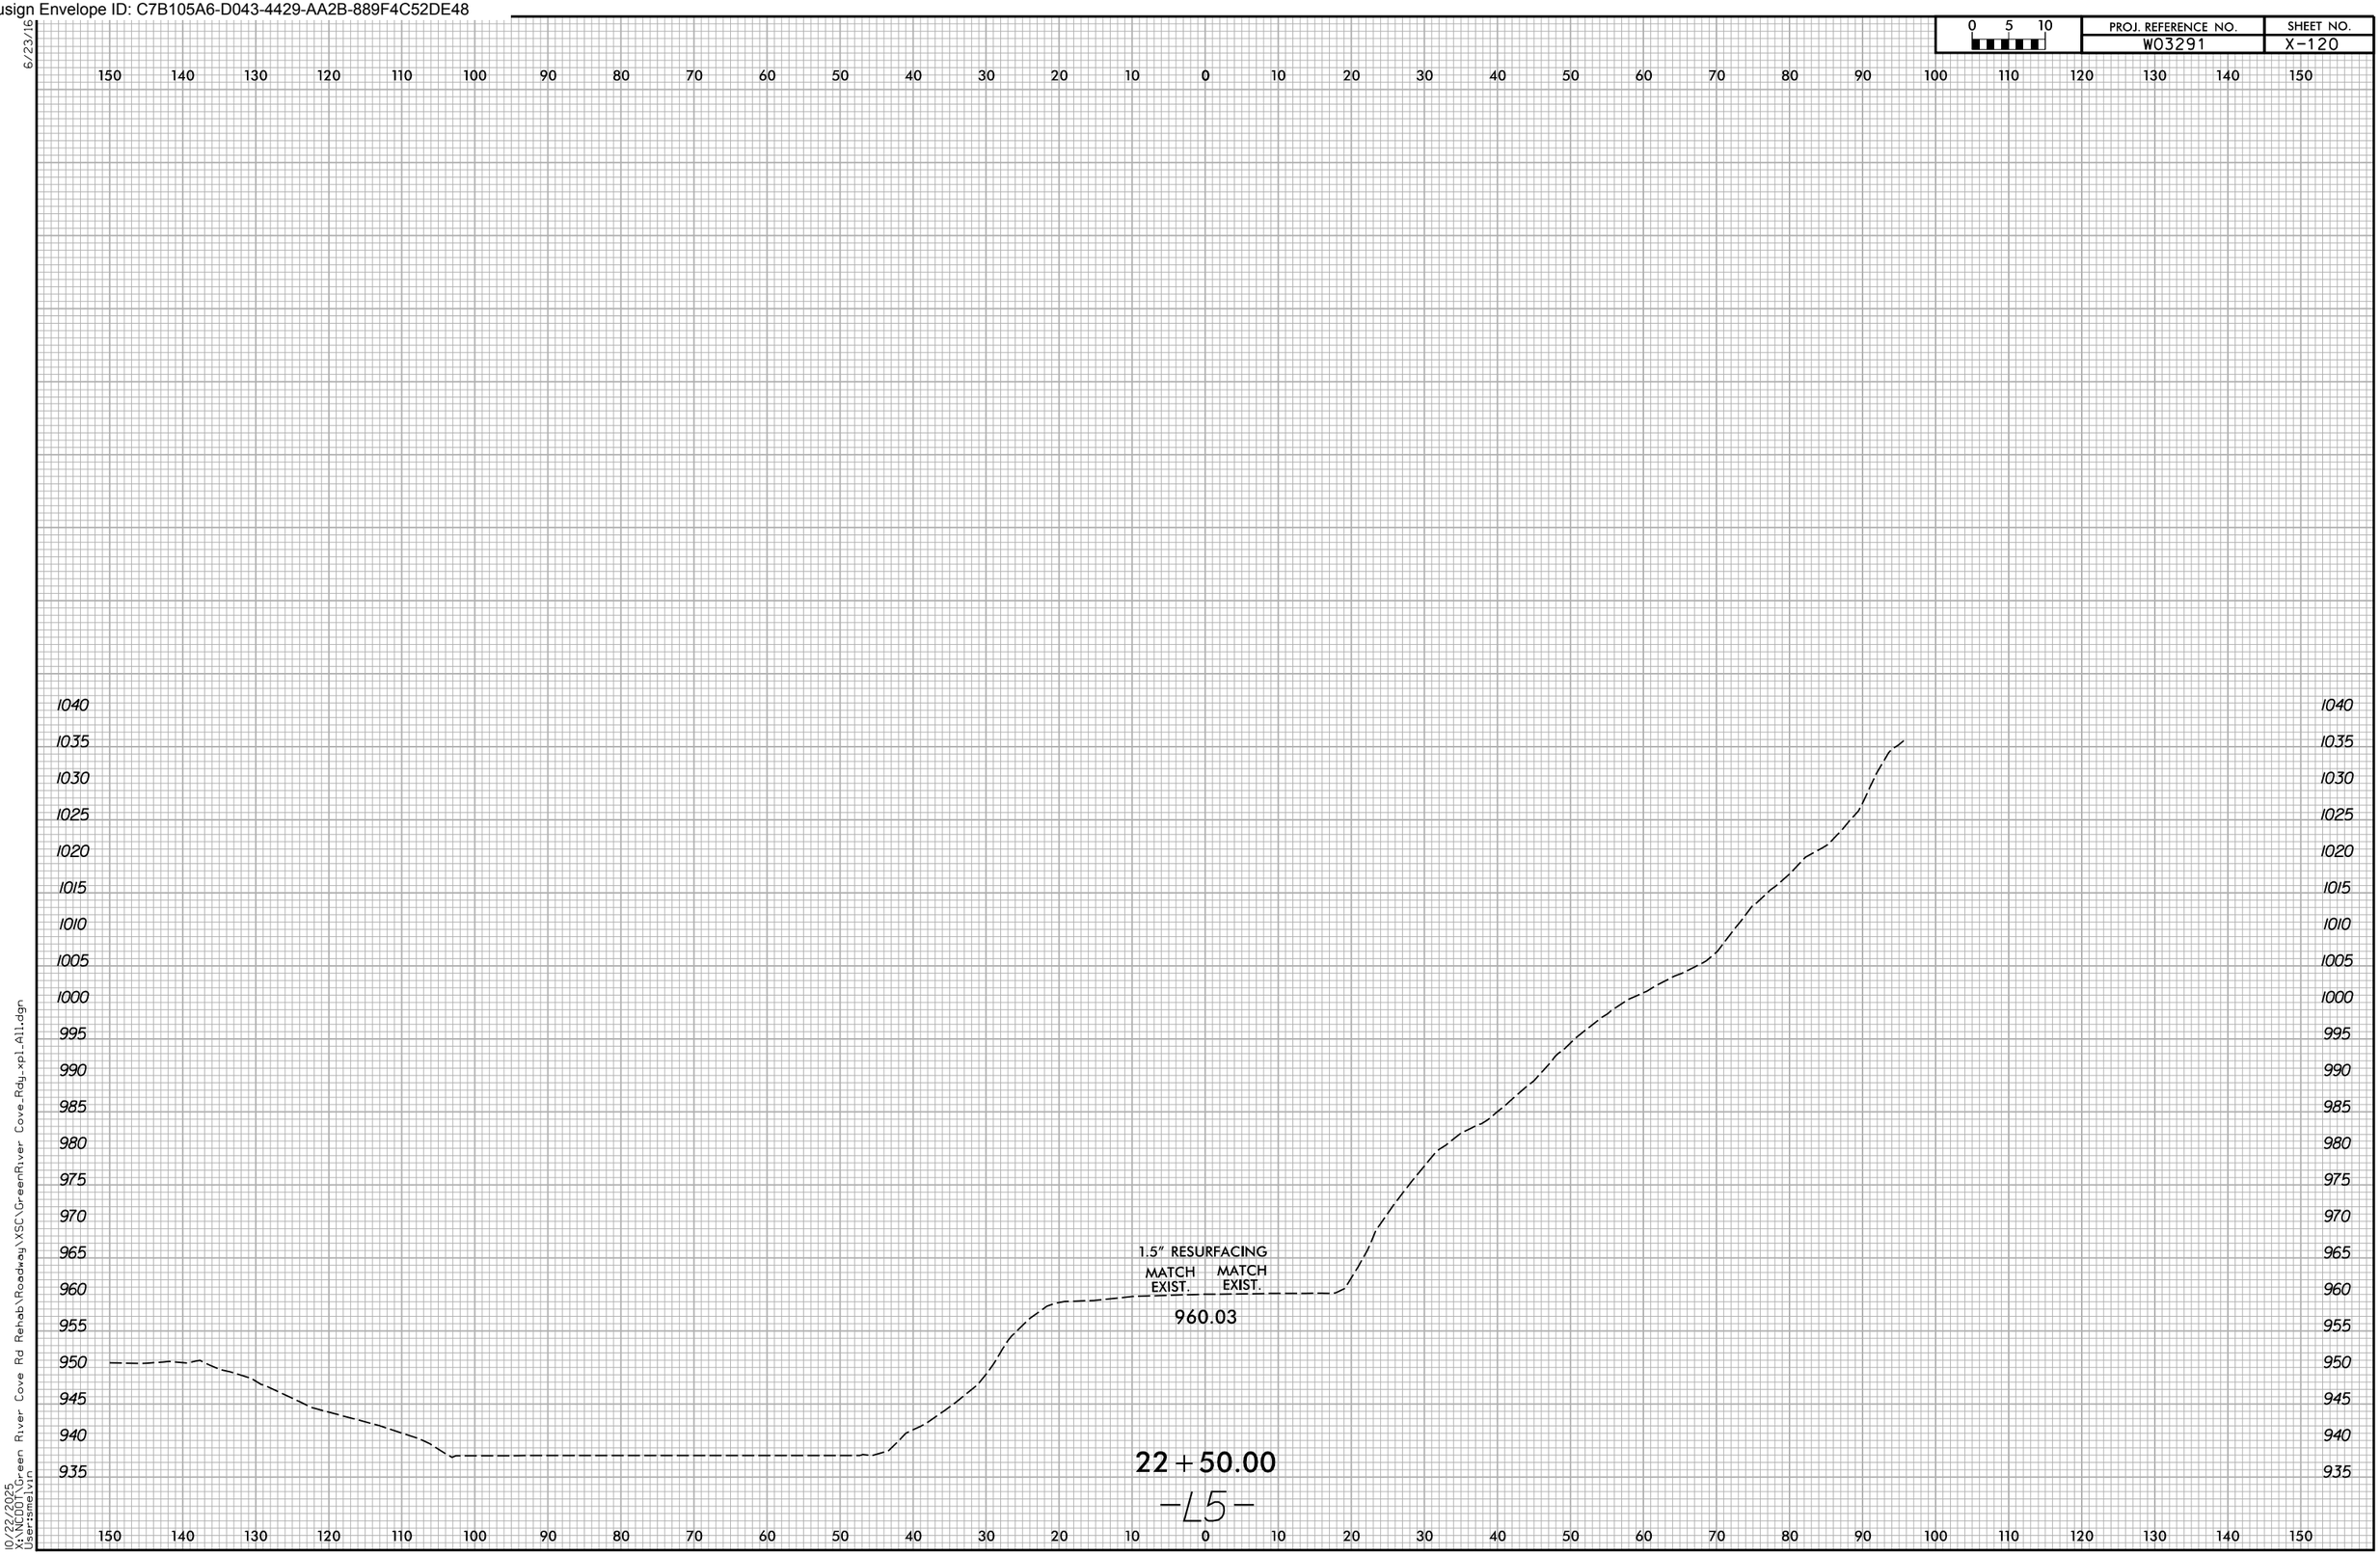

10/22/2025
X:\NCDOT\Green River Cove Rd Rehab\Roadway\XSC\GreenRiver Cove_Rdy_xpl_All.dgn
User:smelvin

Docusign Envelope ID: C7B105A6-D043-4429-AA2B-889F4C52DE48

6/23/16

0 5 10	PROJ. REFERENCE NO.	SHEET NO.
	W03291	X-121

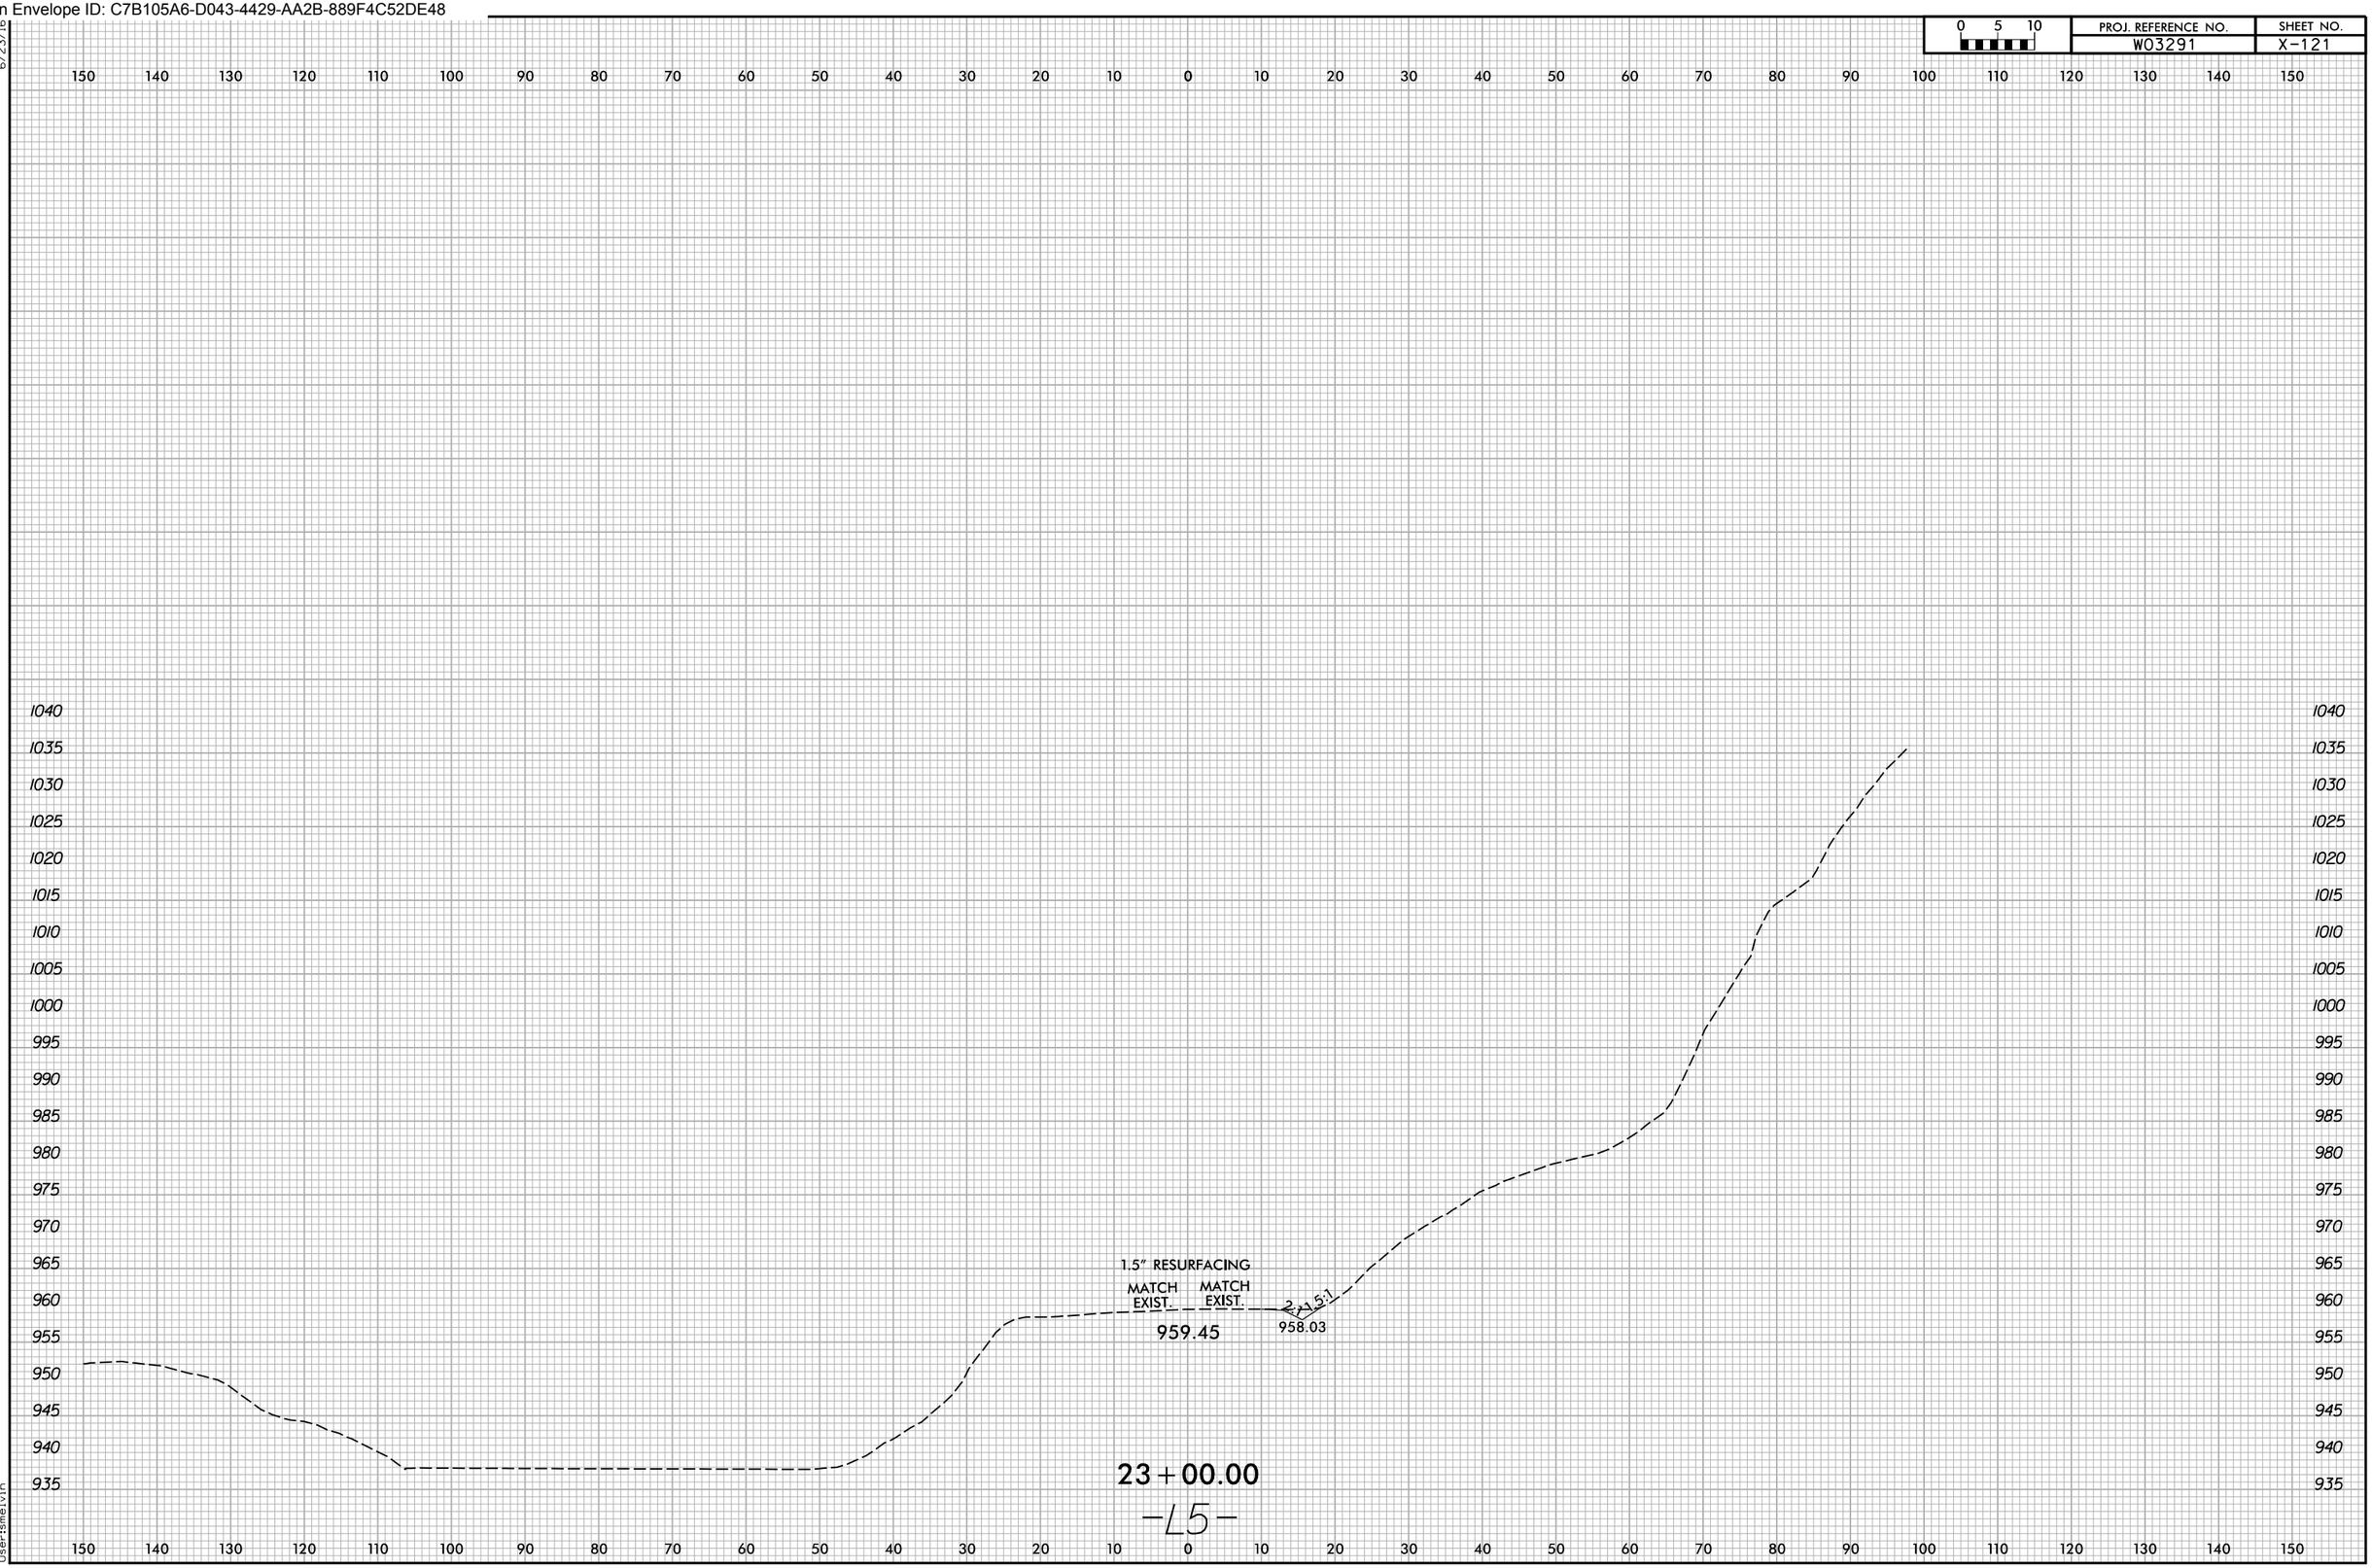

10/22/2025
X:\NCDOT\Green River Cove Rd Rehab\Roadway\XSC\GreenRiver Cove_Rdy_xpl_All.dgn
User:smelvin

Docusign Envelope ID: C7B105A6-D043-4429-AA2B-889F4C52DE48

6/23/16

0 5 10	PROJ. REFERENCE NO.	SHEET NO.
	W03291	X-122

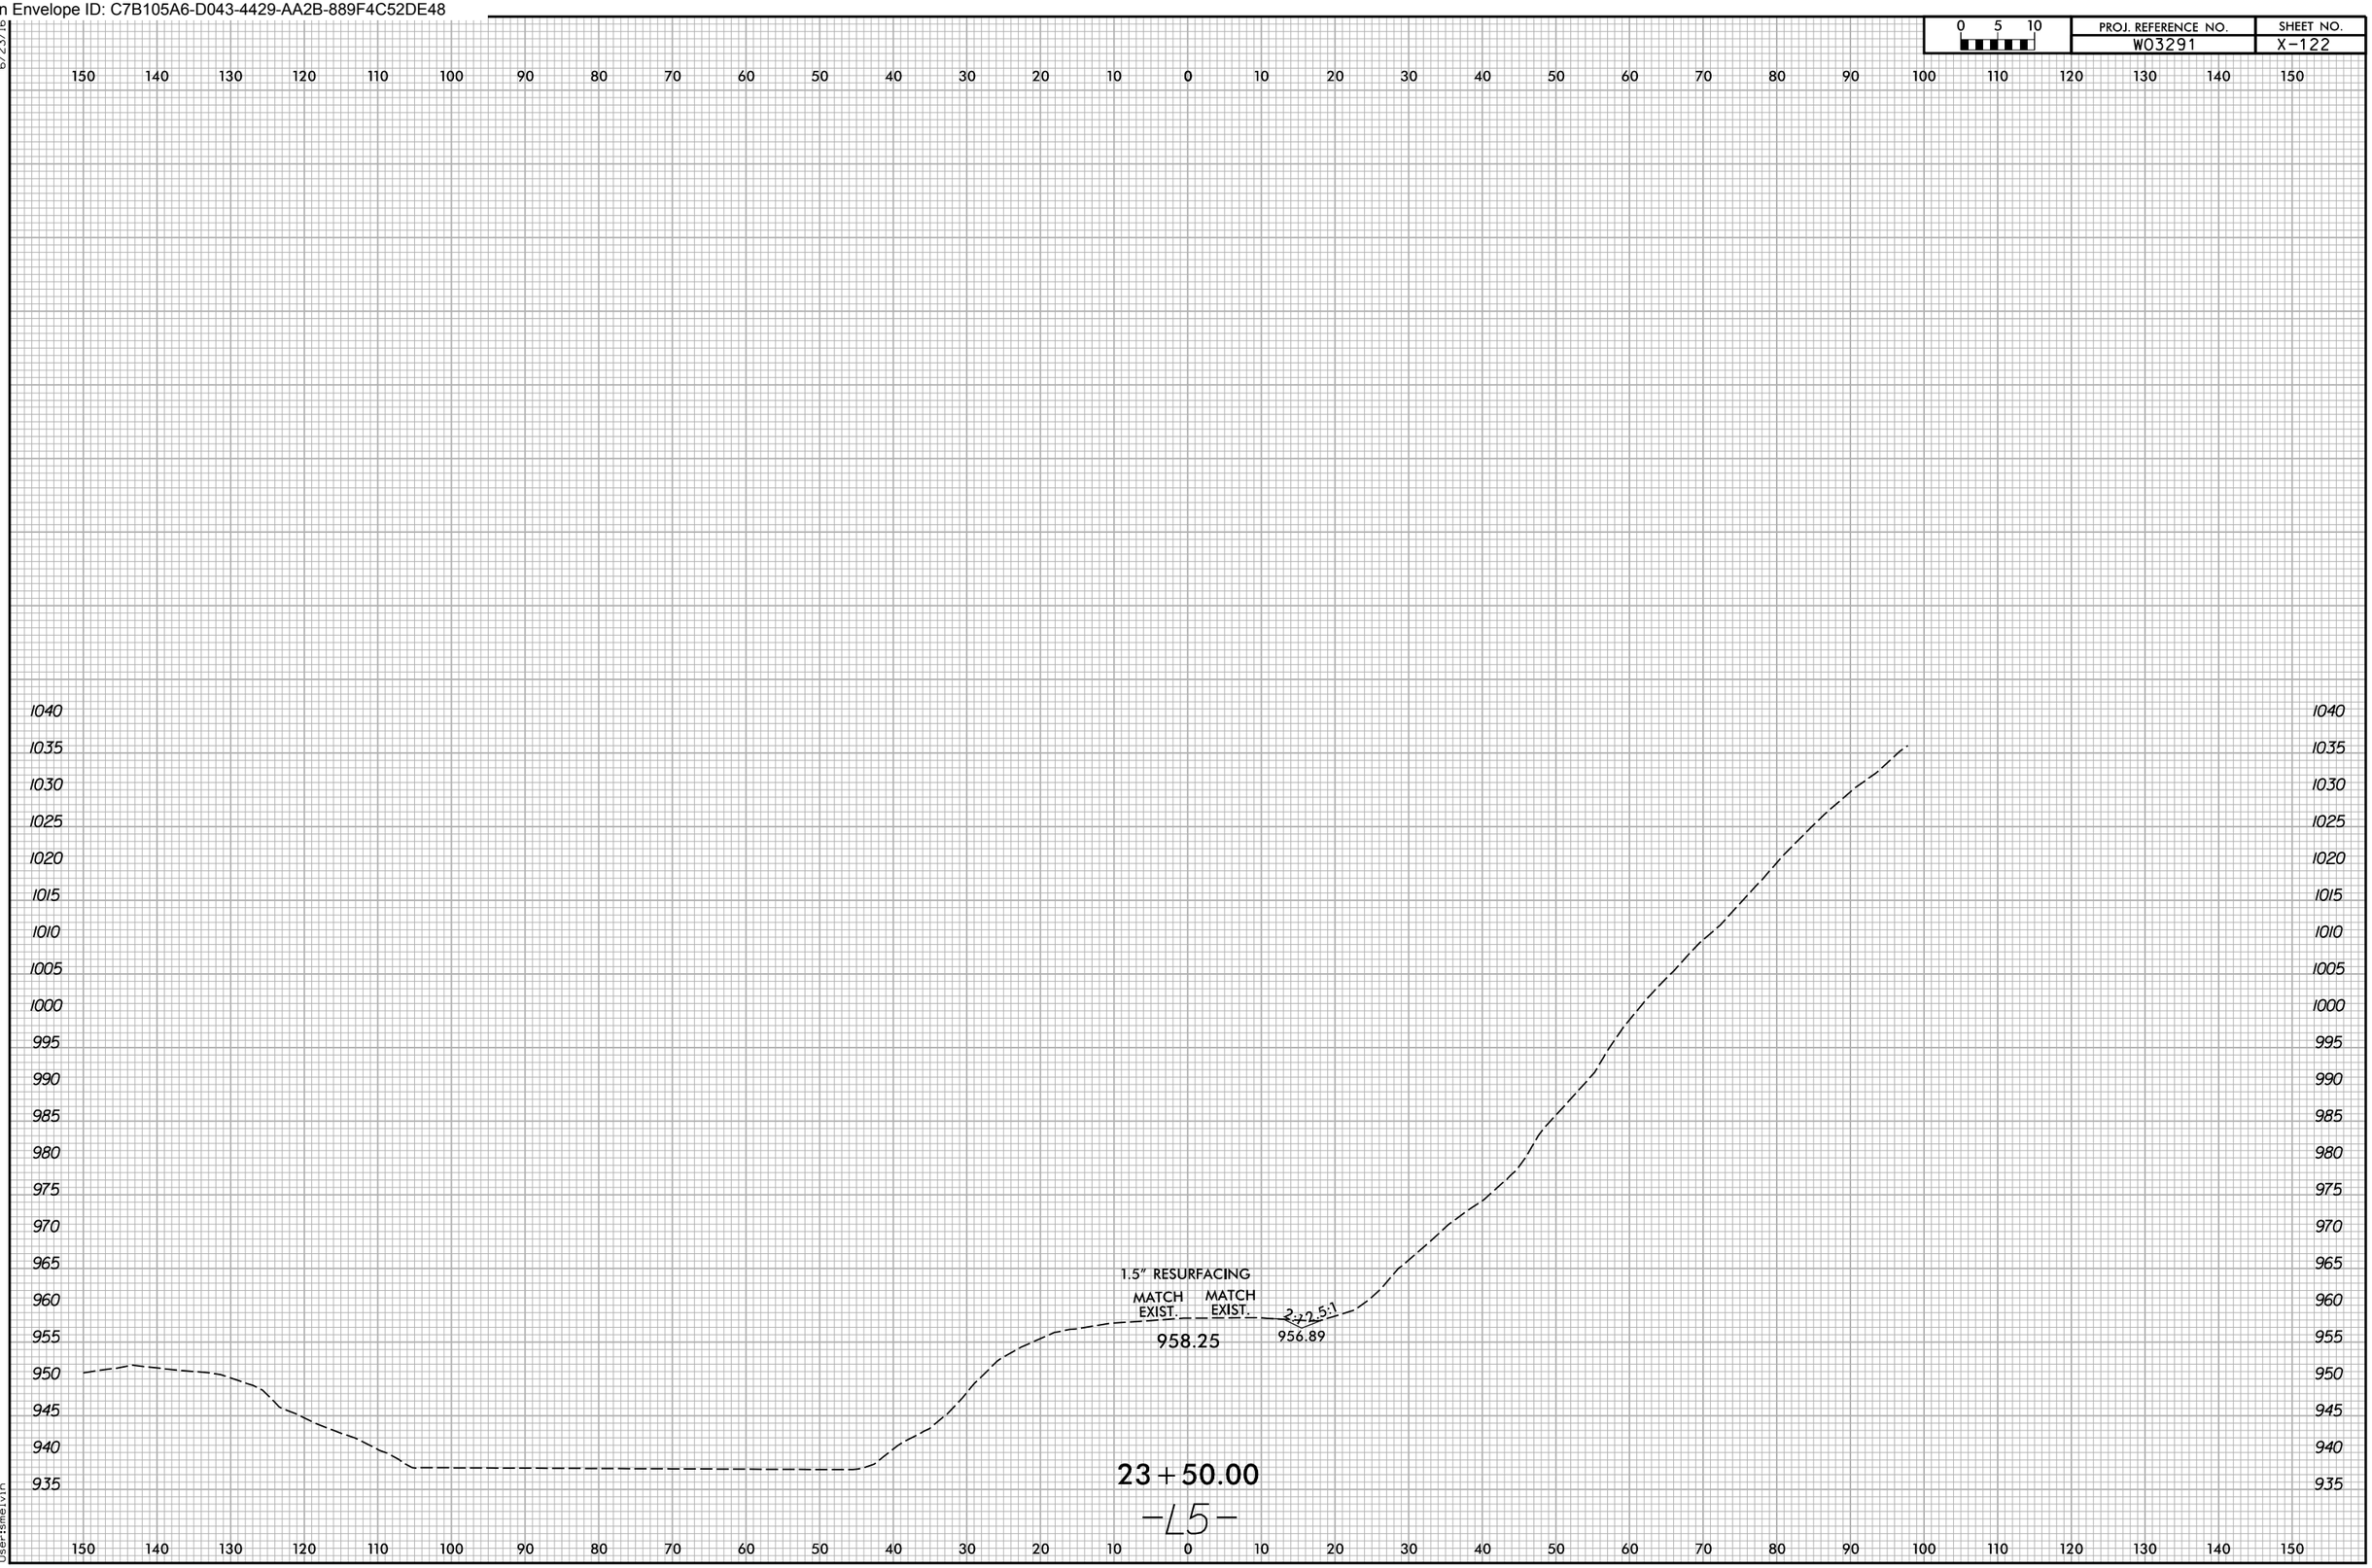

10/22/2025
X:\NCDOT\Green River Cove Rd Rehab\Roadway\XSC\GreenRiver Cove_Rdy_xpl_All.dgn
User:smelvin

Docusign Envelope ID: C7B105A6-D043-4429-AA2B-889F4C52DE48

6/23/16

0 5 10	PROJ. REFERENCE NO.	SHEET NO.
	W03291	X-123

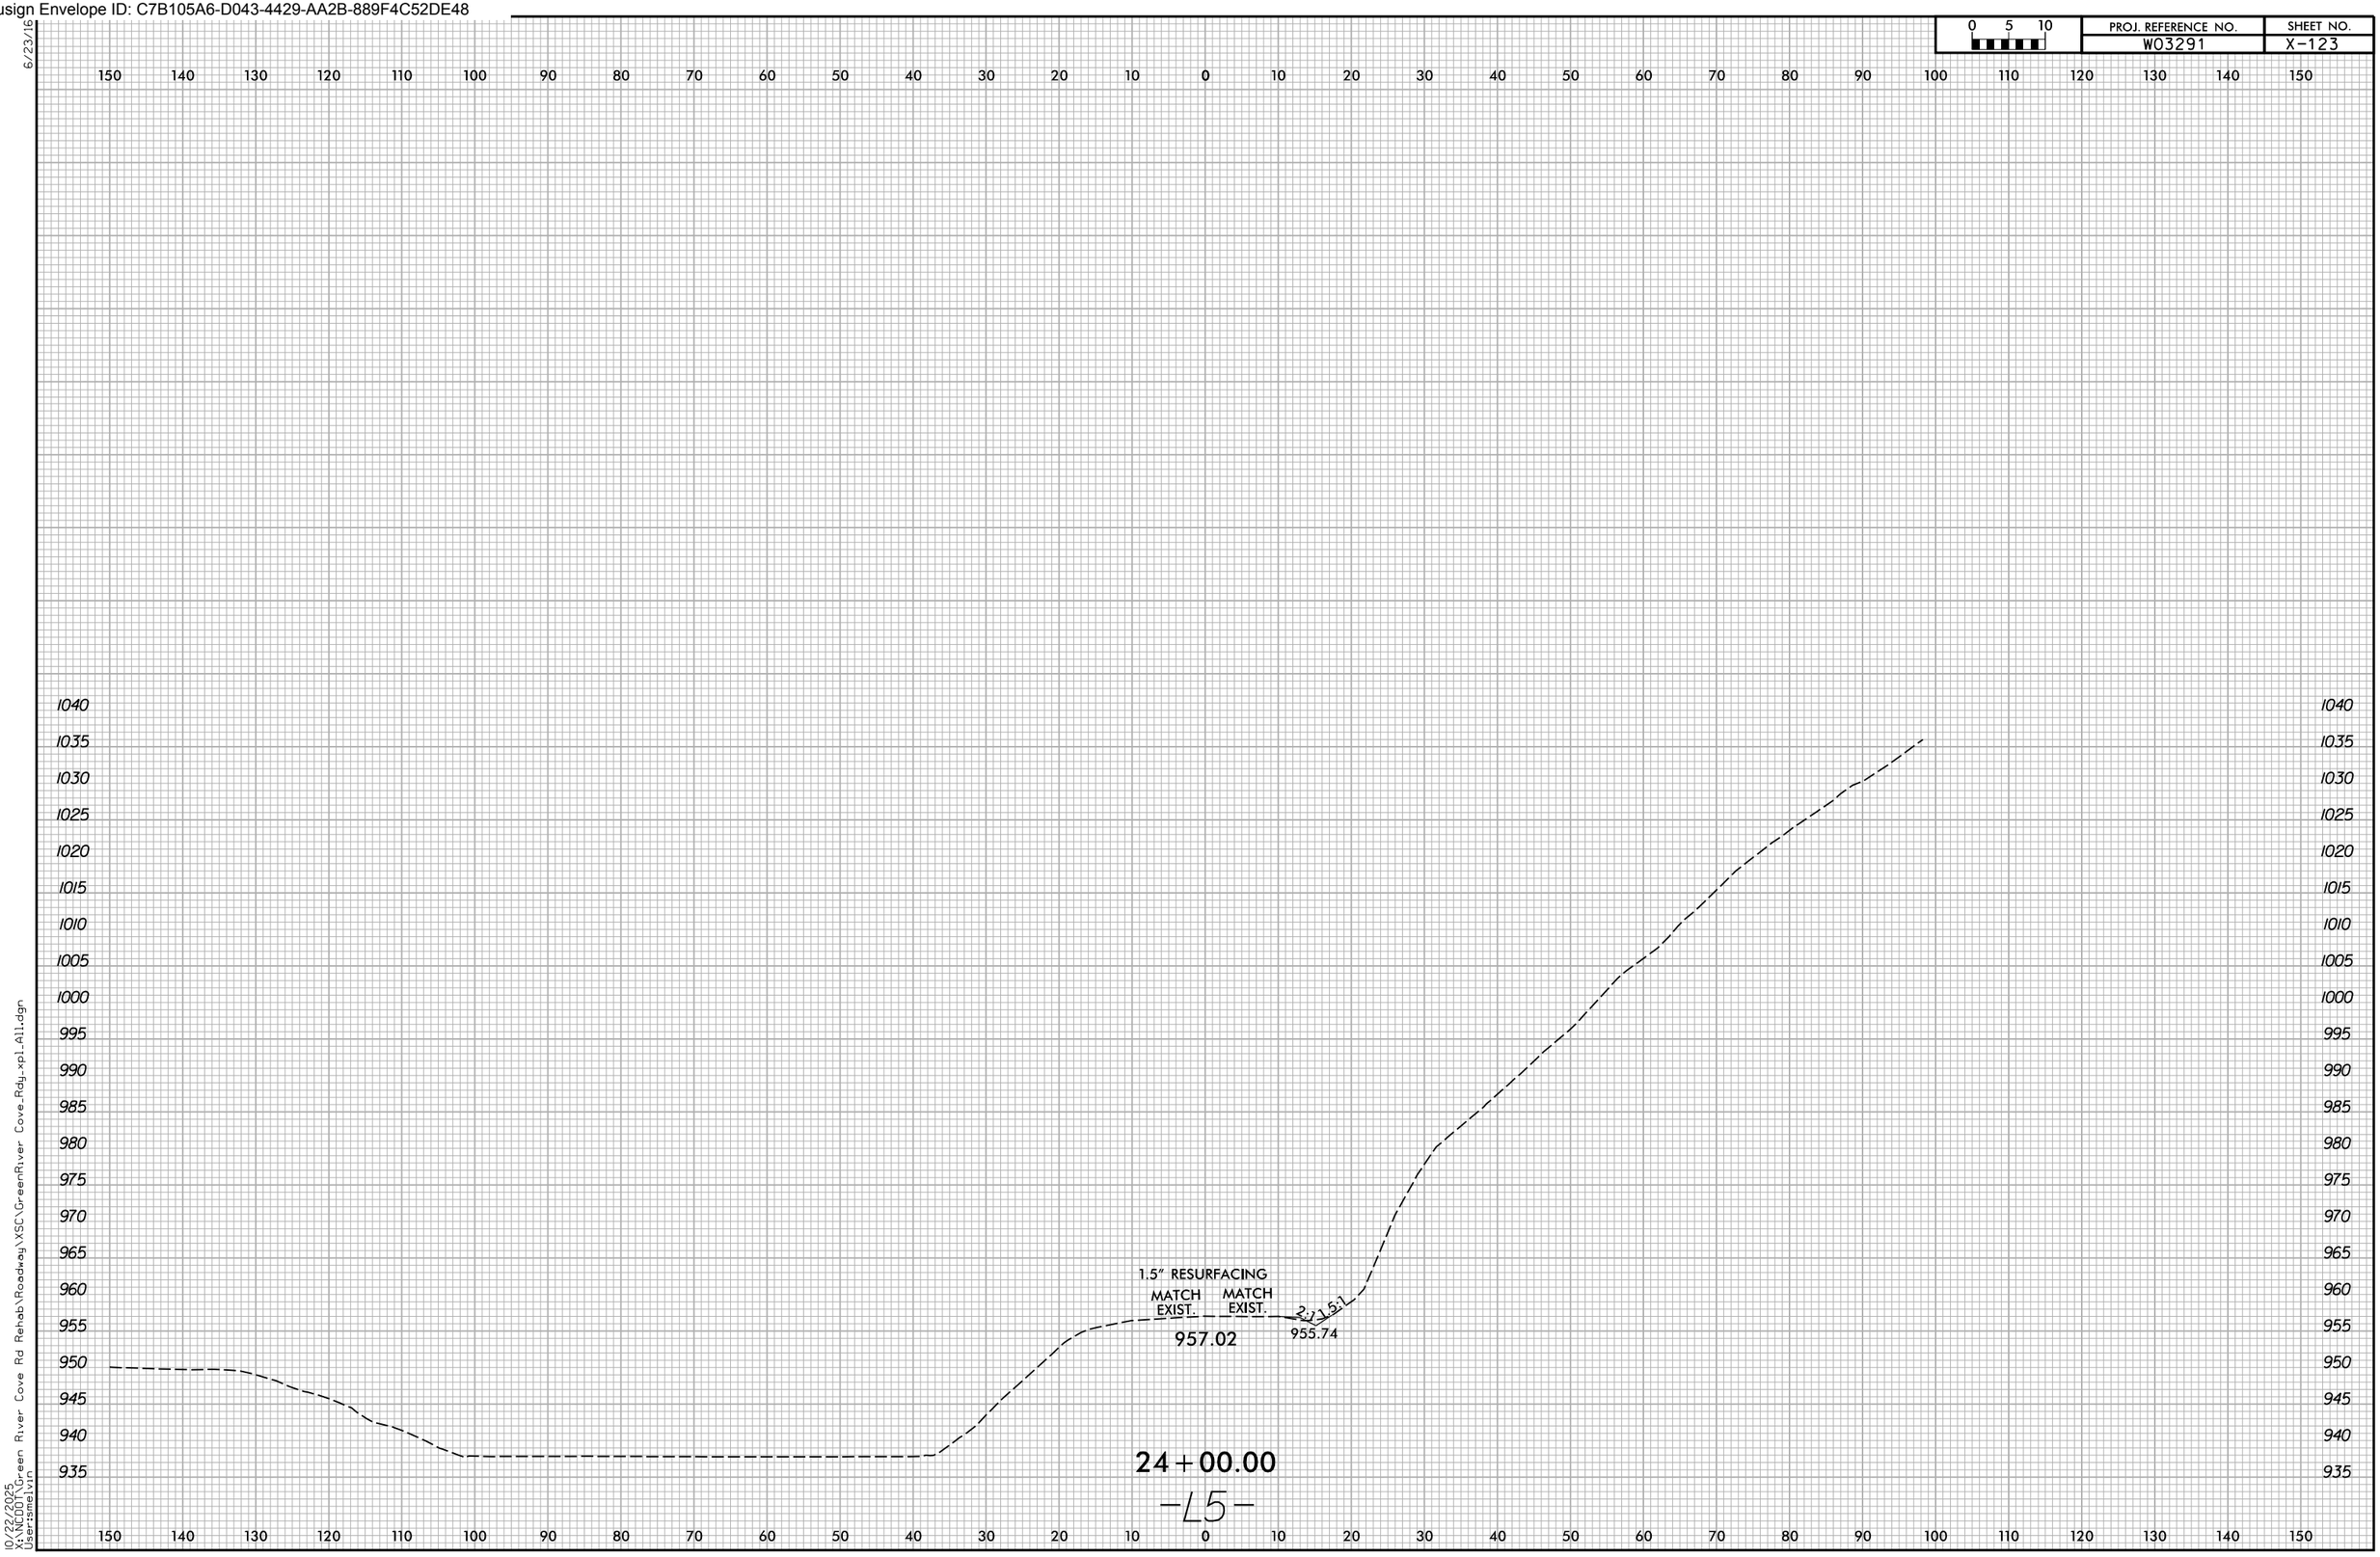

10/22/2025
X:\NCDOT\Green River Cove Rd Rehab\Roadway\XSC\GreenRiver Cove_Rdy_xpl_All.dgn
User:smelvin

Docusign Envelope ID: C7B105A6-D043-4429-AA2B-889F4C52DE48

0 5 10	PROJ. REFERENCE NO.	SHEET NO.
	W03291	X-124

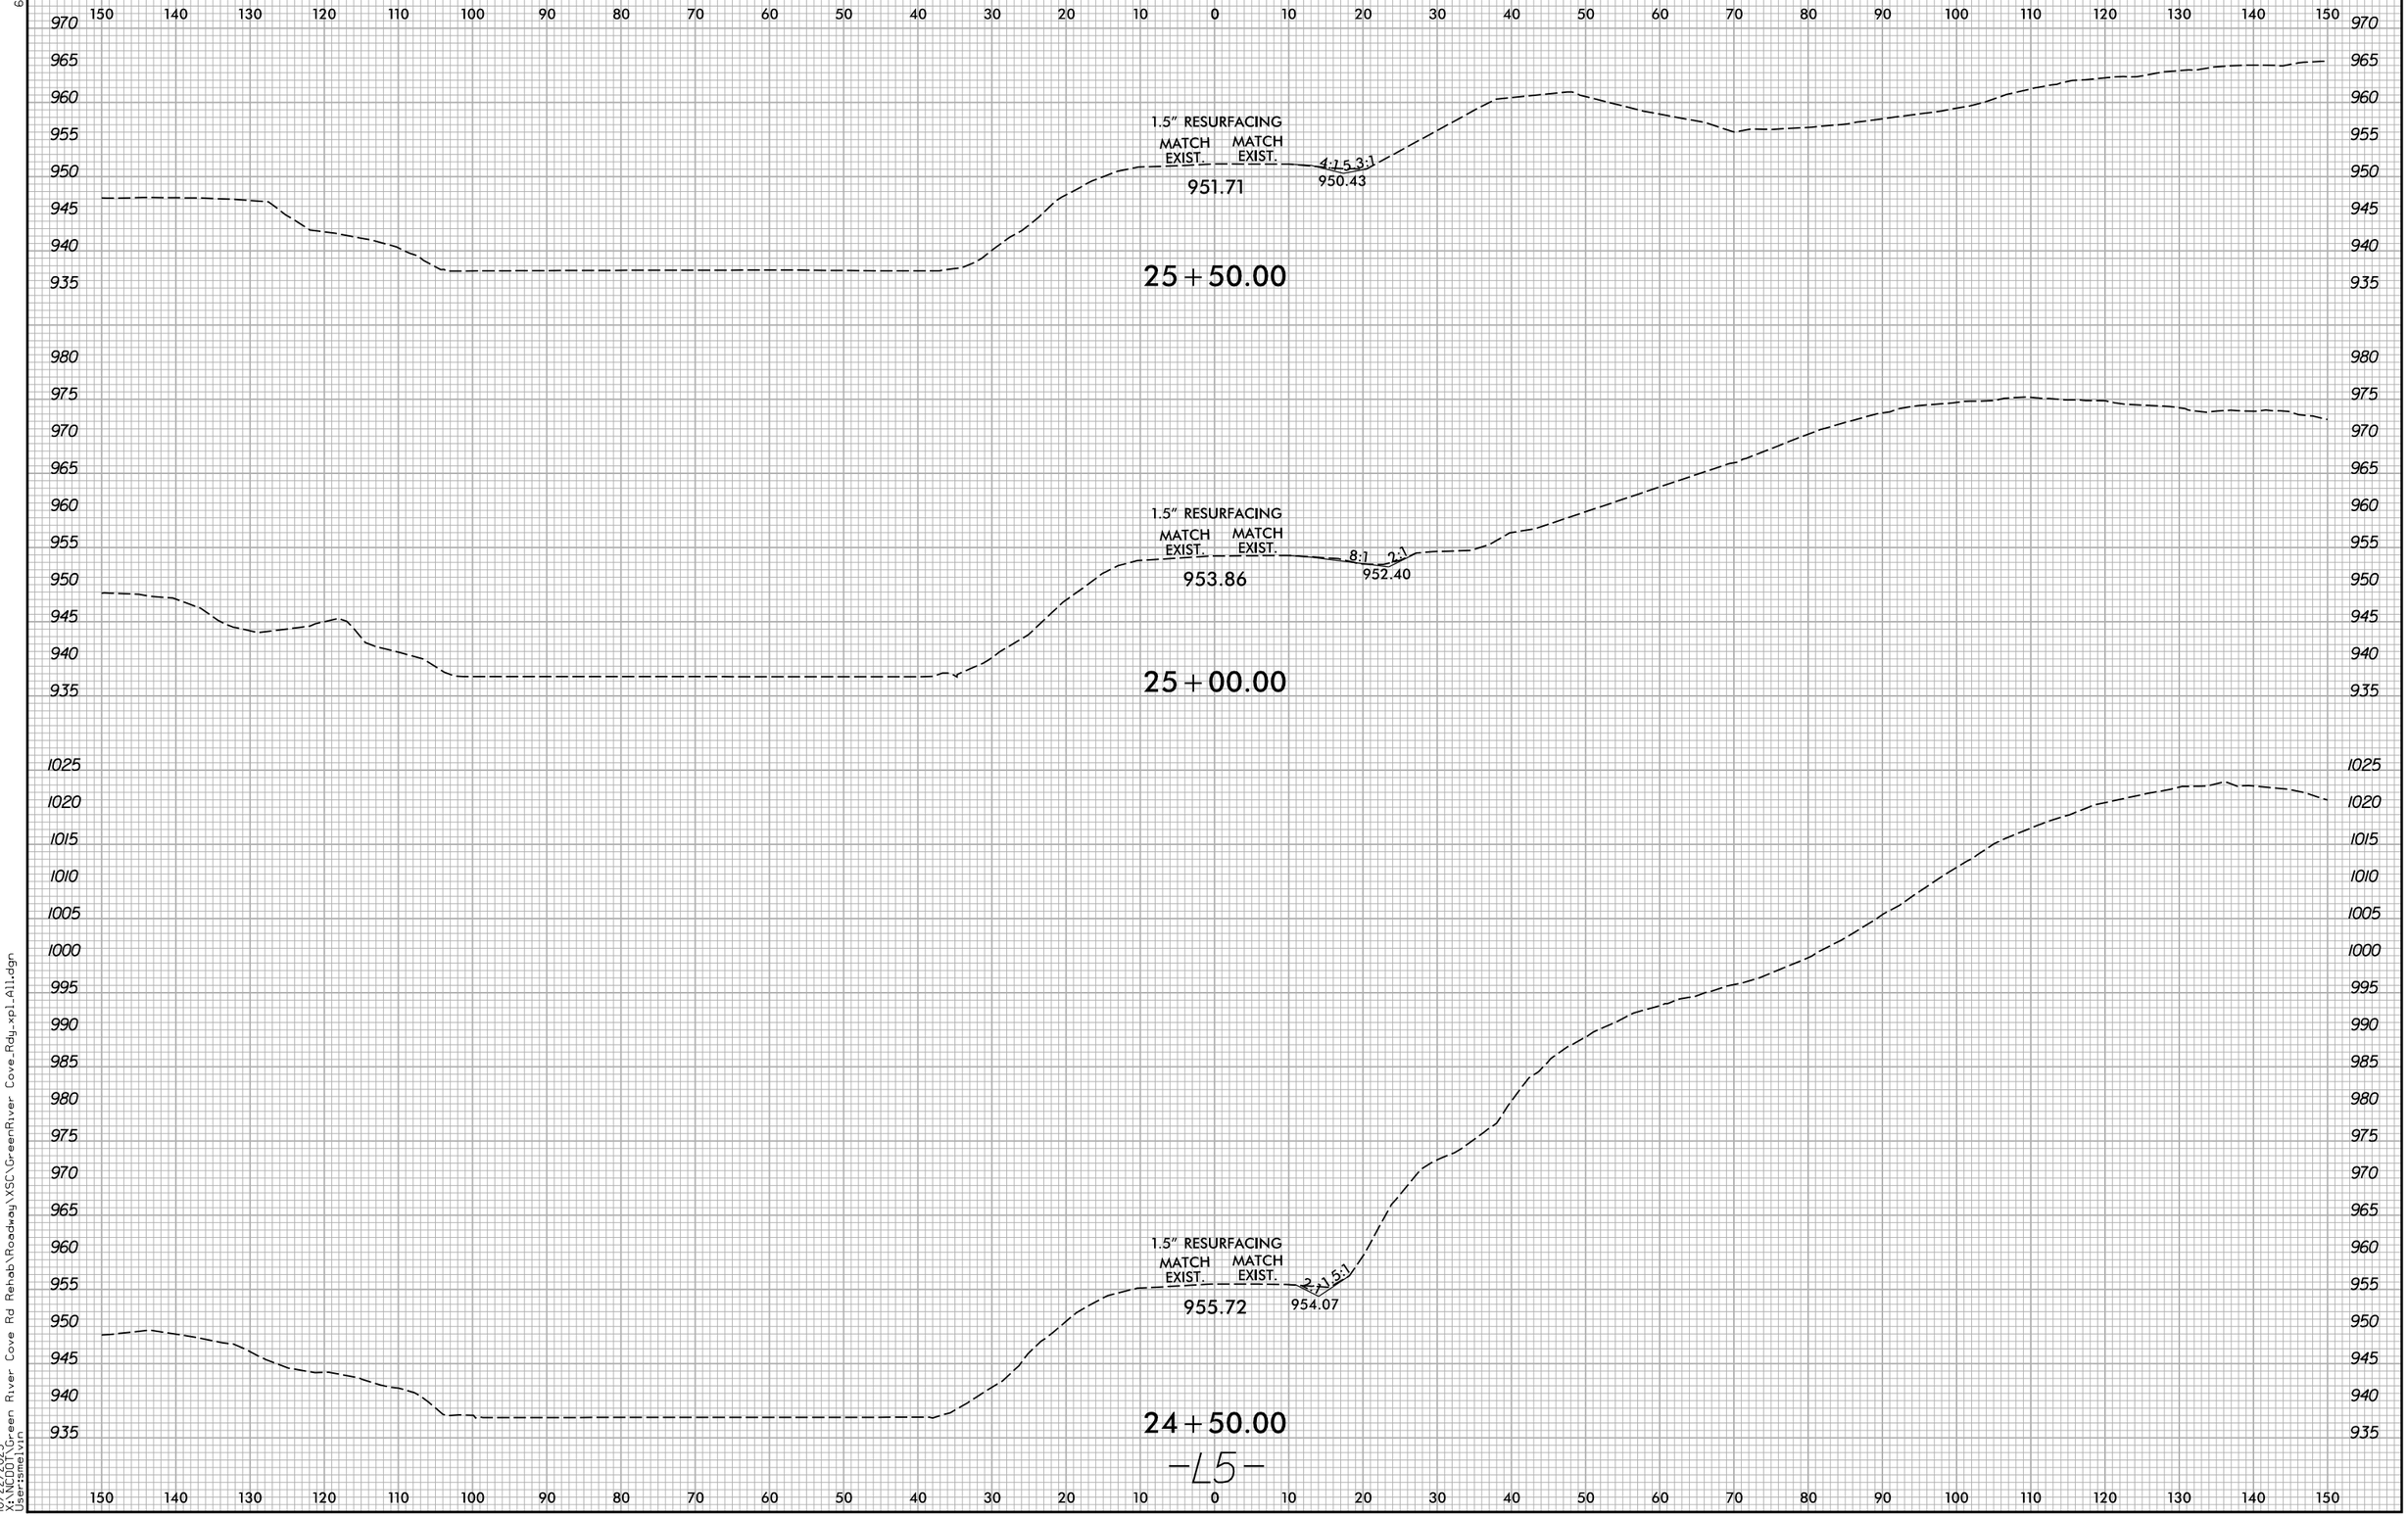

6/23/16
10/22/2025
X:\NCDOT\Green River Cove Rd Rehab\Roadway\XSC\GreenRiver Cove_Rdy_xpl_All.dgn
User:smelvin

Docusign Envelope ID: C7B105A6-D043-4429-AA2B-889F4C52DE48

6/23/16

0 5 10	PROJ. REFERENCE NO.	SHEET NO.
	W03291	X-125

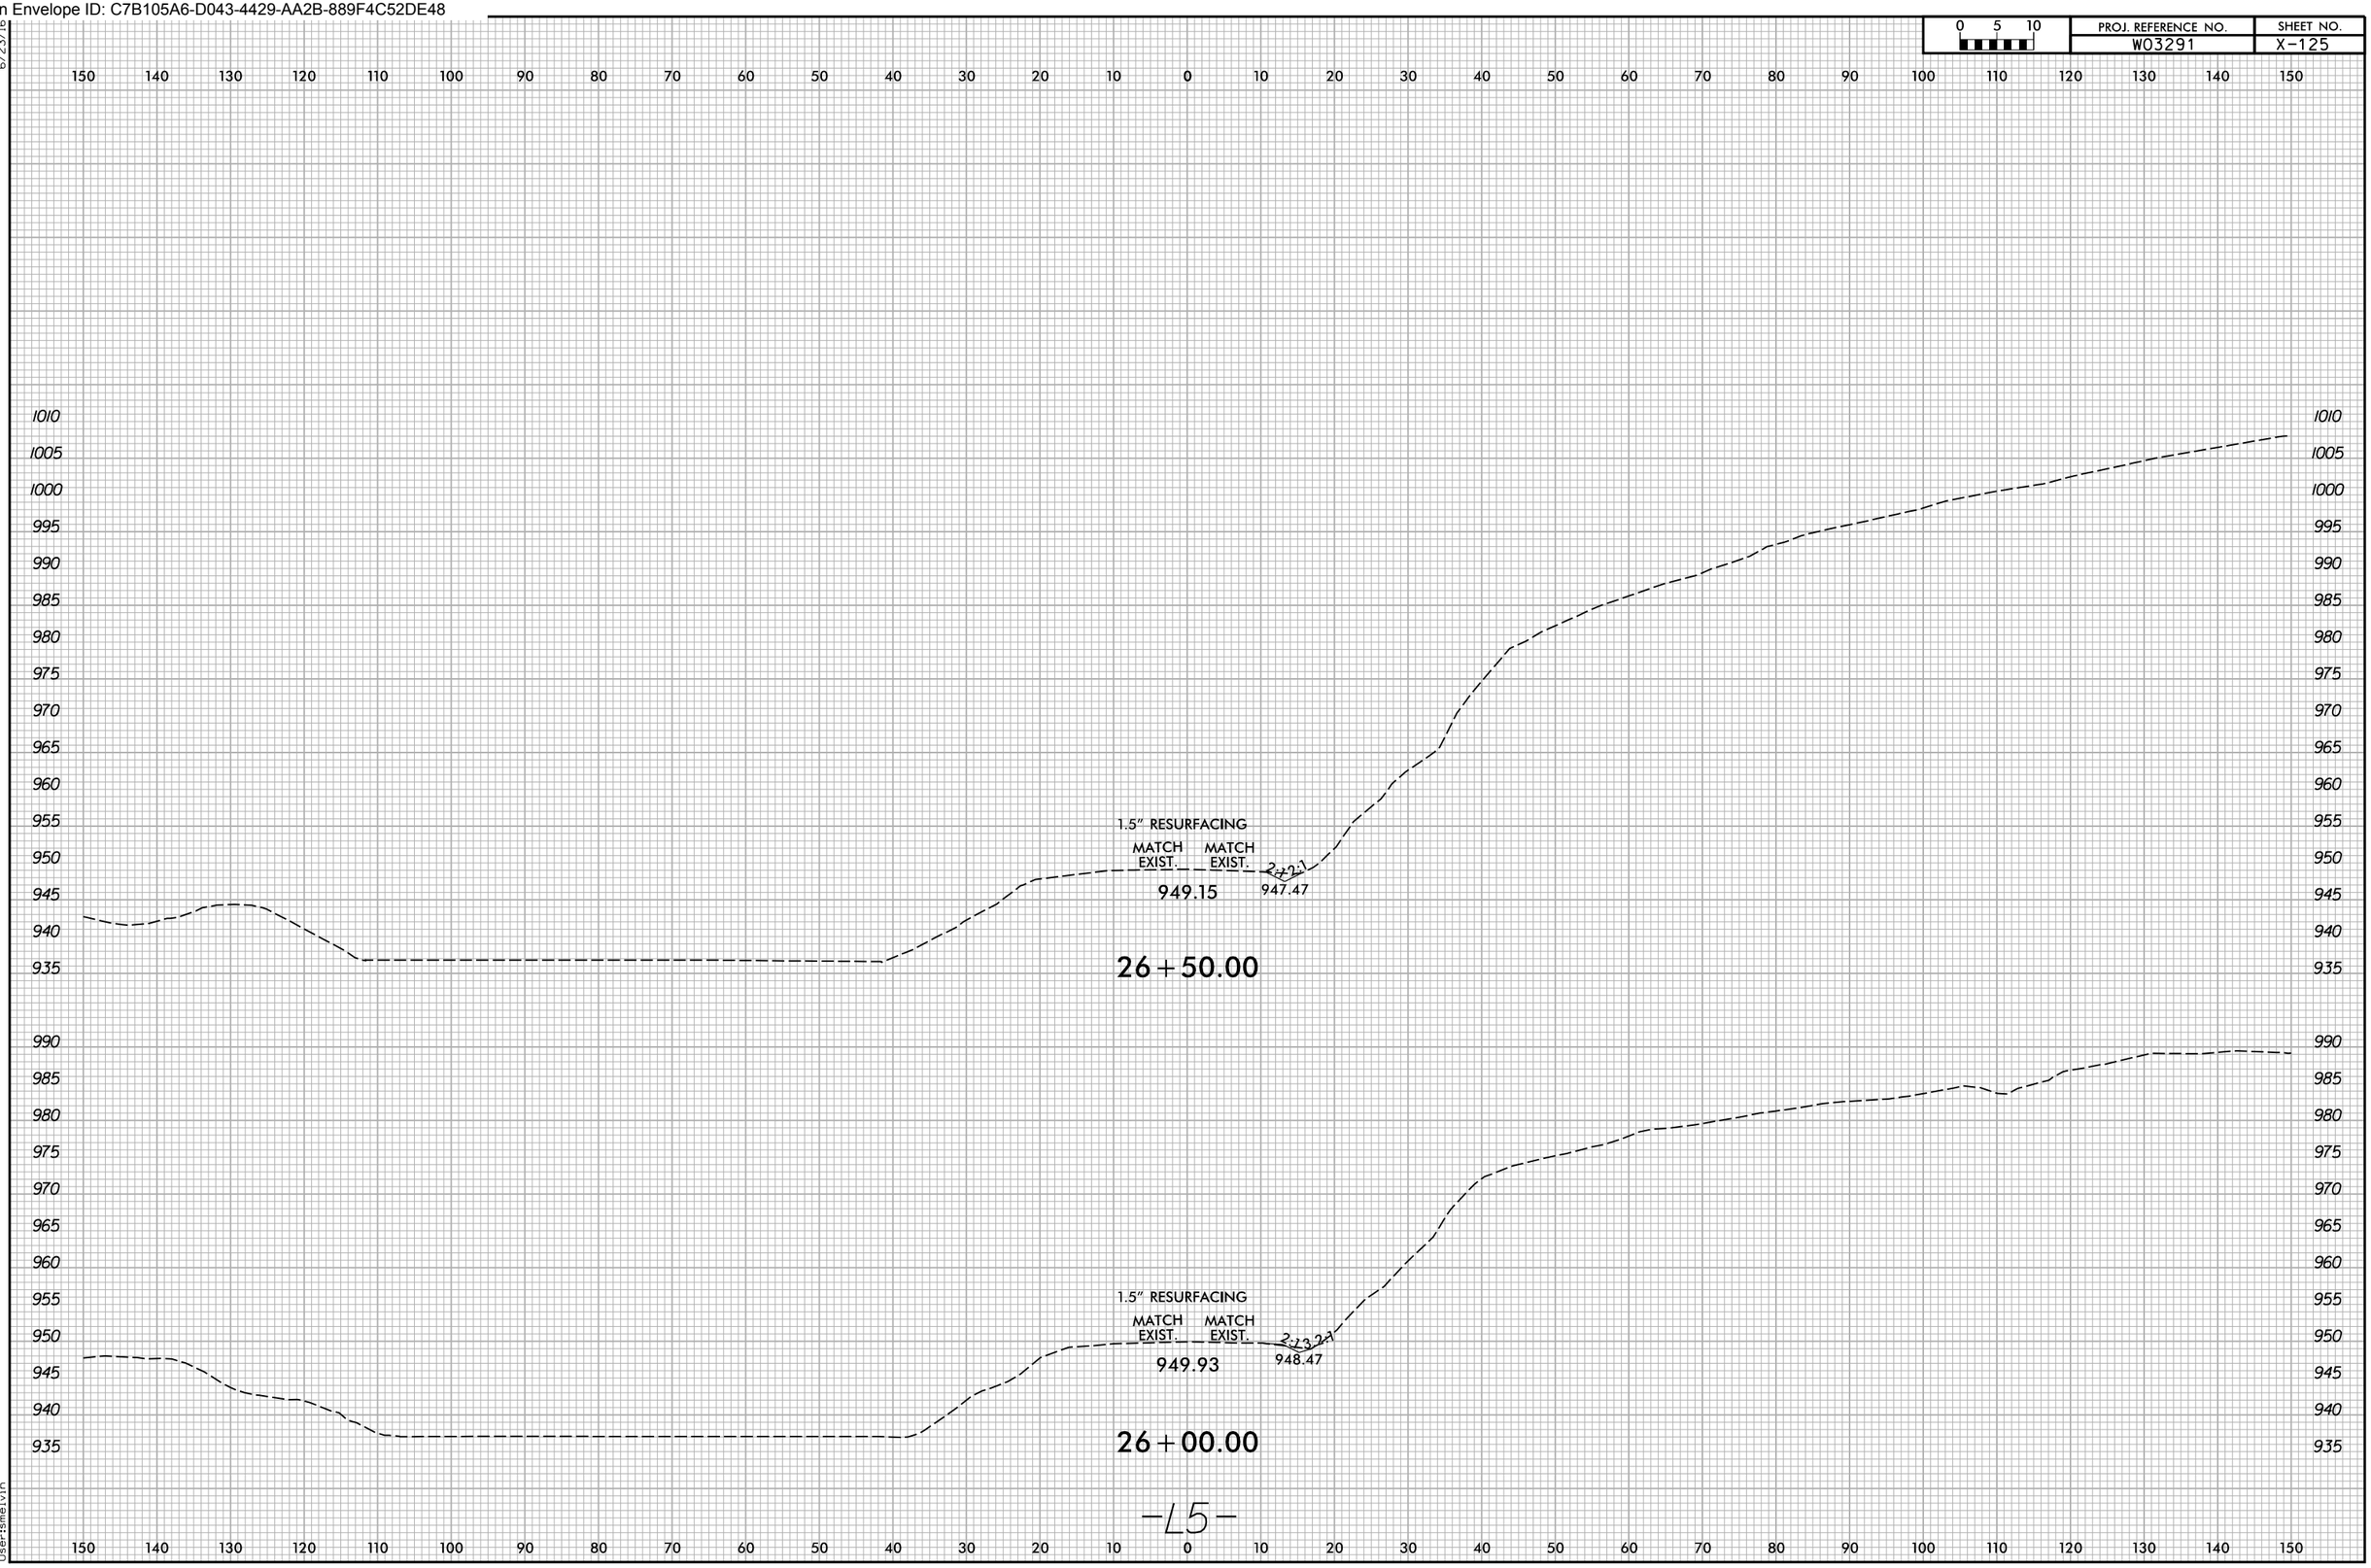

10/22/2025
X:\NCDOT\Green River Cove Rd Rehab\Roadway\XSC\GreenRiver Cove_Rdy_xpl_All.dgn
User:smelvin

Docusign Envelope ID: C7B105A6-D043-4429-AA2B-889F4C52DE48

6/23/16

0 5 10	PROJ. REFERENCE NO.	SHEET NO.
	W03291	X-126

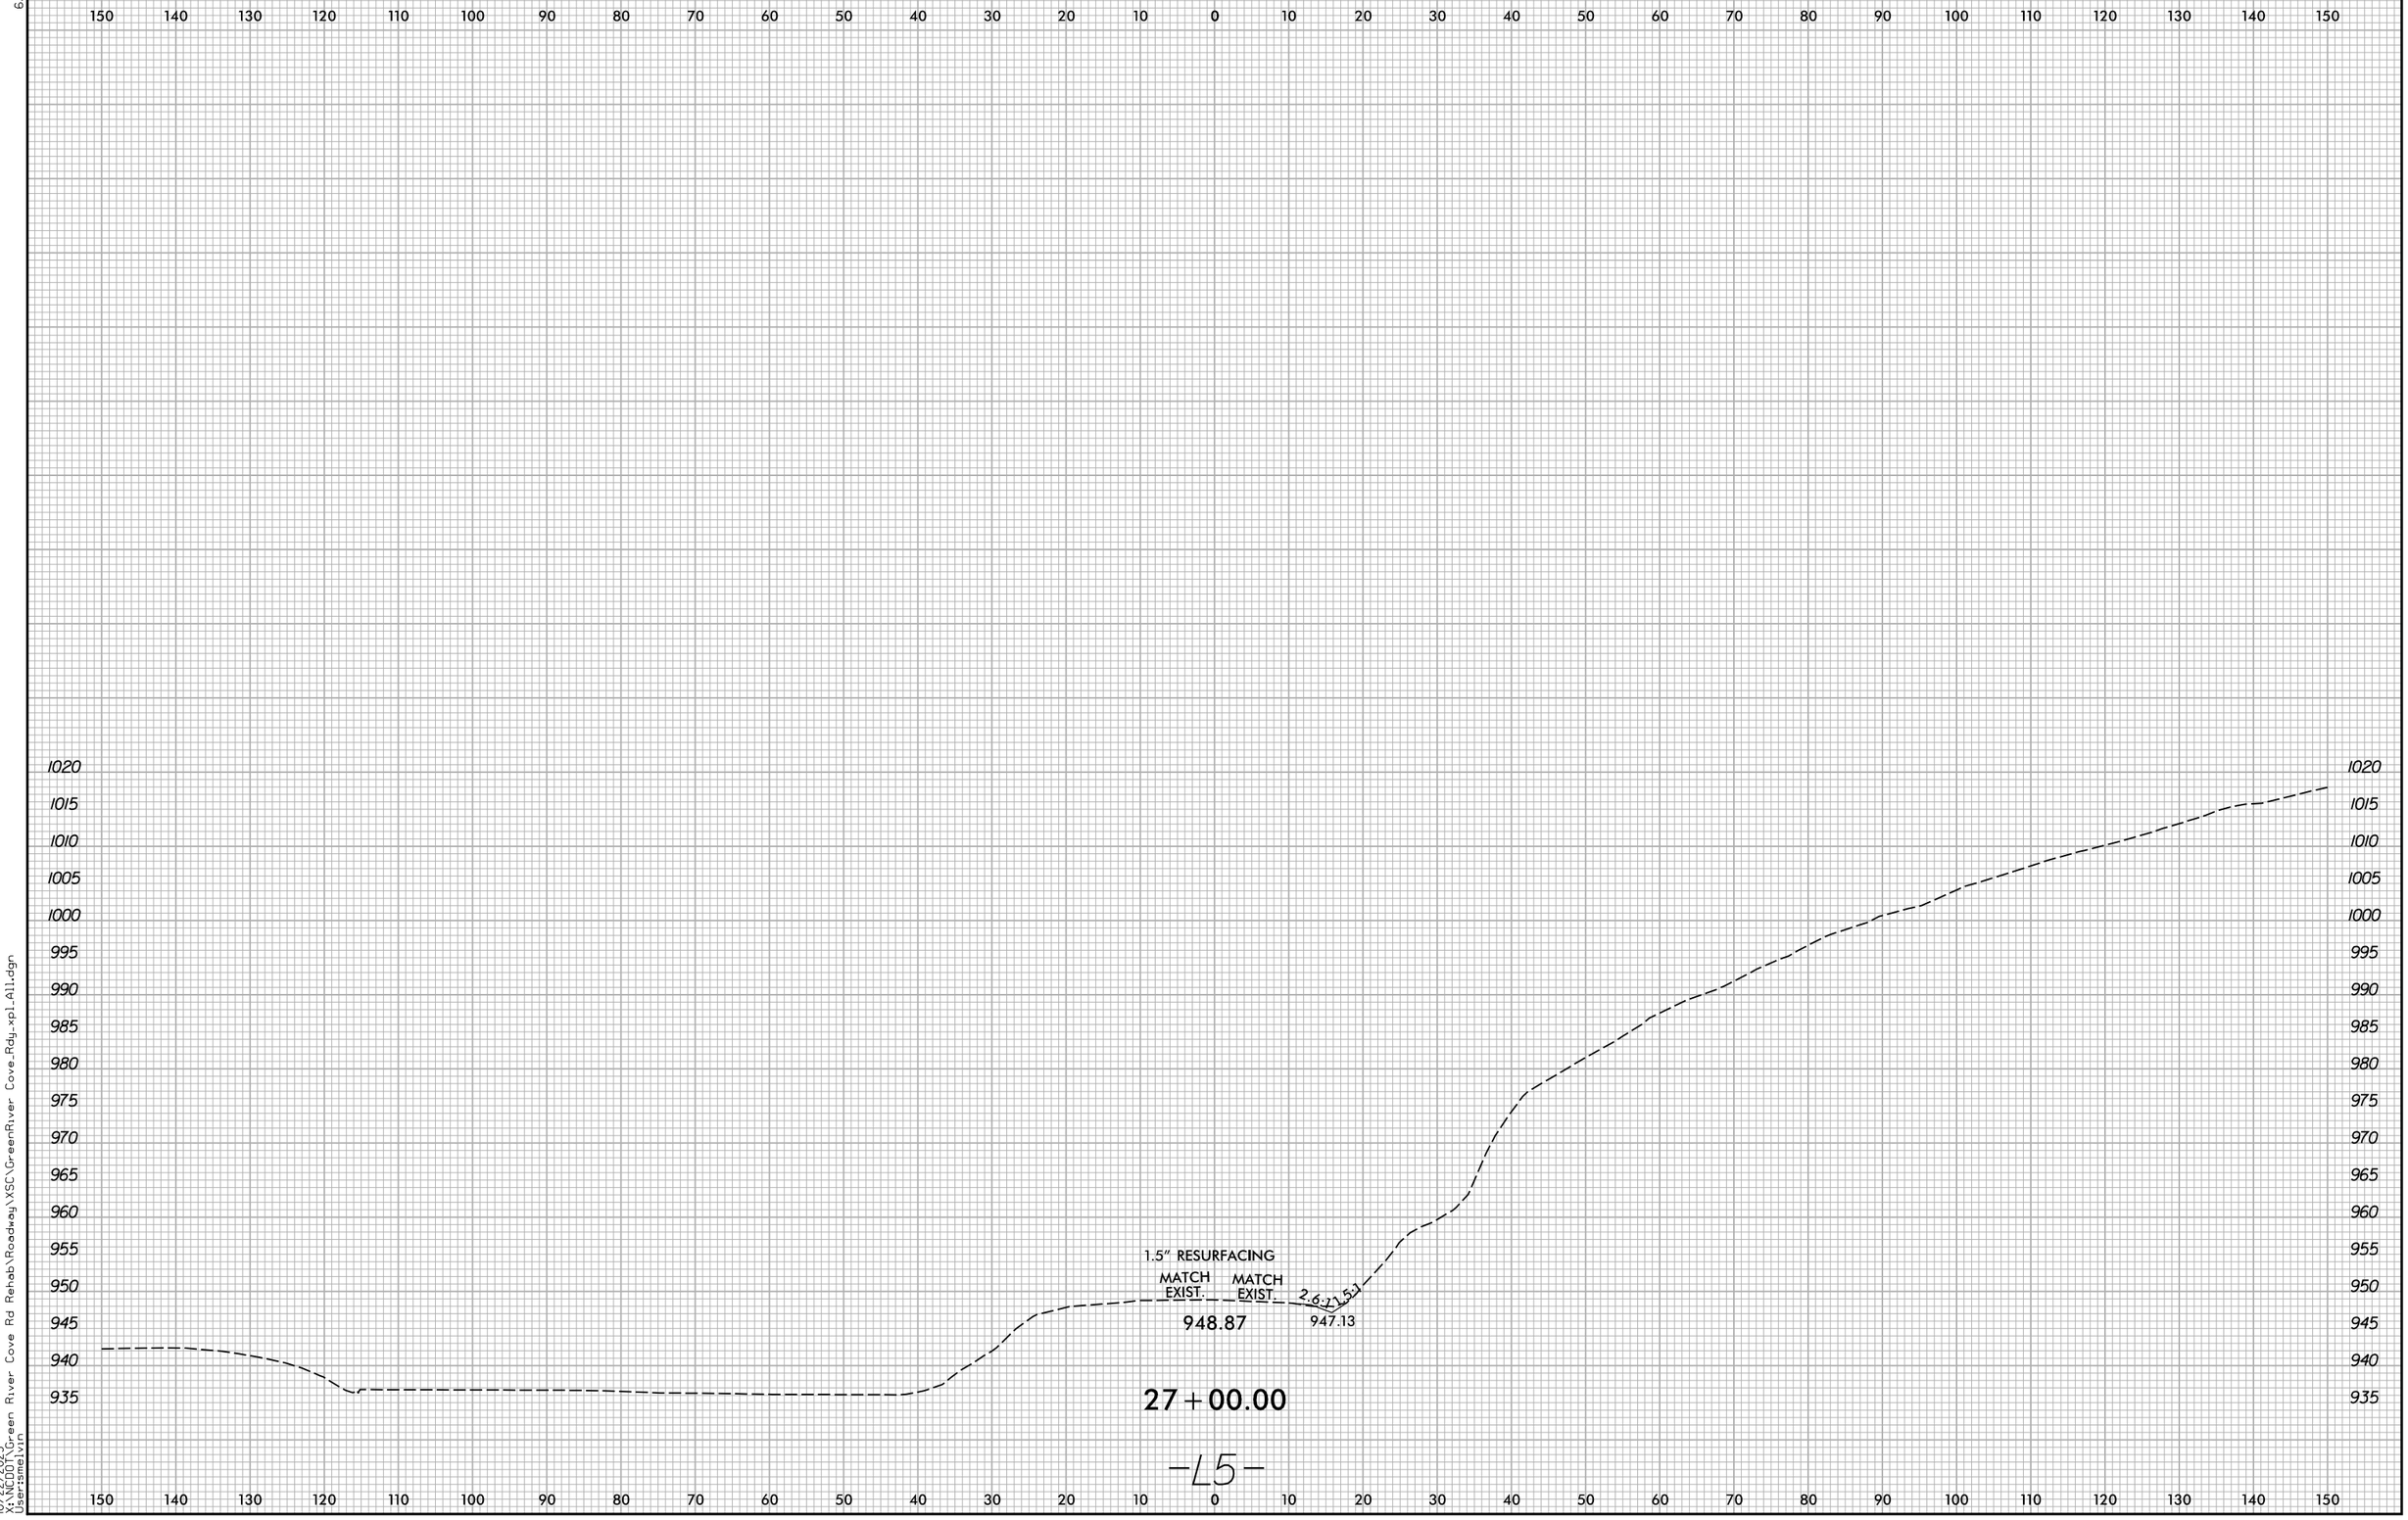

10/22/2025
X:\NCDOT\Green River Cove Rd Rehab\Roadway\XSC\GreenRiver Cove_Rdy_xpl_All.dgn
Usersmelvin

Docusign Envelope ID: C7B105A6-D043-4429-AA2B-889F4C52DE48

6/23/16

0 5 10	PROJ. REFERENCE NO.	SHEET NO.
	W03291	X-127

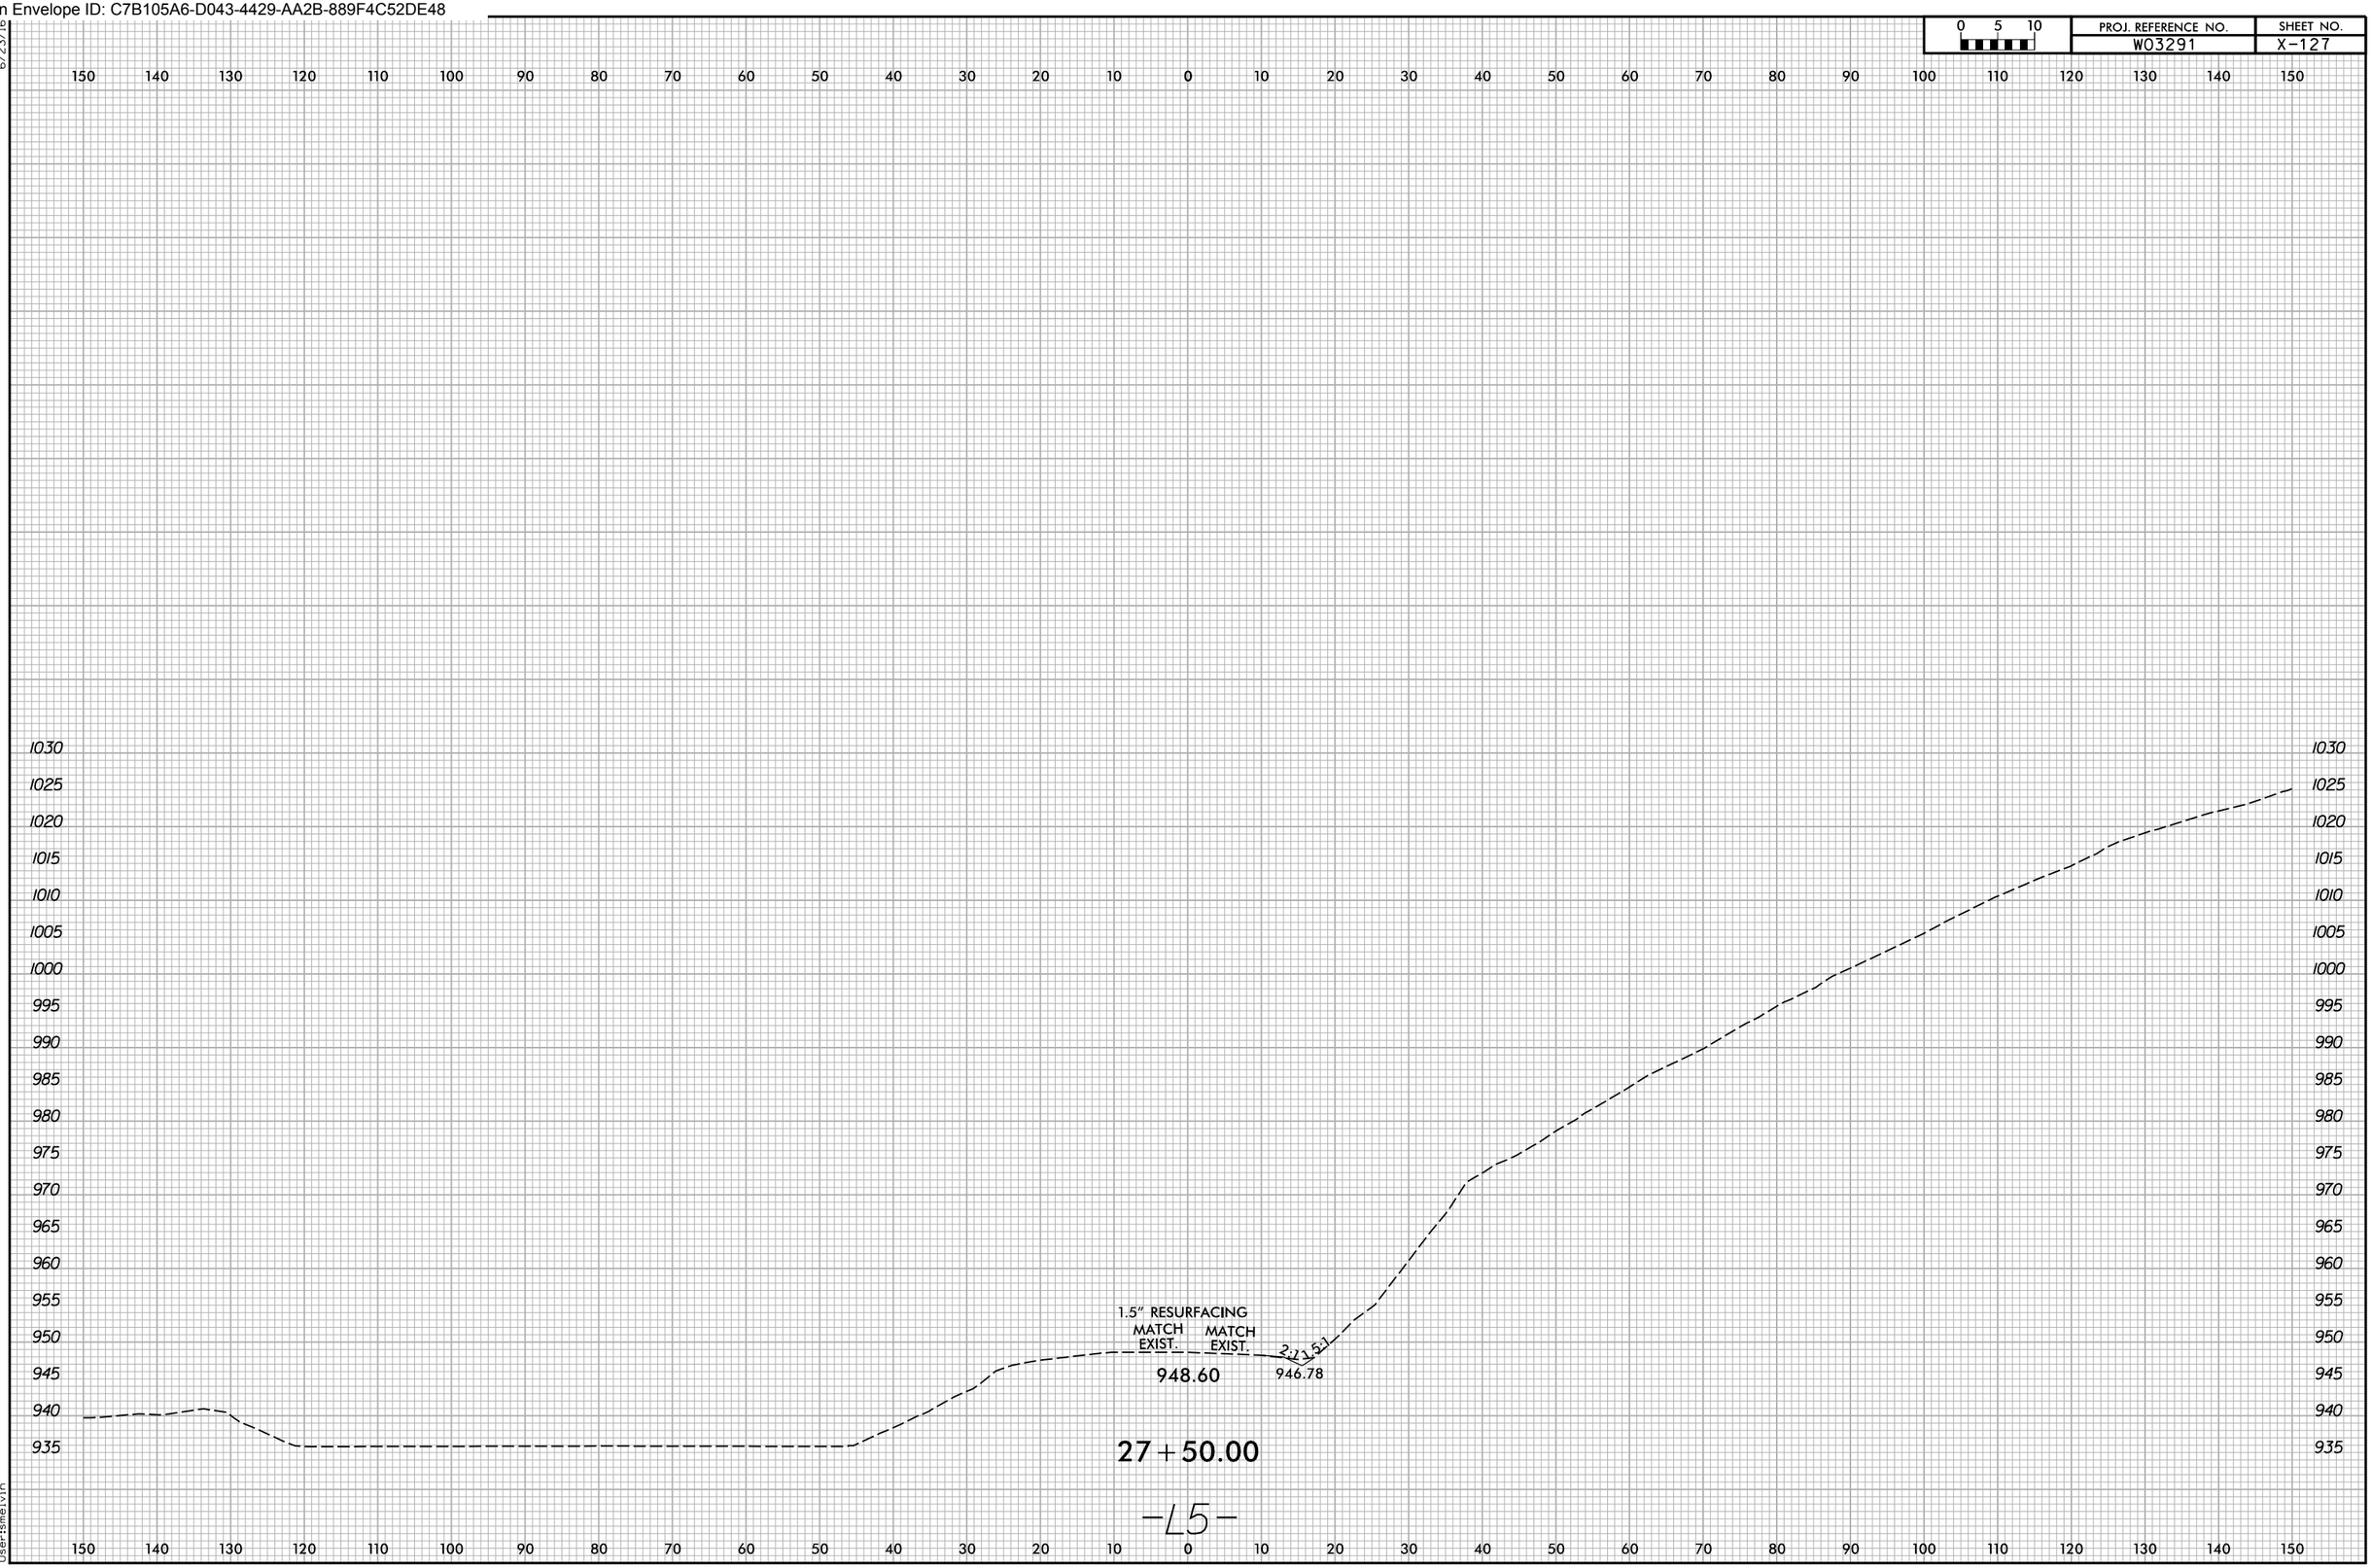

10/22/2025
X:\NCDOT\Green River Cove Rd Rehab\Roadway\XSC\GreenRiver Cove_Rdy_xpl_All.dgn
Usersmelvin

Docusign Envelope ID: C7B105A6-D043-4429-AA2B-889F4C52DE48

6/23/16

0 5 10	PROJ. REFERENCE NO.	SHEET NO.
	W03291	X-128

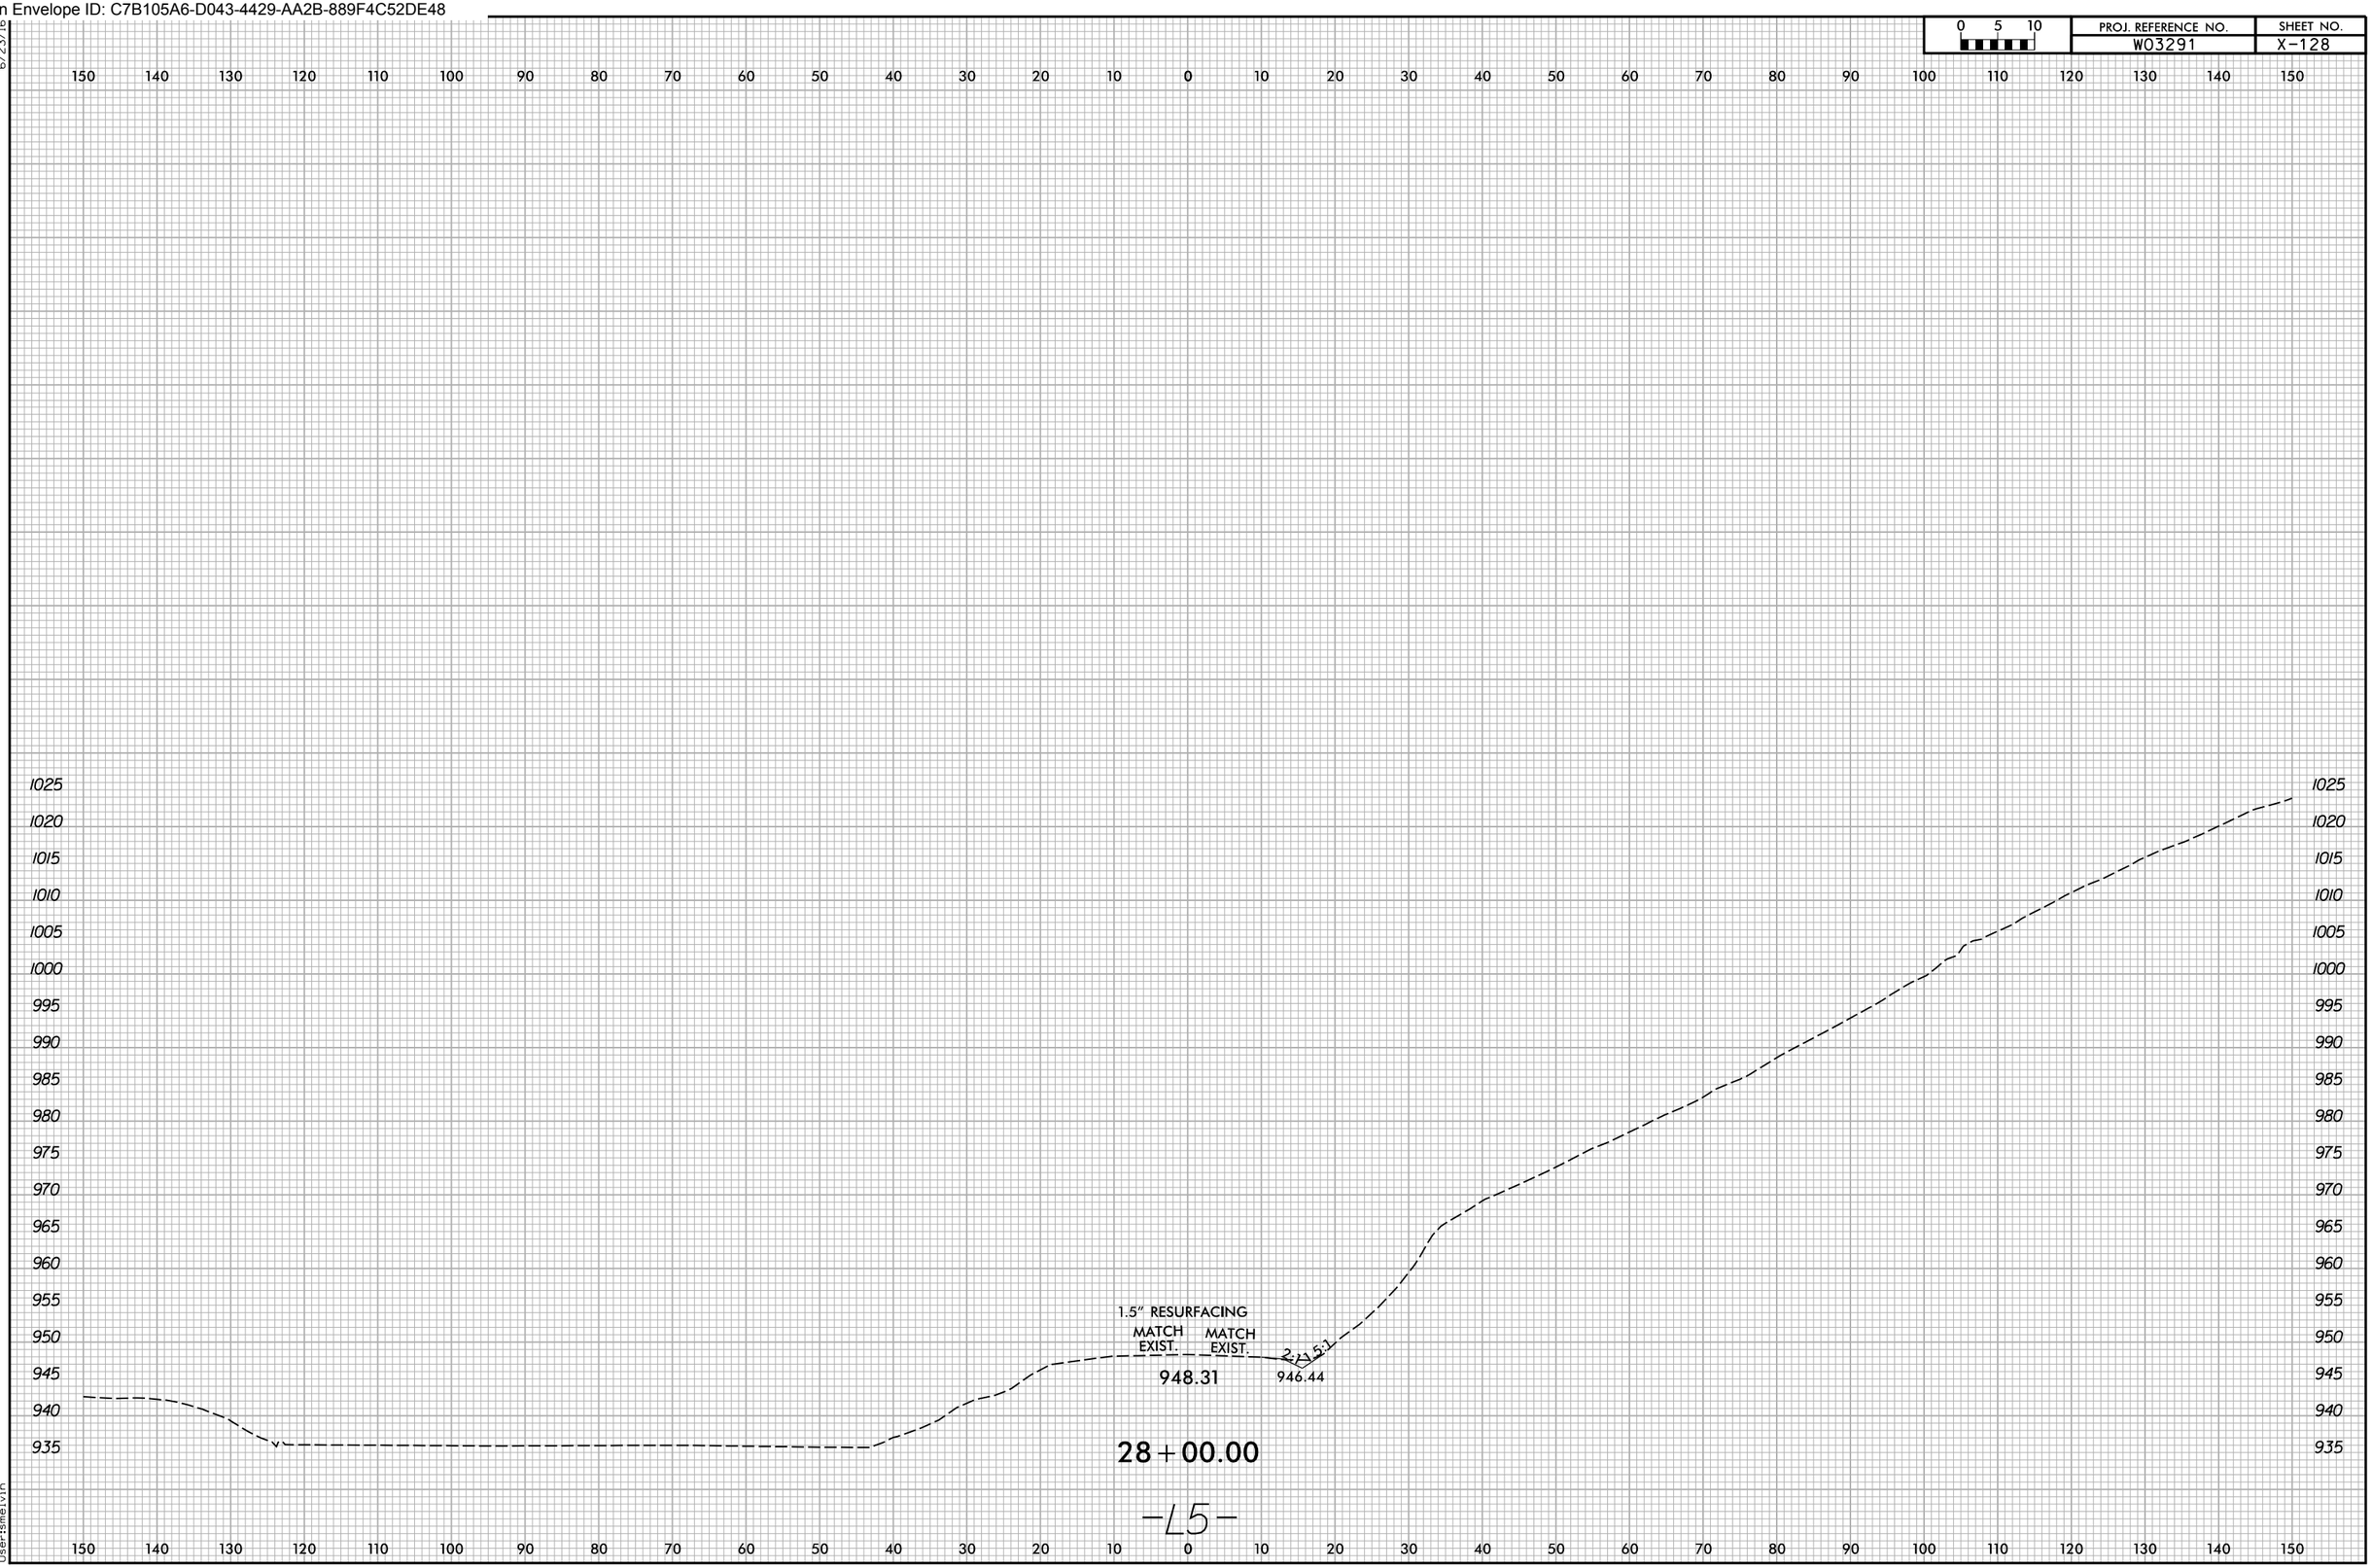

-L5-

10/22/2025
X:\NCDOT\Green River Cove Rd Rehab\Roadway\XSC\GreenRiver Cove_Rdy_xpl_All.dgn
User:smelvin

Docusign Envelope ID: C7B105A6-D043-4429-AA2B-889F4C52DE48

6/23/16

0 5 10	PROJ. REFERENCE NO.	SHEET NO.
	W03291	X-129

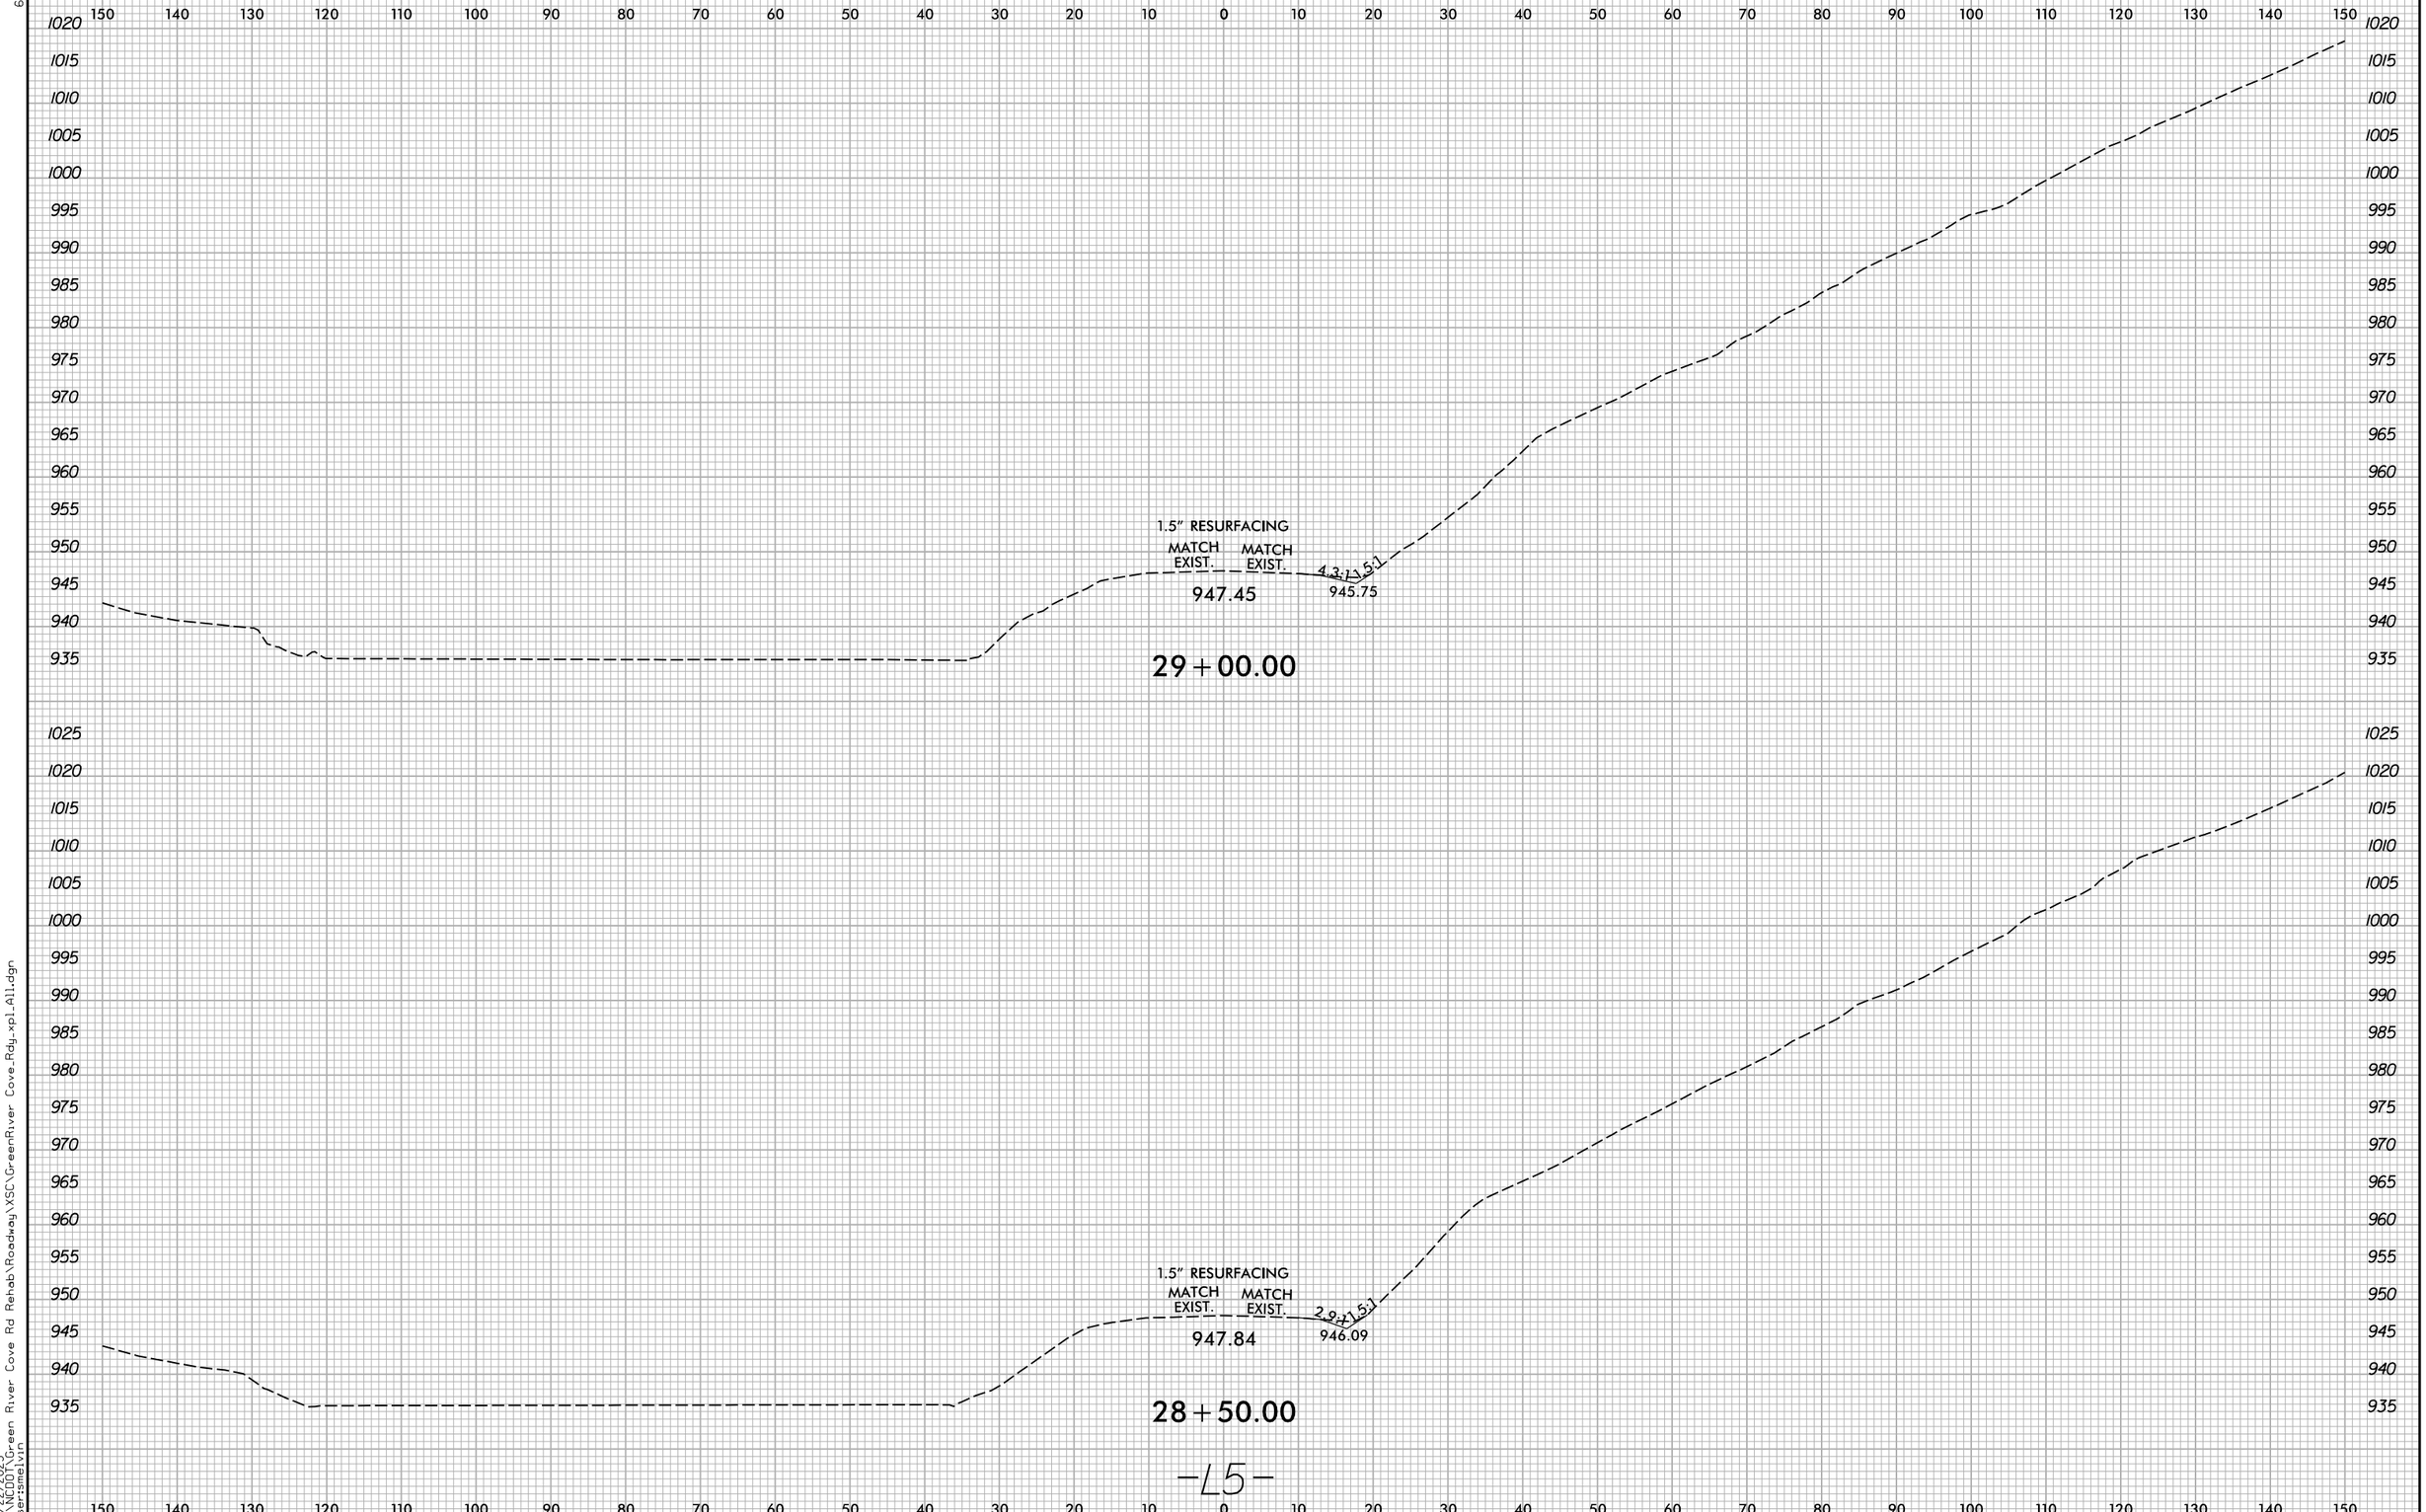

10/22/2025
X:\NCDOT\Green River Cove Rd Rehab\Roadway\XSC\GreenRiver Cove_Rdy_xpl_All.dgn
User:smelvin

Docusign Envelope ID: C7B105A6-D043-4429-AA2B-889F4C52DE48

6/23/16

0 5 10	PROJ. REFERENCE NO.	SHEET NO.
	W03291	X-130

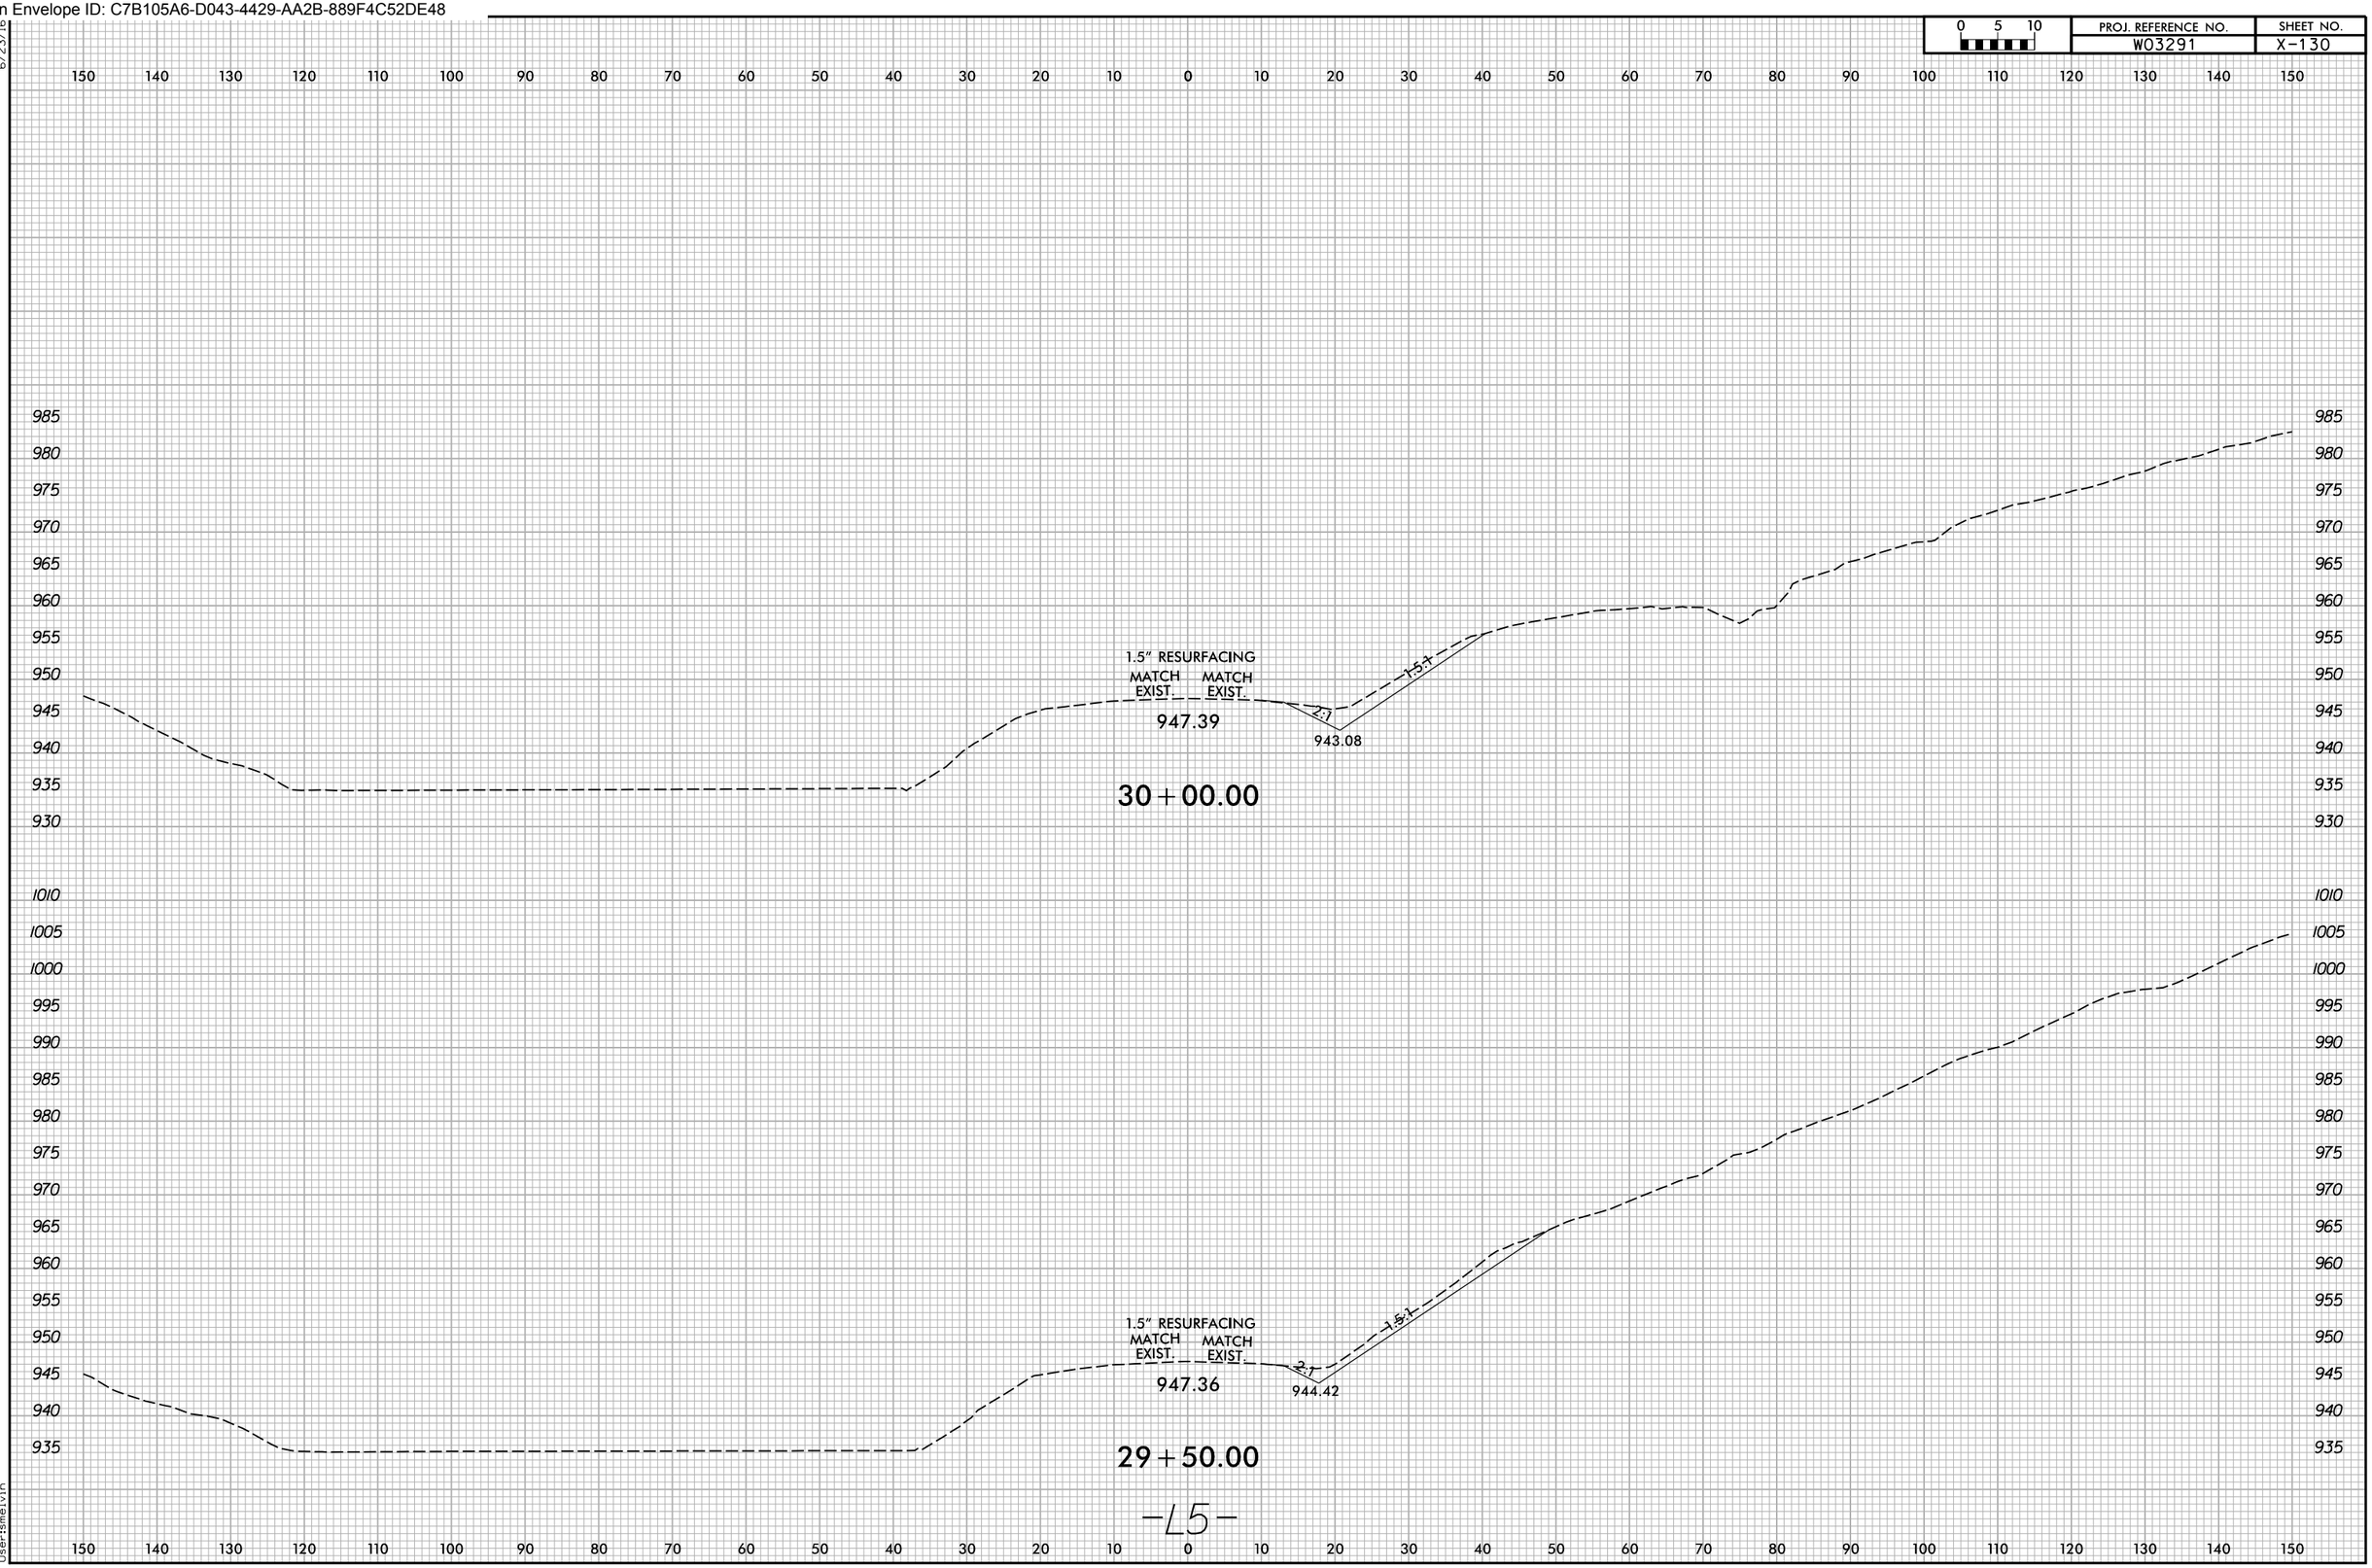

-L5-

10/22/2025
X:\NCDOT\Green River Cove Rd Rehab\Roadway\XSC\GreenRiver Cove_Rdy_xpl_All.dgn
User:smelvin