PROJ. REFERENCE NO.	SHEET NO.
BR-0168	TMP-4.2

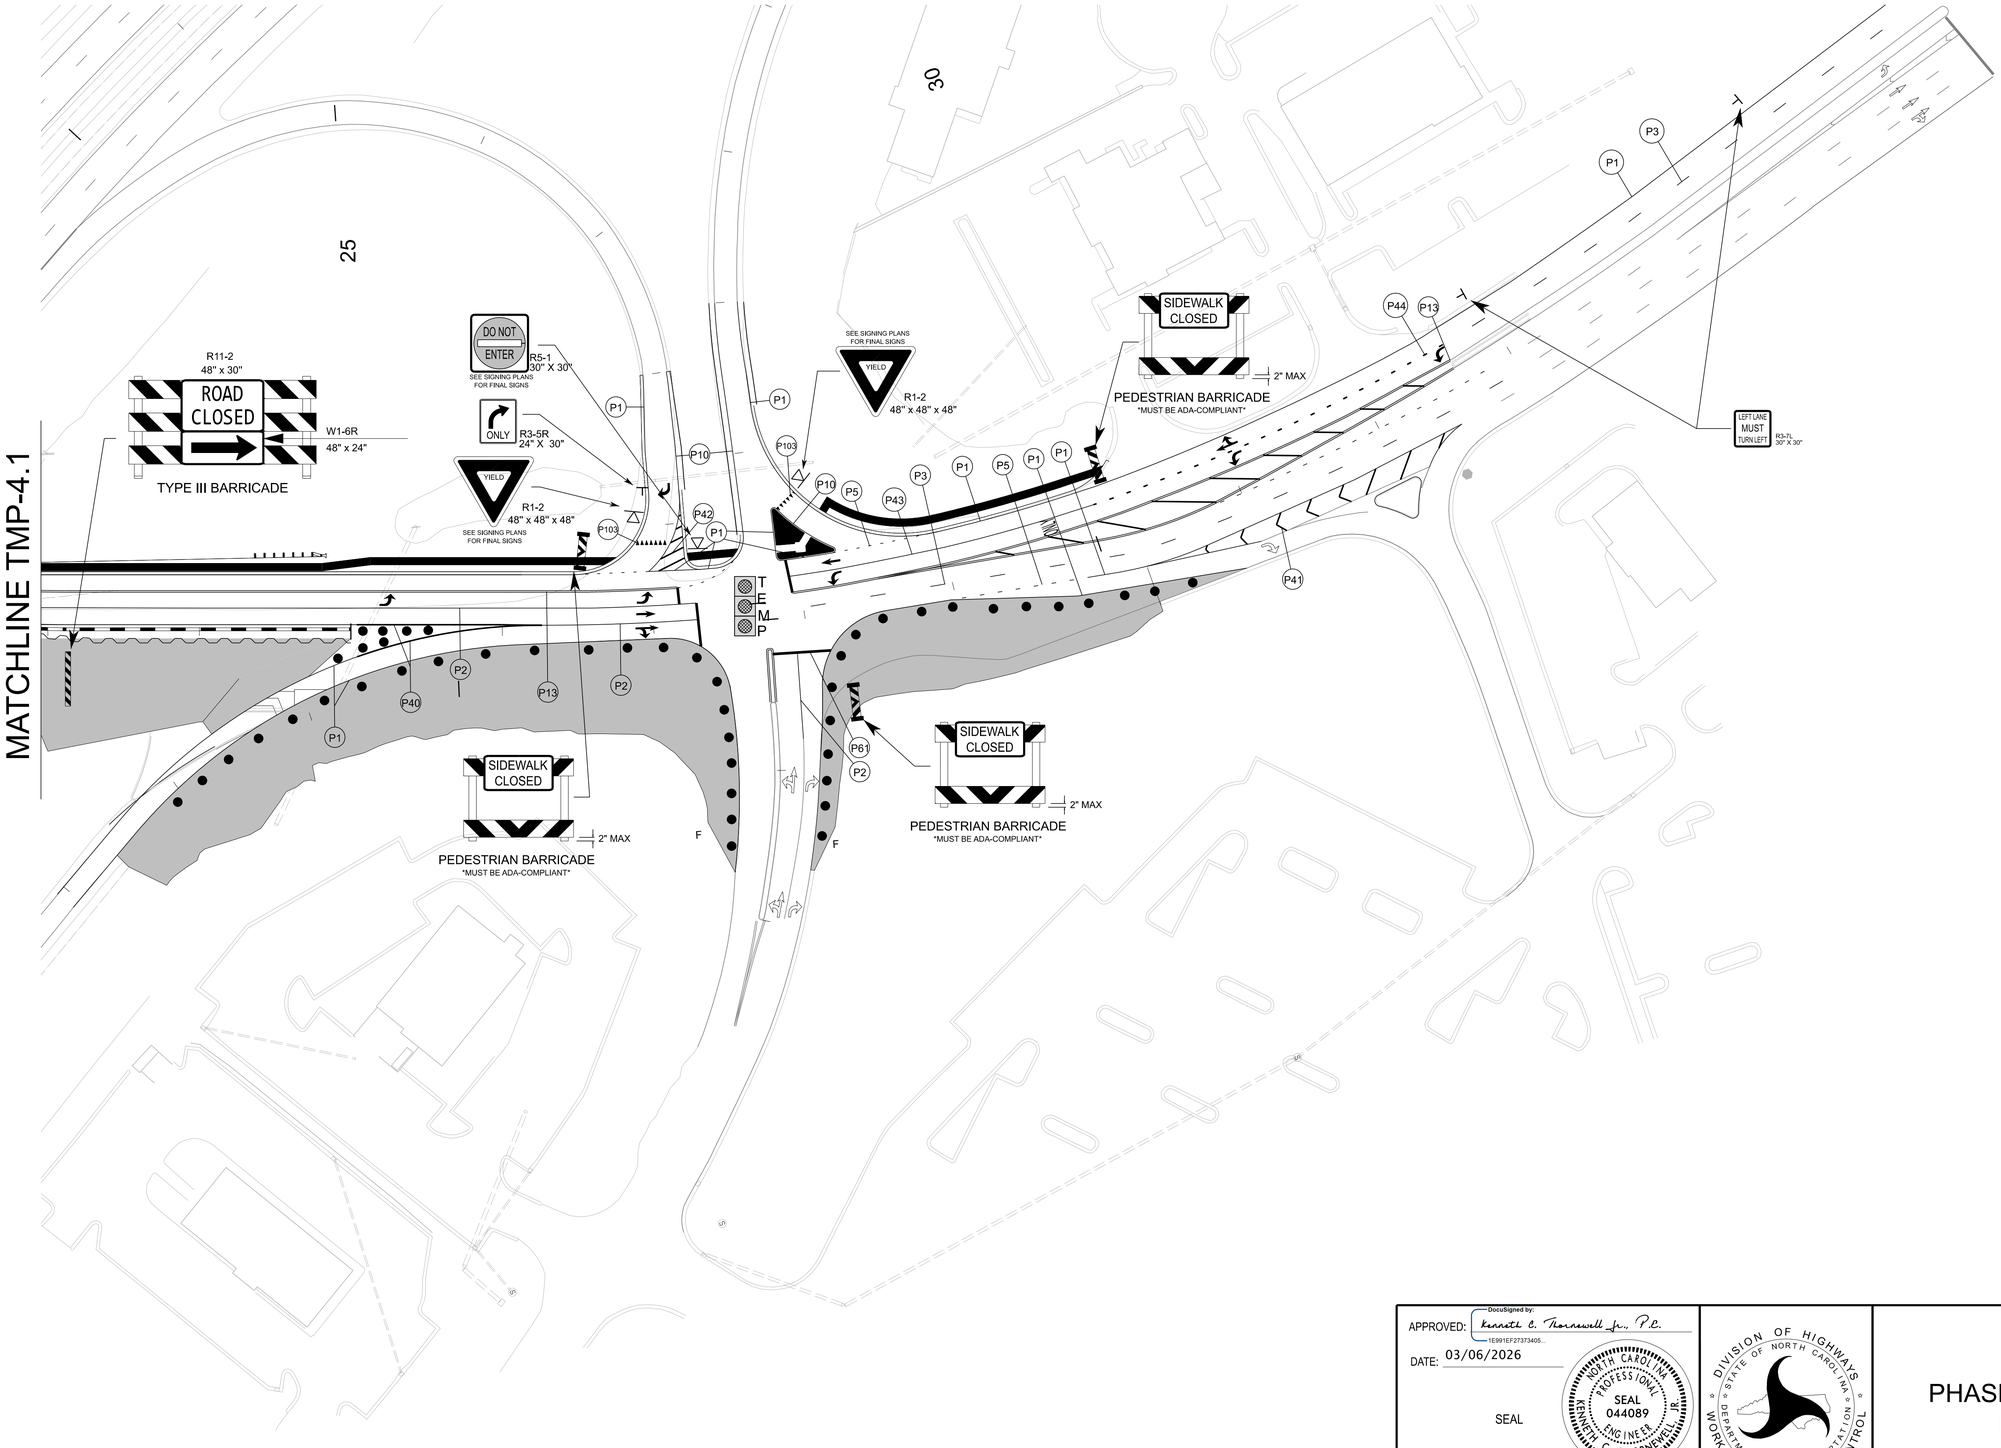

1" = 50'

APPROVED: DocuSigned by: Kenneth C. Thornewell Jr., P.E. 1E991EF27373405...

DATE: 03/06/2026

SEAL

NORTH CAROLINA PROFESSIONAL SEAL 044089 ENGINEER KENNETH C. THORNEWELL JR

DOCUMENT NOT CONSIDERED FINAL UNLESS ALL SIGNATURES COMPLETED

DIVISION OF HIGHWAYS · STATE OF NORTH CAROLINA · DEPARTMENT OF TRANSPORTATION · WORK ZONE TRAFFIC CONTROL

PHASE 2, STEP 1 (2) DETAILS

2/11/2026
pw://ncdot-pw.bentley.com:ncdot-pw-01/Documents/Division_09/BR-0168/Work Zone Traffic Control/BR-0168-TC-TMP-04.2-Phase 2 Step 1 (2)
User:jdbeaver1