| PROJECT REFERENCE NO. | SHEET NO. |
|---|---|
| BR-0168 | SCP 4 |

SS = WINSTON-SALEM SIGNAL SYSTEM

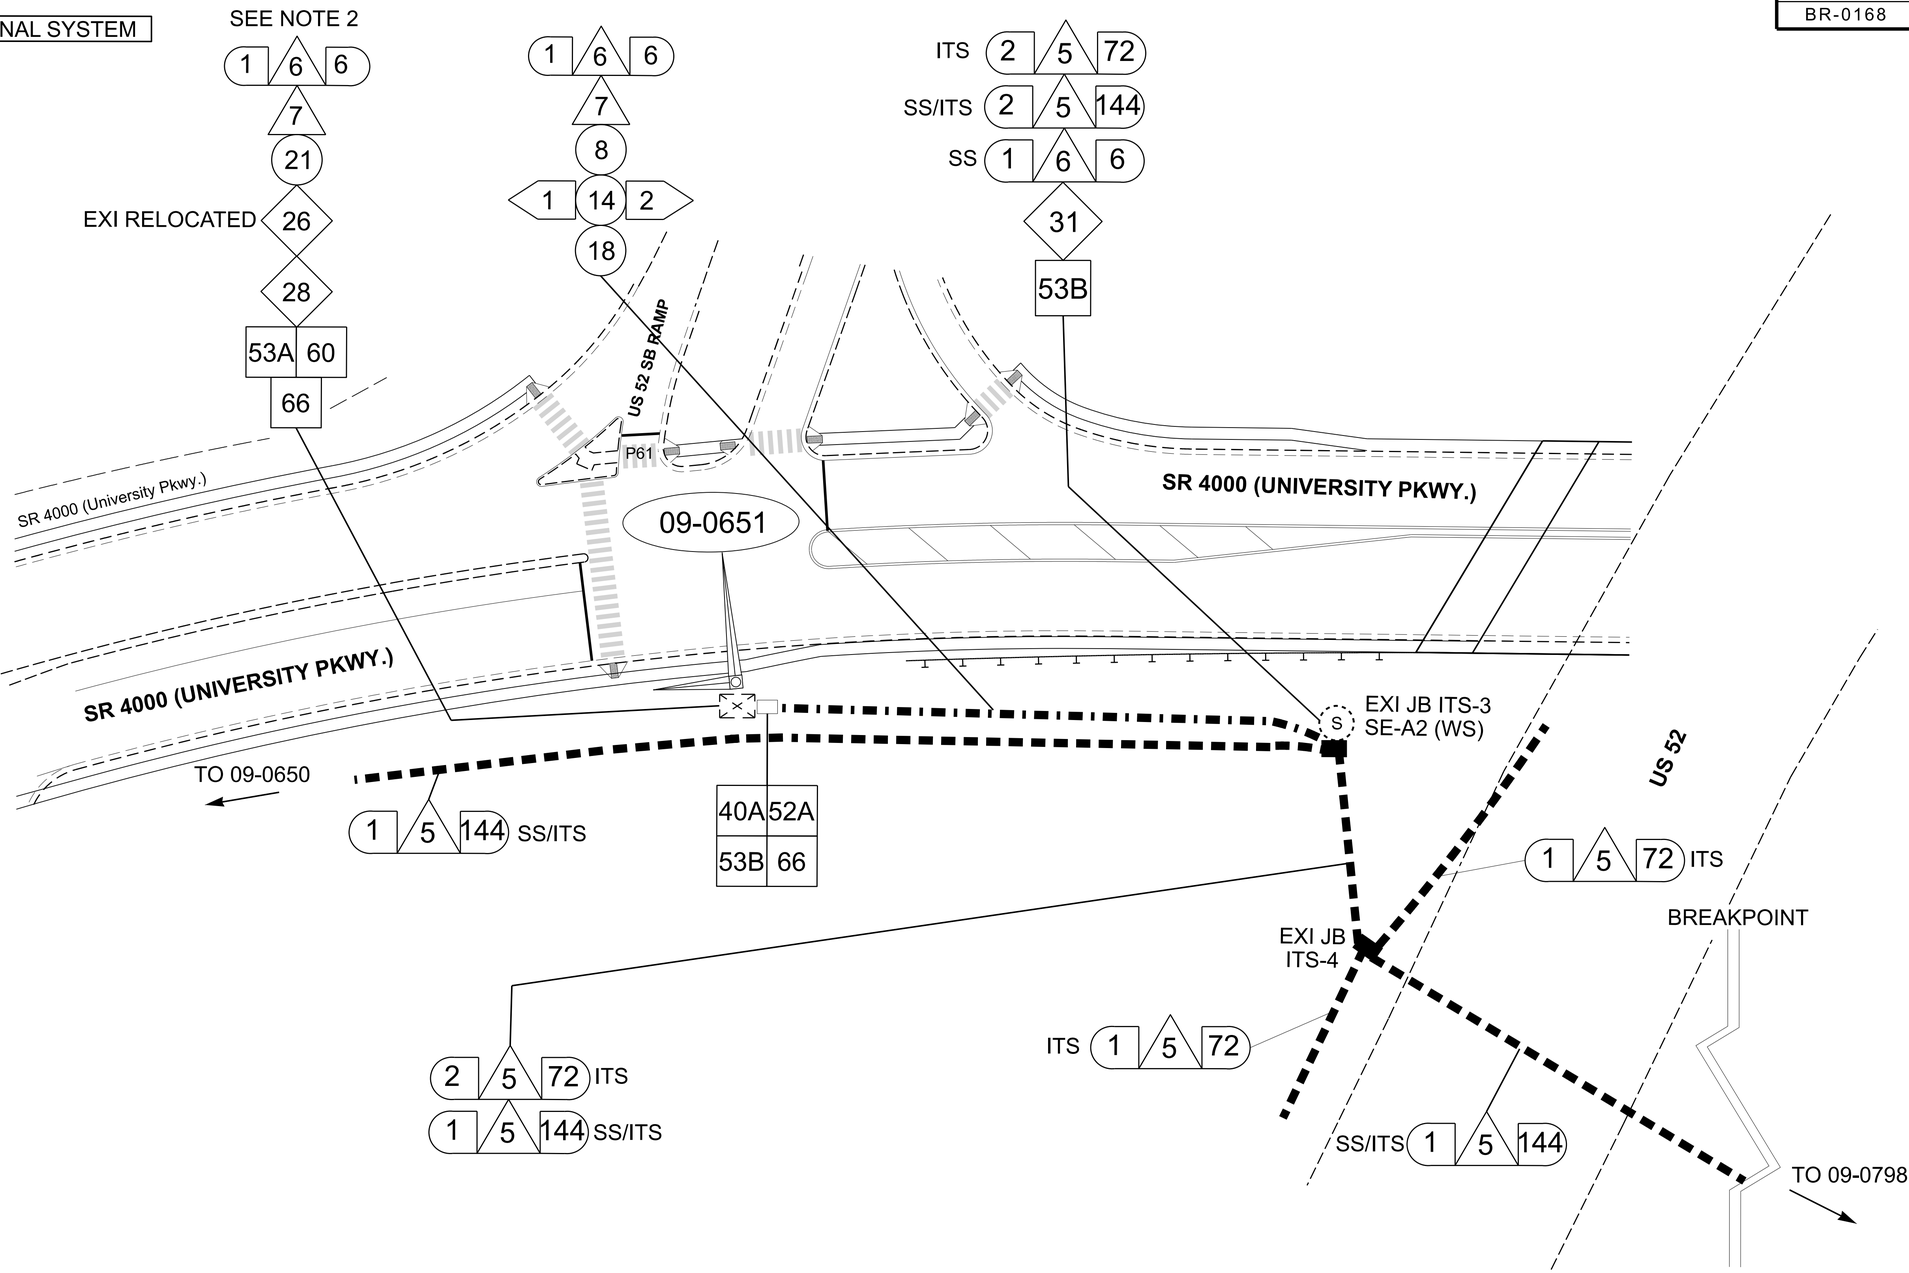


WORK ON THESE SCP PLANS SHOULD COINCIDE WITH ITS PLANS

NOTES:

1. FIVE (5) DAYS PRIOR TO BEGINNING WORK ON THE SIGNAL SYSTEM, CONTACT THE CITY OF WINSTON-SALEM TRAFFIC SIGNAL SYSTEM OPERATIONS MANAGER AT 919-969-5098. NOTIFY THE CITY OF WINSTON-SALEM TRAFFIC SIGNAL SYSTEM OPERATIONS MANAGER AFTER ALL WORK IS PERFORMED TO ENSURE THAT THE WINSTON-SALEM SIGNAL SYSTEM IS FUNCTIONING AND IN NORMAL OPERATION. WORK IS NOT COMPLETE UNTIL THE SIGNAL SYSTEM IS BACK UP AND OPERATIONAL.

2. UPON INSTALLATION OF THE NEW 6-FIBER DROP CABLE IN THE SIGNAL CABINETS AT SIN # 09-0651 AND SIN # 09-0798, AND ONCE THE SIGNAL SYSTEM IS BACK UP AND IN NORMAL OPERATION, REMOVE THE CELL MODEMS AND RETURN THEM TO THE CITY OF WINSTON-SALEM TRAFFIC SIGNAL SYSTEM OPERATIONS MANAGER.

FINAL DESIGN

DOCUMENT NOT CONSIDERED FINAL UNLESS ALL SIGNATURES COMPLETED

Prepared In the Offices of:
North Carolina Department of Transportation Mobility and Safety Division Traffic Engineering Branch
750 N. Greenfield Pkwy., Garner, NC 27529

SCALE 0 N/A

WINSTON-SALEM SIGNAL SYSTEM
COMMUNICATIONS CABLE AND CONDUIT
ROUTING PLANS

DIVISION 09 FORSYTH CO. WINSTON-SALEM

PLAN DATE: FEBRUARY 2026 REVIEWED BY:

PREPARED BY: HEIDI BERGGREN,EI

| REVISIONS | INIT. | DATE |
|---|---|---|
| | | |

SEAL
NORTH CAROLINA PROFESSIONAL SEAL 036833 ENGINEER RYAN W. HOUGH
SIGNATURE: Ryan Hough 430320FAA2654C3...
DATE: 02/06/2026