Docusign Envelope ID: 7239B76B-96F9-4915-BF81-DA242734EC9D

TIP NO.	SHEET NO.
A-0009CD	SIGN-7

APPROVED: DocuSigned by: Jimmy Terry FD39F38882E94D0...

DATE: 2/27/2026

SEAL

NORTH CAROLINA PROFESSIONAL SEAL 35018 ENGINEER JIMMY L. TERRY

DOCUMENT NOT CONSIDERED FINAL UNLESS ALL SIGNATURES COMPLETED

TGS ENGINEERS
201 W. MARION ST., STE 200
SHELBY, NC 28150
PH (704) 476-0003
CORP. LICENSE NO.: C-0275

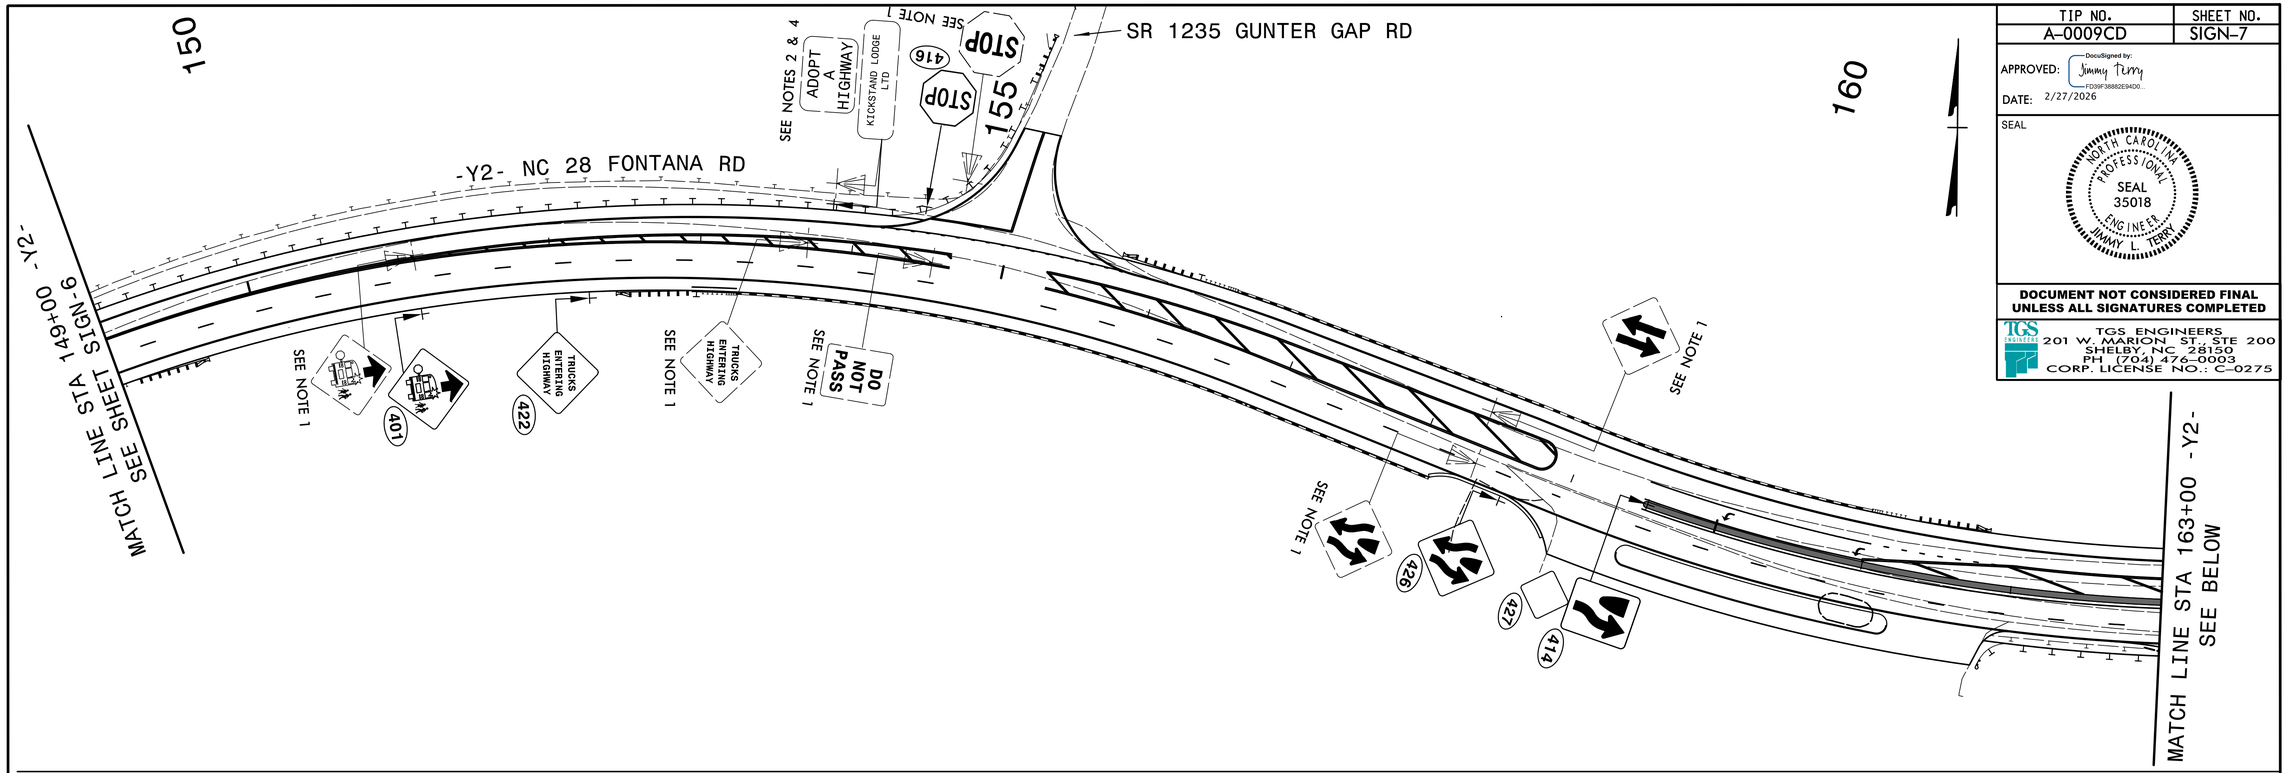

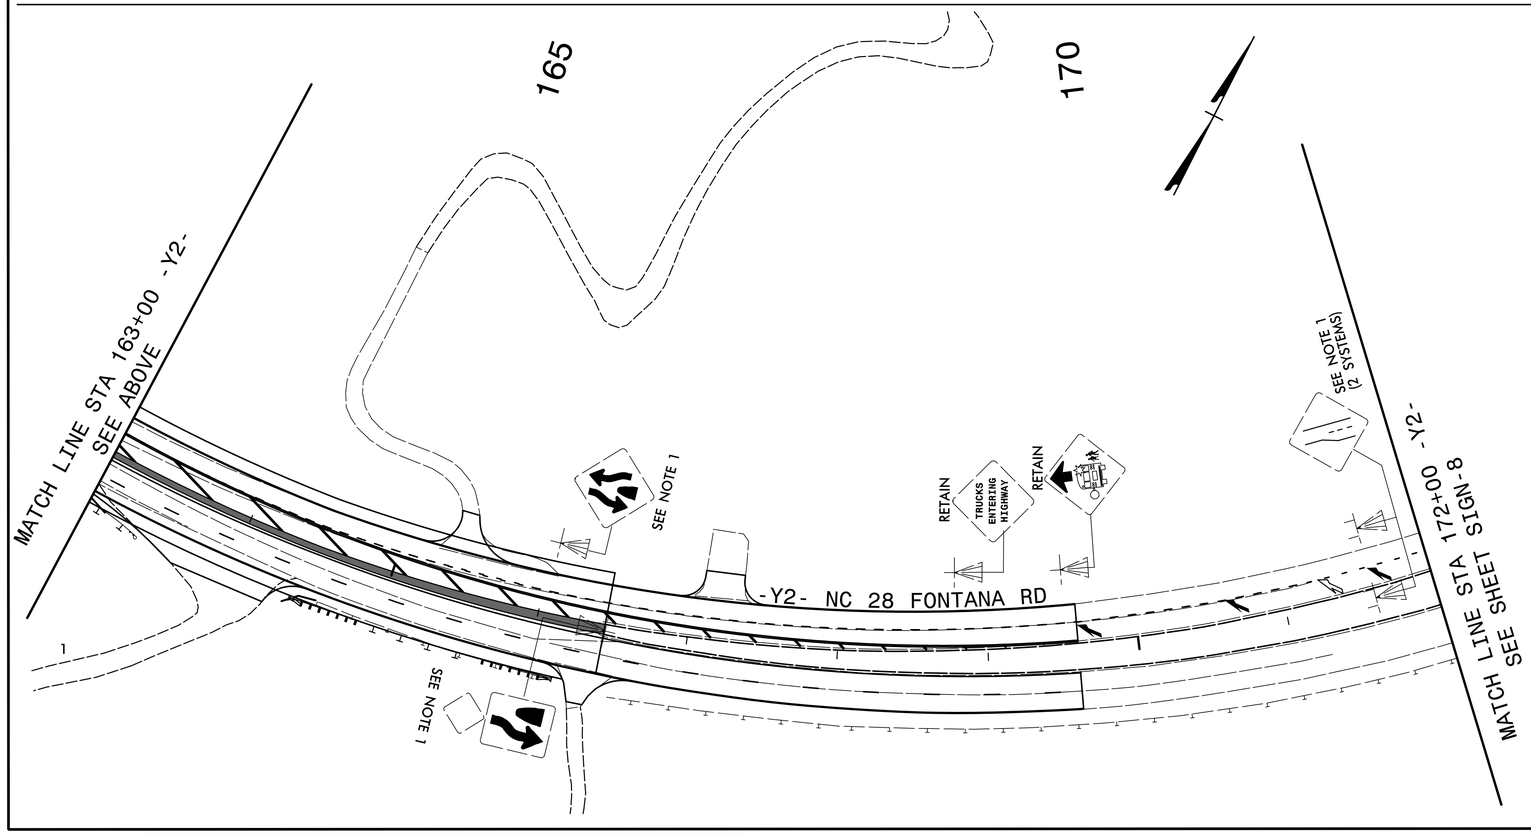

PROJECT NOTES

1 DISPOSAL OF SIGN SYSTEM, U-CHANNEL

2 DISPOSAL OF SUPPORT, U-CHANNEL

4 SIGN ERECTION, RELOCATE TYPE E (GROUND MOUNTED)

EXISTING AND PROPOSED SIGNS
-Y2- NC 28 FROM 50+00 TO 73+00