Docusign Envelope ID: 76D7AF8E-B7F9-4A73-8EAE-E135BFCD15FE

PROJECT REFERENCE NO.	SHEET NO.
A-0009CD	X-1

A-0009CD
CROSS-SECTION INDEX

X-INDEX X-1

EARTHWORK VOLUME SUMMARY .. X-1A

-Y2- ..... X-2 THRU X-89

-Y3- ..... X-90 THRU X-92

REVISIONS

8/17/99

1/8/2026
X:\NCDOT\A-0009\Roadway\XSC\A-0009CD\A-0009CD_Rdy_xpl_Index.dgn
User:smelvin

Docusign Envelope ID: 76D7AF8E-B7F9-4A73-8EAE-E135BFCD15FE

PROJ. REFERENCE NO.	SHEET NO.
A-0009CD	X-1A

STATE OF NORTH CAROLINA
DIVISION OF HIGHWAYS

NOTE: EMBANKMENT COLUMN INCLUDES BACKFILL FOR UNDERCUT

CROSS-SECTION SUMMARY

Station Y2	Uncl. Exc. (cu. yd.)	Embt (cu. yd.)	Undercut (cu. yd.)
89+80.00	0	0	
90+00.00	2	1	
90+50.00	12	4	
91+00.00	11	24	177
91+50.00	9	146	175
92+00.00	6	381	175
92+50.00	4	537	175
93+00.00	3	559	175
93+50.00	2	579	175
94+00.00	2	576	175
94+50.00	3	549	175
95+00.00	3	516	175
95+50.00	4	466	175
96+00.00	5	442	175
96+50.00	6	422	175
97+00.00	6	395	175
97+50.00	5	381	175
98+00.00	5	390	175
98+50.00	2	304	175
98+65.00	0	62	53
99+00.00	1	150	125
99+50.00	4	163	
100+00.00	7	102	

Station Y2	Uncl. Exc. (cu. yd.)	Embt (cu. yd.)	Undercut (cu. yd.)
100+00.00	0	0	
100+50.00	10	83	
101+00.00	224	65	
101+50.00	656	67	
102+00.00	1061	72	
102+50.00	1099	61	
103+00.00	540	51	
103+50.00	124	58	
104+00.00	68	51	
104+50.00	55	48	
105+00.00	495	47	
105+50.00	901	43	
105+75.00	411	26	
106+00.00	353	26	
106+50.00	603	50	
106+70.00	110	25	
107+00.00	14	33	
107+50.00	20	40	
108+00.00	32	36	
108+50.00	27	41	
109+00.00	10	54	
109+30.00	12	29	
109+50.00	8	24	
110+00.00	7	83	
110+50.00	7	92	
111+00.00	9	100	

Station Y2	Uncl. Exc. (cu. yd.)	Embt (cu. yd.)	Undercut (cu. yd.)
111+50.00	7	80	
111+65.00	6	9	
112+00.00	20	13	
112+20.00	10	13	
112+50.00	14	25	
113+00.00	15	55	
113+50.00	9	64	
114+00.00	10	66	
114+50.00	10	62	
115+00.00	17	68	
115+50.00	16	90	
116+00.00	3	120	
116+50.00	2	126	
117+00.00	1	110	
117+30.00	1	47	
117+50.00	1	23	
118+00.00	2	232	204
118+50.00	1	406	203
119+00.00	1	410	203
119+50.00	2	409	203
120+00.00	3	408	203
120+50.00	4	420	203
121+00.00	5	428	203
121+50.00	6	414	203
122+00.00	6	393	203
122+50.00	6	365	203
123+00.00	6	321	203
123+50.00	5	364	203
124+00.00	5	450	203
124+50.00	4	475	203
125+00.00	3	494	203
125+50.00	3	510	203
126+00.00	4	497	203
126+50.00	5	493	203
127+00.00	12	590	203
127+50.00	12	560	203
128+00.00	7	439	203
128+50.00	7	374	203
129+00.00	10	293	203
129+50.00	21	185	203
130+00.00	32	178	203

Station Y2	Uncl. Exc. (cu. yd.)	Embt (cu. yd.)	Undercut (cu. yd.)
130+00.00	0	0	0
130+50.00	33	250	222
131+00.00	28	269	222
131+50.00	30	291	222
132+00.00	31	284	222
132+50.00	13	332	222
133+00.00	0	412	222
133+50.00	92	333	222

Station Y2	Uncl. Exc. (cu. yd.)	Embt (cu. yd.)	Undercut (cu. yd.)
134+00.00	8422	206	
134+50.00	17397	156	
135+00.00	19031	121	
135+50.00	15299	96	
136+00.00	10042	71	
136+50.00	8148	59	
137+00.00	5101	67	
137+50.00	2048	94	
138+00.00	409	172	
138+50.00	49	359	333
139+00.00	65	550	331
139+50.00	36	889	331
140+00.00	0	1723	331
140+50.00	0	2613	330
141+00.00	0	3304	331
141+50.00	0	3079	333
142+00.00	0	1528	
142+50.00	0	491	
143+00.00	2	419	
143+50.00	32	277	
144+00.00	121	123	
144+50.00	587	67	
145+00.00	1125	34	
145+50.00	997	68	
146+00.00	816	126	
146+50.00	1062	86	
147+00.00	1079	11	
147+50.00	498	13	
148+00.00	59	28	
148+50.00	154	43	
149+00.00	405	56	
149+50.00	717	49	
150+00.00	1072	44	
150+50.00	2445	39	
151+00.00	5901	17	
151+50.00	11109	8	
152+00.00	17334	4	
152+50.00	23812	3	
153+00.00	29473	3	
153+50.00	28301	5	
154+50.00	45771	9	
155+00.00	20587	4	
155+50.00	18911	8	
156+00.00	16692	26	
156+50.00	14451	26	
157+00.00	11342	12	
157+50.00	8587	11	
158+00.00	7679	12	

Station Y2	Uncl. Exc. (cu. yd.)	Embt (cu. yd.)	Undercut (cu. yd.)
158+00.00	0	0	
158+50.00	8633	16	
159+00.00	10760	28	
159+50.00	11353	62	
160+00.00	10529	93	
160+50.00	7215	100	
161+00.00	3493	95	
161+50.00	1764	79	
162+00.00	486	90	
162+50.00	103	74	
163+00.00	8	35	
163+50.00	11	28	
164+00.00	24	17	
164+50.00	27	14	
165+00.00	22	9	
165+35.00	20	1	
165+50.00	9	0	
166+00.00	16	13	
166+35.00	5	15	
166+45.00	1	4	
169+60.00	20	64	

Station Y3	Uncl. Exc. (cu. yd.)	Embt (cu. yd.)	Undercut (cu. yd.)
10+50.00	0	0	
11+00.00	33	1	
11+50.00	101	2	
12+00.00	542	1	
12+50.00	1327	0	
13+00.00	866	73	
13+50.00	12	400	
14+02.24	0	683	

Quantities are approximate only. The Resident Engineer will recross-section the work accurately when the project is staked out. These cross-section notes will be used in computing the final quantities for which the contractor will be paid.

Docusign Envelope ID: 76D7AF8E-B7F9-4A73-8EAE-E135BFCD15FE

0 5 10	PROJ. REFERENCE NO.	SHEET NO.
	A-0009CD	X-2

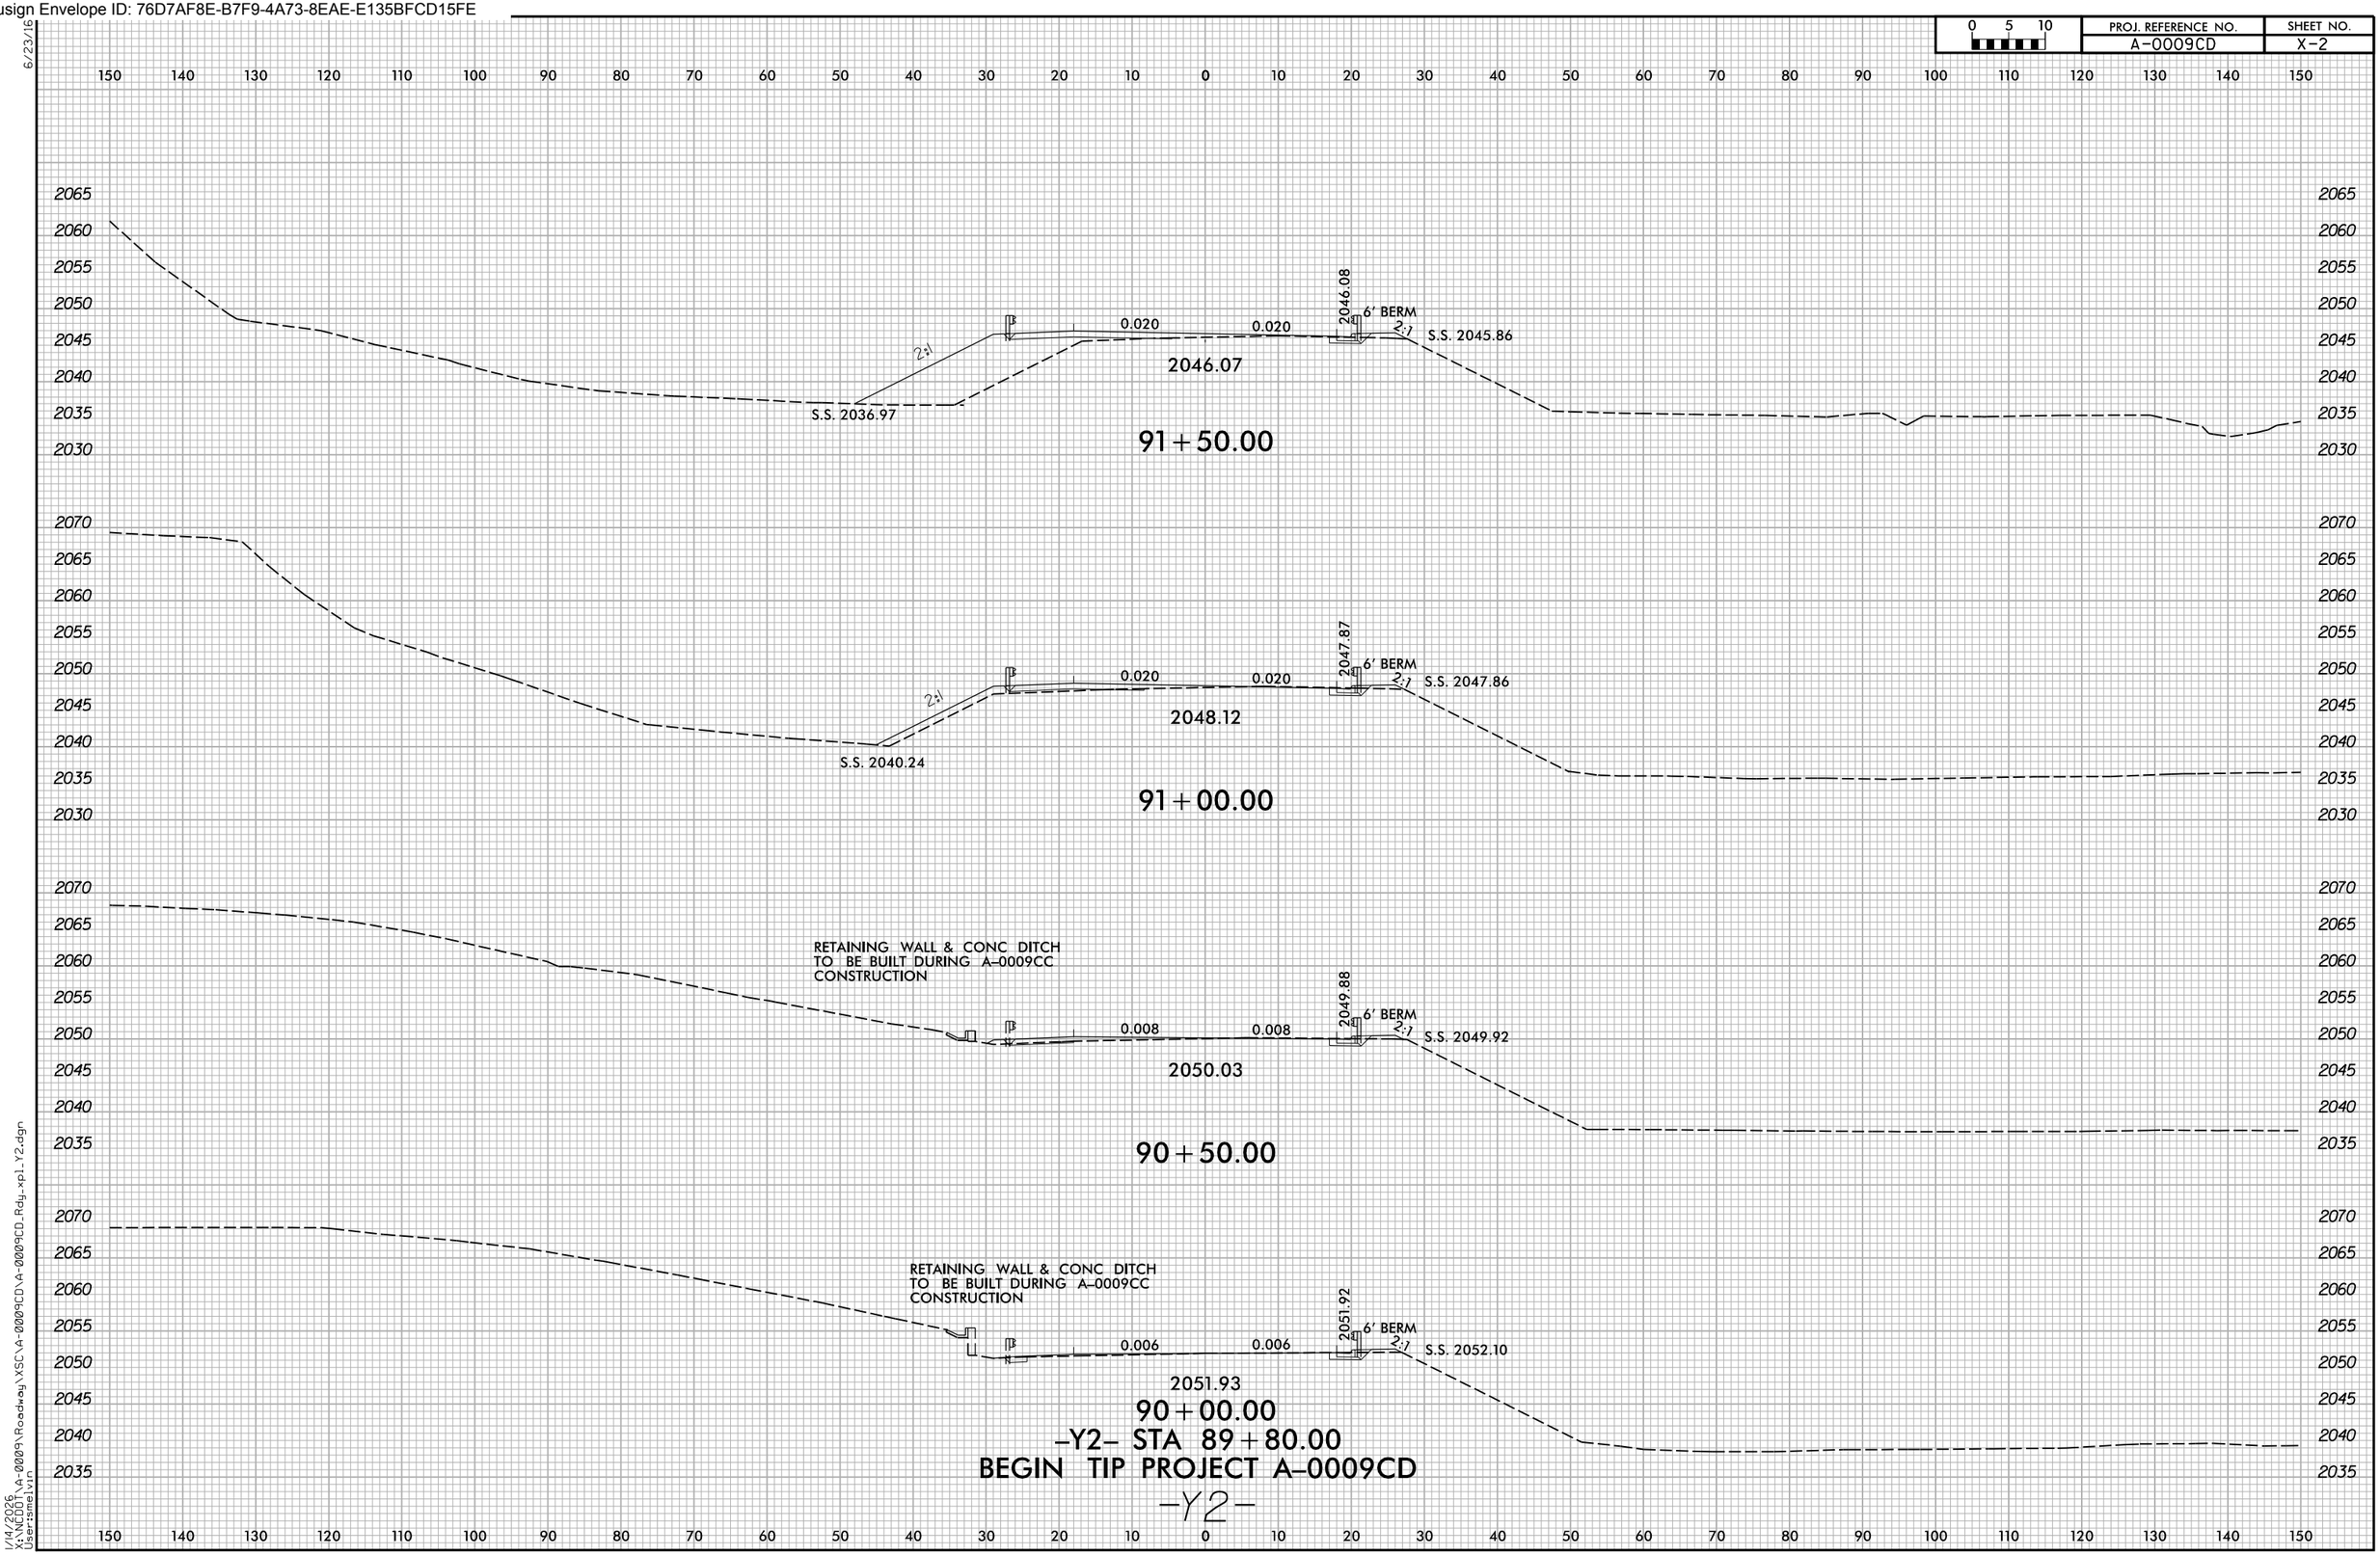

6/23/16

1/14/2026
X:\NCDOT\A-0009\Roadway\XSC\A-0009CD\A-0009CD_Rdy_xpl_Y2.dgn
User:smelvin

Docusign Envelope ID: 76D7AF8E-B7F9-4A73-8EAE-E135BFCD15FE

6/23/16

0 5 10	PROJ. REFERENCE NO.	SHEET NO.
	A-0009CD	X-3

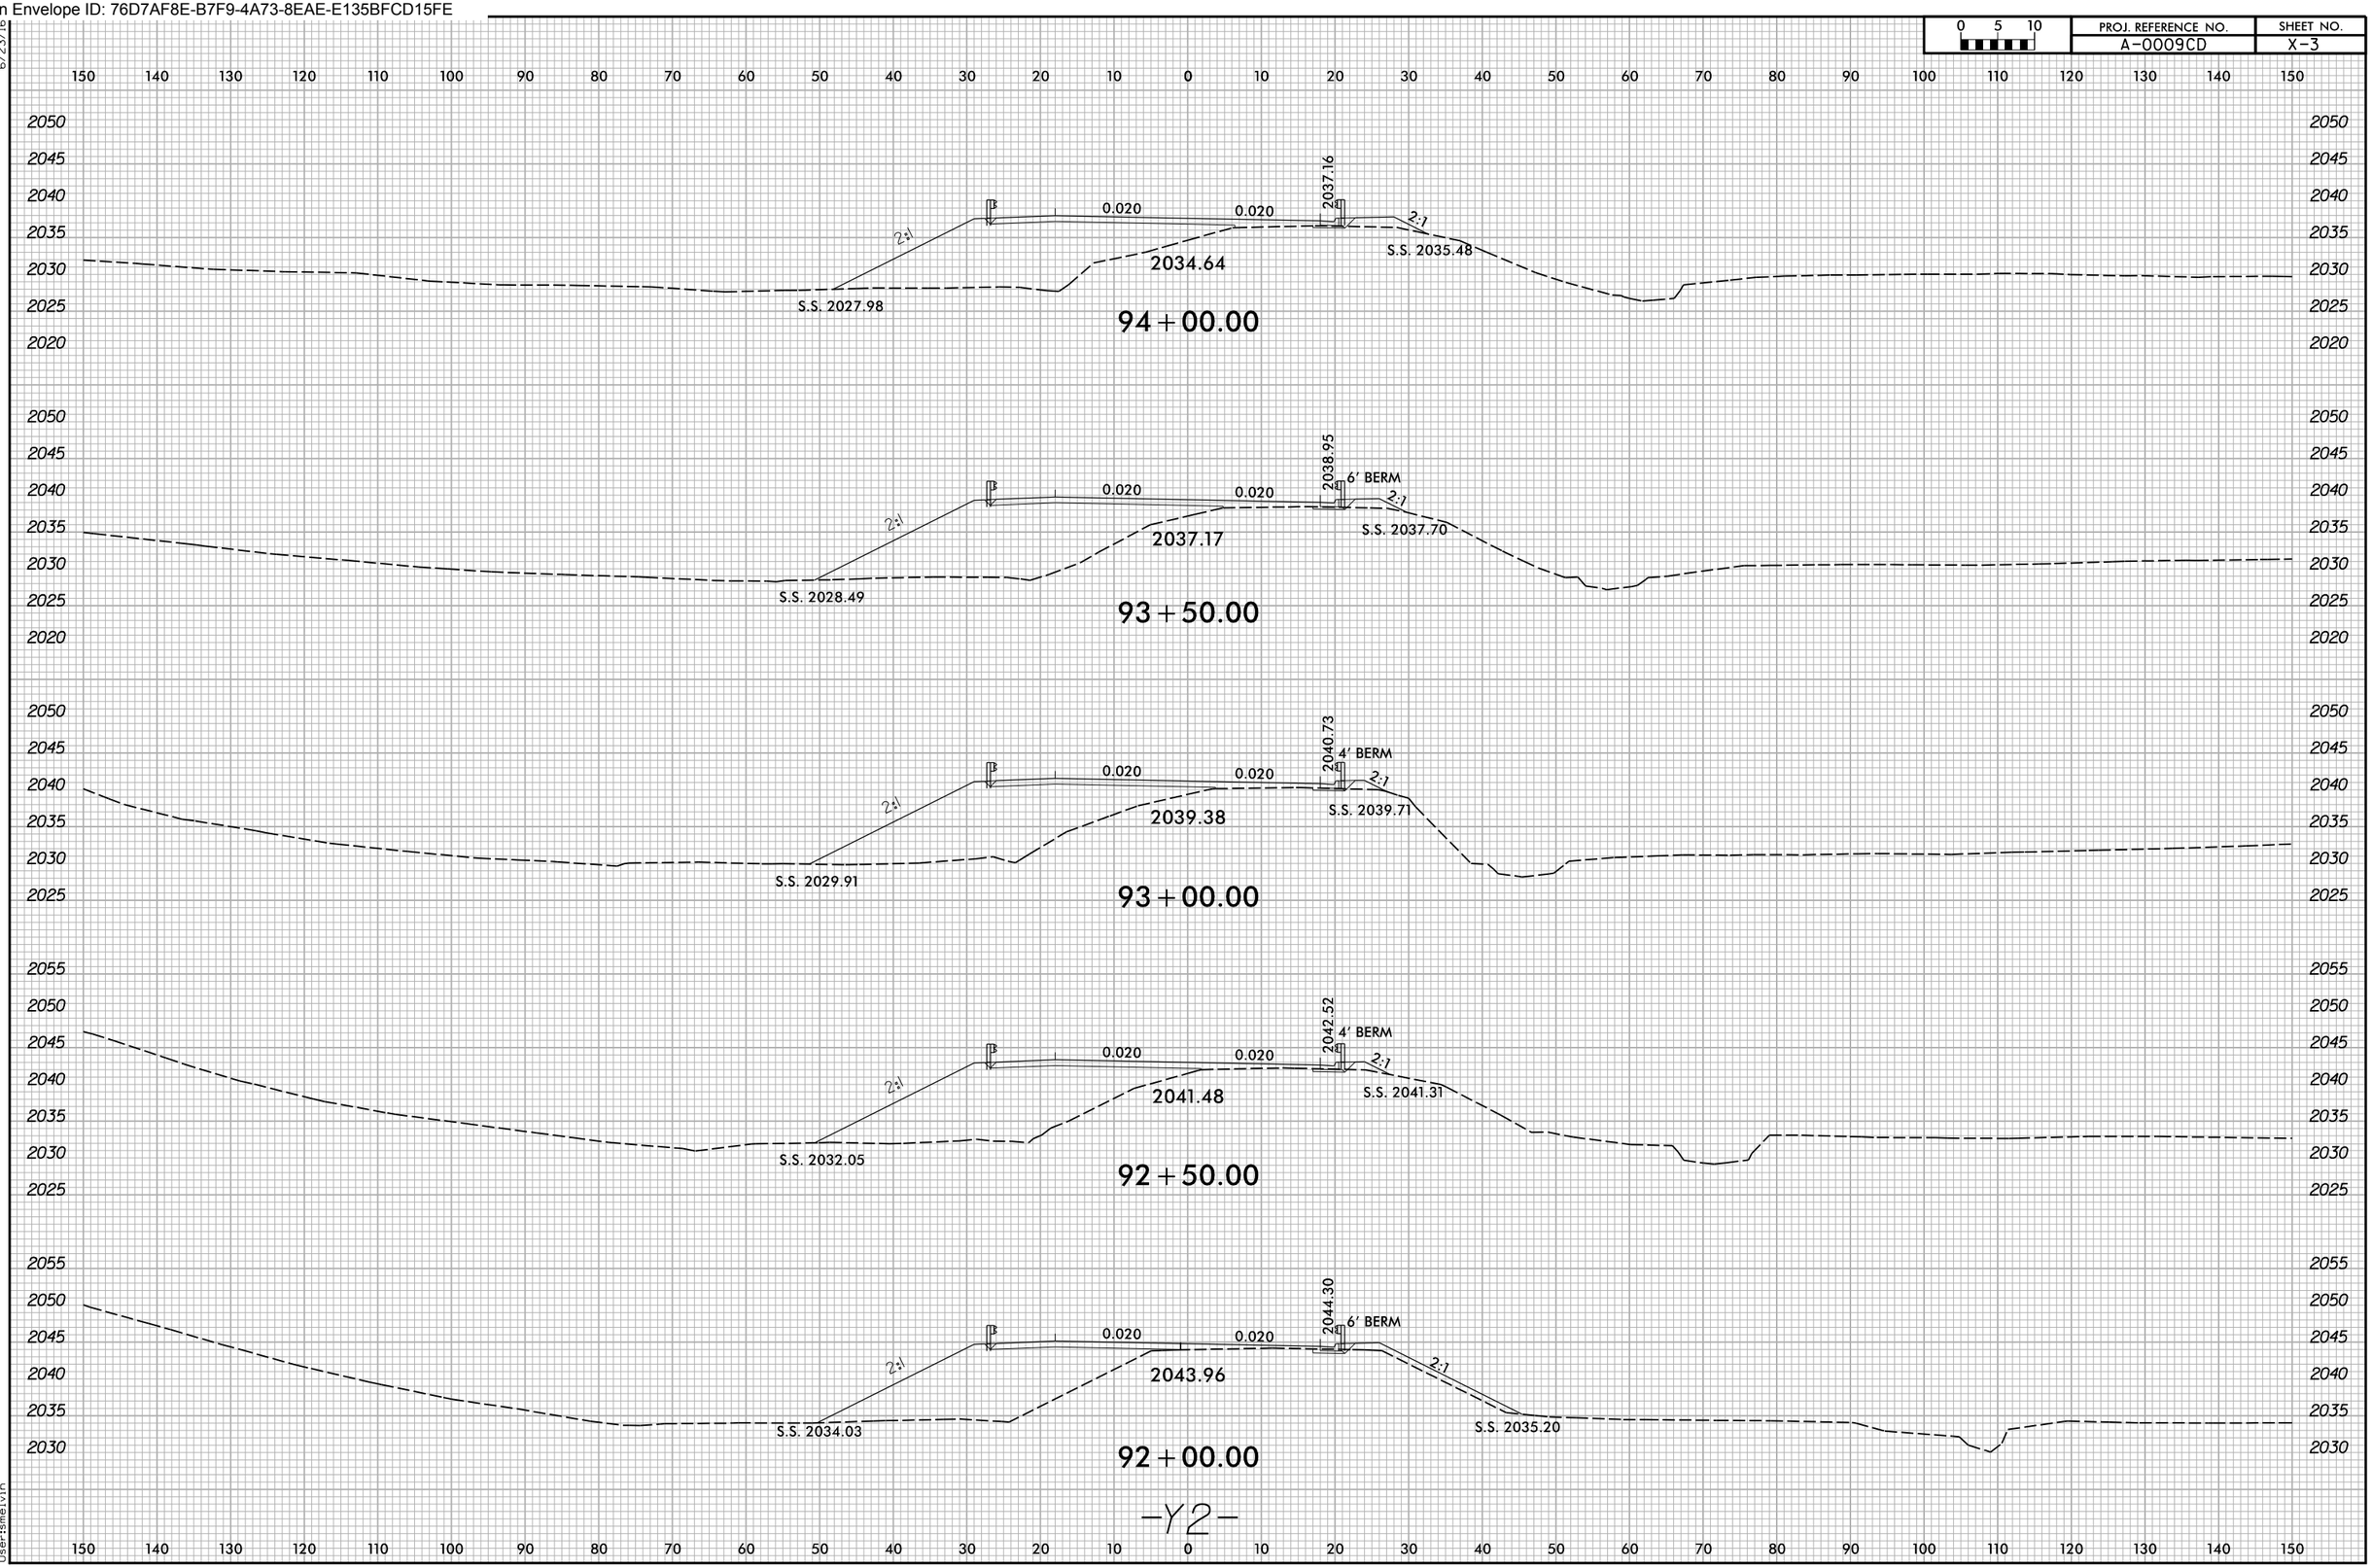

1/8/2026
X:\NCDOT\A-0009\Roadway\XSC\A-0009CD\A-0009CD_Rdy_xpl_Y2.dgn
User:smelvin

Docusign Envelope ID: 76D7AF8E-B7F9-4A73-8EAE-E135BFCD15FE

6/23/16

0 5 10	PROJ. REFERENCE NO.	SHEET NO.
	A-0009CD	X-4

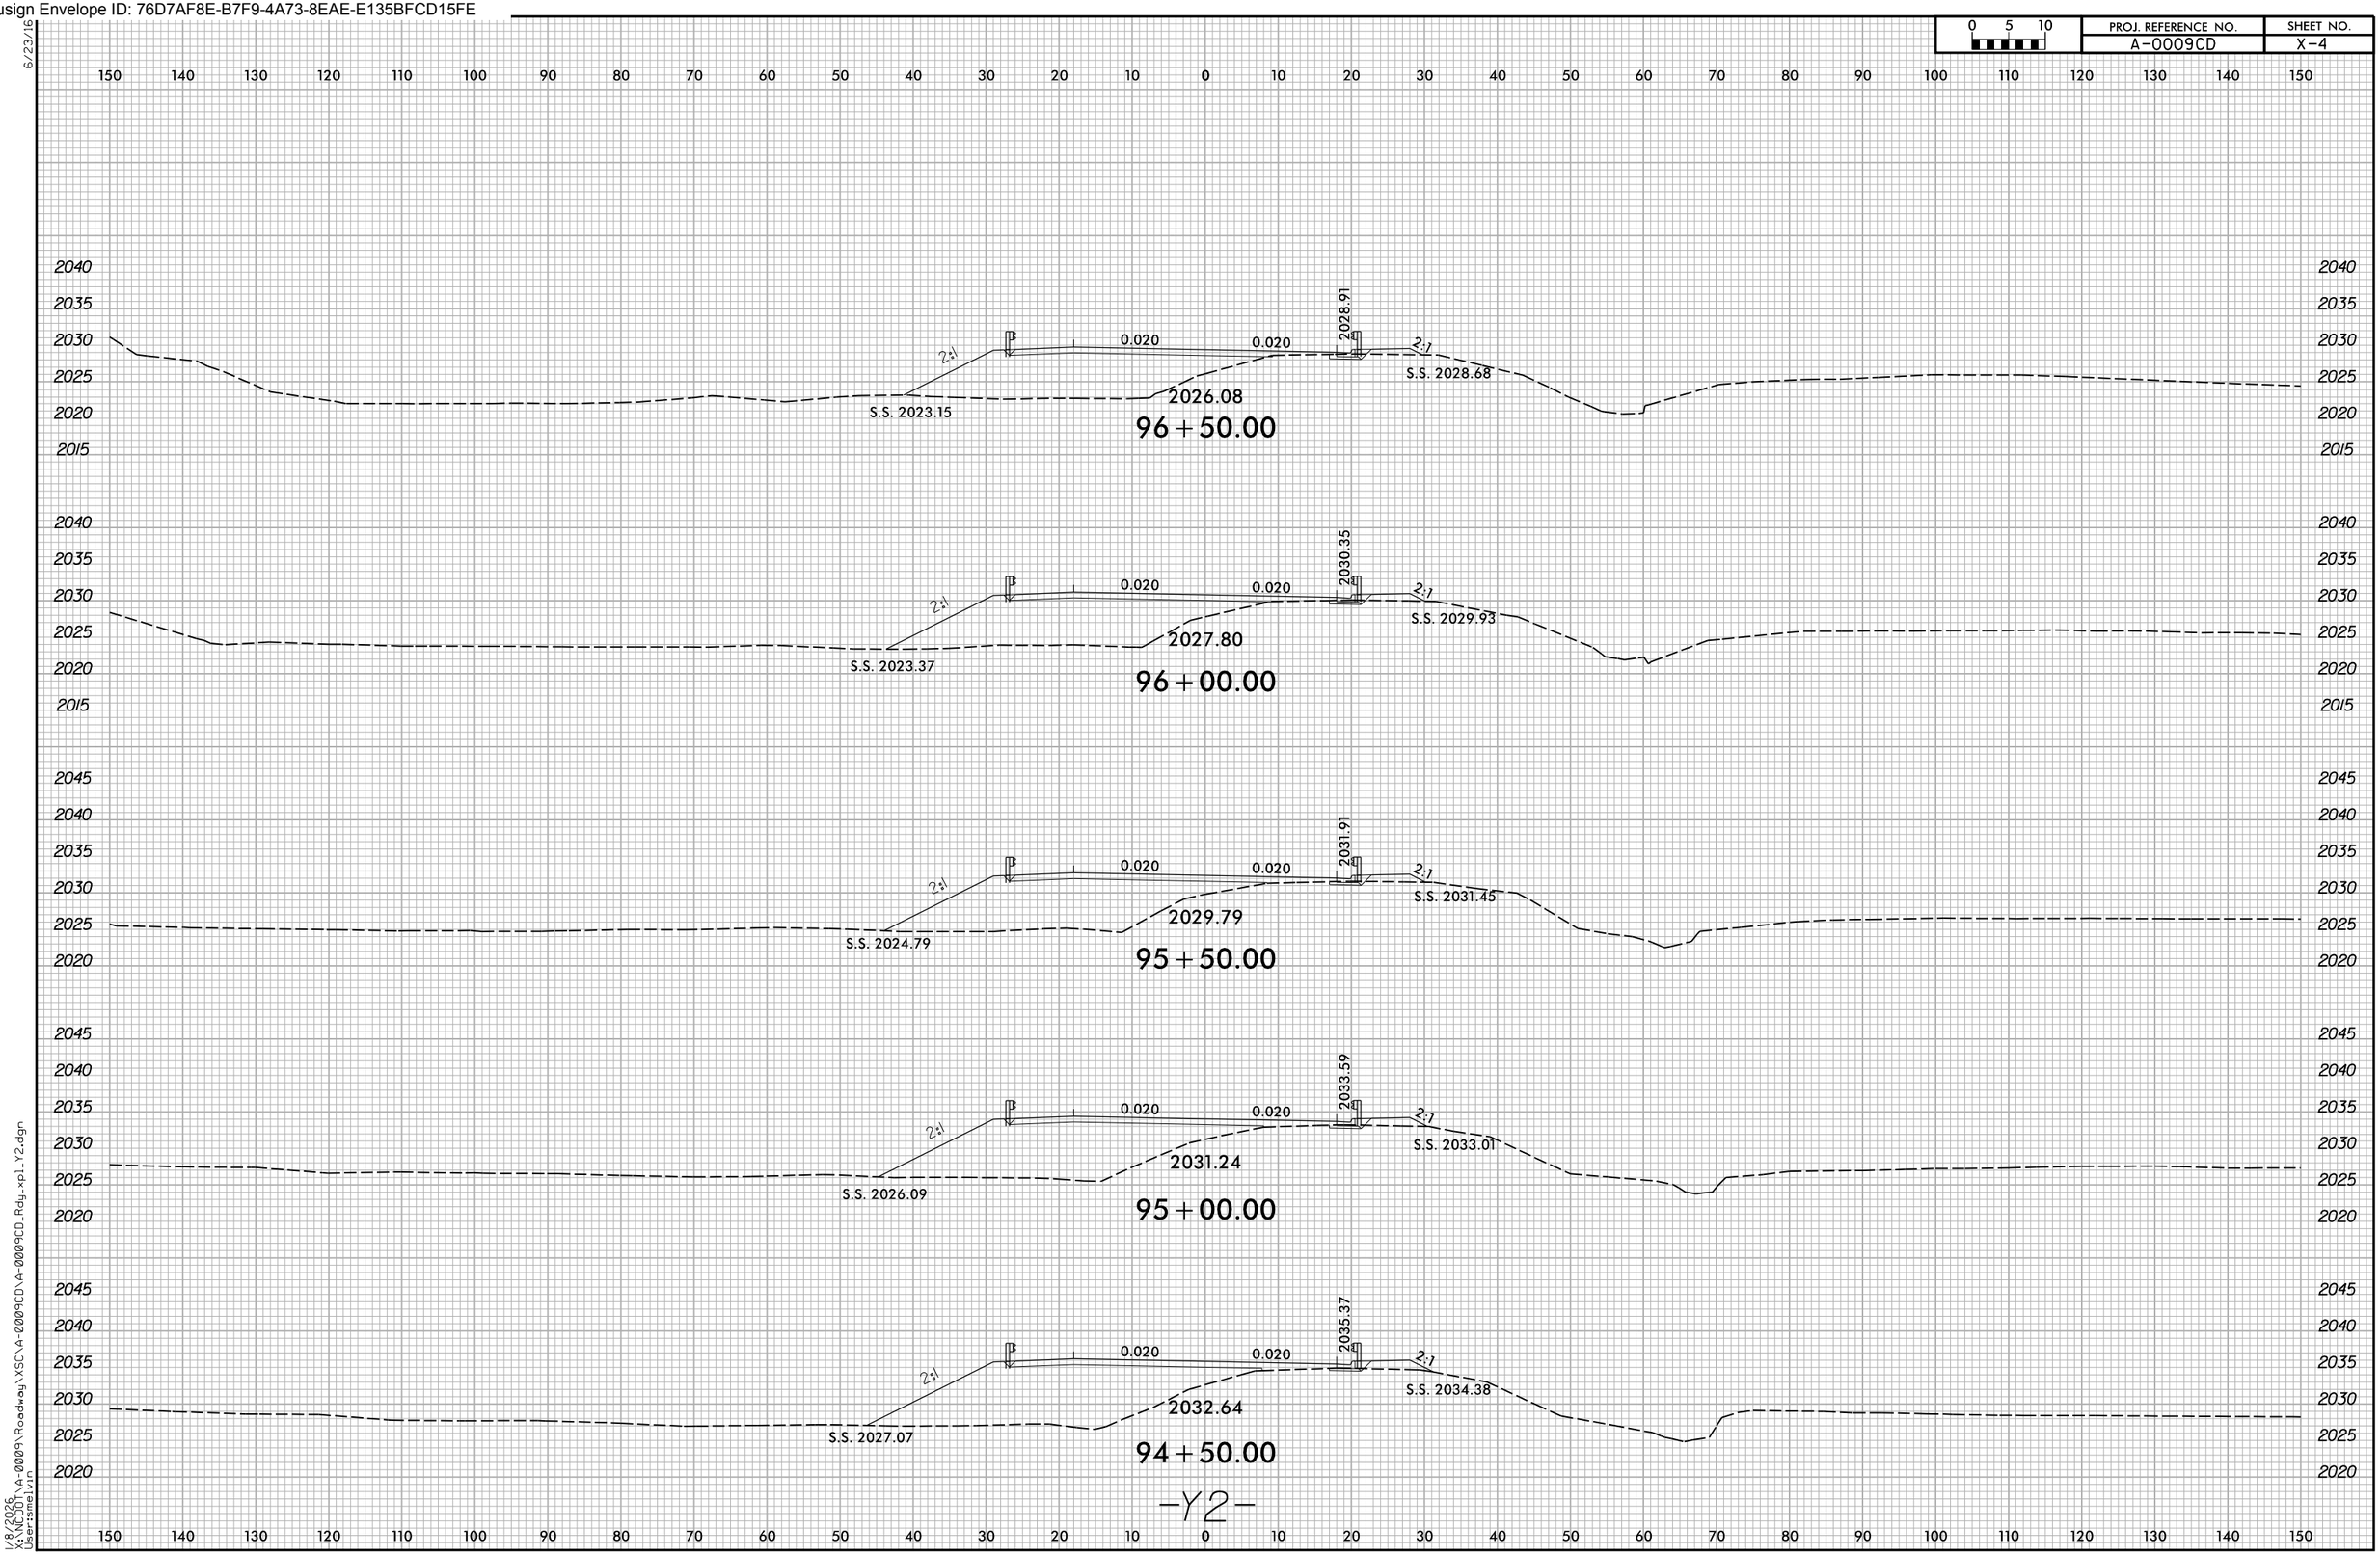

1/8/2026
X:\NCDOT\A-0009\Roadway\XSC\A-0009CD\A-0009CD_Rdy_xpl_Y2.dgn
User:smelvin

Docusign Envelope ID: 76D7AF8E-B7F9-4A73-8EAE-E135BFCD15FE

0 5 10	PROJ. REFERENCE NO.	SHEET NO.
	A-0009CD	X-5

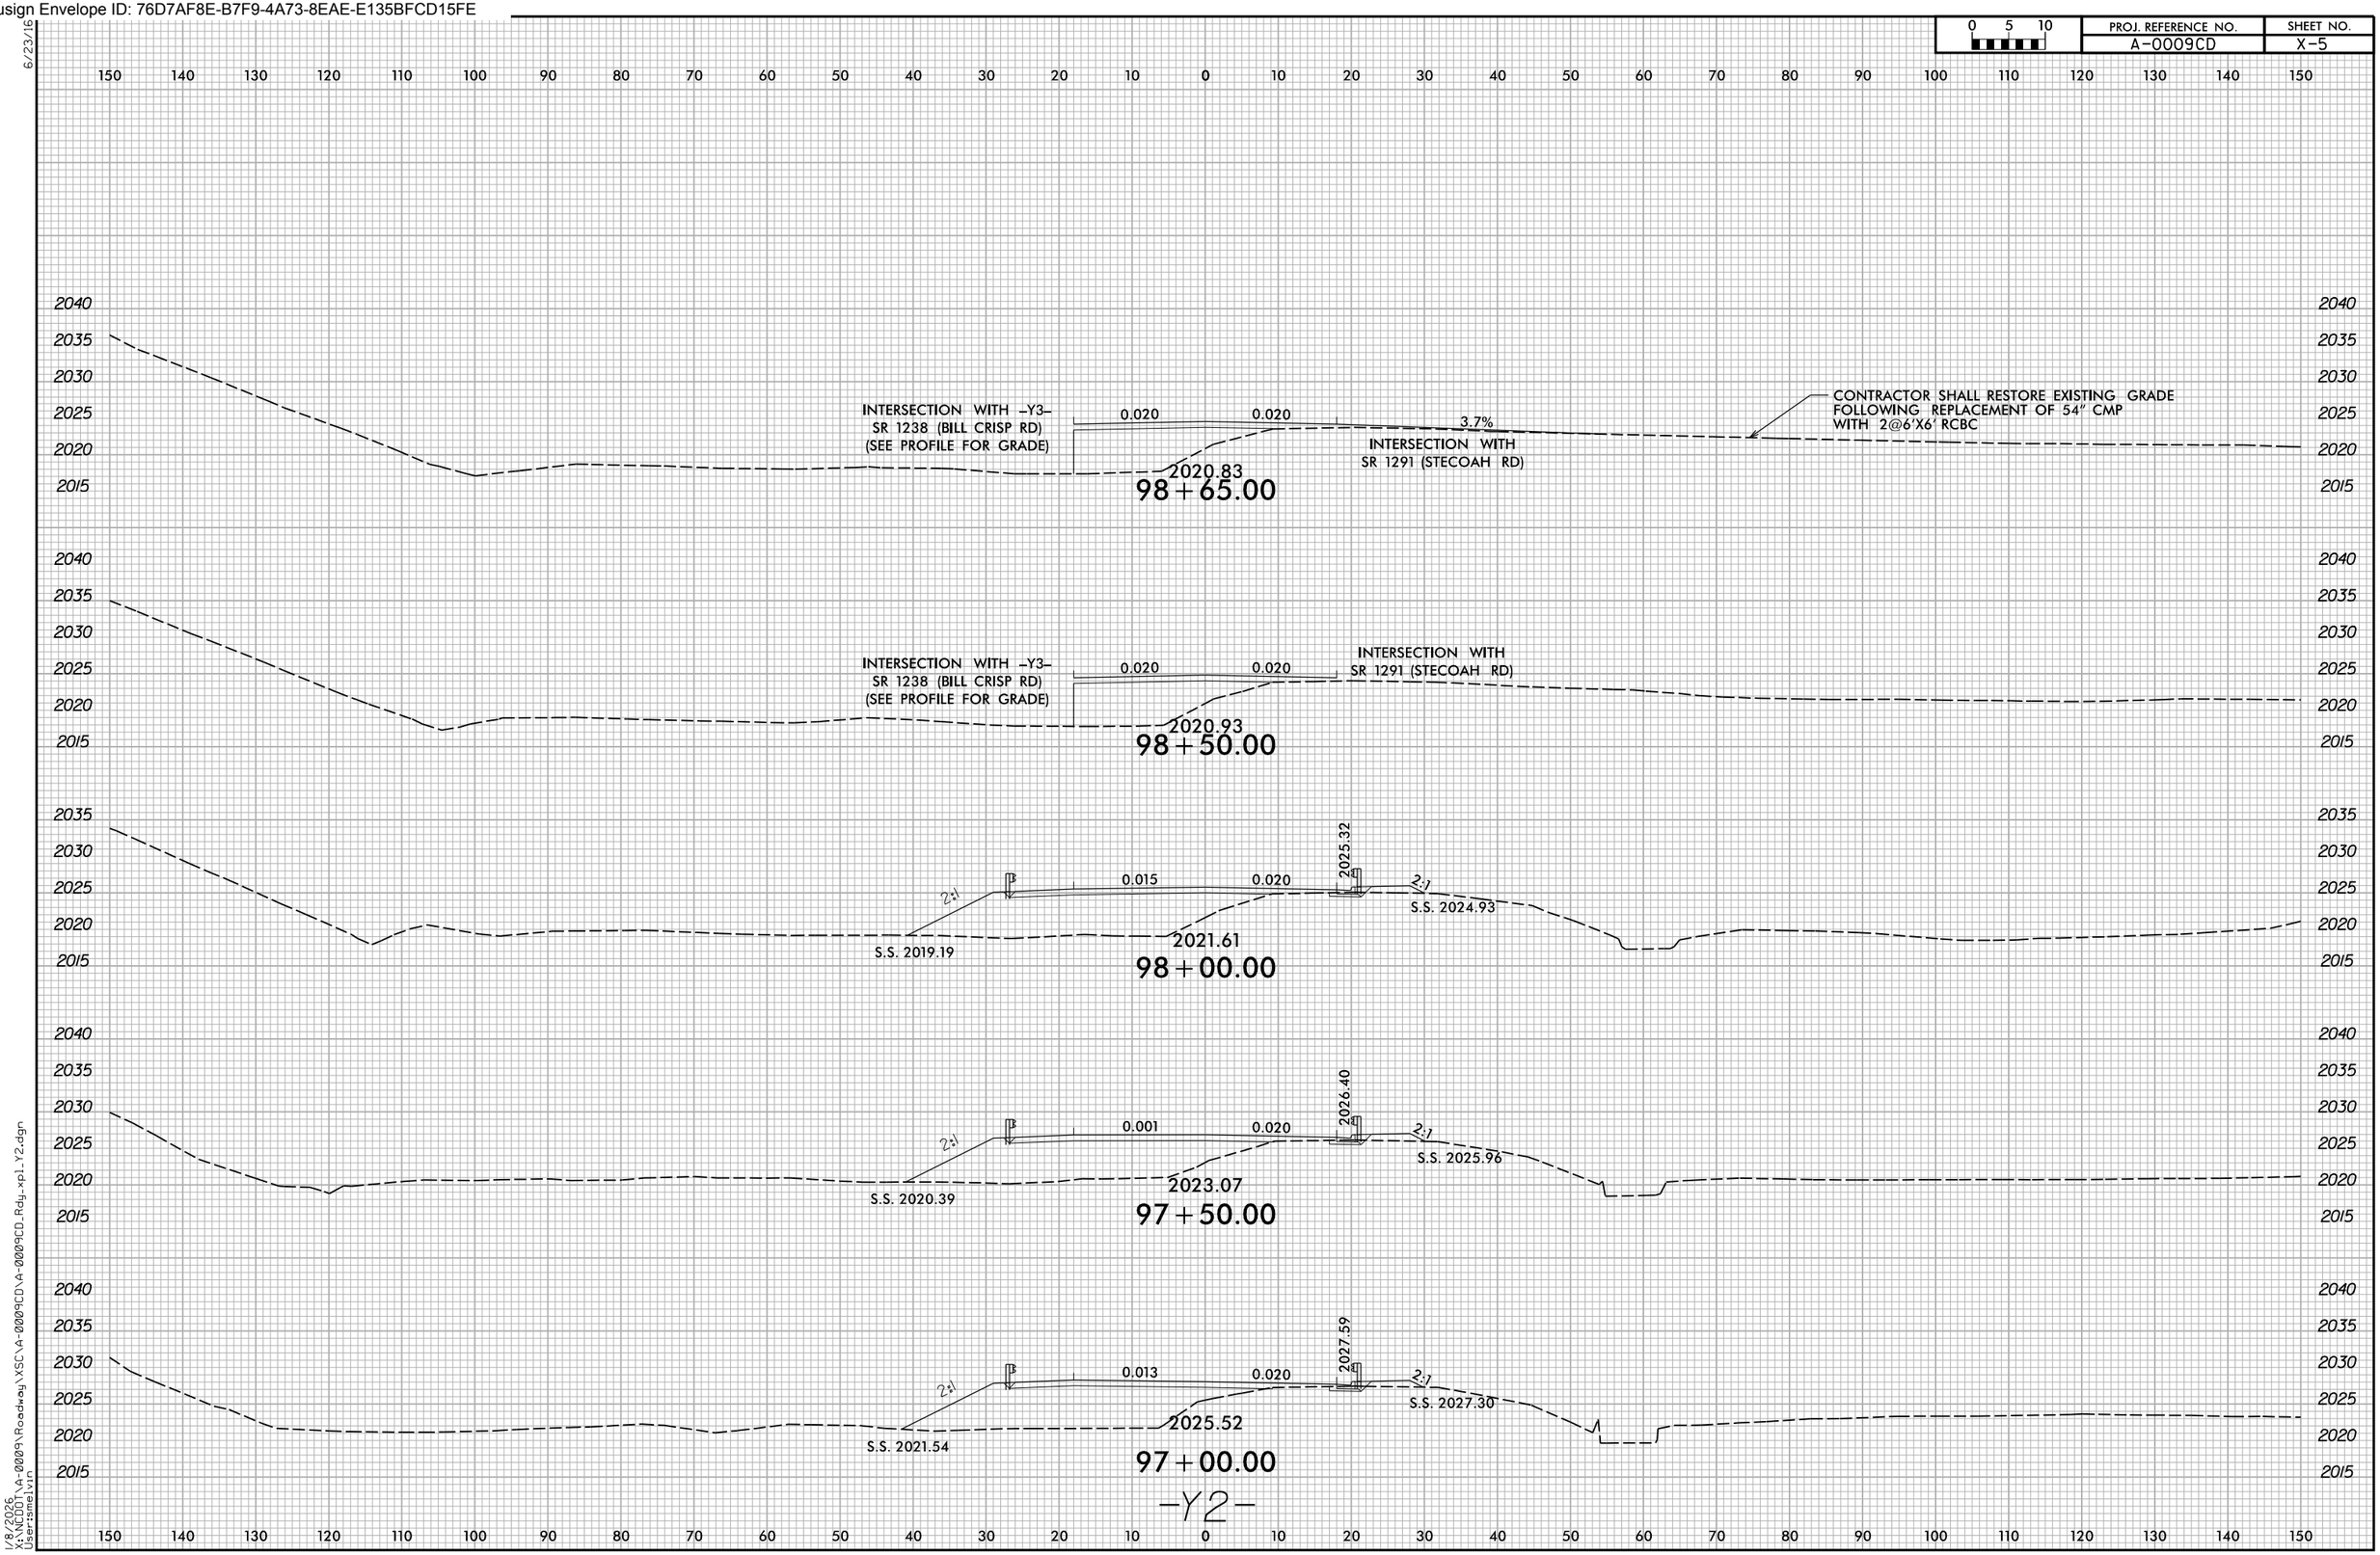

6/23/16

1/8/2026
X:\NCDOT\A-0009\Roadway\XSC\A-0009CD\A-0009CD_Rdy_xpl_Y2.dgn
User:smelvin

Docusign Envelope ID: 76D7AF8E-B7F9-4A73-8EAE-E135BFCD15FE

6/23/16

0 5 10	PROJ. REFERENCE NO.	SHEET NO.
	A-0009CD	X-6

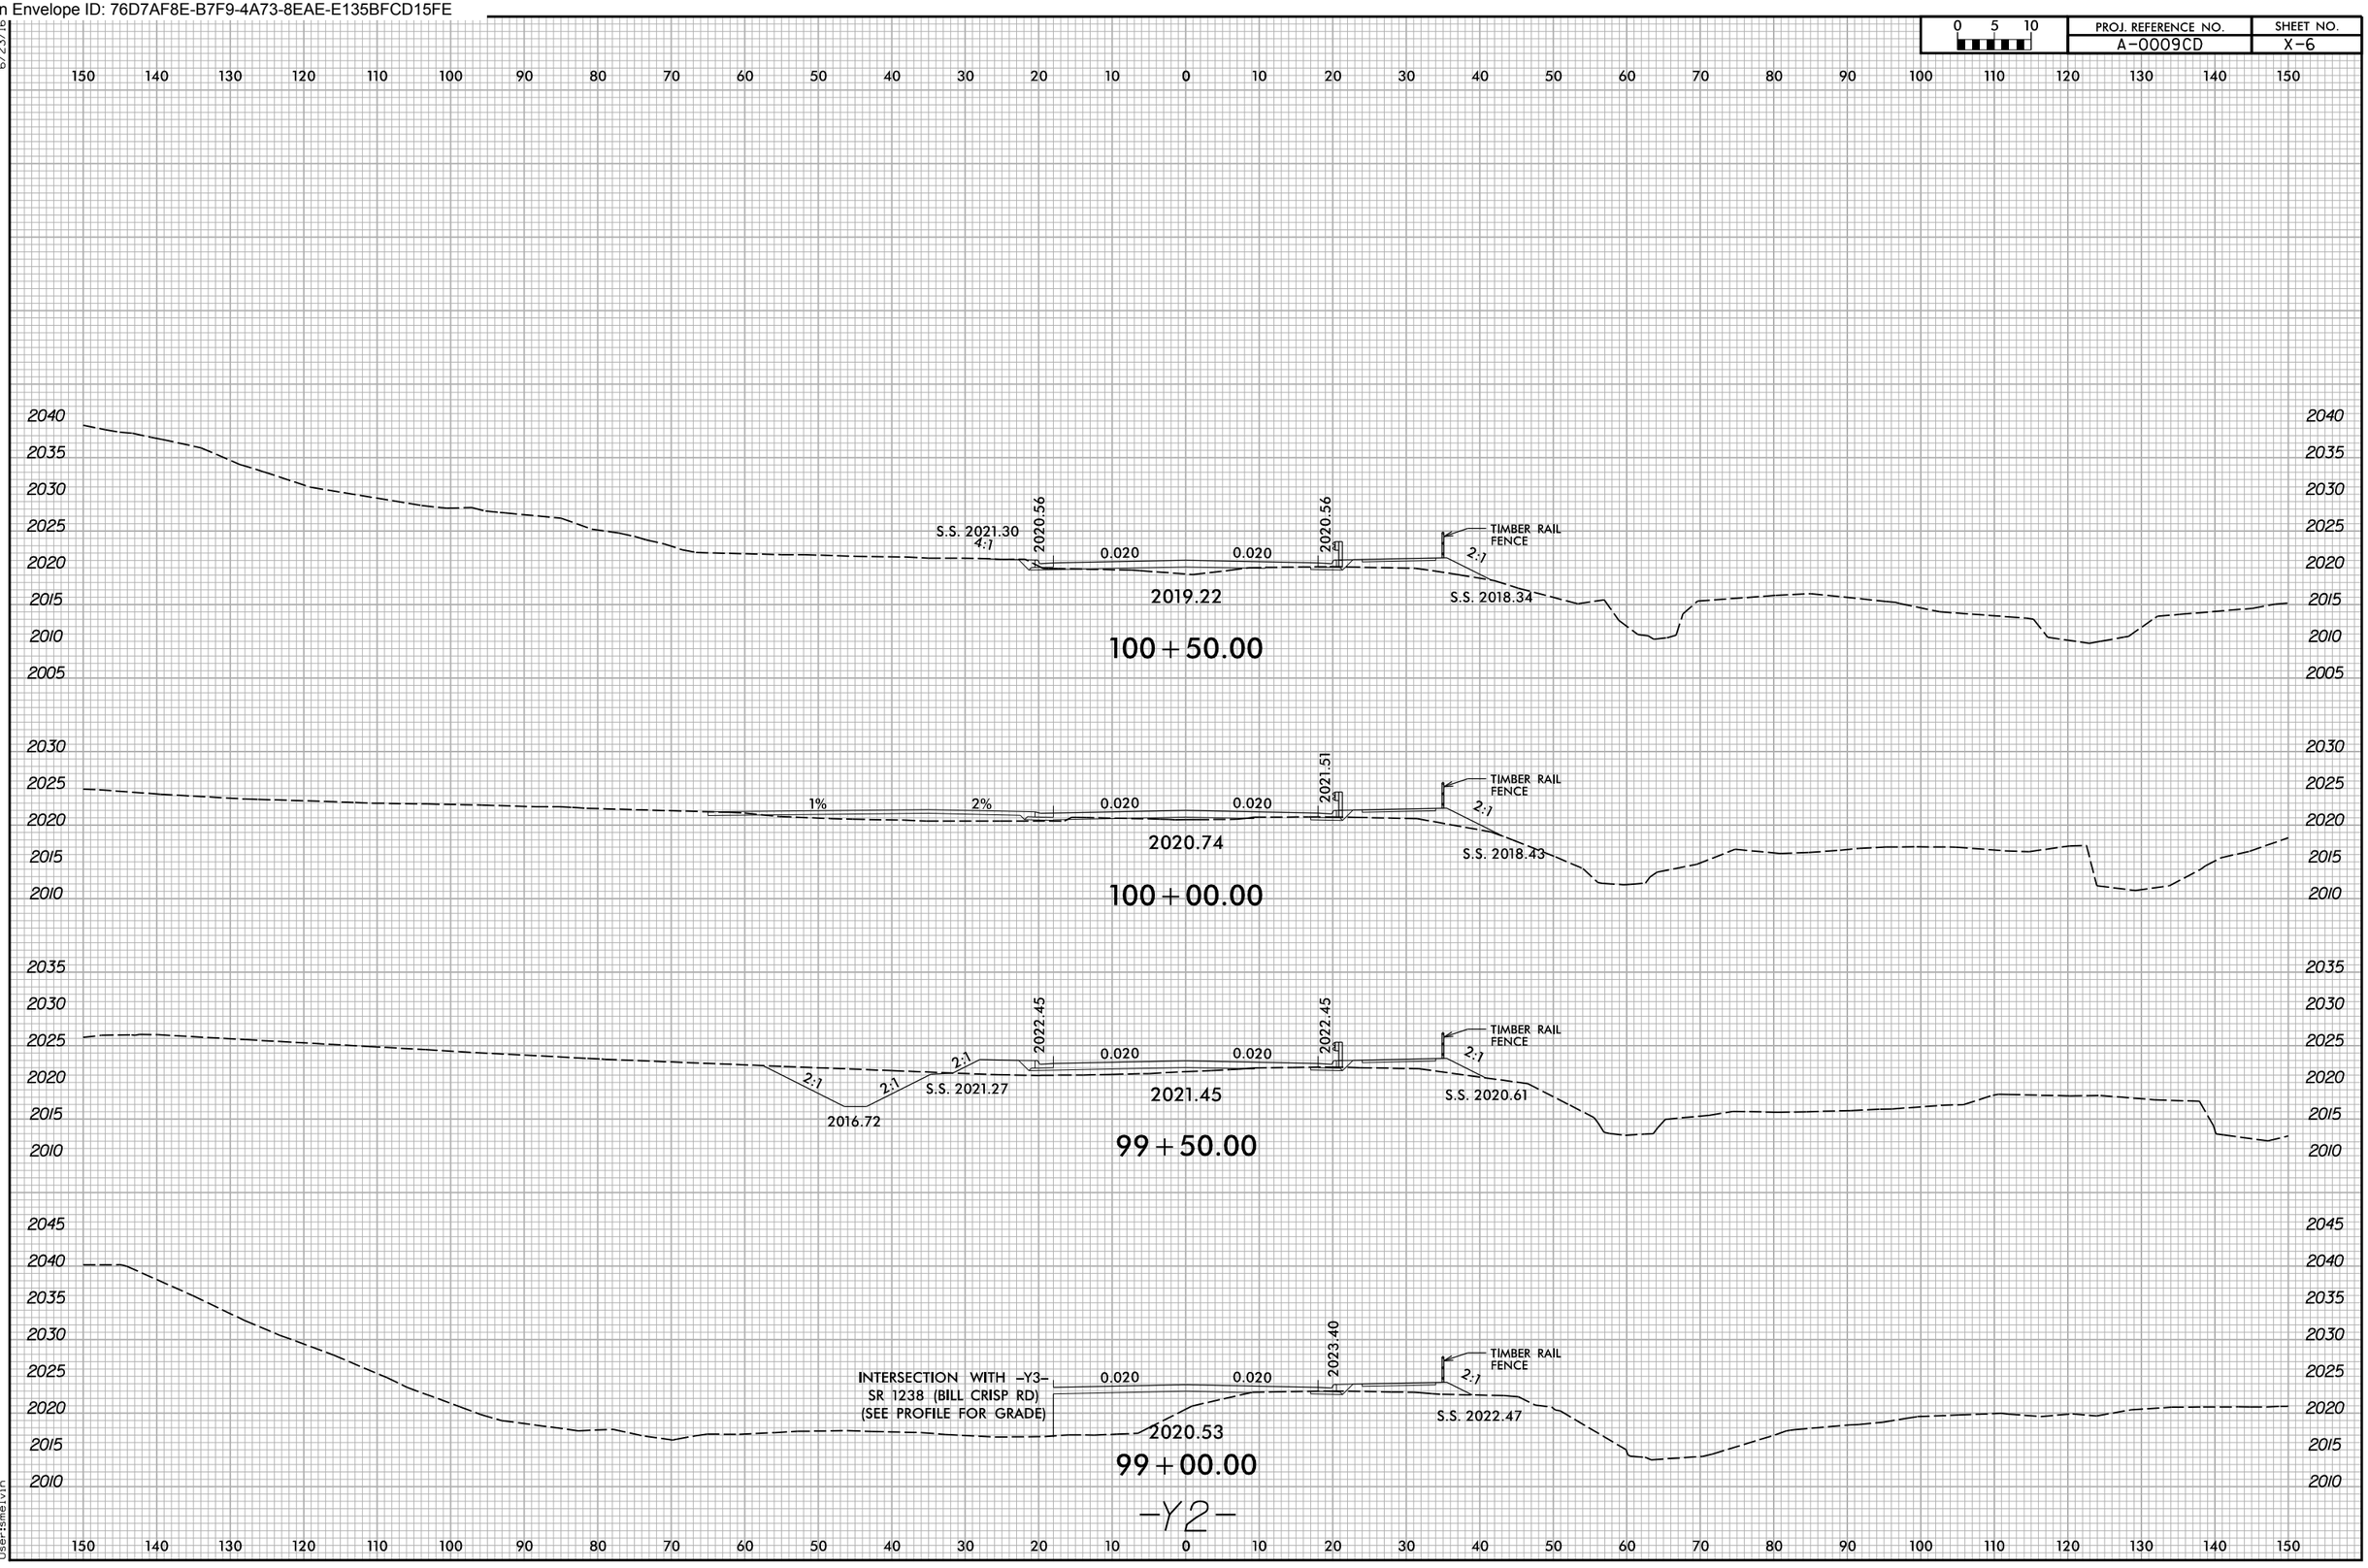

1/8/2026
X:\NCDOT\A-0009\Roadway\XSC\A-0009CD\A-0009CD_Rdg_xpl_Y2.dgn
User:smelvin

Docusign Envelope ID: 76D7AF8E-B7F9-4A73-8EAE-E135BFCD15FE

6/23/16

0 5 10	PROJ. REFERENCE NO.	SHEET NO.
	A-0009CD	X-7

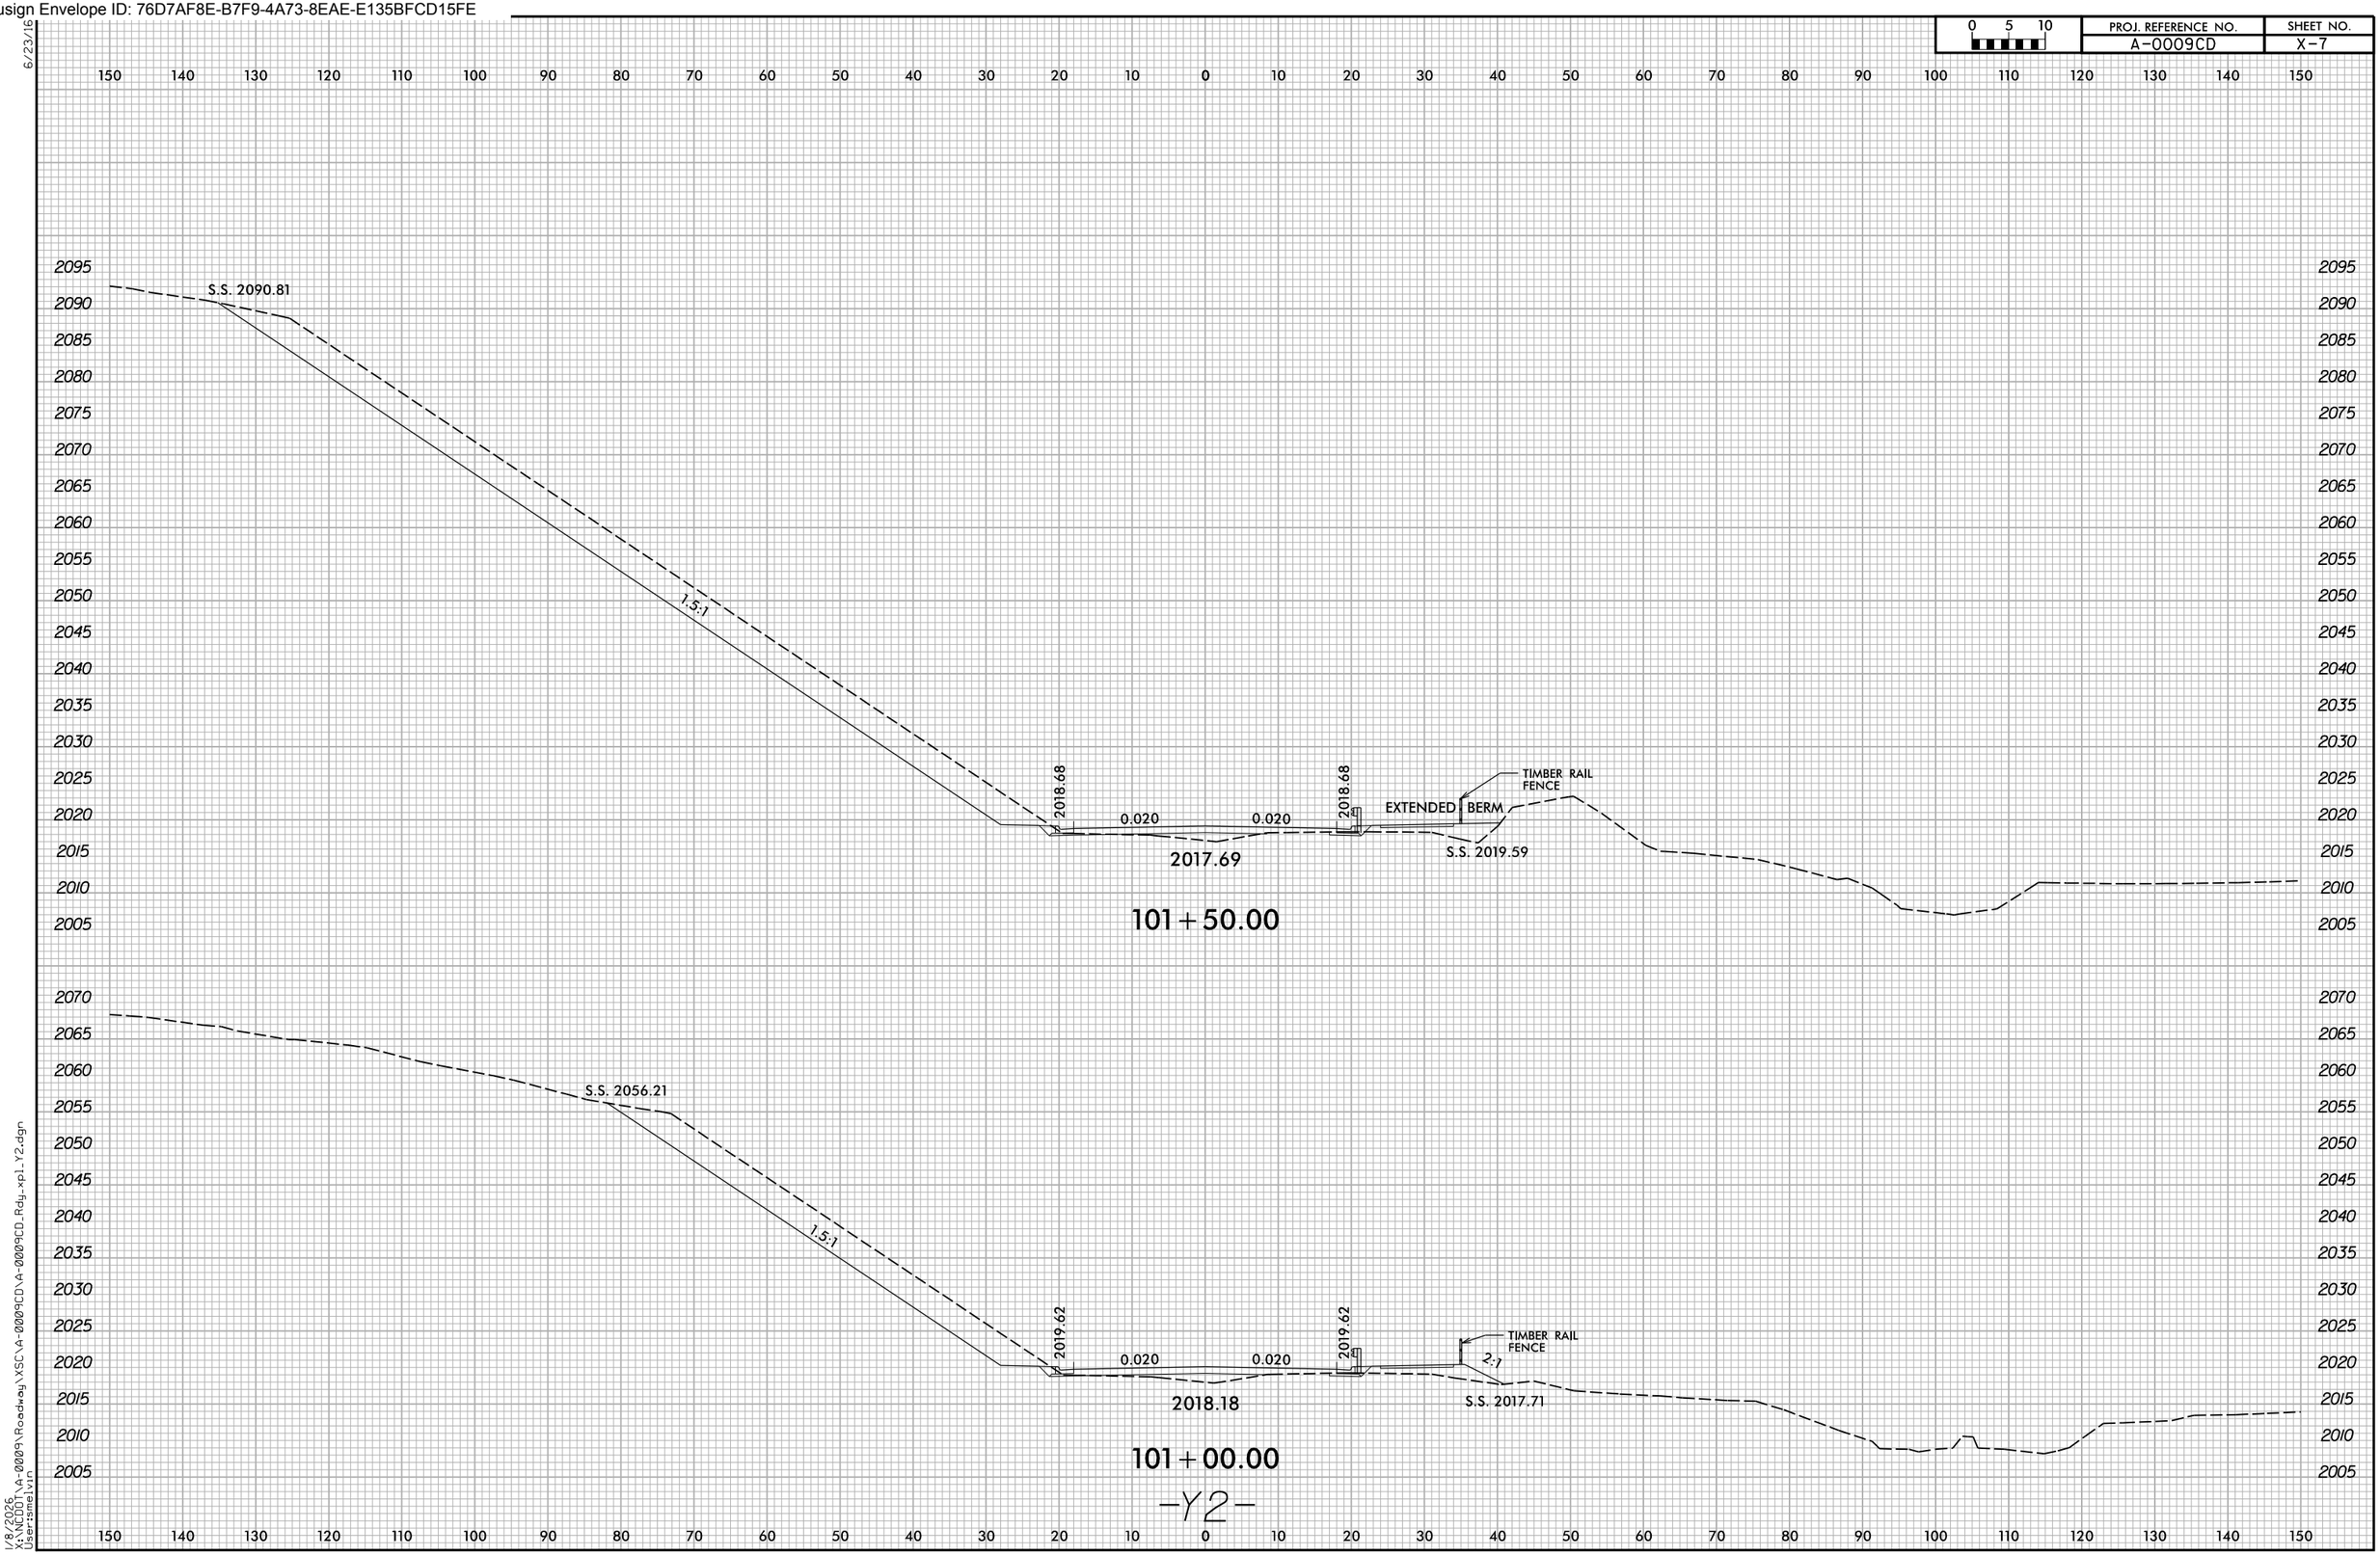

1/8/2026
X:\NCDOT\A-0009\Roadway\XSC\A-0009CD\A-0009CD_Rdg_xpl_Y2.dgn
User:smelvin

Docusign Envelope ID: 76D7AF8E-B7F9-4A73-8EAE-E135BFCD15FE

0 5 10	PROJ. REFERENCE NO.	SHEET NO.
	A-0009CD	X-8

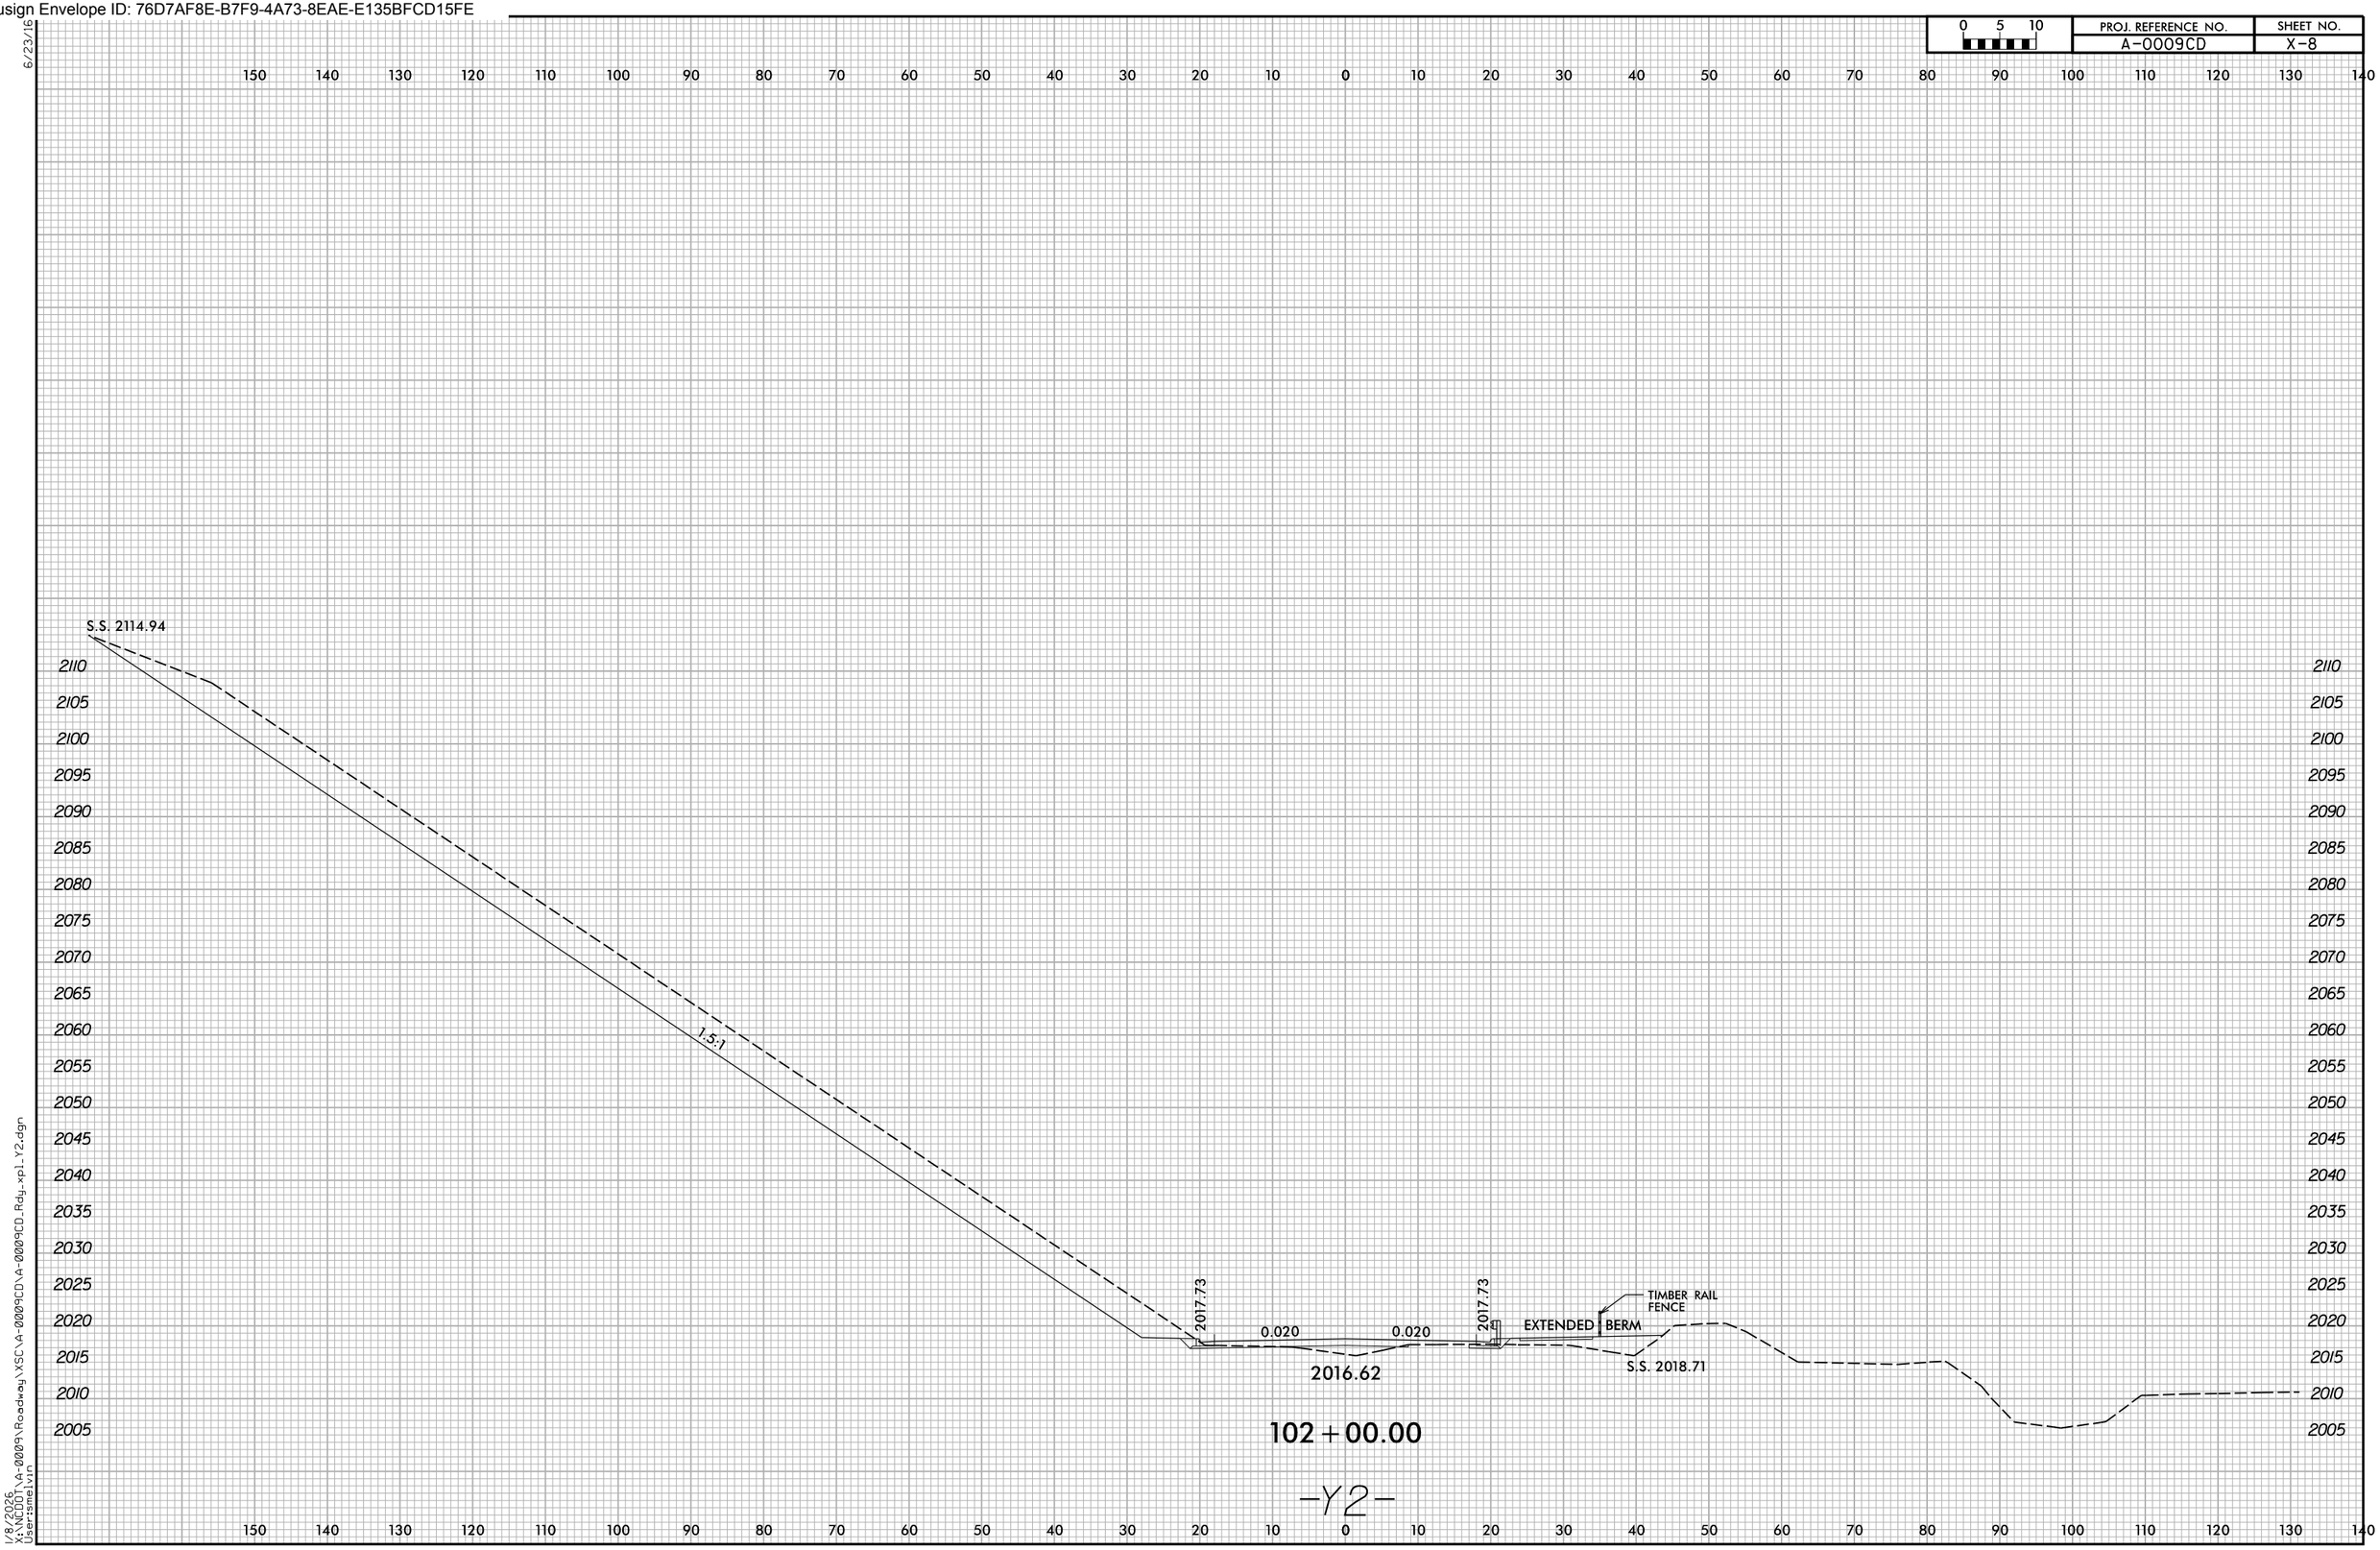

Docusign Envelope ID: 76D7AF8E-B7F9-4A73-8EAE-E135BFCD15FE

6/23/16

0 5 10	PROJ. REFERENCE NO.	SHEET NO.
	A-0009CD	X-9

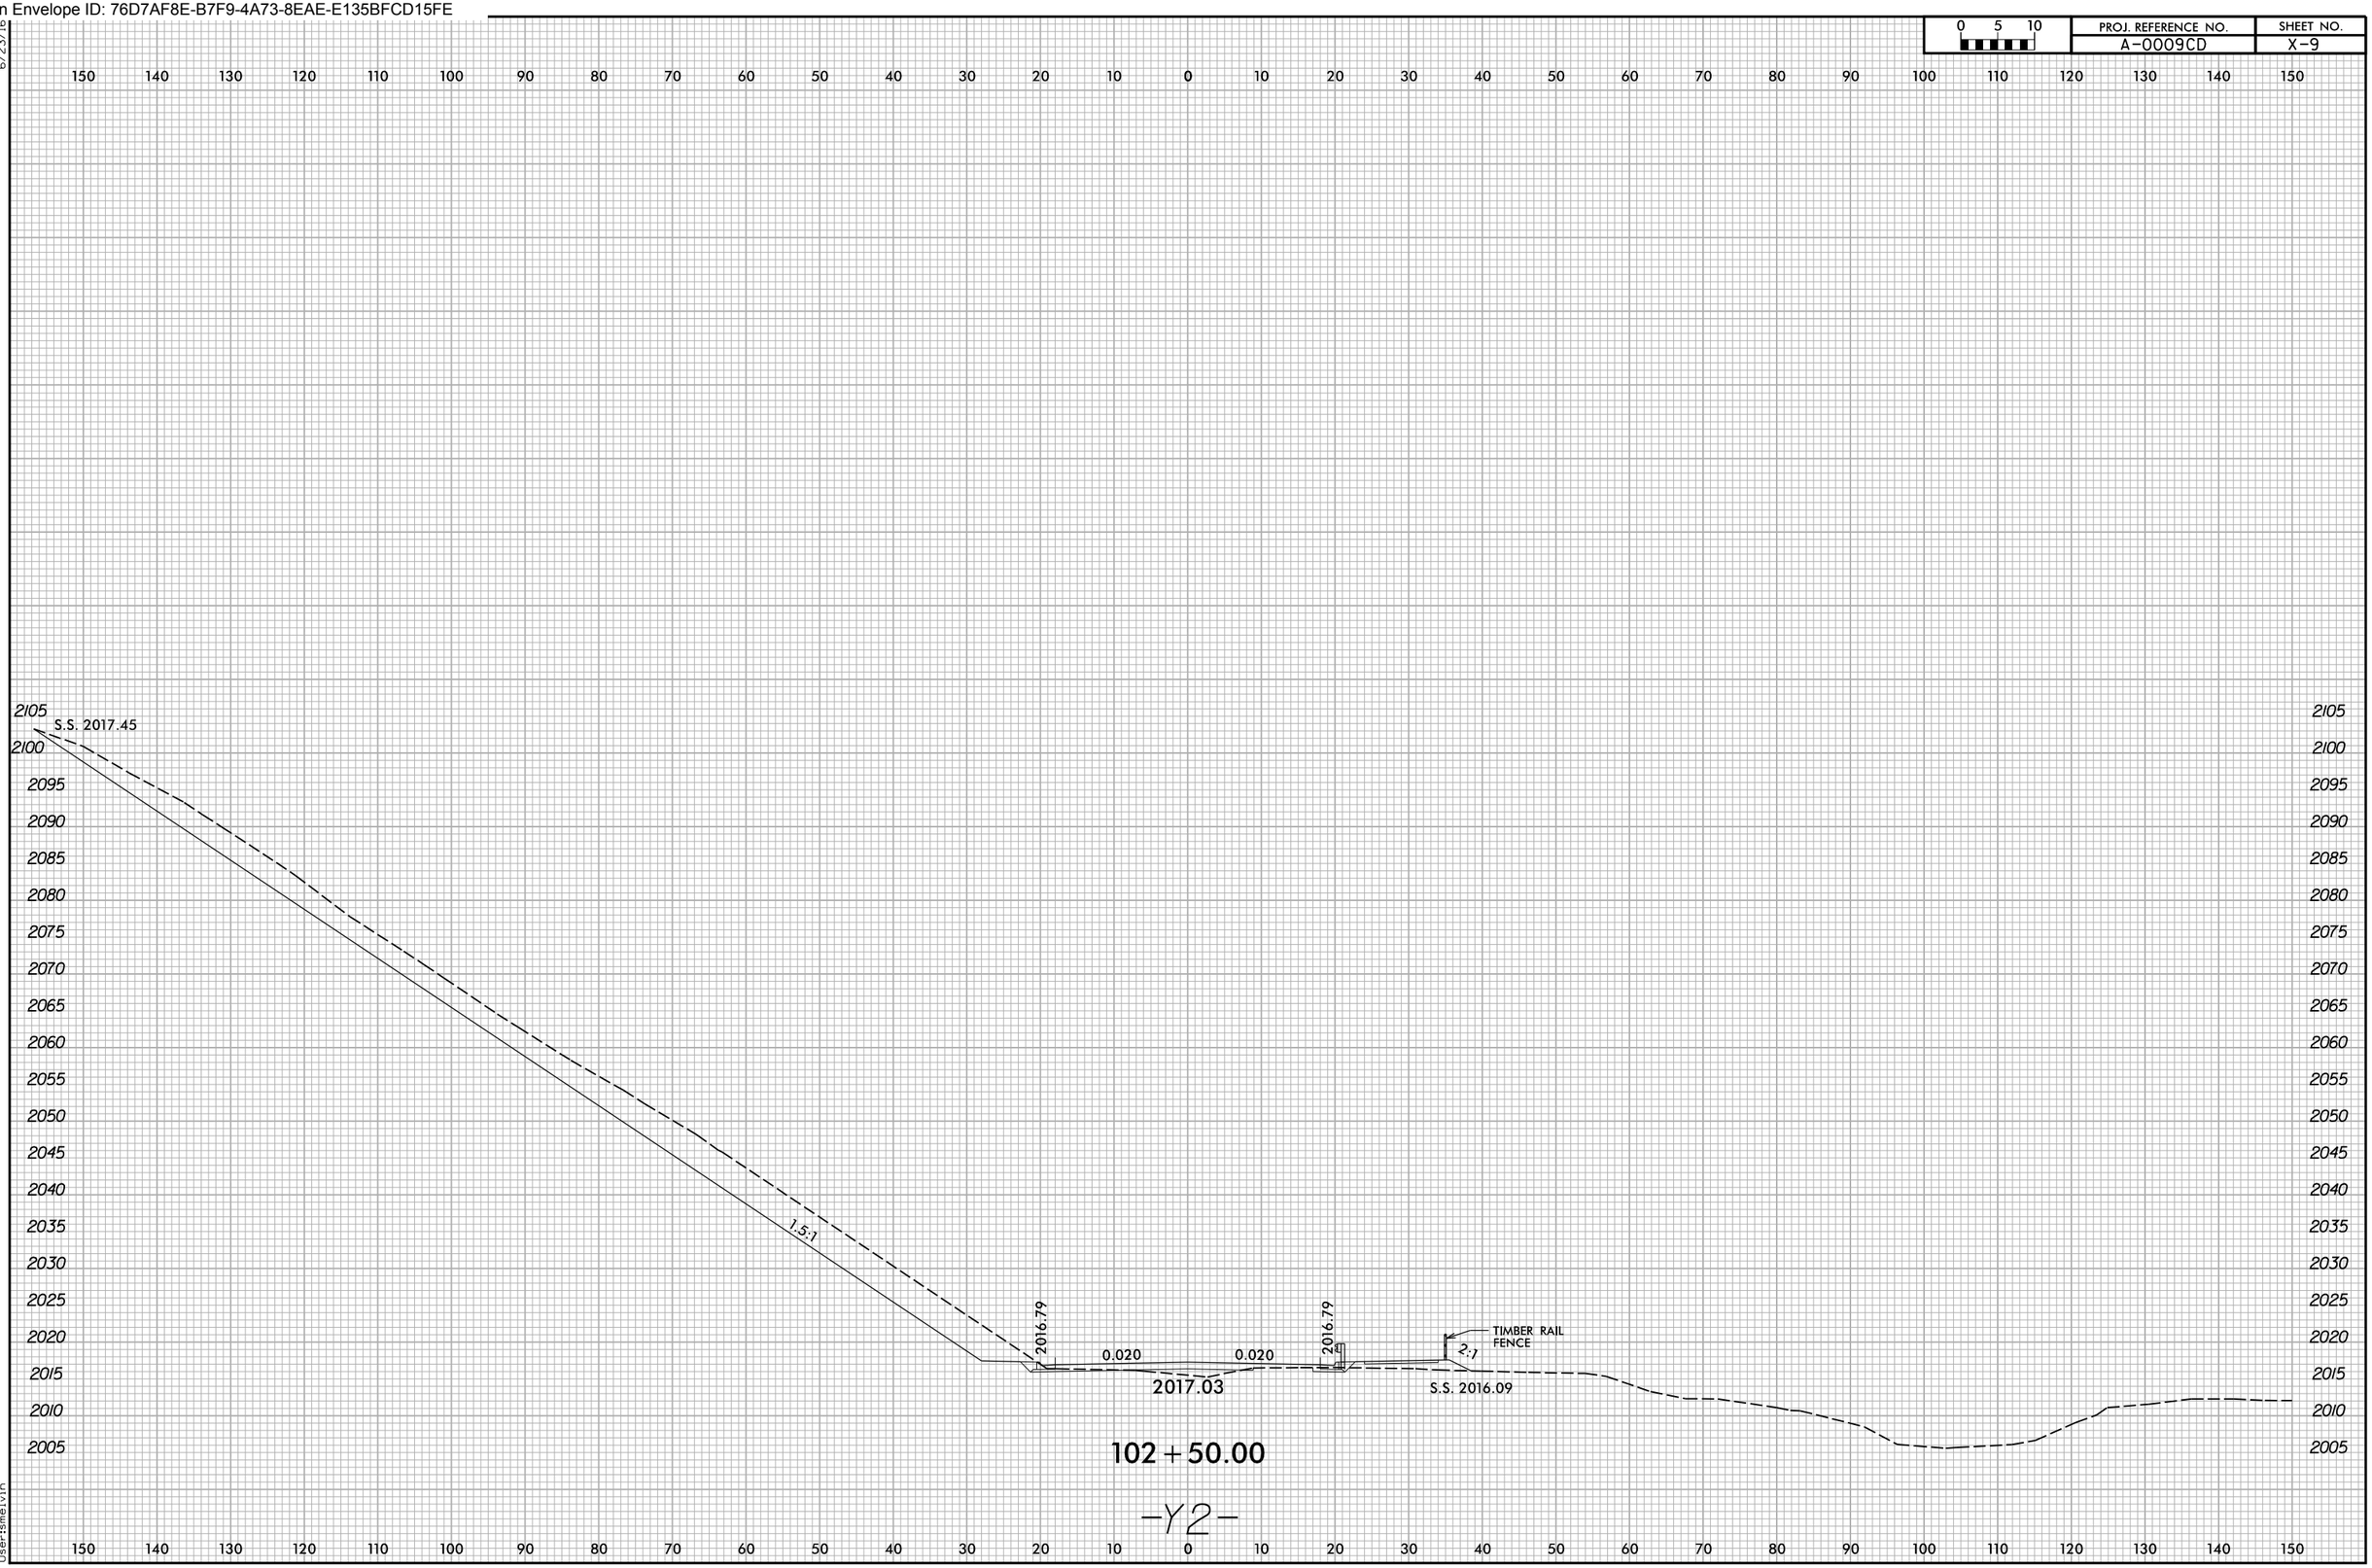

1/8/2026
X:\NCDOT\A-0009\Roadway\XSC\A-0009CD\A-0009CD_Rdy_xpl_Y2.dgn
User:smelvin

Docusign Envelope ID: 76D7AF8E-B7F9-4A73-8EAE-E135BFCD15FE

0 5 10	PROJ. REFERENCE NO.	SHEET NO.
	A-0009CD	X-10

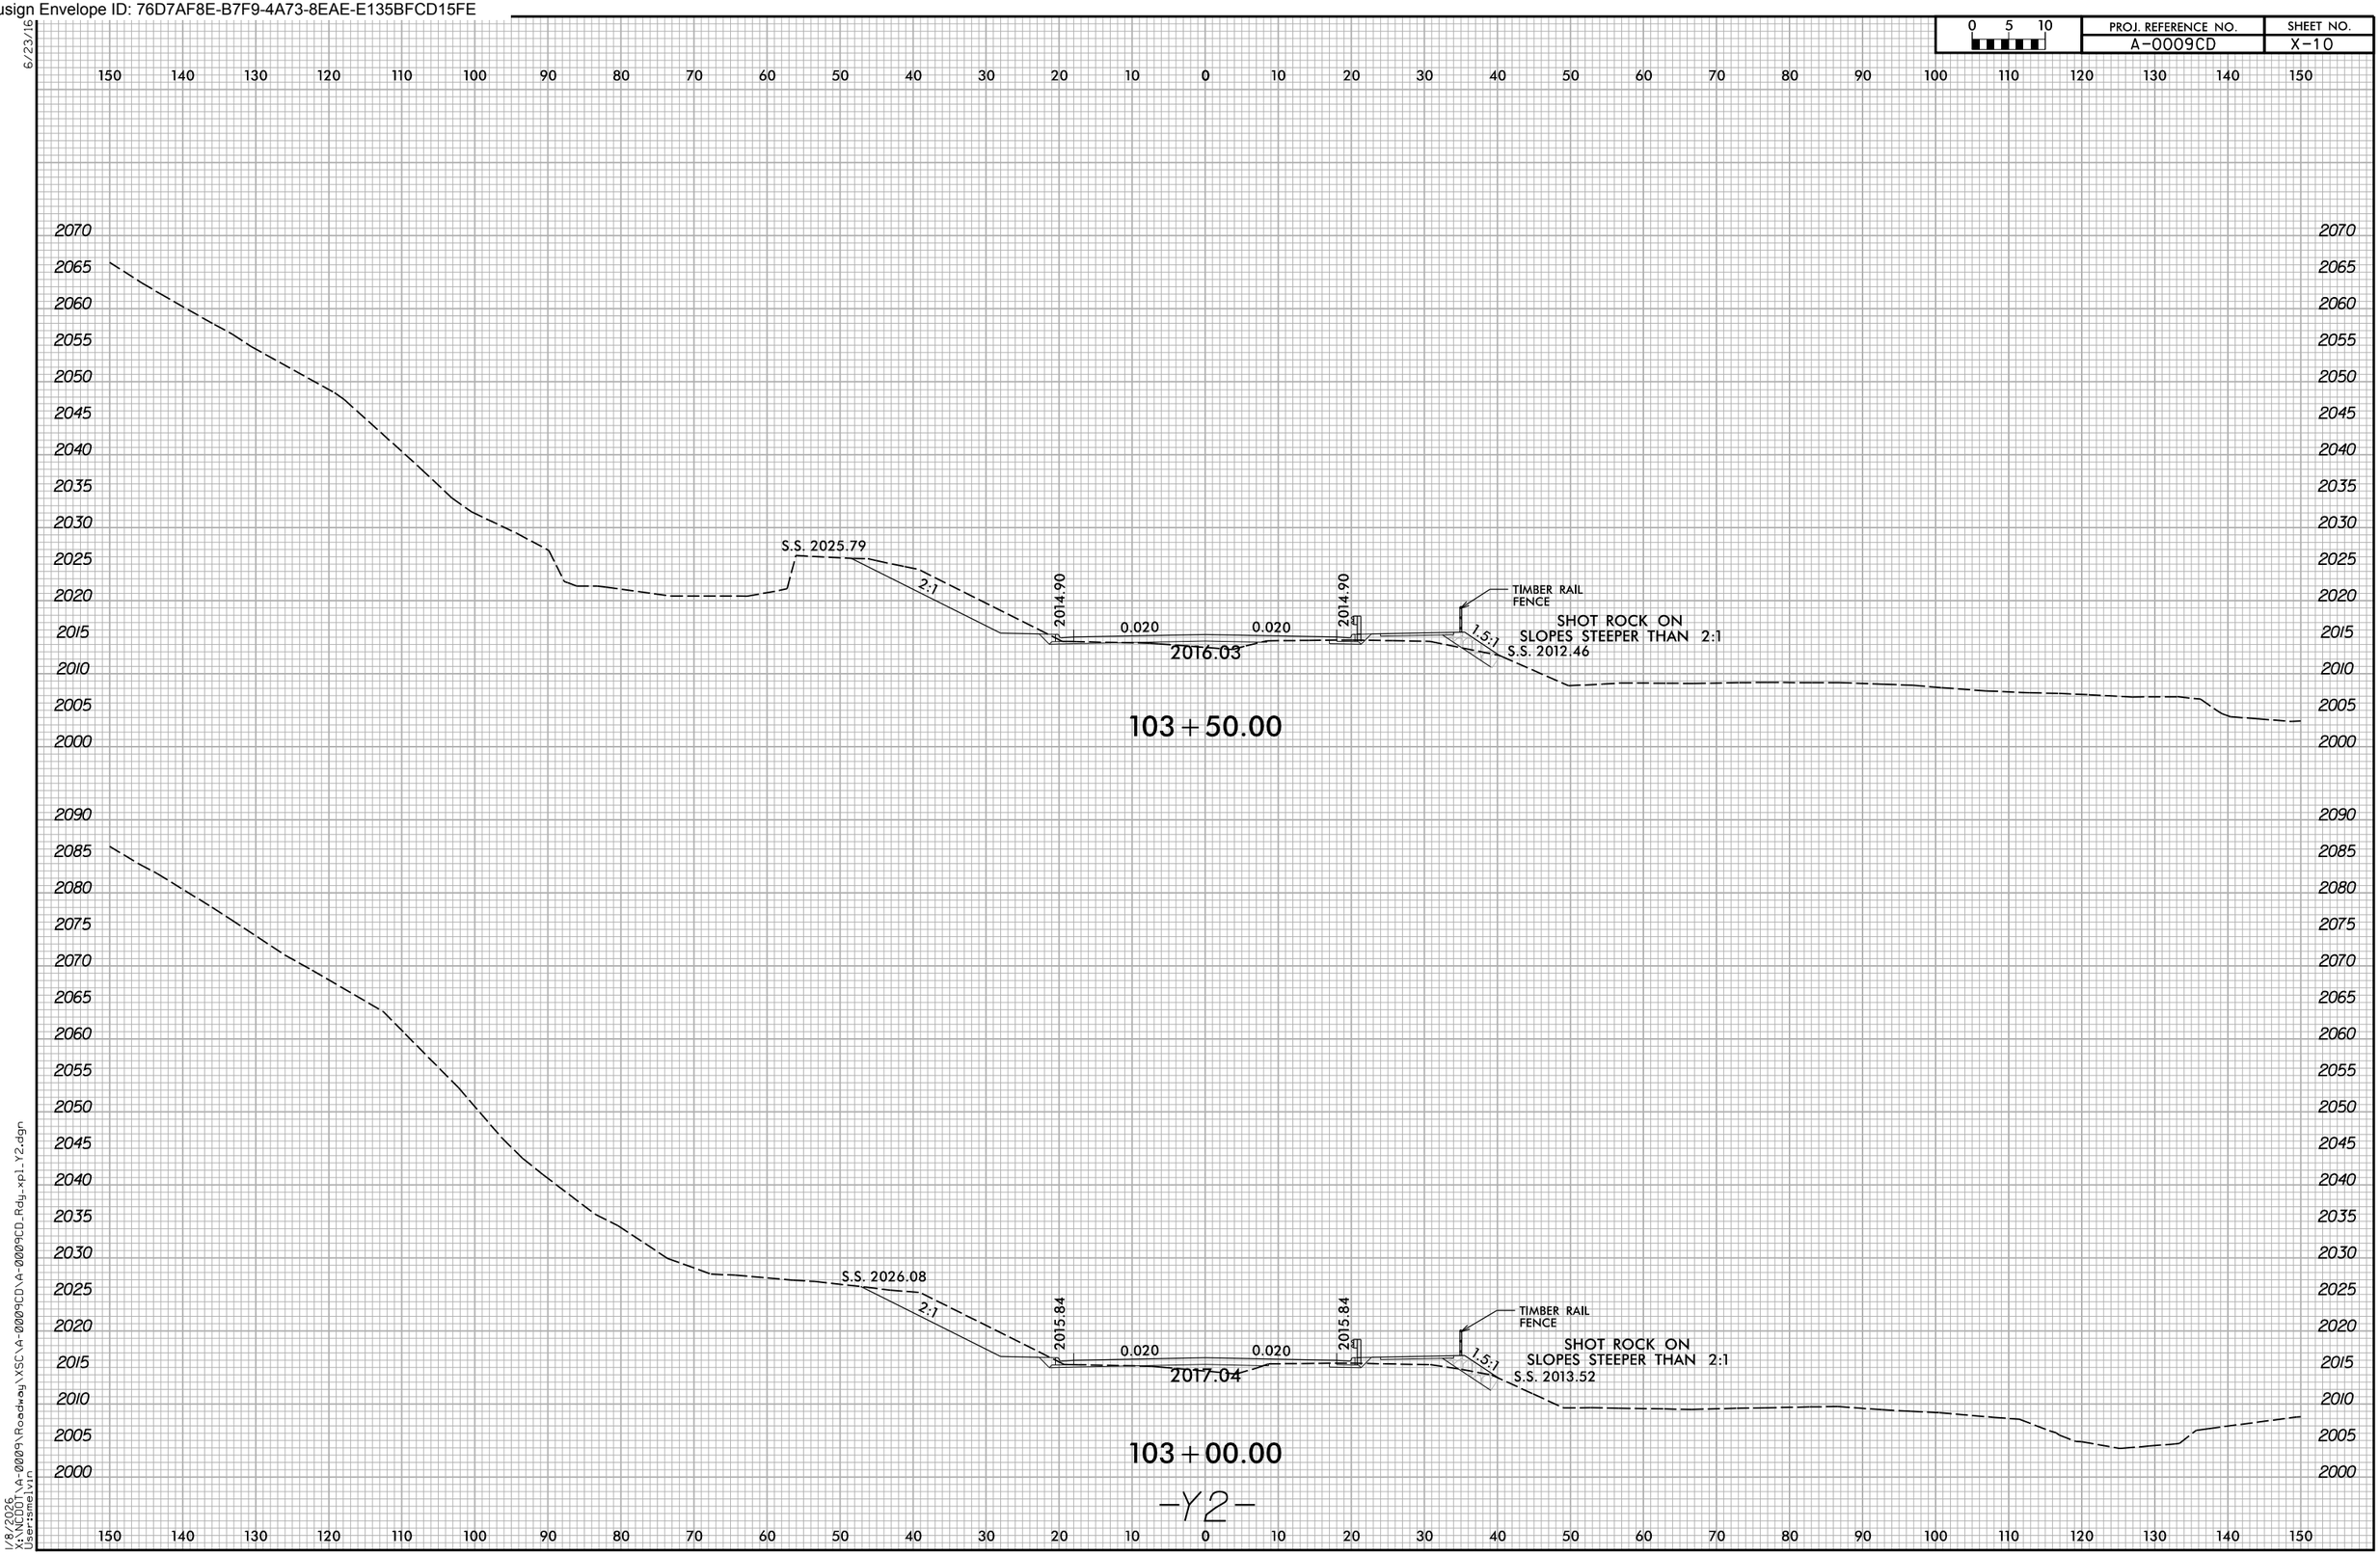

6/23/16

1/8/2026
X:\NCDOT\A-0009\Roadway\XSC\A-0009CD\A-0009CD_Rdy_xpl_Y2.dgn
User:smelvin

Docusign Envelope ID: 76D7AF8E-B7F9-4A73-8EAE-E135BFCD15FE

0 5 10	PROJ. REFERENCE NO.	SHEET NO.
	A-0009CD	X-11

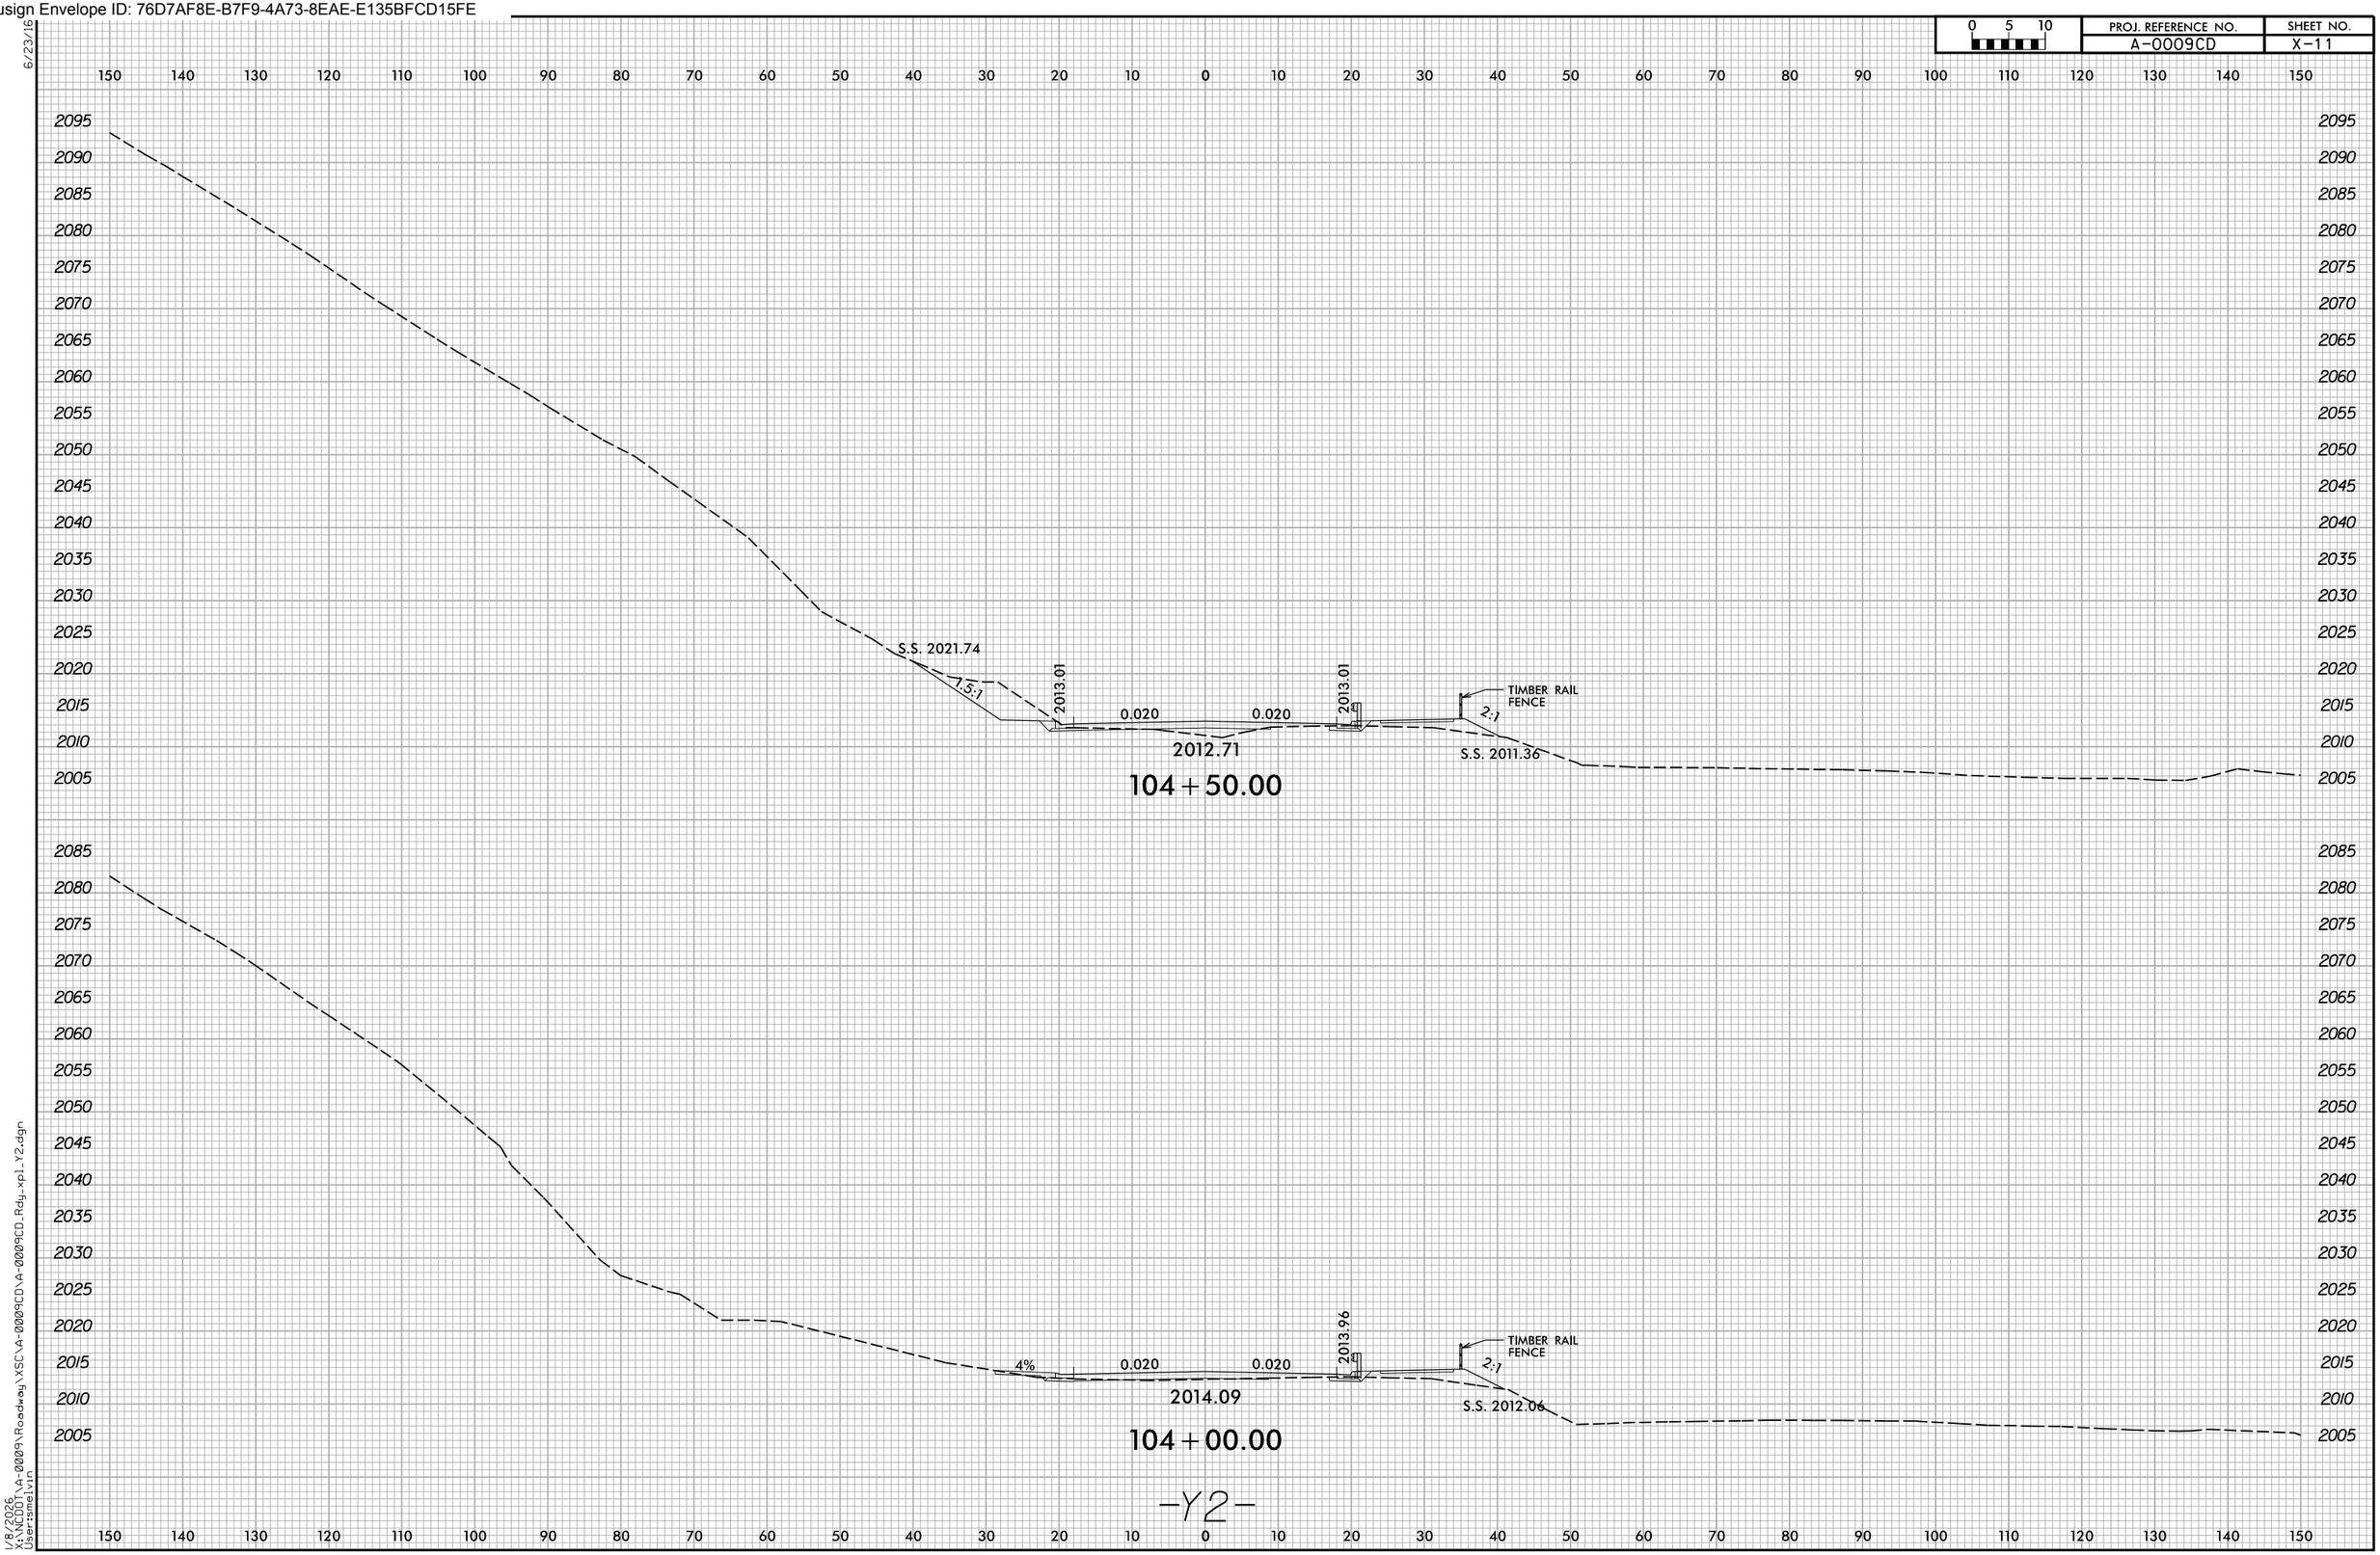

Docusign Envelope ID: 76D7AF8E-B7F9-4A73-8EAE-E135BFCD15FE

0 5 10	PROJ. REFERENCE NO.	SHEET NO.
	A-0009CD	X-12

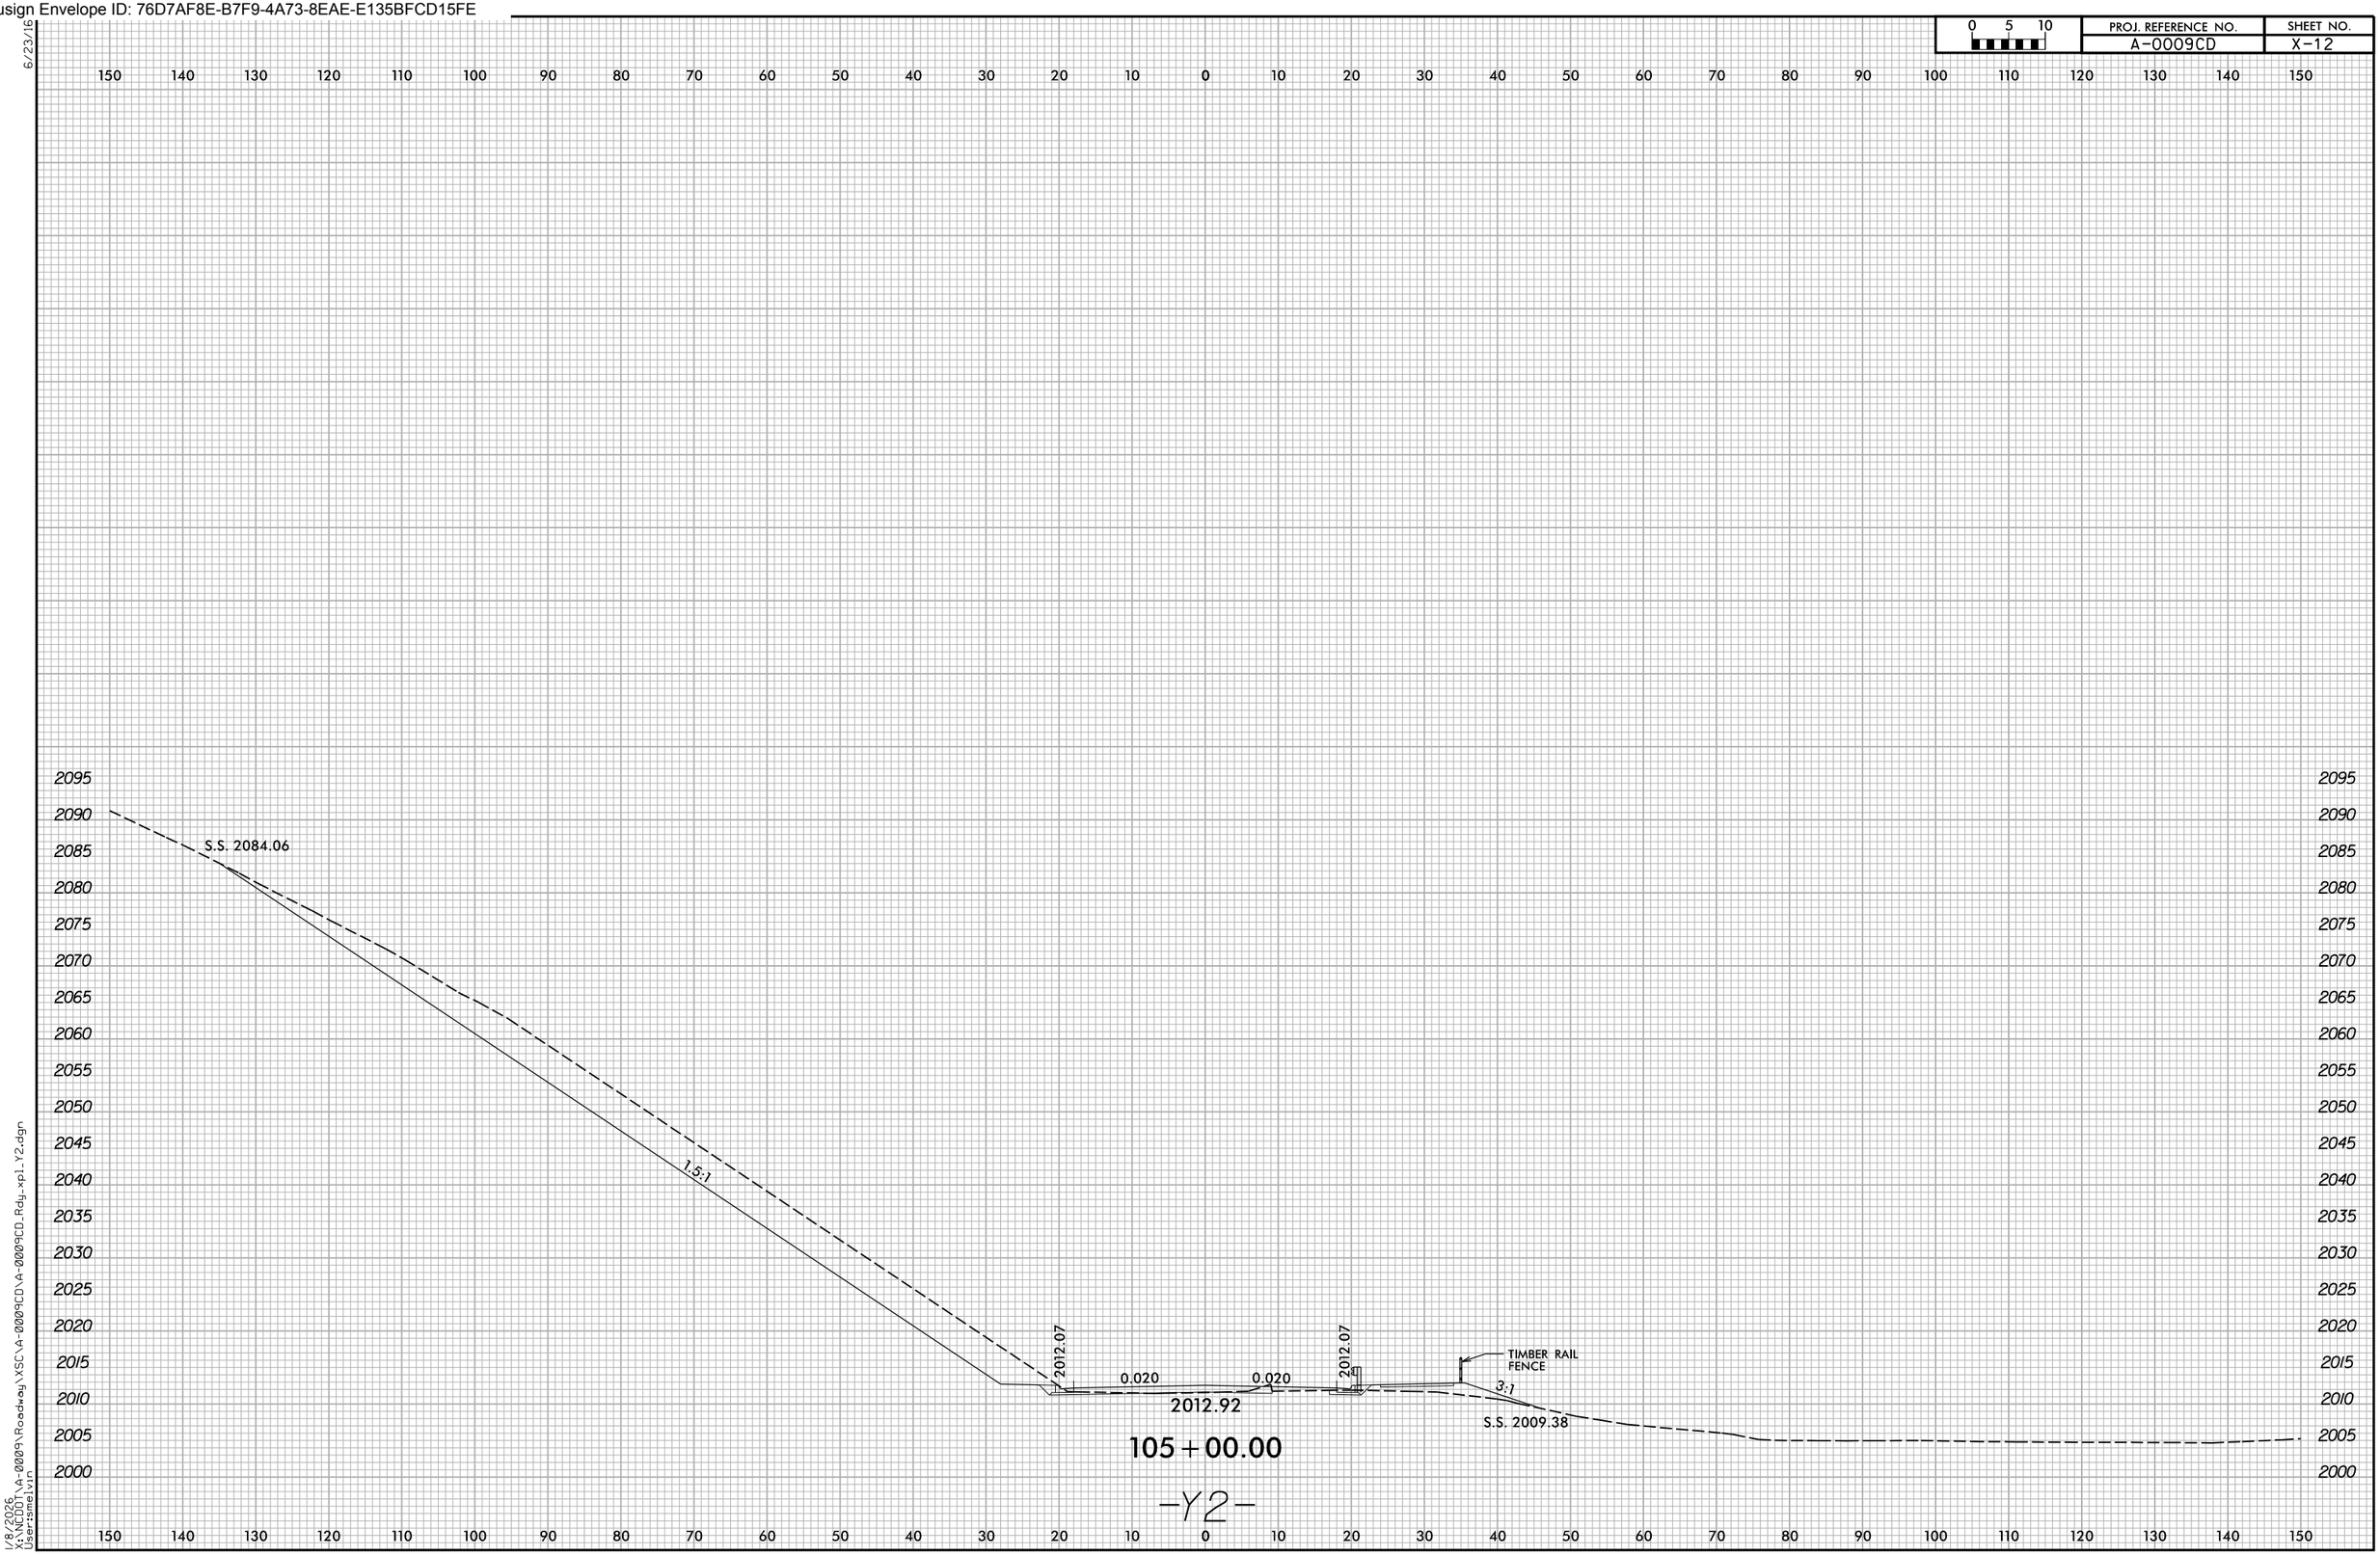

Docusign Envelope ID: 76D7AF8E-B7F9-4A73-8EAE-E135BFCD15FE

6/23/16

0 5 10	PROJ. REFERENCE NO.	SHEET NO.
	A-0009CD	X-13

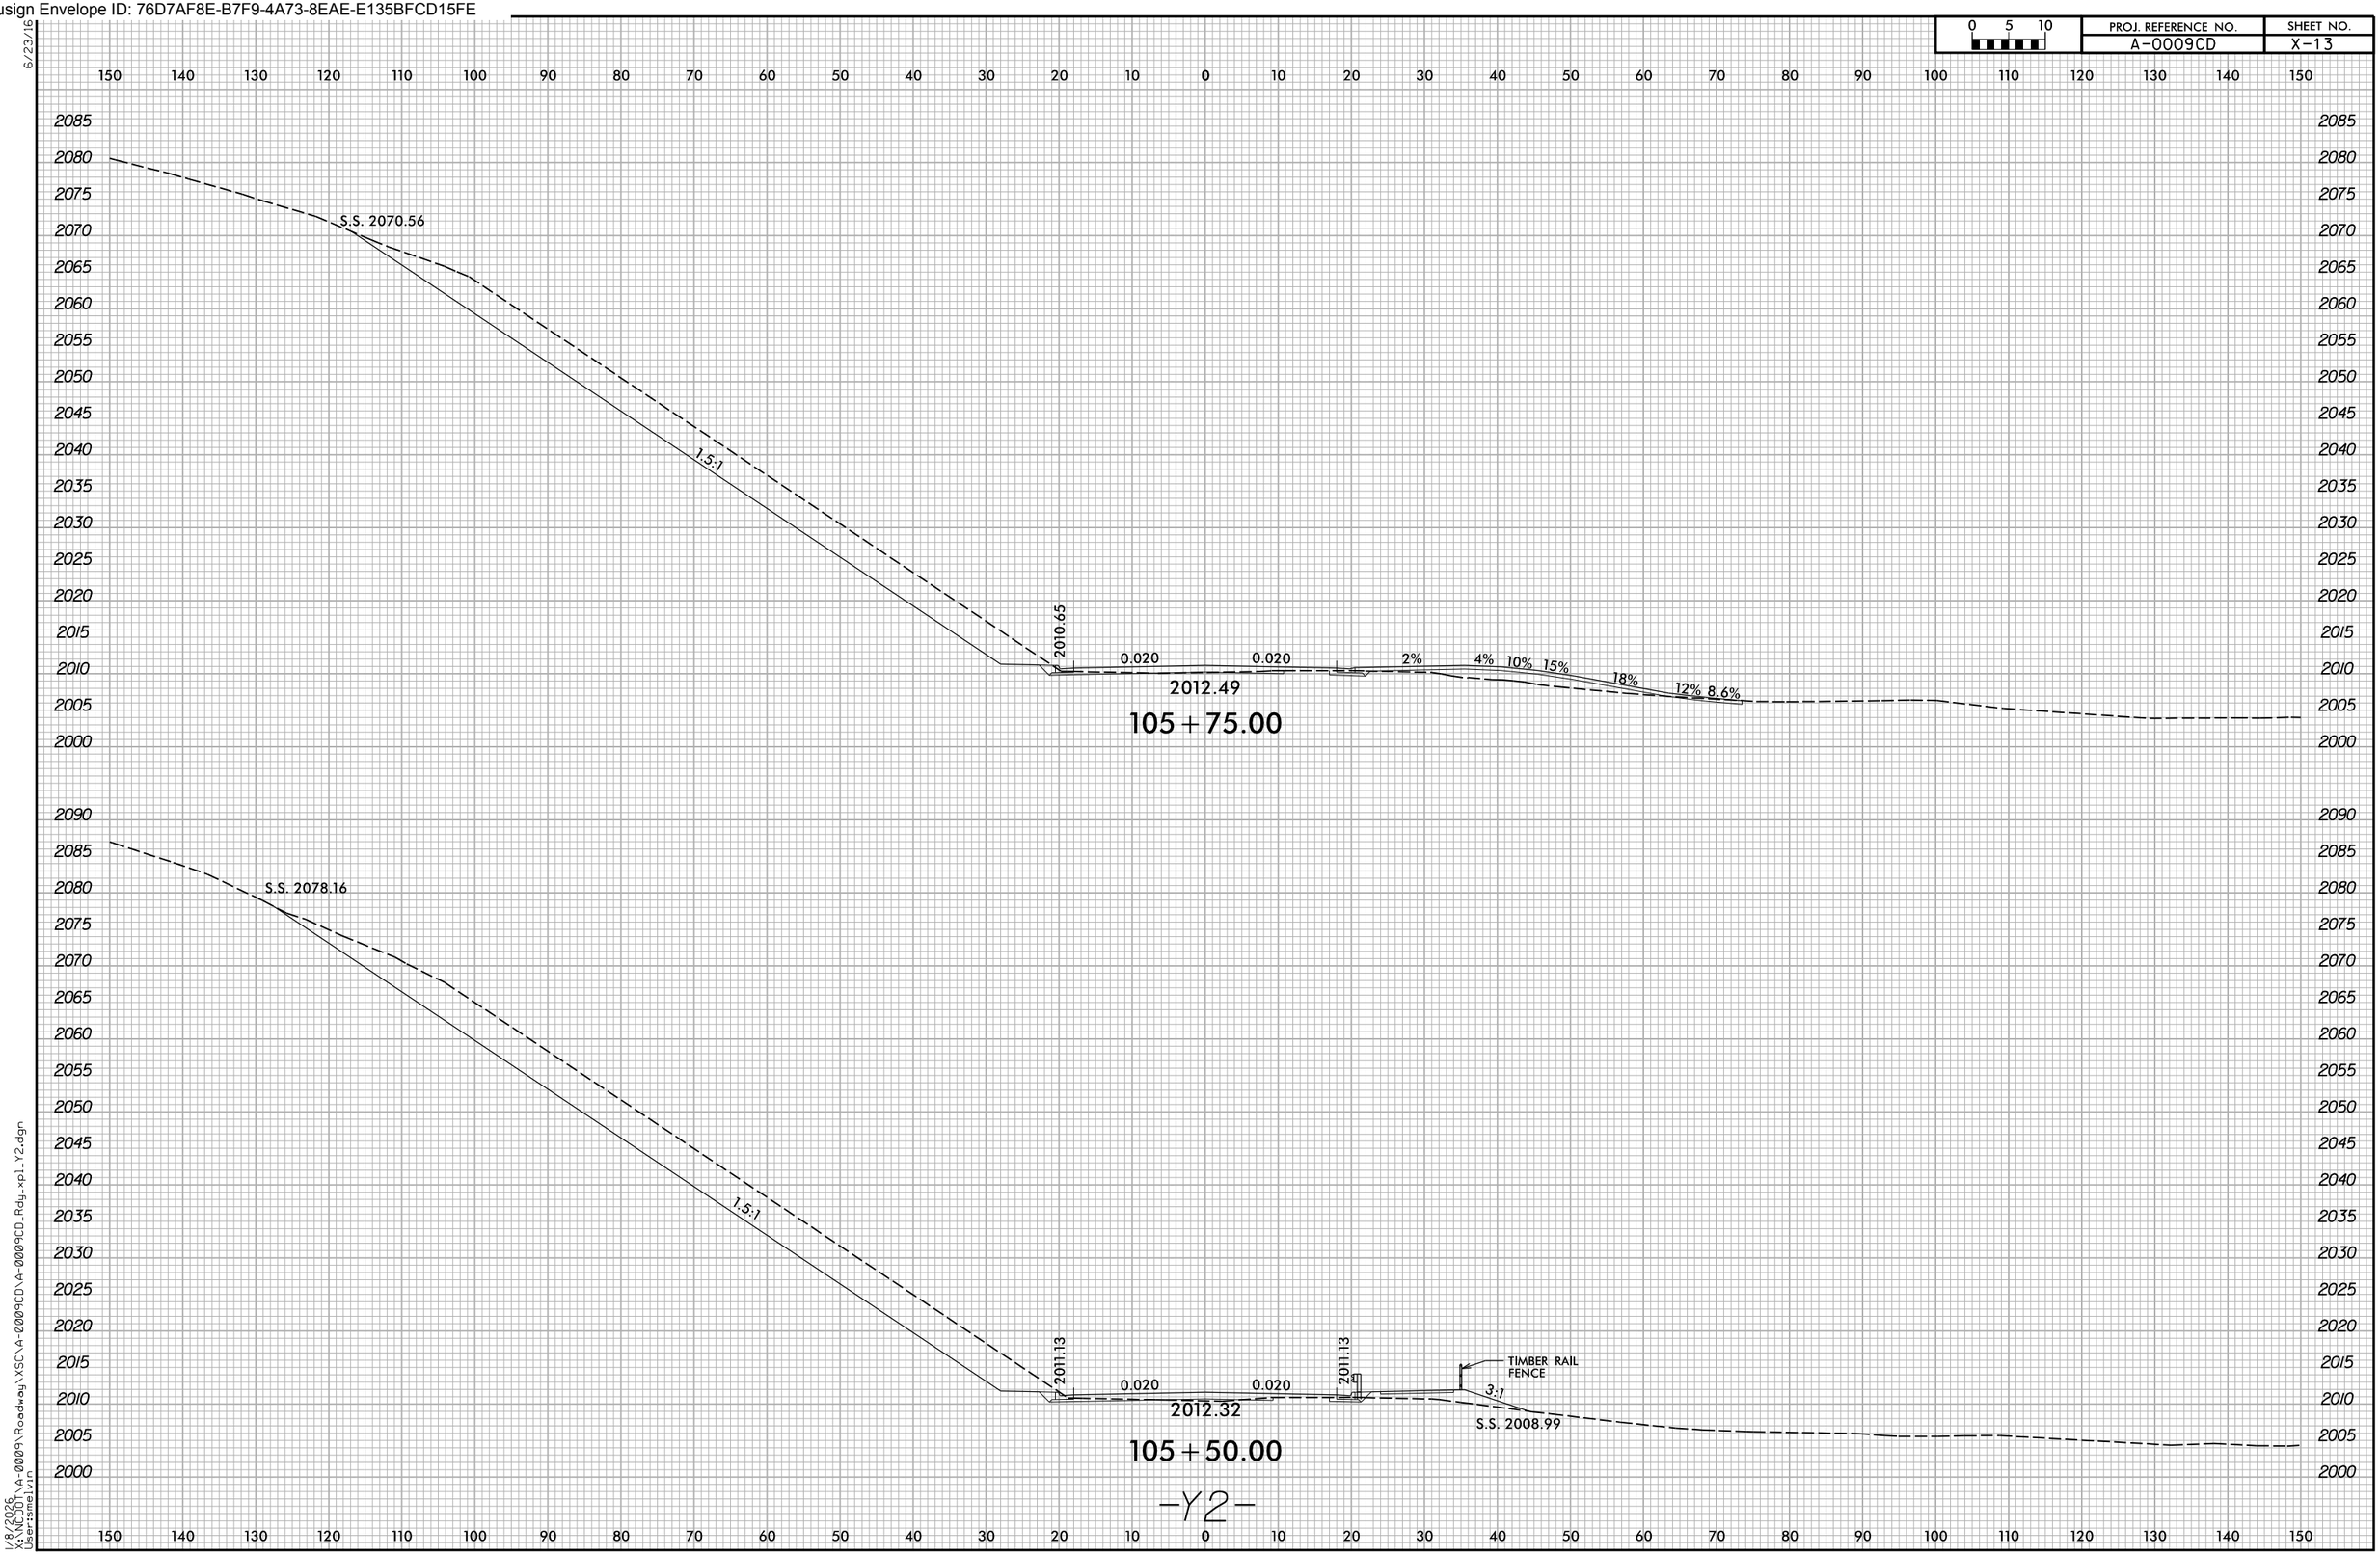

1/8/2026
X:\NCDOT\A-0009\Roadway\XSC\A-0009CD\A-0009CD_Rdy_xpl_Y2.dgn
User:smelvin

Docusign Envelope ID: 76D7AF8E-B7F9-4A73-8EAE-E135BFCD15FE

6/23/16

0 5 10	PROJ. REFERENCE NO.	SHEET NO.
	A-0009CD	X-14

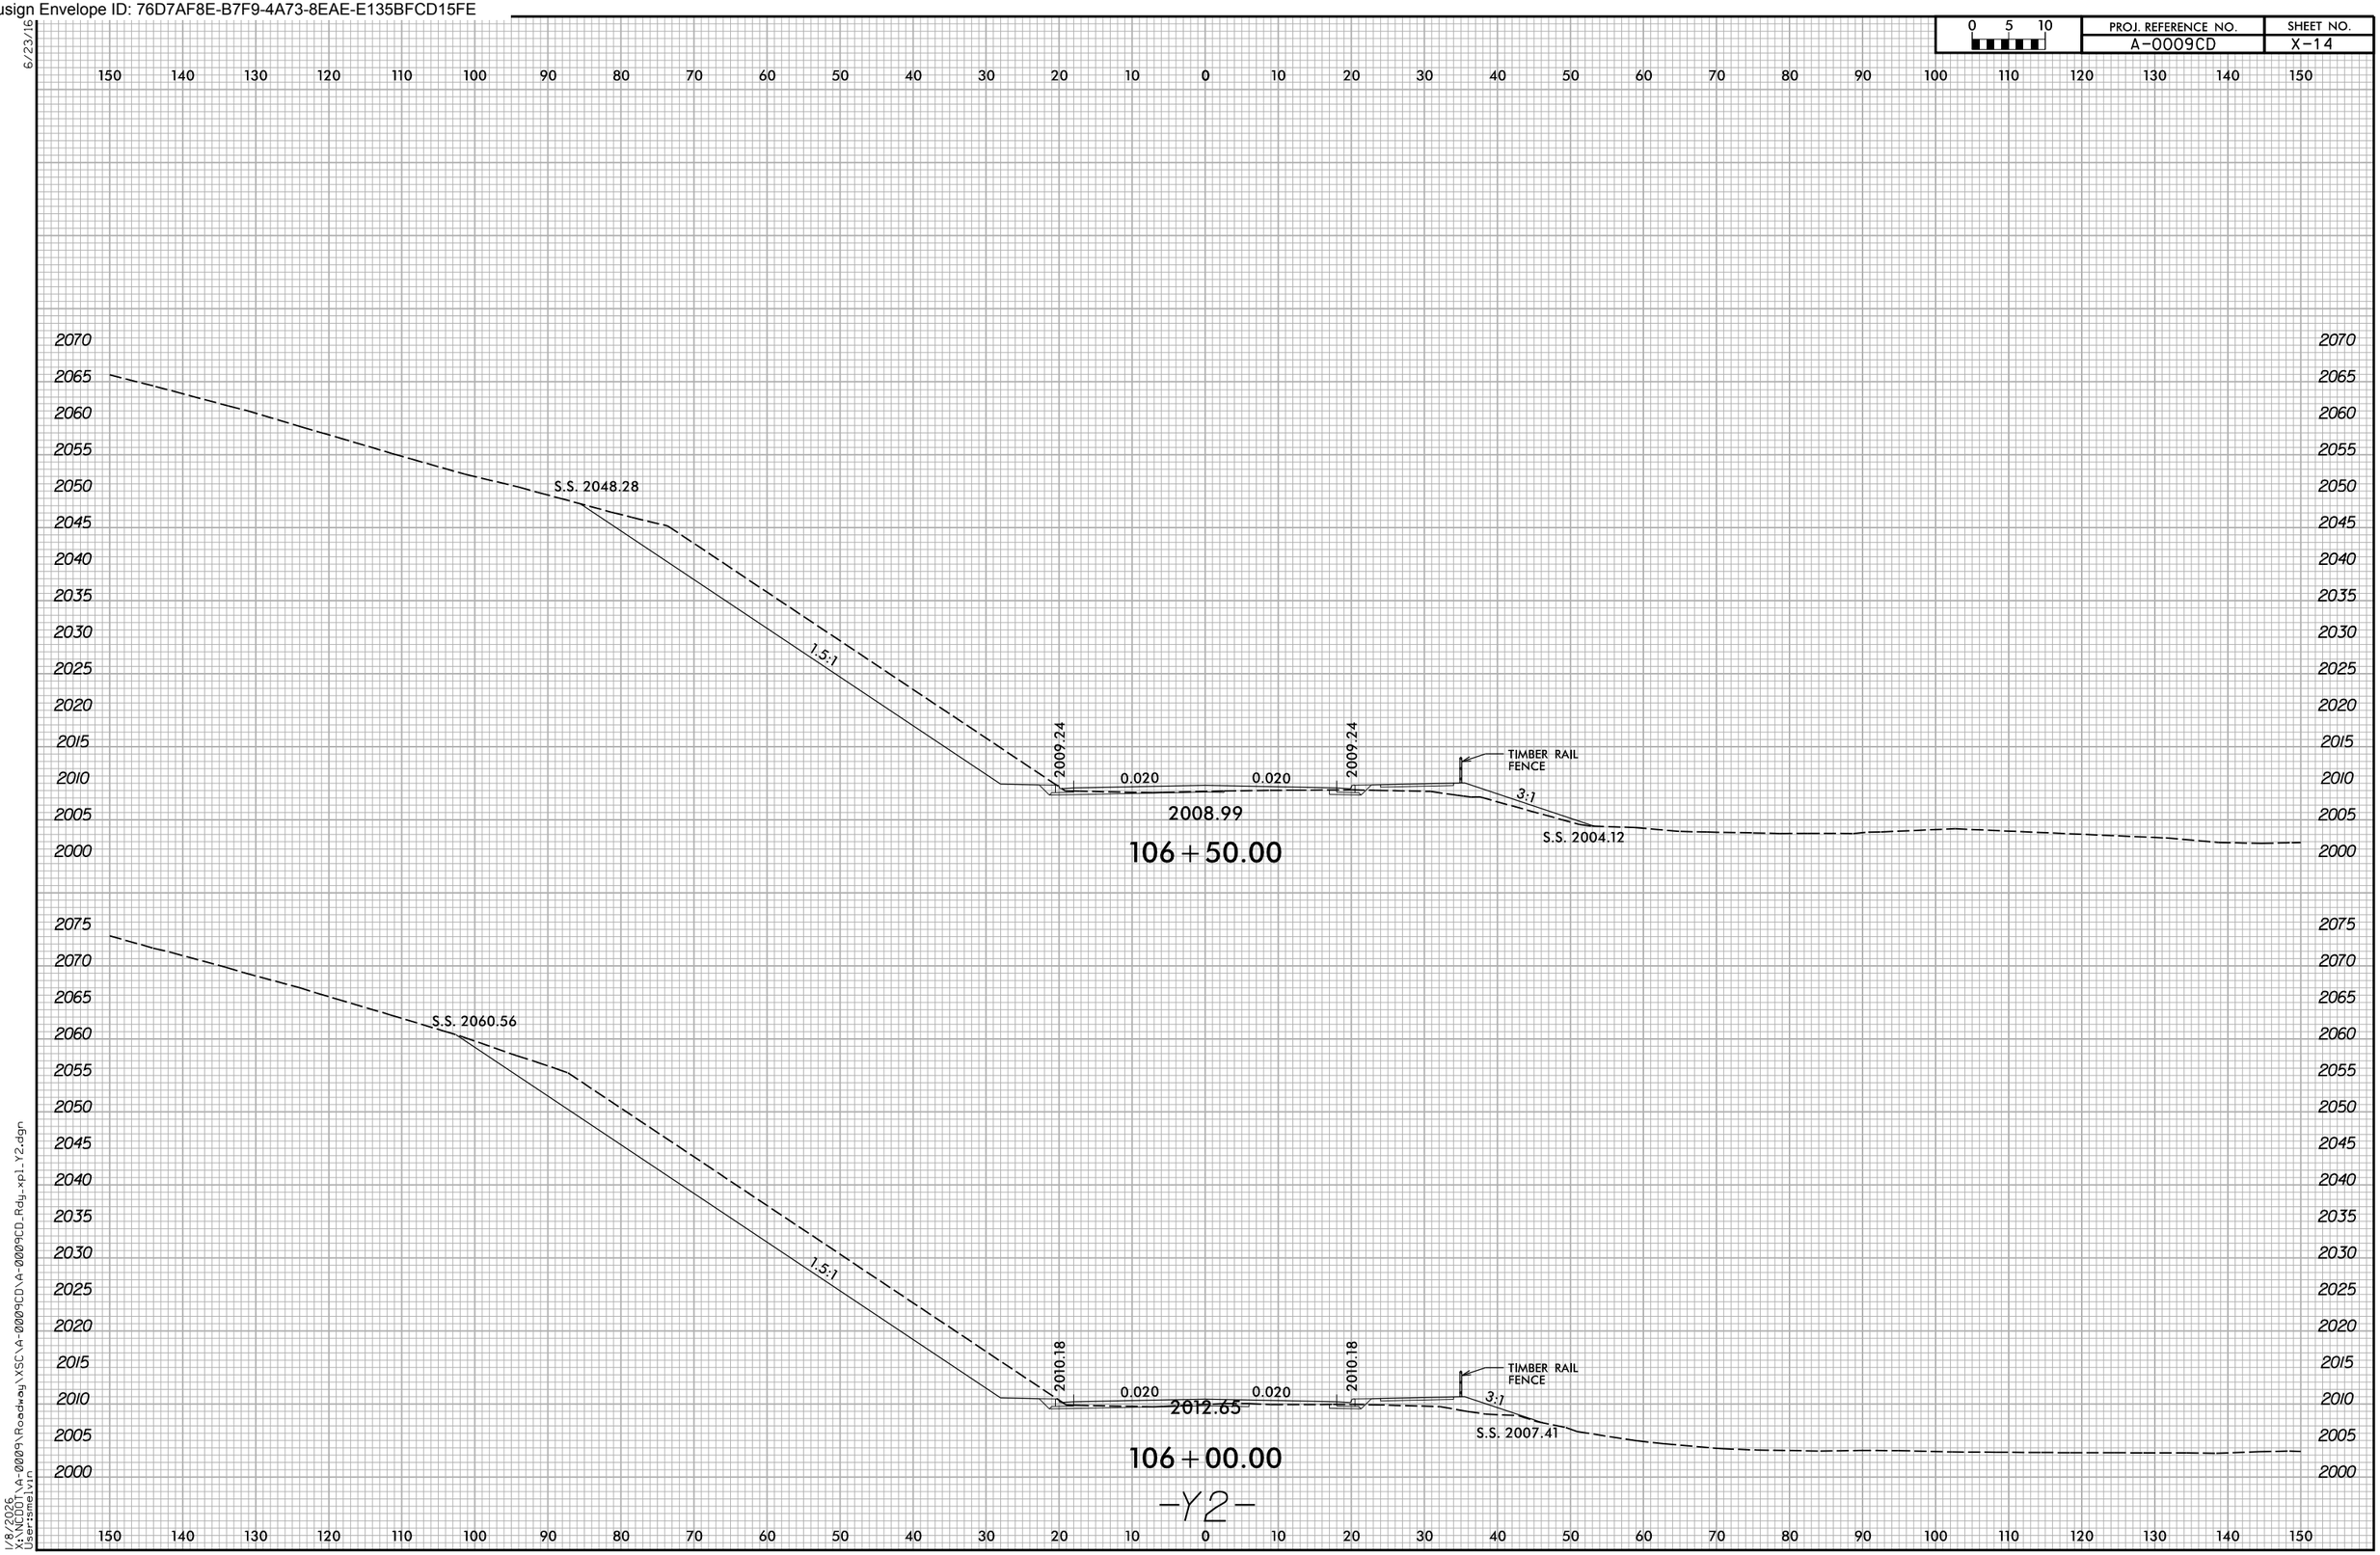

1/8/2026
X:\NCDOT\A-0009\Roadway\XSC\A-0009CD\A-0009CD_Rdy_xpl_Y2.dgn
User:smelvin

Docusign Envelope ID: 76D7AF8E-B7F9-4A73-8EAE-E135BFCD15FE

6/23/16

0 5 10	PROJ. REFERENCE NO.	SHEET NO.
	A-0009CD	X-15

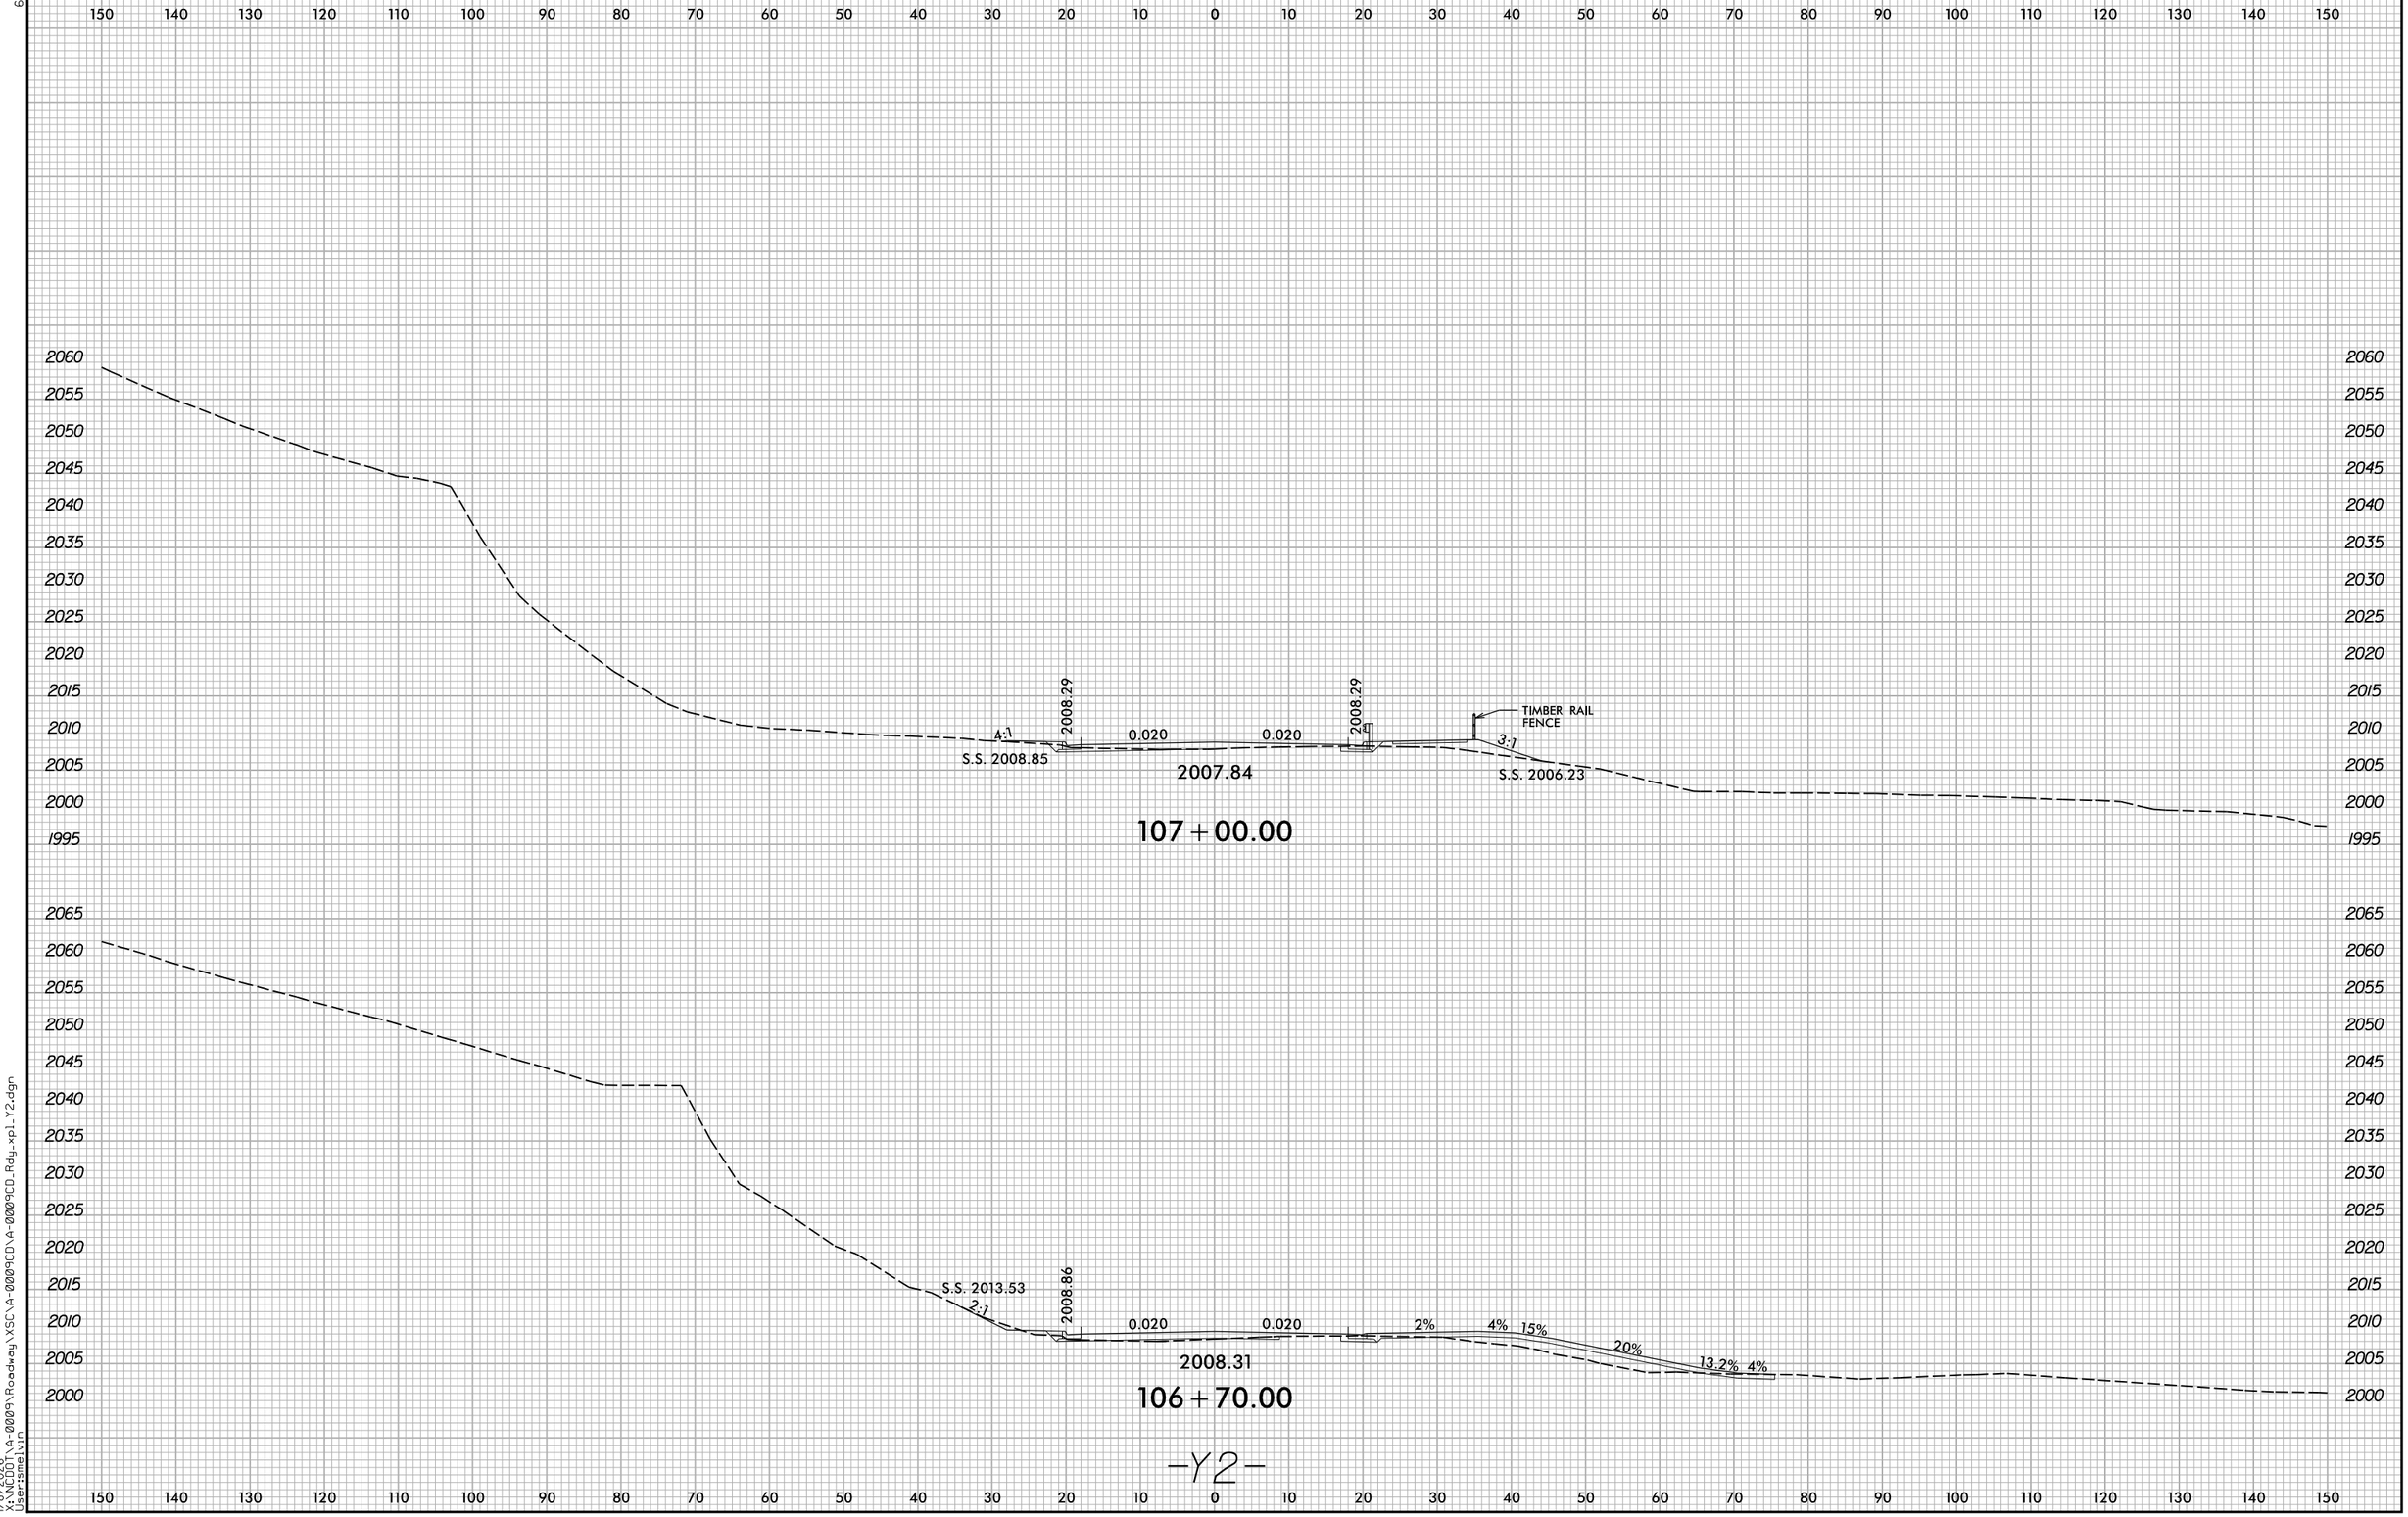

1/8/2026
X:\NCDOT\A-0009\Roadway\XSC\A-0009CD\A-0009CD_Rdy_xpl_Y2.dgn
User:smelvin

Docusign Envelope ID: 76D7AF8E-B7F9-4A73-8EAE-E135BFCD15FE

0 5 10	PROJ. REFERENCE NO.	SHEET NO.
	A-0009CD	X-16

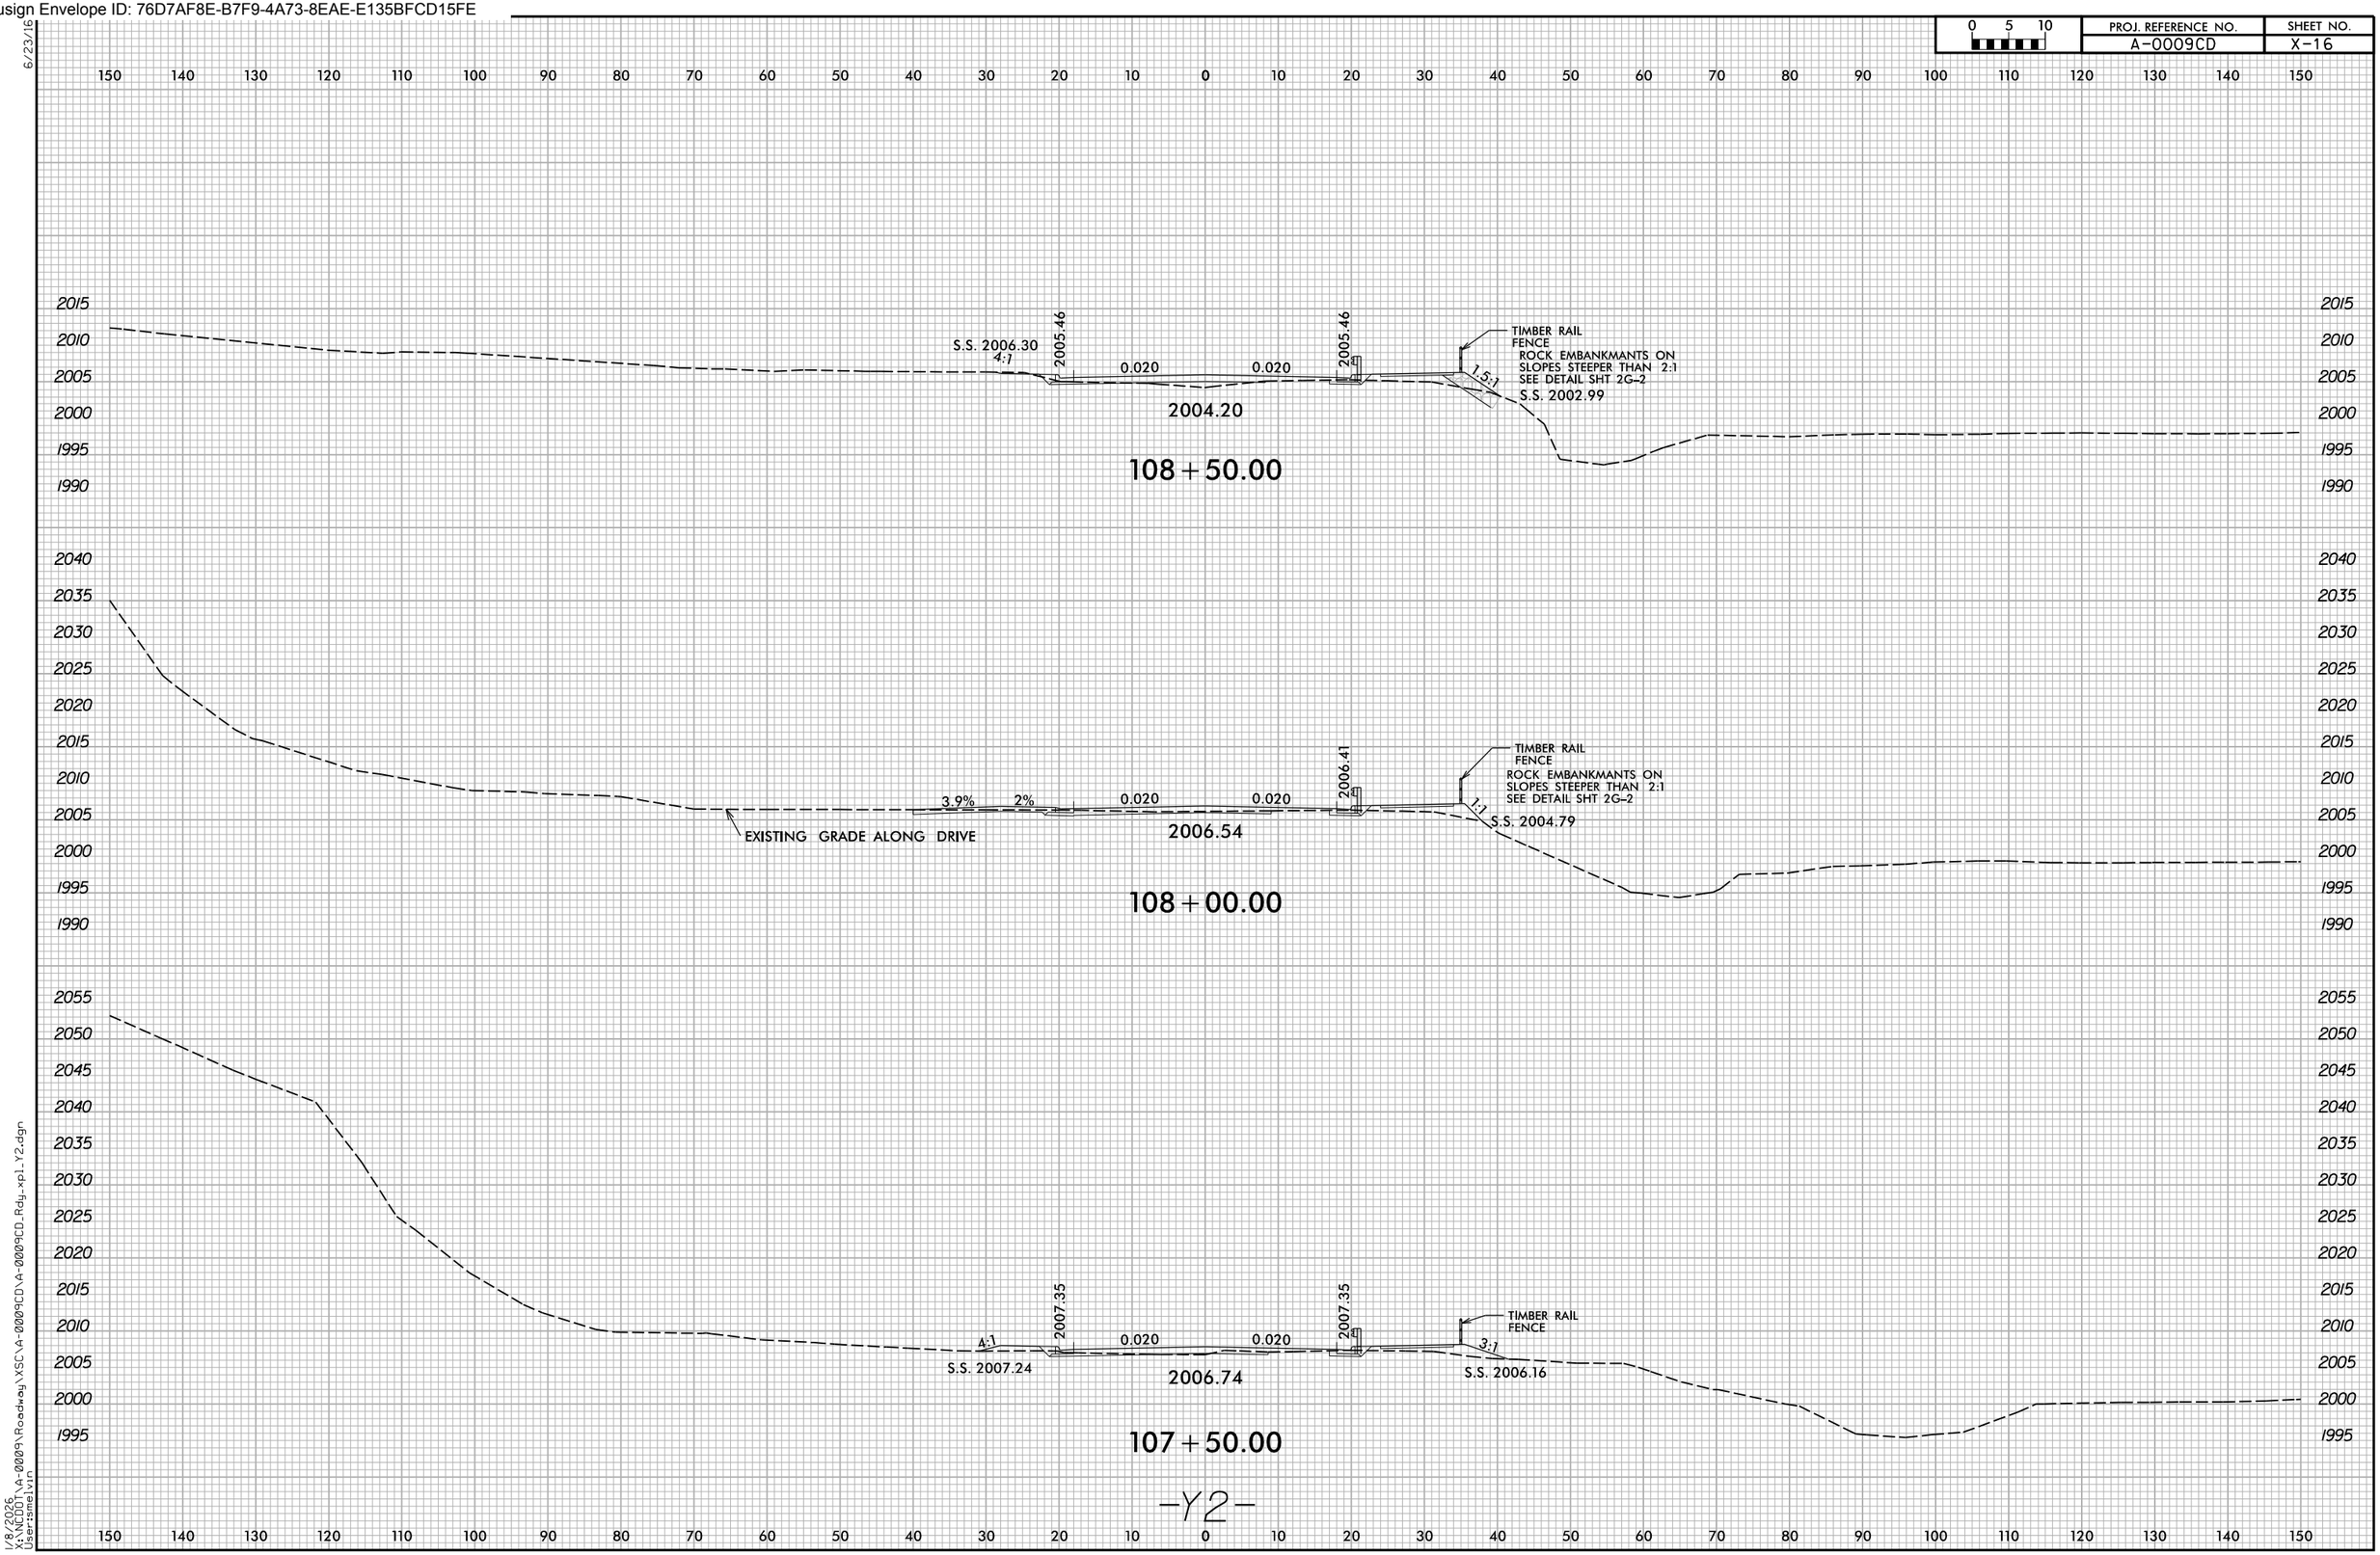

Docusign Envelope ID: 76D7AF8E-B7F9-4A73-8EAE-E135BFCD15FE

6/23/16

0 5 10	PROJ. REFERENCE NO.	SHEET NO.
	A-0009CD	X-17

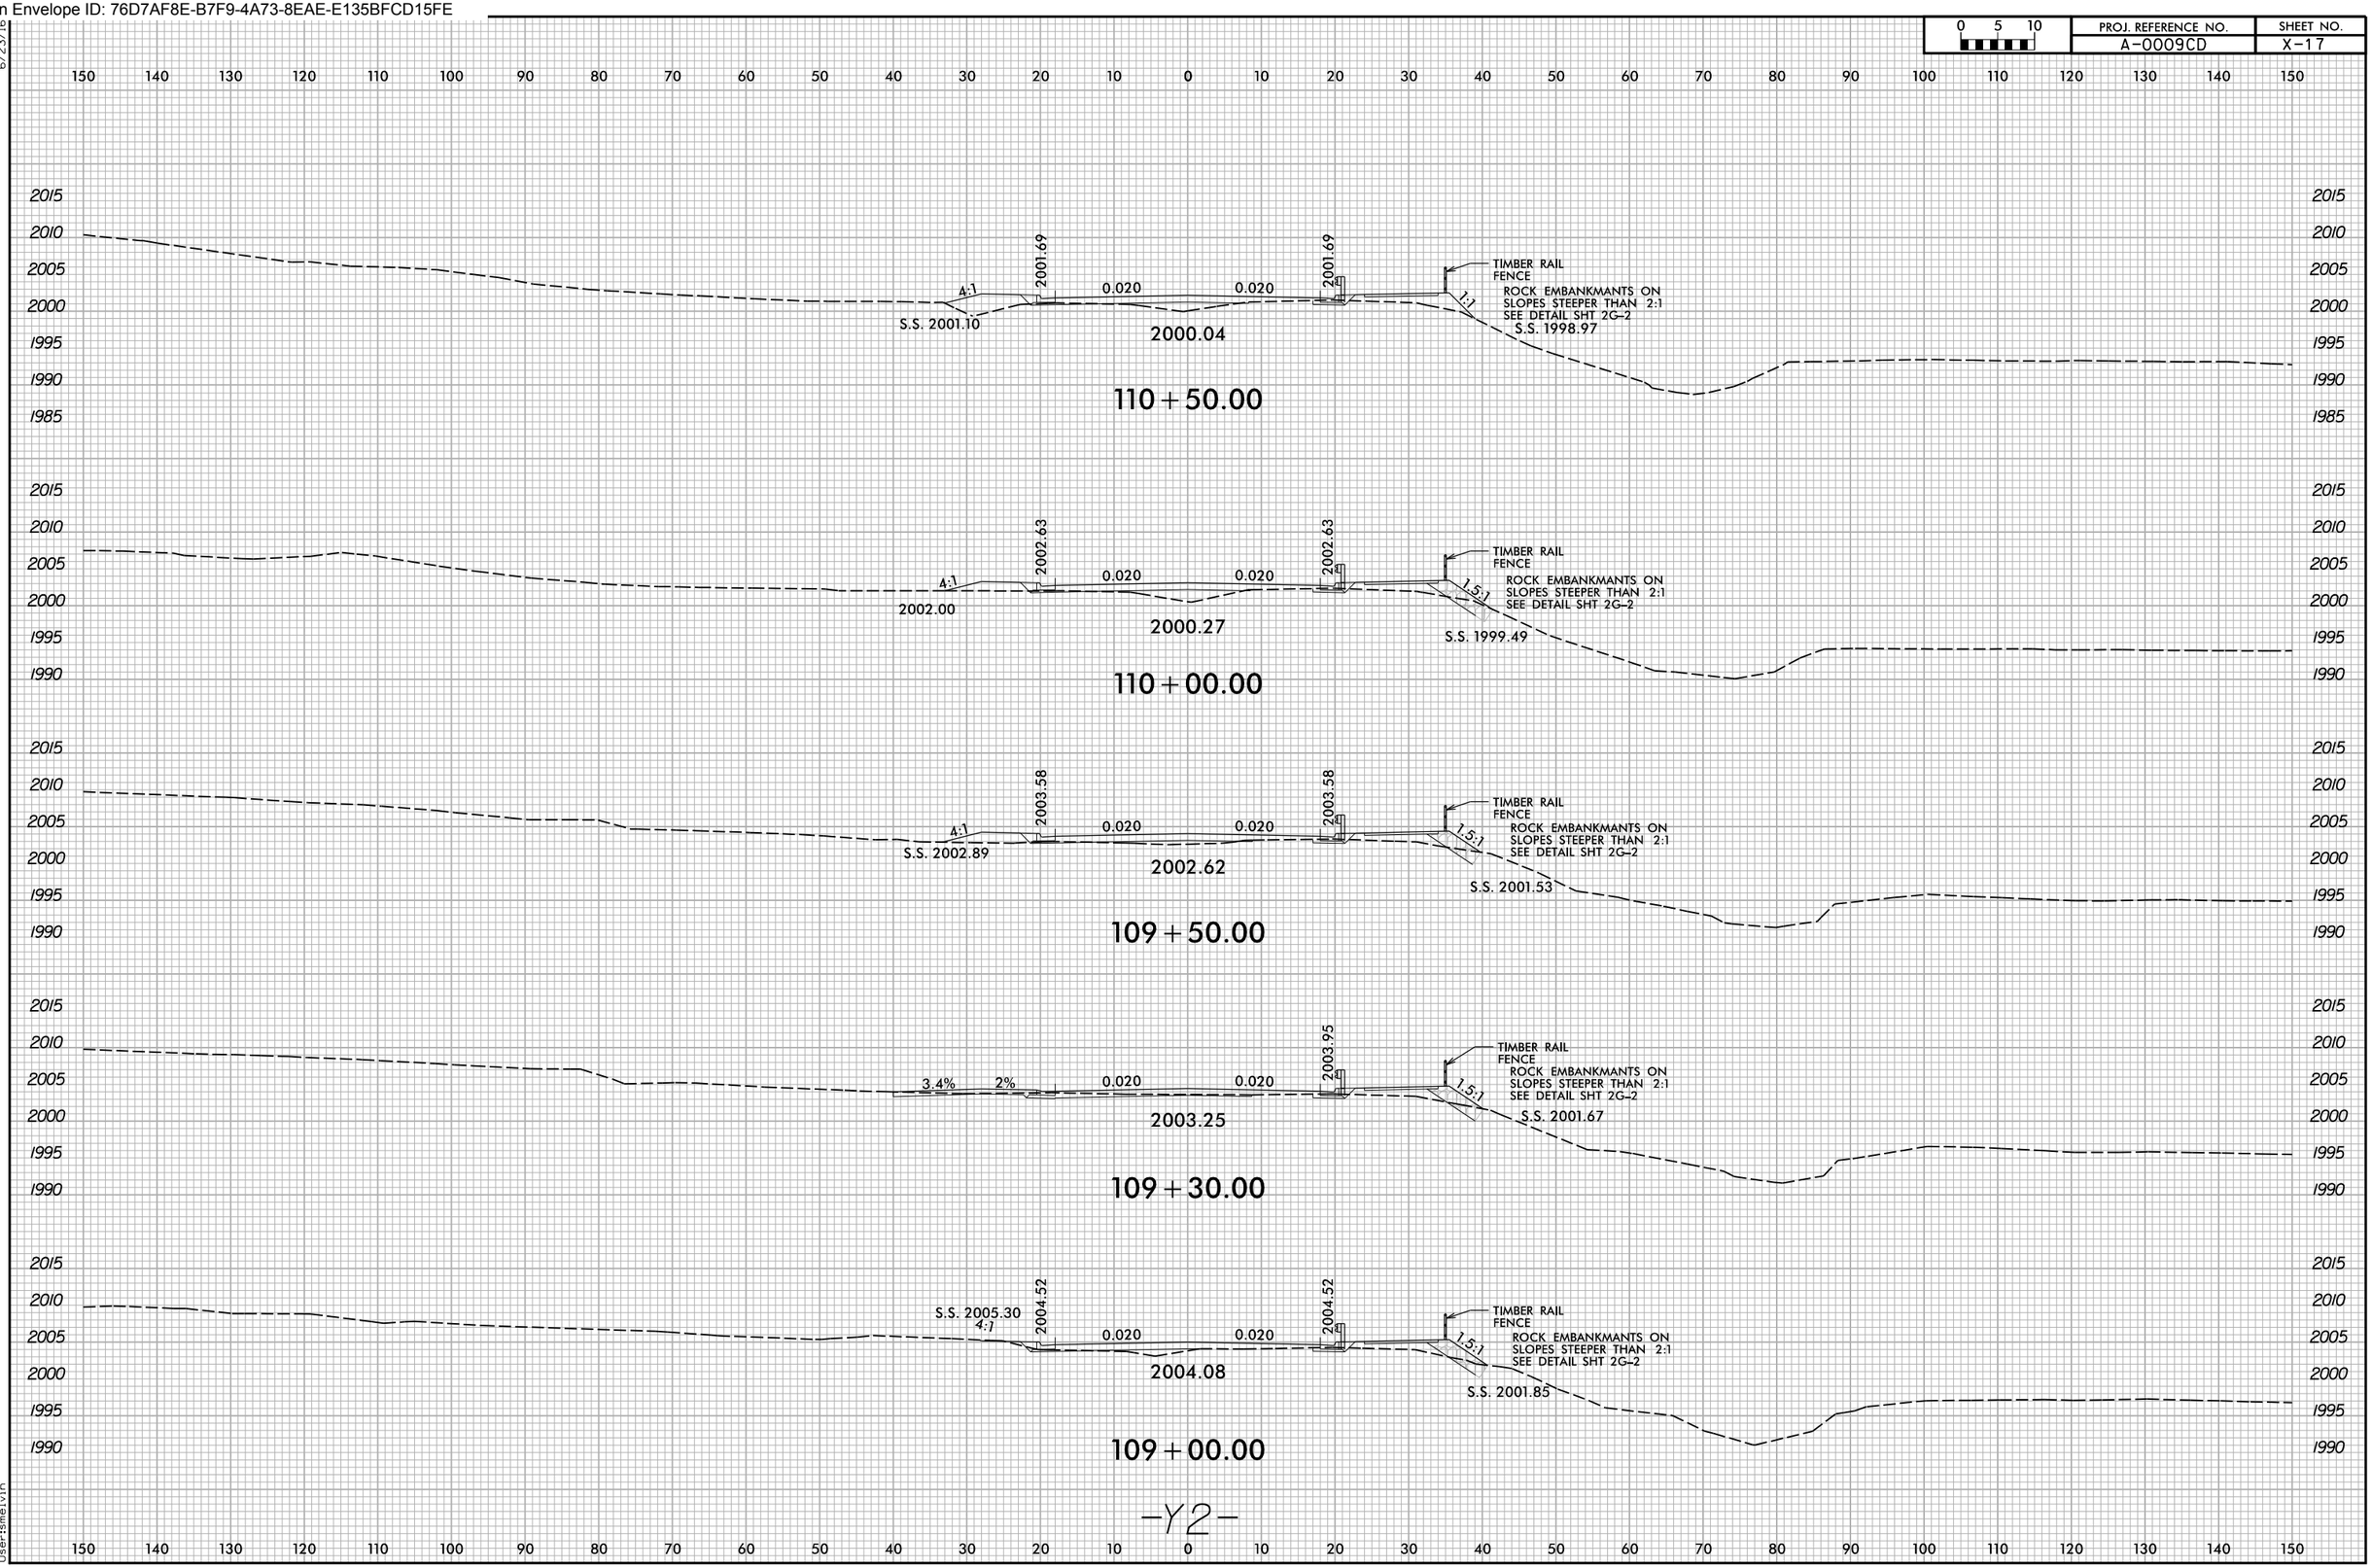

1/8/2026
X:\NCDOT\A-0009\Roadway\XSC\A-0009CD\A-0009CD_Rdg_xpl_Y2.dgn
User:smelvin

Docusign Envelope ID: 76D7AF8E-B7F9-4A73-8EAE-E135BFCD15FE

6/23/16

0 5 10	PROJ. REFERENCE NO.	SHEET NO.
	A-0009CD	X-18

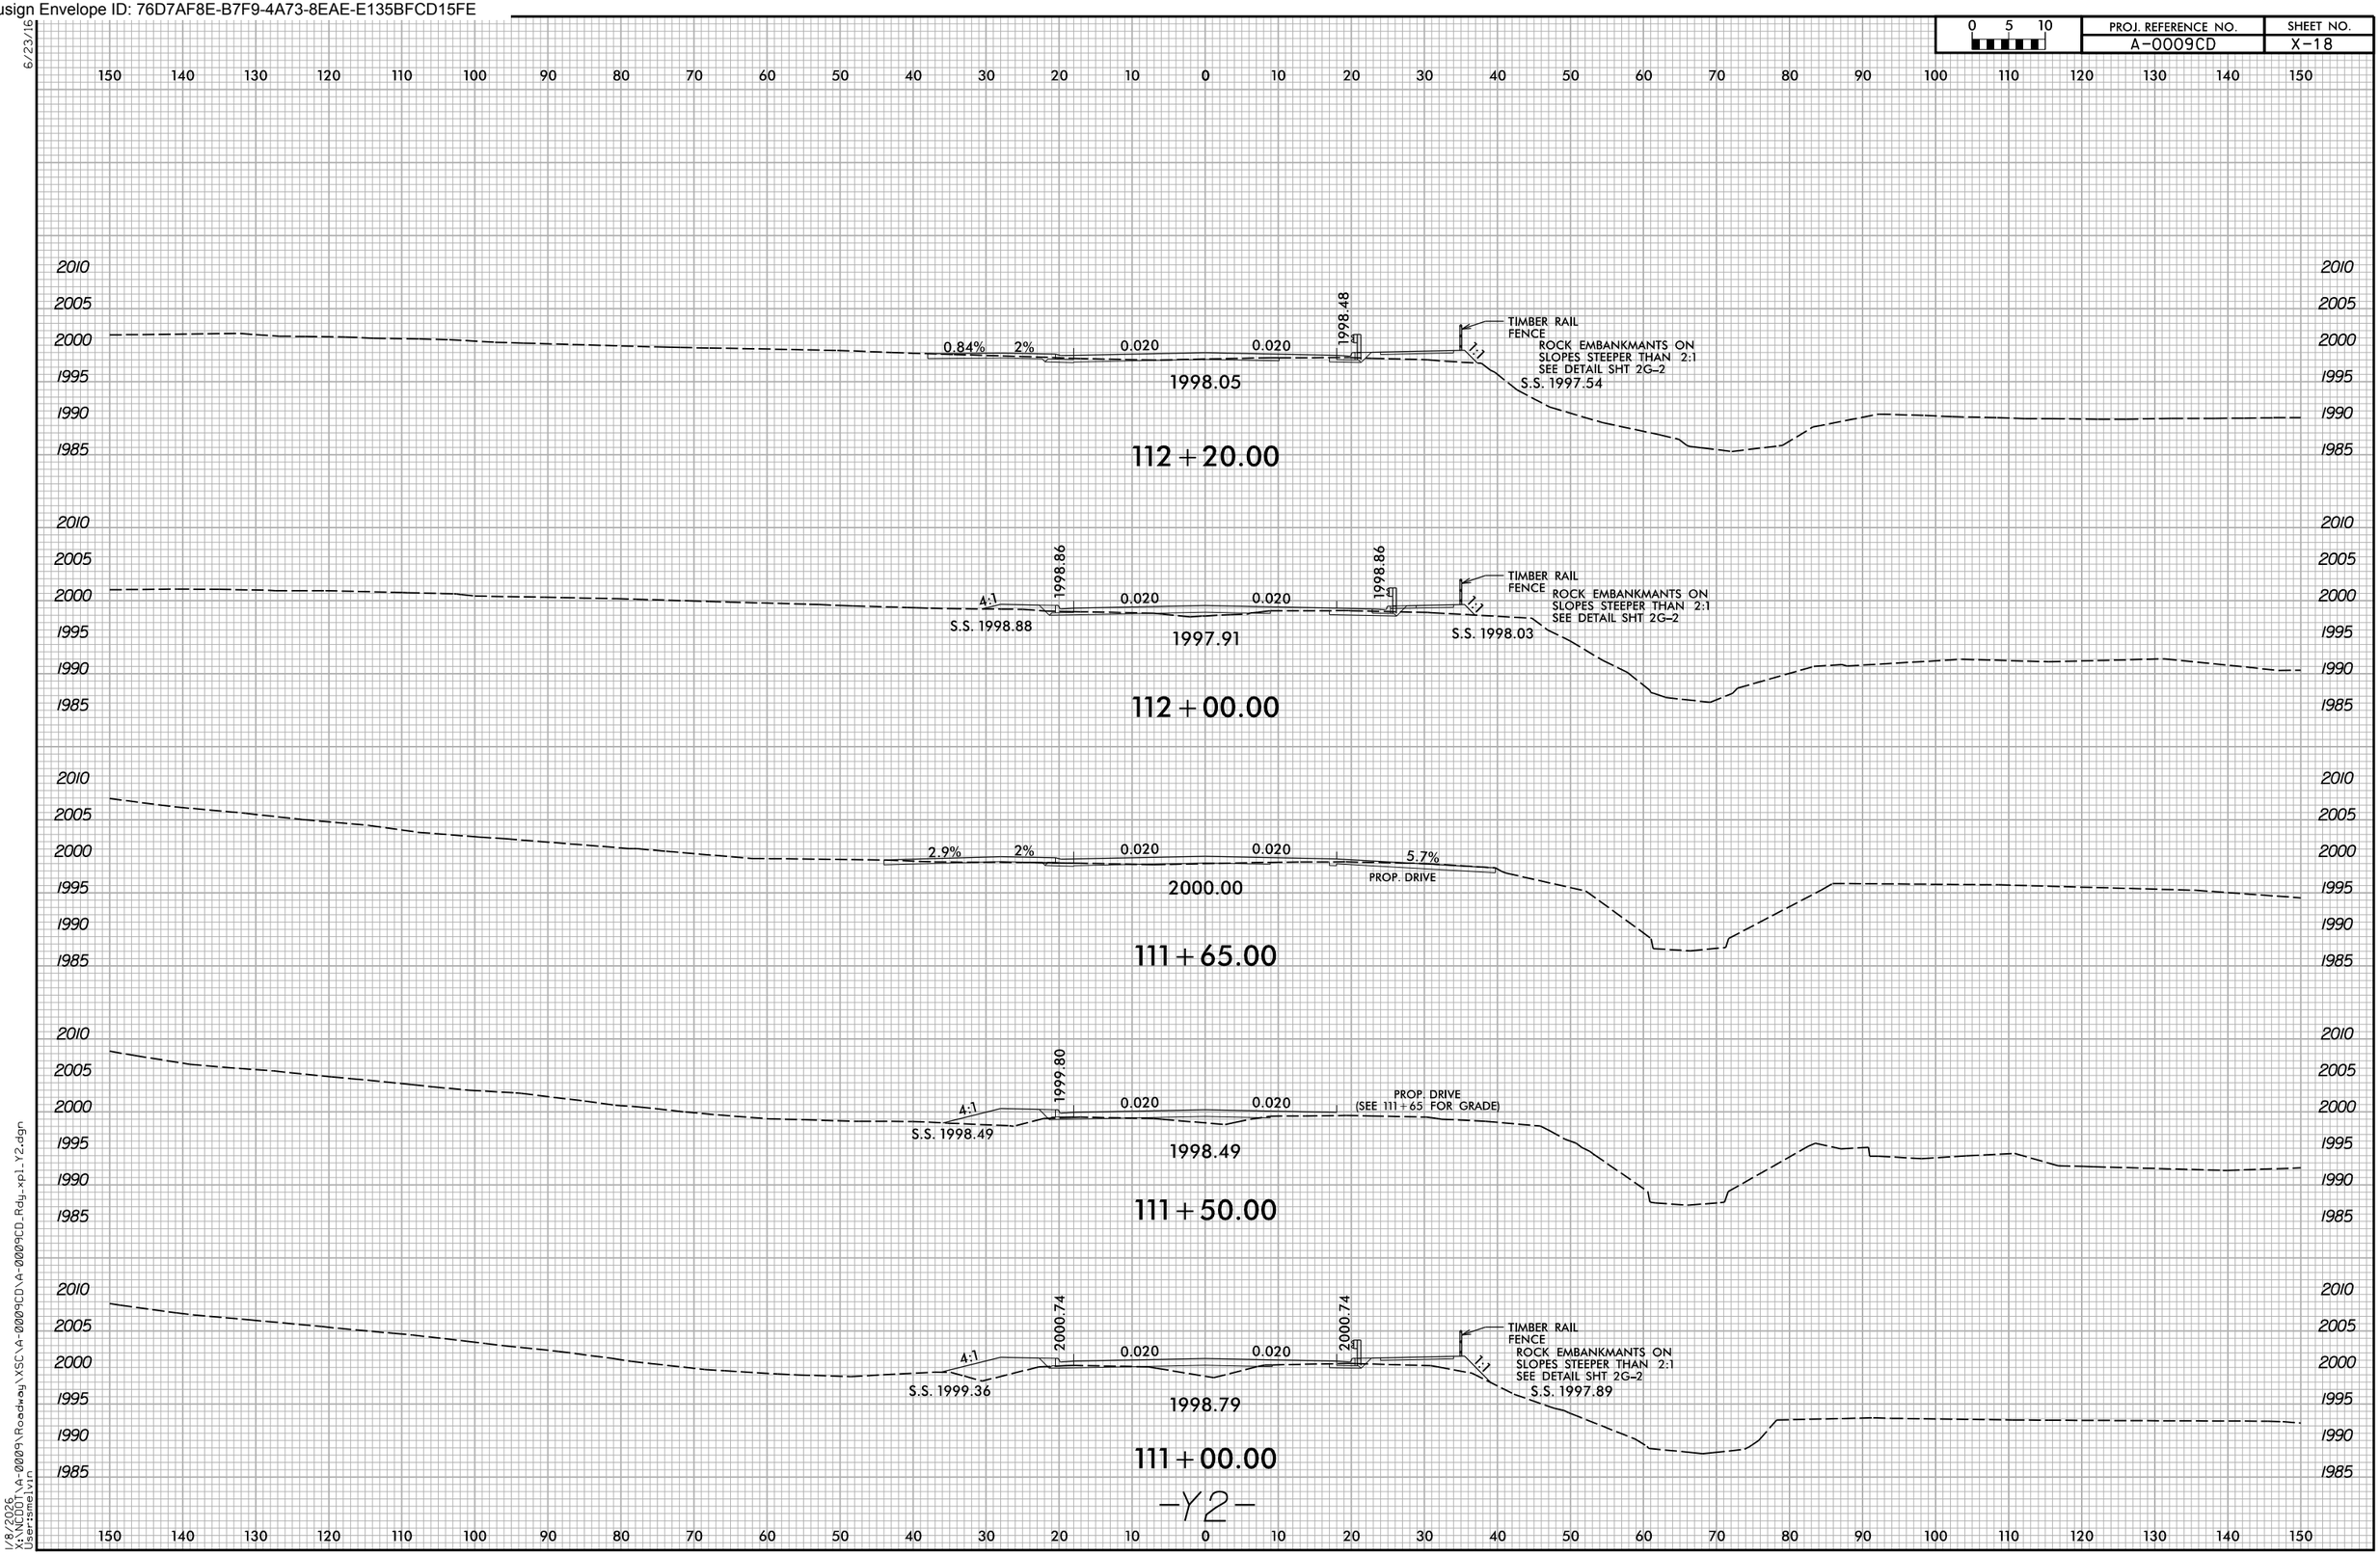

1/8/2026
X:\NCDOT\A-0009\Roadway\XSC\A-0009CD\A-0009CD_Rdg_xpl_Y2.dgn
User:smelvin

Docusign Envelope ID: 76D7AF8E-B7F9-4A73-8EAE-E135BFCD15FE

6/23/16

0 5 10	PROJ. REFERENCE NO.	SHEET NO.
	A-0009CD	X-19

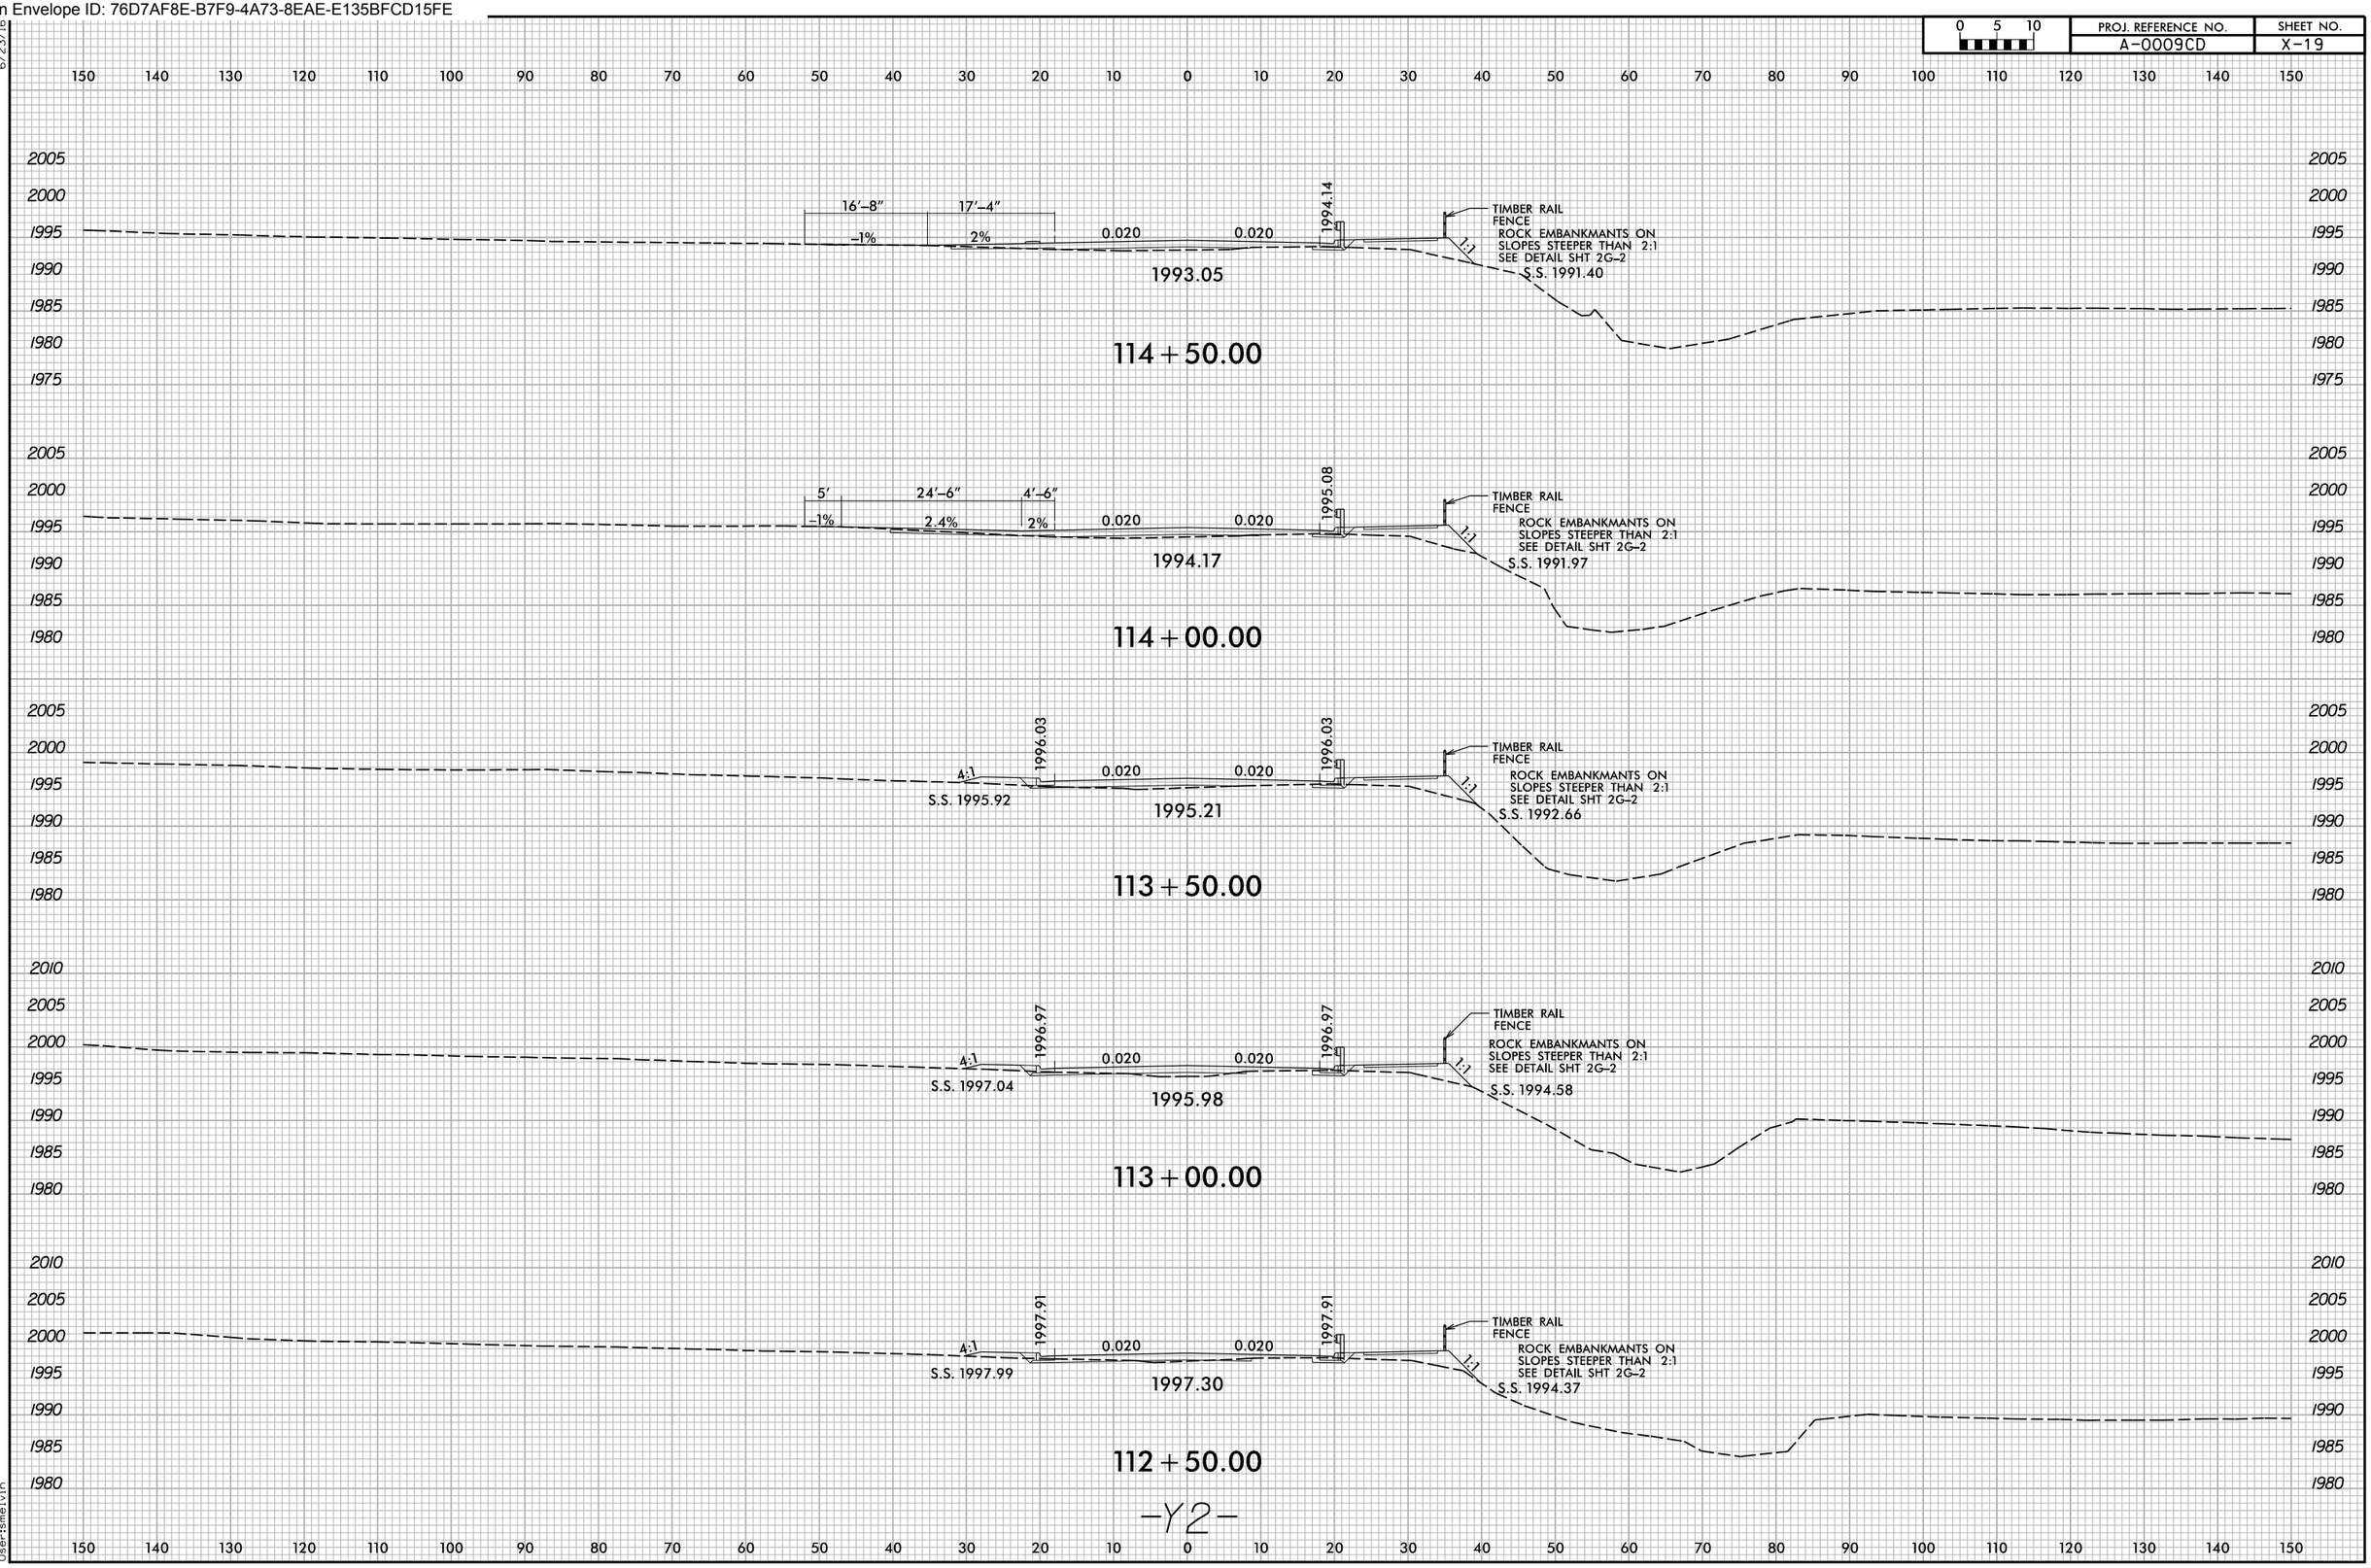

1/8/2026
X:\NCDOT\A-0009\Roadway\XSC\A-0009CD\A-0009CD_Rdy_xpl_Y2.dgn
User:smelvin

Docusign Envelope ID: 76D7AF8E-B7F9-4A73-8EAE-E135BFCD15FE

6/23/16

0 5 10	PROJ. REFERENCE NO.	SHEET NO.
	A-0009CD	X-20

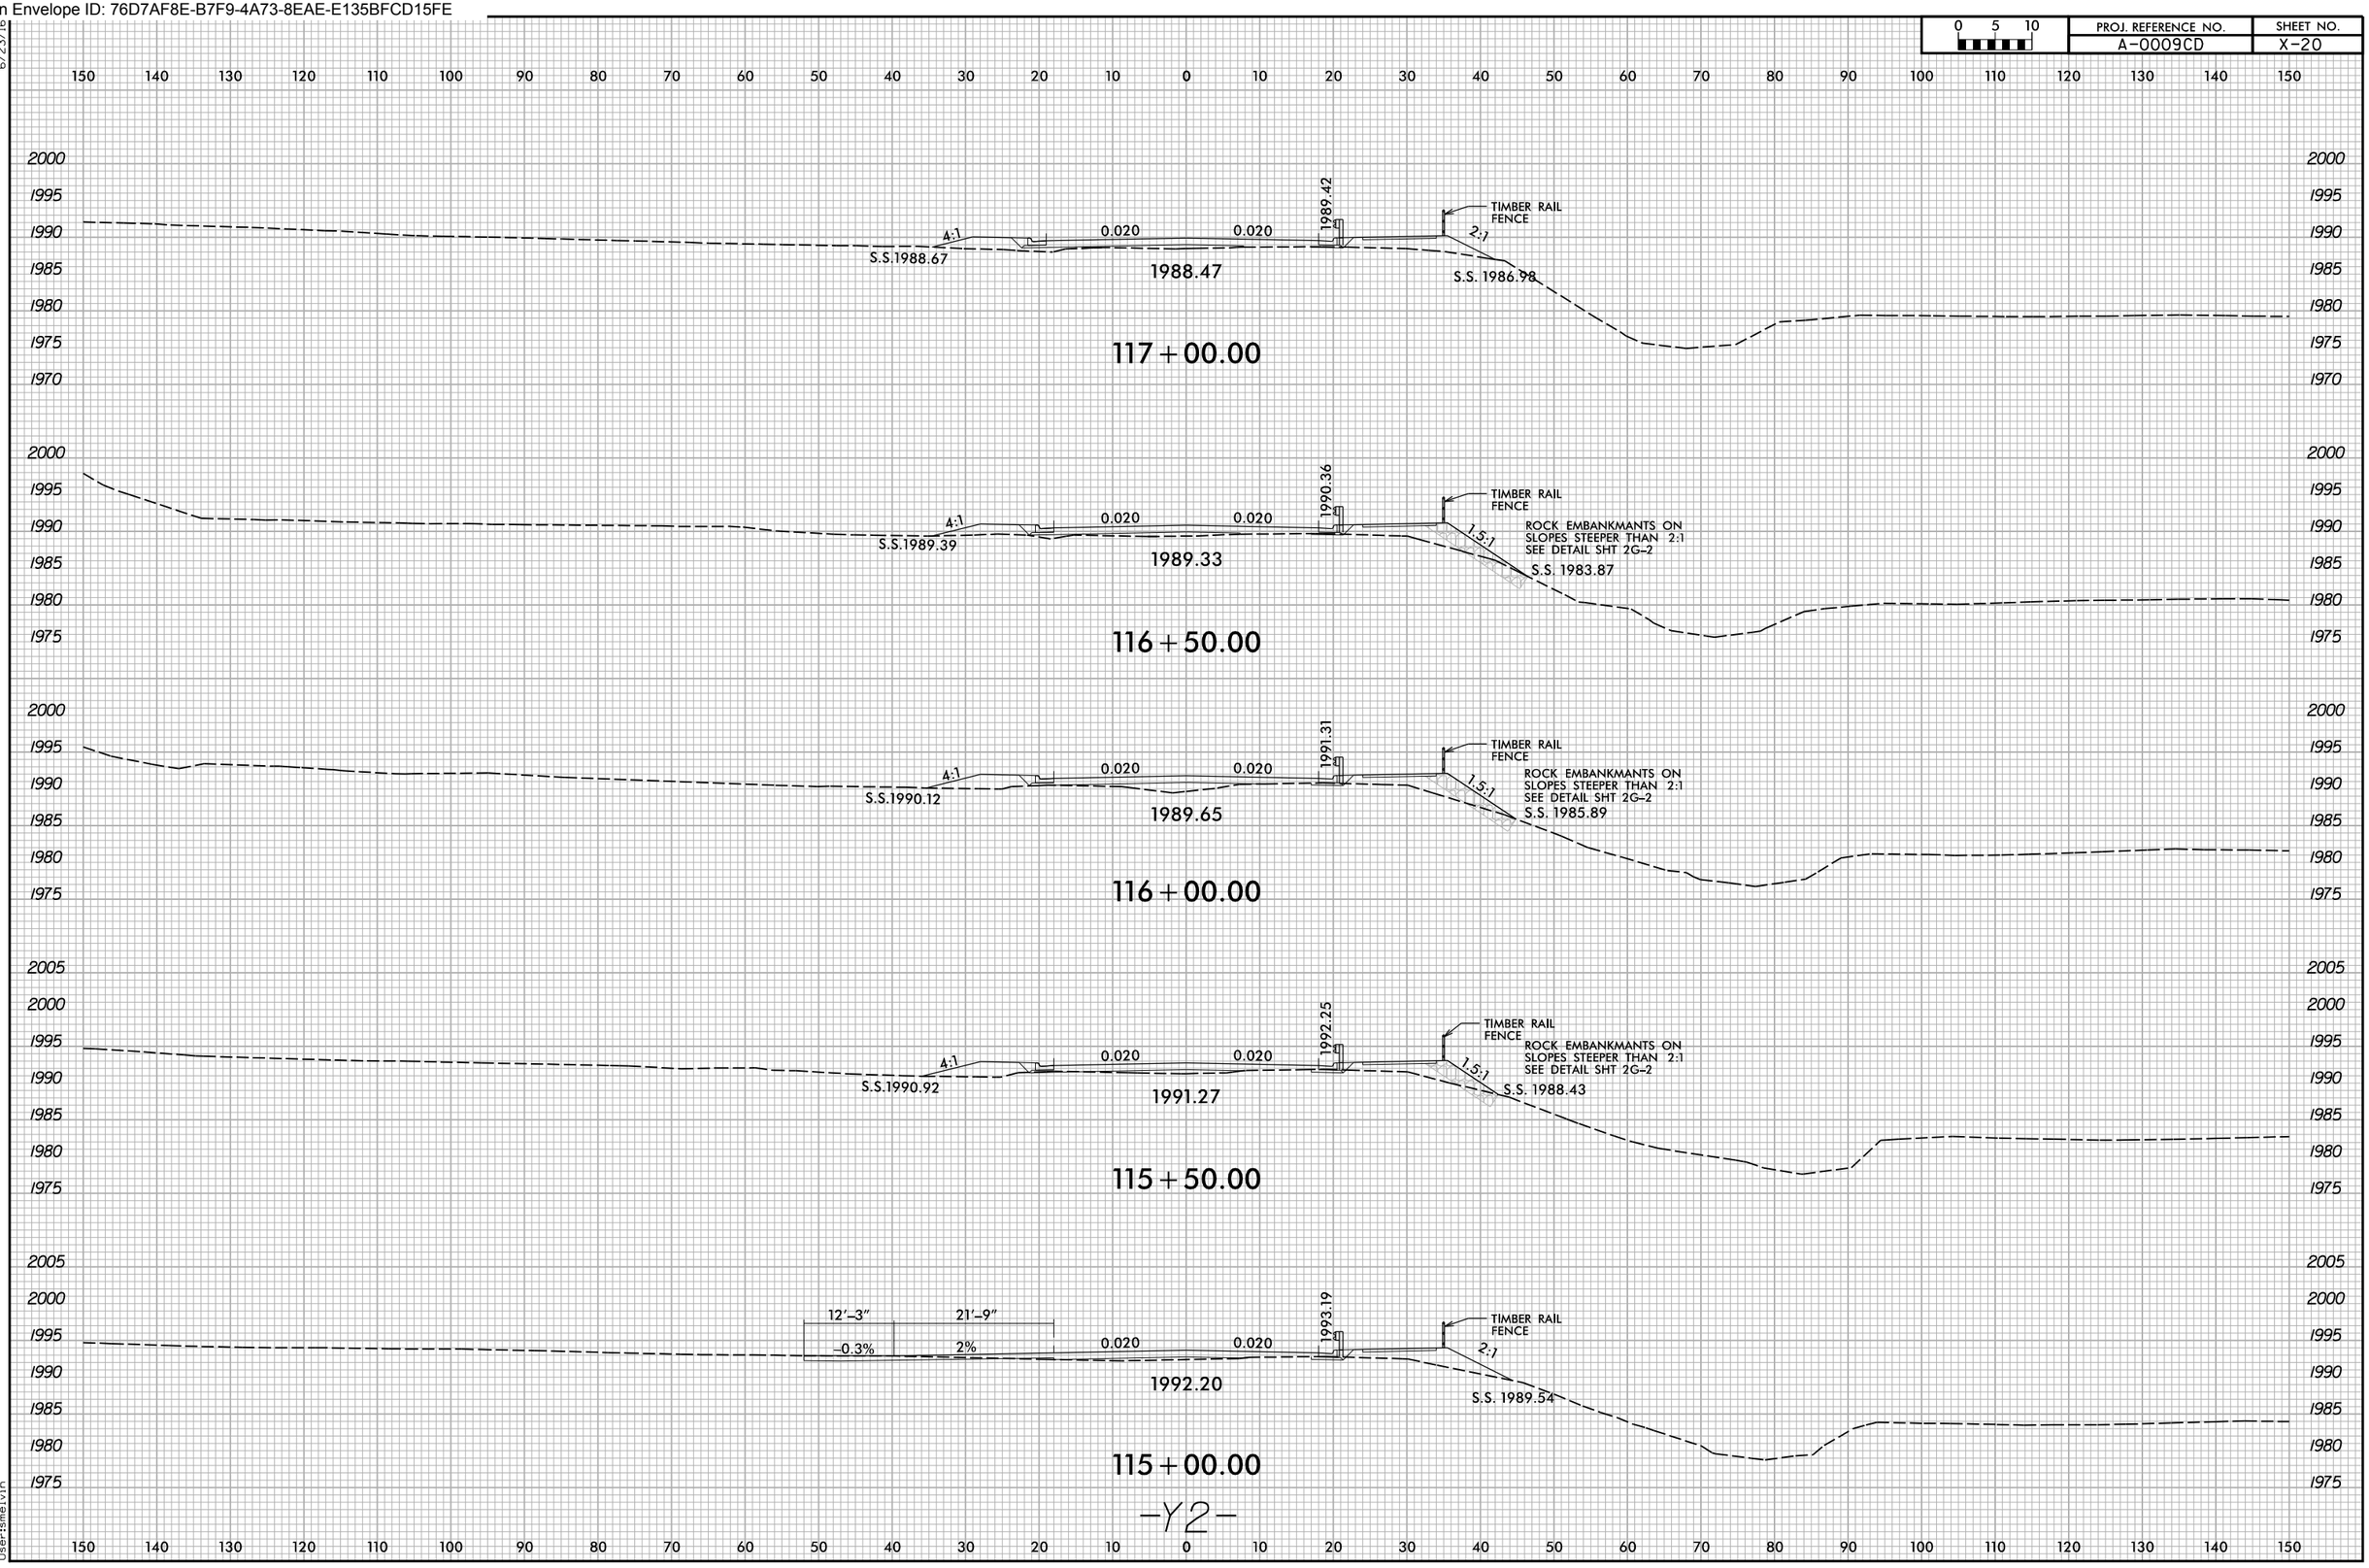

1/8/2026
X:\NCDOT\A-0009\Roadway\XSC\A-0009CD\A-0009CD_Rdy_xpl_Y2.dgn
User:smelvin

Docusign Envelope ID: 76D7AF8E-B7F9-4A73-8EAE-E135BFCD15FE

0 5 10	PROJ. REFERENCE NO.	SHEET NO.
	A-0009CD	X-21

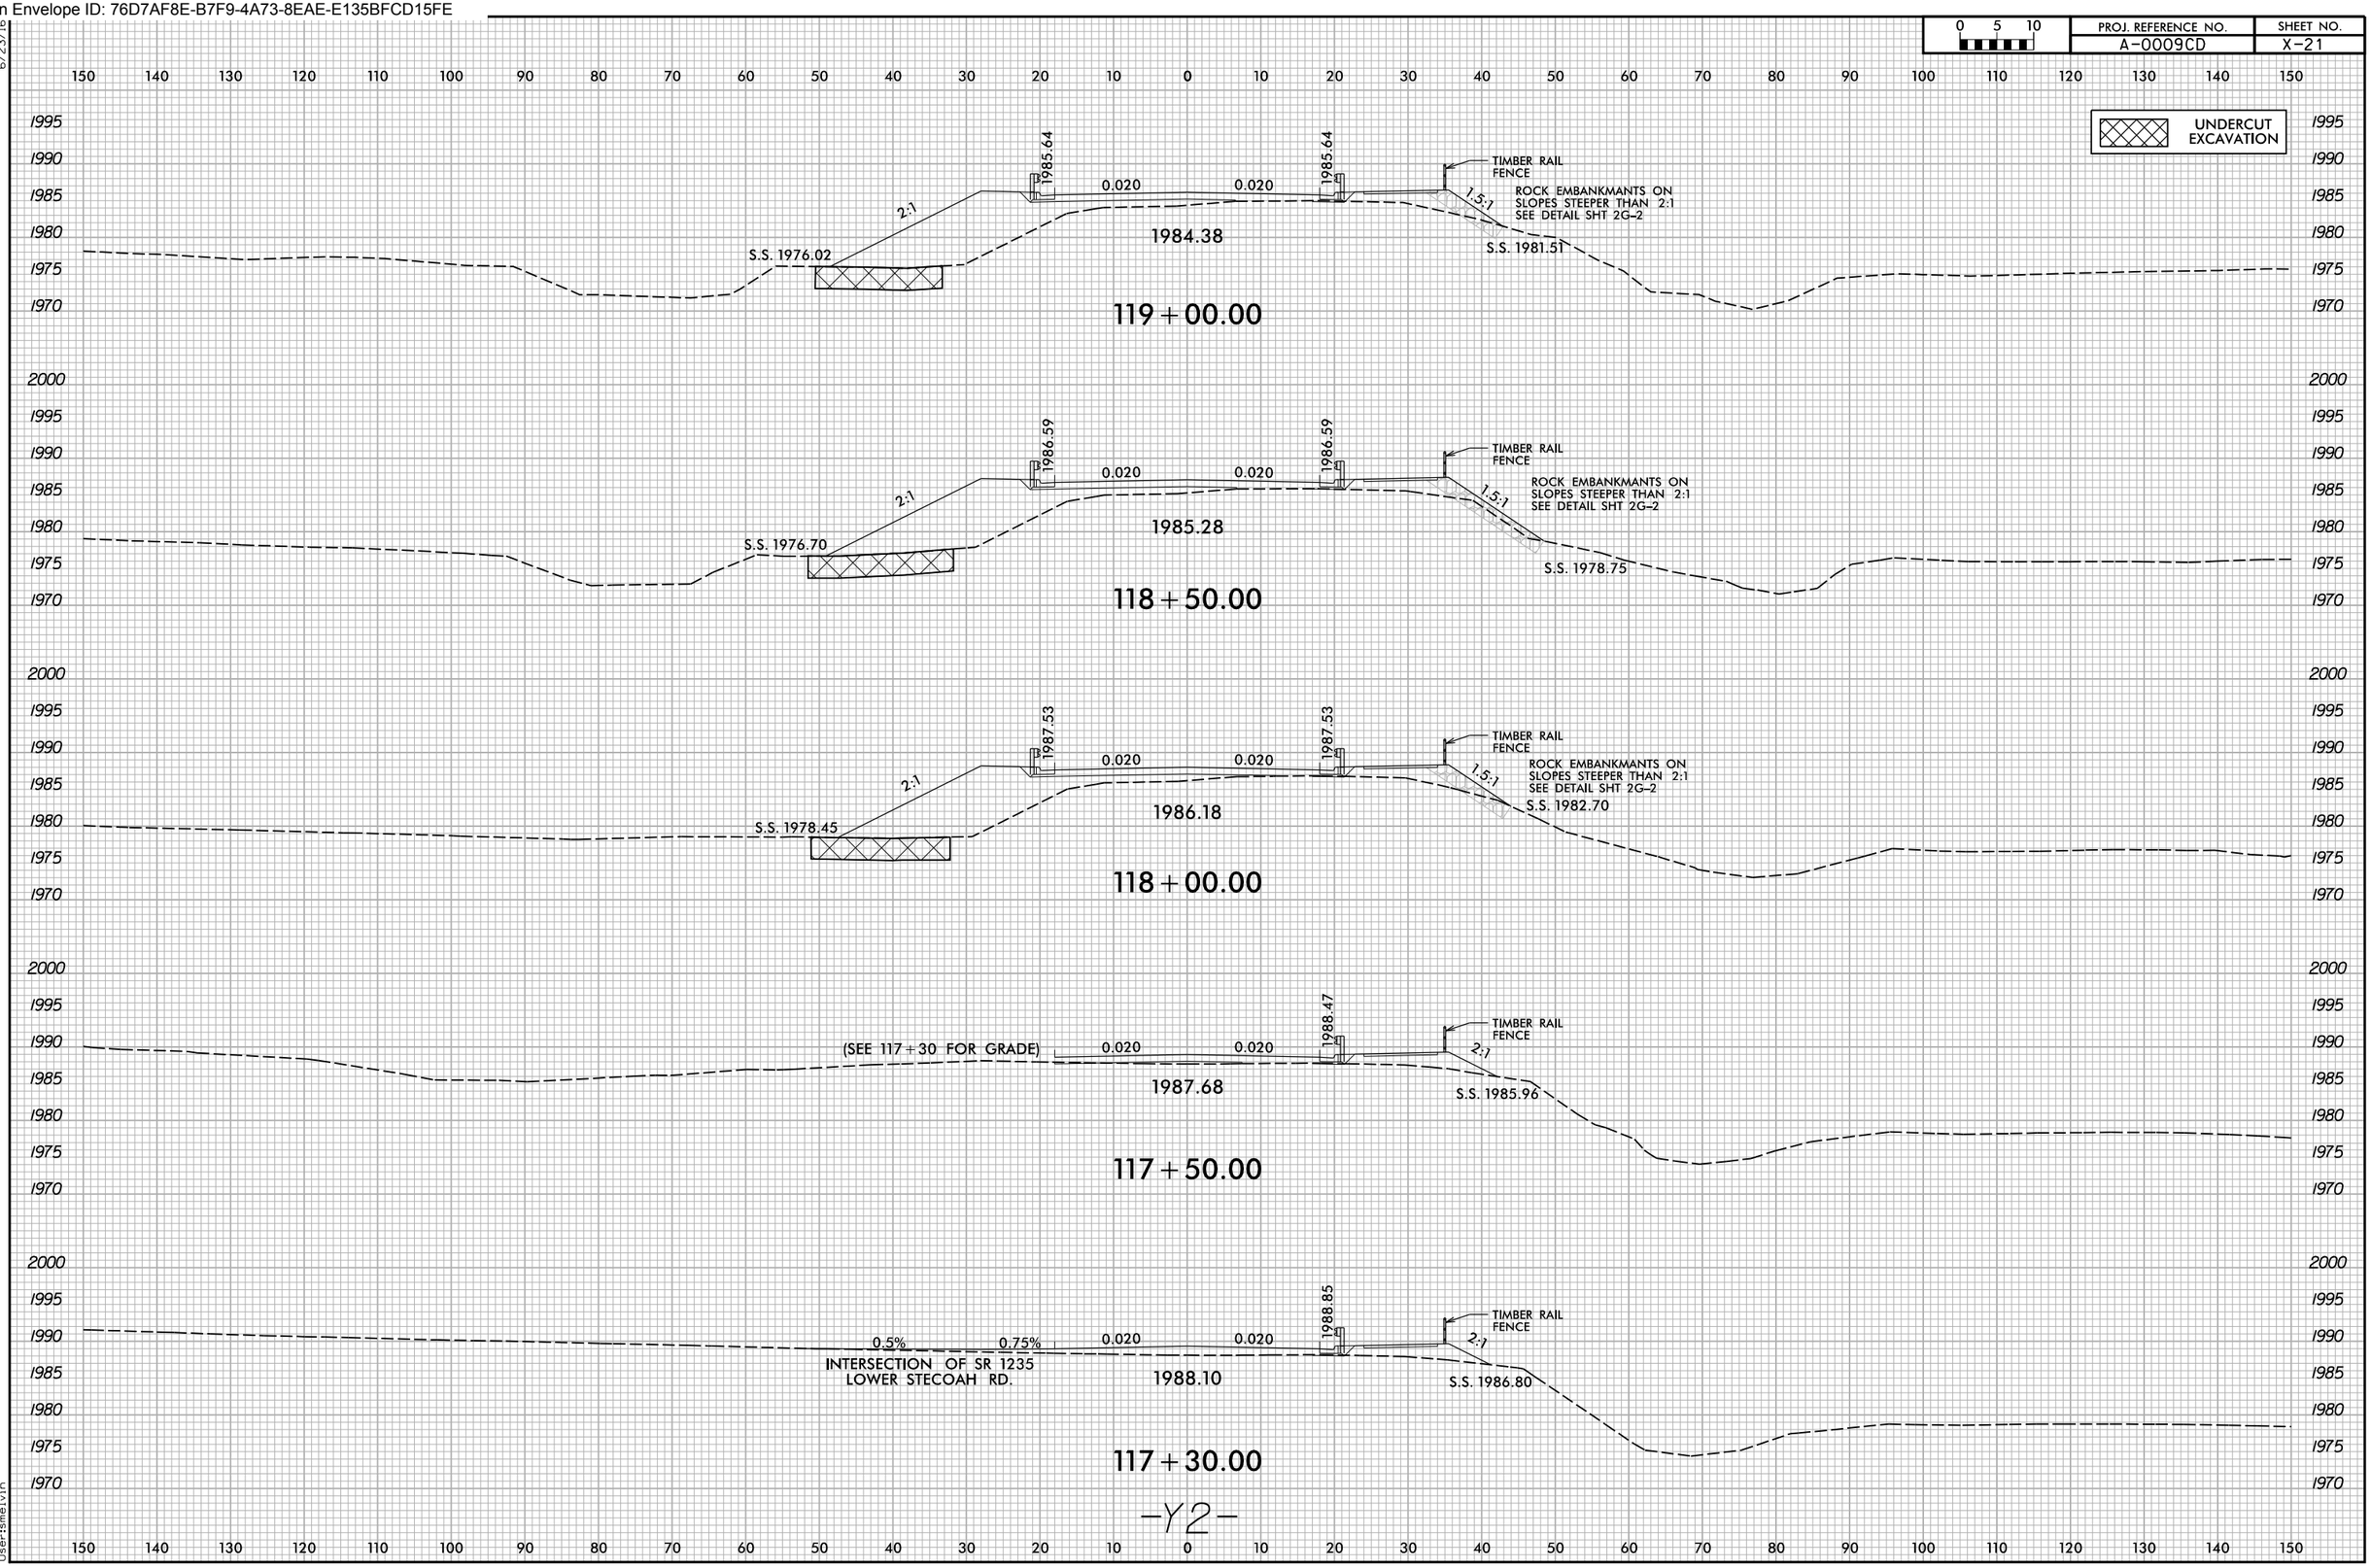

Docusign Envelope ID: 76D7AF8E-B7F9-4A73-8EAE-E135BFCD15FE

0 5 10	PROJ. REFERENCE NO.	SHEET NO.
	A-0009CD	X-22

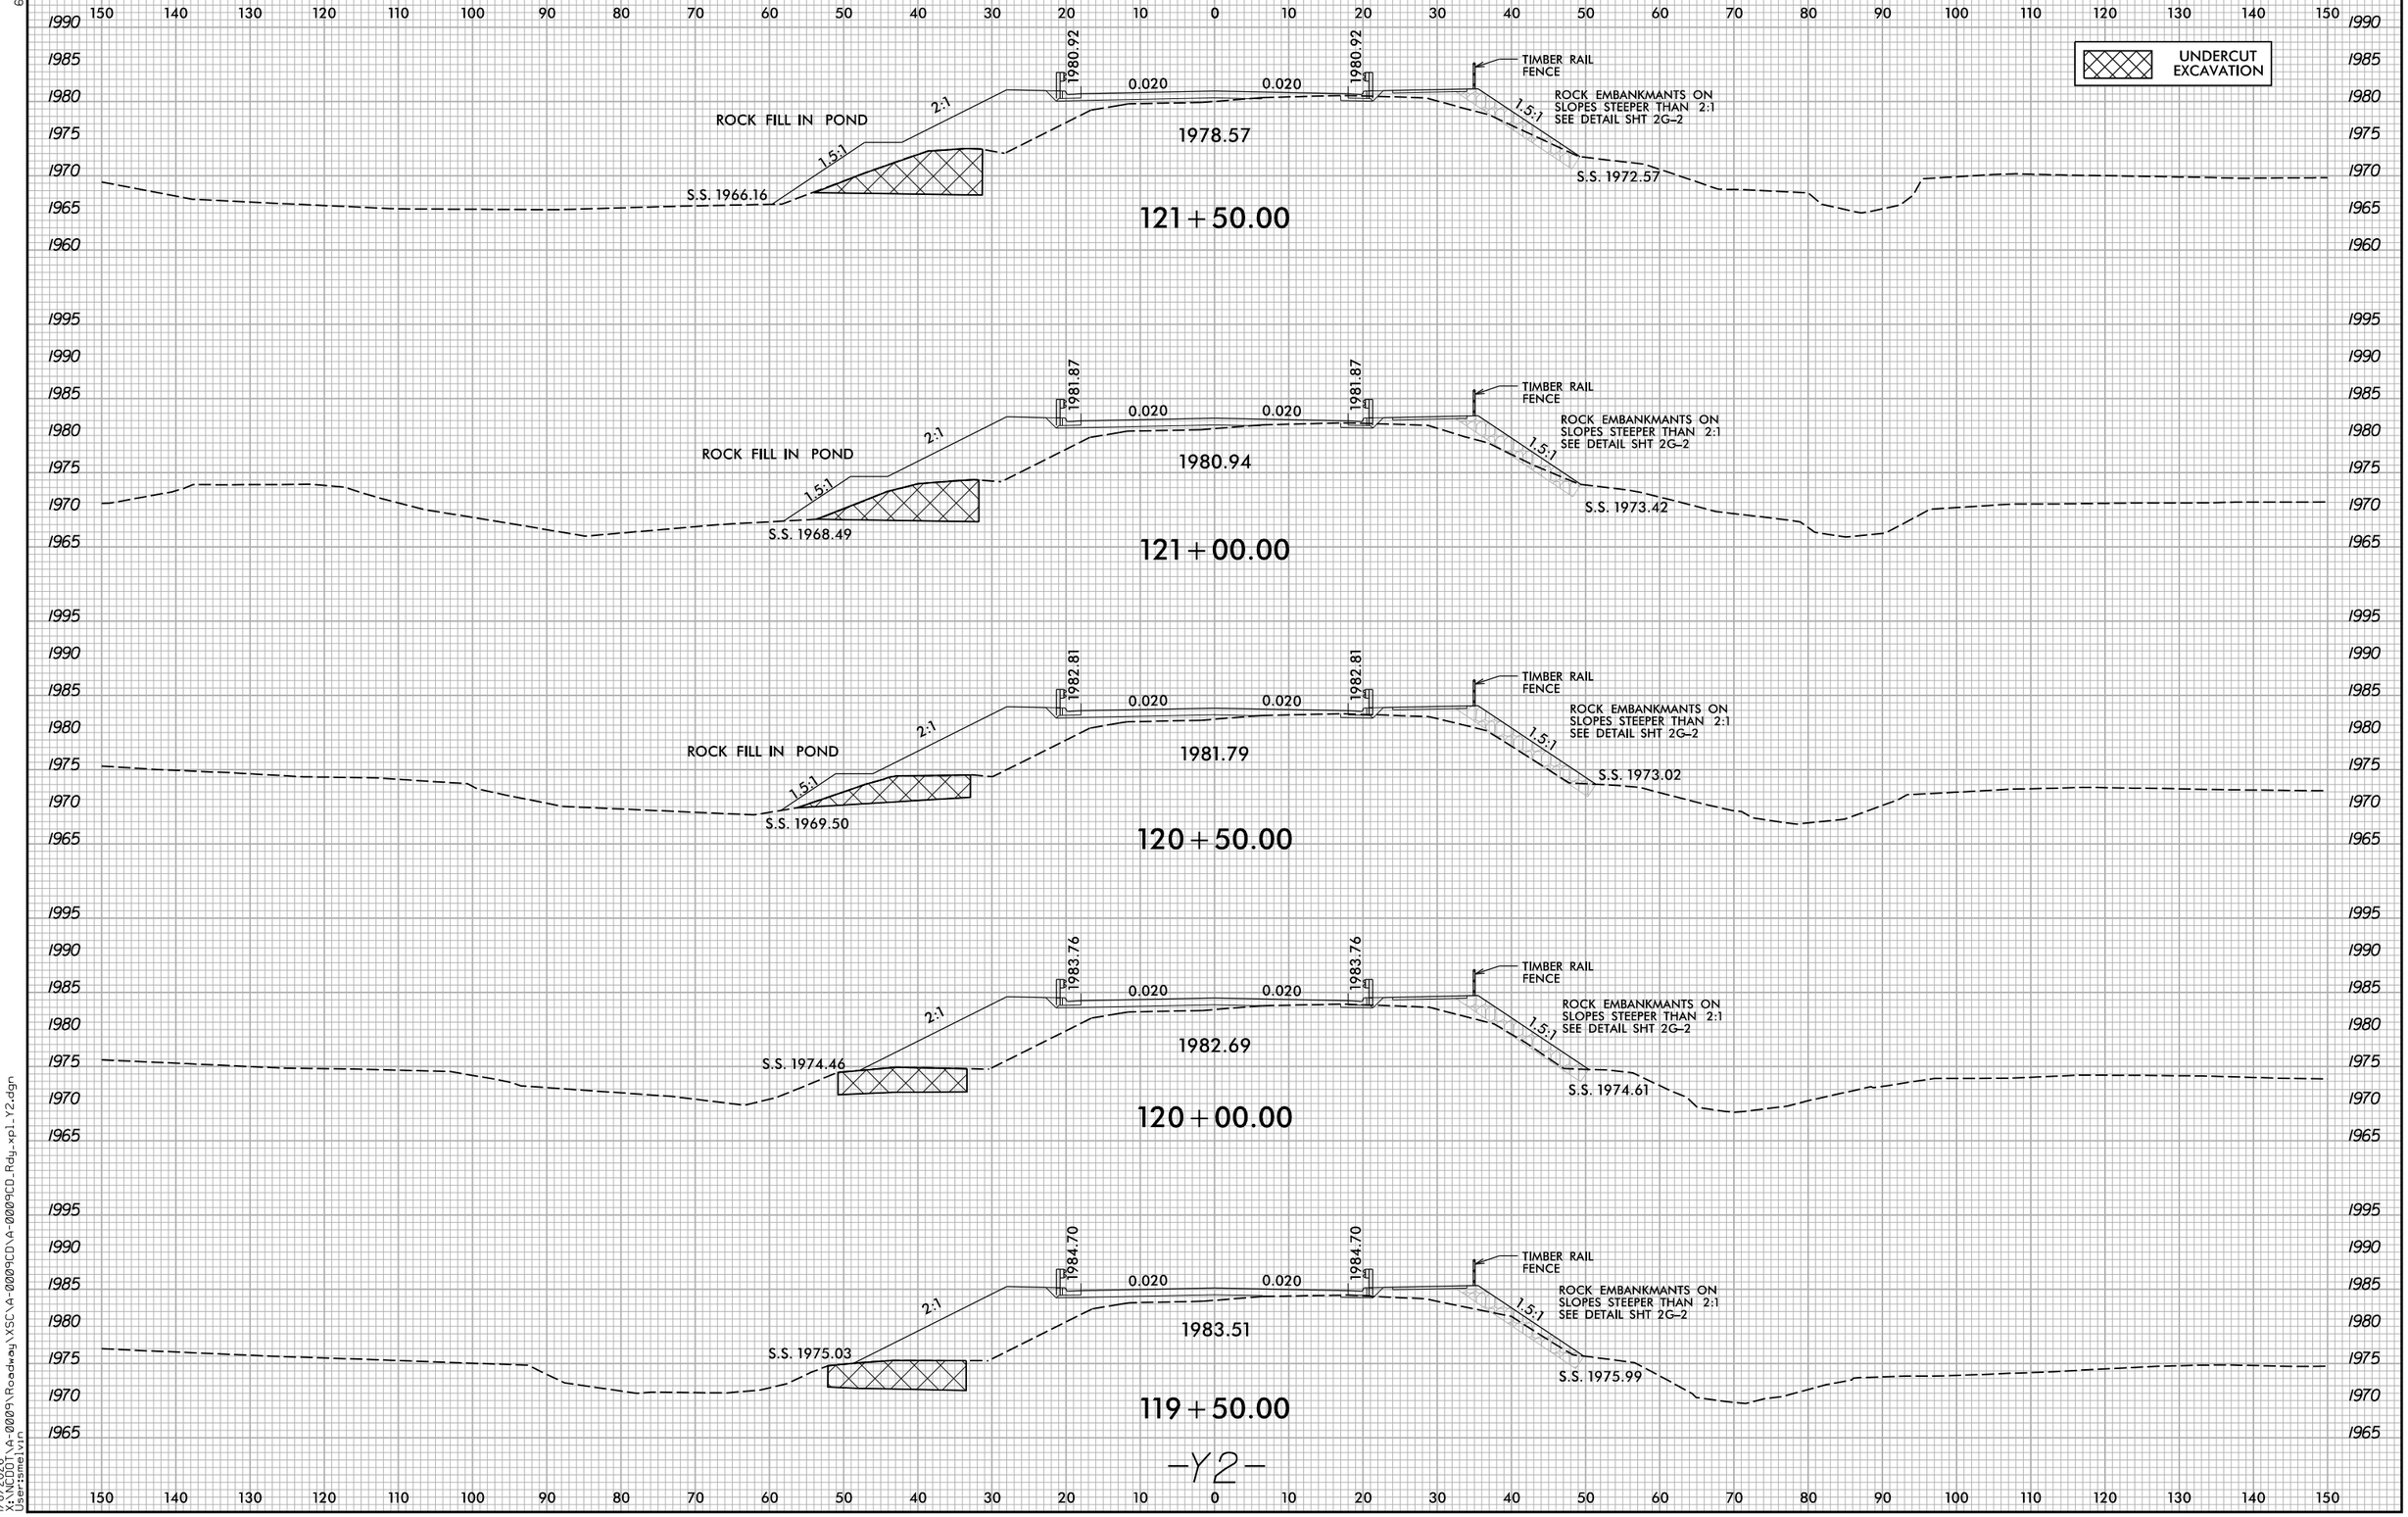

Docusign Envelope ID: 76D7AF8E-B7F9-4A73-8EAE-E135BFCD15FE

6/23/16

0 5 10	PROJ. REFERENCE NO.	SHEET NO.
	A-0009CD	X-23

UNDERCUT EXCAVATION

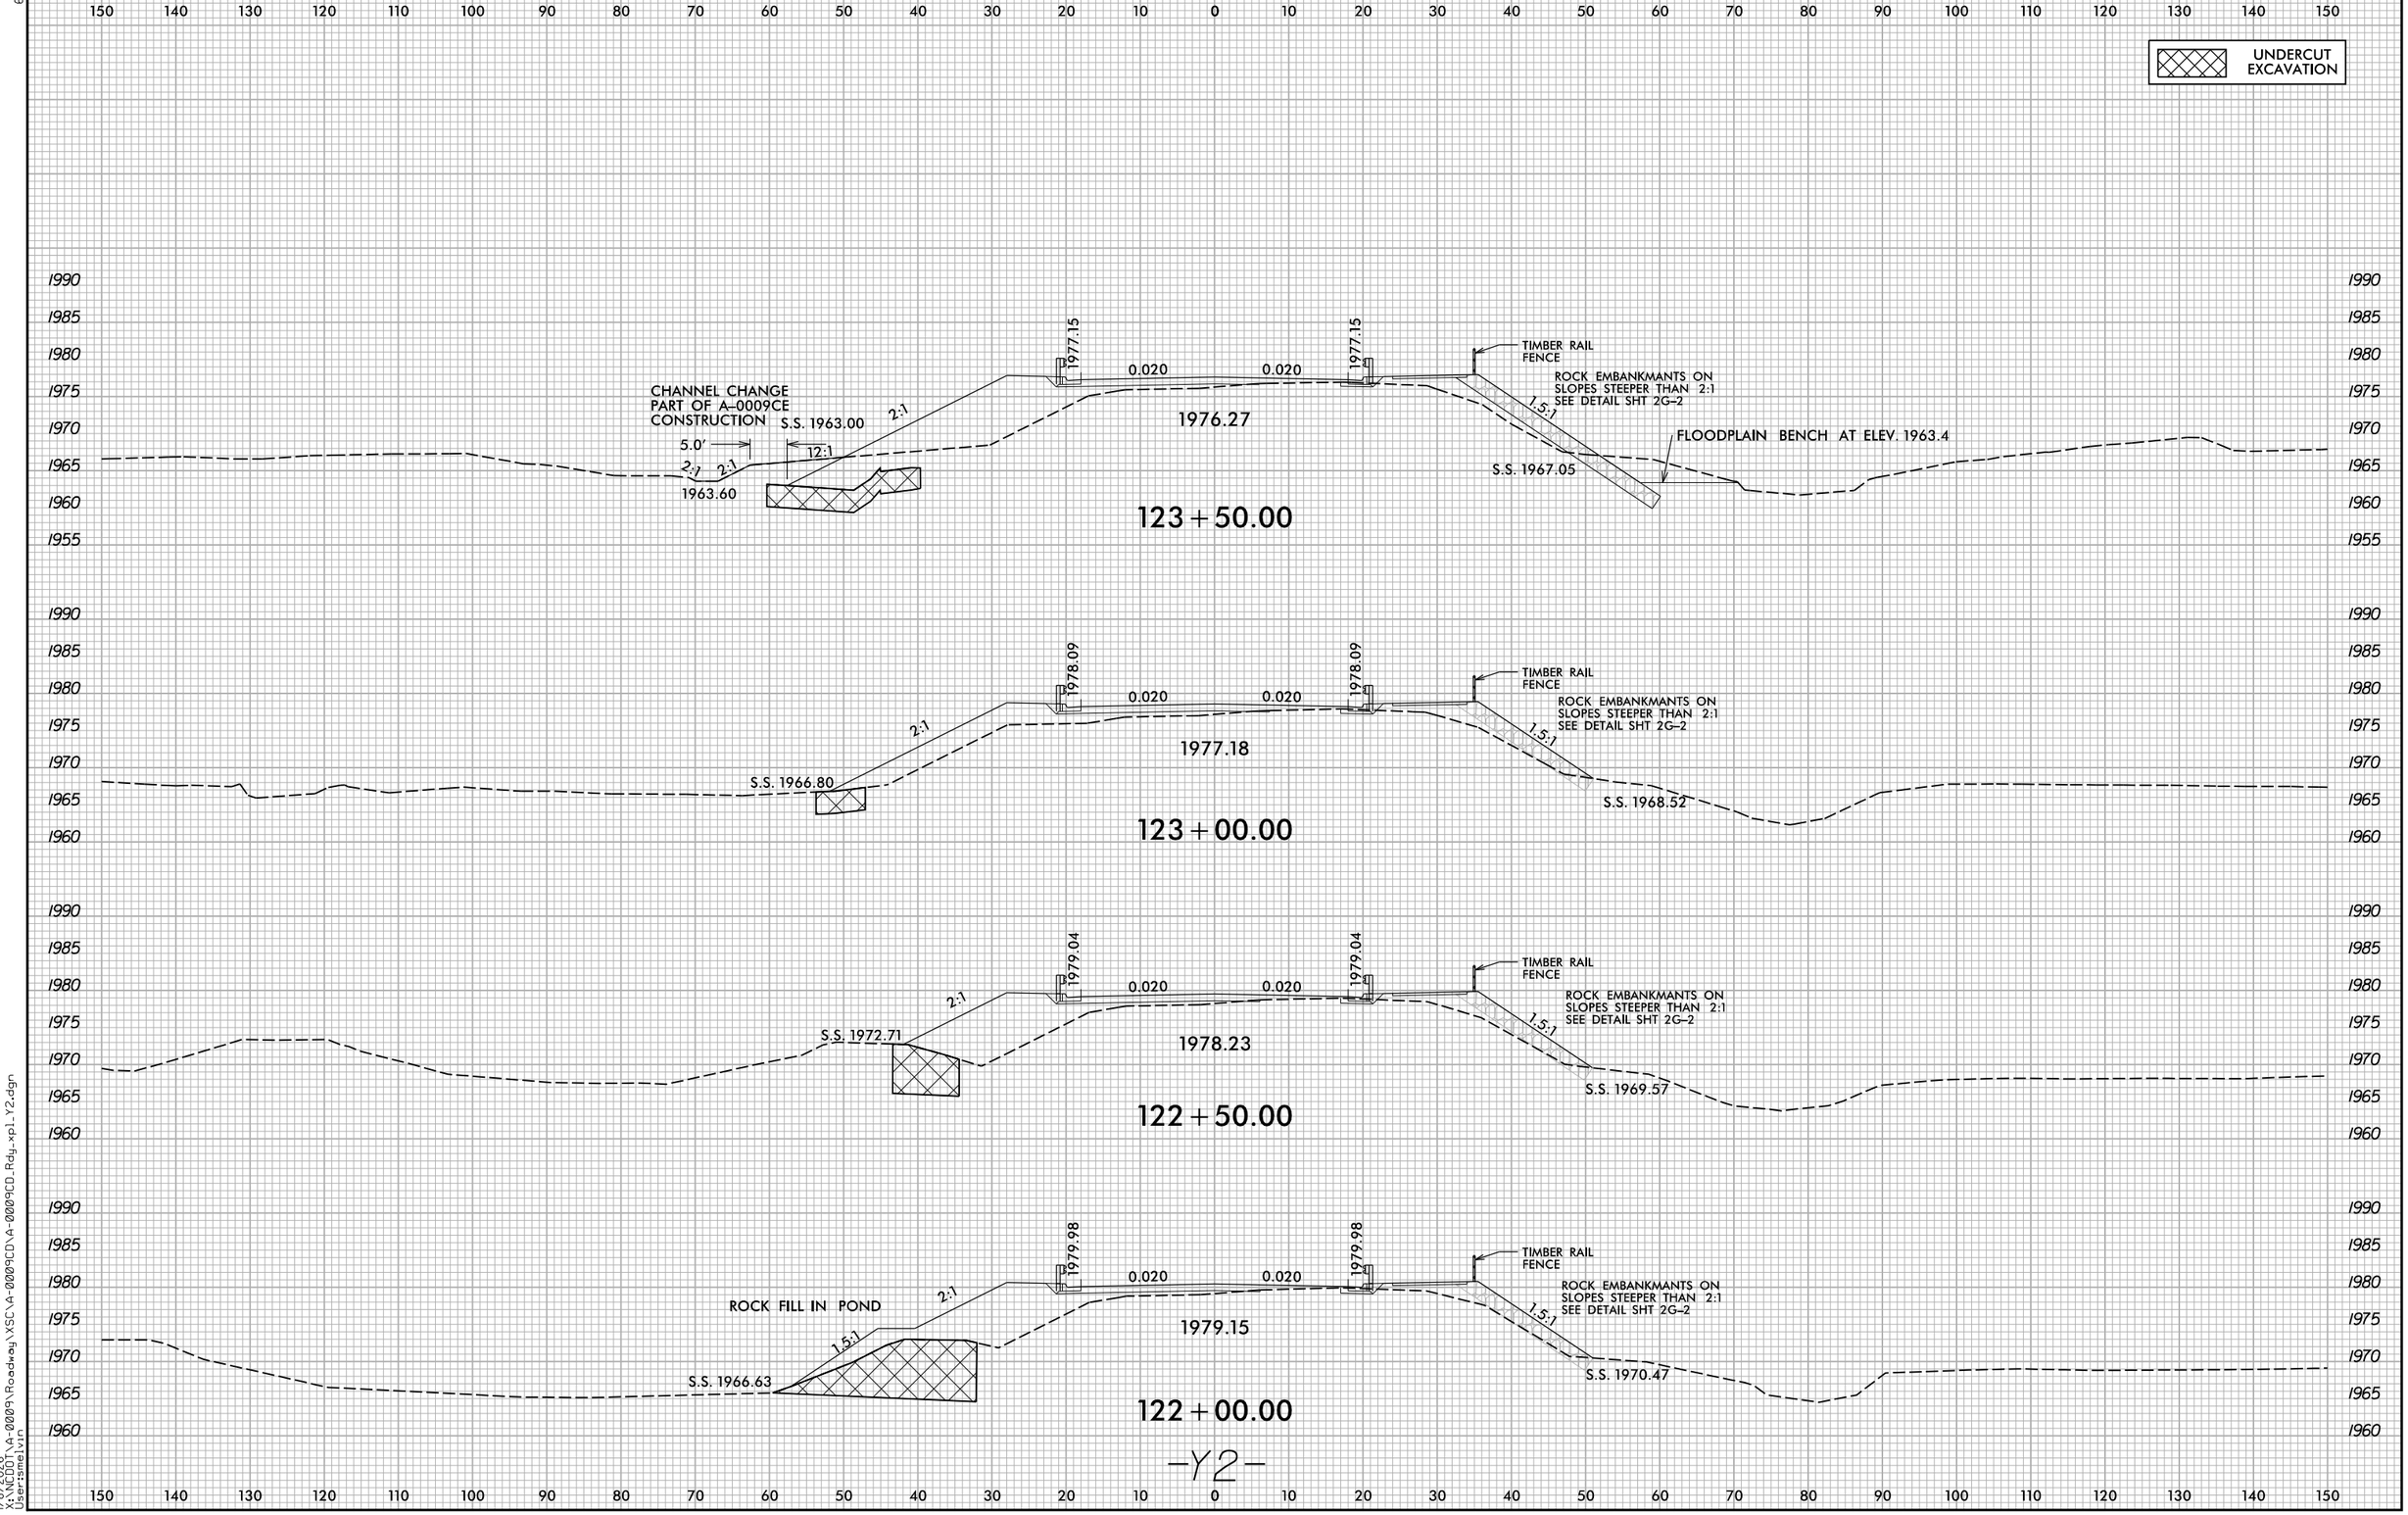

1/8/2026
X:\NCDOT\A-0009\Roadway\XSC\A-0009CD\A-0009CD_Rdy_xpl_Y2.dgn
User:smelvin

Docusign Envelope ID: 76D7AF8E-B7F9-4A73-8EAE-E135BFCD15FE

0 5 10	PROJ. REFERENCE NO.	SHEET NO.
	A-0009CD	X-24

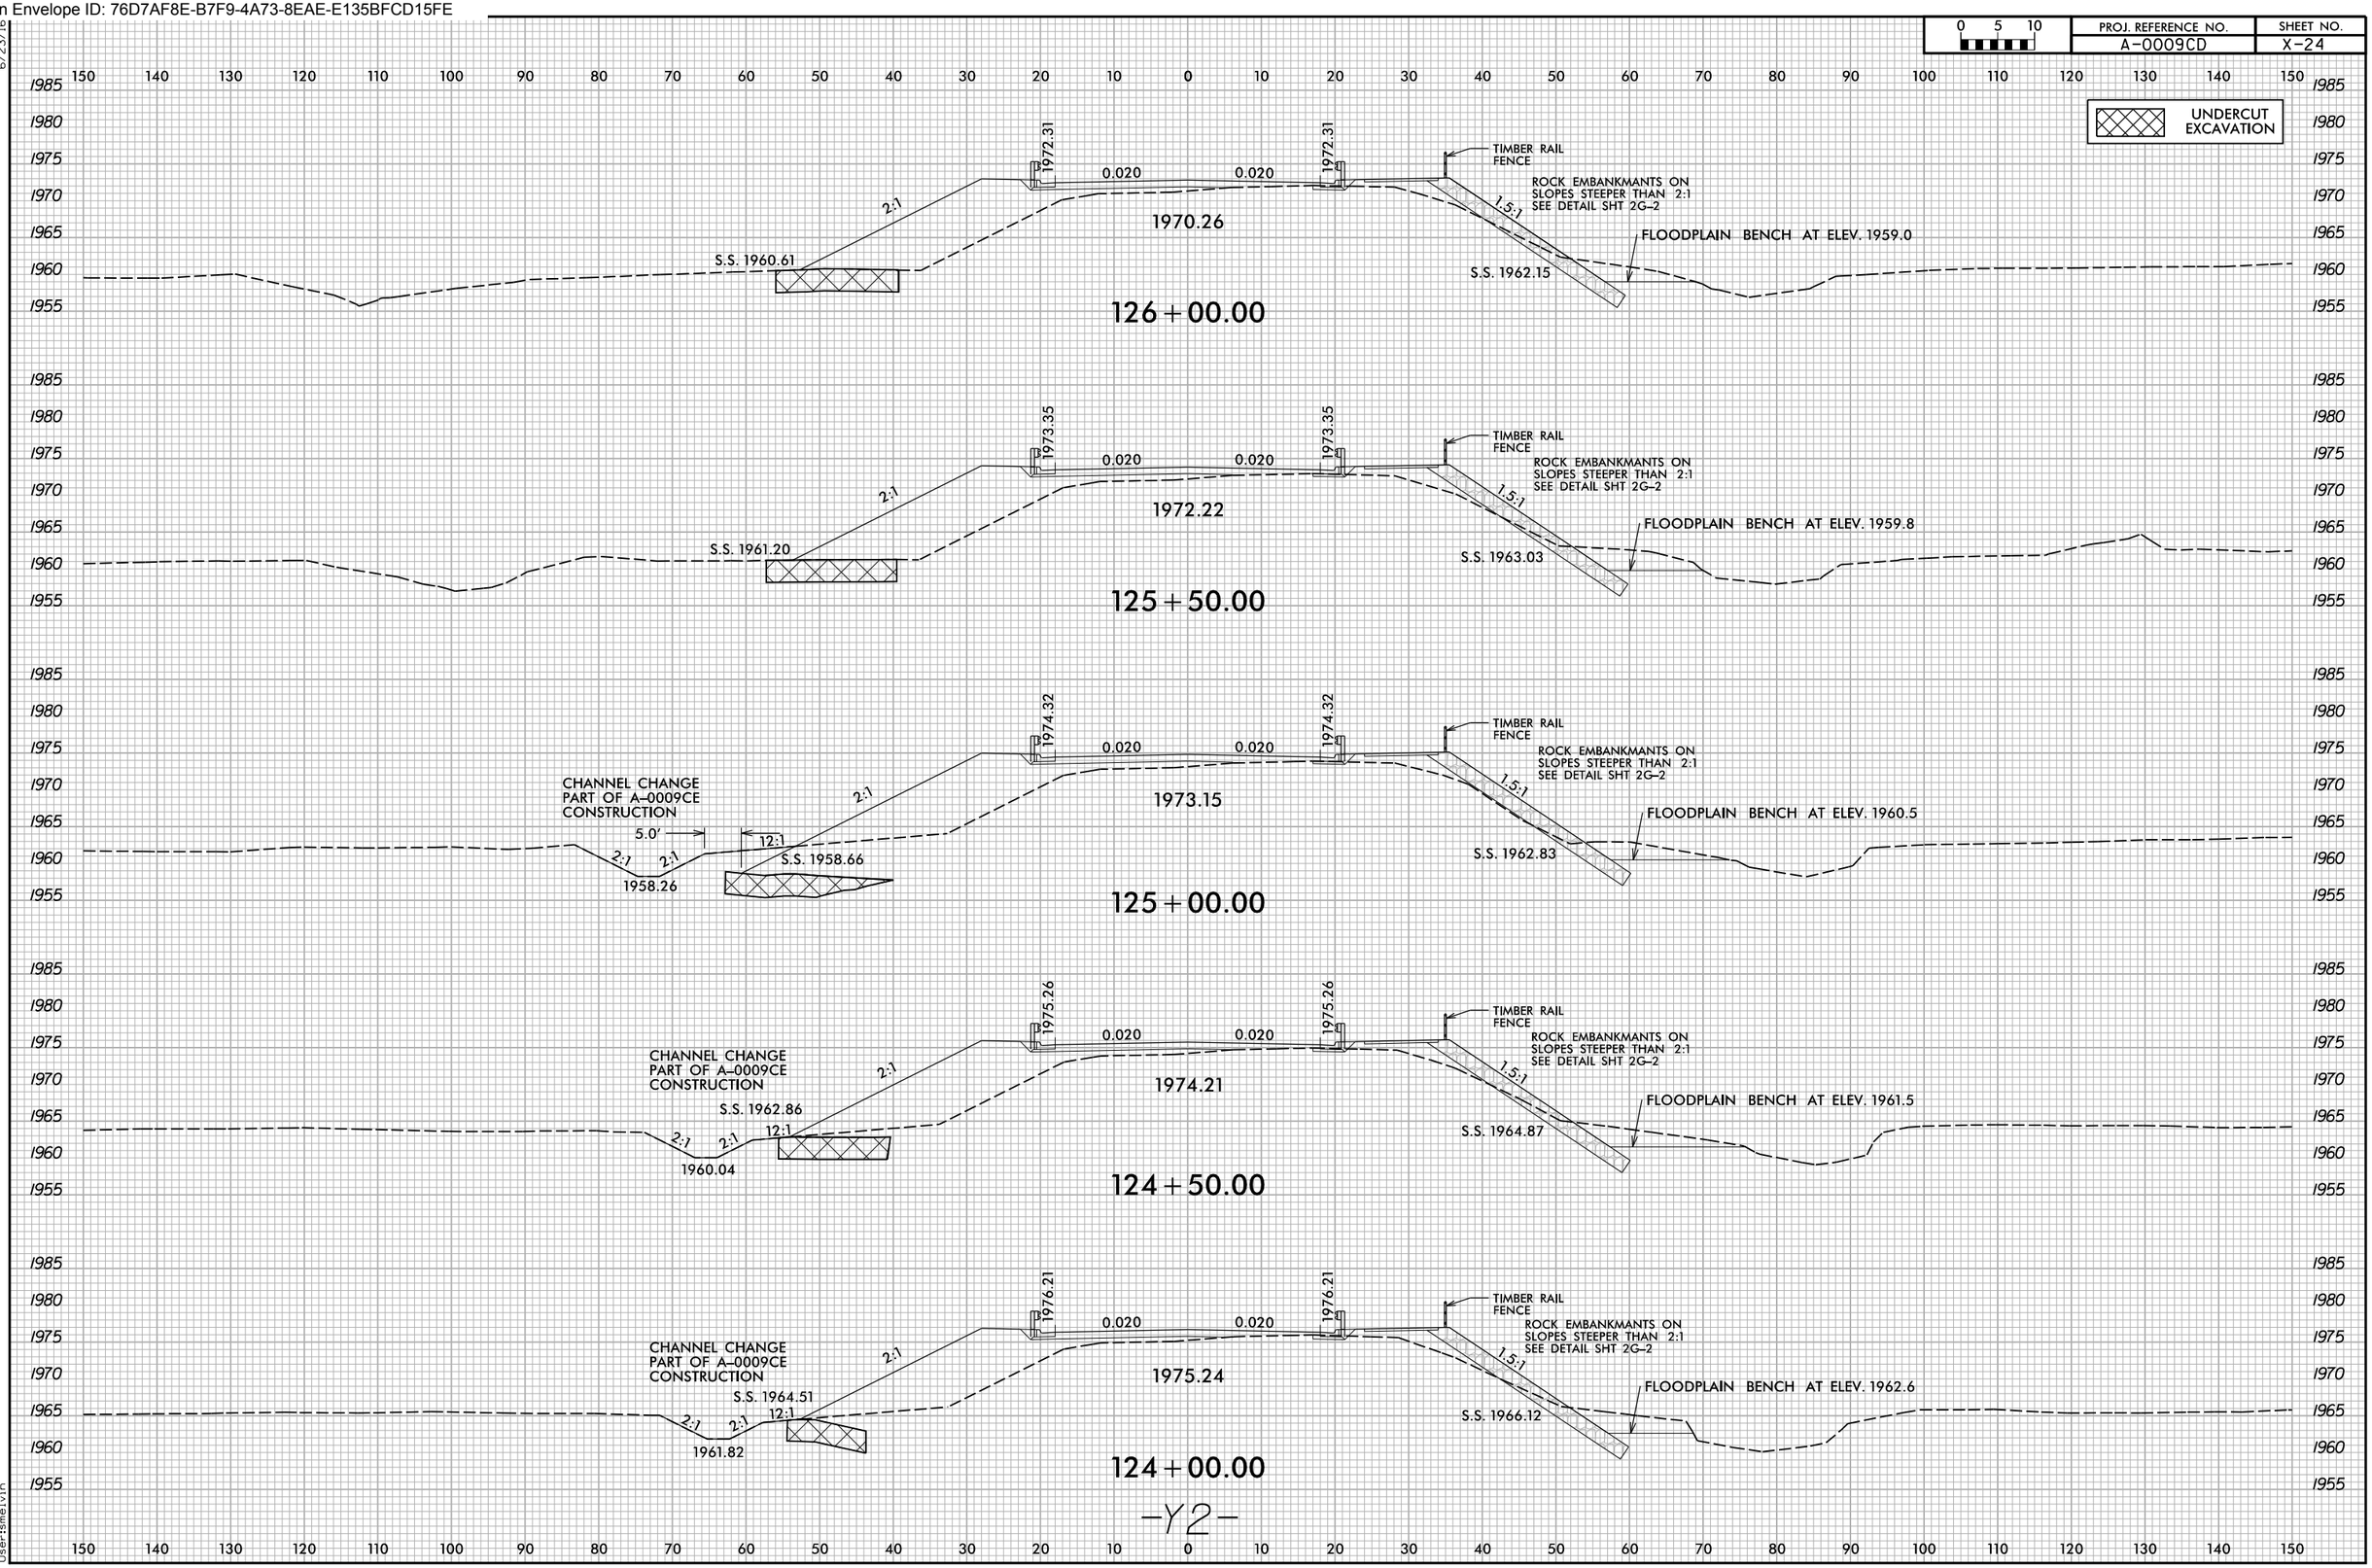

6/23/16
1/8/2026
X:\NCDOT\A-0009\Roadway\XSC\A-0009CD\A-0009CD_Rdy_xpl_Y2.dgn
User:smelvin

Docusign Envelope ID: 76D7AF8E-B7F9-4A73-8EAE-E135BFCD15FE

0 5 10	PROJ. REFERENCE NO.	SHEET NO.
	A-0009CD	X-25

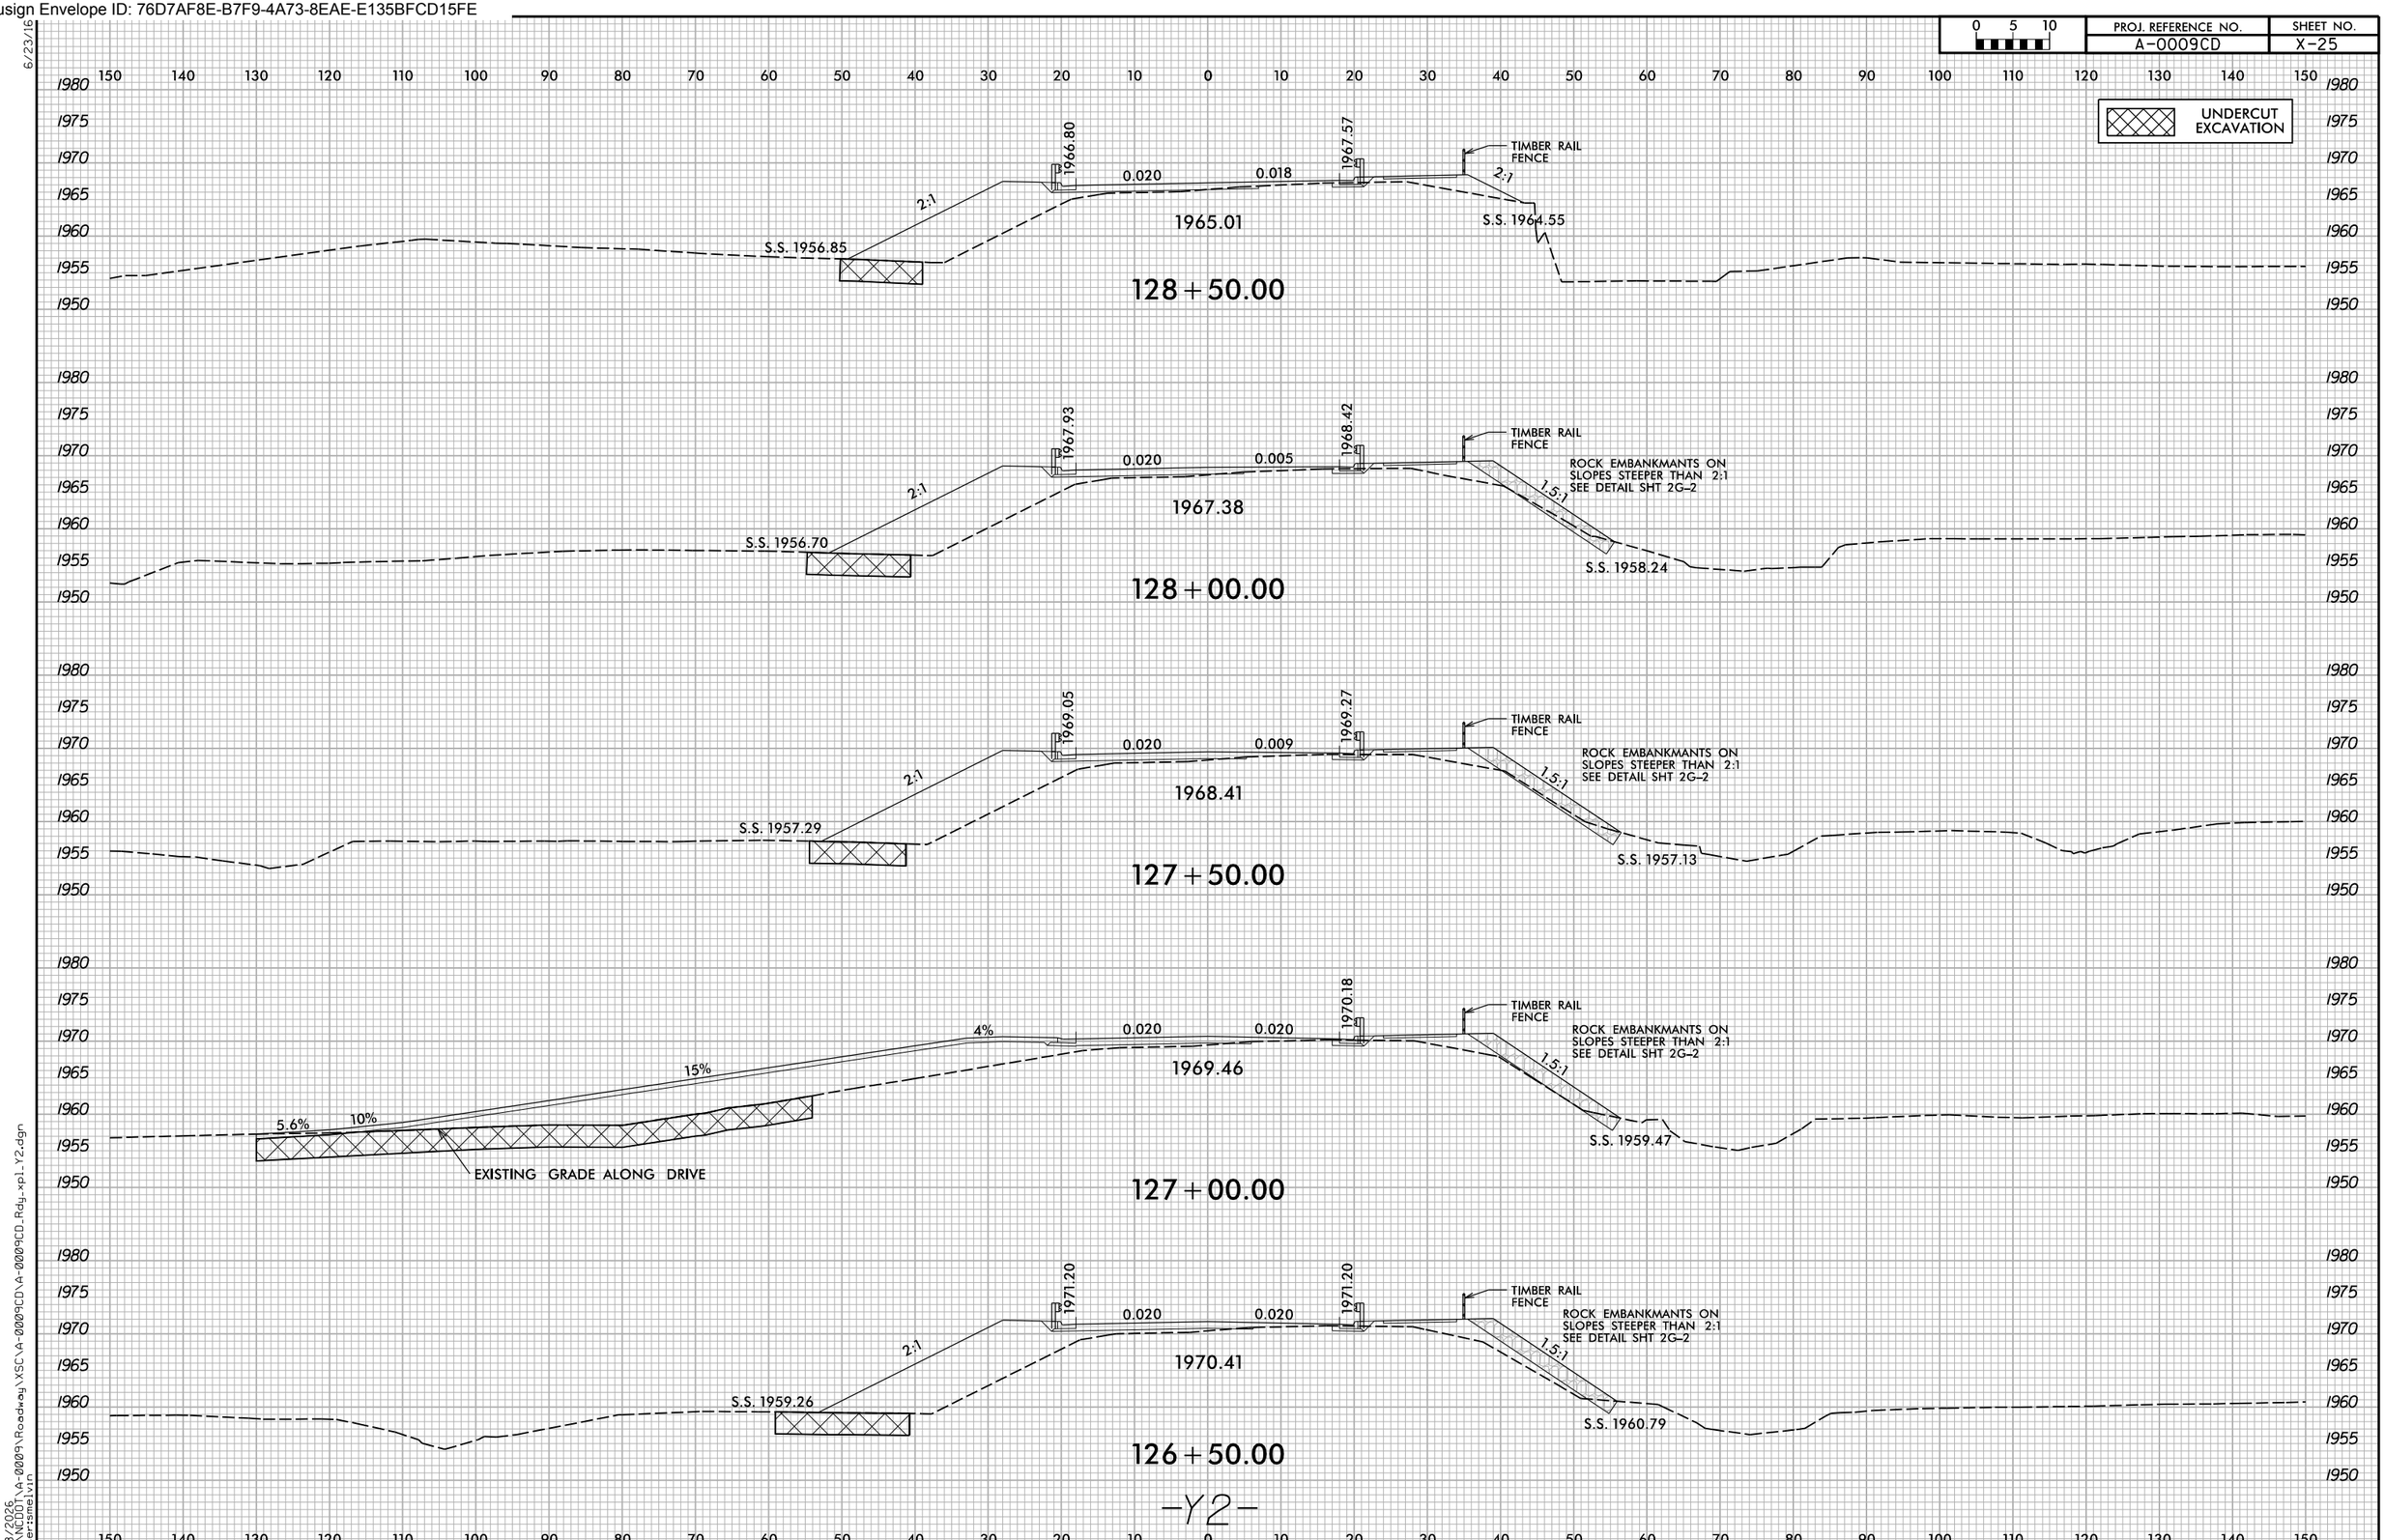

6/23/16
1/8/2026
X:\NCDOT\A-0009\Roadway\XSC\A-0009CD\A-0009CD_Rdy_xpl_Y2.dgn
User:smelvin

Docusign Envelope ID: 76D7AF8E-B7F9-4A73-8EAE-E135BFCD15FE

0 5 10	PROJ. REFERENCE NO.	SHEET NO.
	A-0009CD	X-26

UNDERCUT EXCAVATION

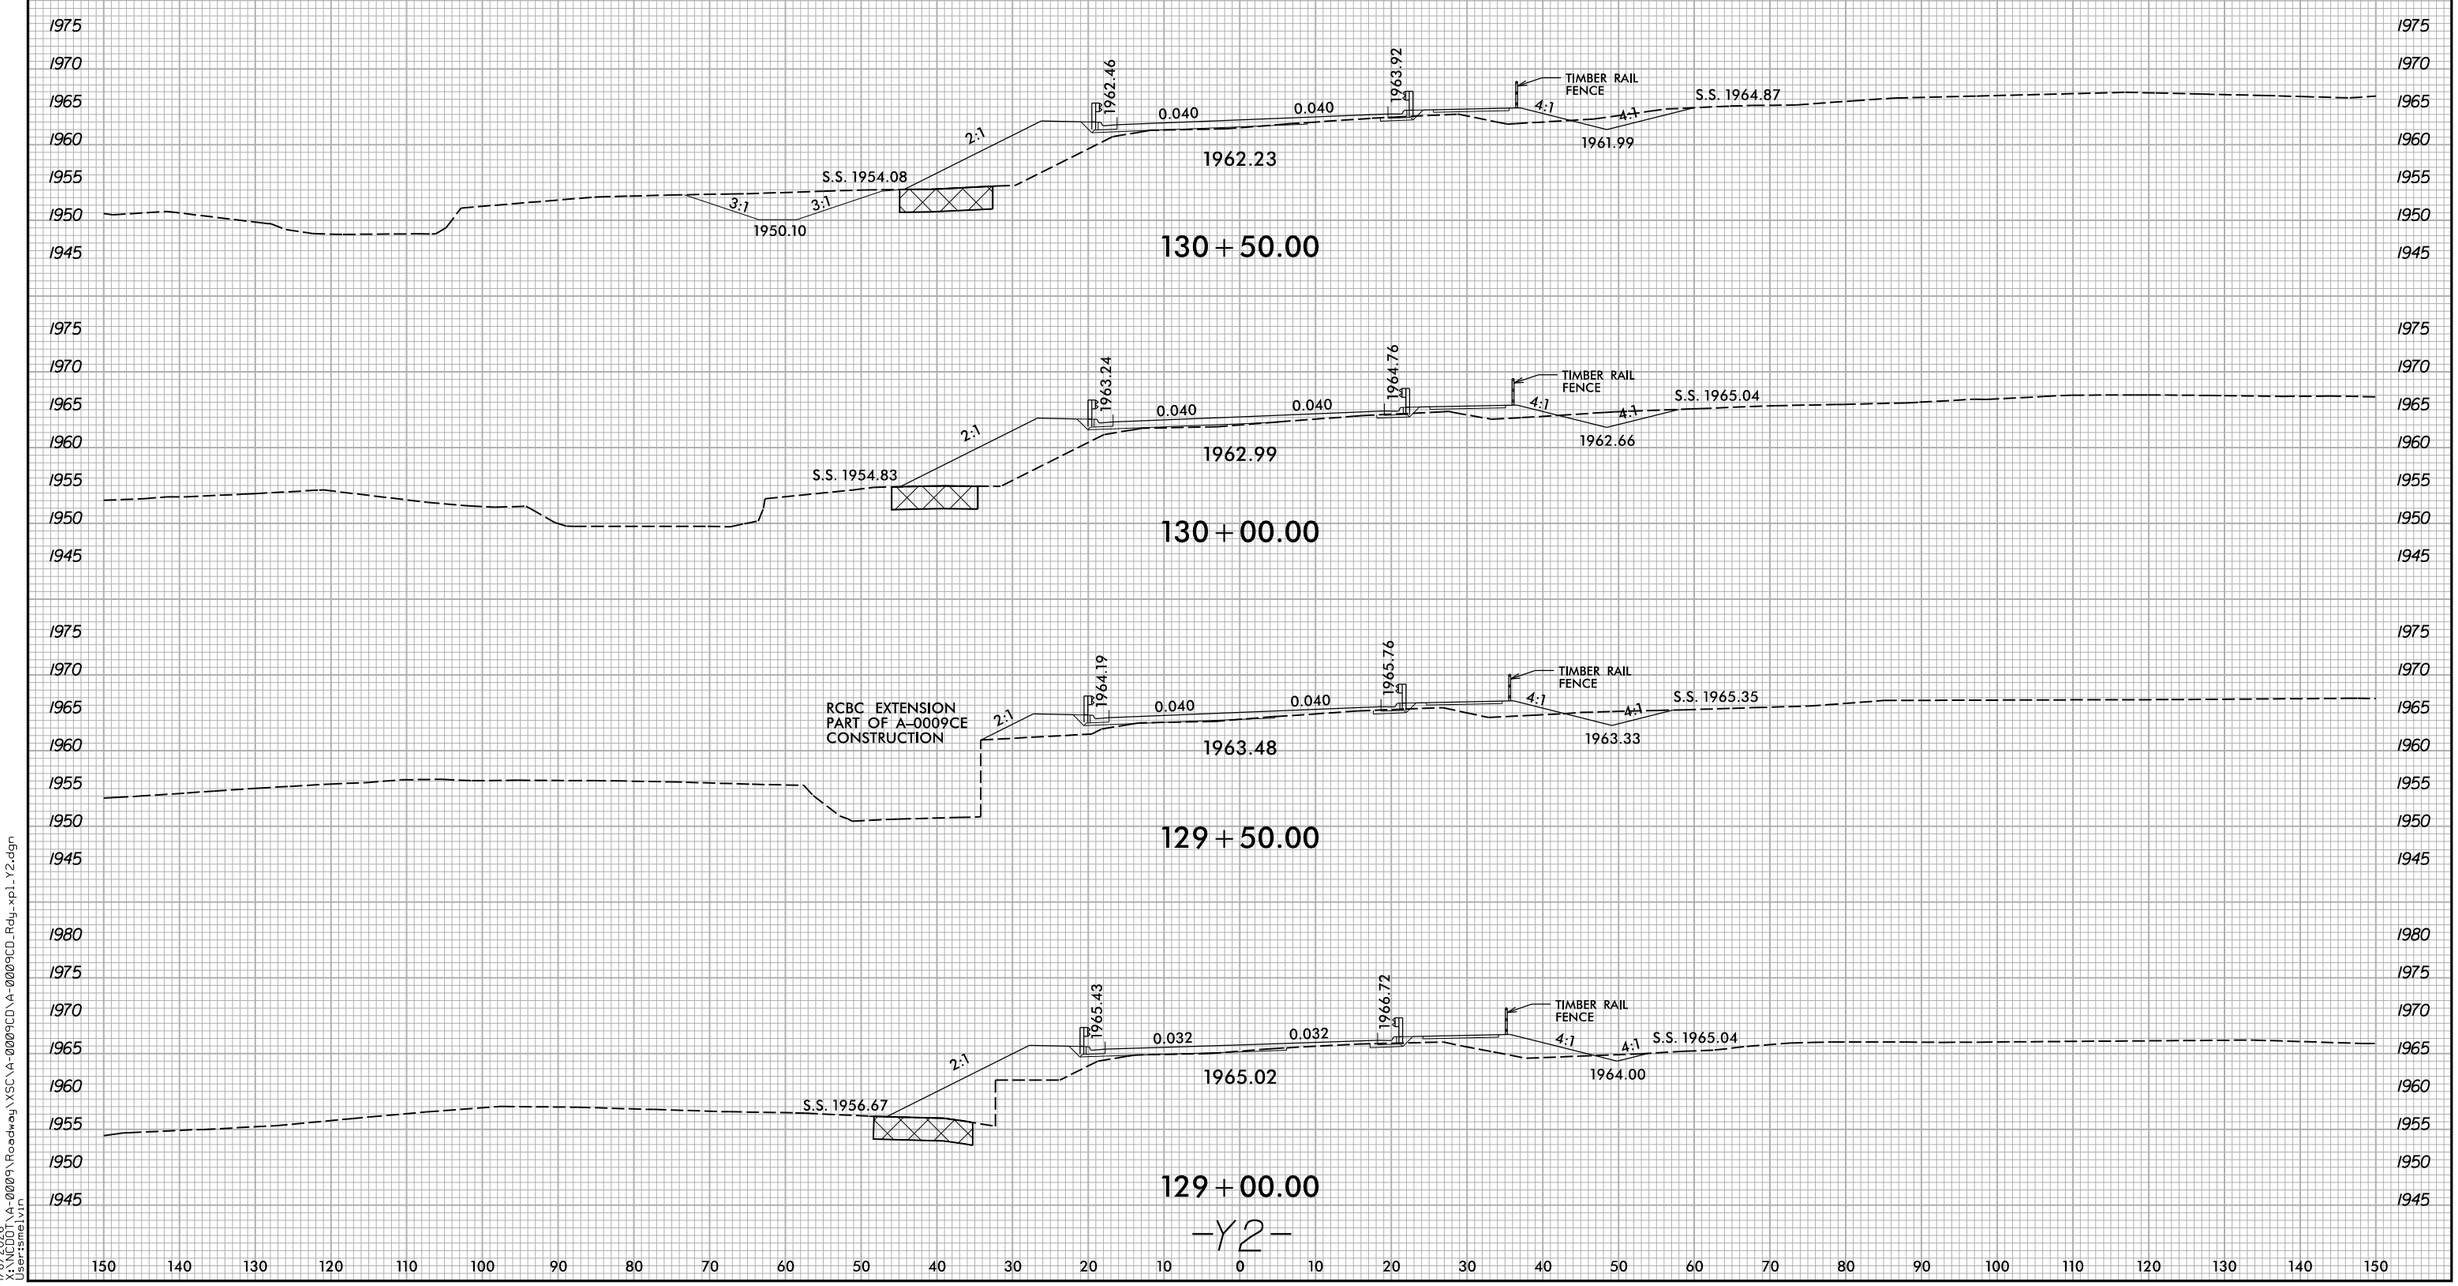

-Y2-

Docusign Envelope ID: 76D7AF8E-B7F9-4A73-8EAE-E135BFCD15FE

6/23/16

0 5 10	PROJ. REFERENCE NO.	SHEET NO.
	A-0009CD	X-27

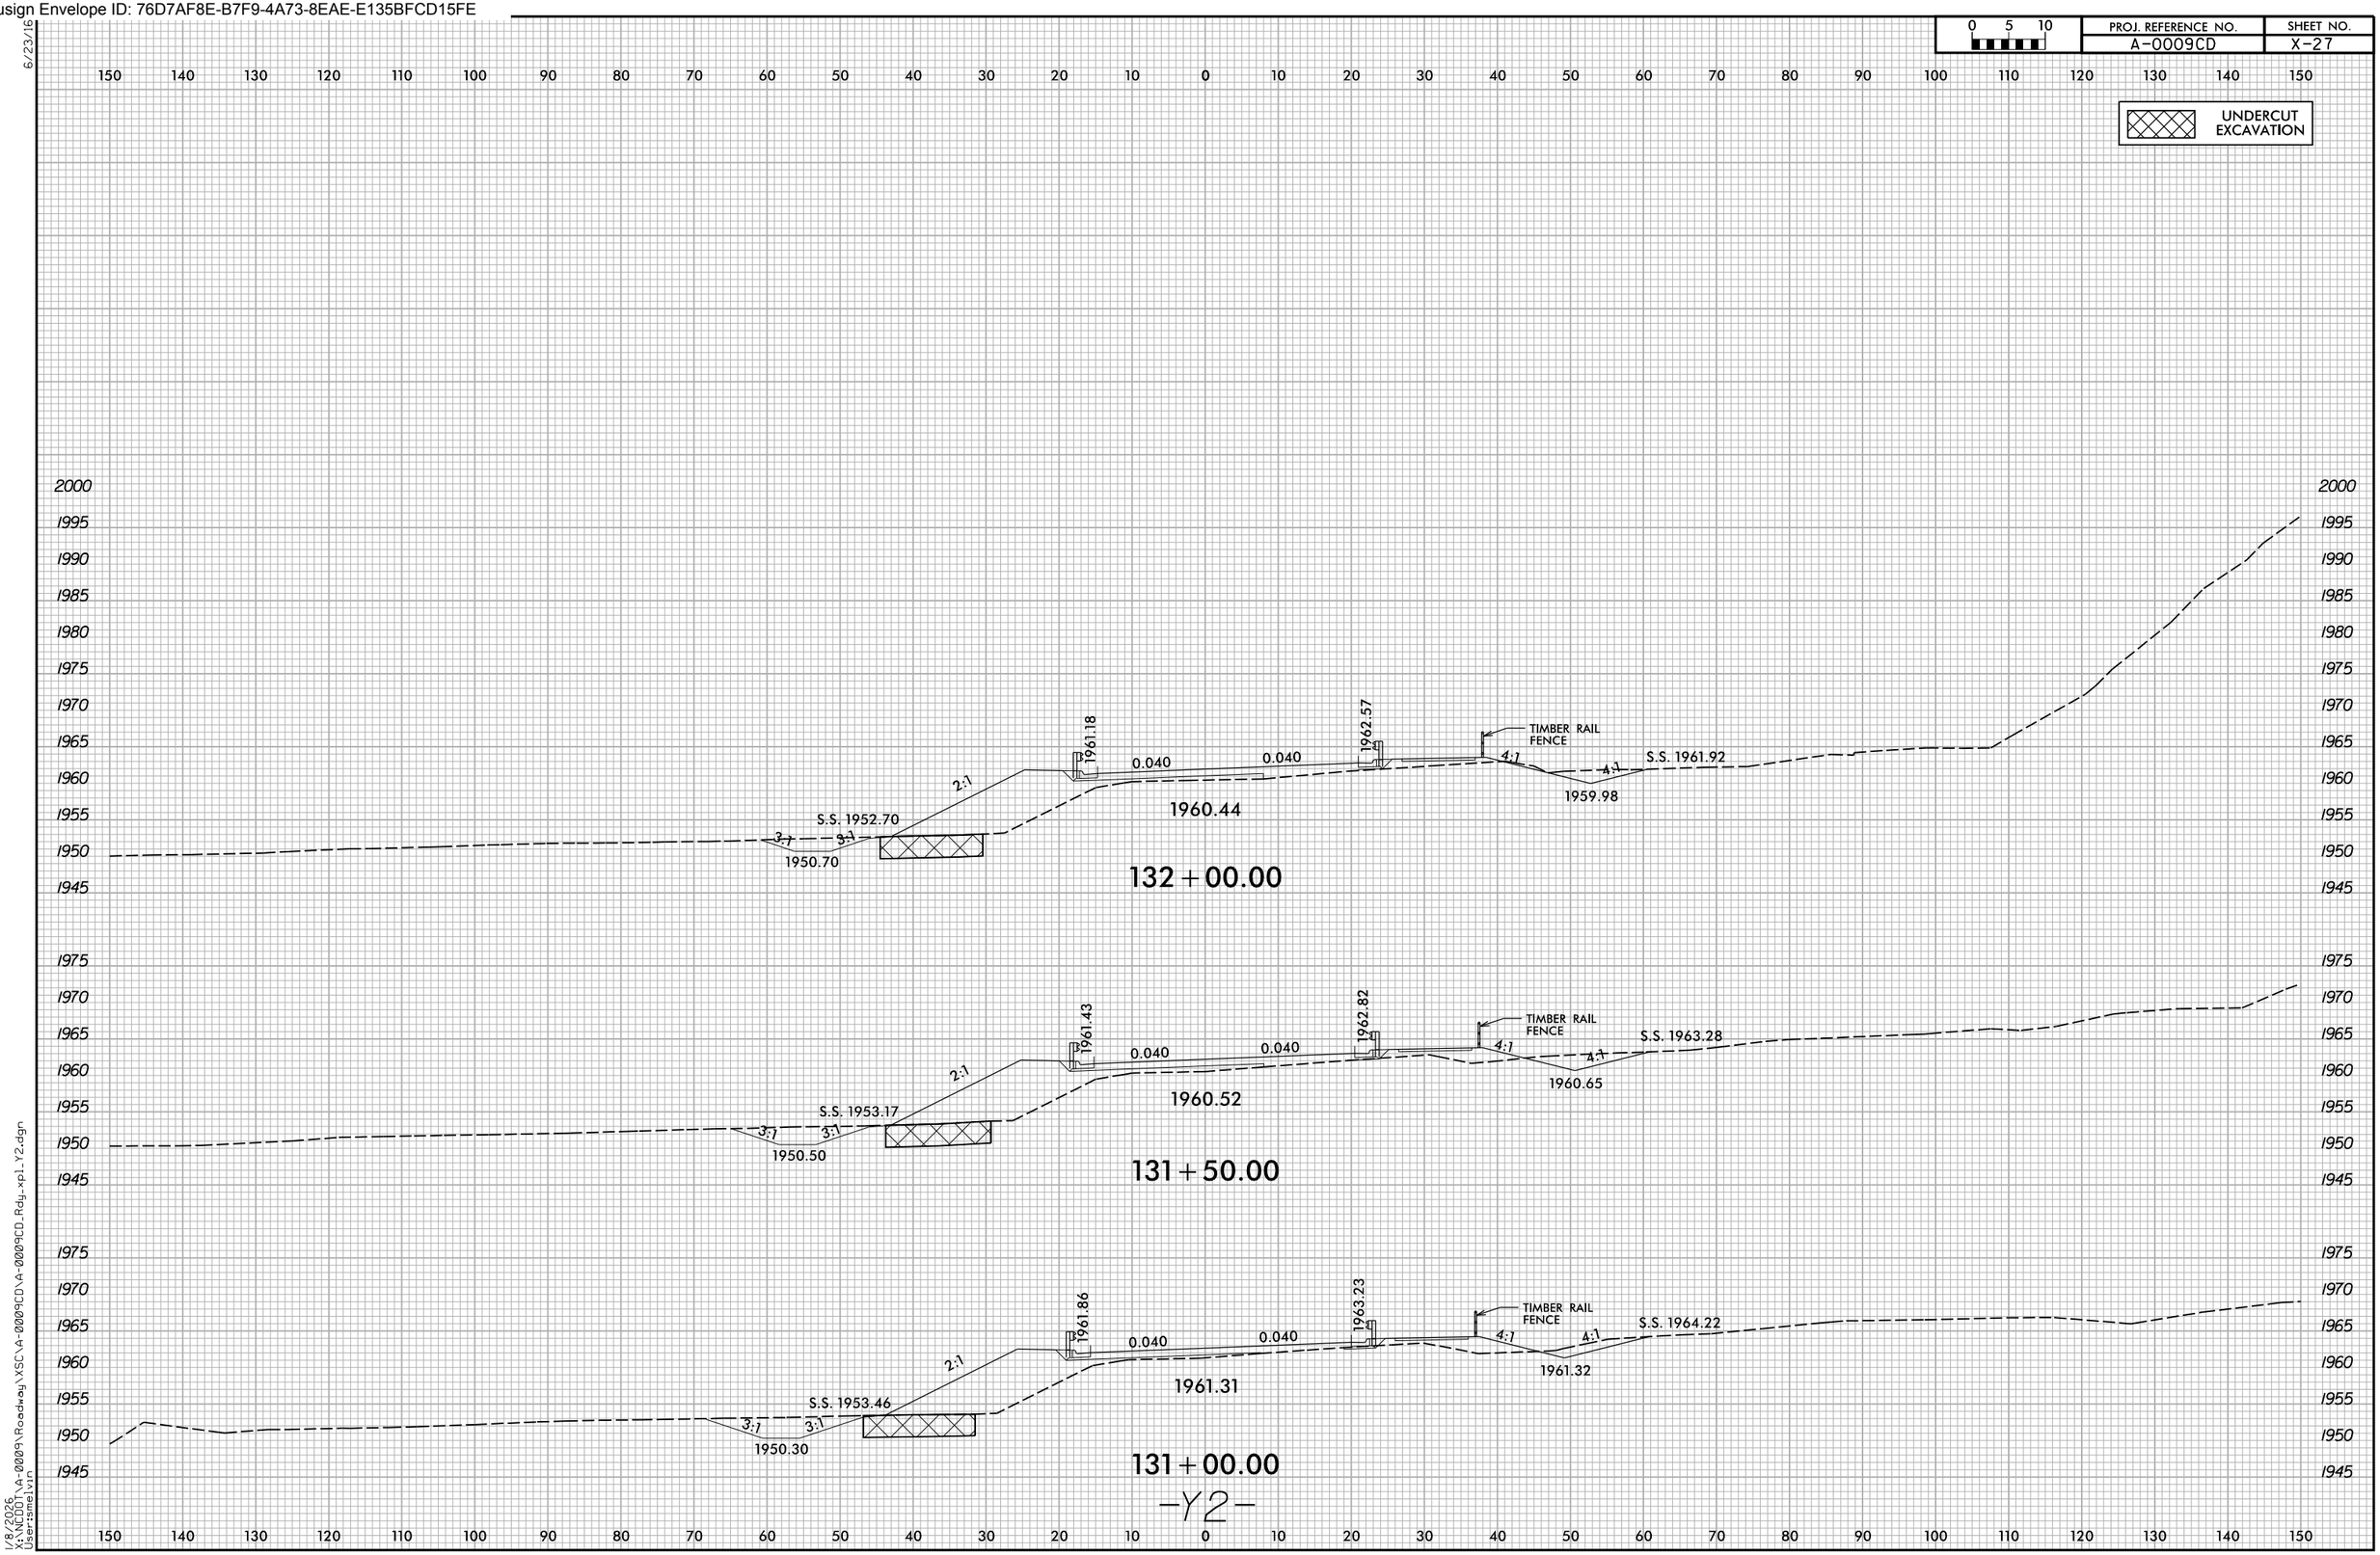

1/8/2026
X:\NCDOT\A-0009\Roadway\XSC\A-0009CD\A-0009CD_Rdy_xpl_Y2.dgn
User:smelvin

Docusign Envelope ID: 76D7AF8E-B7F9-4A73-8EAE-E135BFCD15FE

6/23/16

0 5 10	PROJ. REFERENCE NO.	SHEET NO.
	A-0009CD	X-28

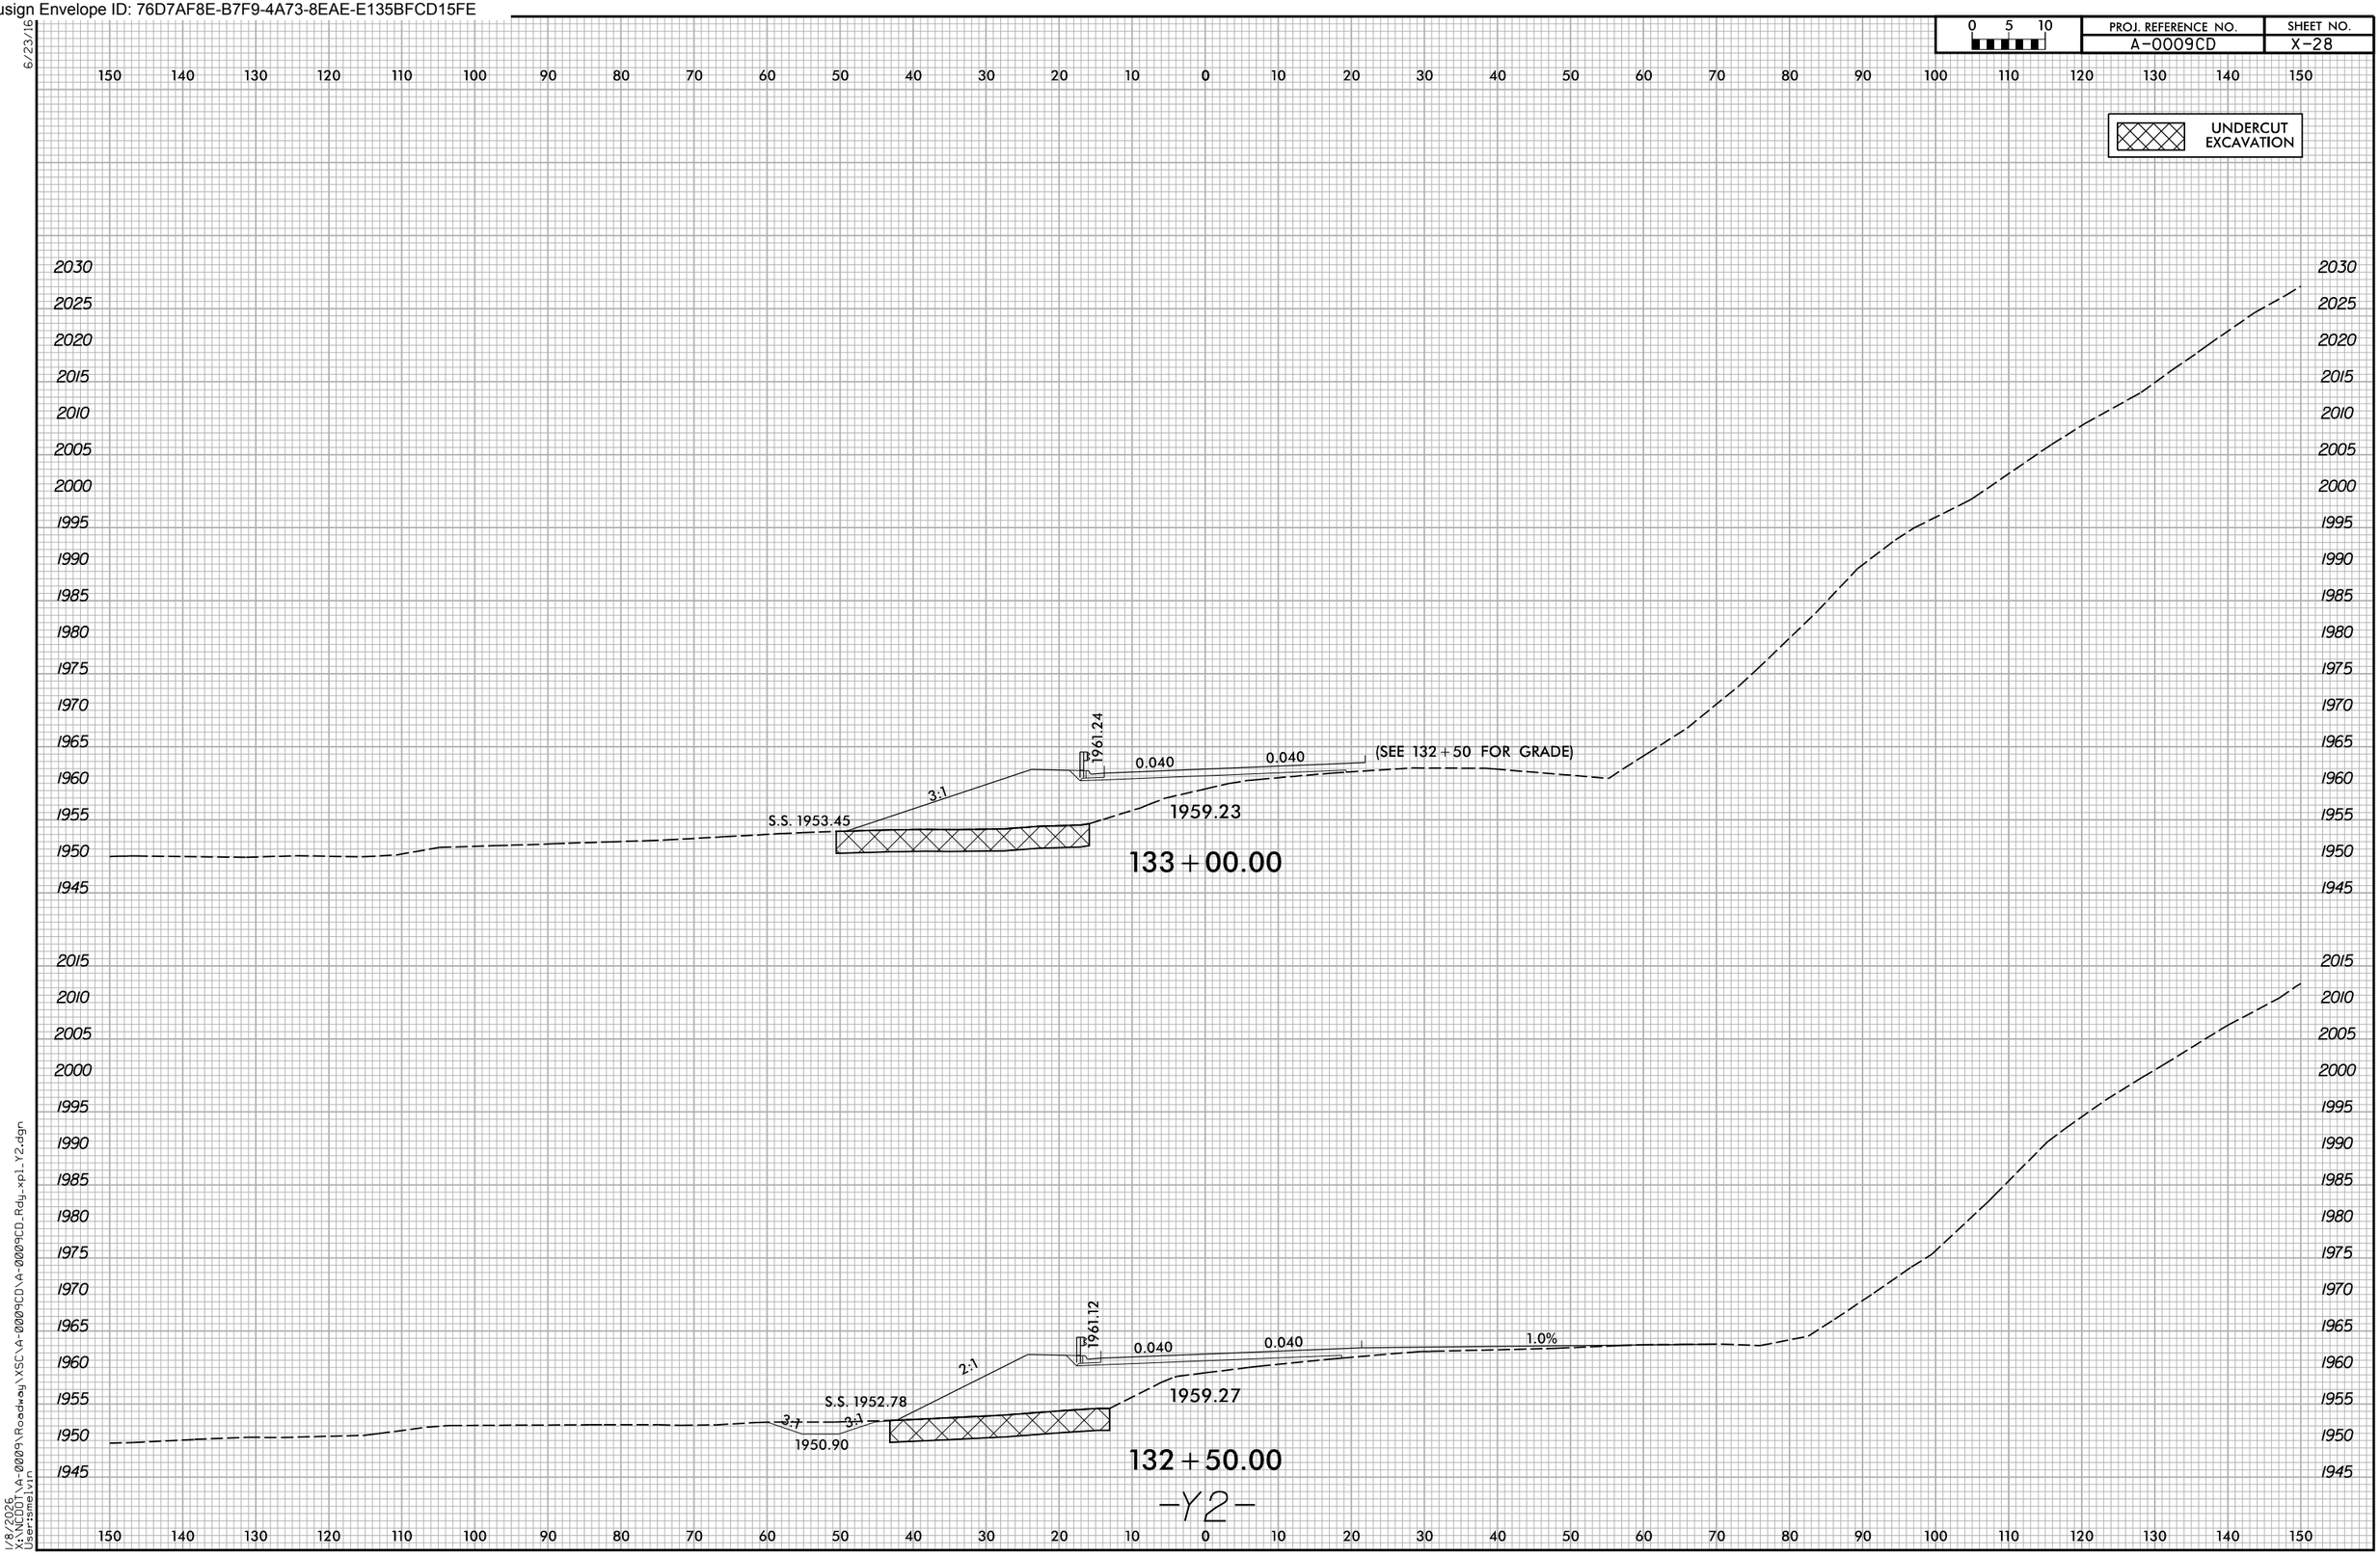

1/8/2026
X:\NCDOT\A-0009\Roadway\XSC\A-0009CD\A-0009CD_Rdy_xpl_Y2.dgn
User:smelvin

Docusign Envelope ID: 76D7AF8E-B7F9-4A73-8EAE-E135BFCD15FE

6/23/16

0 5 10	PROJ. REFERENCE NO.	SHEET NO.
	A-0009CD	X-29

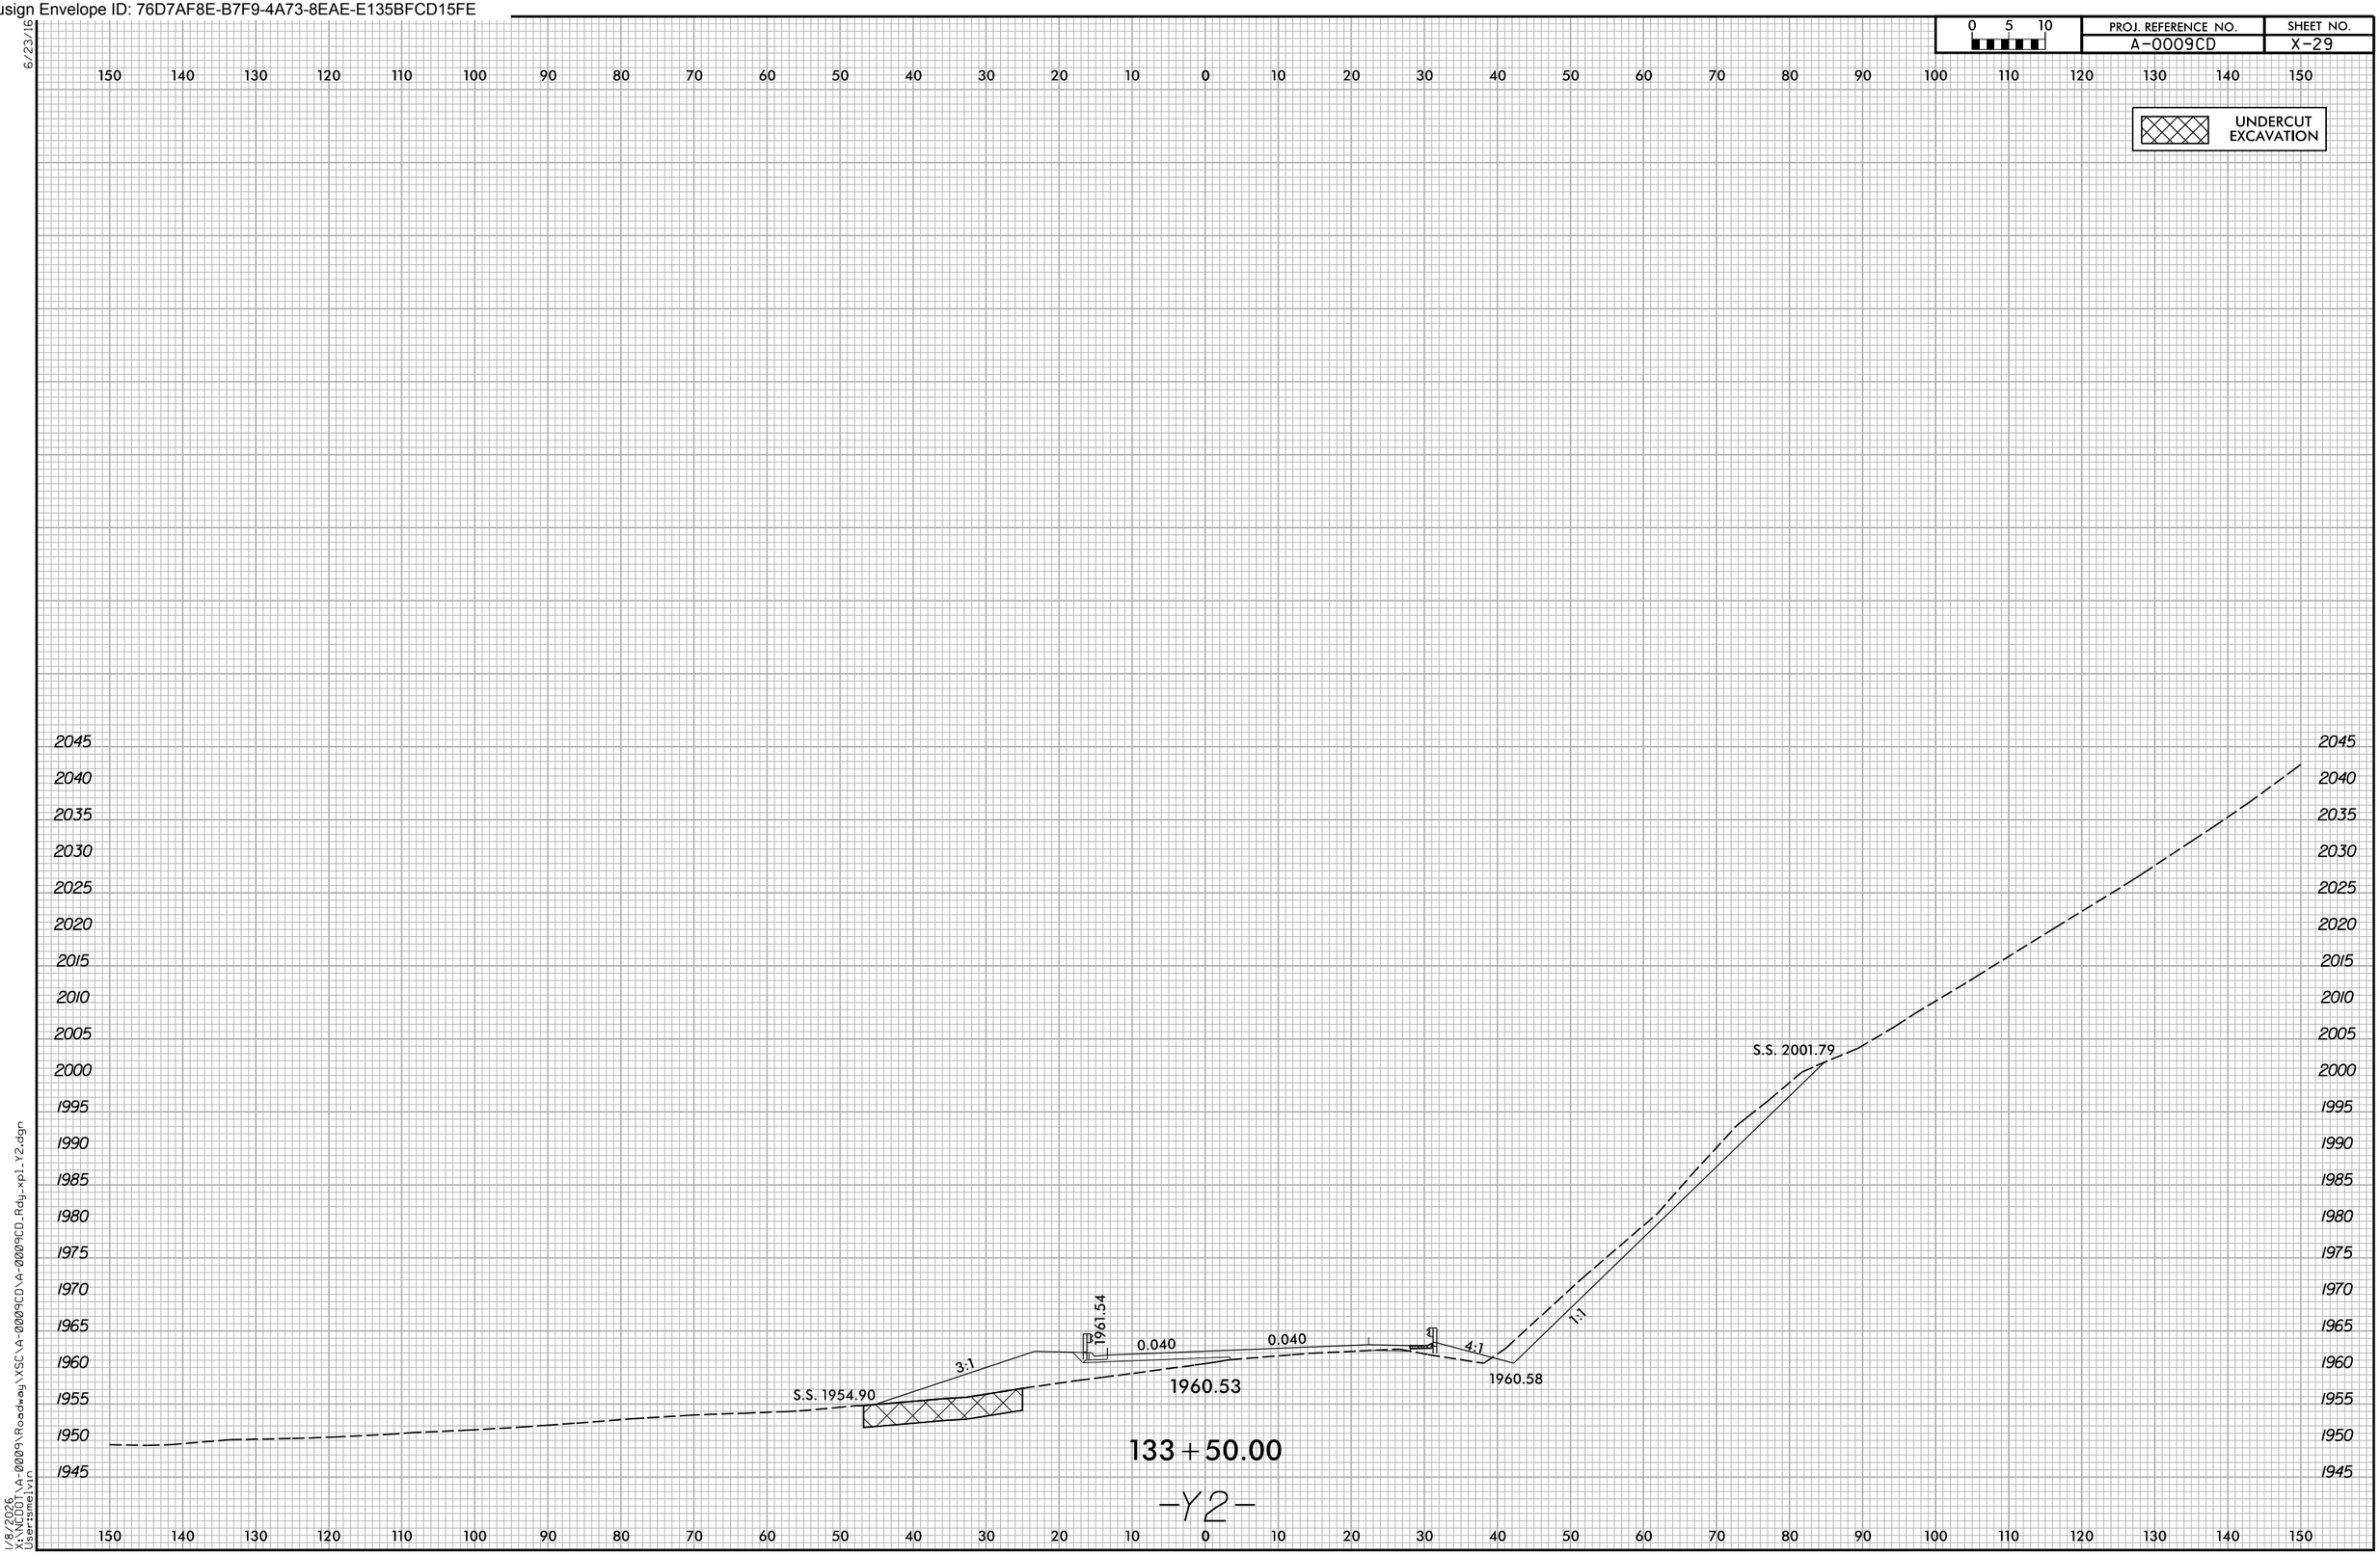

1/8/2026
X:\NCDOT\A-0009\Roadway\XSC\A-0009CD\A-0009CD_Rdg_xpl_Y2.dgn
User:smelvin

Docusign Envelope ID: 76D7AF8E-B7F9-4A73-8EAE-E135BFCD15FE

6/23/16

0 5 10	PROJ. REFERENCE NO.	SHEET NO.
	A-0009CD	X-30

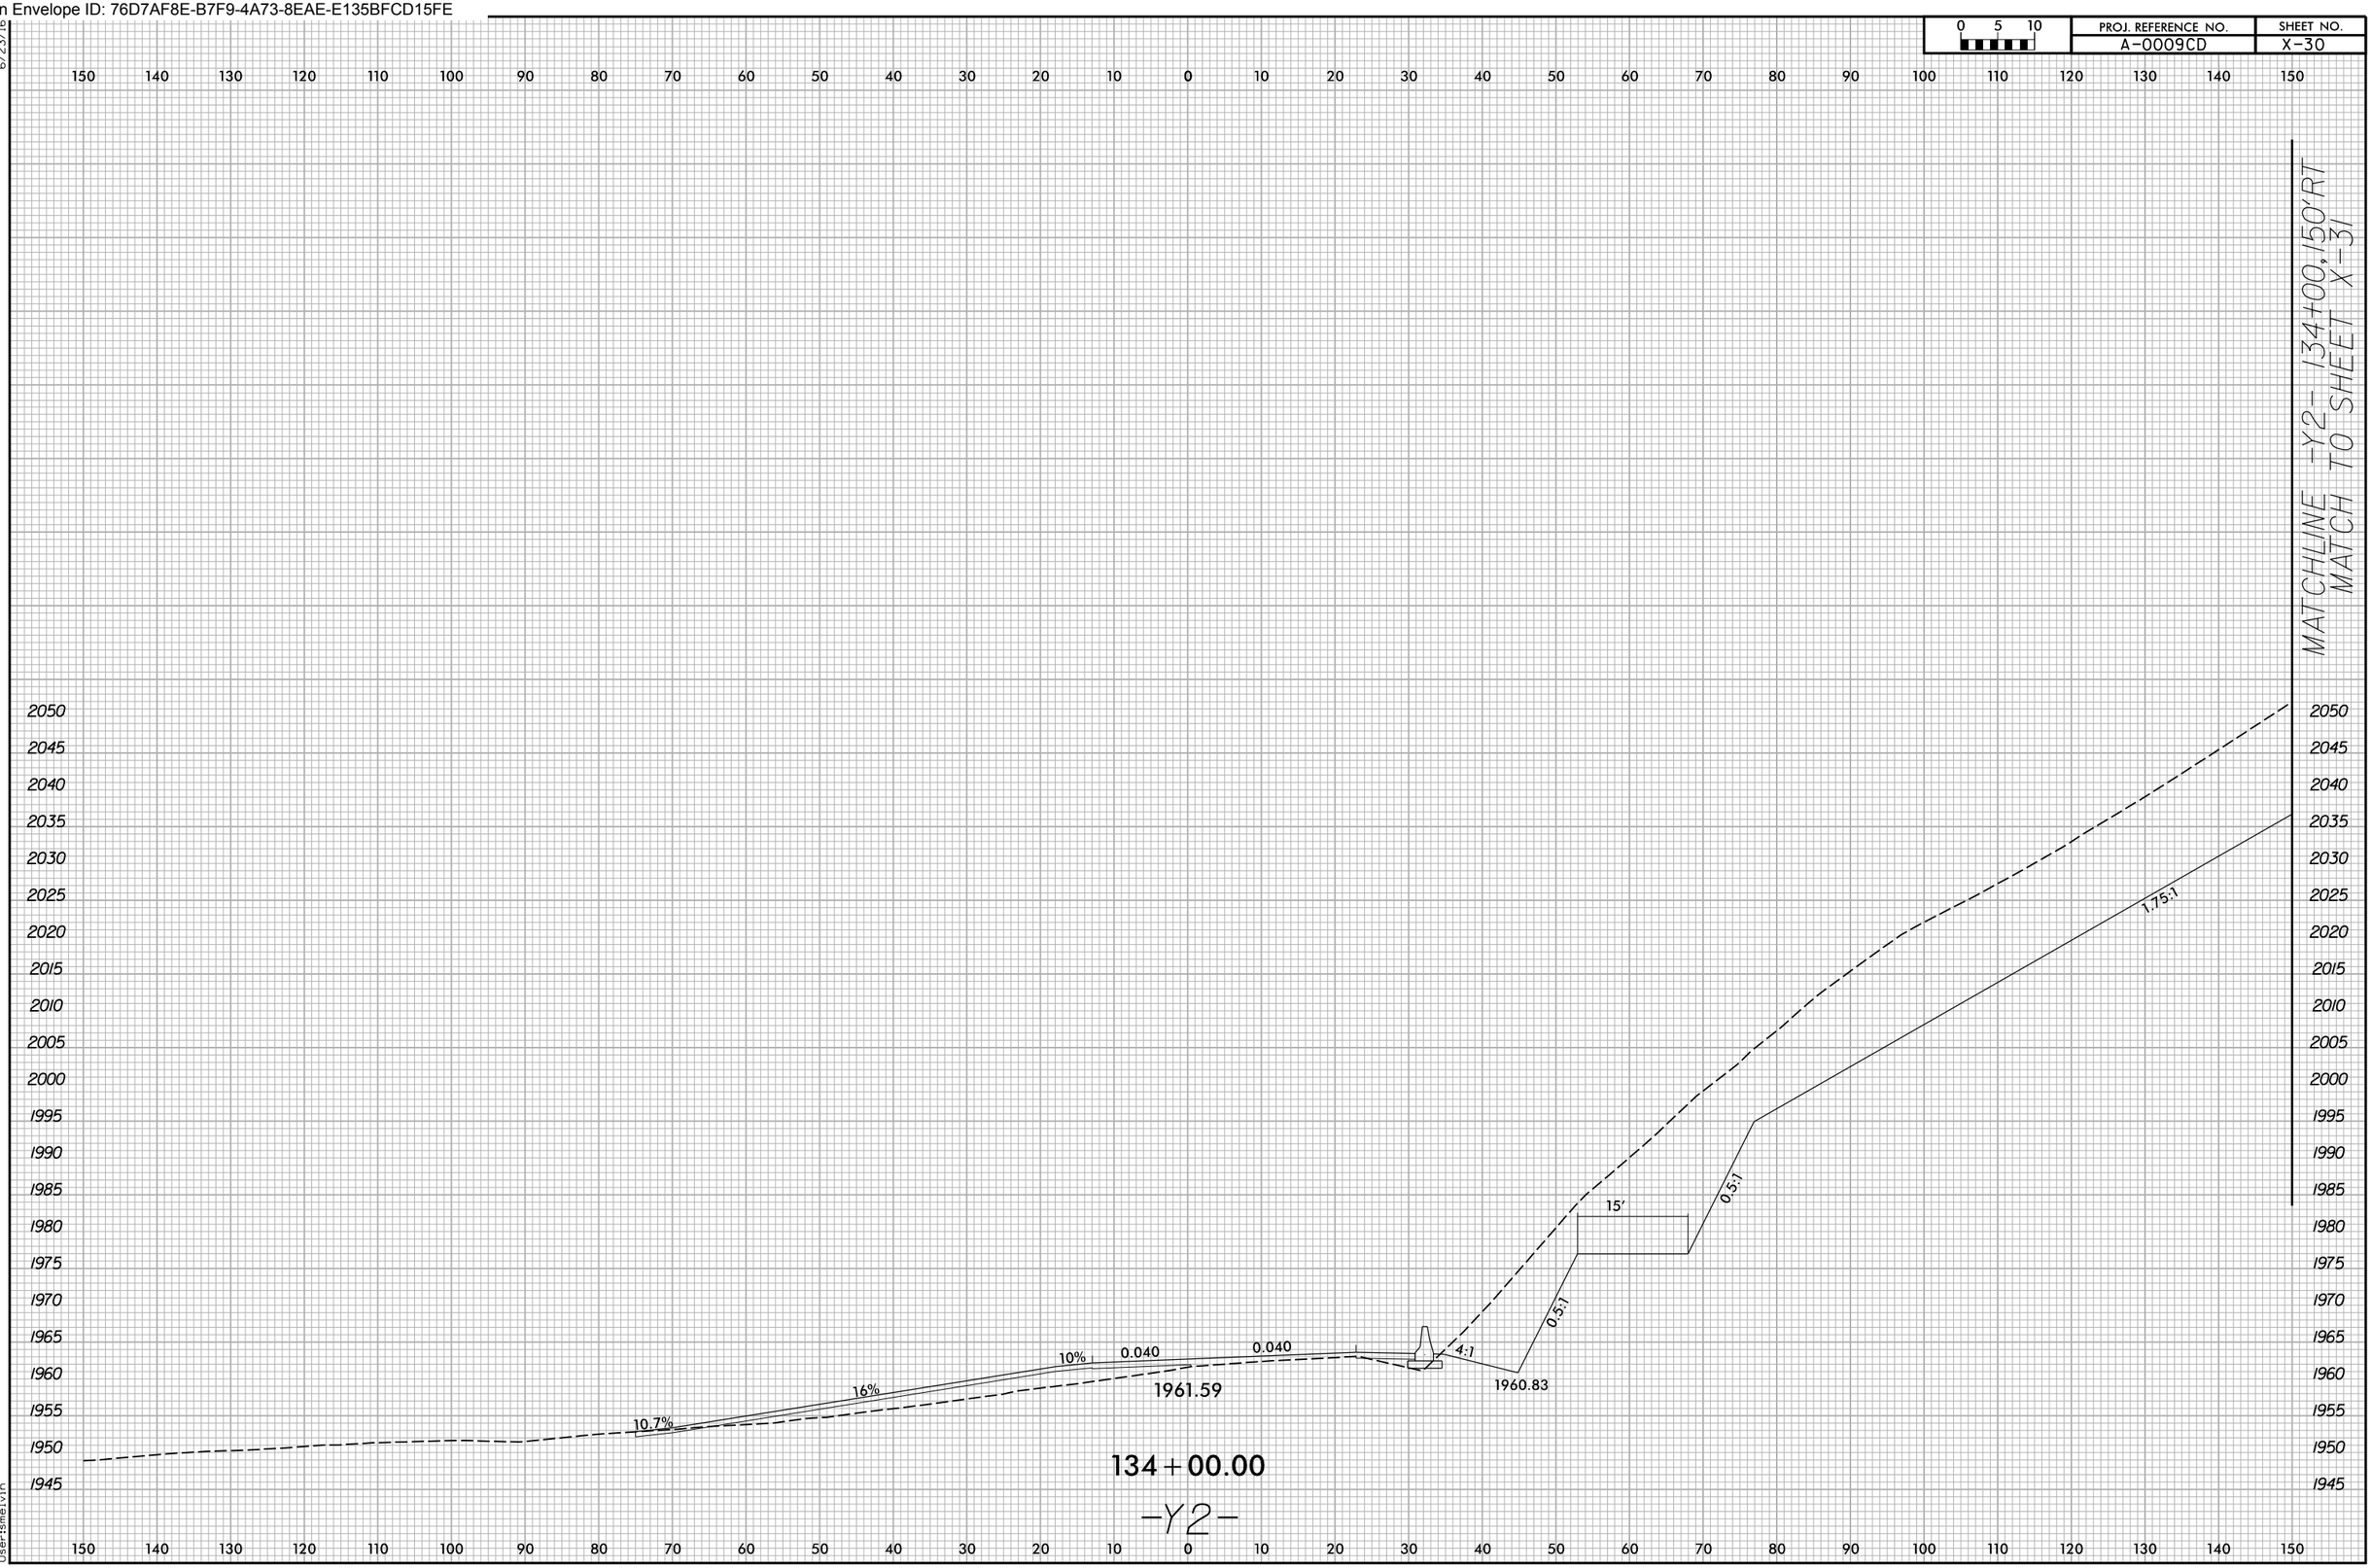

1/14/2026
X:\NCDOT\A-0009\Roadway\XSC\A-0009CD\A-0009CD_Rdy_xpl_Y2.dgn
Users\melvin

Docusign Envelope ID: 76D7AF8E-B7F9-4A73-8EAE-E135BFCD15FE

0 5 10	PROJ. REFERENCE NO.	SHEET NO.
	A-0009CD	X-31

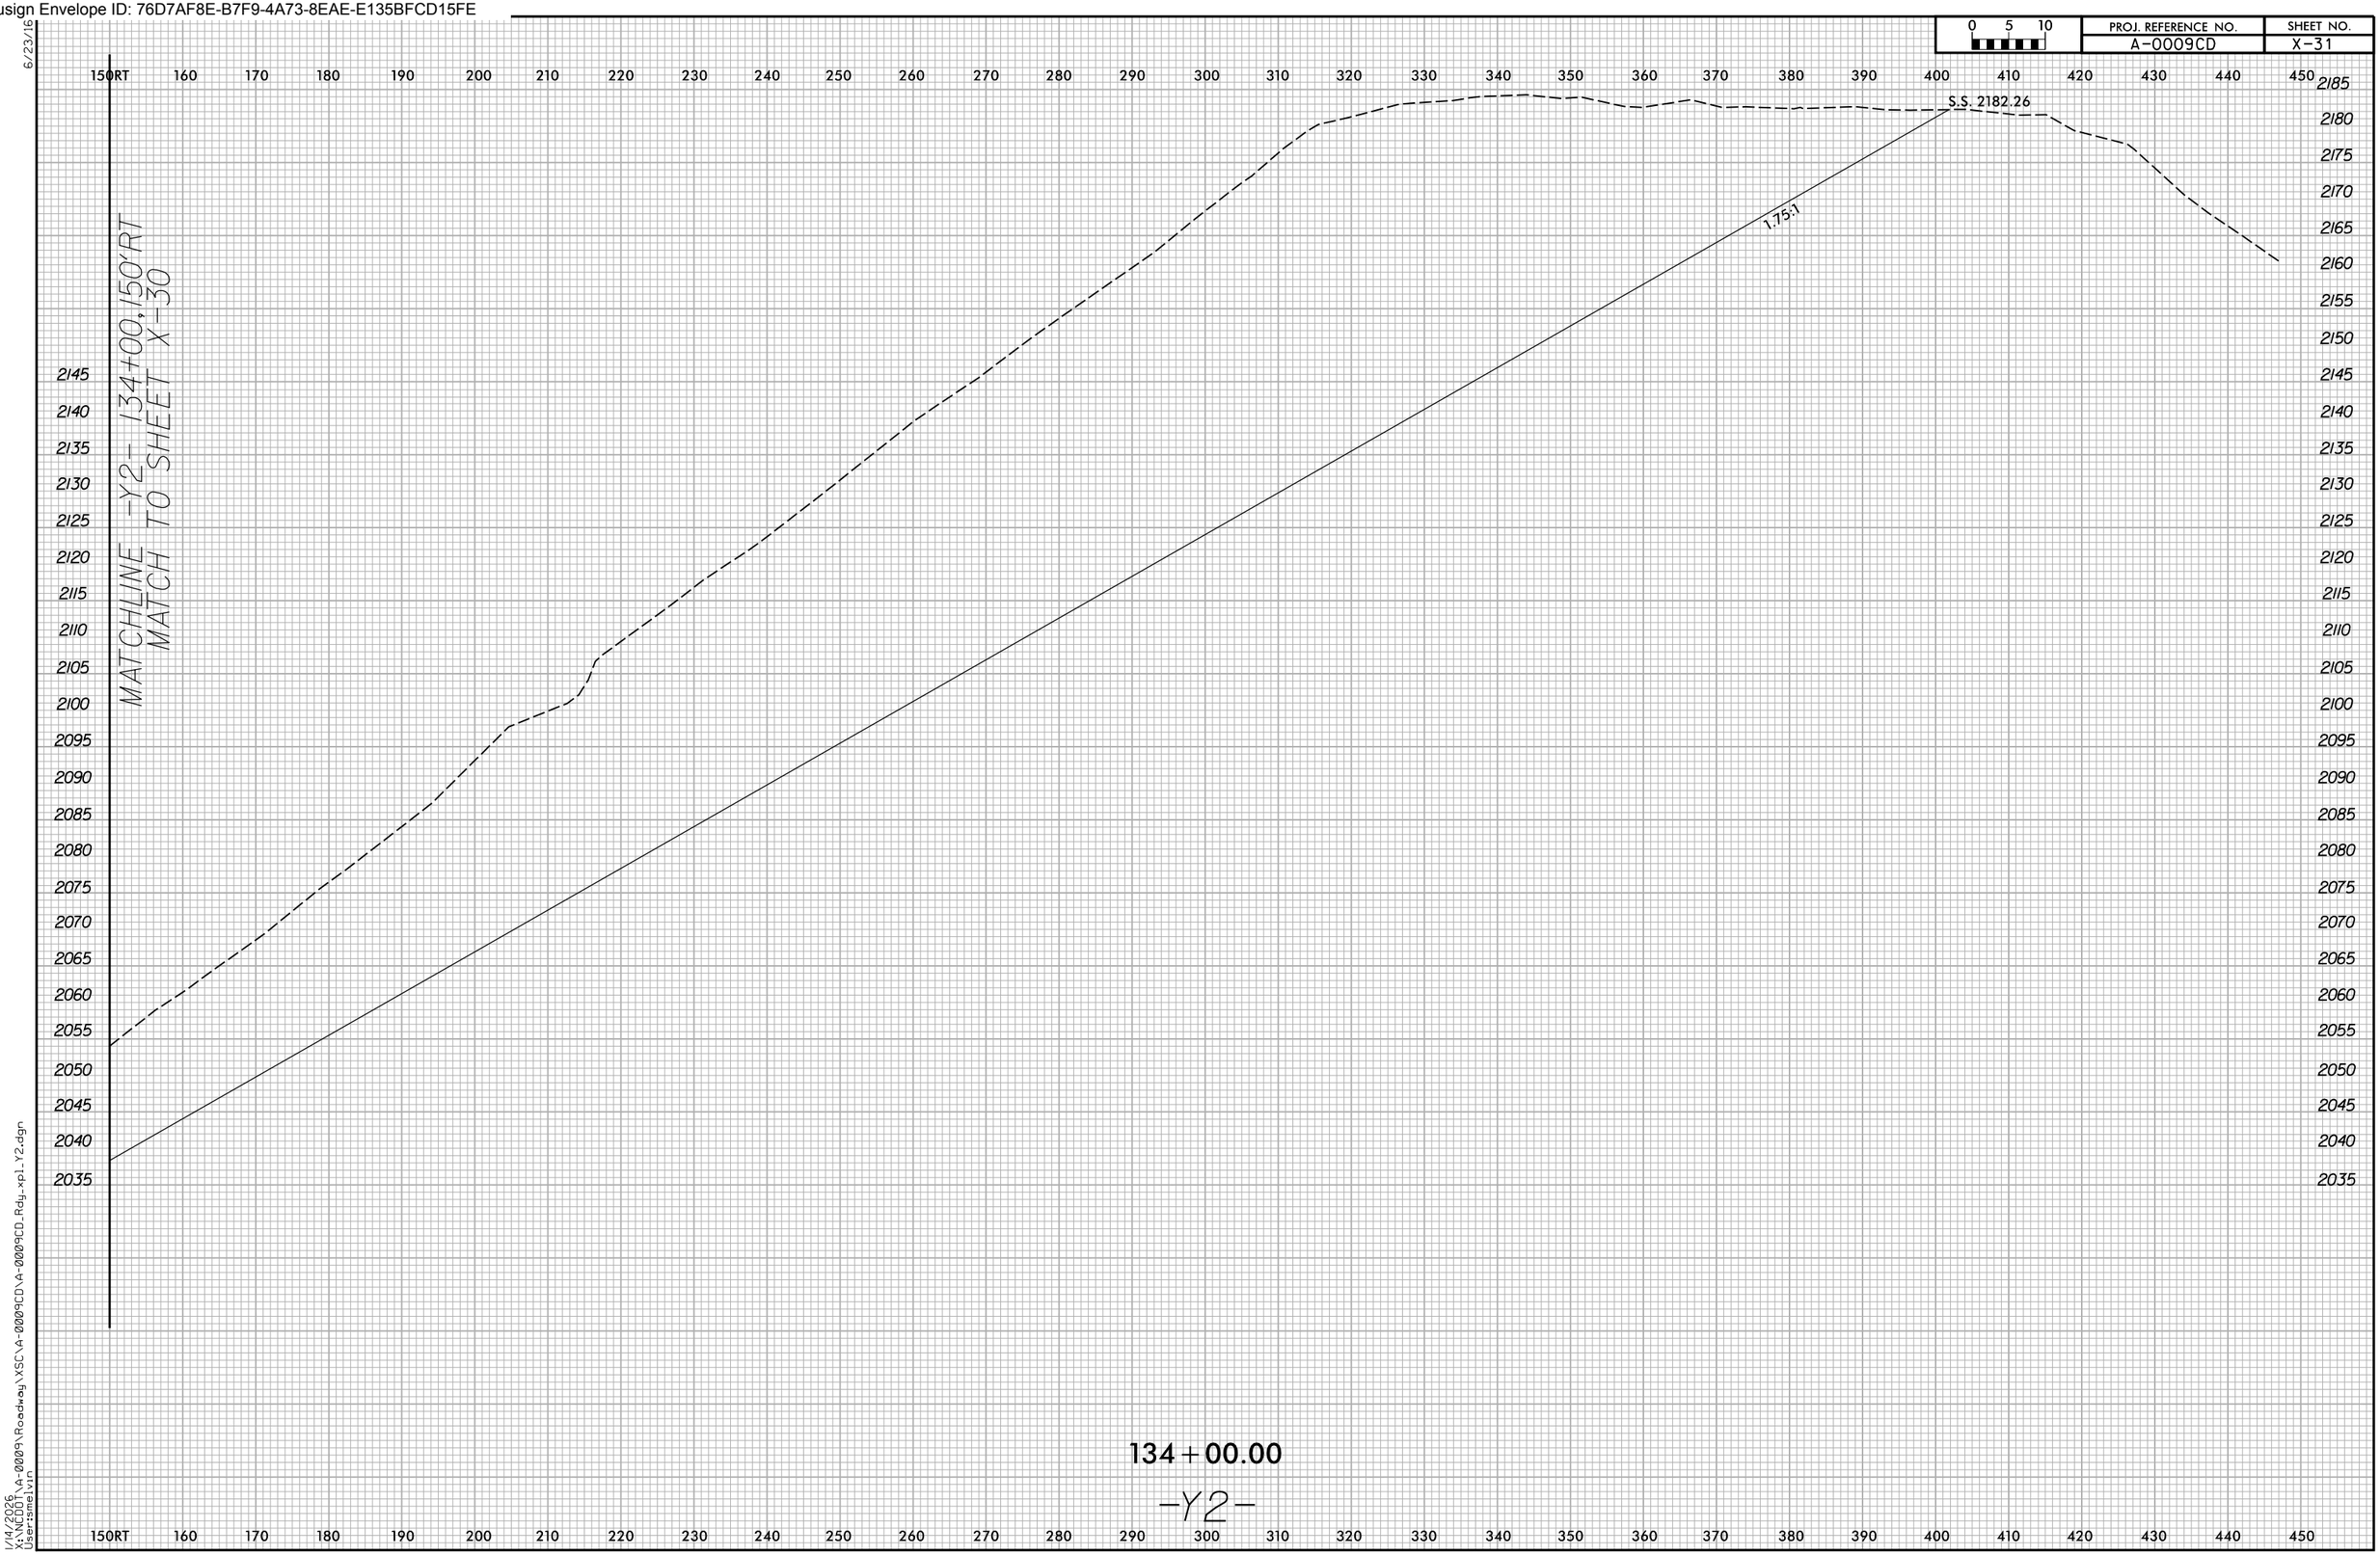

Docusign Envelope ID: 76D7AF8E-B7F9-4A73-8EAE-E135BFCD15FE

6/23/16

0 5 10	PROJ. REFERENCE NO.	SHEET NO.
	A-0009CD	X-32

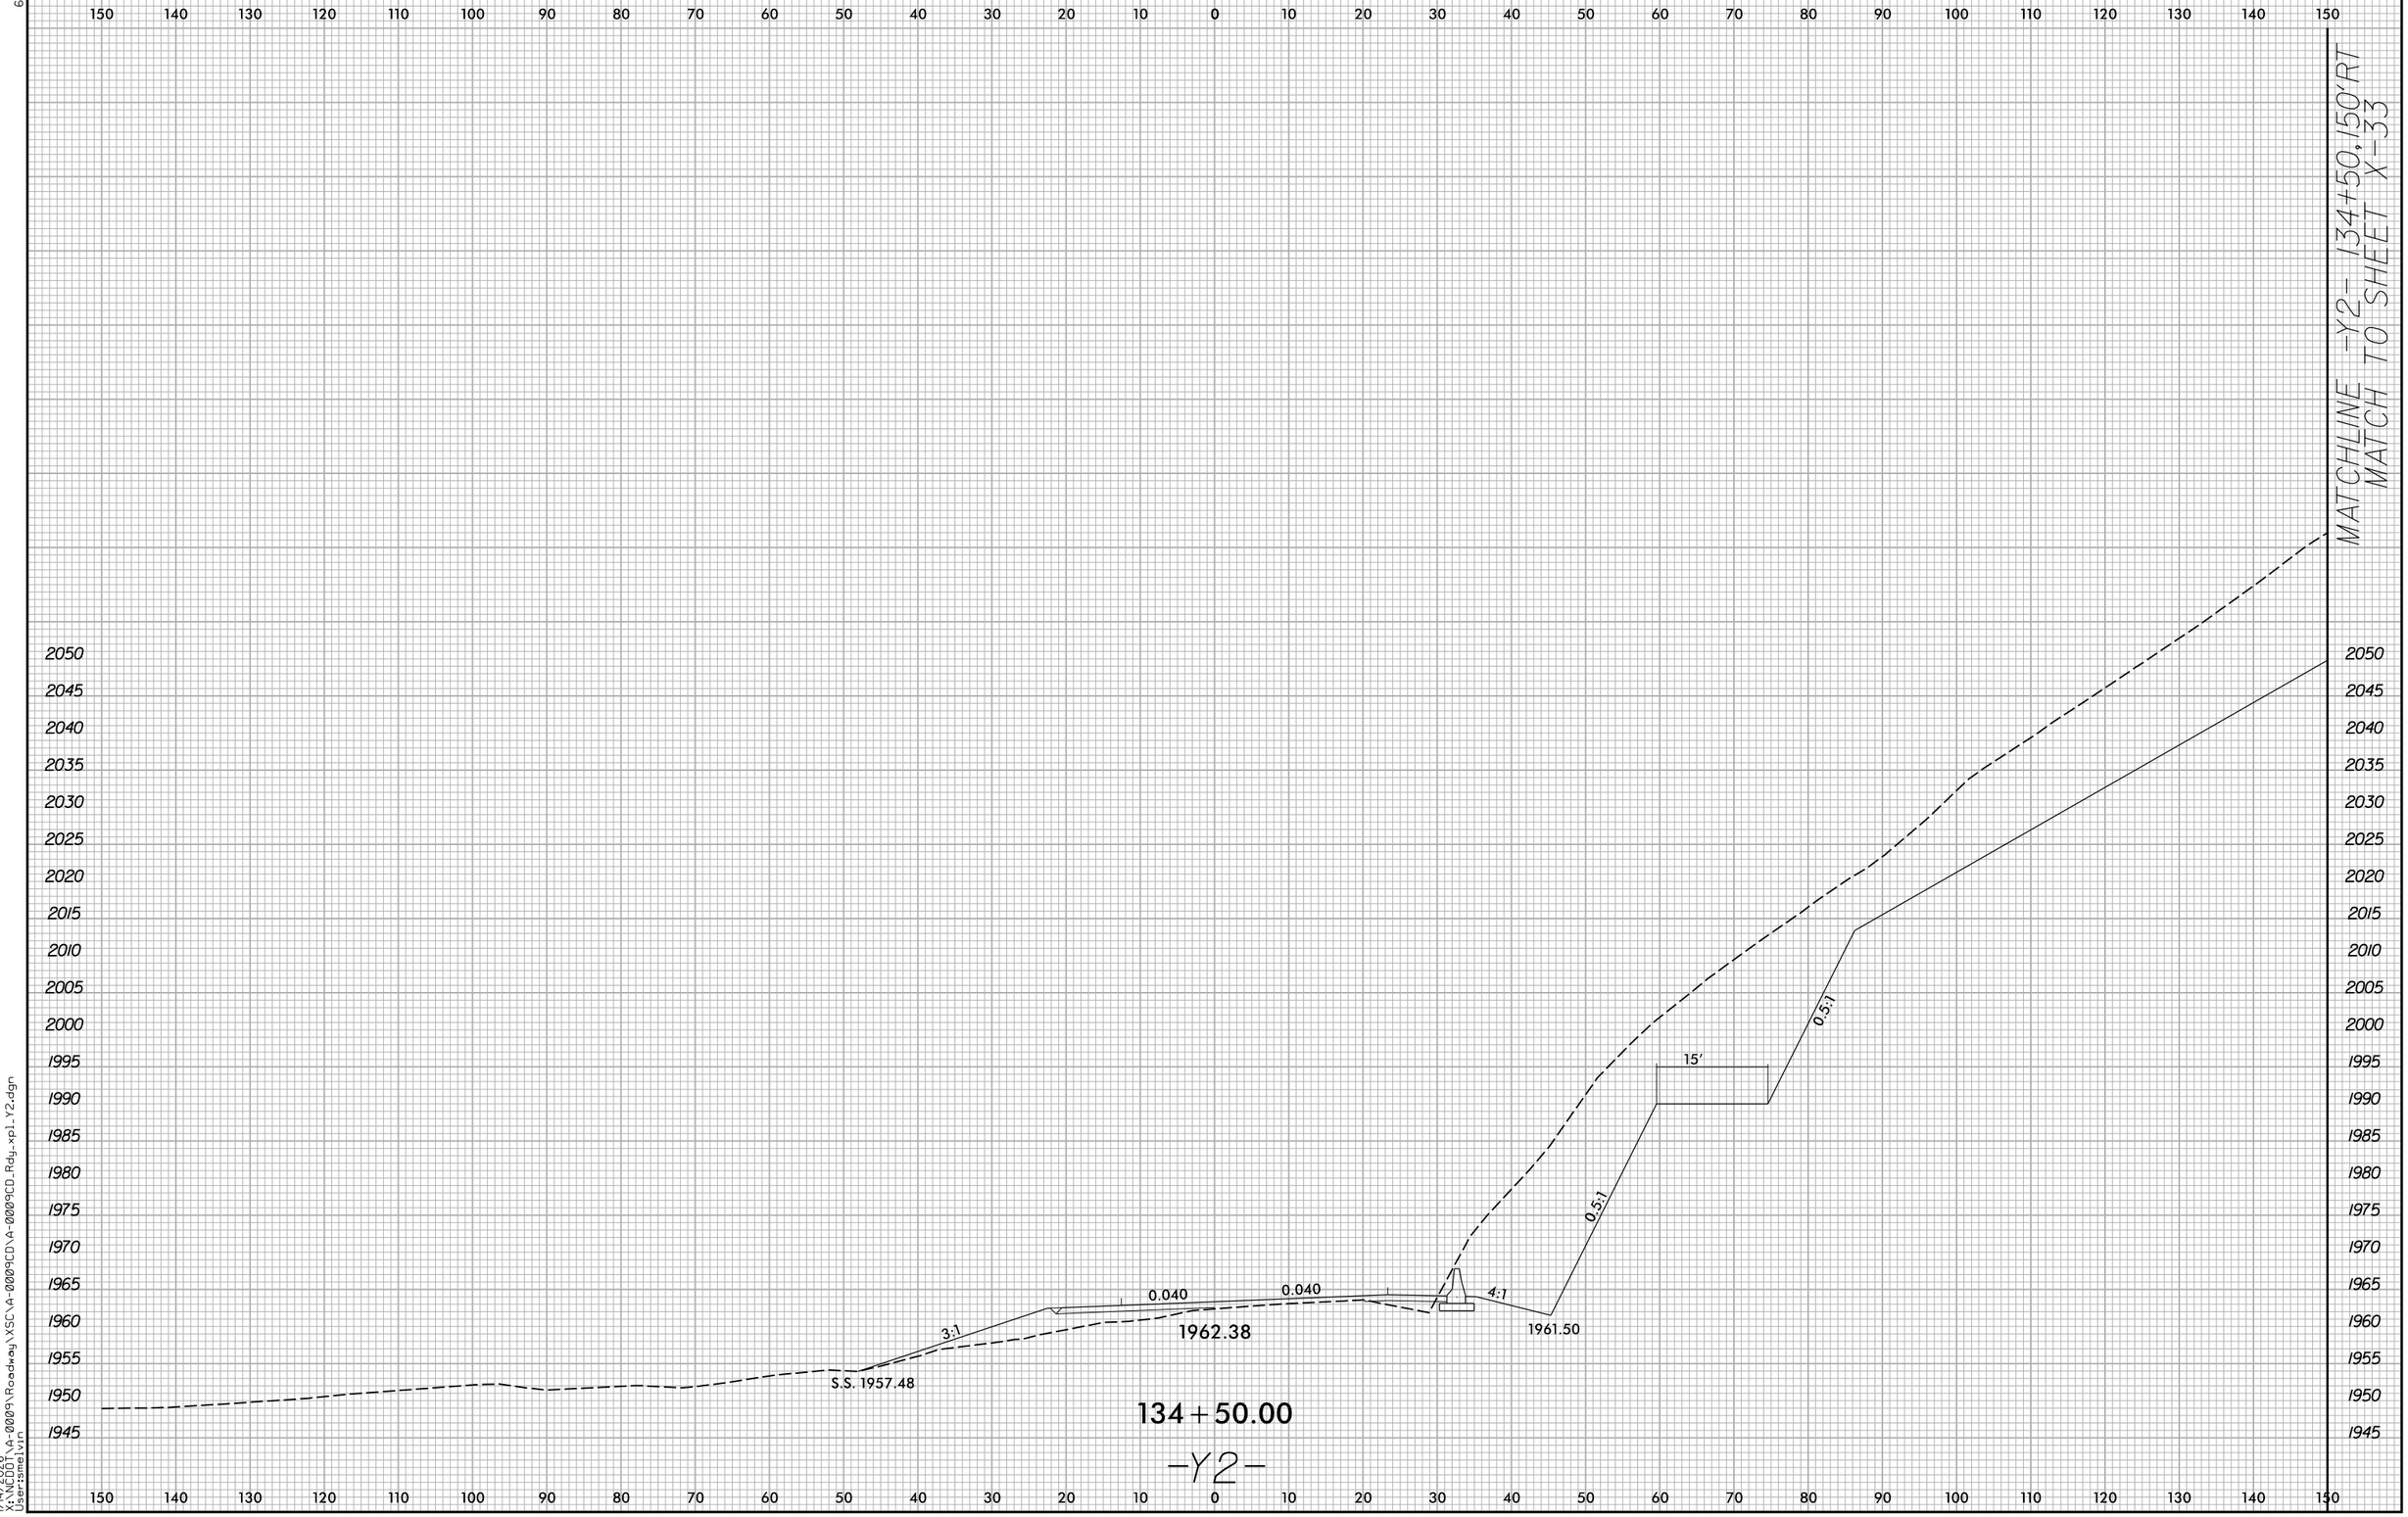

1/14/2026
X:\NCDOT\A-0009\Roadway\XSC\A-0009CD\A-0009CD_Rdg_xpl_Y2.dgn
User:smelvin

Docusign Envelope ID: 76D7AF8E-B7F9-4A73-8EAE-E135BFCD15FE

0 5 10	PROJ. REFERENCE NO.	SHEET NO.
	A-0009CD	X-33

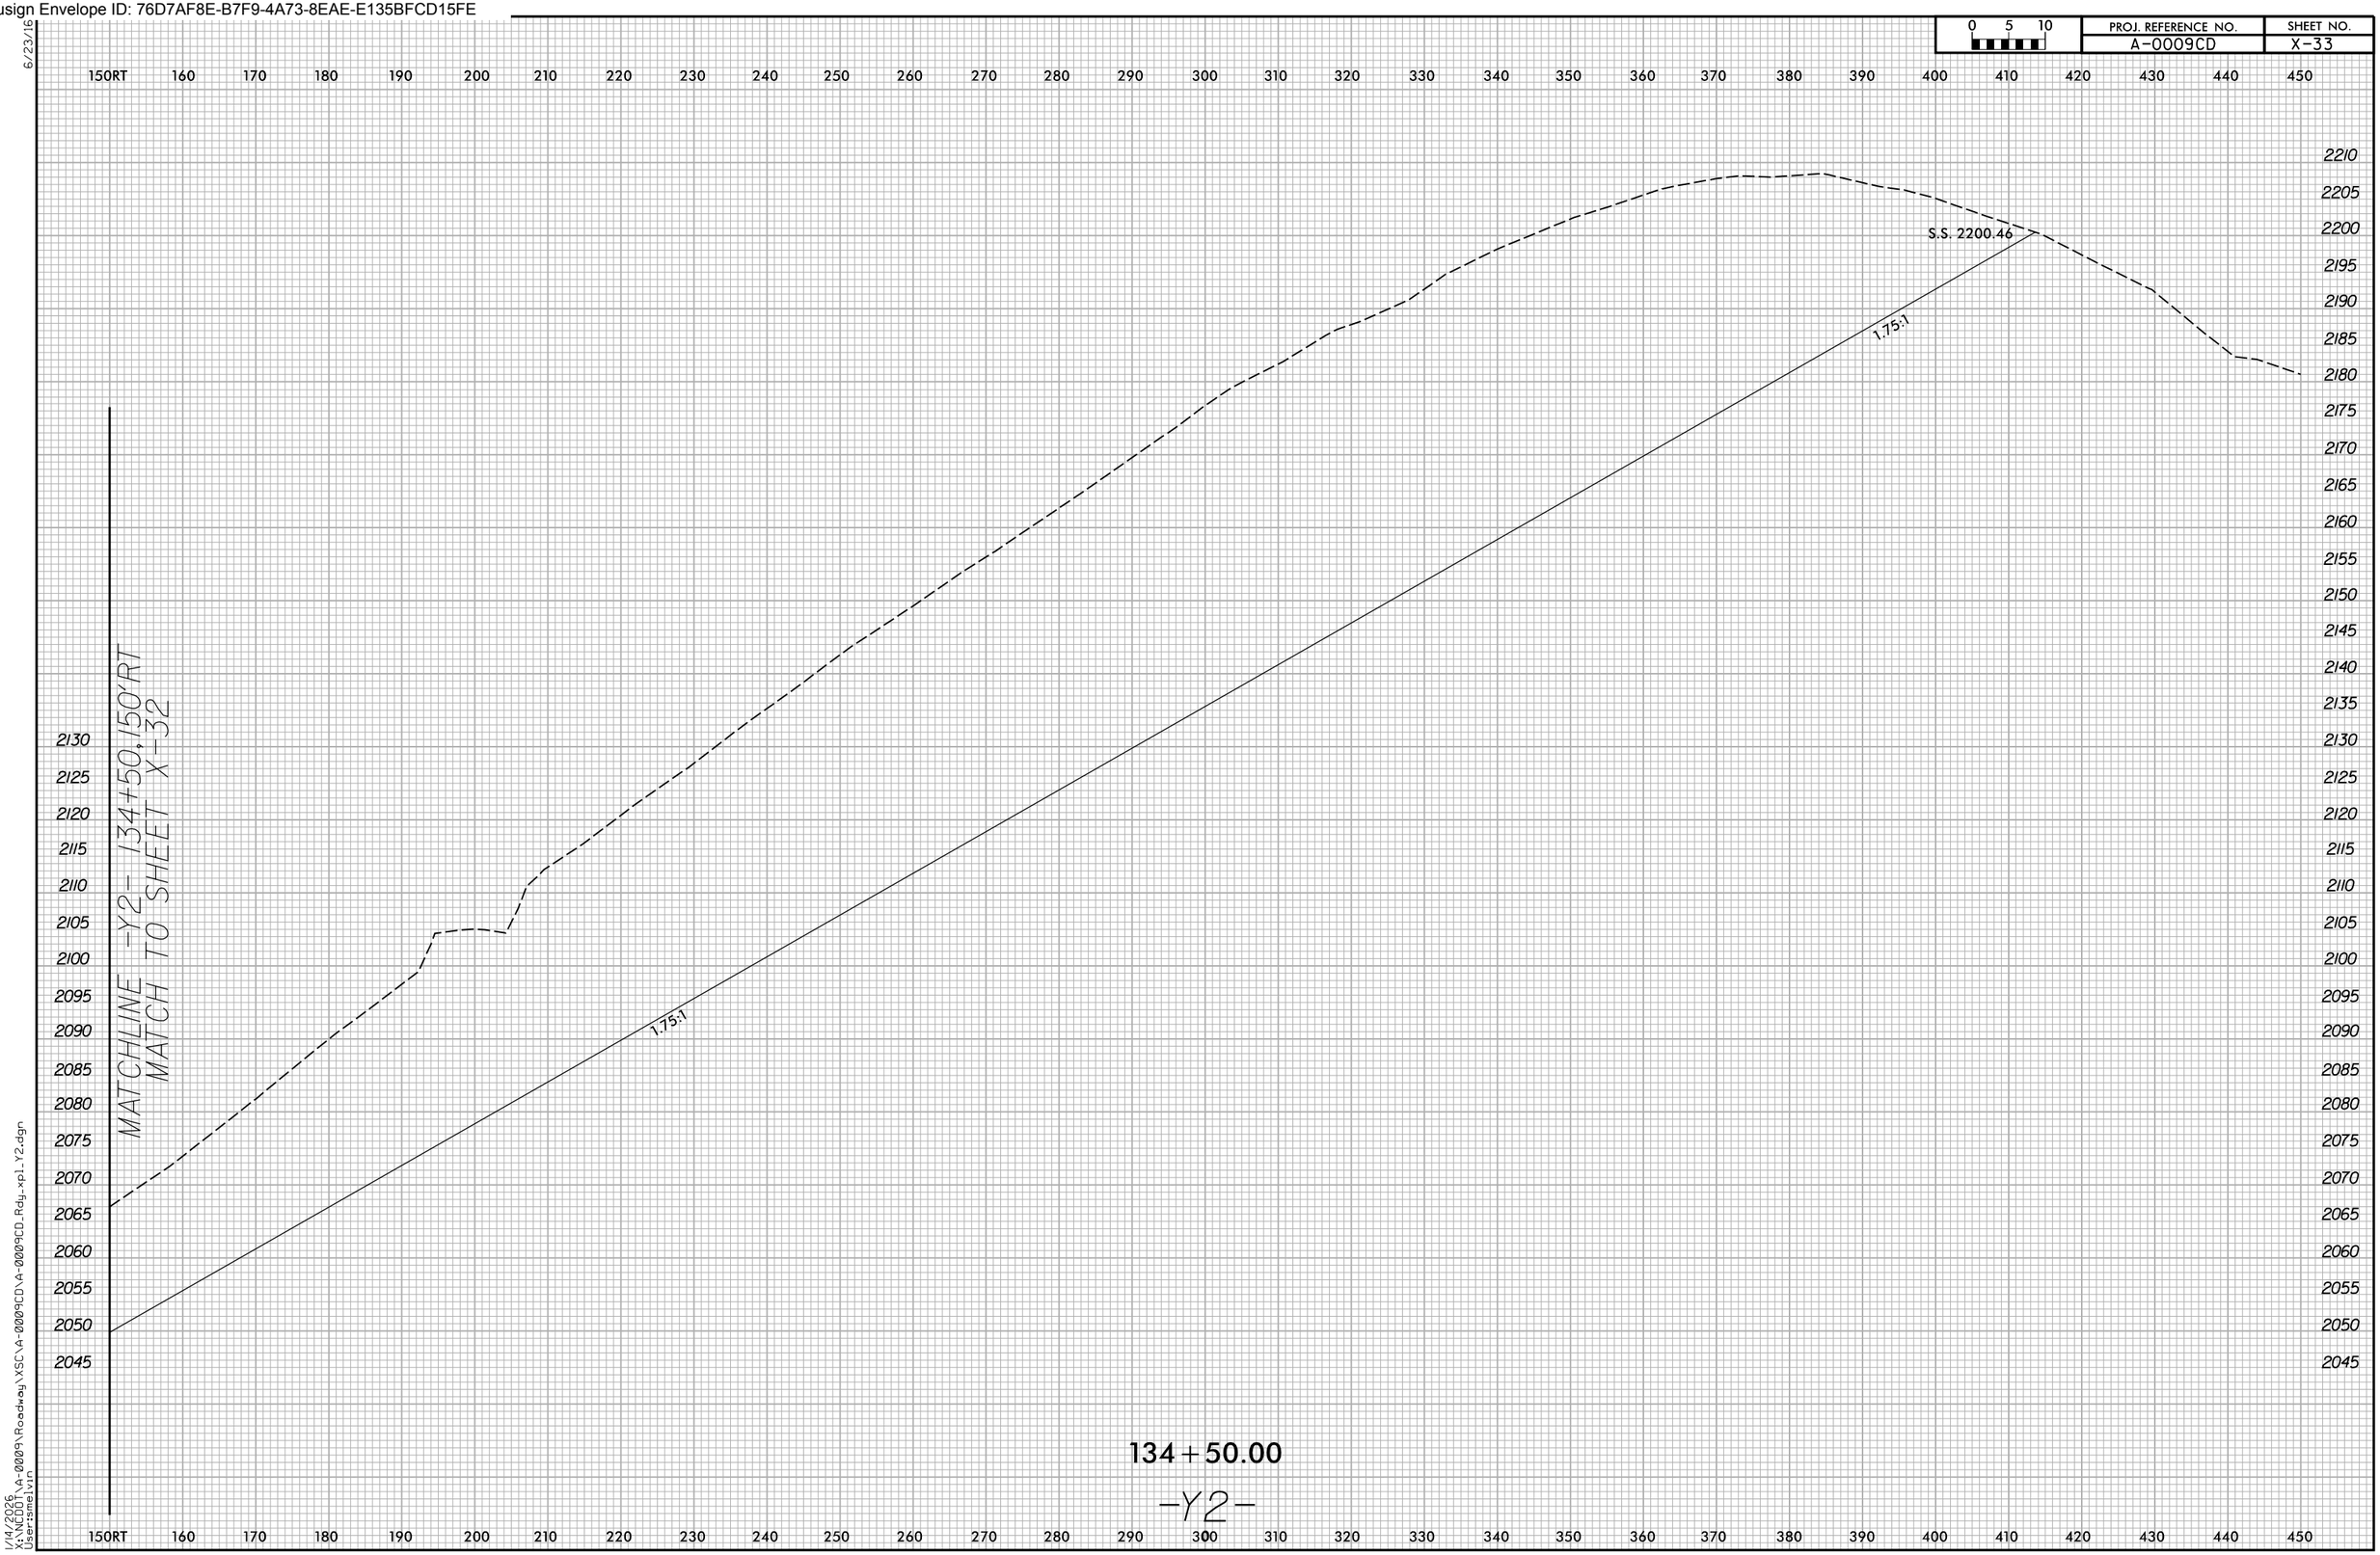

Docusign Envelope ID: 76D7AF8E-B7F9-4A73-8EAE-E135BFCD15FE

0 5 10	PROJ. REFERENCE NO.	SHEET NO.
	A-0009CD	X-34

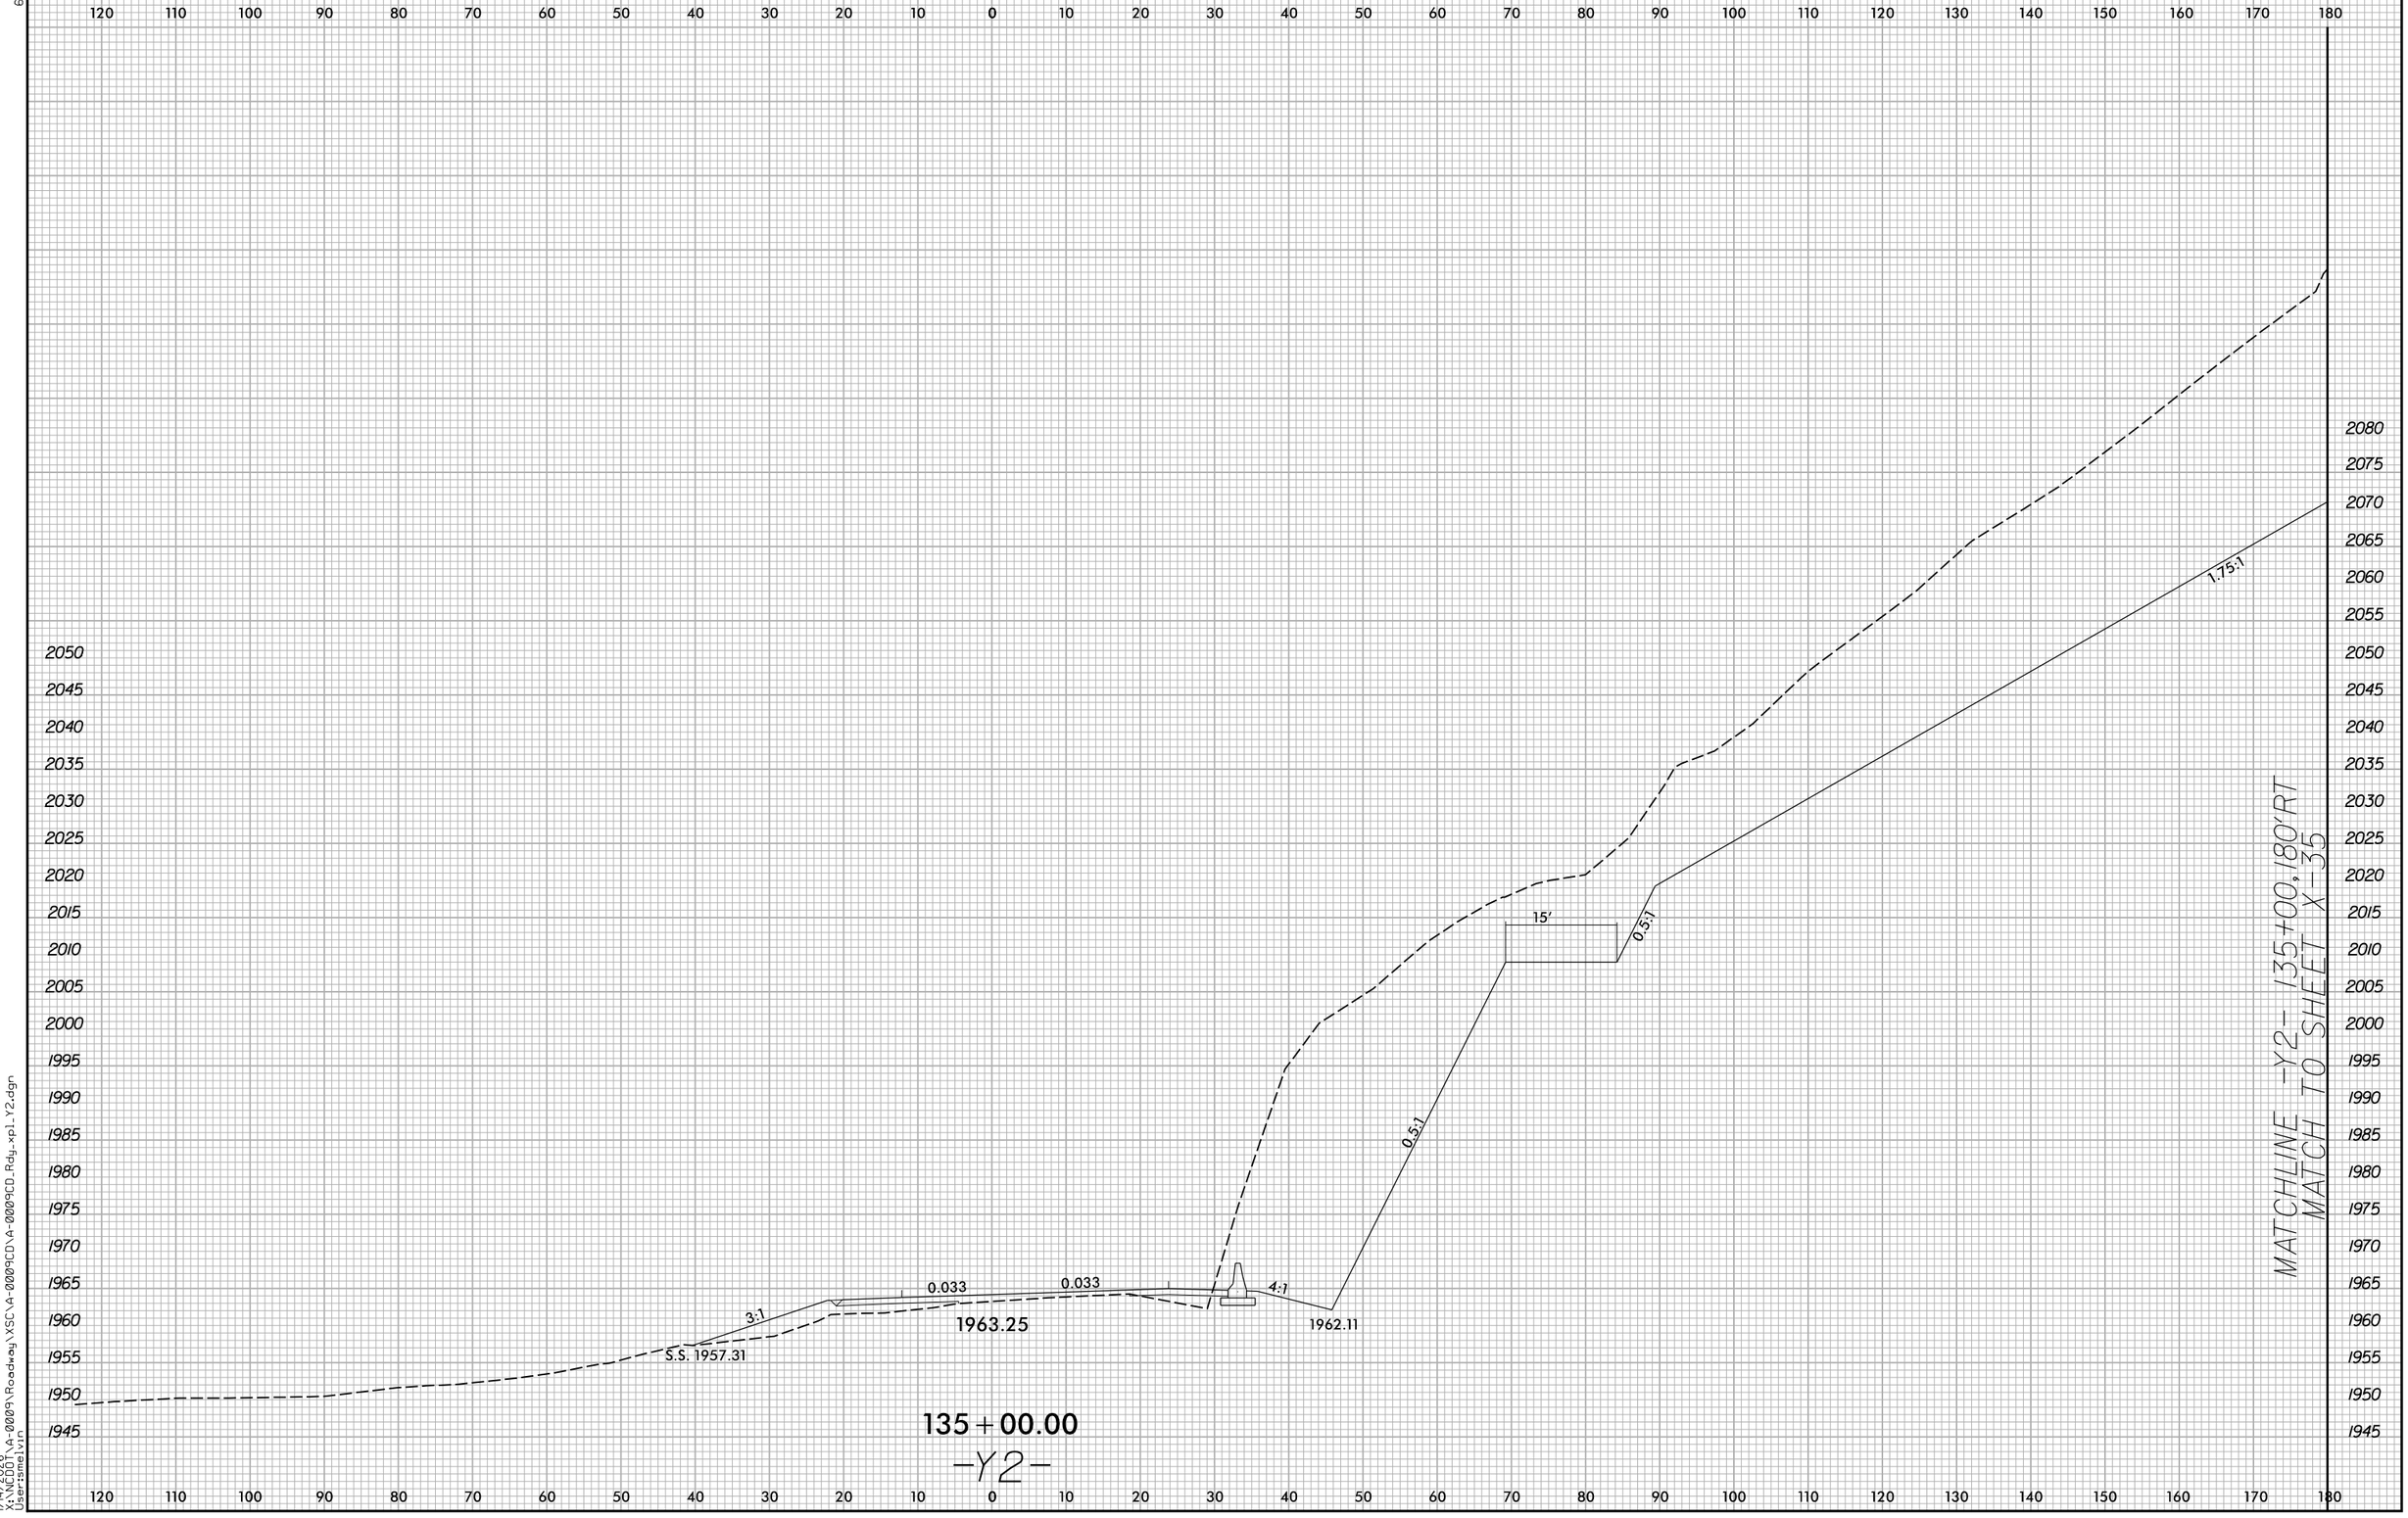

Docusign Envelope ID: 76D7AF8E-B7F9-4A73-8EAE-E135BFCD15FE

6/23/16

0 5 10	PROJ. REFERENCE NO.	SHEET NO.
	A-0009CD	X-35

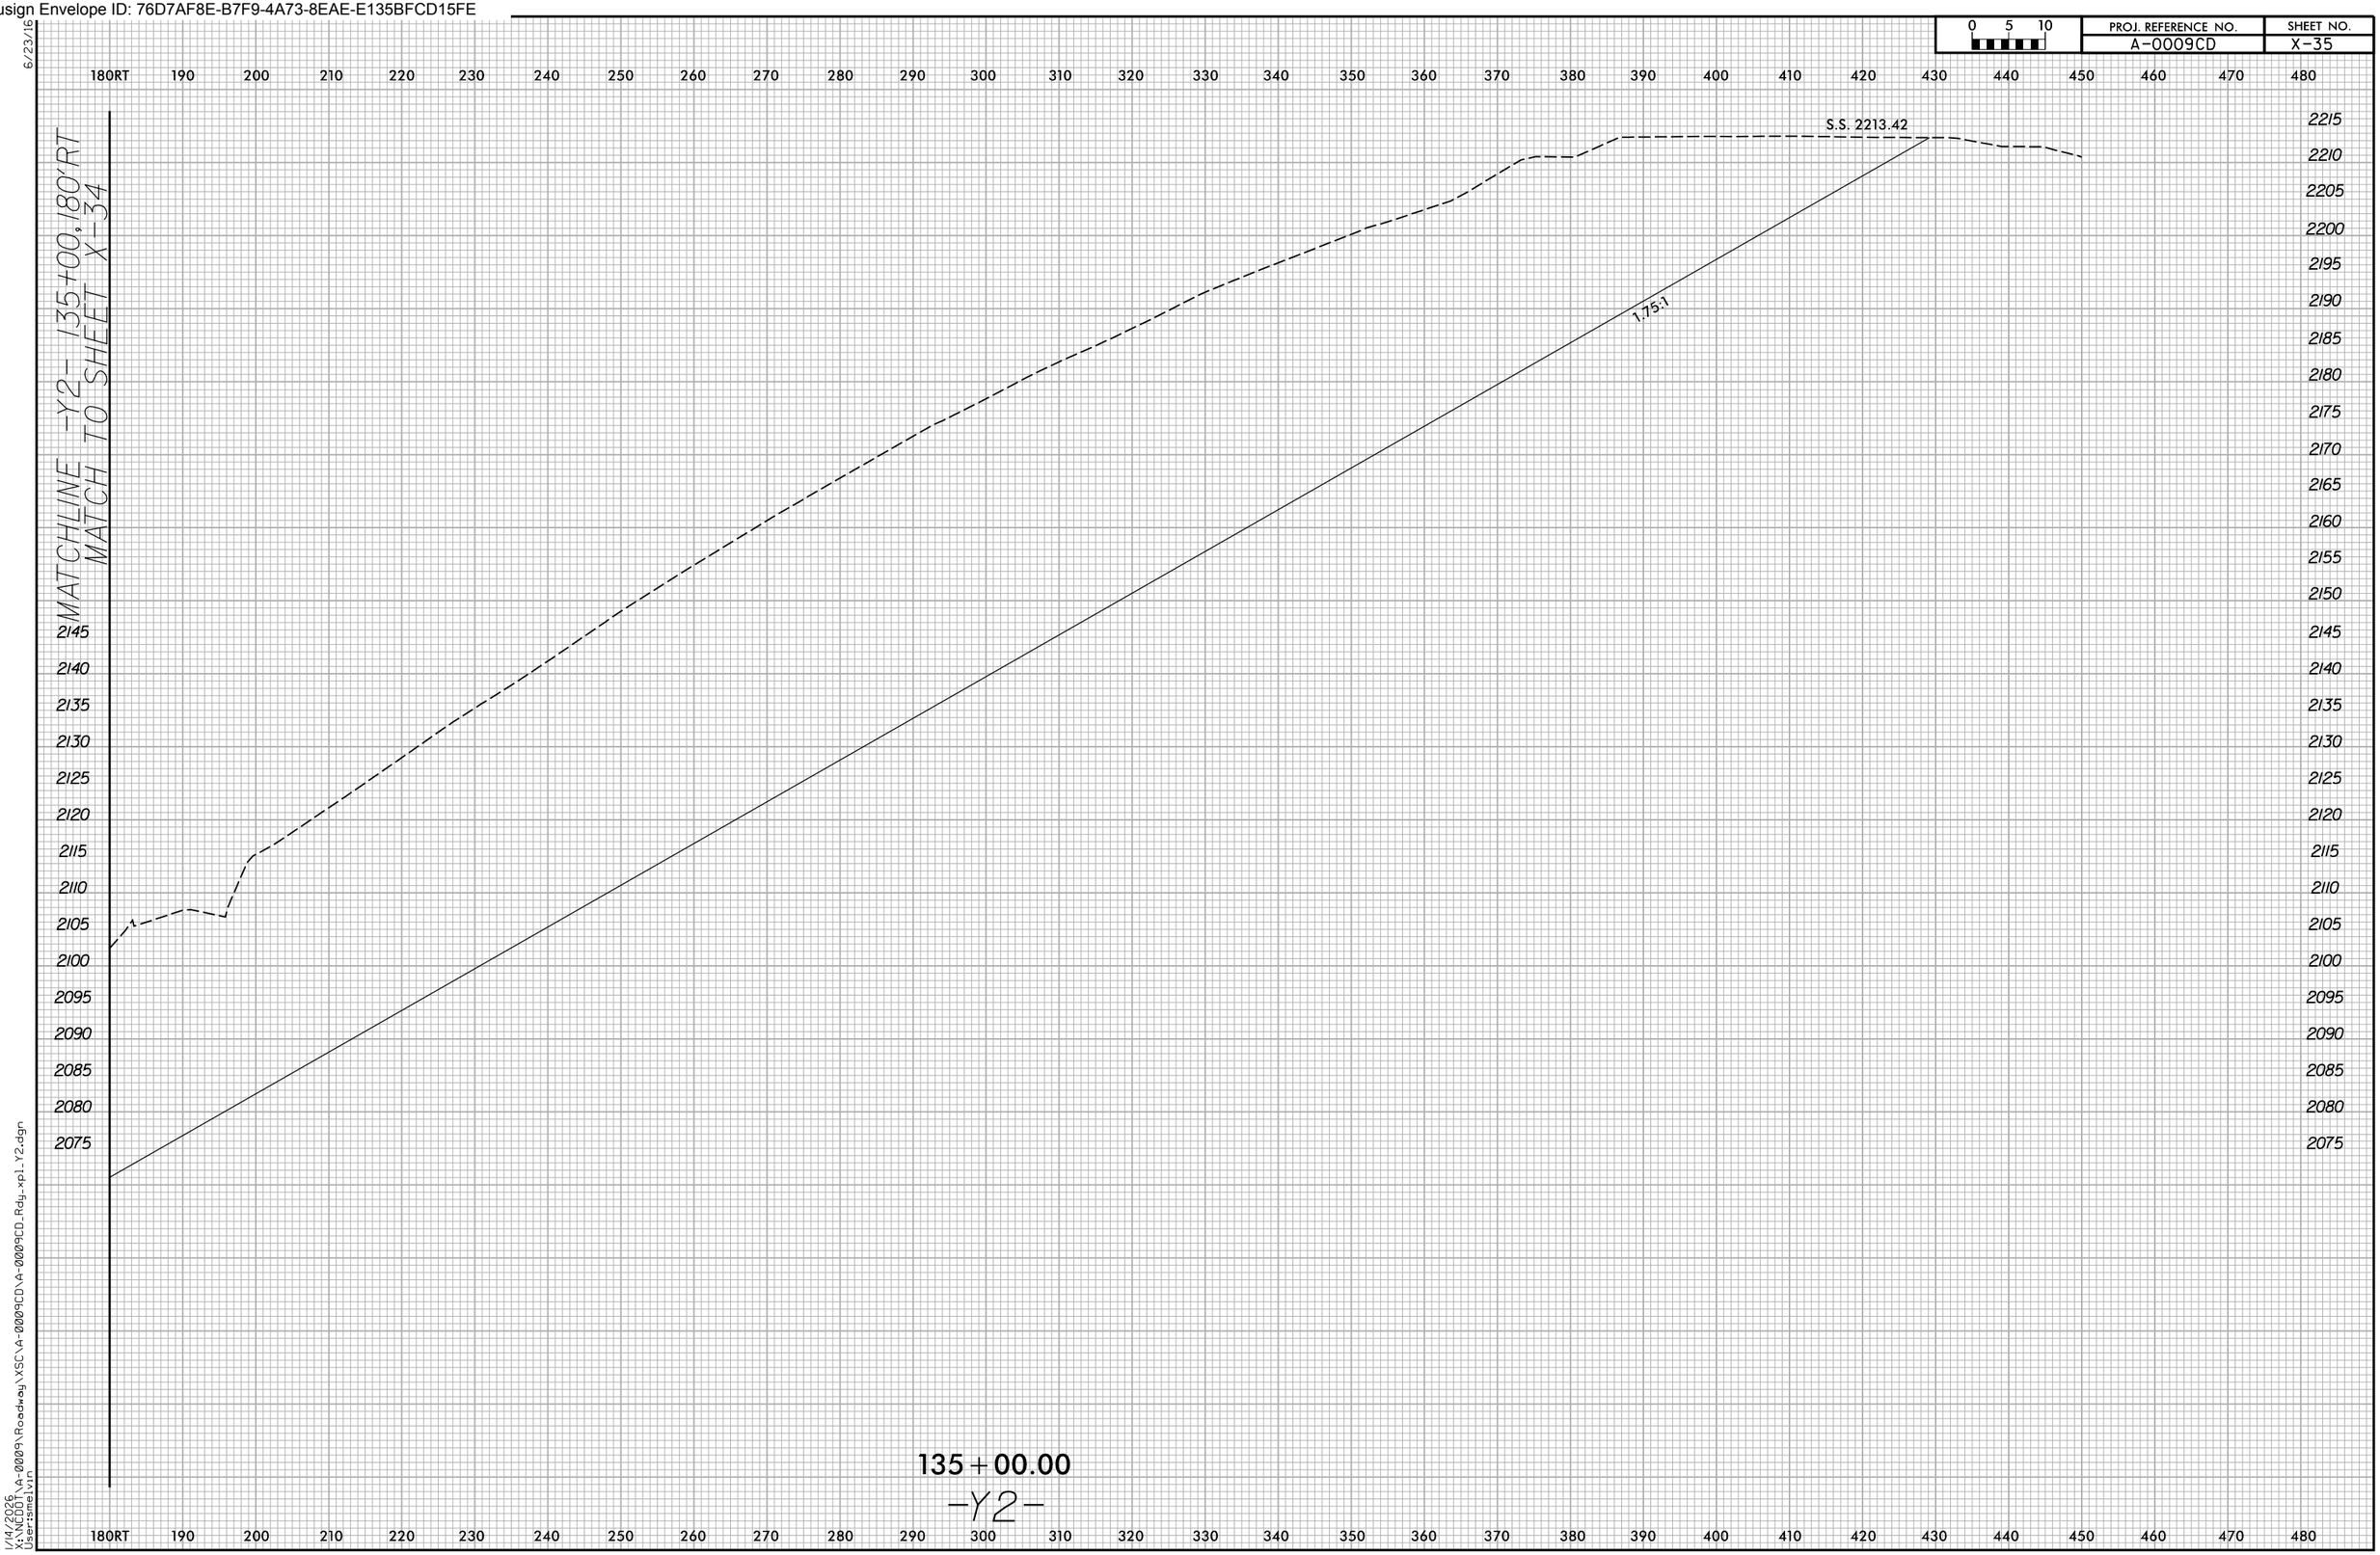

1/14/2026
X:\NCDOT\A-0009\Roadway\XSC\A-0009CD\A-0009CD_Rdy_xpl_Y2.dgn
User:smelvin

Docusign Envelope ID: 76D7AF8E-B7F9-4A73-8EAE-E135BFCD15FE

6/23/16

0 5 10	PROJ. REFERENCE NO.	SHEET NO.
	A-0009CD	X-36

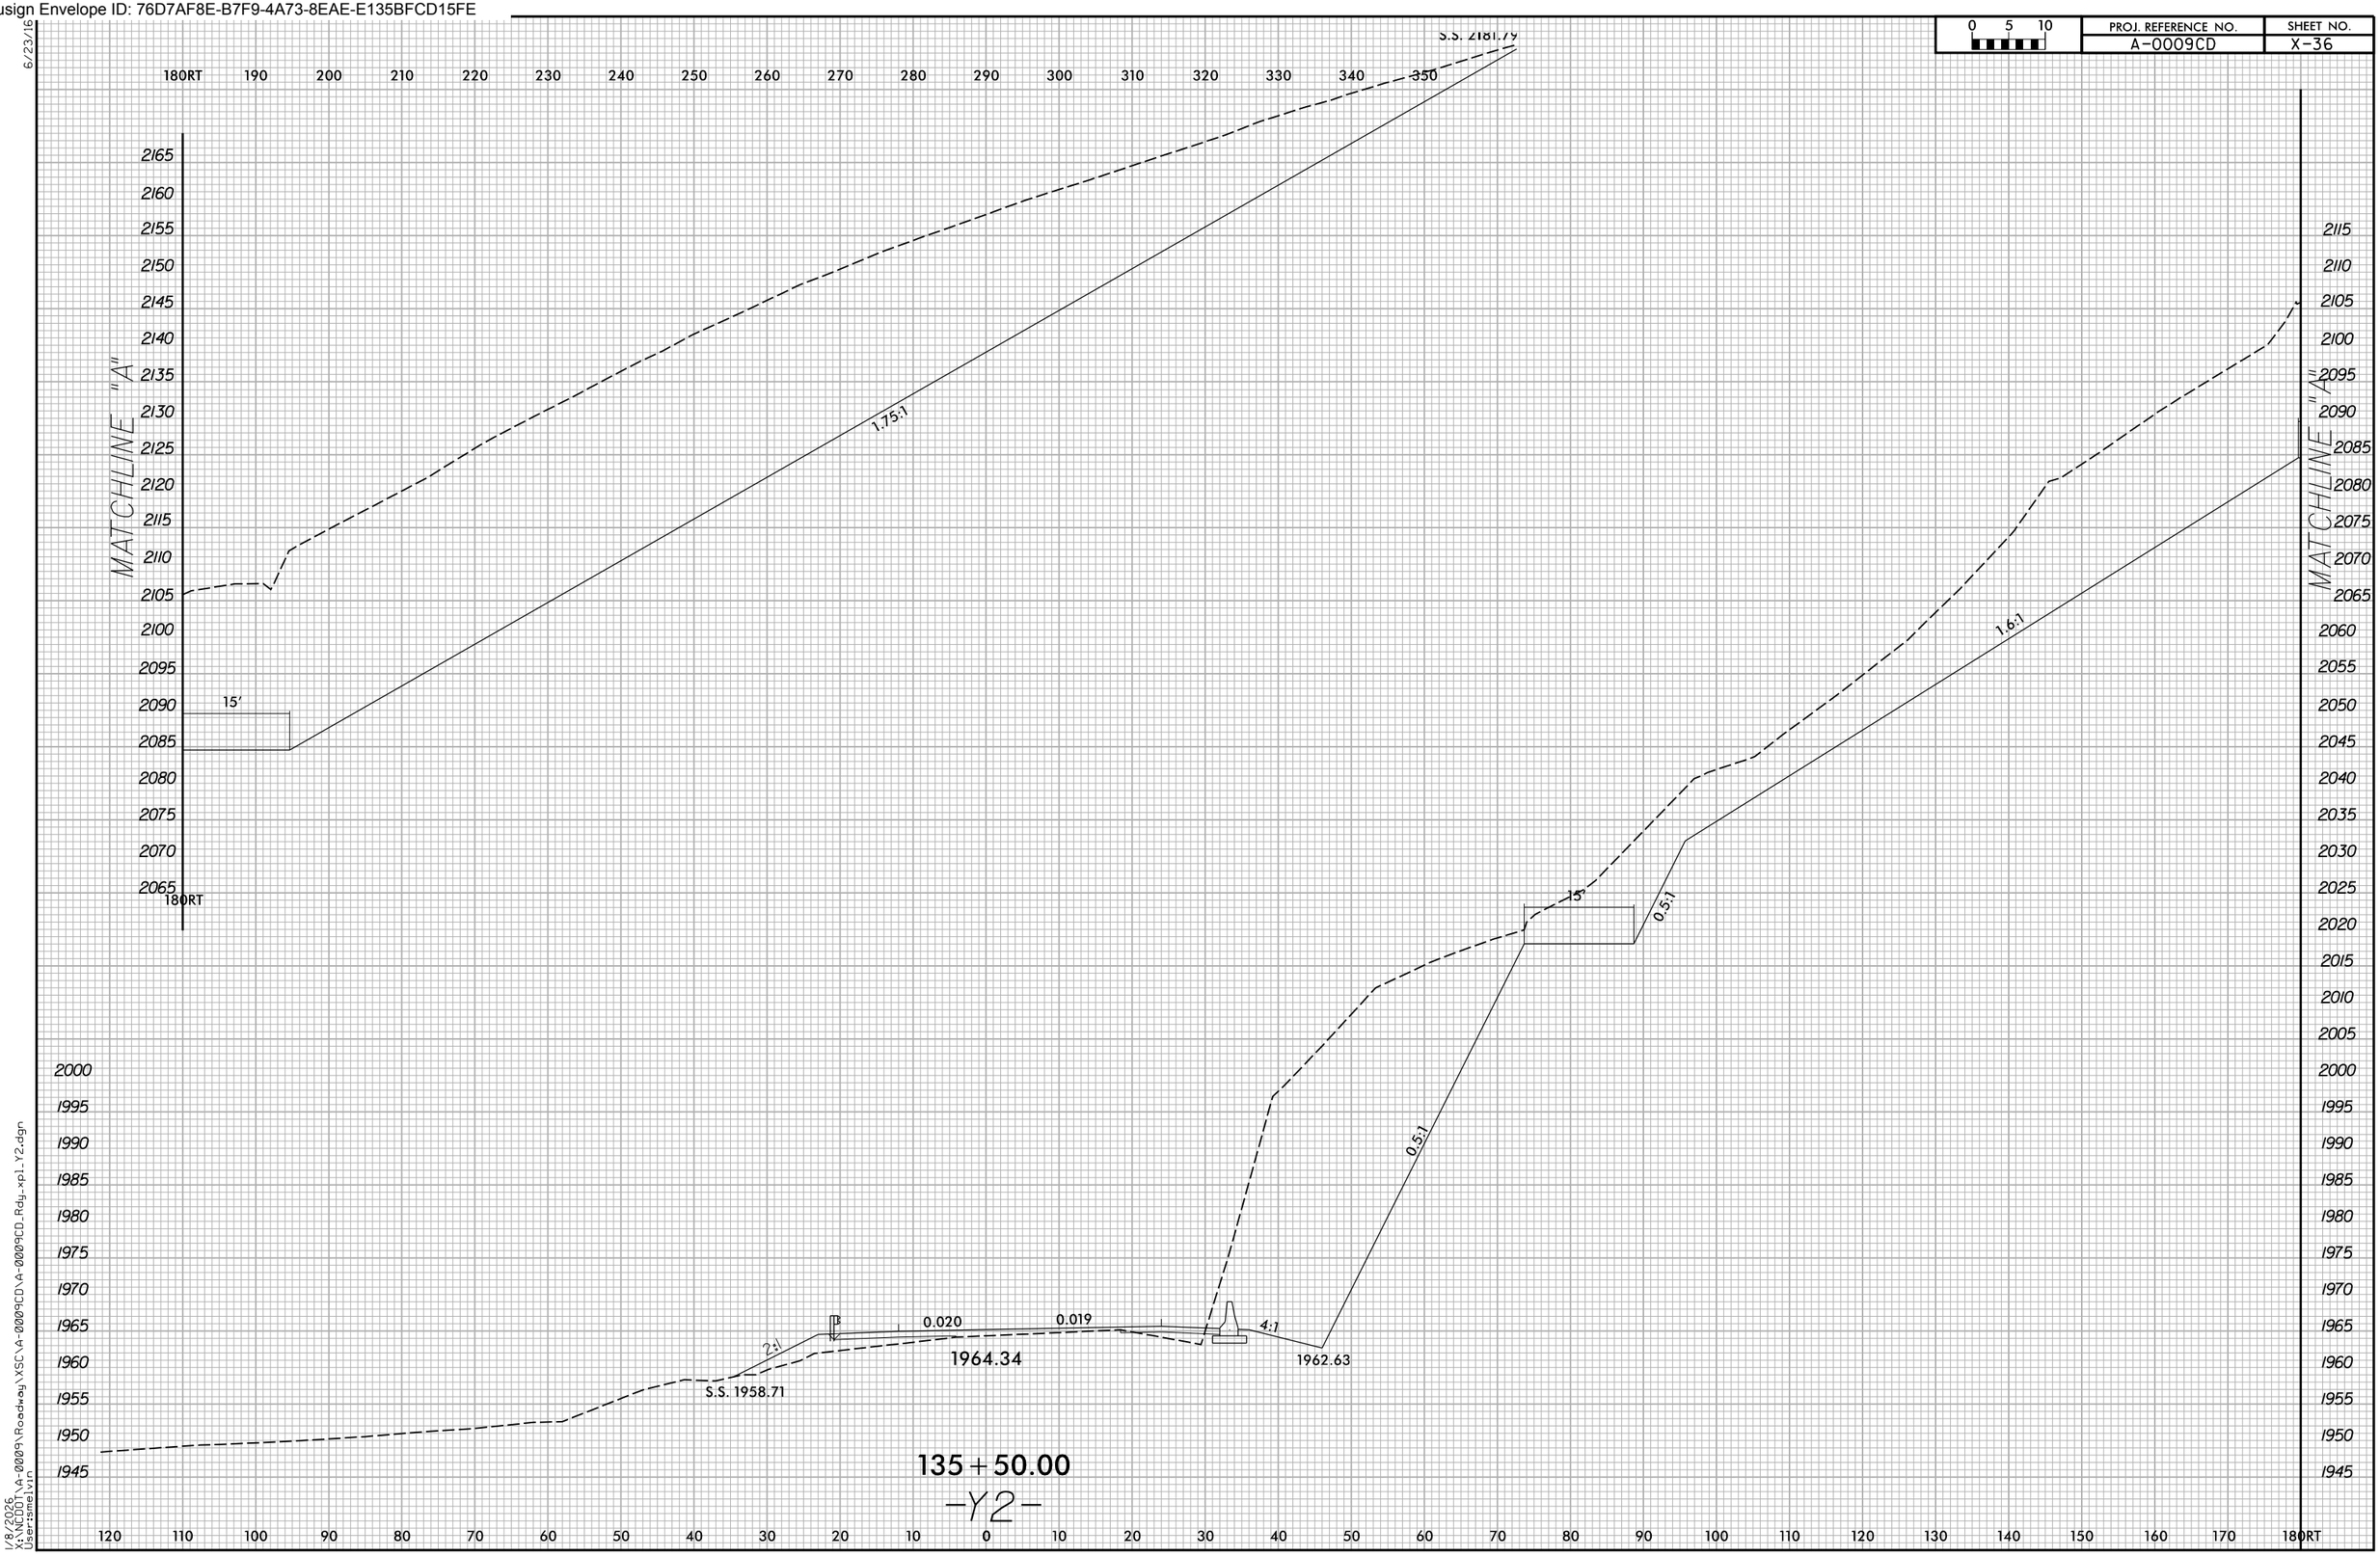

1/8/2026
X:\NCDOT\A-0009\Roadway\XSC\A-0009CD\A-0009CD_Rdg_xpl_Y2.dgn
User:smelvin

Docusign Envelope ID: 76D7AF8E-B7F9-4A73-8EAE-E135BFCD15FE

0 5 10	PROJ. REFERENCE NO.	SHEET NO.
	A-0009CD	X-37

Docusign Envelope ID: 76D7AF8E-B7F9-4A73-8EAE-E135BFCD15FE

0 5 10	PROJ. REFERENCE NO.	SHEET NO.
	A-0009CD	X-38

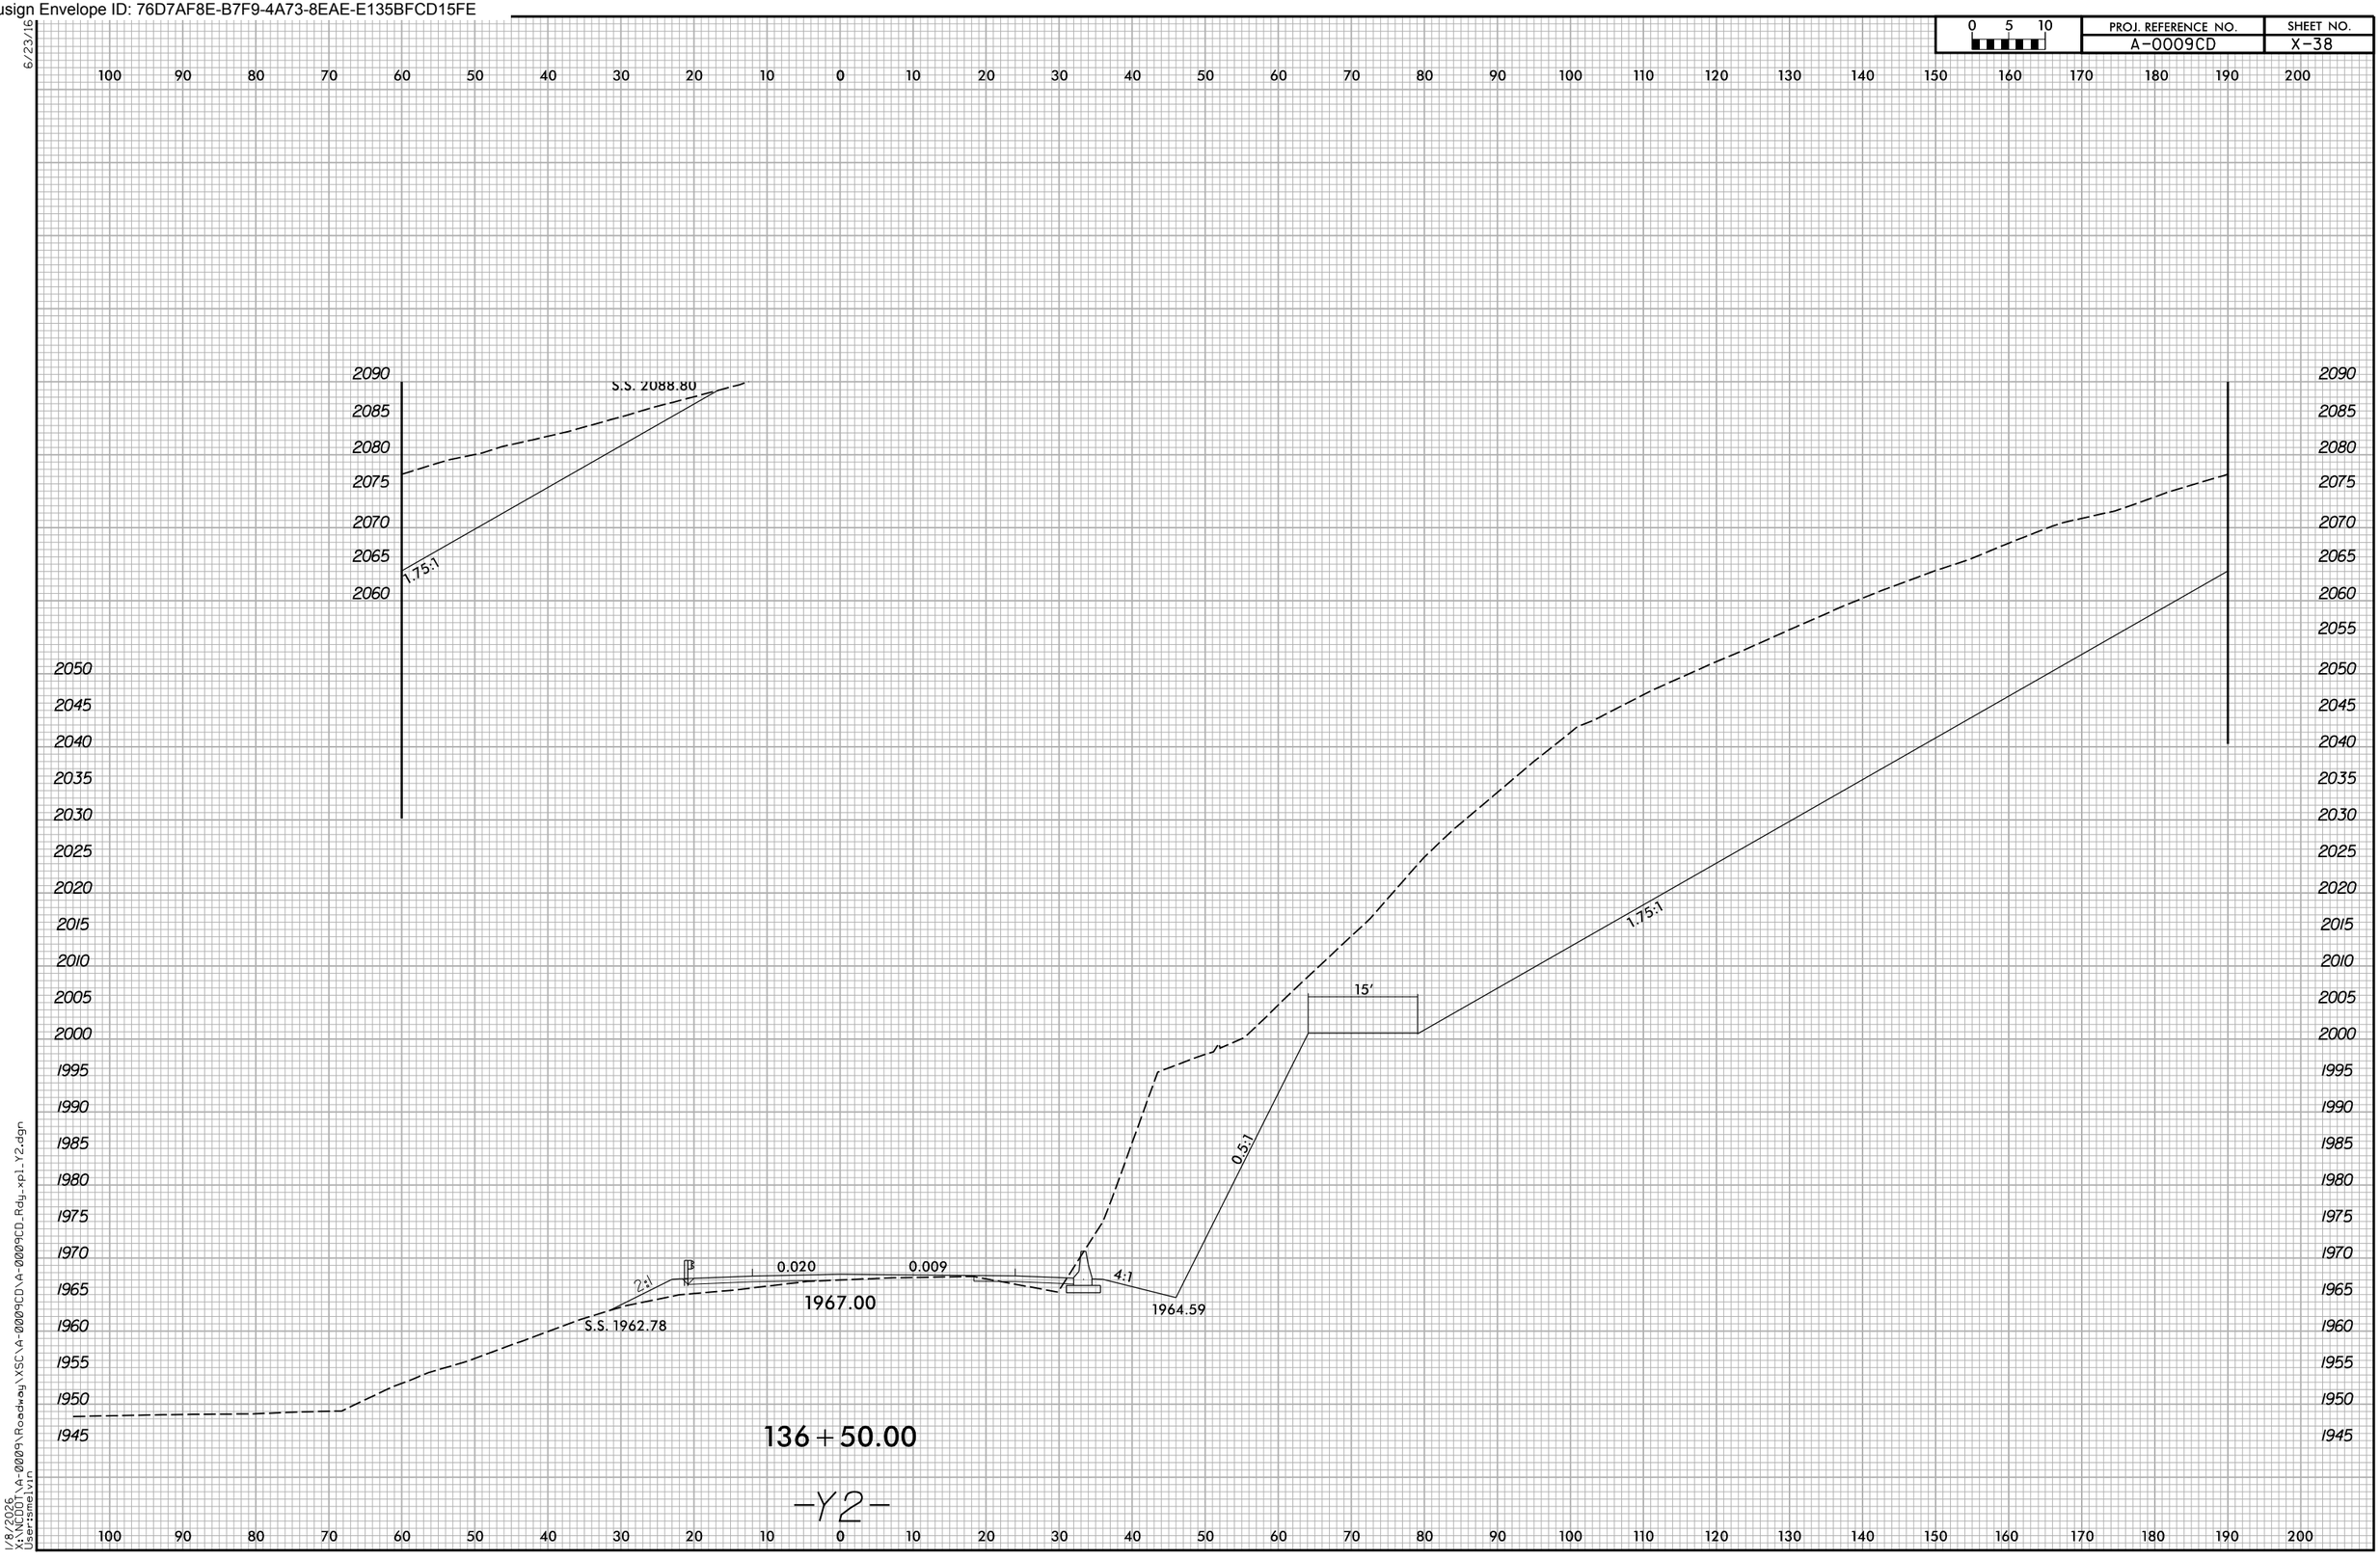

Docusign Envelope ID: 76D7AF8E-B7F9-4A73-8EAE-E135BFCD15FE

0 5 10	PROJ. REFERENCE NO.	SHEET NO.
	A-0009CD	X-39

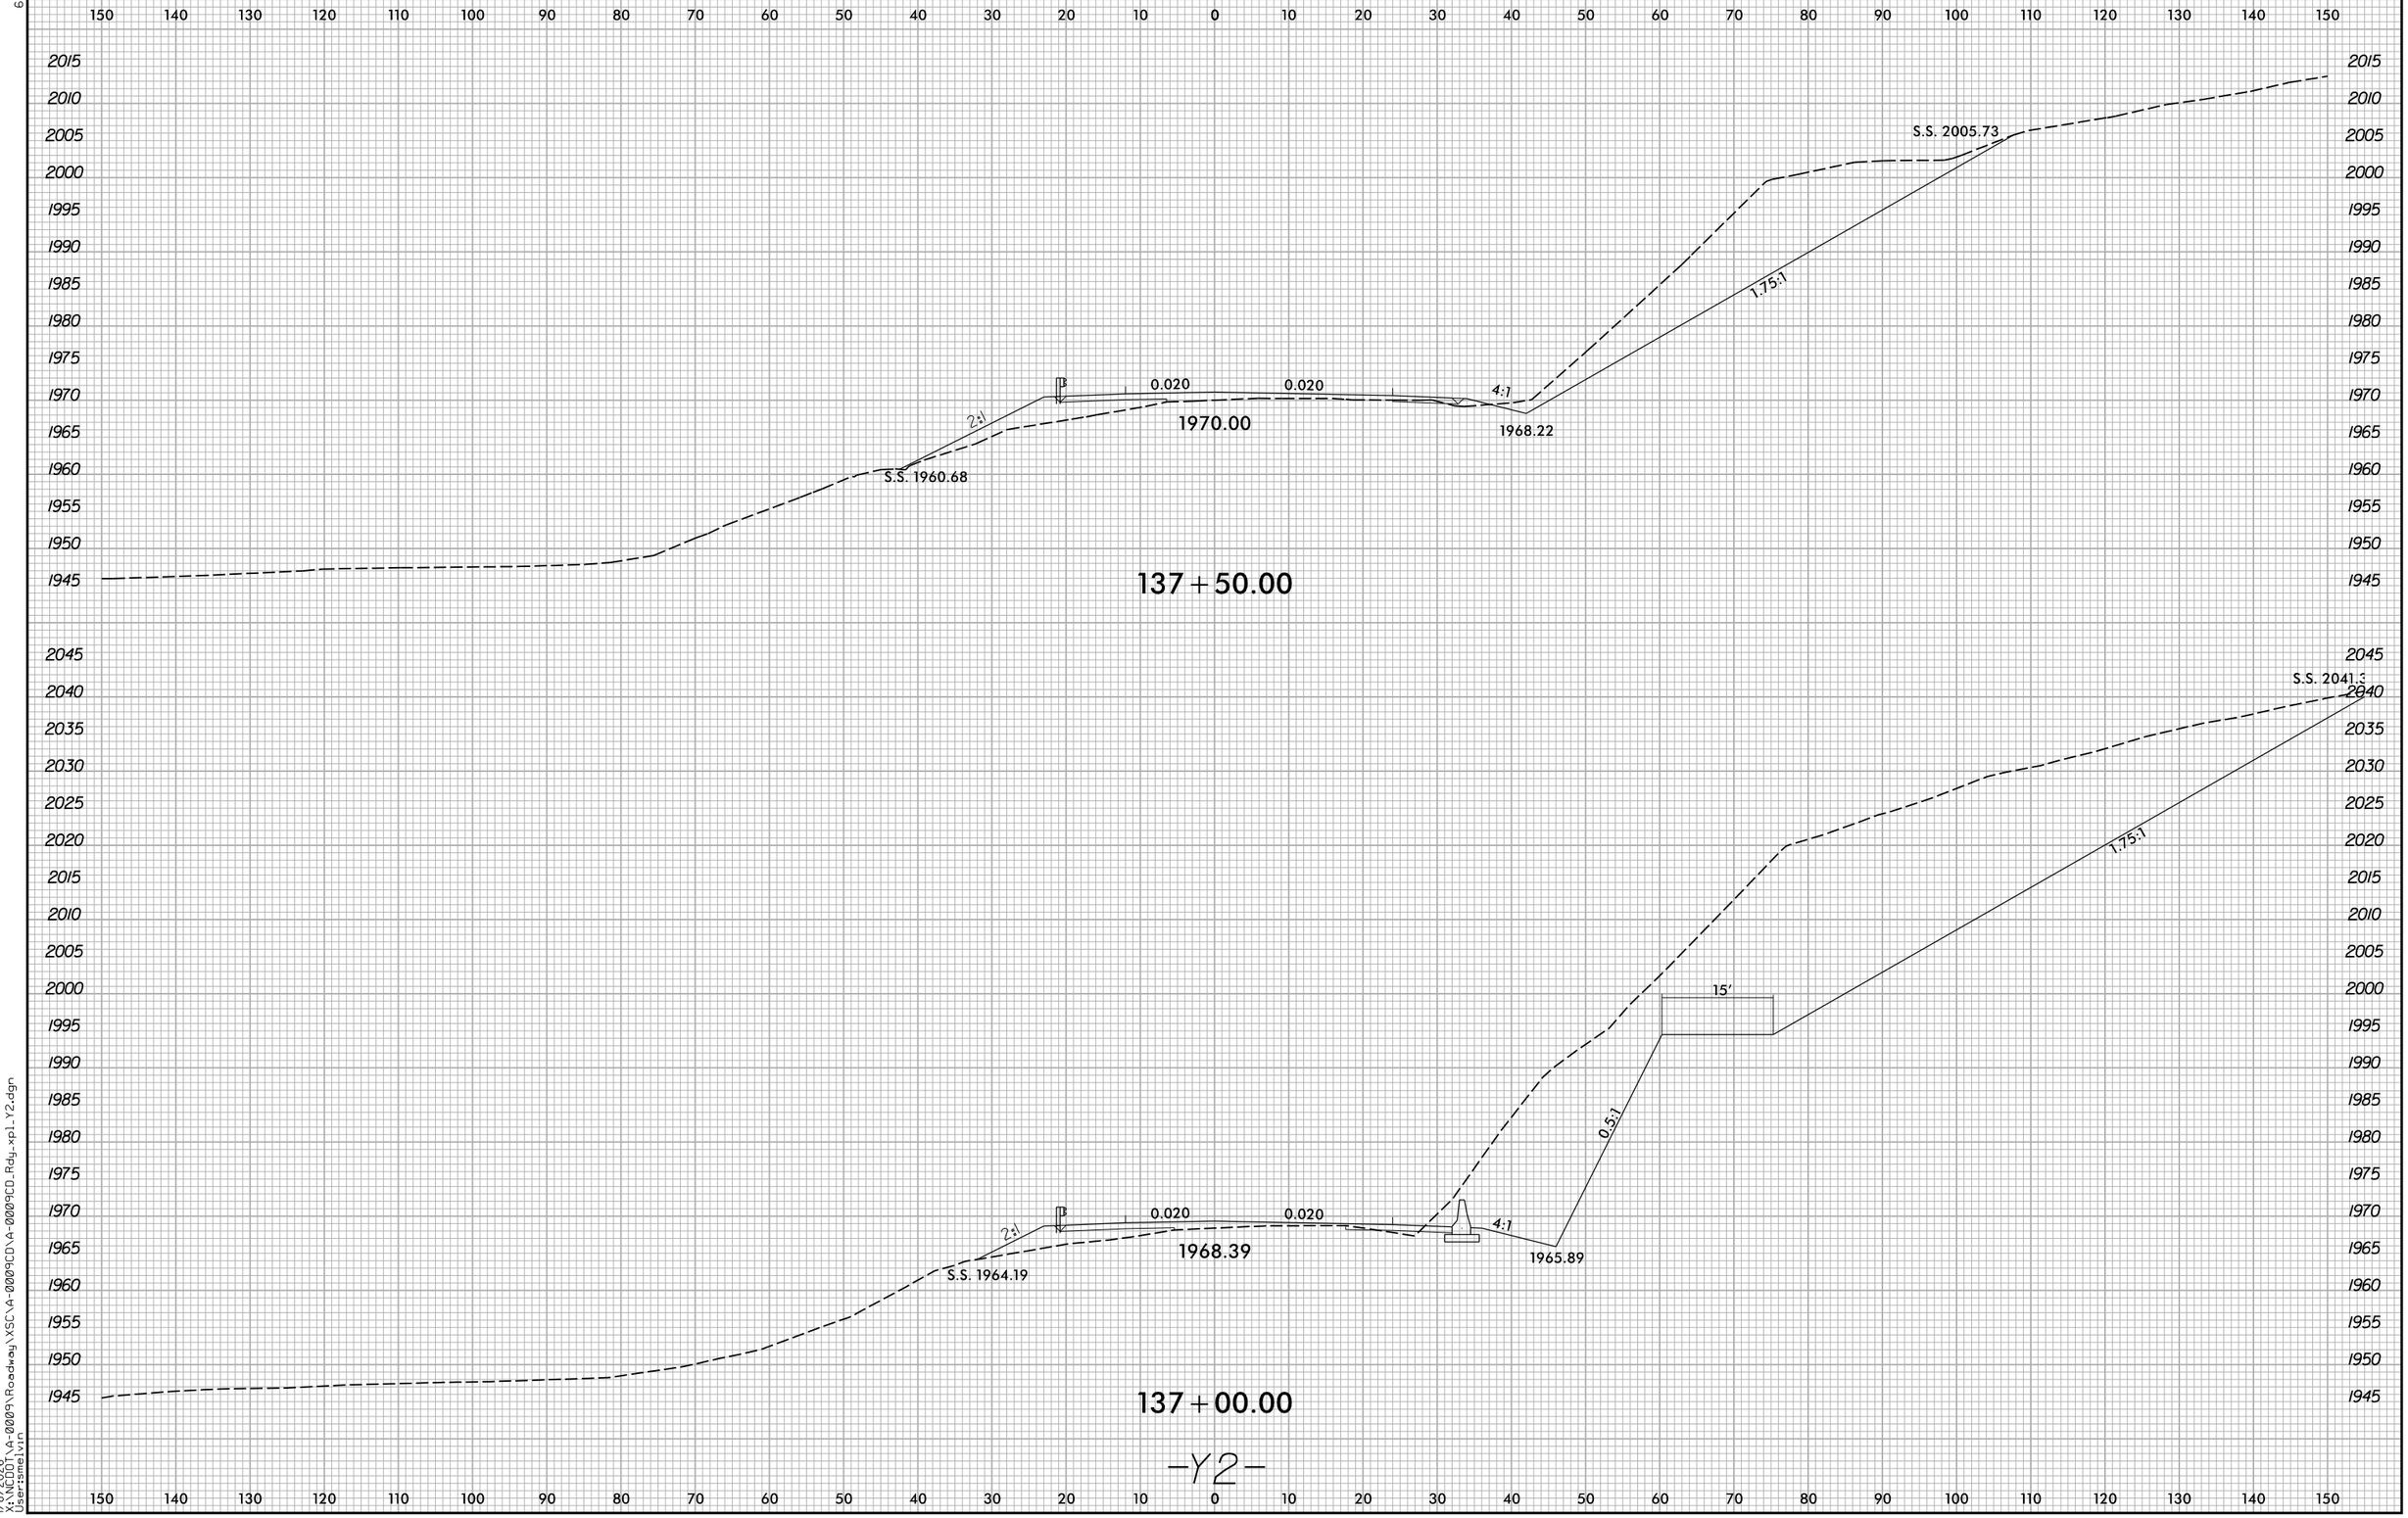

6/23/16
1/8/2026
X:\NCDOT\A-0009\Roadway\XSC\A-0009CD\A-0009CD_Rdy_xpl_Y2.dgn
User:smelvin

Docusign Envelope ID: 76D7AF8E-B7F9-4A73-8EAE-E135BFCD15FE

6/23/16

0 5 10	PROJ. REFERENCE NO.	SHEET NO.
	A-0009CD	X-40

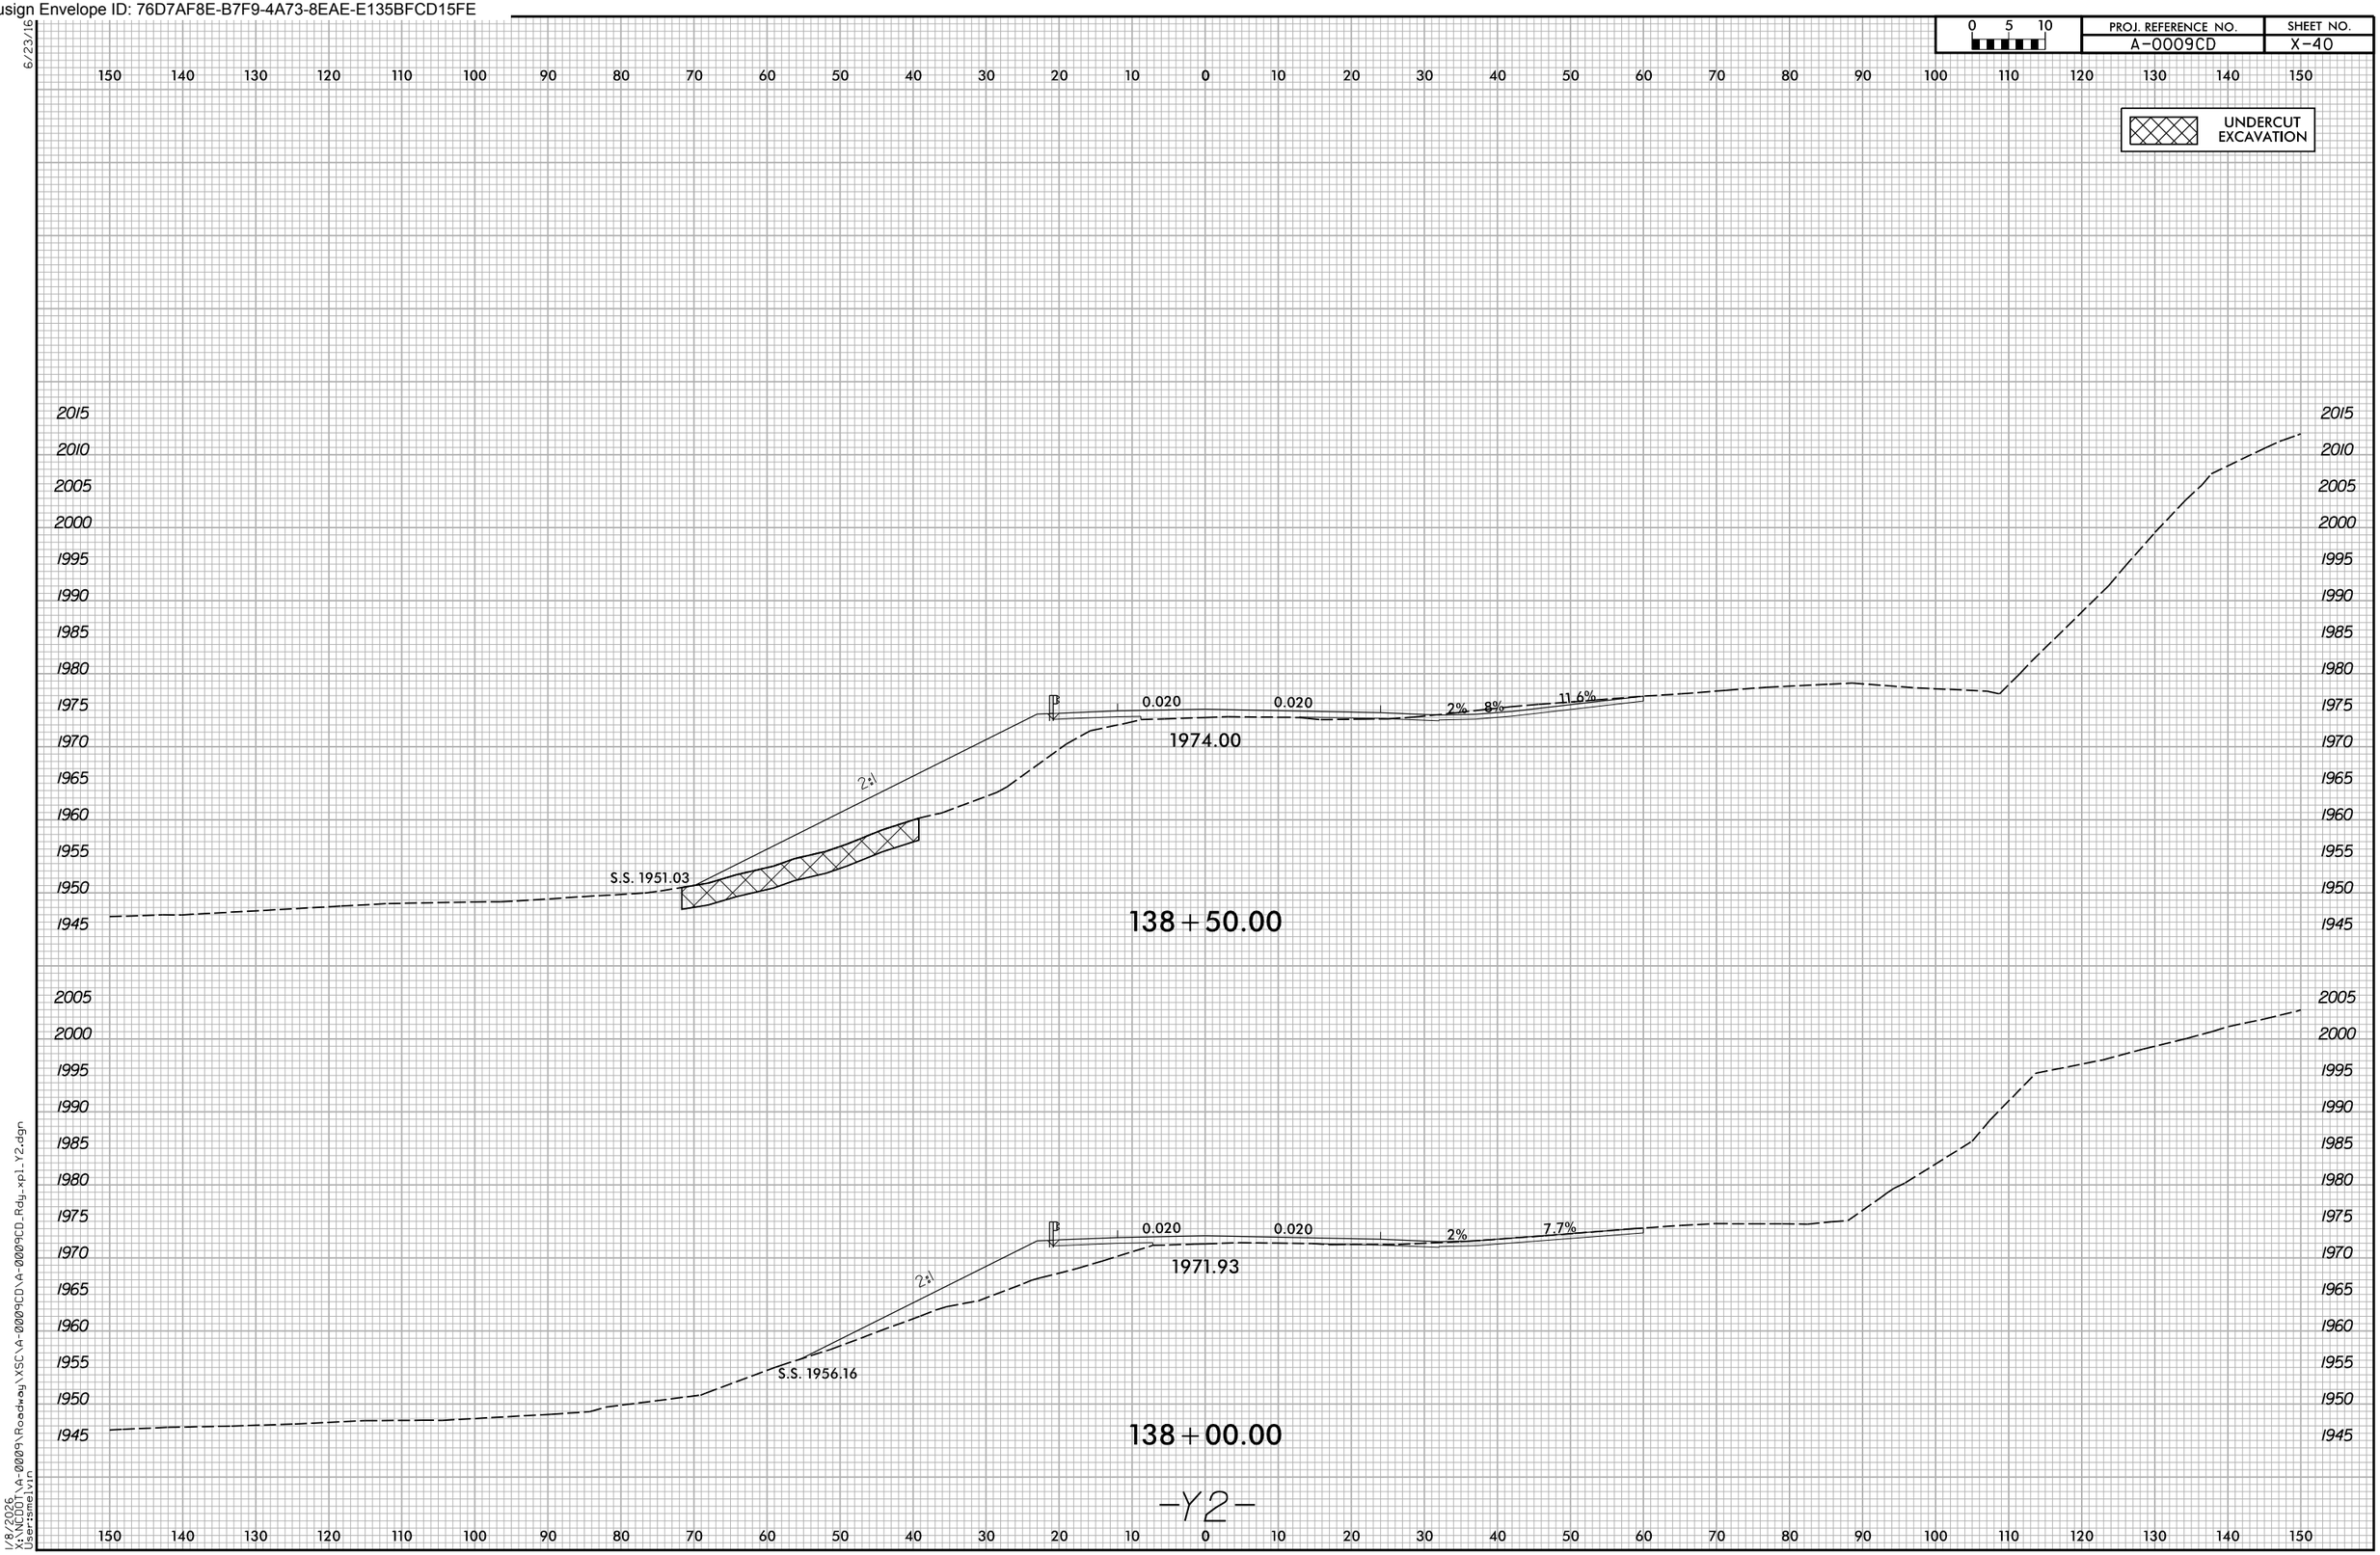

1/8/2026
X:\NCDOT\A-0009\Roadway\XSC\A-0009CD\A-0009CD_Rdy_xpl_Y2.dgn
Users:smelvin

Docusign Envelope ID: 76D7AF8E-B7F9-4A73-8EAE-E135BFCD15FE

0 5 10	PROJ. REFERENCE NO.	SHEET NO.
	A-0009CD	X-41

UNDERCUT EXCAVATION

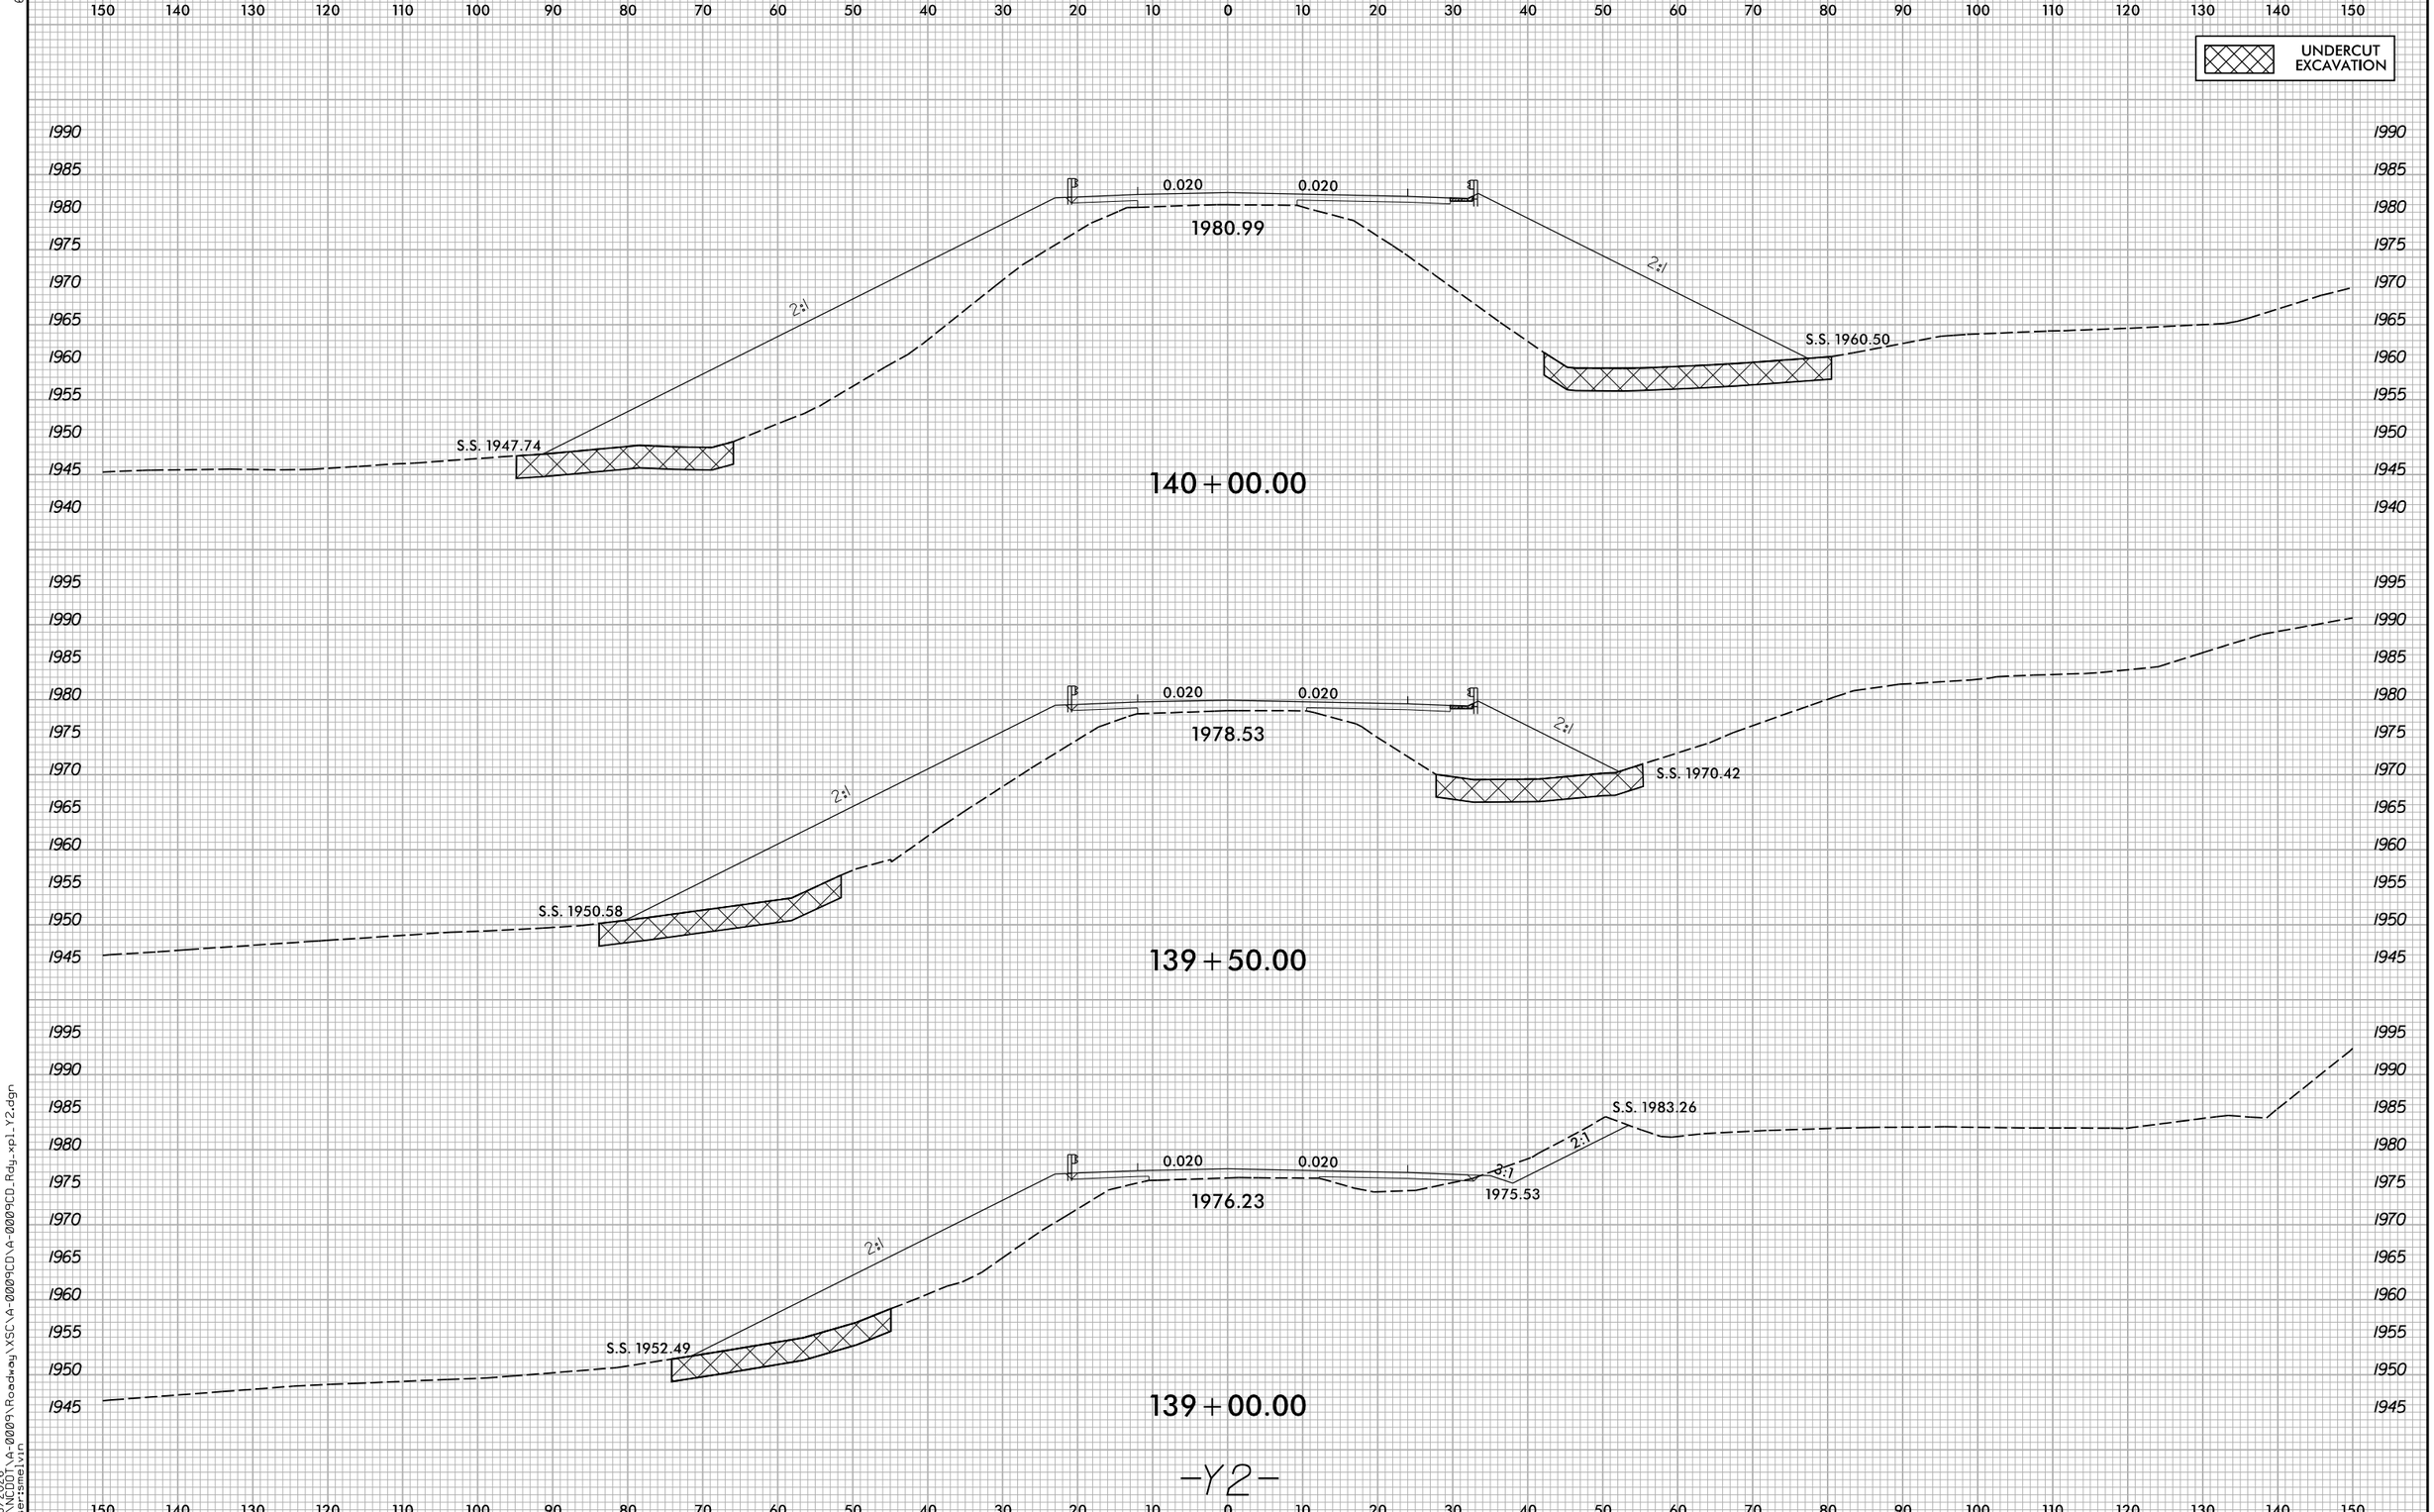

6/23/16
1/8/2026
X:\NCDOT\A-0009\Roadway\XSC\A-0009CD\A-0009CD_Rdy_xpl_Y2.dgn
User:smelvin

Docusign Envelope ID: 76D7AF8E-B7F9-4A73-8EAE-E135BFCD15FE

6/23/16

0 5 10	PROJ. REFERENCE NO.	SHEET NO.
	A-0009CD	X-42

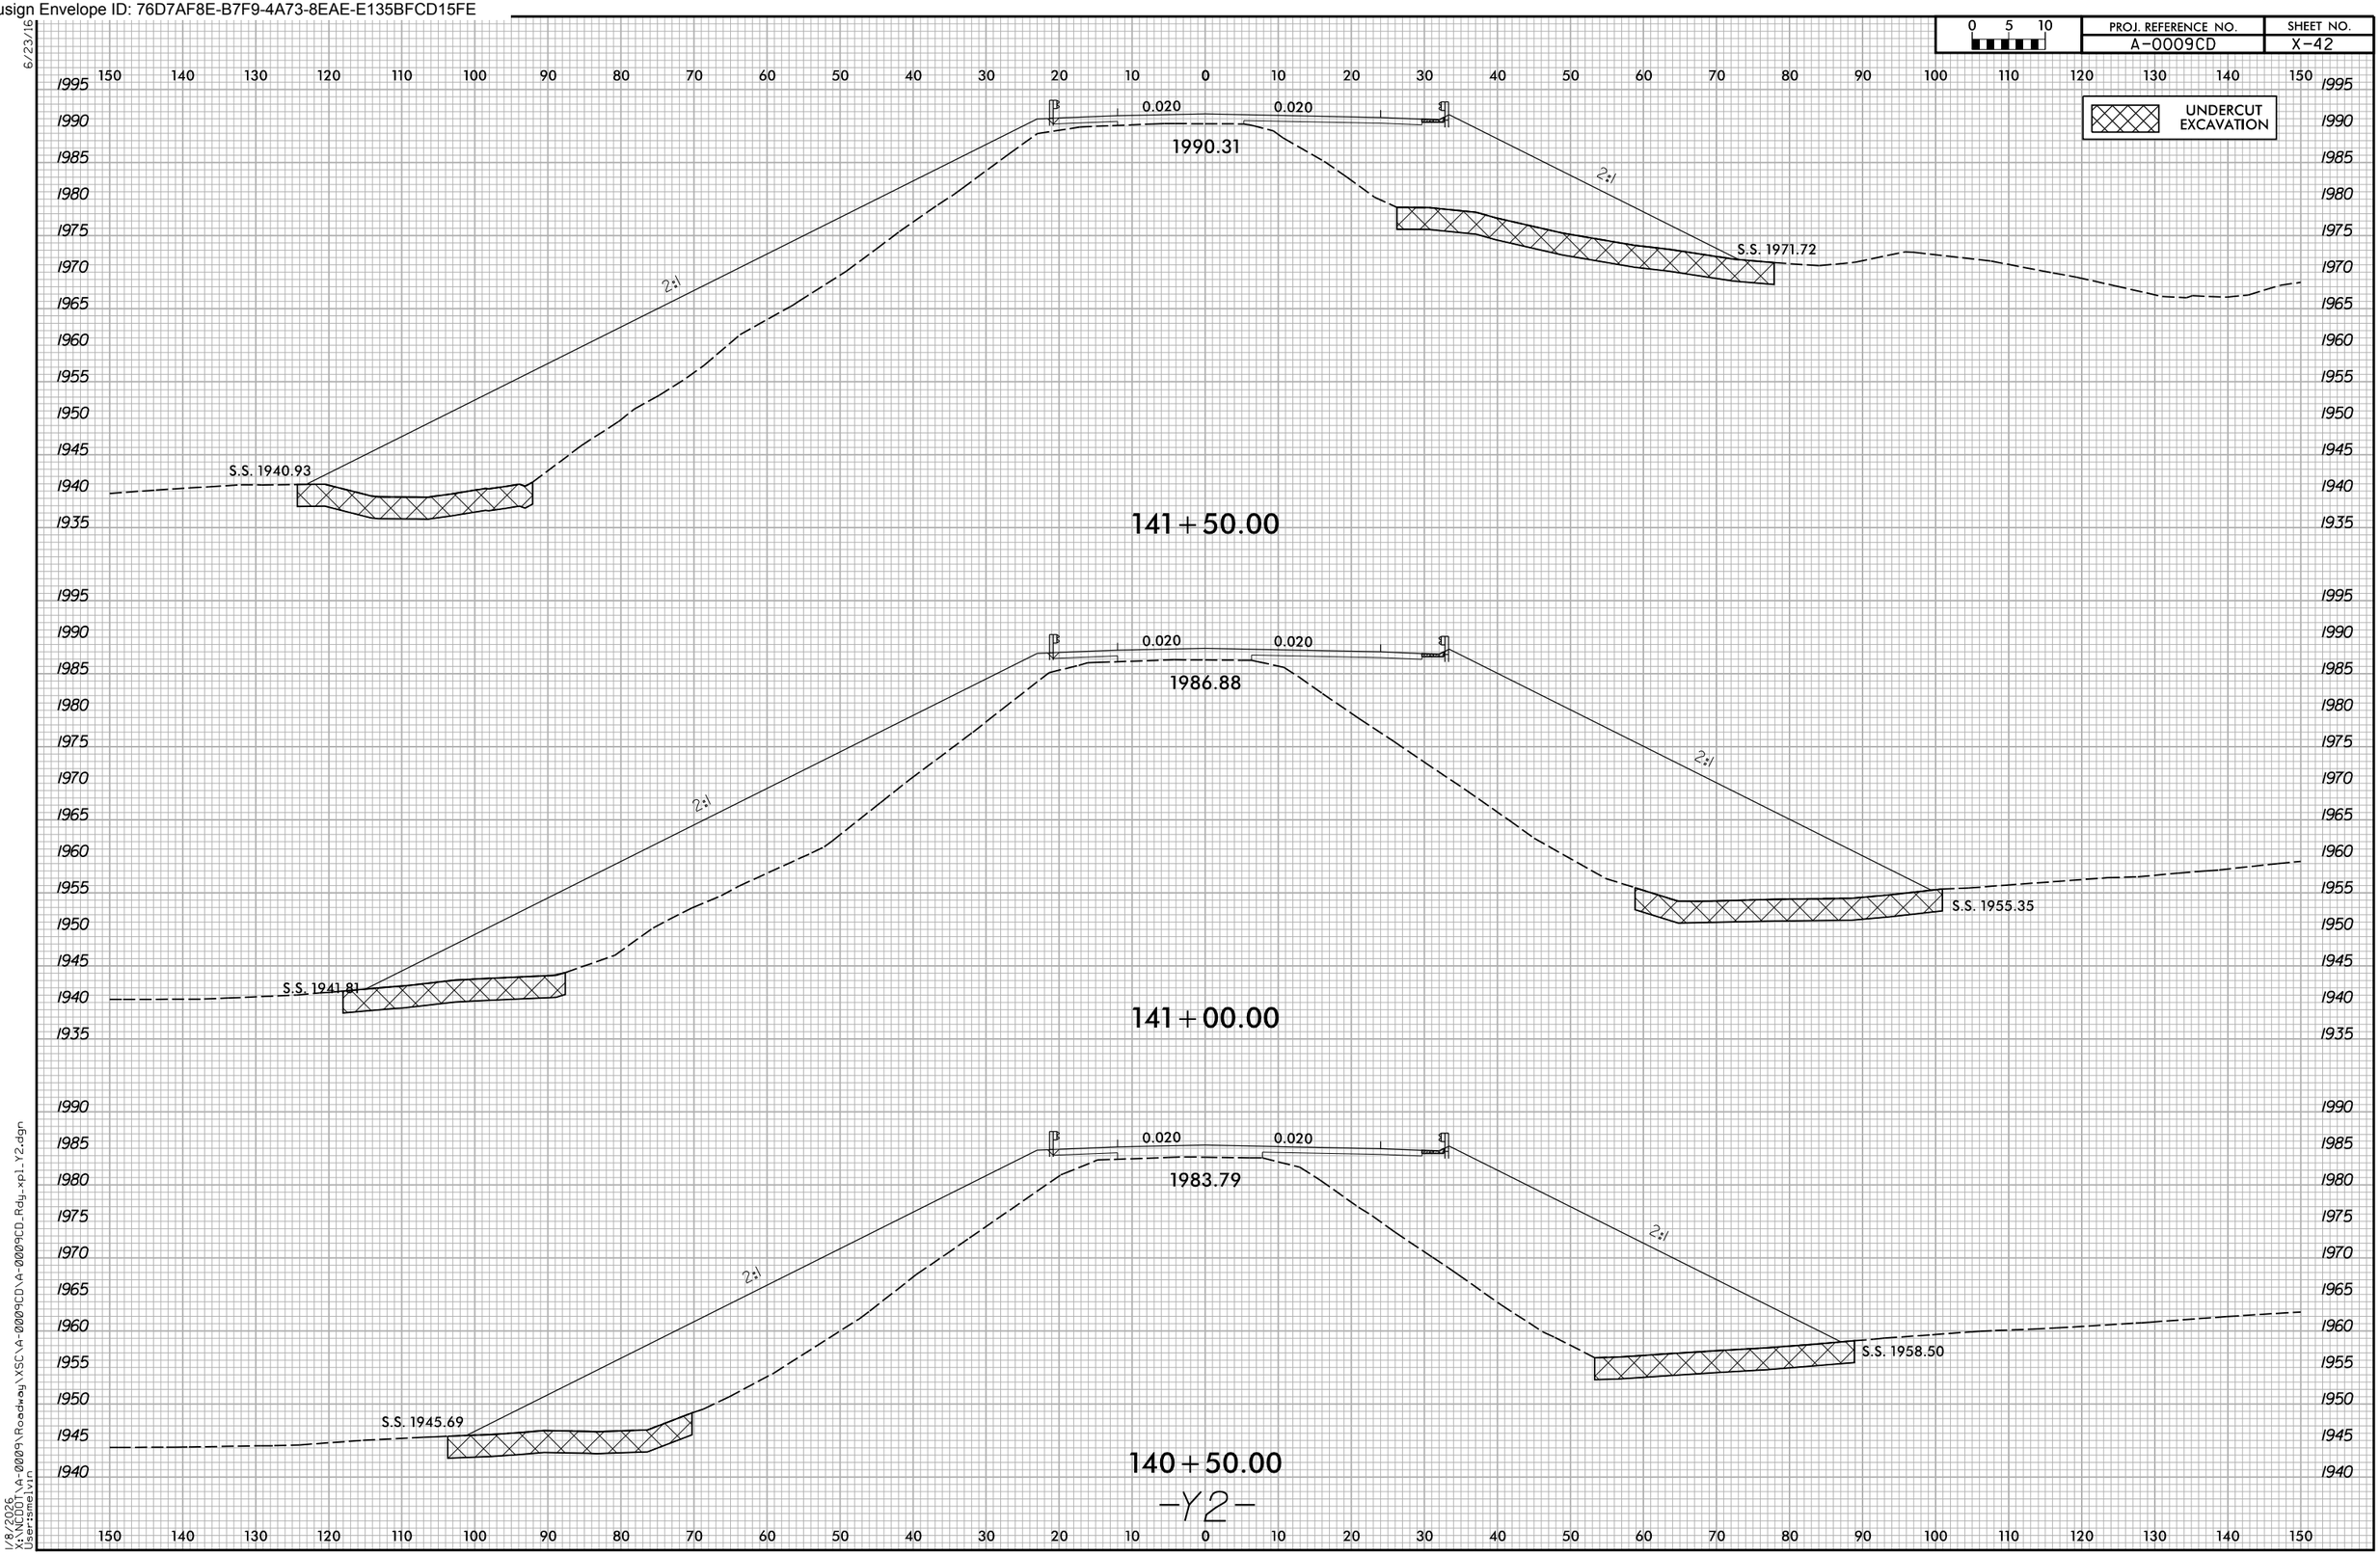

1/8/2026
X:\NCDOT\A-0009\Roadway\XSC\A-0009CD\A-0009CD_Rdy_xpl_Y2.dgn
Usersmelvin

Docusign Envelope ID: 76D7AF8E-B7F9-4A73-8EAE-E135BFCD15FE

0 5 10	PROJ. REFERENCE NO.	SHEET NO.
	A-0009CD	X-43

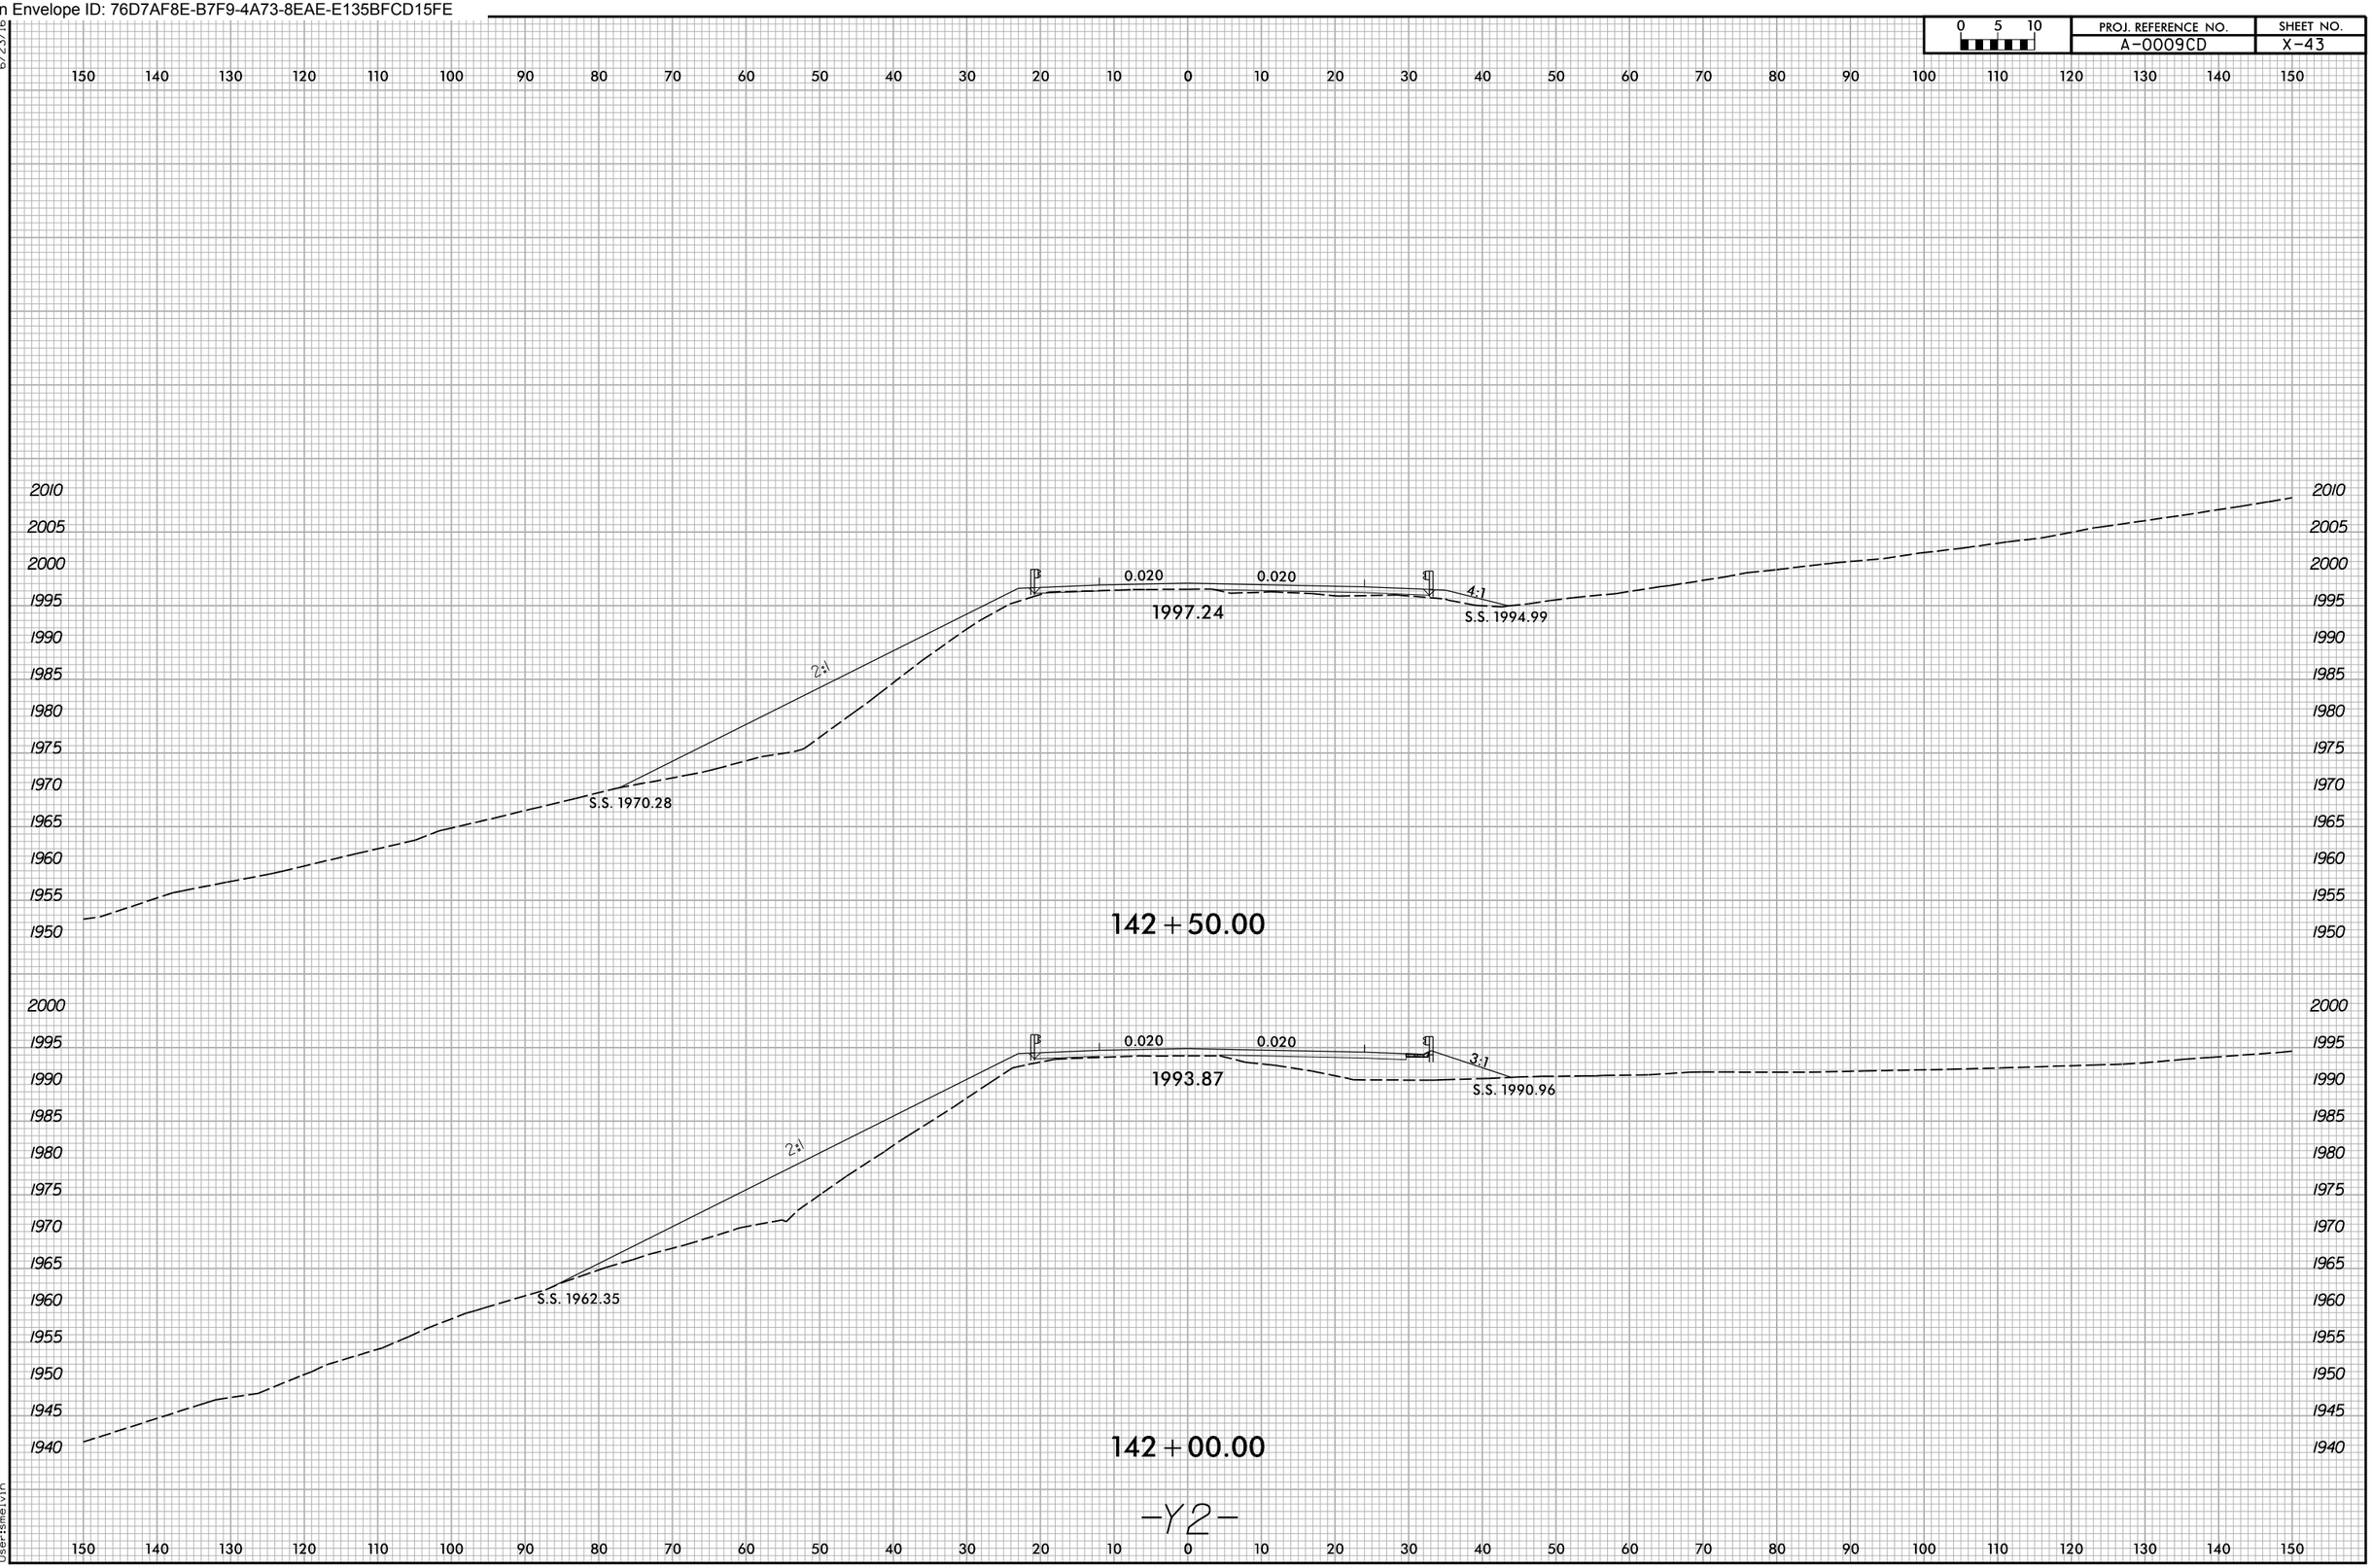

Docusign Envelope ID: 76D7AF8E-B7F9-4A73-8EAE-E135BFCD15FE

6/23/16

0 5 10	PROJ. REFERENCE NO.	SHEET NO.
	A-0009CD	X-44

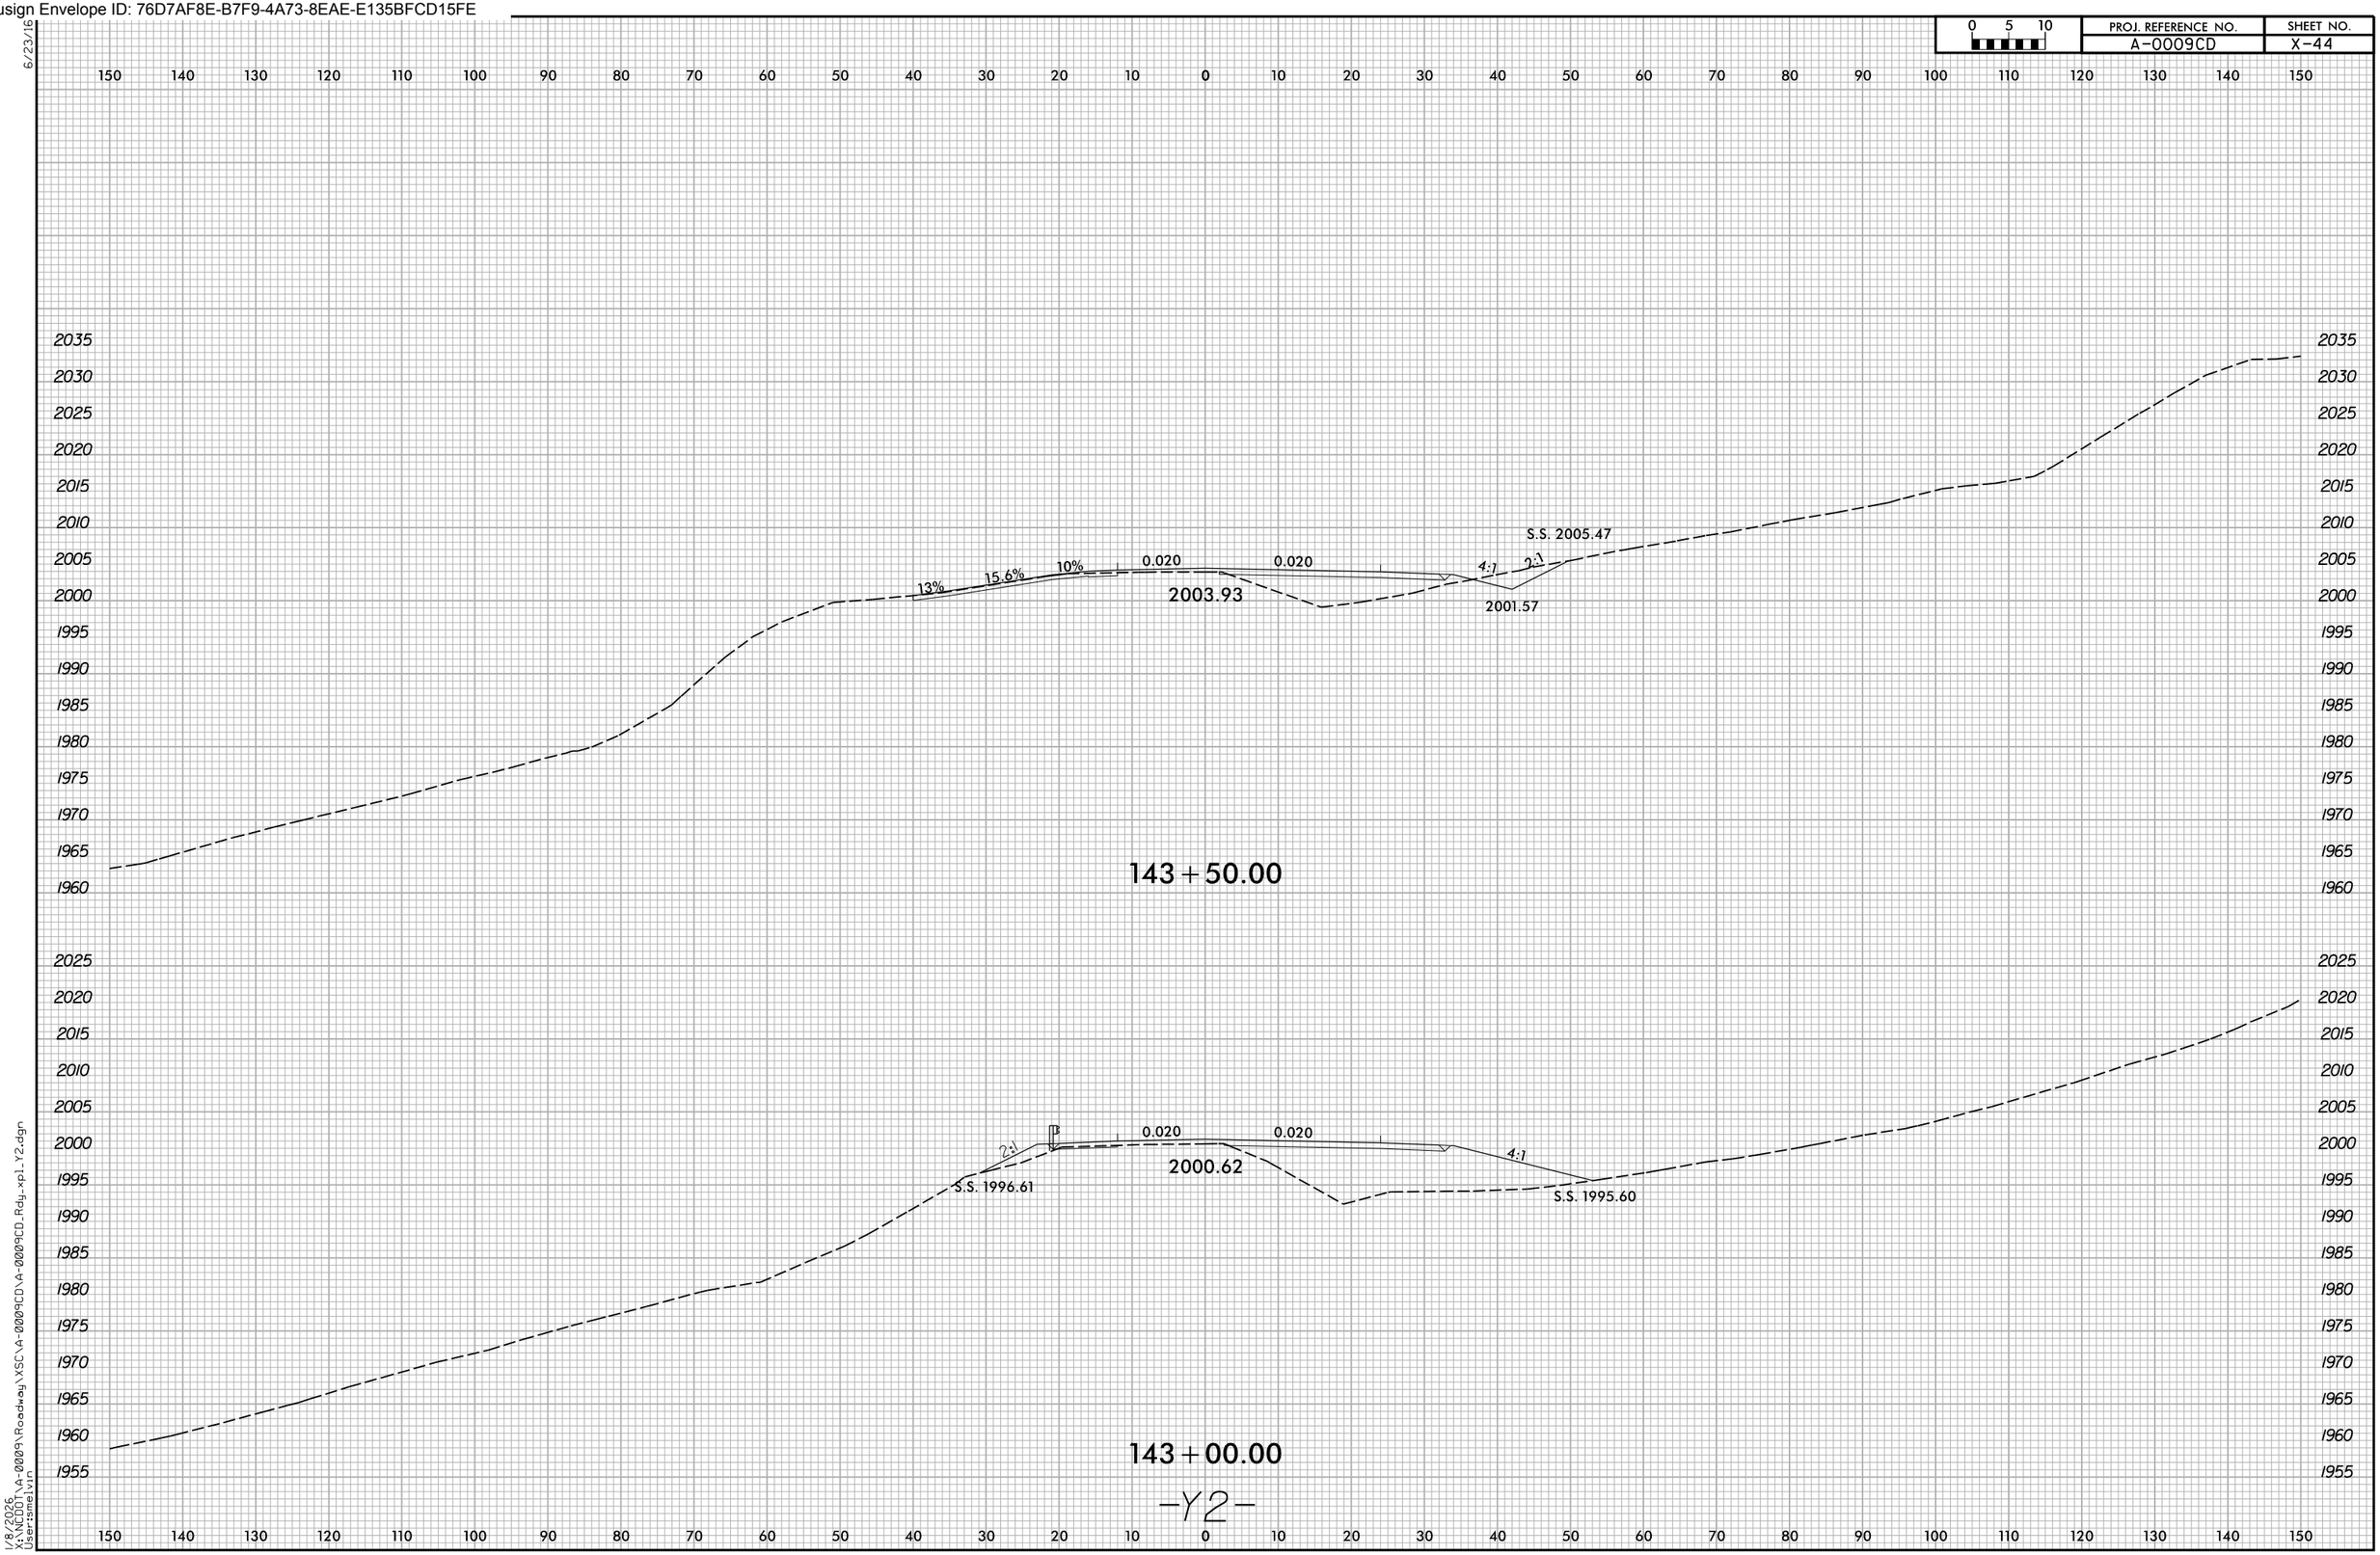

1/8/2026
X:\NCDOT\A-0009\Roadway\XSC\A-0009CD\A-0009CD_Rdg_xpl_Y2.dgn
User:smelvin

Docusign Envelope ID: 76D7AF8E-B7F9-4A73-8EAE-E135BFCD15FE

6/23/16

0 5 10	PROJ. REFERENCE NO.	SHEET NO.
	A-0009CD	X-45

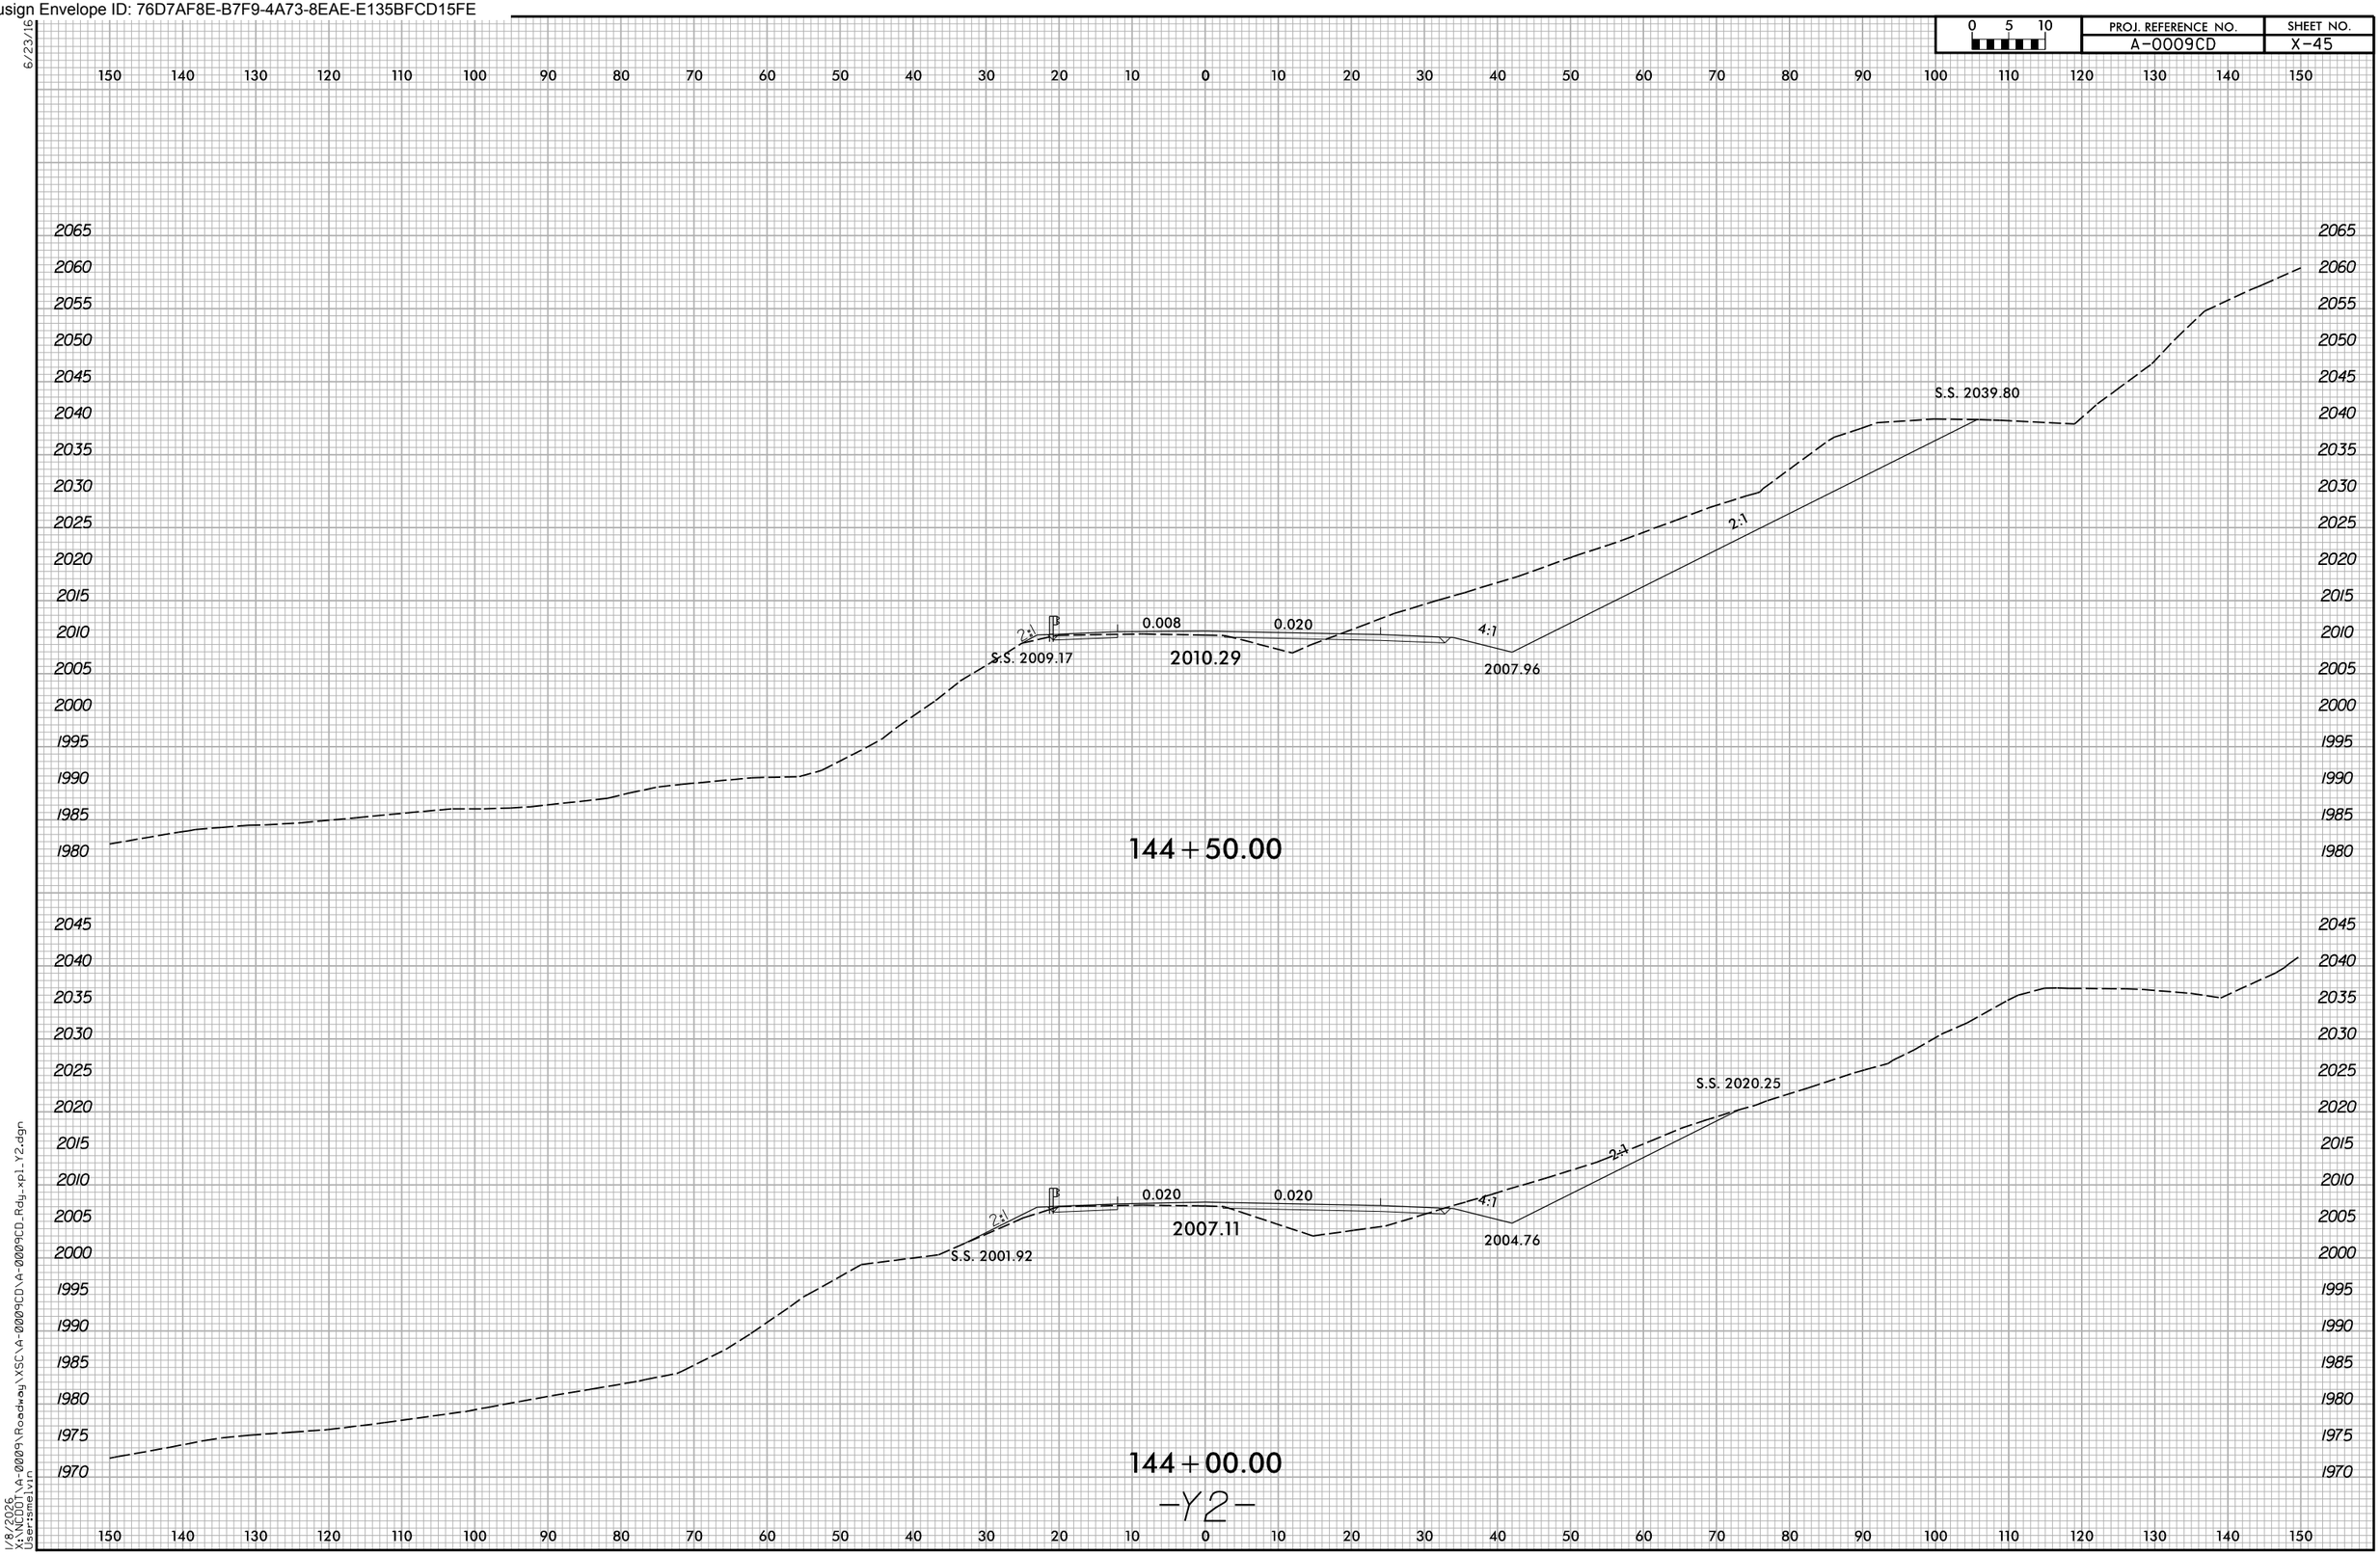

1/8/2026
X:\NCDOT\A-0009\Roadway\XSC\A-0009CD\A-0009CD_Rdy_xpl_Y2.dgn
User:smelvin

Docusign Envelope ID: 76D7AF8E-B7F9-4A73-8EAE-E135BFCD15FE

0 5 10	PROJ. REFERENCE NO.	SHEET NO.
	A-0009CD	X-46

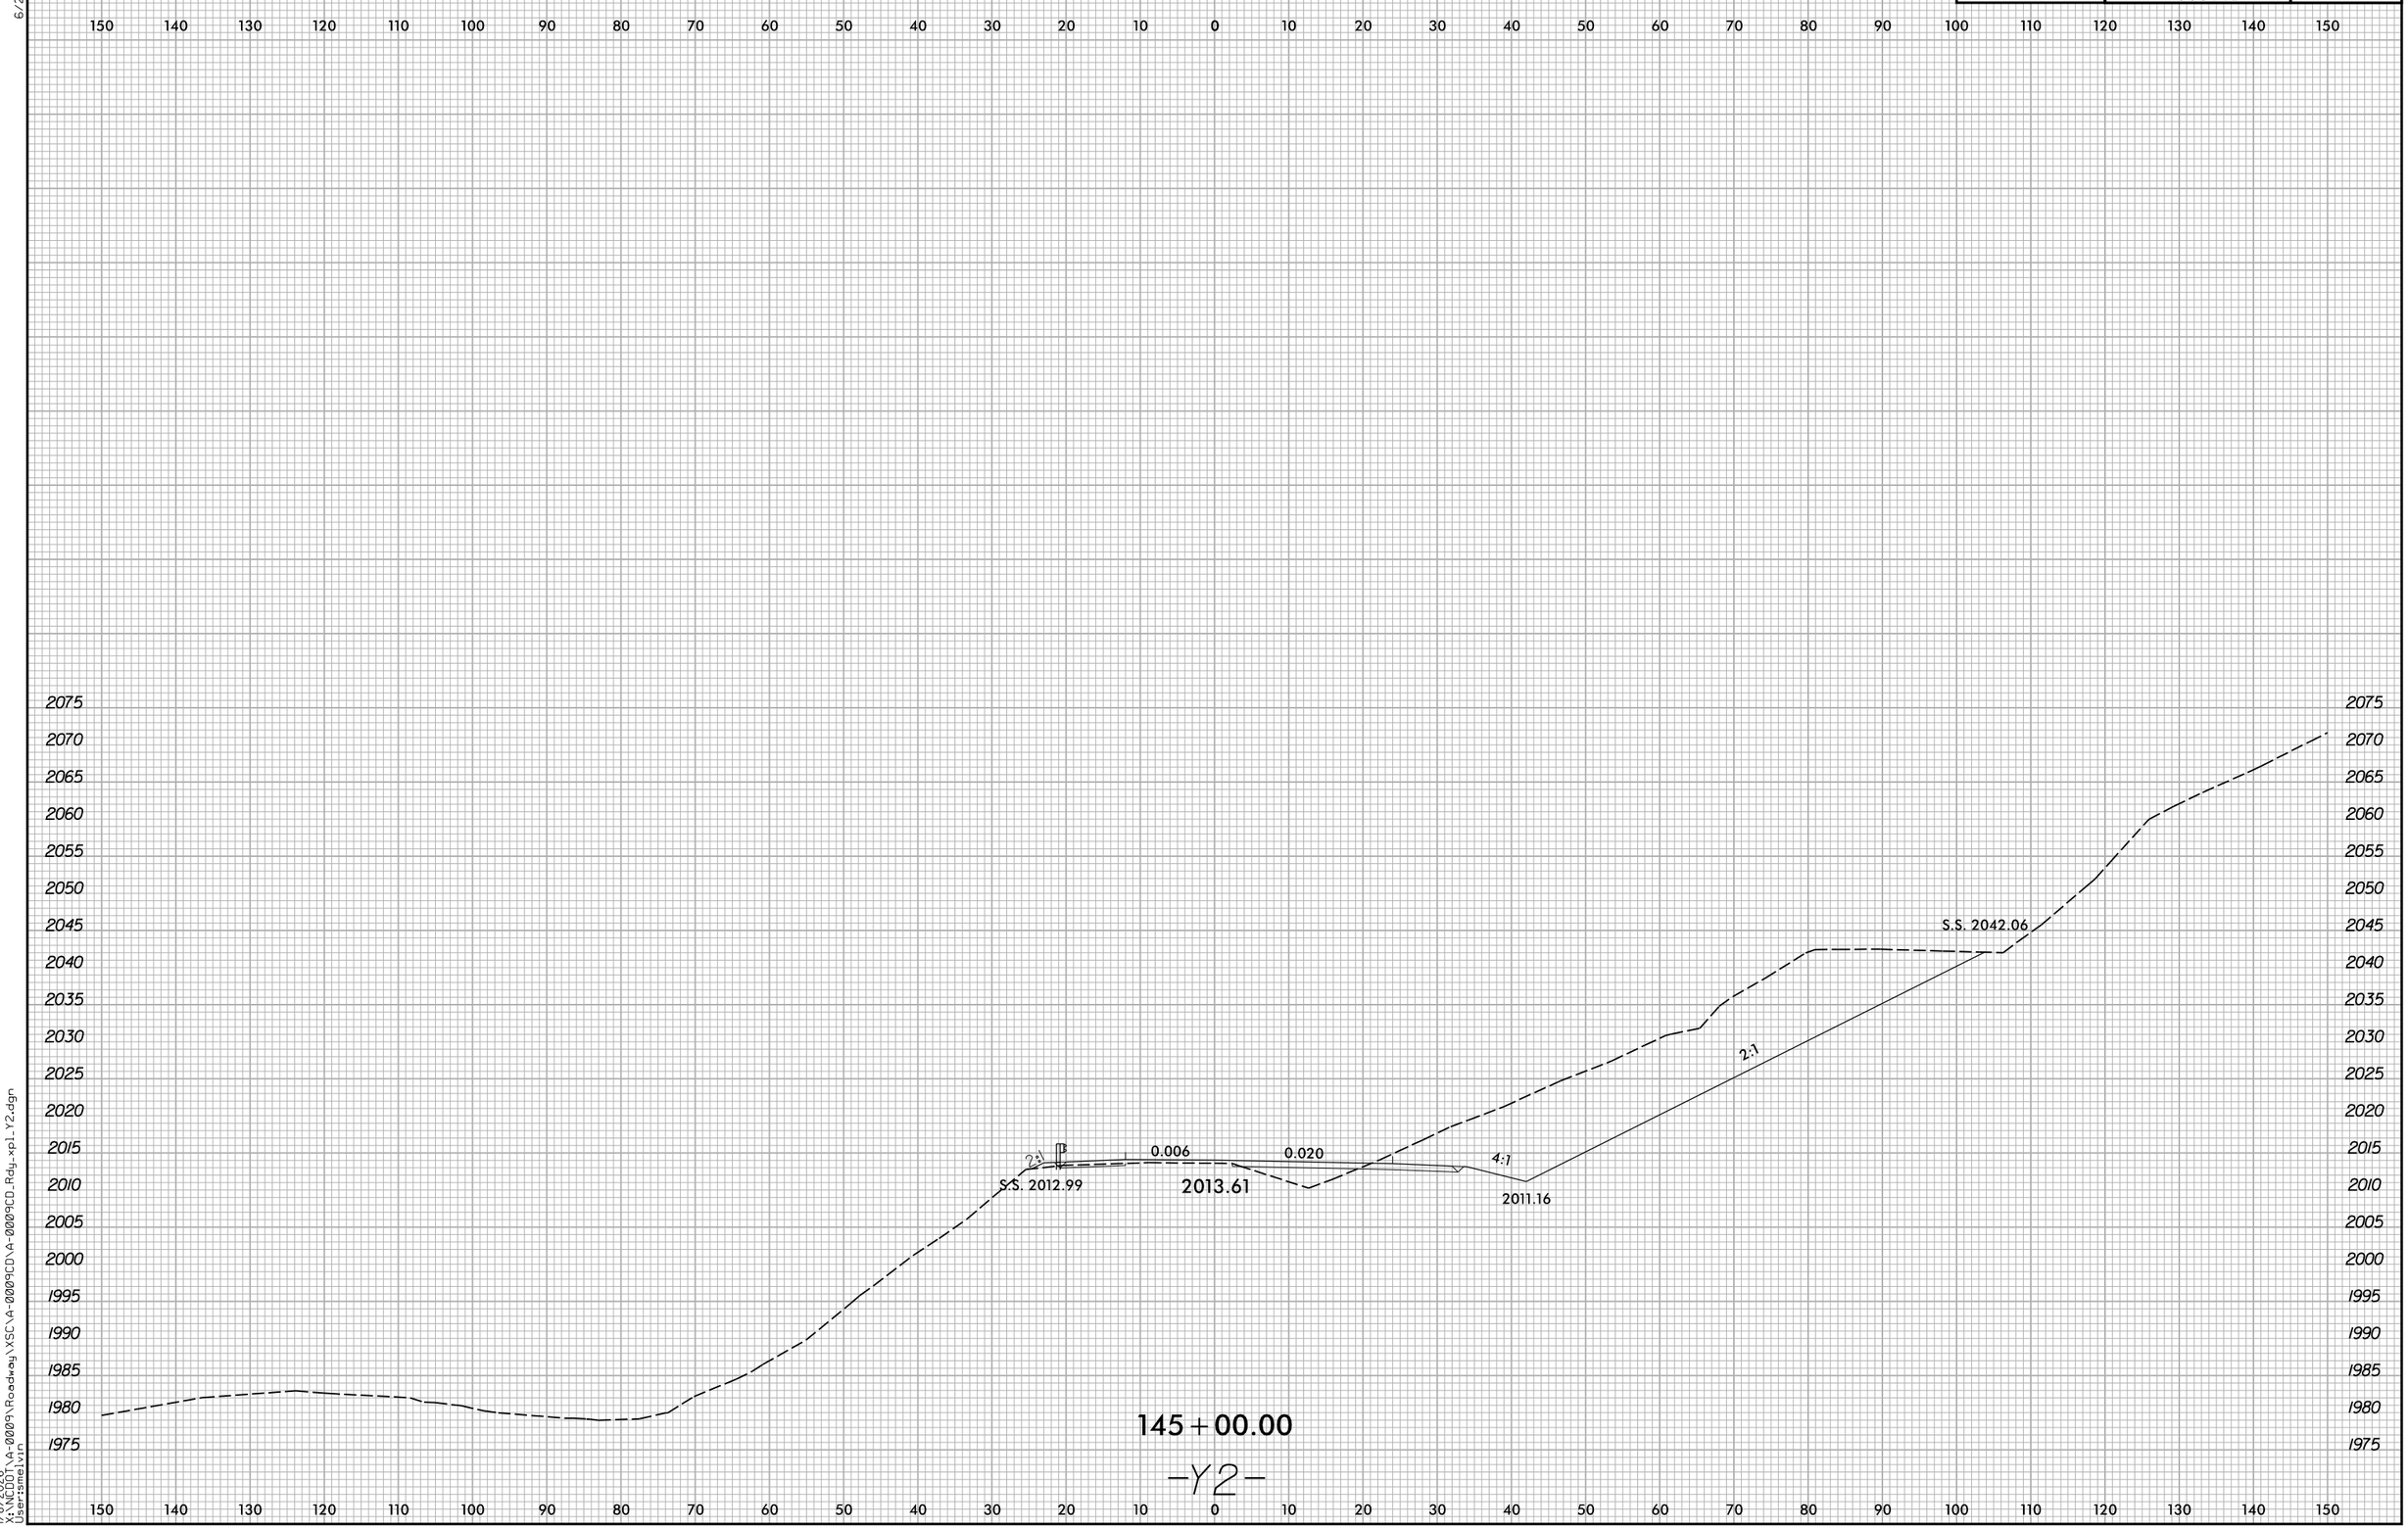

Docusign Envelope ID: 76D7AF8E-B7F9-4A73-8EAE-E135BFCD15FE

6/23/16

0 5 10	PROJ. REFERENCE NO.	SHEET NO.
	A-0009CD	X-47

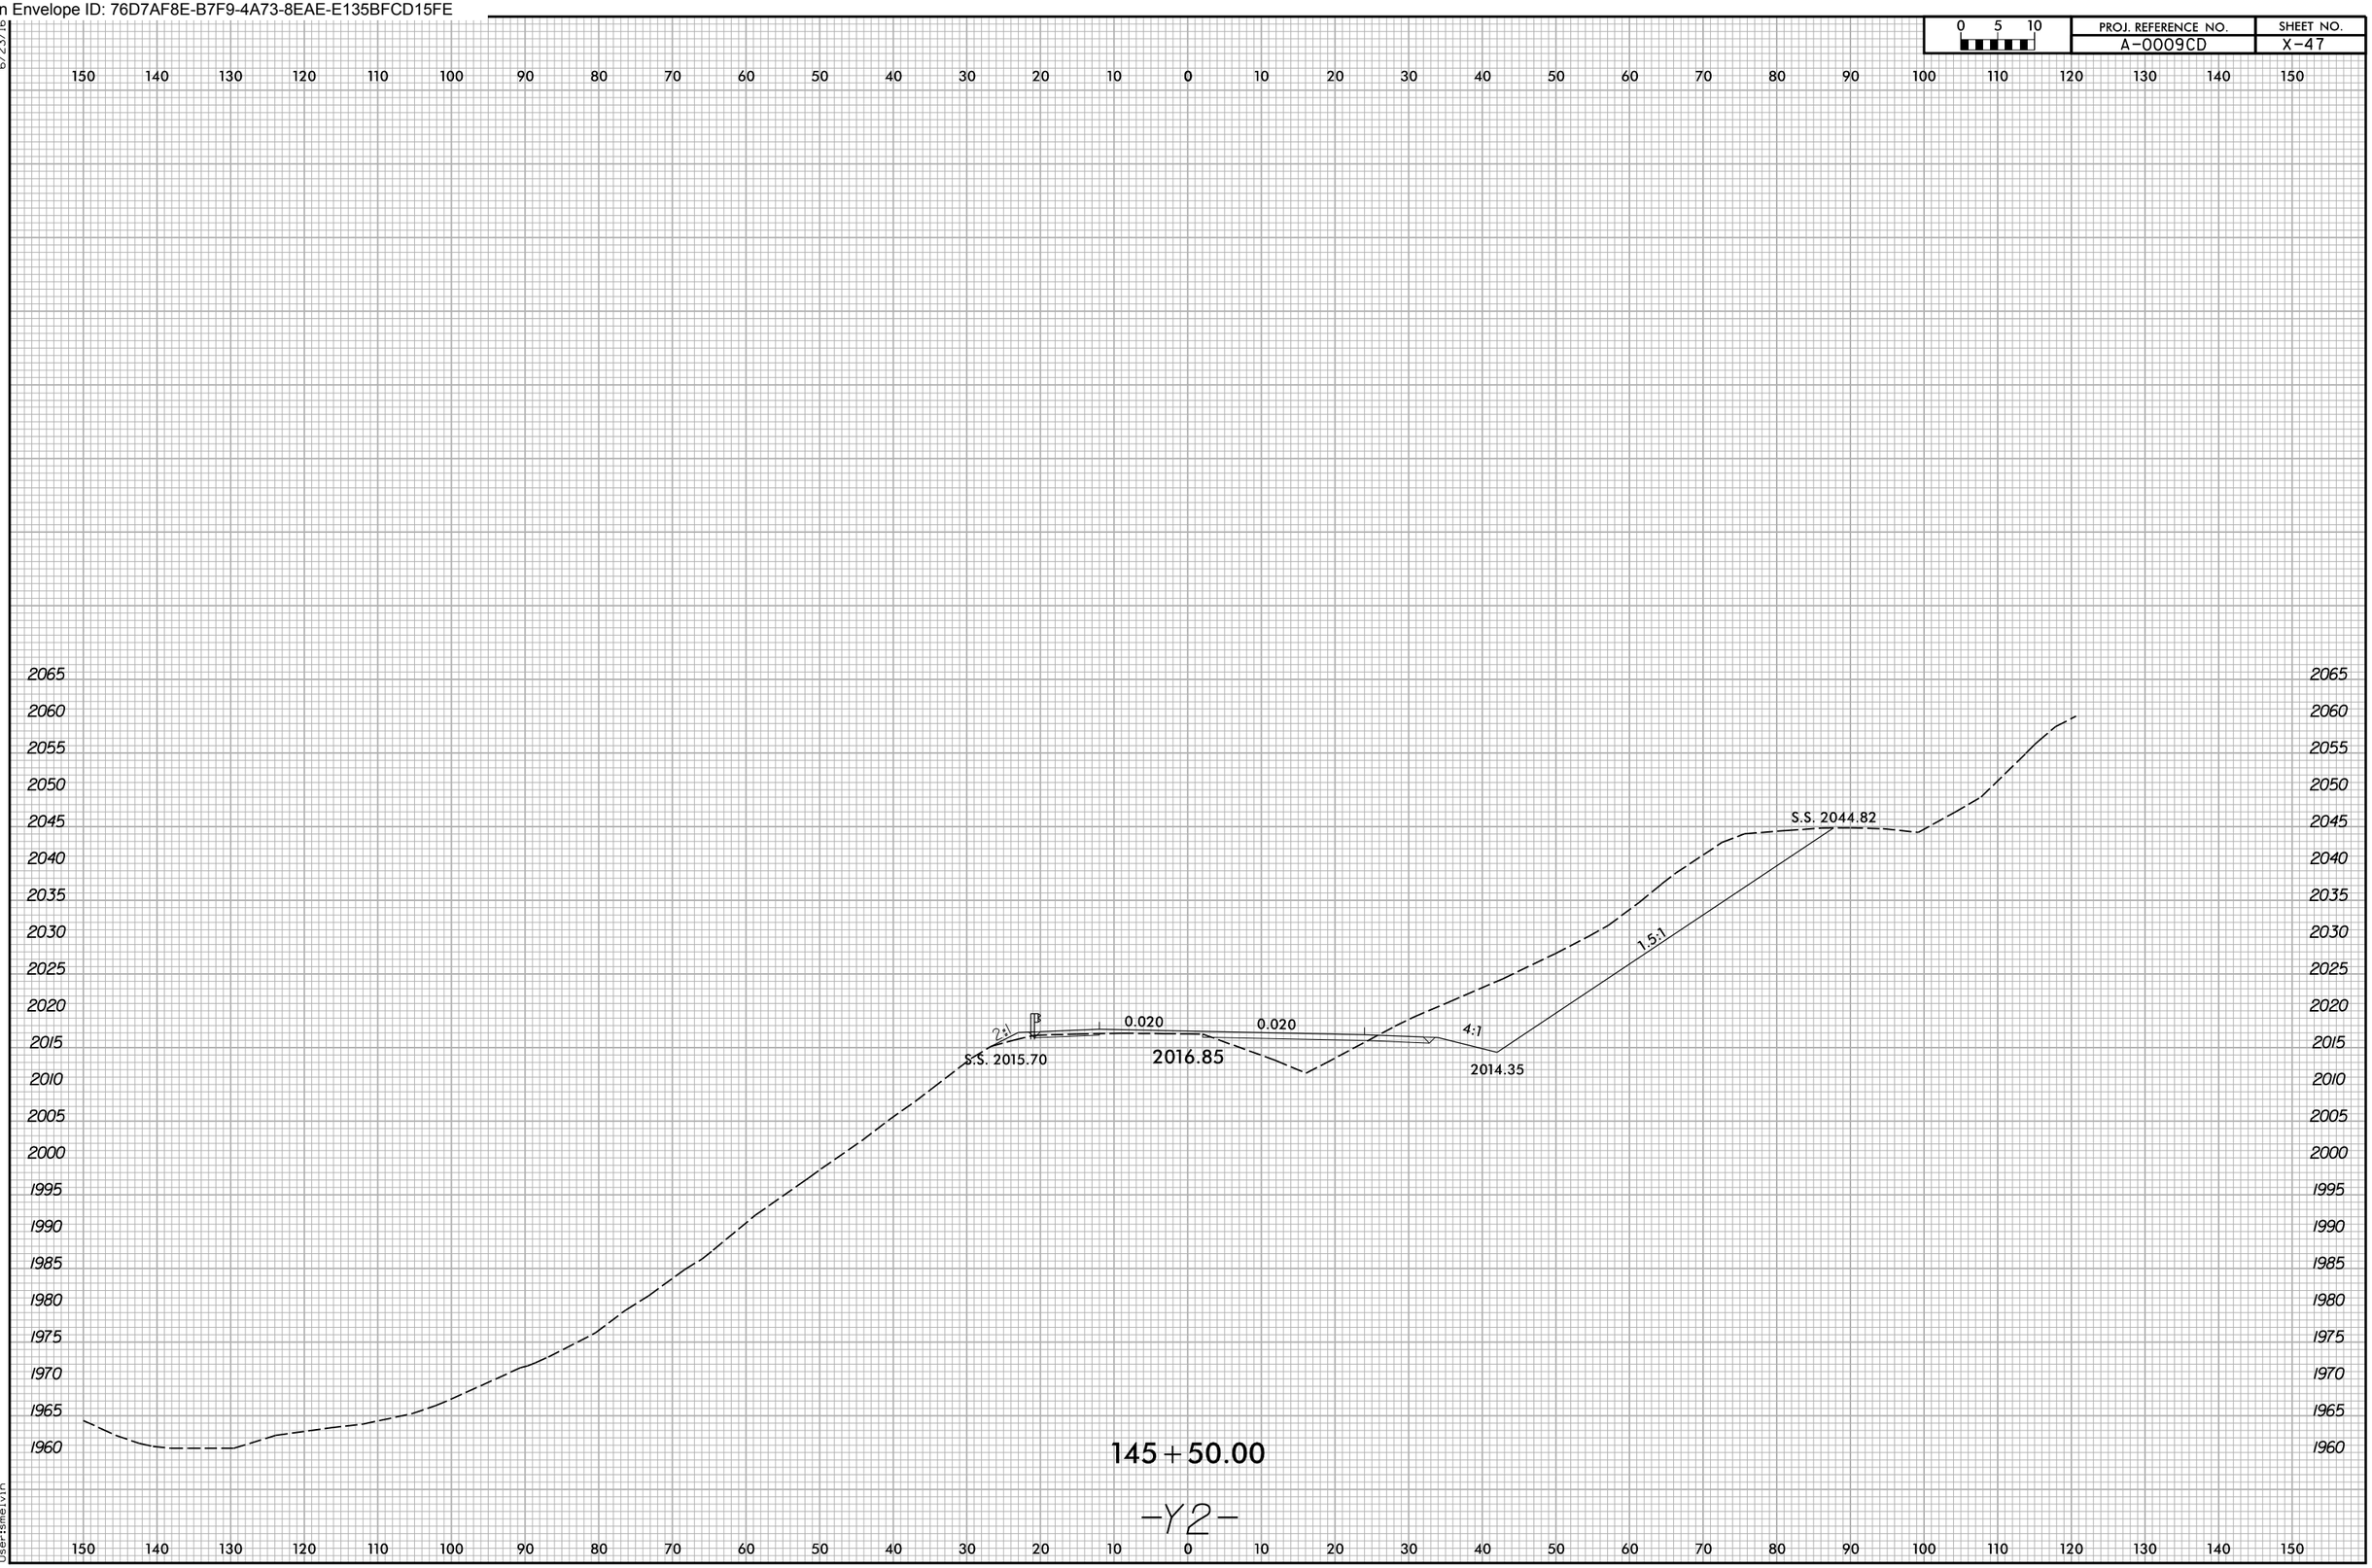

1/8/2026
X:\NCDOT\A-0009\Roadway\XSC\A-0009CD\A-0009CD_Rdy_xpl_Y2.dgn
Users:melvin

Docusign Envelope ID: 76D7AF8E-B7F9-4A73-8EAE-E135BFCD15FE

6/23/16

0 5 10	PROJ. REFERENCE NO.	SHEET NO.
	A-0009CD	X-48

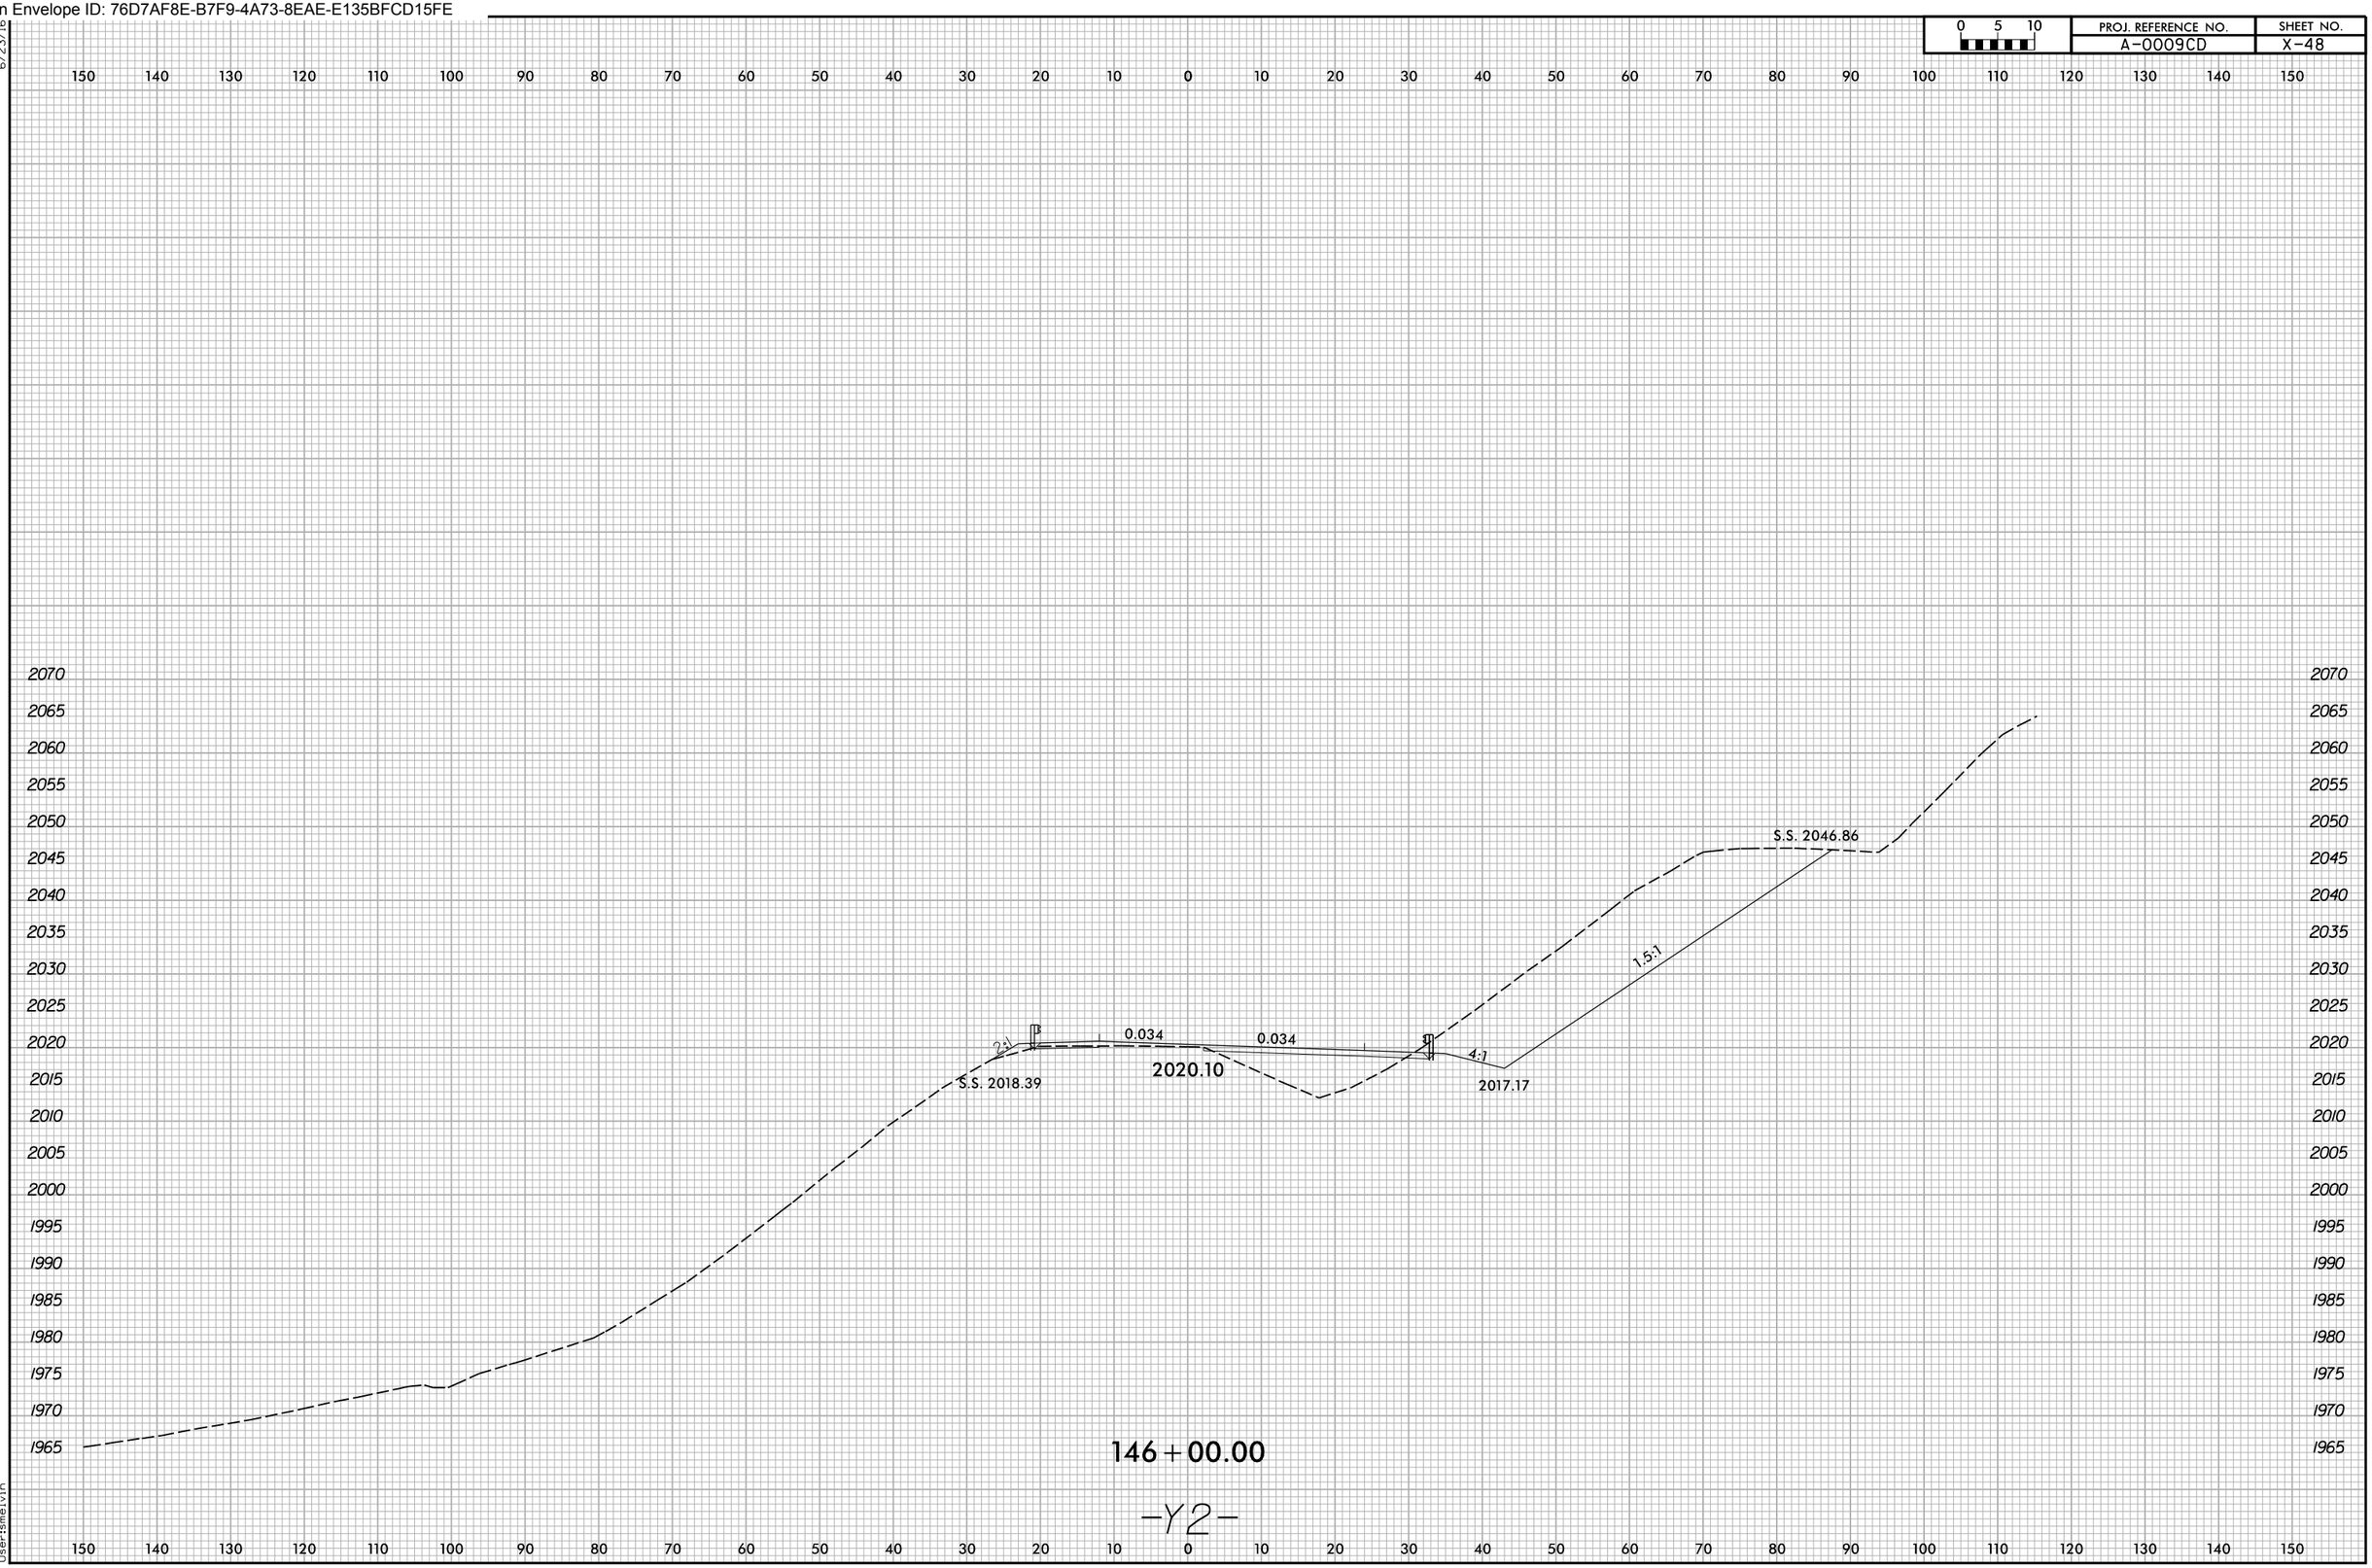

1/8/2026
X:\NCDOT\A-0009\Roadway\XSC\A-0009CD\A-0009CD_Rdy_xpl_Y2.dgn
User:smelvin

Docusign Envelope ID: 76D7AF8E-B7F9-4A73-8EAE-E135BFCD15FE

6/23/16

0 5 10	PROJ. REFERENCE NO.	SHEET NO.
	A-0009CD	X-49

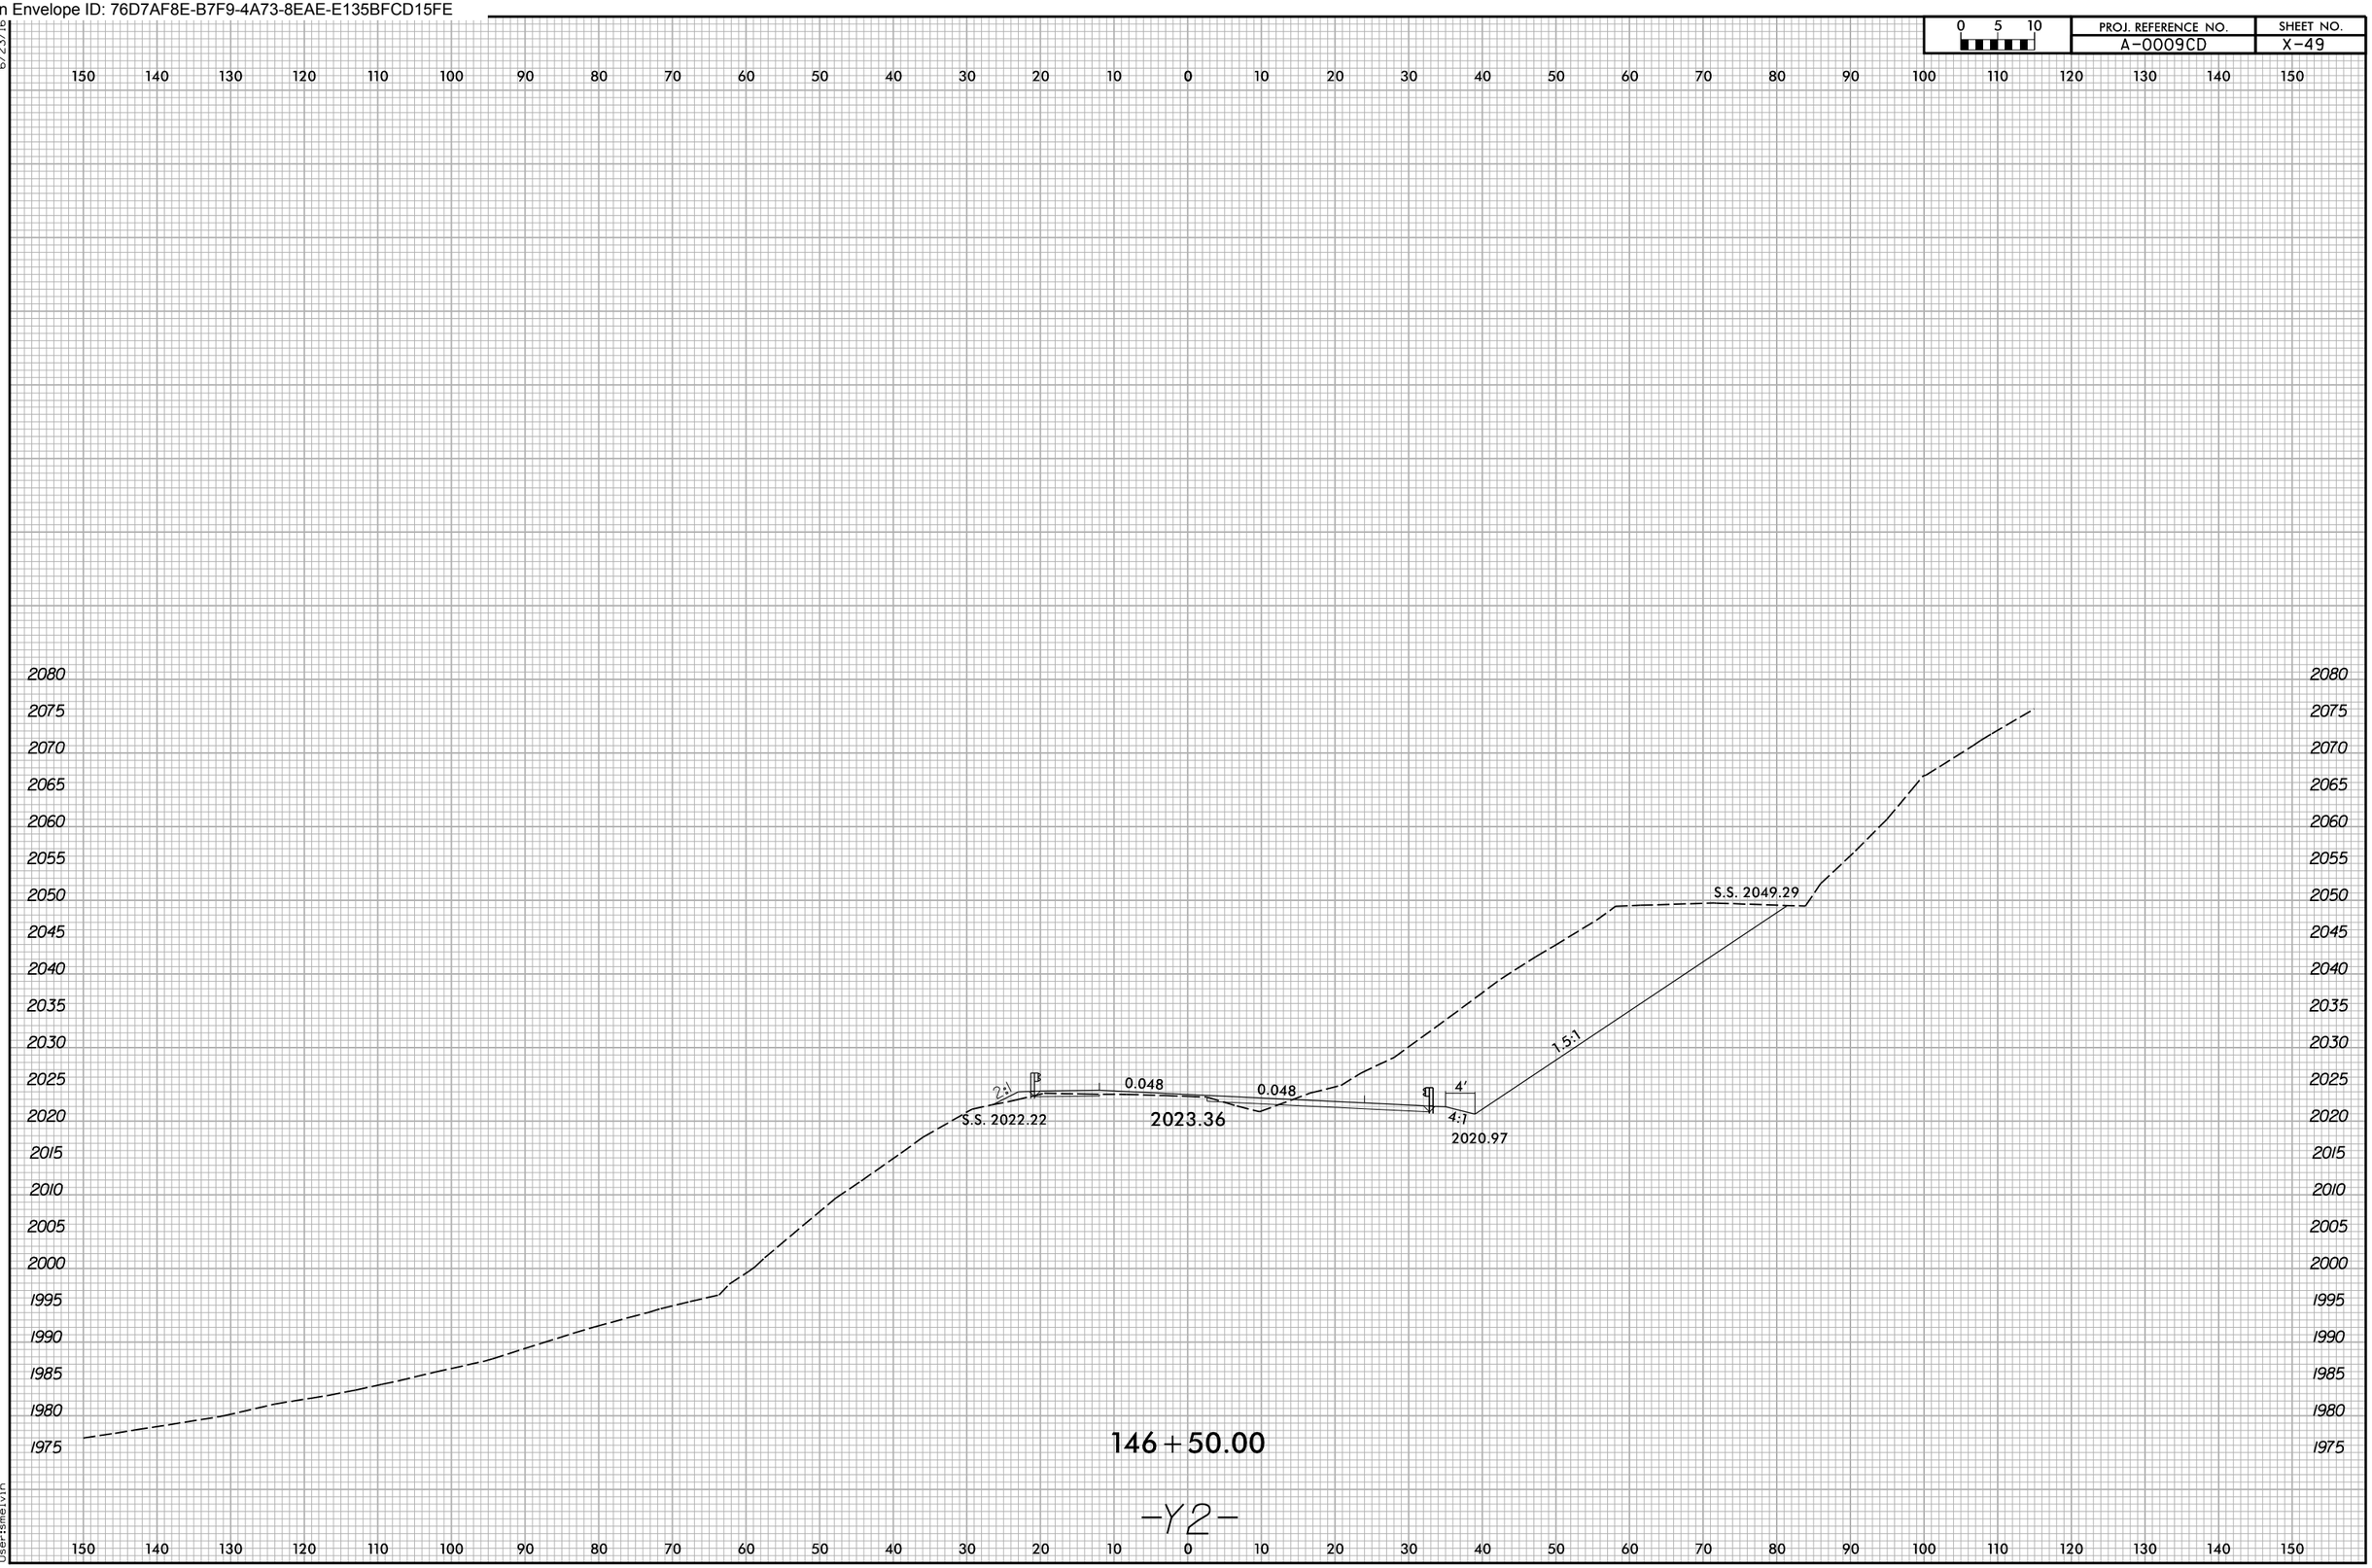

1/8/2026
X:\NCDOT\A-0009\Roadway\XSC\A-0009CD\A-0009CD_Rdy_xpl_Y2.dgn
User:smelvin

Docusign Envelope ID: 76D7AF8E-B7F9-4A73-8EAE-E135BFCD15FE

6/23/16

0 5 10	PROJ. REFERENCE NO.	SHEET NO.
	A-0009CD	X-50

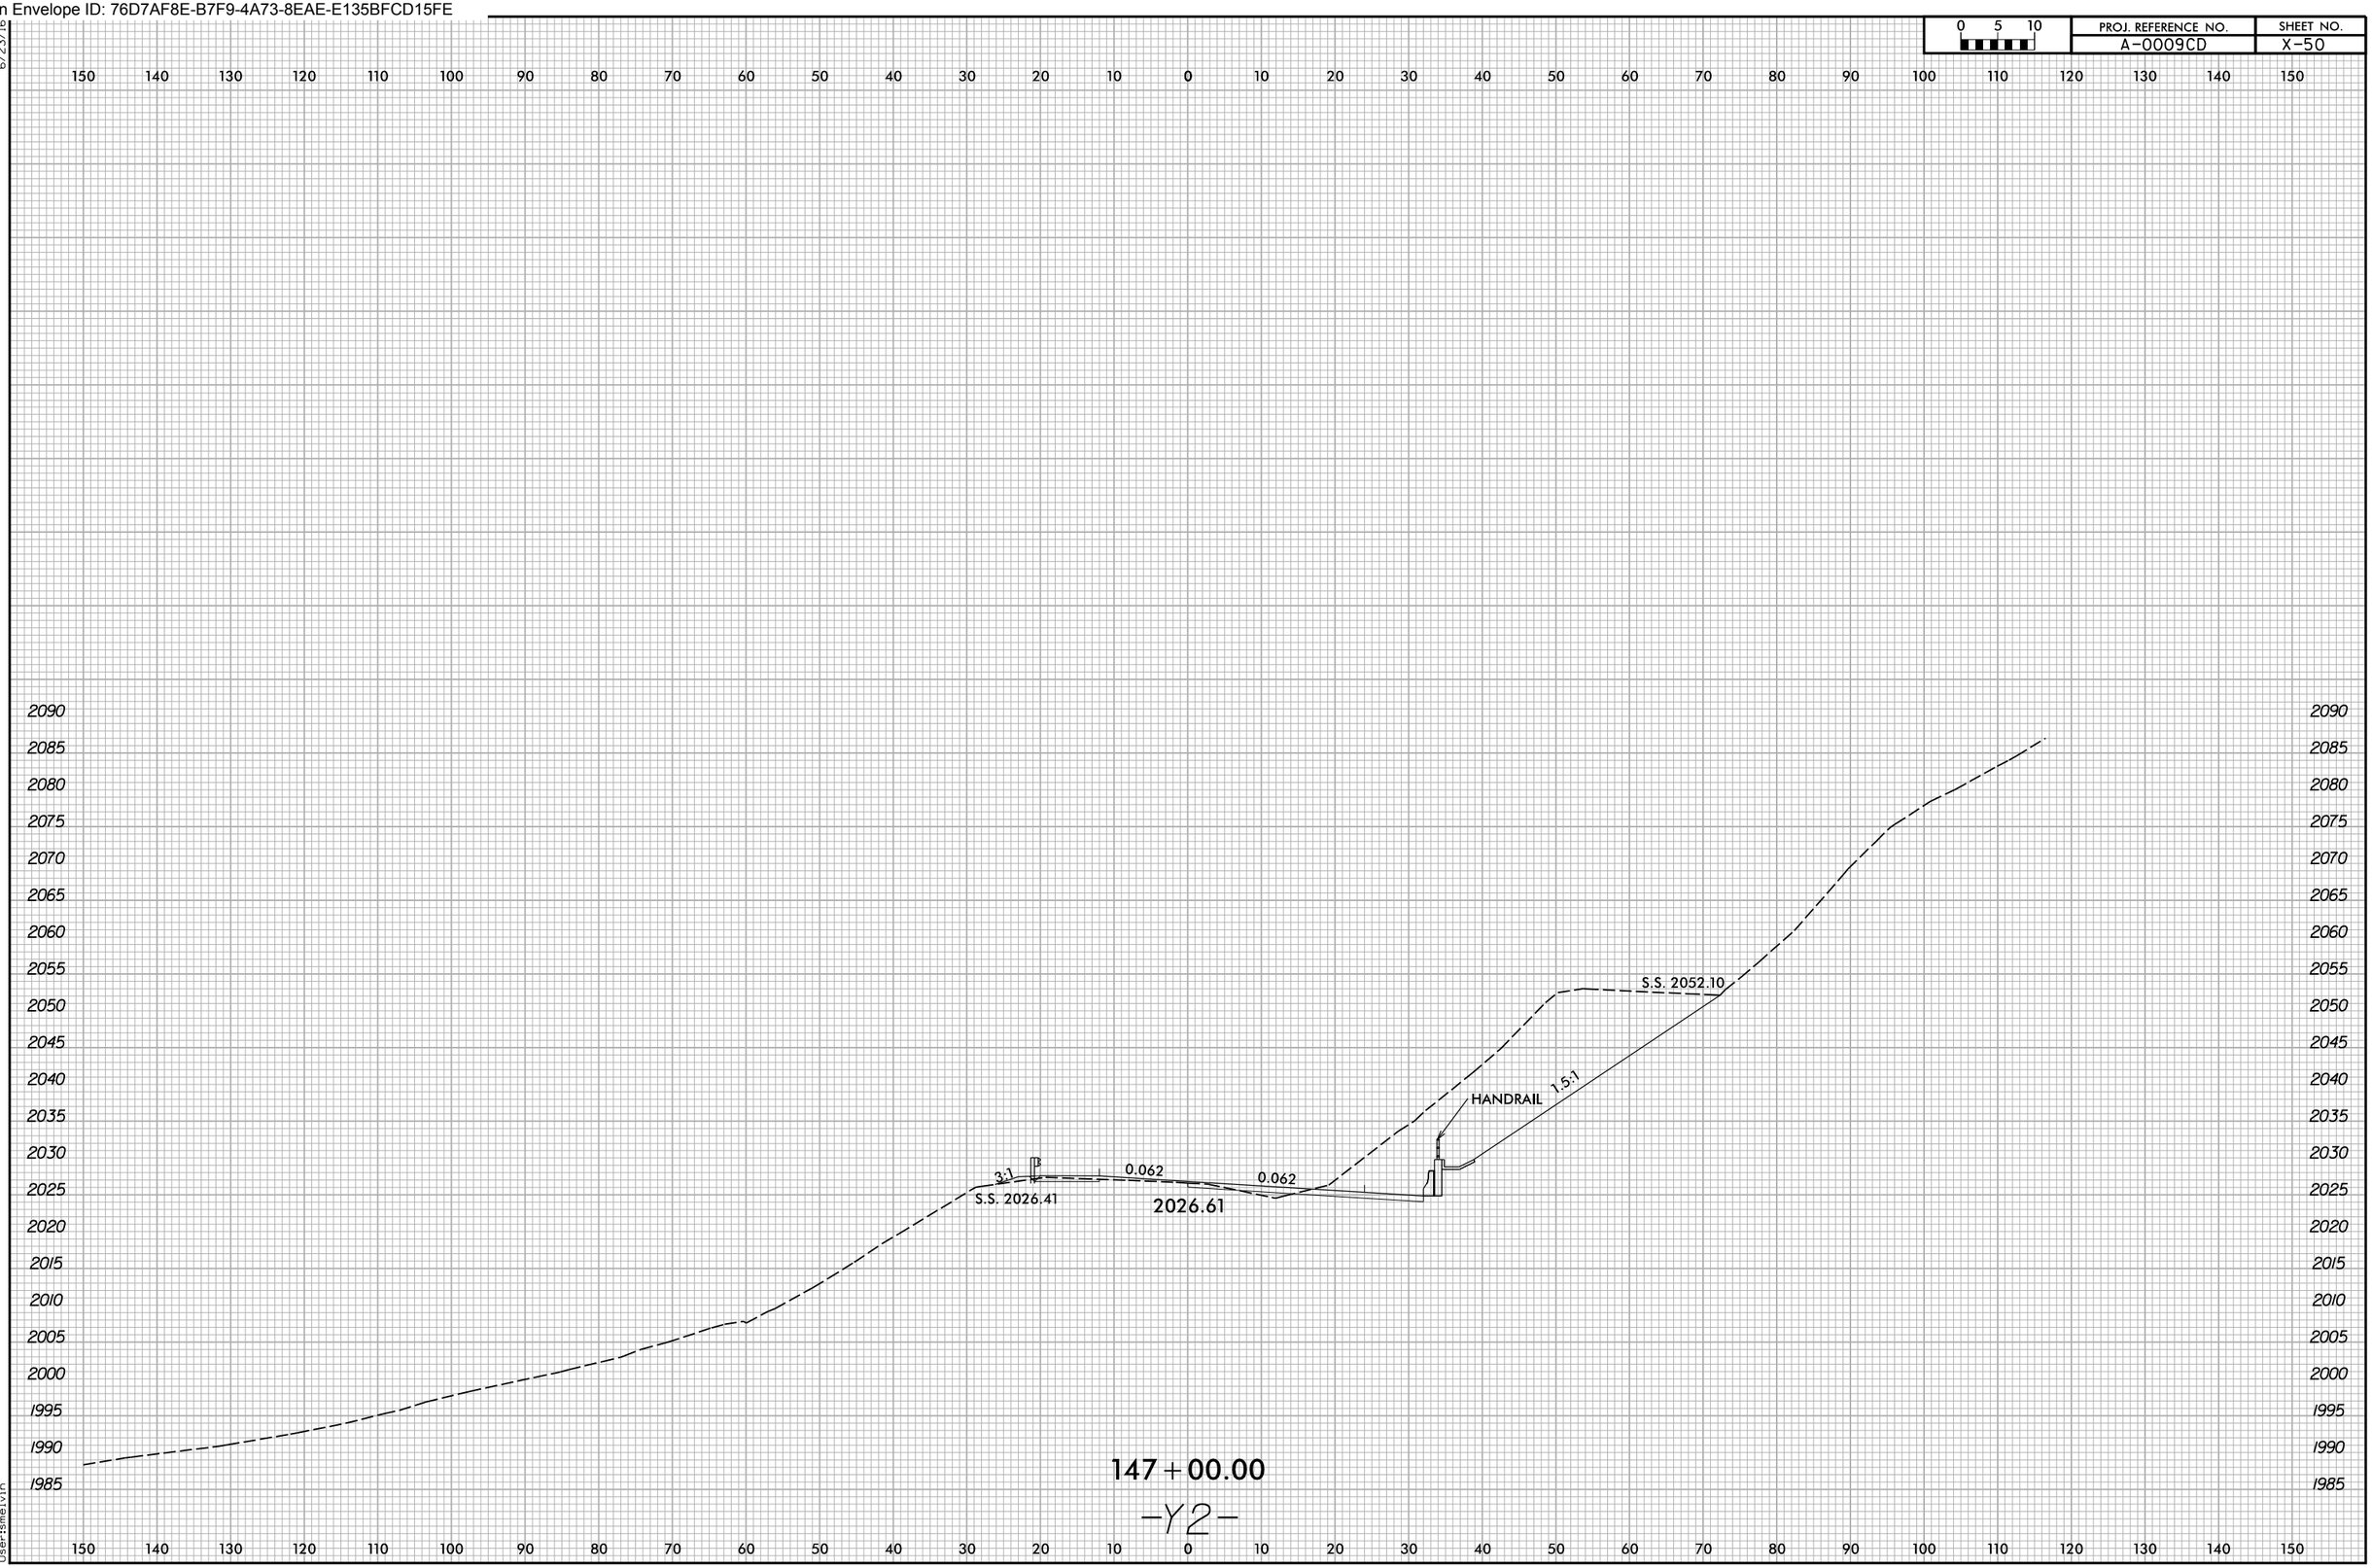

1/8/2026
X:\NCDOT\A-0009\Roadway\XSC\A-0009CD\A-0009CD_Rdy_xpl_Y2.dgn
User:smelvin

Docusign Envelope ID: 76D7AF8E-B7F9-4A73-8EAE-E135BFCD15FE

6/23/16

0 5 10	PROJ. REFERENCE NO.	SHEET NO.
	A-0009CD	X-51

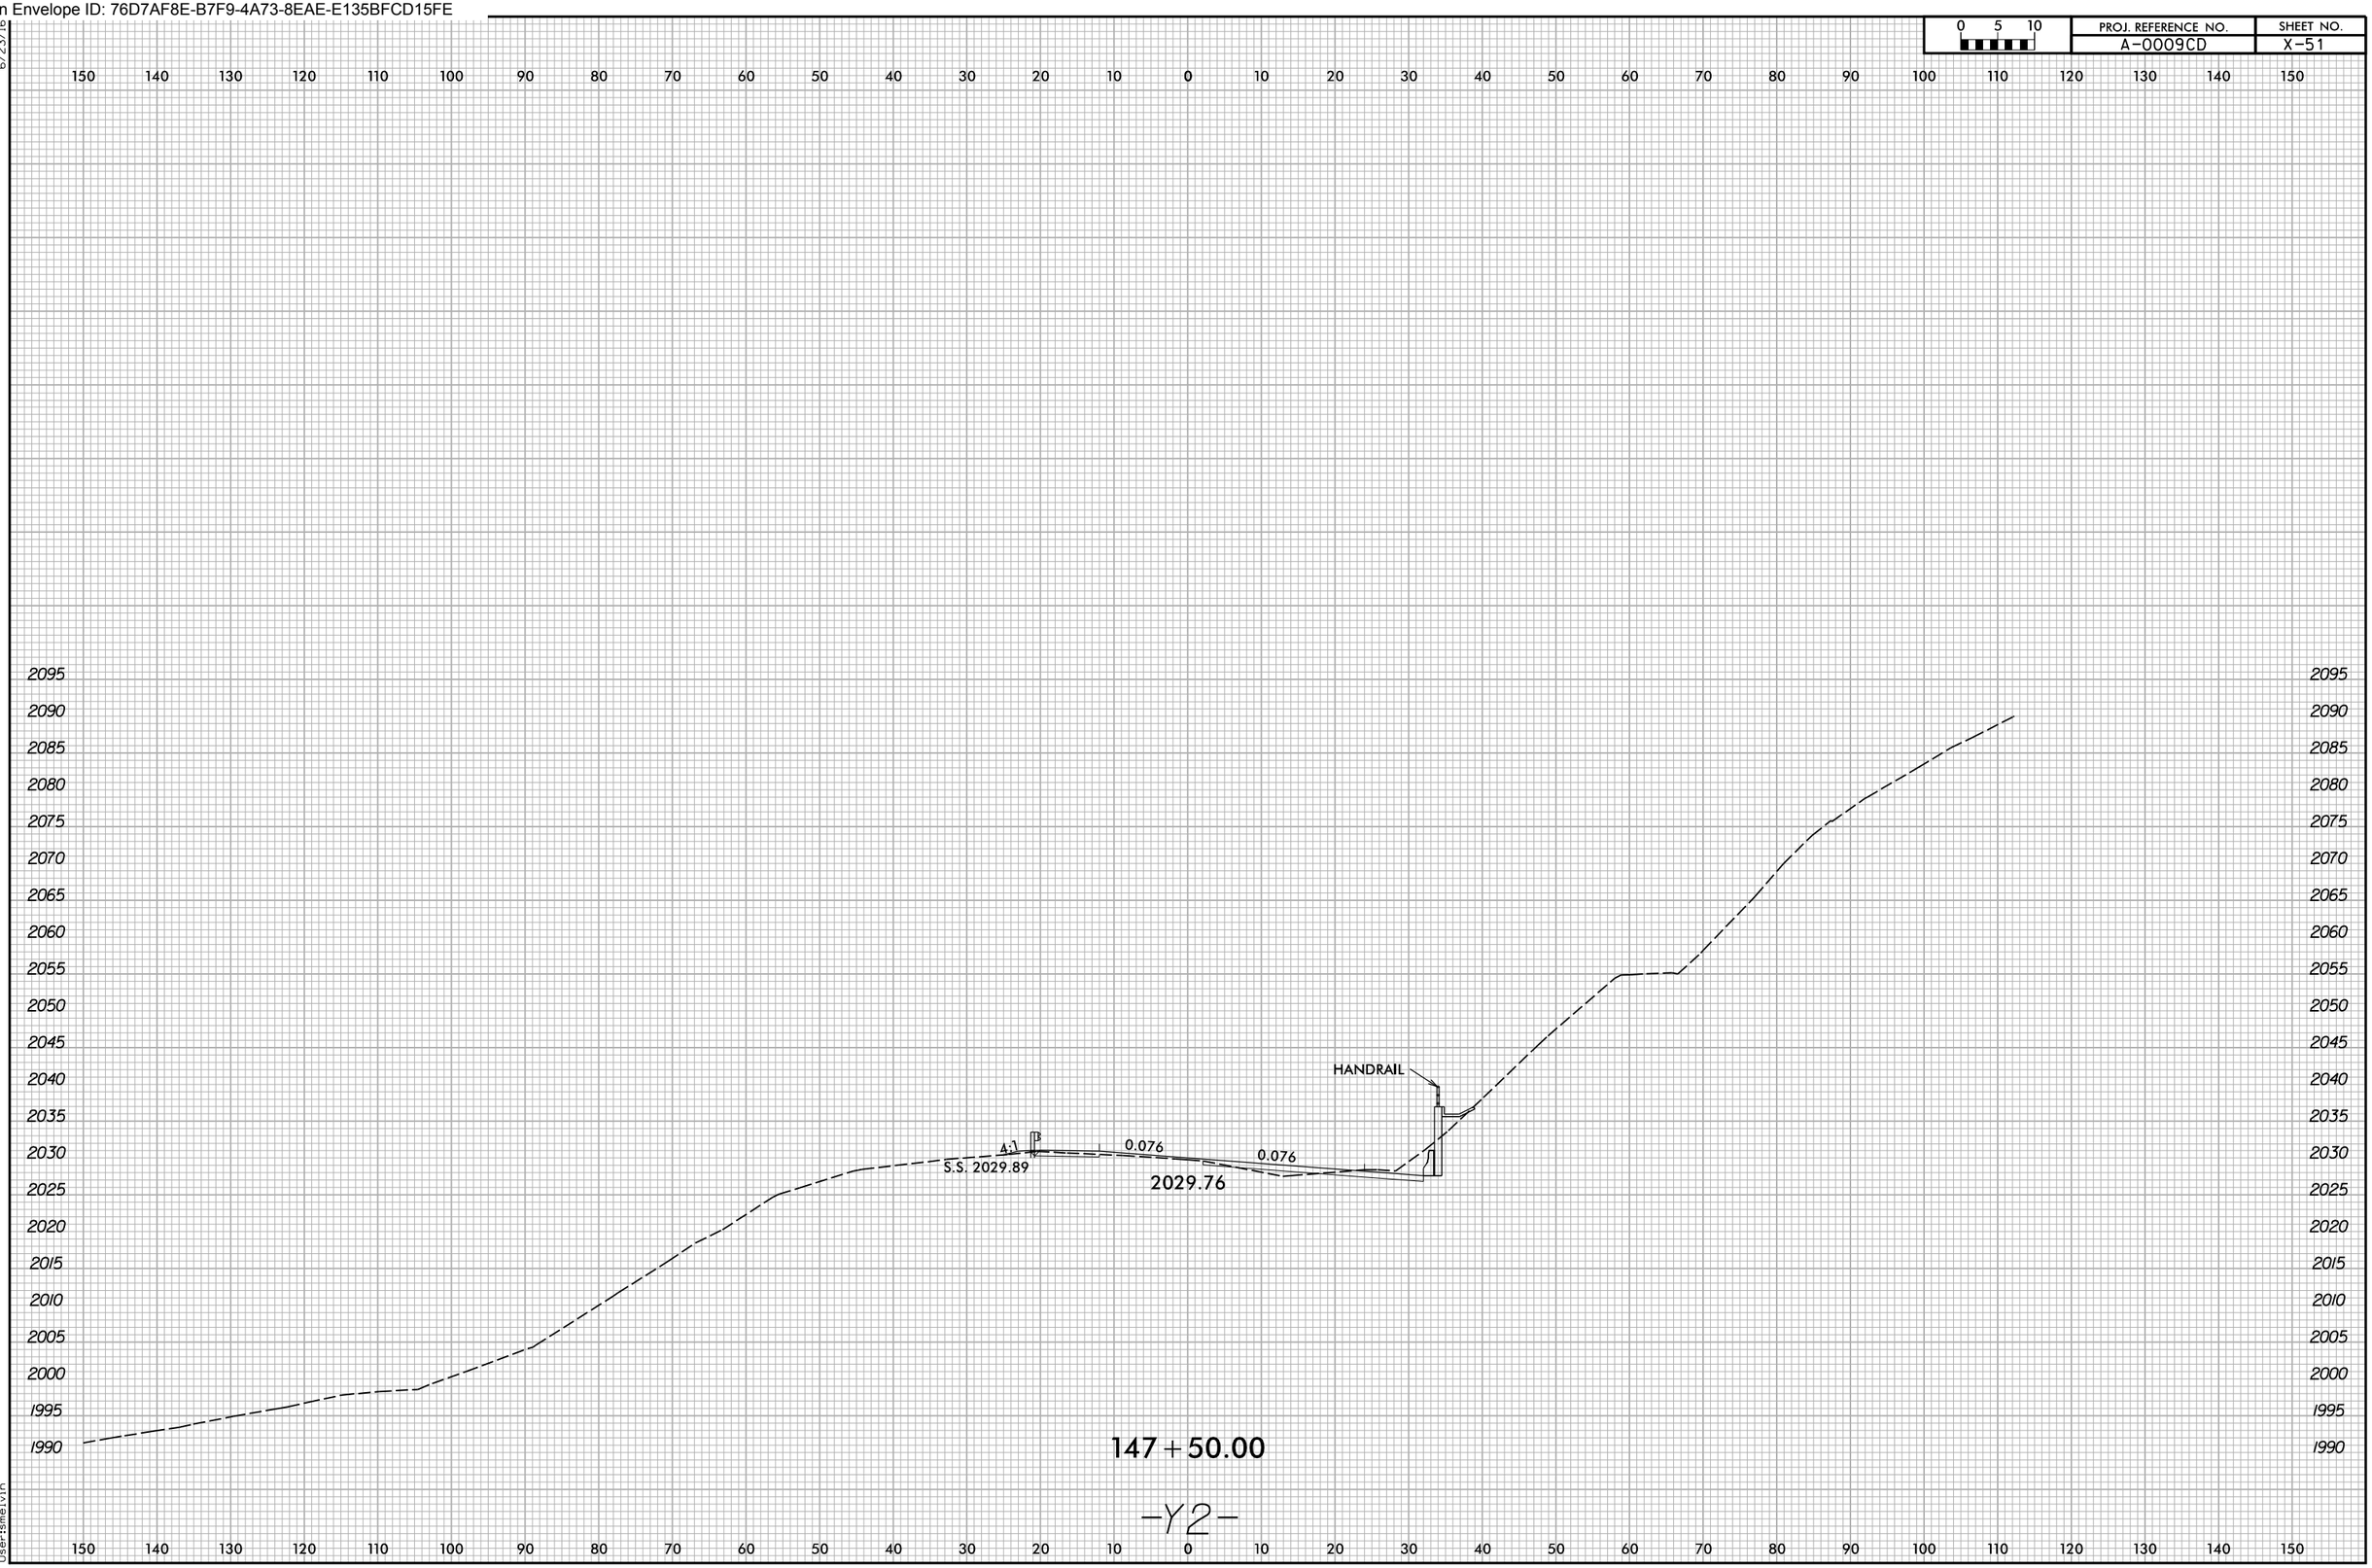

1/8/2026
X:\NCDOT\A-0009\Roadway\XSC\A-0009CD\A-0009CD_Rdy_xpl_Y2.dgn
User:smelvin

Docusign Envelope ID: 76D7AF8E-B7F9-4A73-8EAE-E135BFCD15FE

6/23/16

0 5 10	PROJ. REFERENCE NO.	SHEET NO.
	A-0009CD	X-52

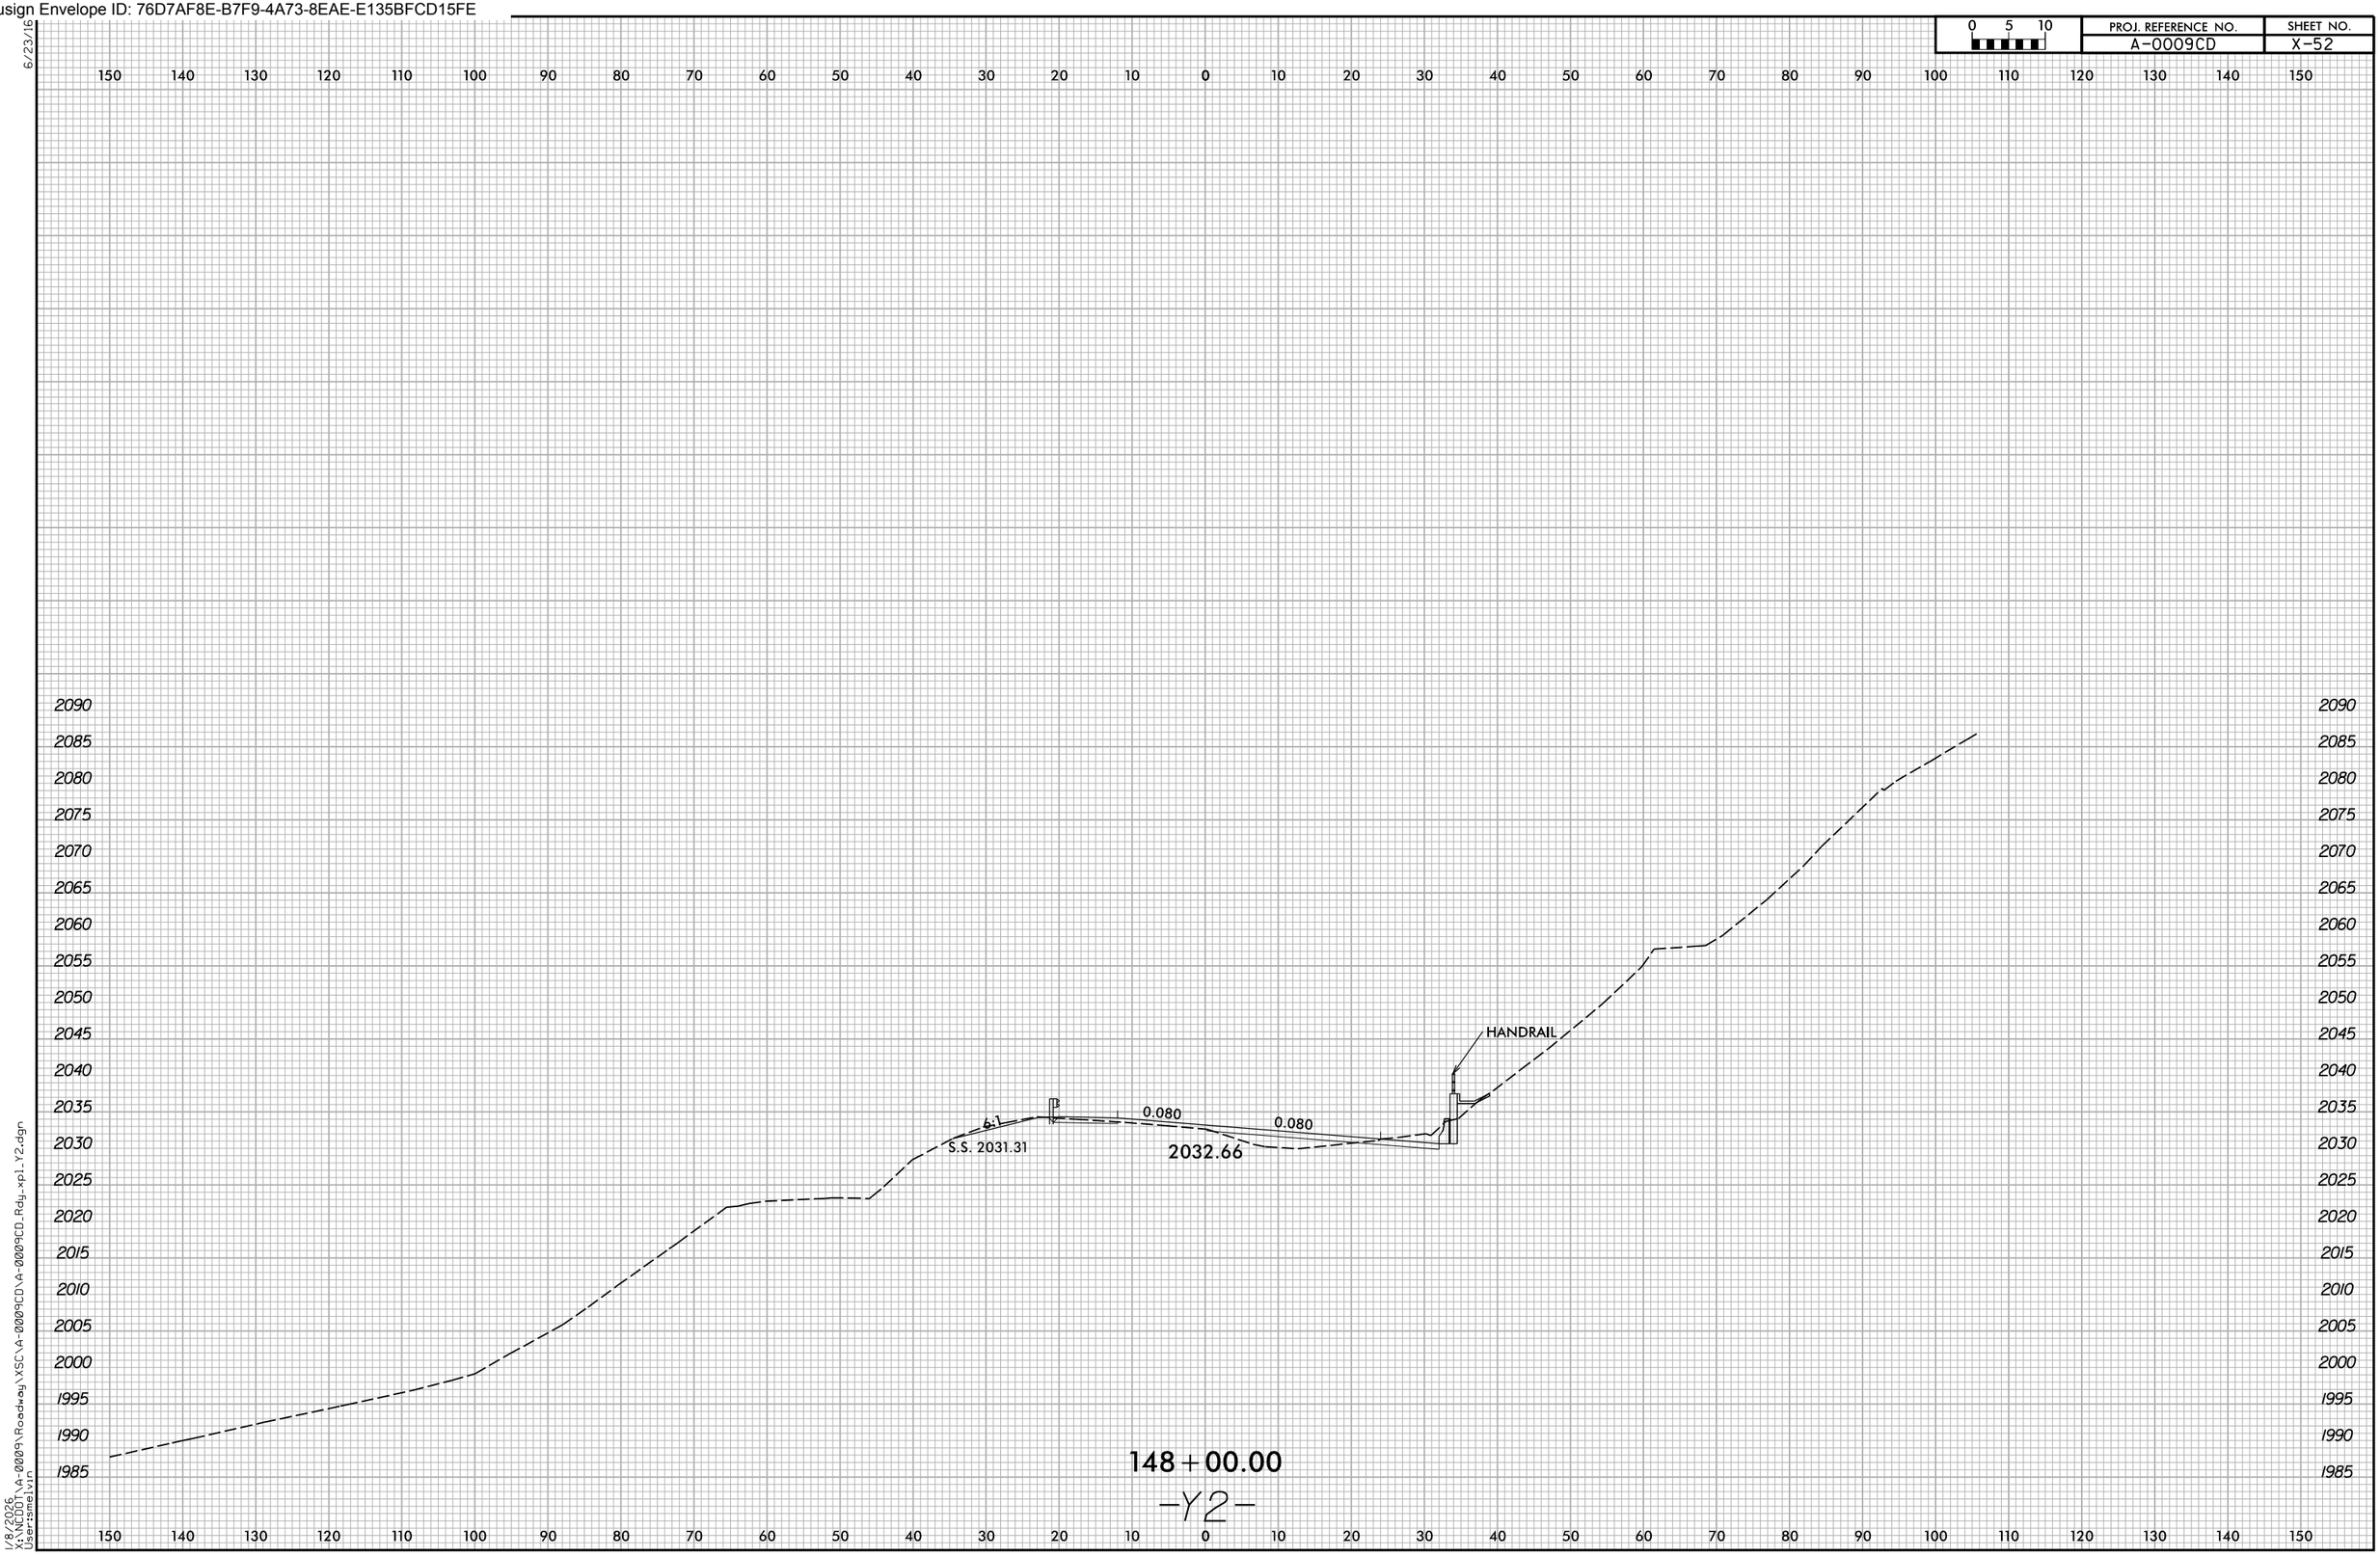

1/8/2026
X:\NCDOT\A-0009\Roadway\XSC\A-0009CD\A-0009CD_Rdy_xpl_Y2.dgn
User:smelvin

Docusign Envelope ID: 76D7AF8E-B7F9-4A73-8EAE-E135BFCD15FE

6/23/16

0 5 10	PROJ. REFERENCE NO.	SHEET NO.
	A-0009CD	X-53

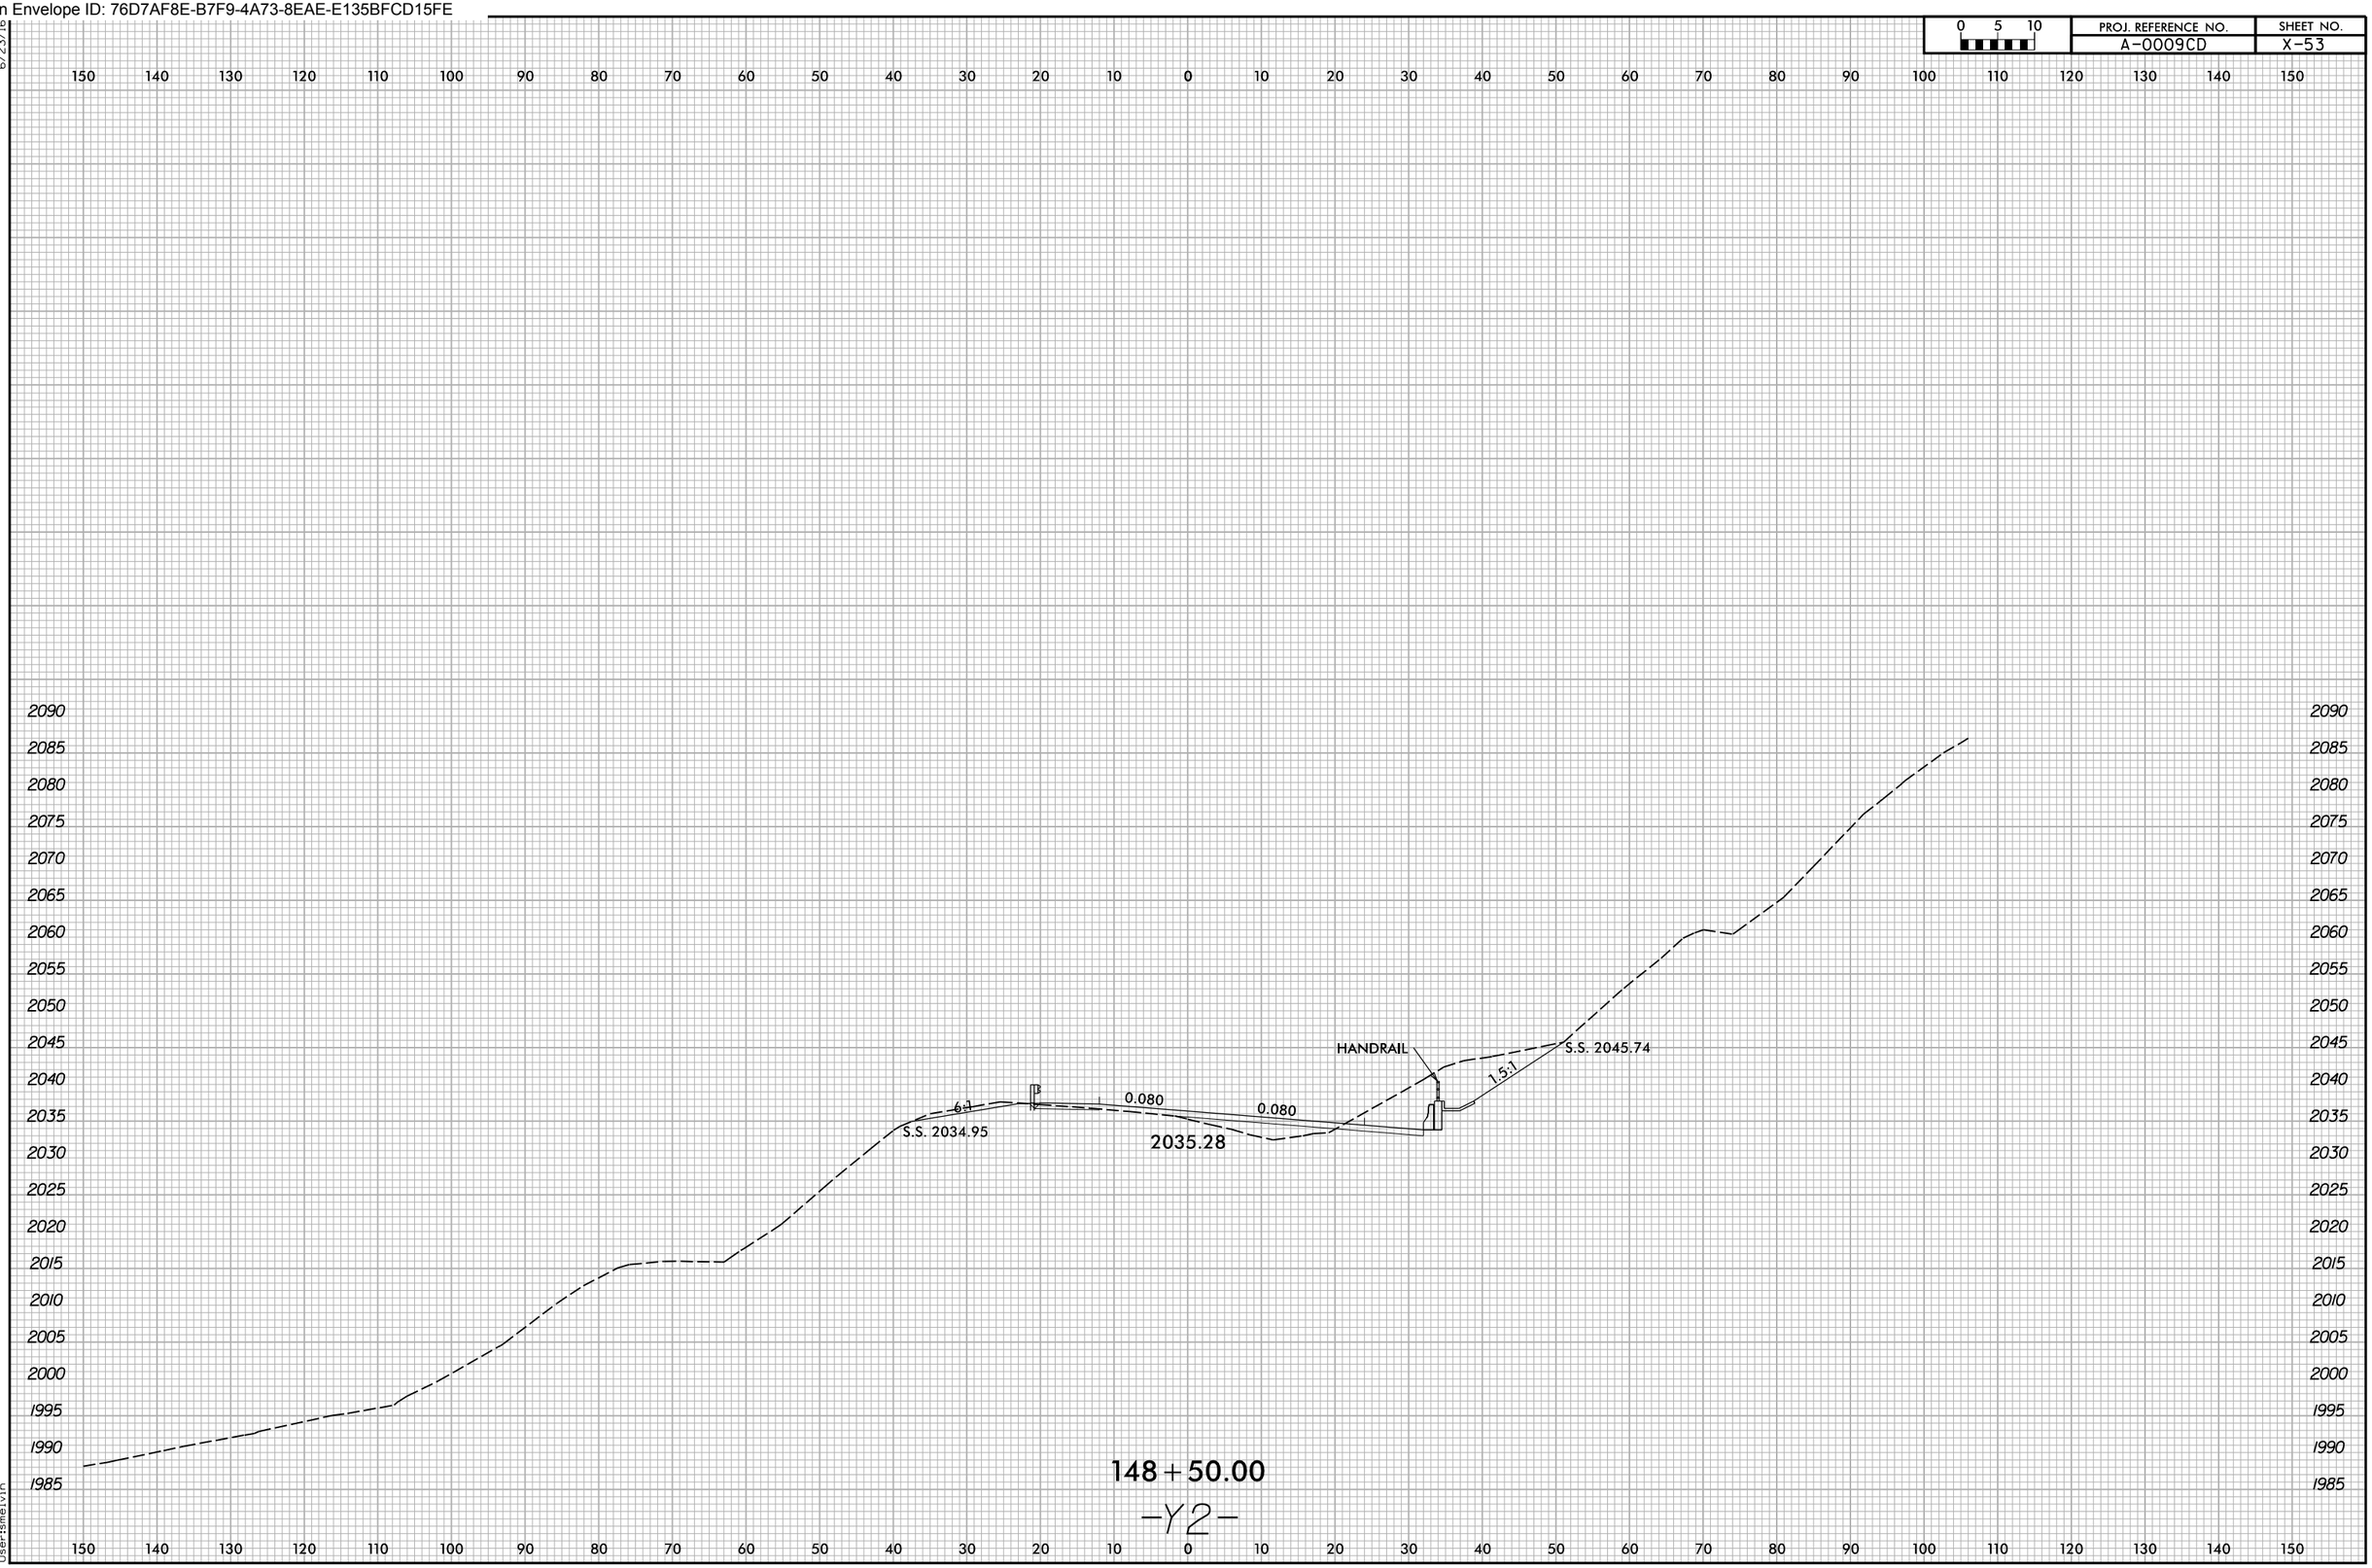

1/8/2026
X:\NCDOT\A-0009\Roadway\XSC\A-0009CD\A-0009CD_Rdy_xpl_Y2.dgn
User:smelvin

Docusign Envelope ID: 76D7AF8E-B7F9-4A73-8EAE-E135BFCD15FE

6/23/16

0 5 10	PROJ. REFERENCE NO.	SHEET NO.
	A-0009CD	X-54

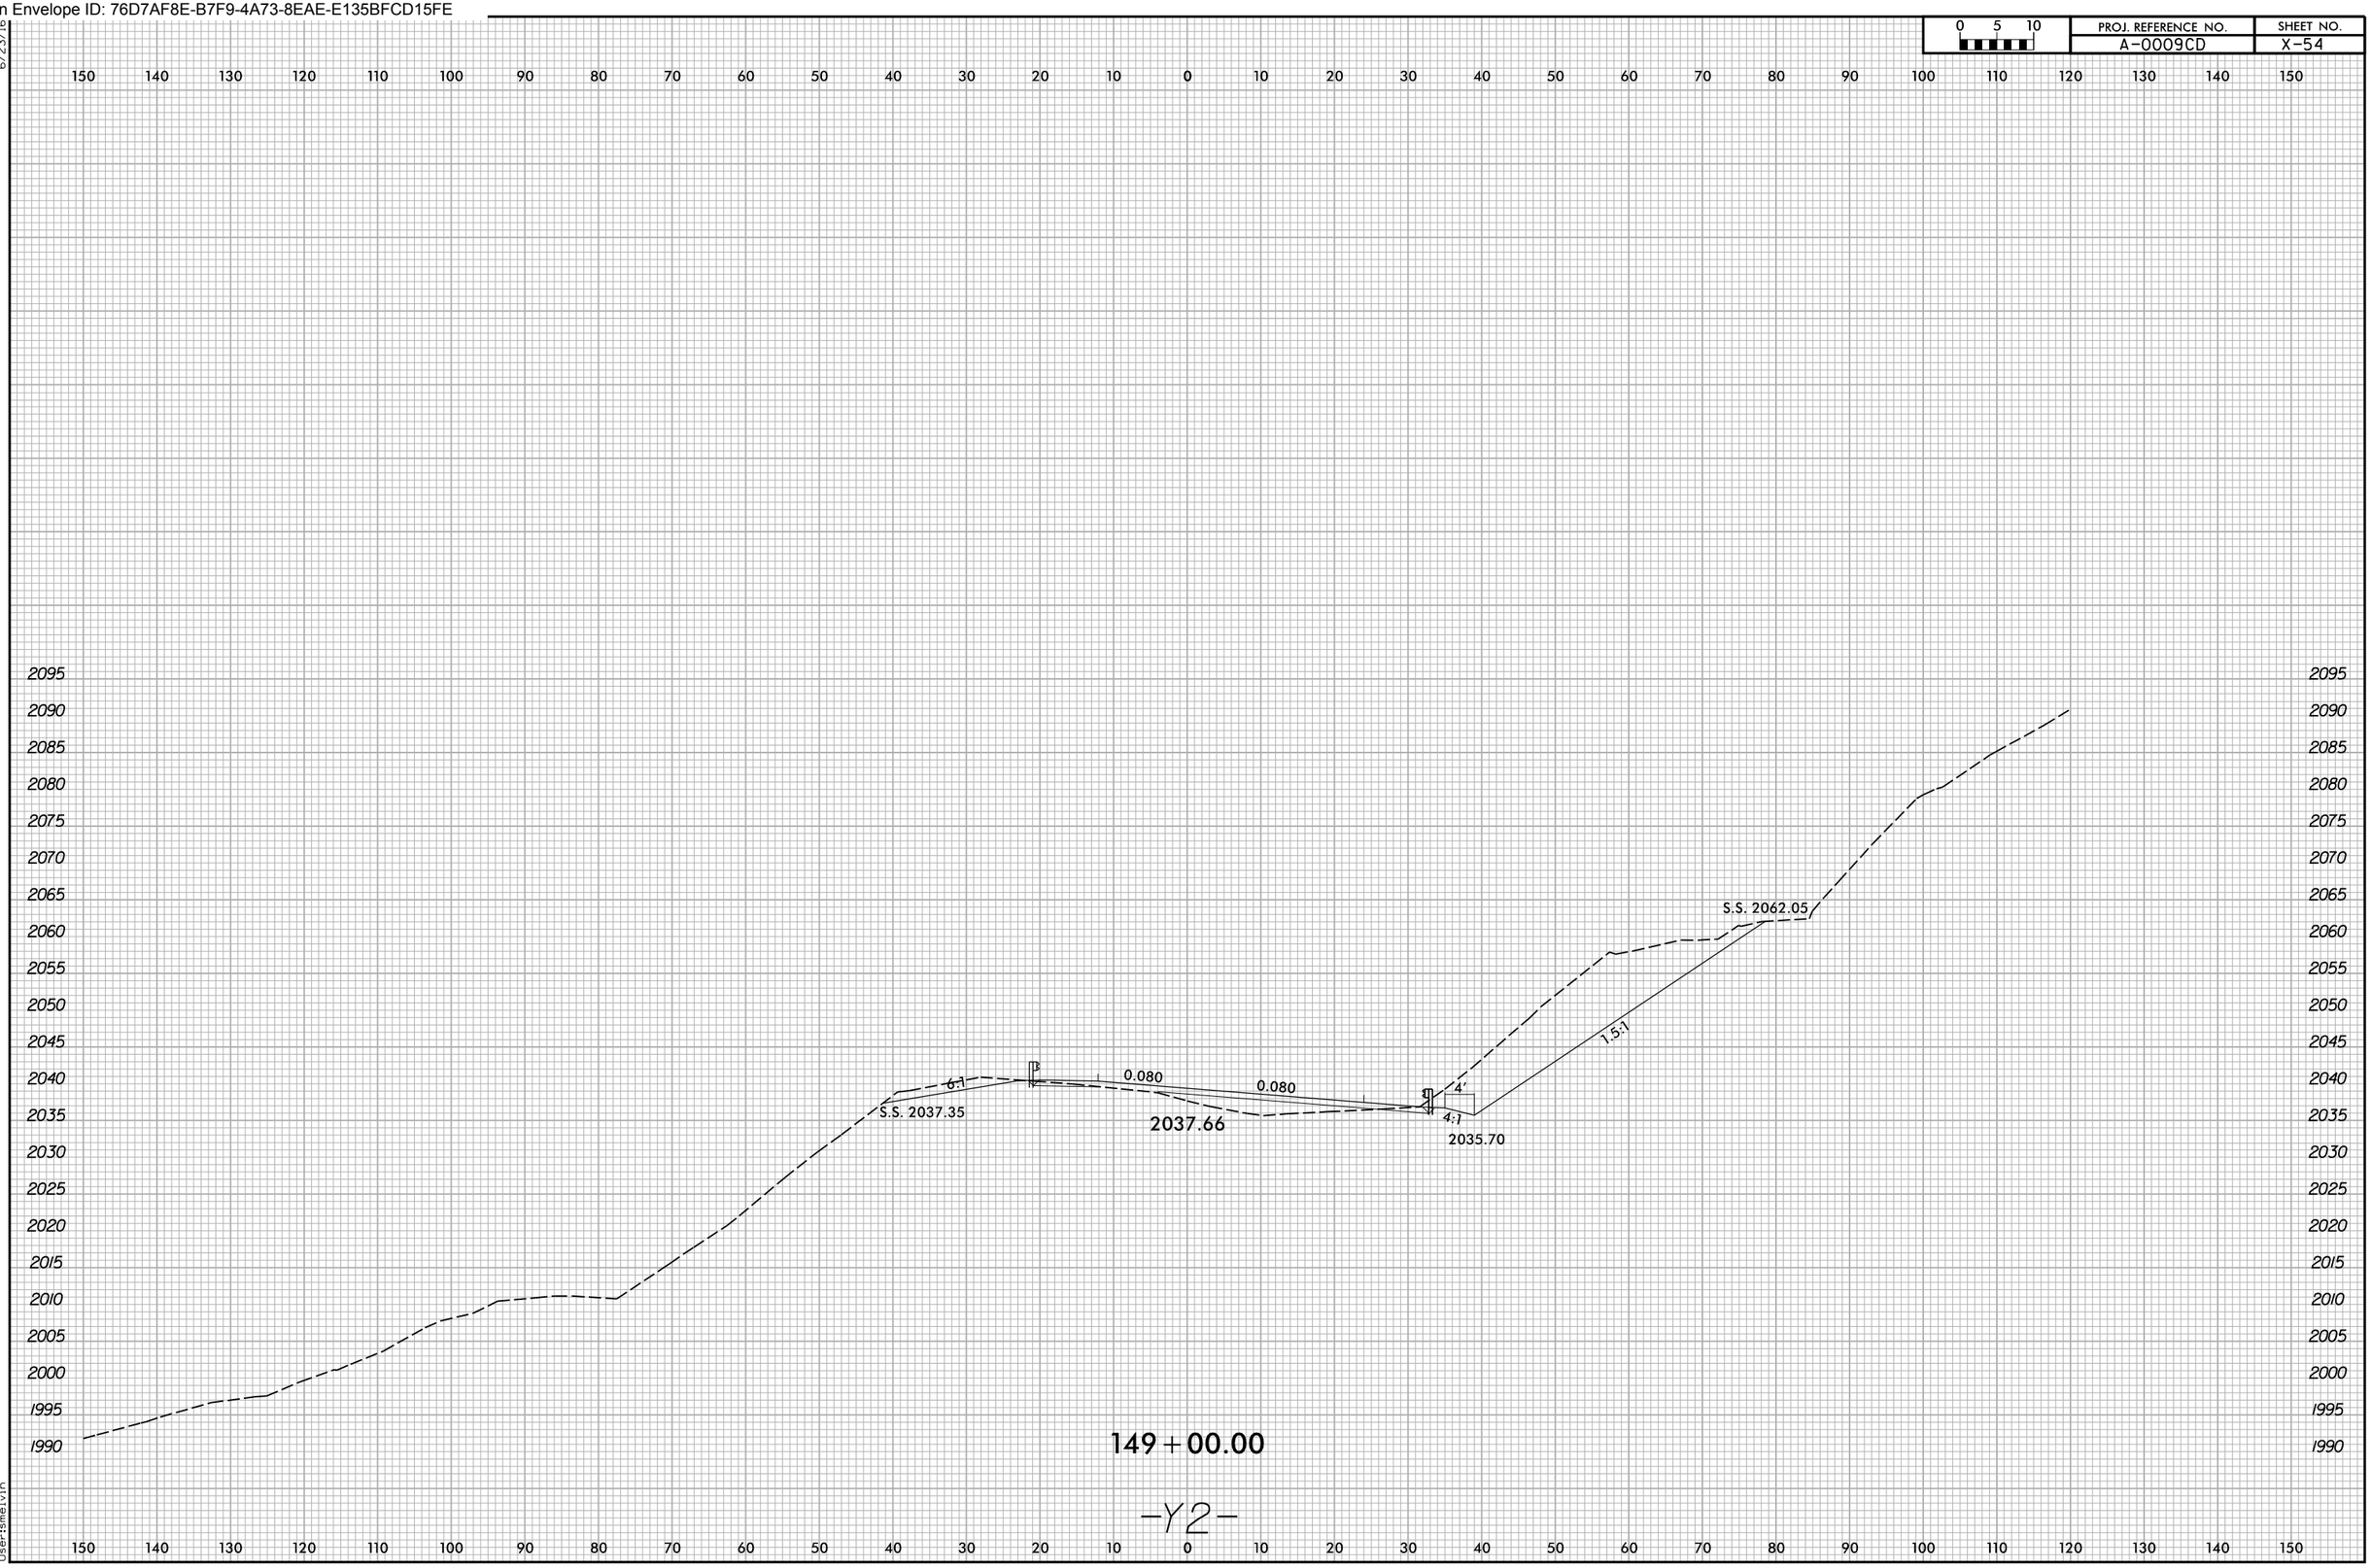

1/8/2026
X:\NCDOT\A-0009\Roadway\XSC\A-0009CD\A-0009CD_Rdy_xpl_Y2.dgn
User:smelvin

Docusign Envelope ID: 76D7AF8E-B7F9-4A73-8EAE-E135BFCD15FE

6/23/16

0 5 10	PROJ. REFERENCE NO.	SHEET NO.
	A-0009CD	X-55

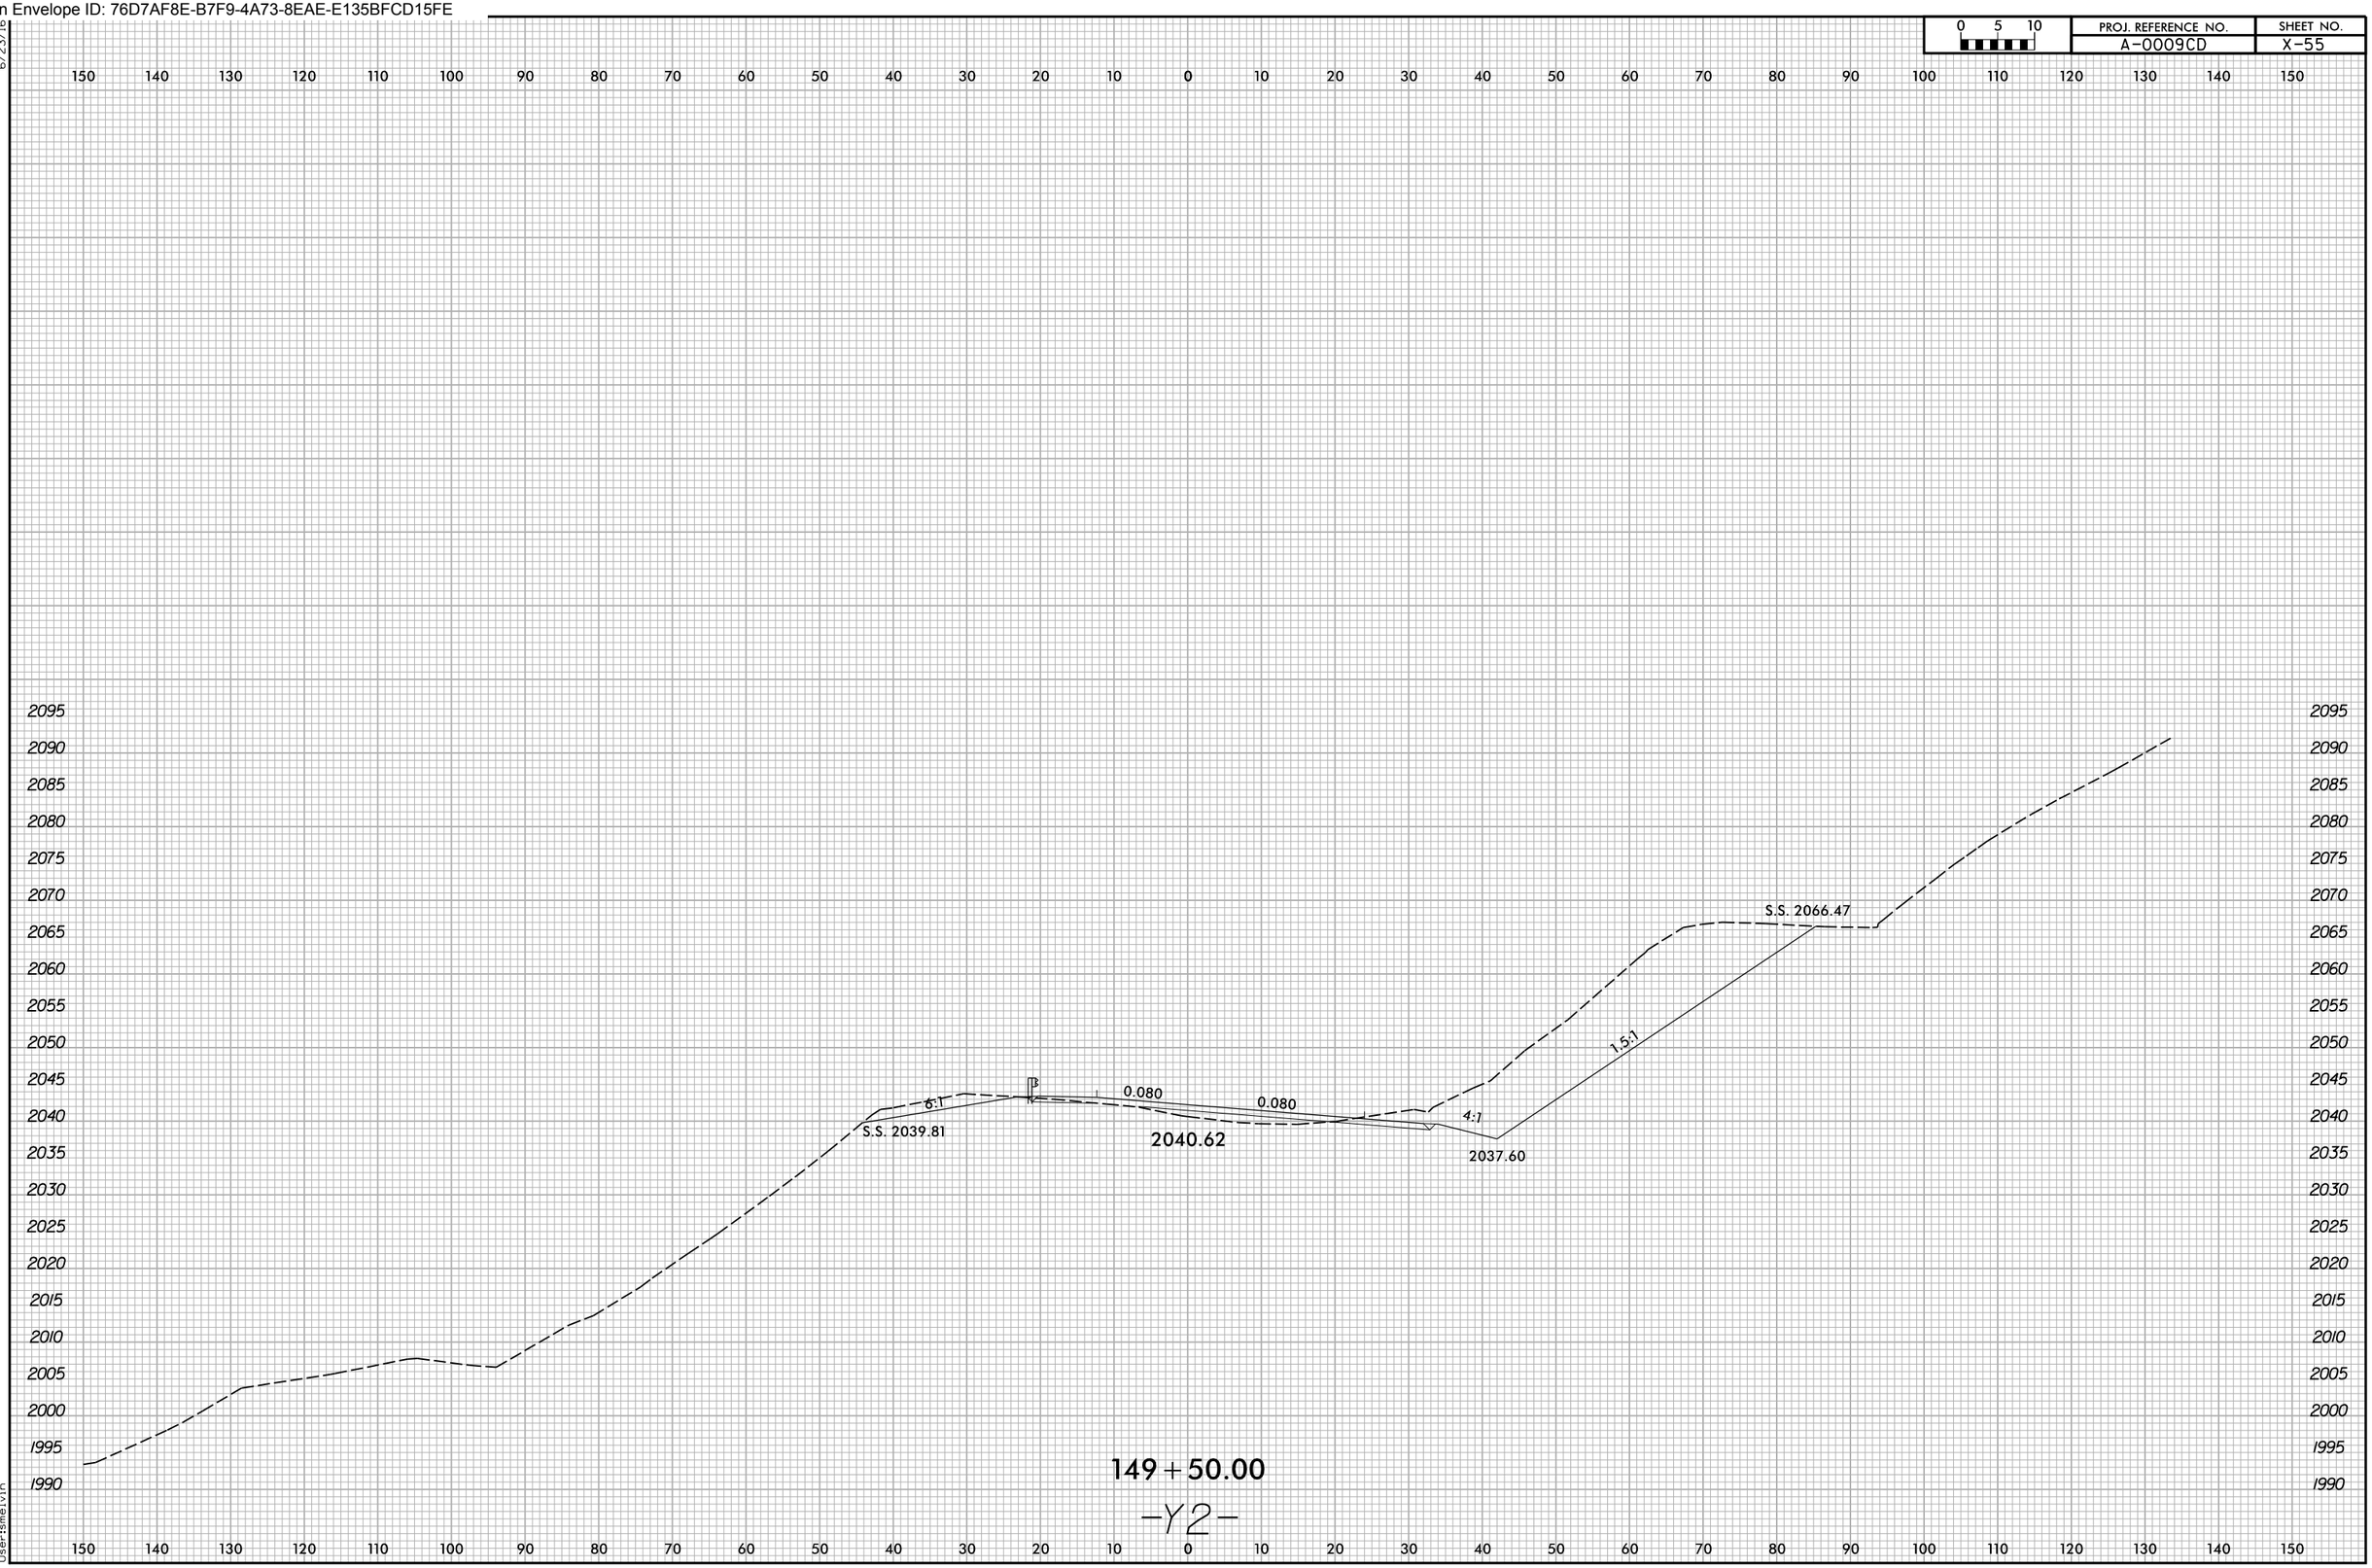

1/8/2026
X:\NCDOT\A-0009\Roadway\XSC\A-0009CD\A-0009CD_Rdy_xpl_Y2.dgn
User:smelvin

Docusign Envelope ID: 76D7AF8E-B7F9-4A73-8EAE-E135BFCD15FE

6/23/16

0 5 10	PROJ. REFERENCE NO.	SHEET NO.
	A-0009CD	X-56

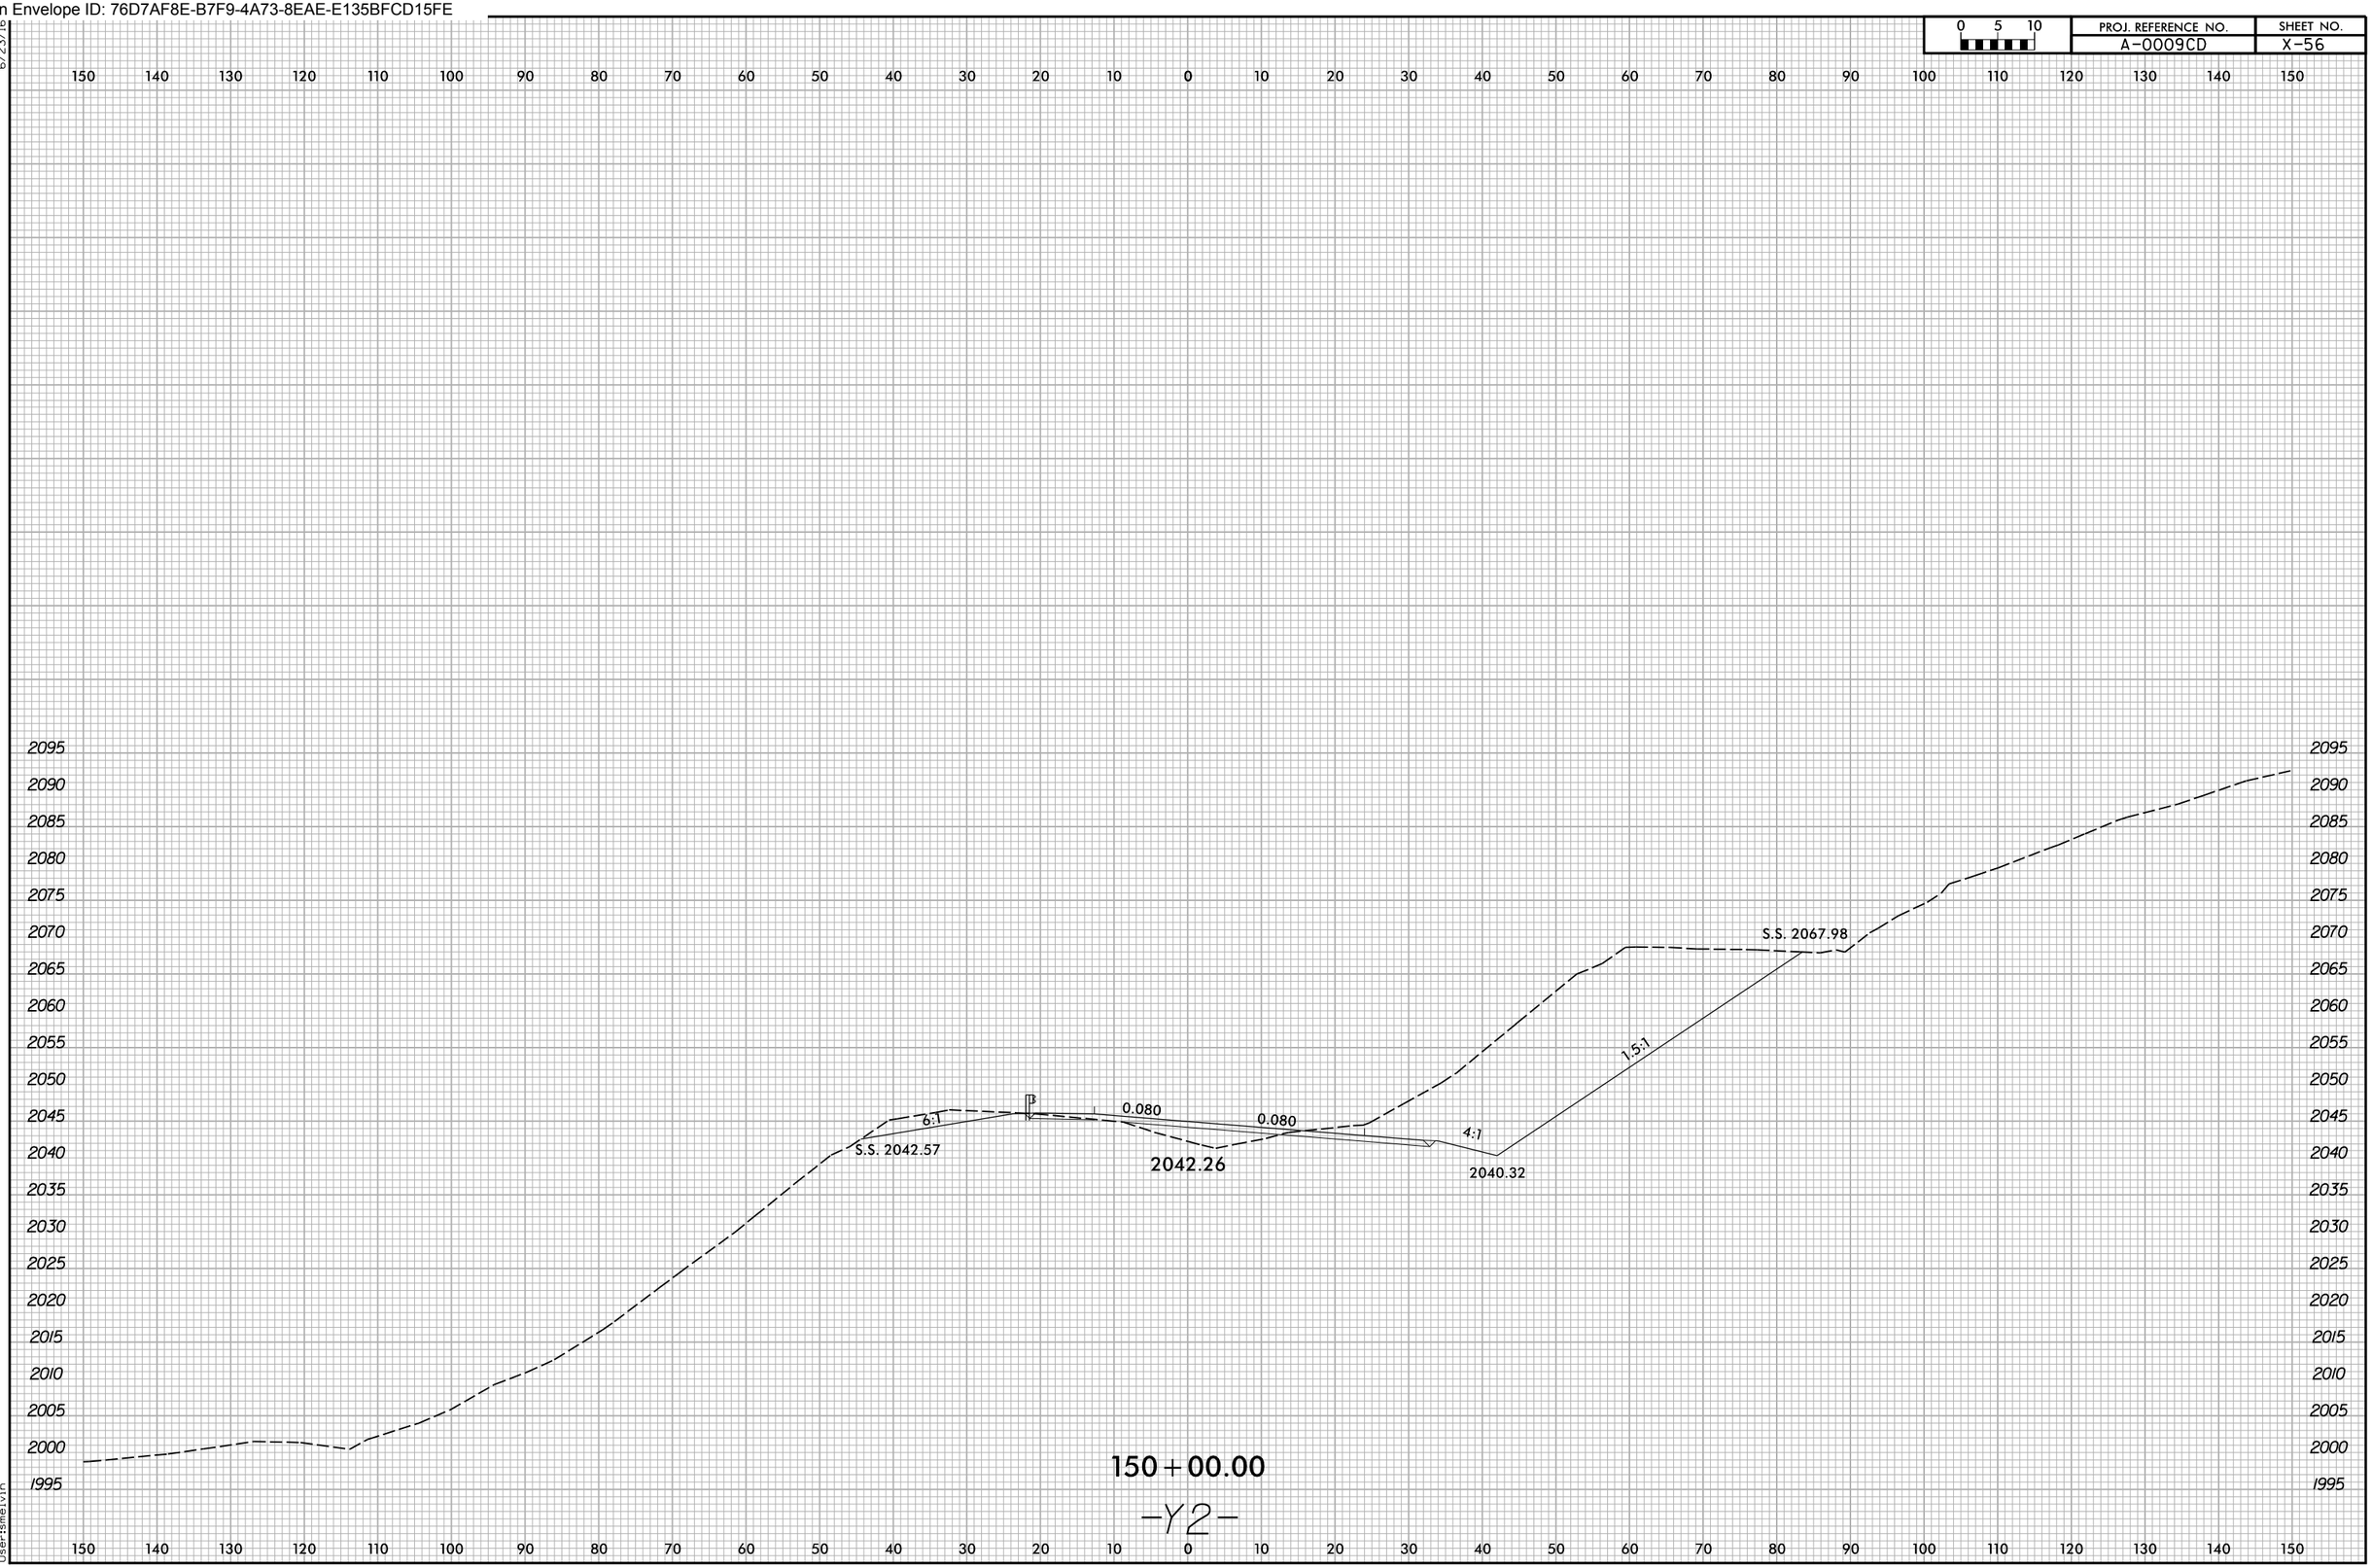

1/8/2026
X:\MCDOT\A-0009\Roadway\XSC\A-0009CD\A-0009CD_Rdg_xpl_Y2.dgn
User:smelvin

Docusign Envelope ID: 76D7AF8E-B7F9-4A73-8EAE-E135BFCD15FE

6/23/16

0 5 10	PROJ. REFERENCE NO.	SHEET NO.
	A-0009CD	X-57

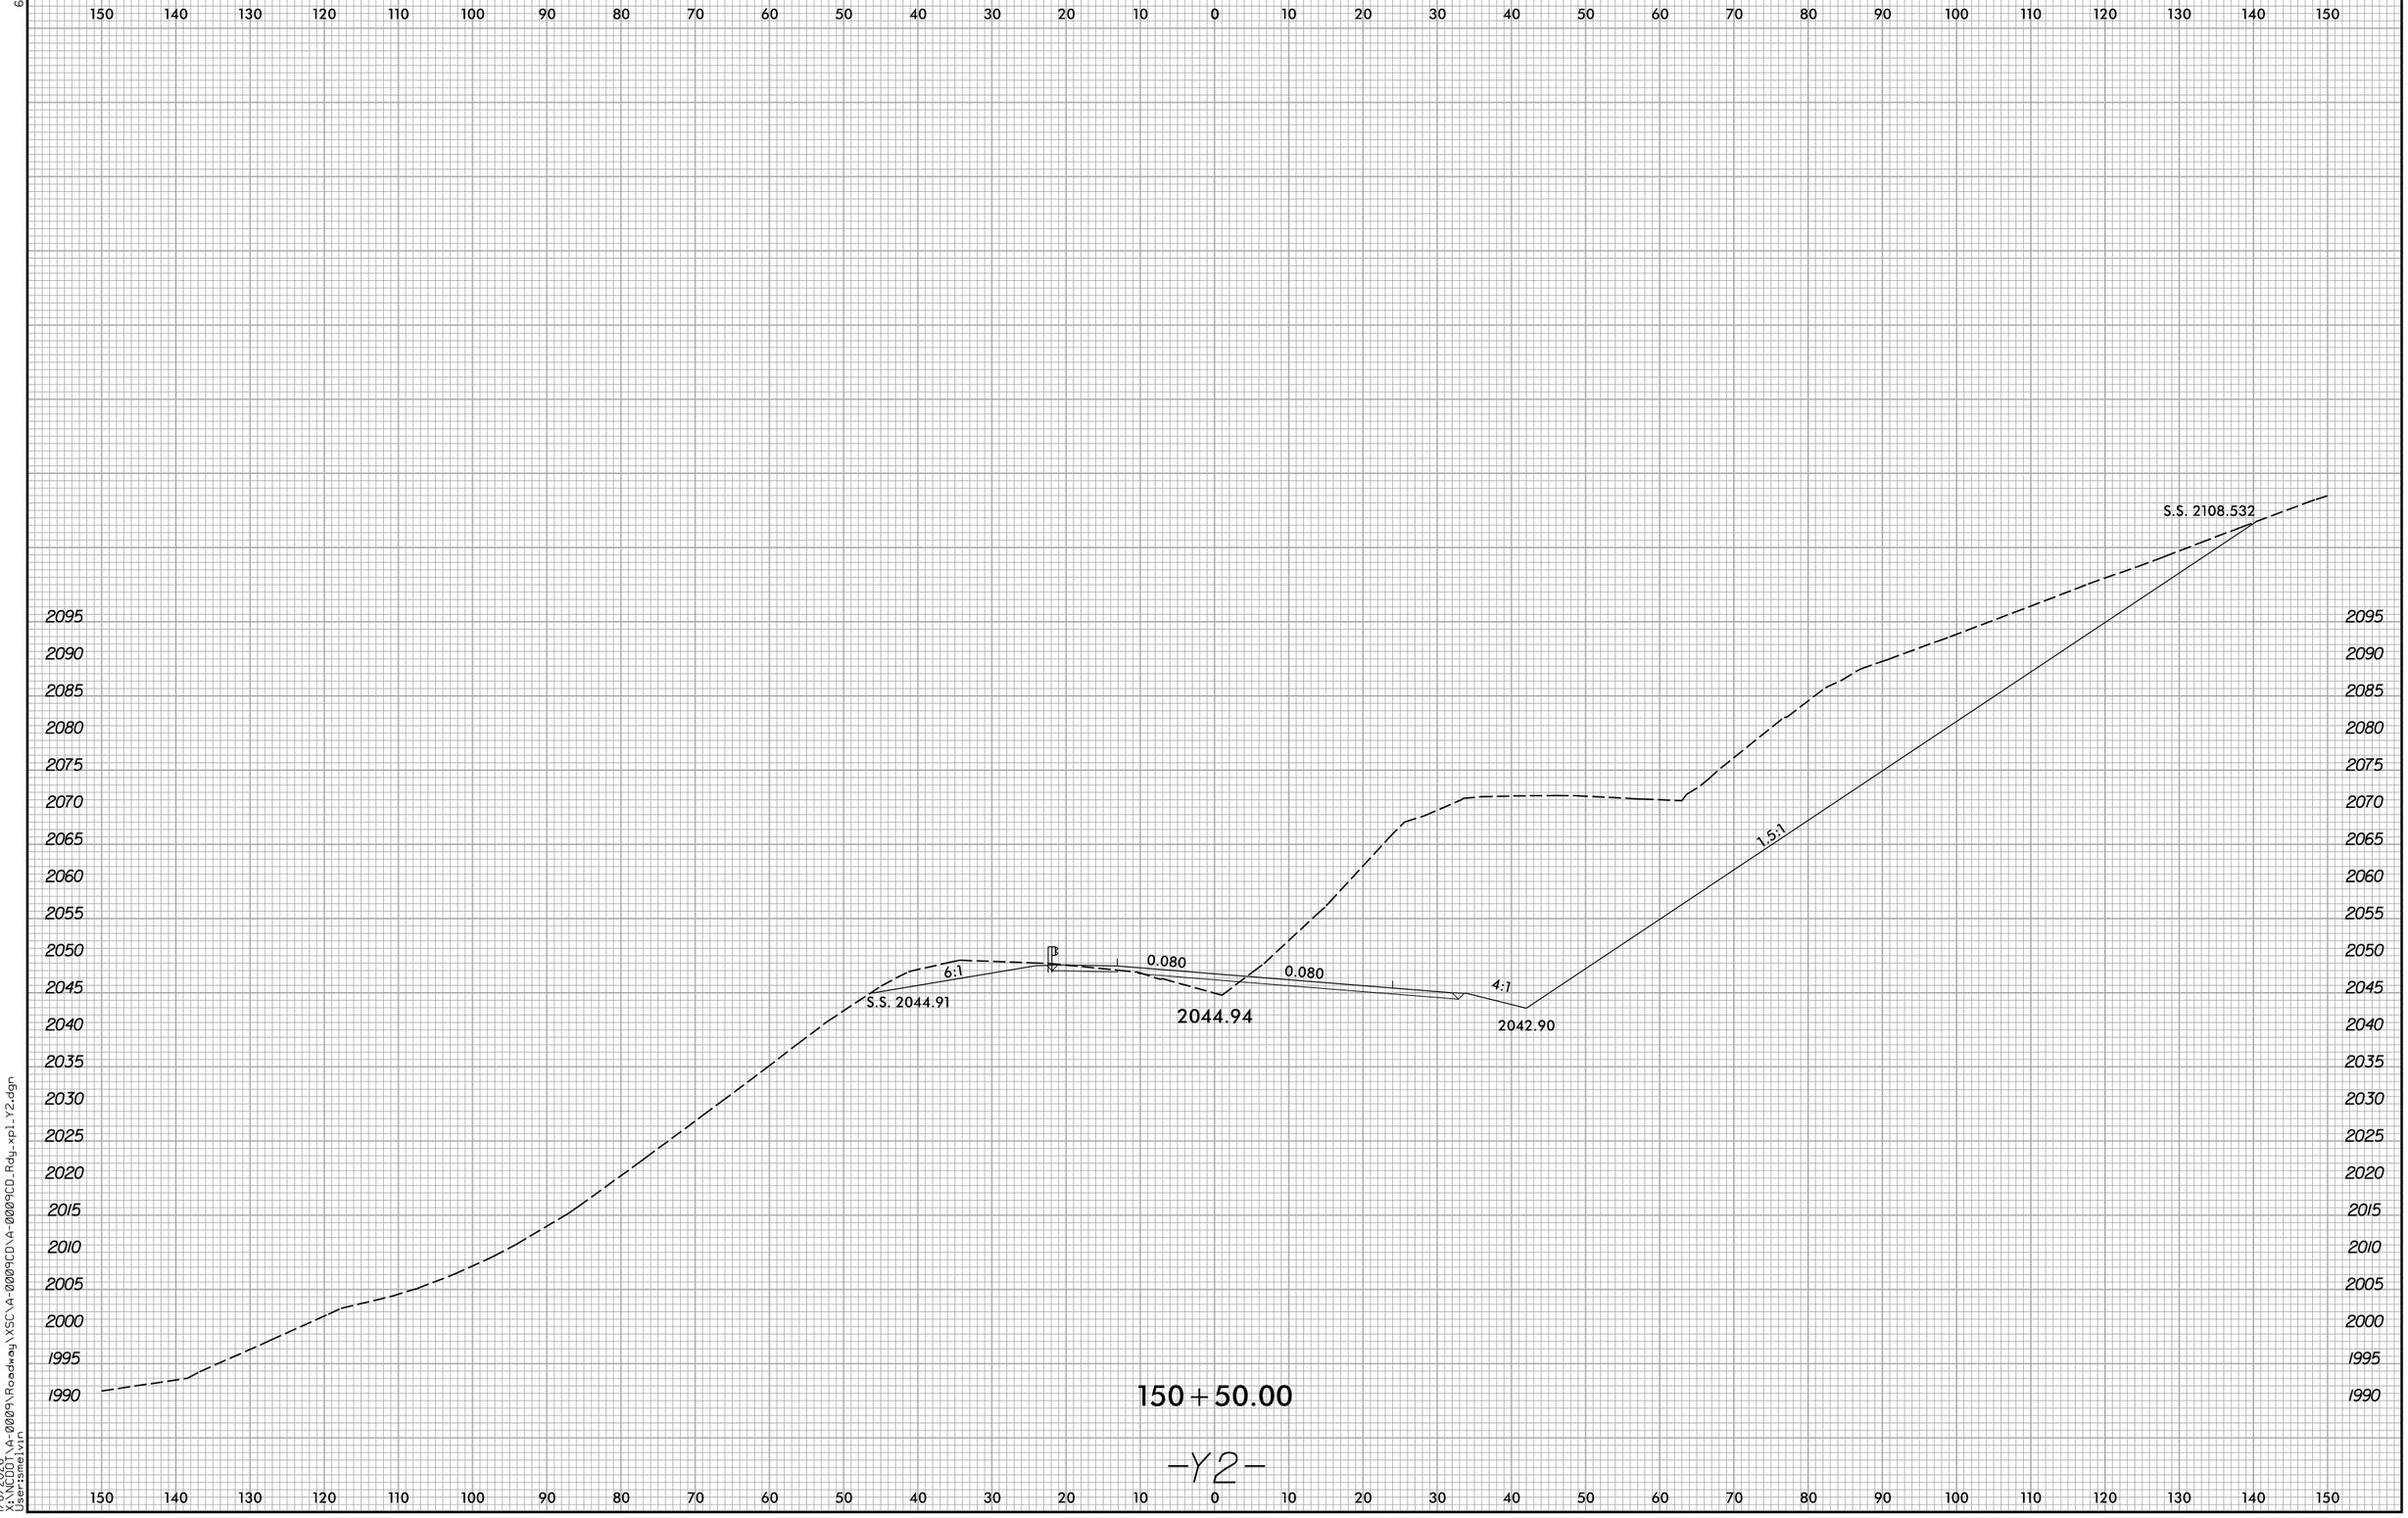

1/8/2026
X:\NCDOT\A-0009\Roadway\XSC\A-0009CD\A-0009CD_Rdy_xpl_Y2.dgn
User:smelvin

Docusign Envelope ID: 76D7AF8E-B7F9-4A73-8EAE-E135BFCD15FE

0 5 10	PROJ. REFERENCE NO.	SHEET NO.
	A-0009CD	X-58

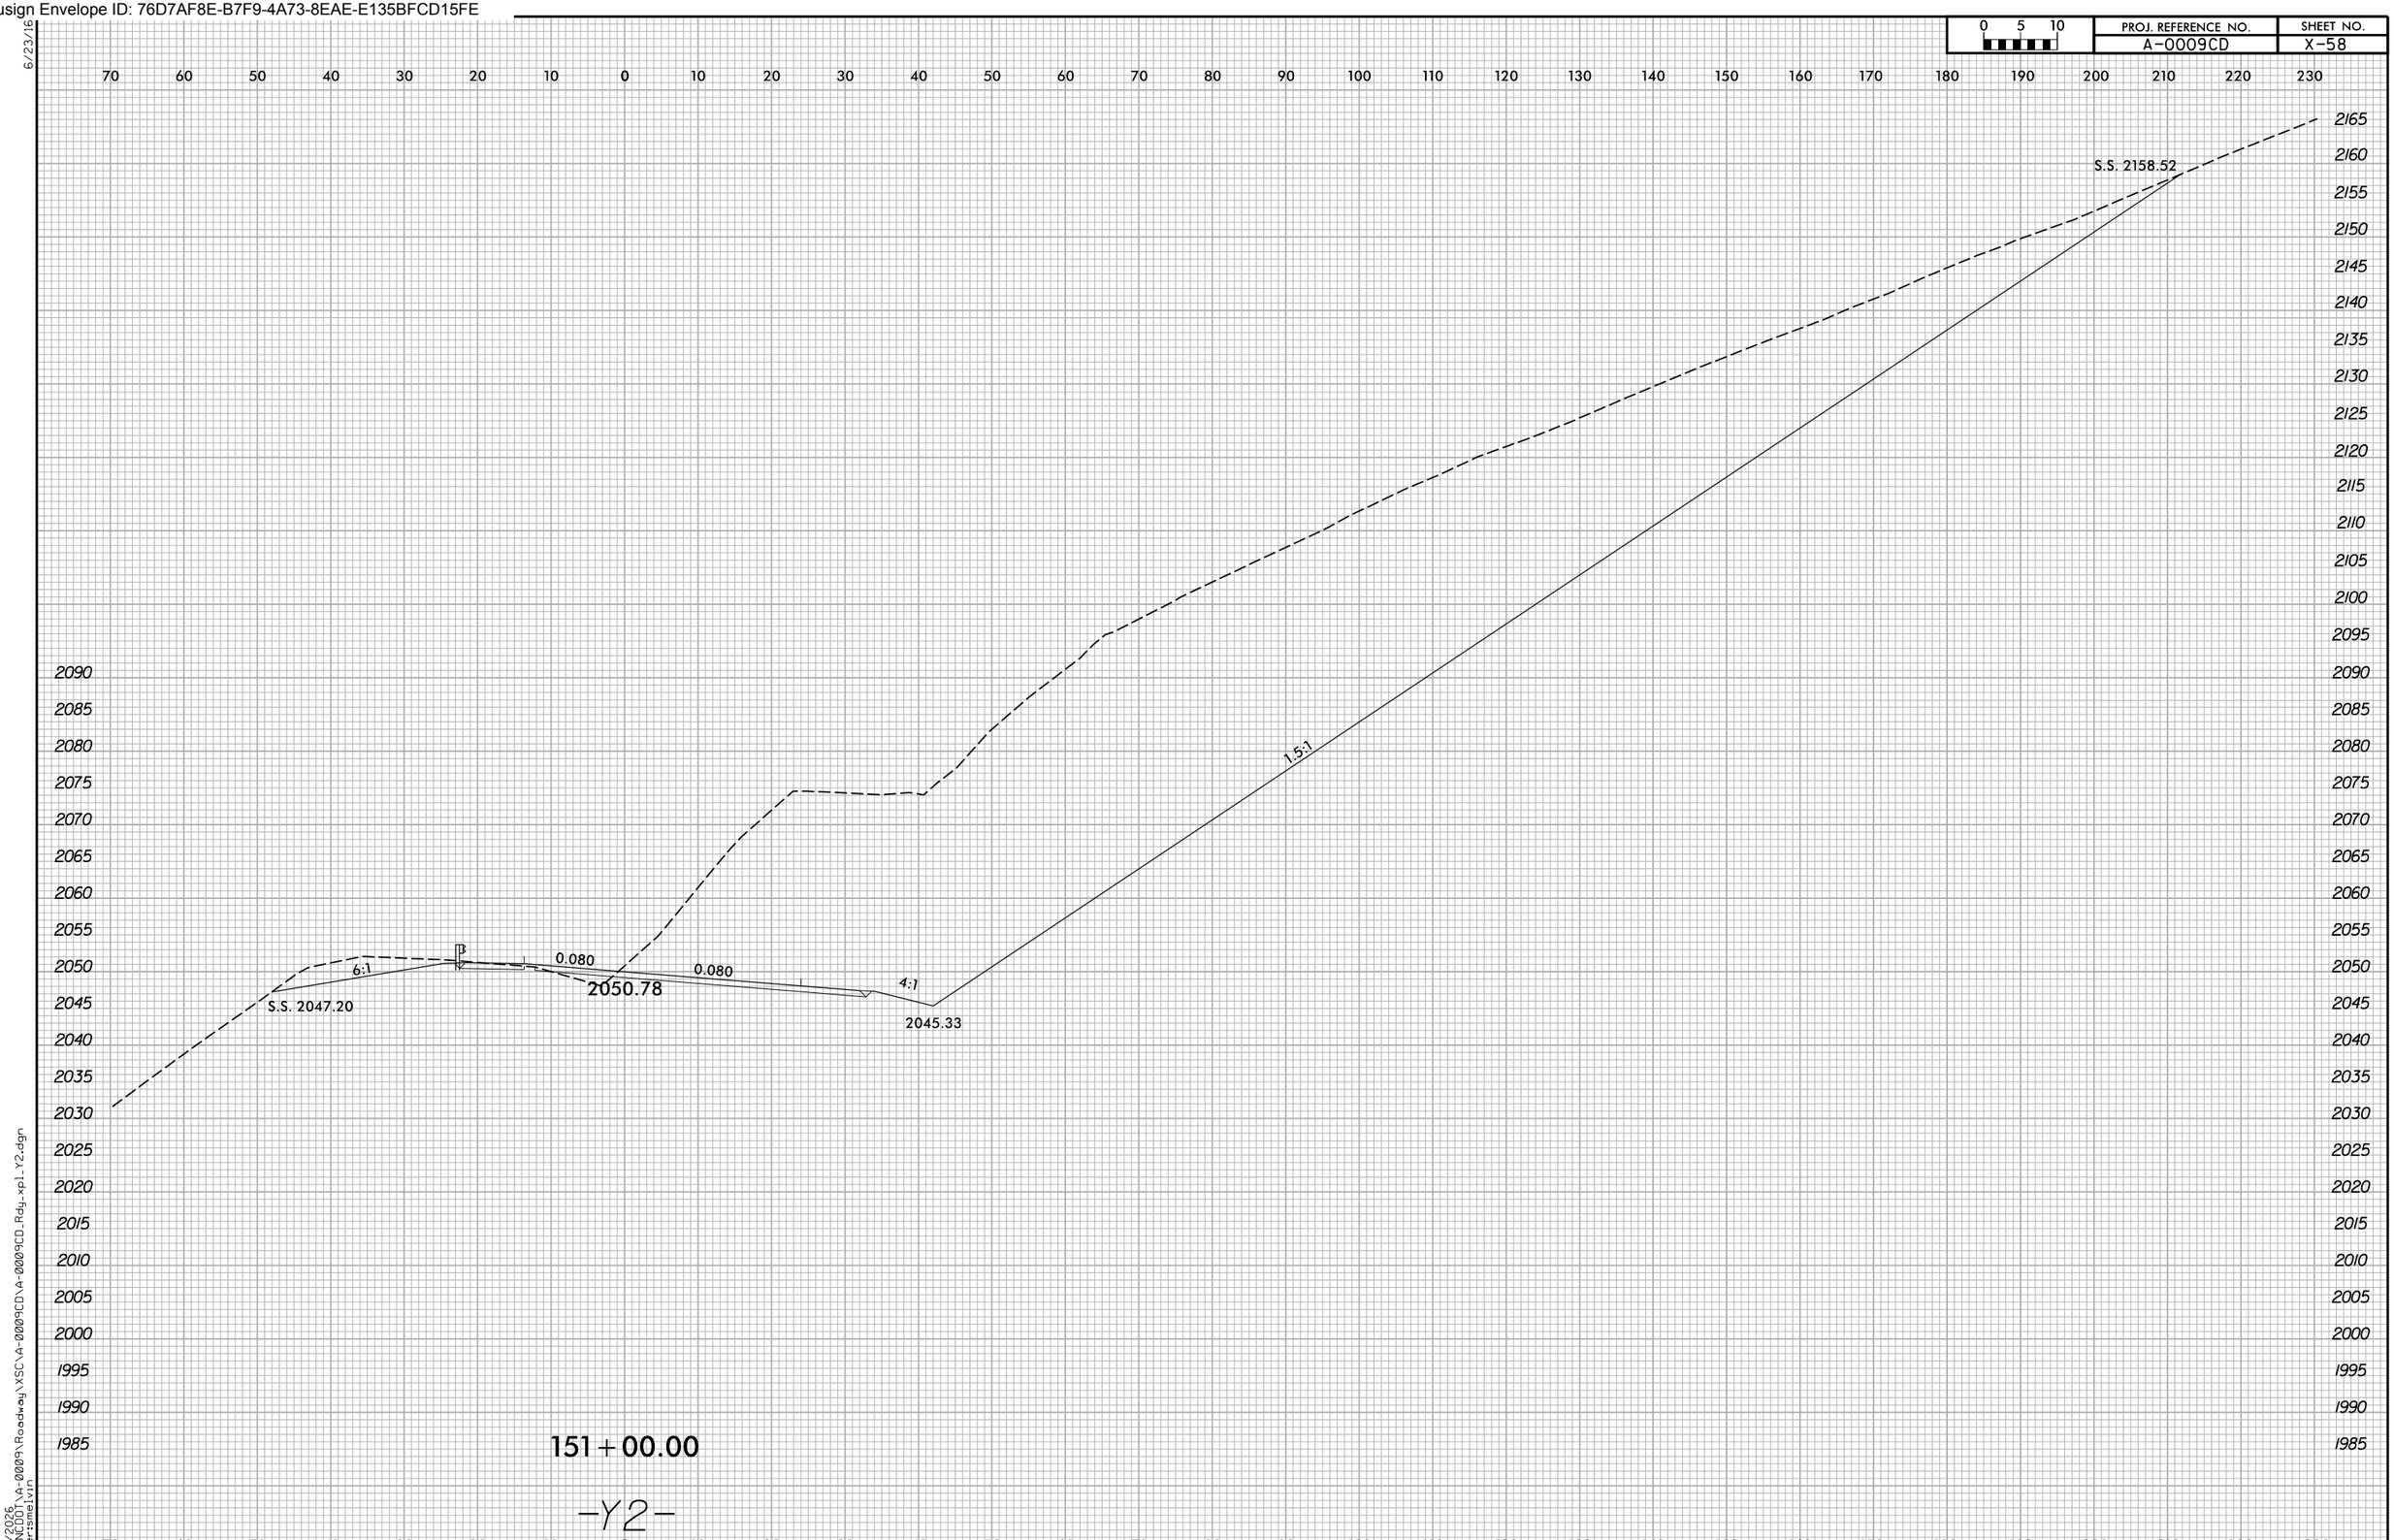

Docusign Envelope ID: 76D7AF8E-B7F9-4A73-8EAE-E135BFCD15FE

6/23/16

0 5 10	PROJ. REFERENCE NO.	SHEET NO.
	A-0009CD	X-59

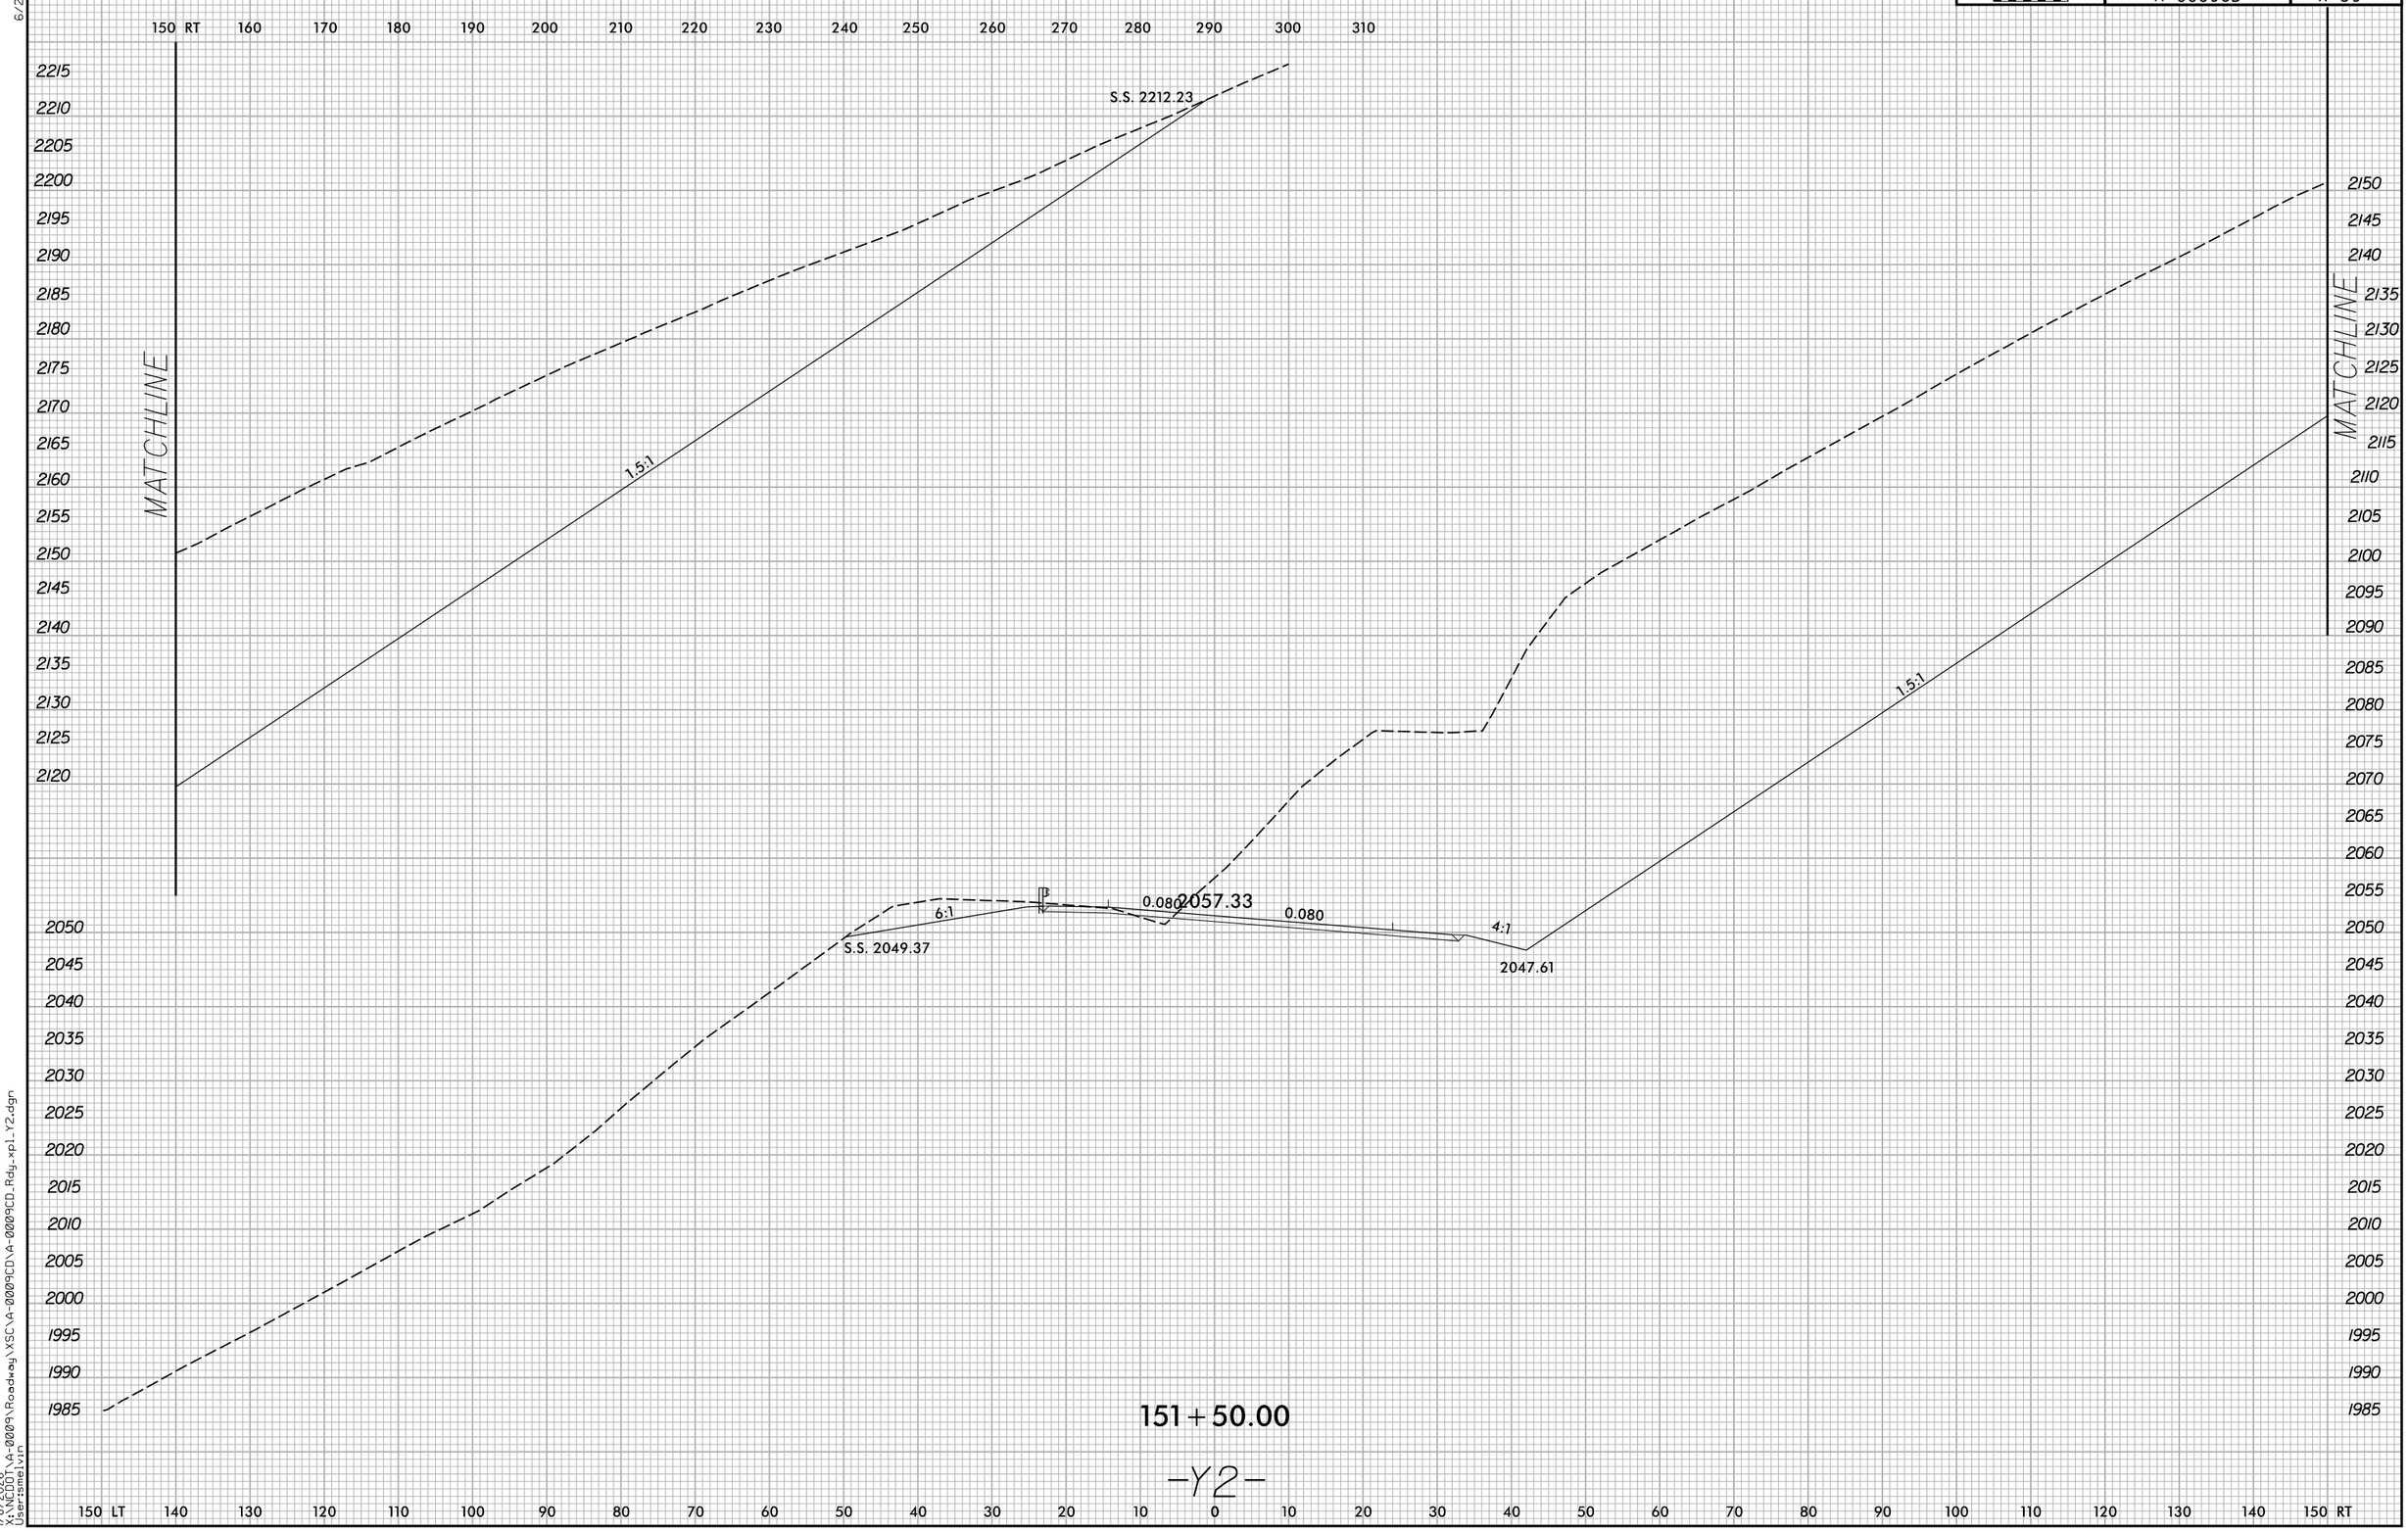

1/8/2026
X:\NCDOT\A-0009\Roadway\XSC\A-0009CD\A-0009CD_Rdy_xpl_Y2.dgn
User:smelvin

Docusign Envelope ID: 76D7AF8E-B7F9-4A73-8EAE-E135BFCD15FE

0 5 10	PROJ. REFERENCE NO.	SHEET NO.
	A-0009CD	X-60

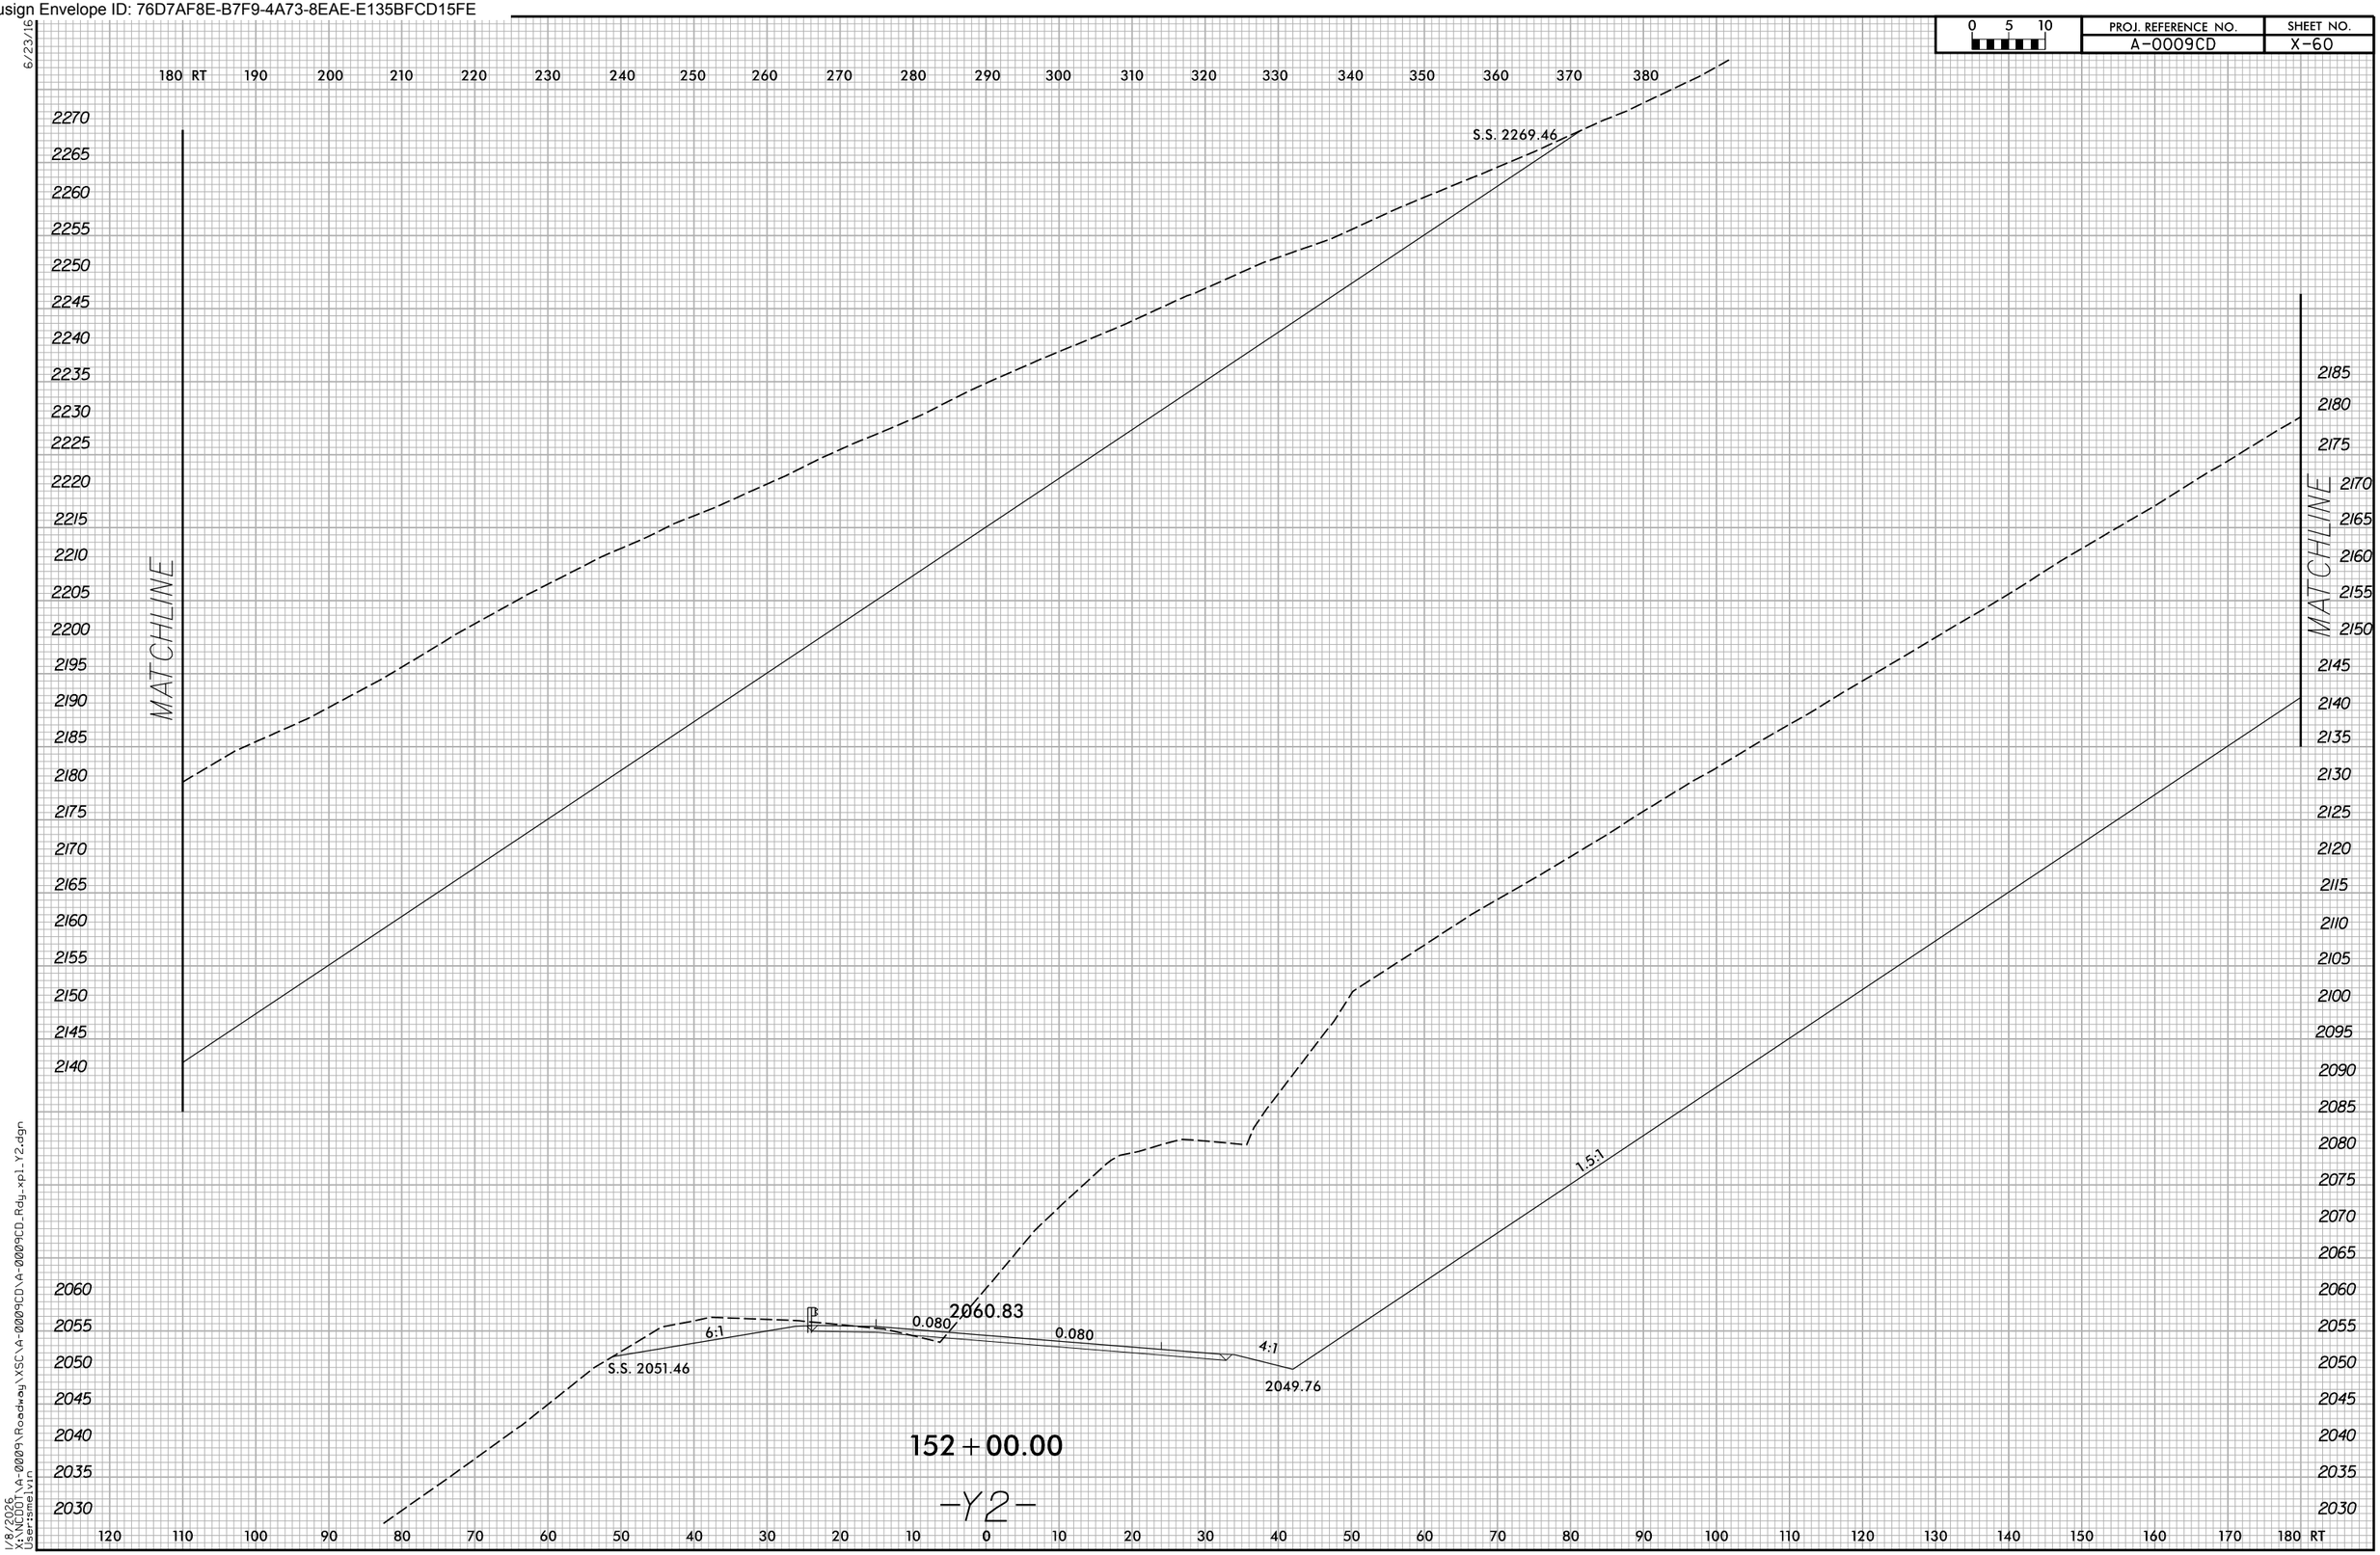

6/23/16

1/8/2026
X:\NCDOT\A-0009\Roadway\XSC\A-0009CD\A-0009CD_Rdy_xpl_Y2.dgn
User:smelvin

Docusign Envelope ID: 76D7AF8E-B7F9-4A73-8EAE-E135BFCD15FE

0 5 10	PROJ. REFERENCE NO.	SHEET NO.
	A-0009CD	X-61

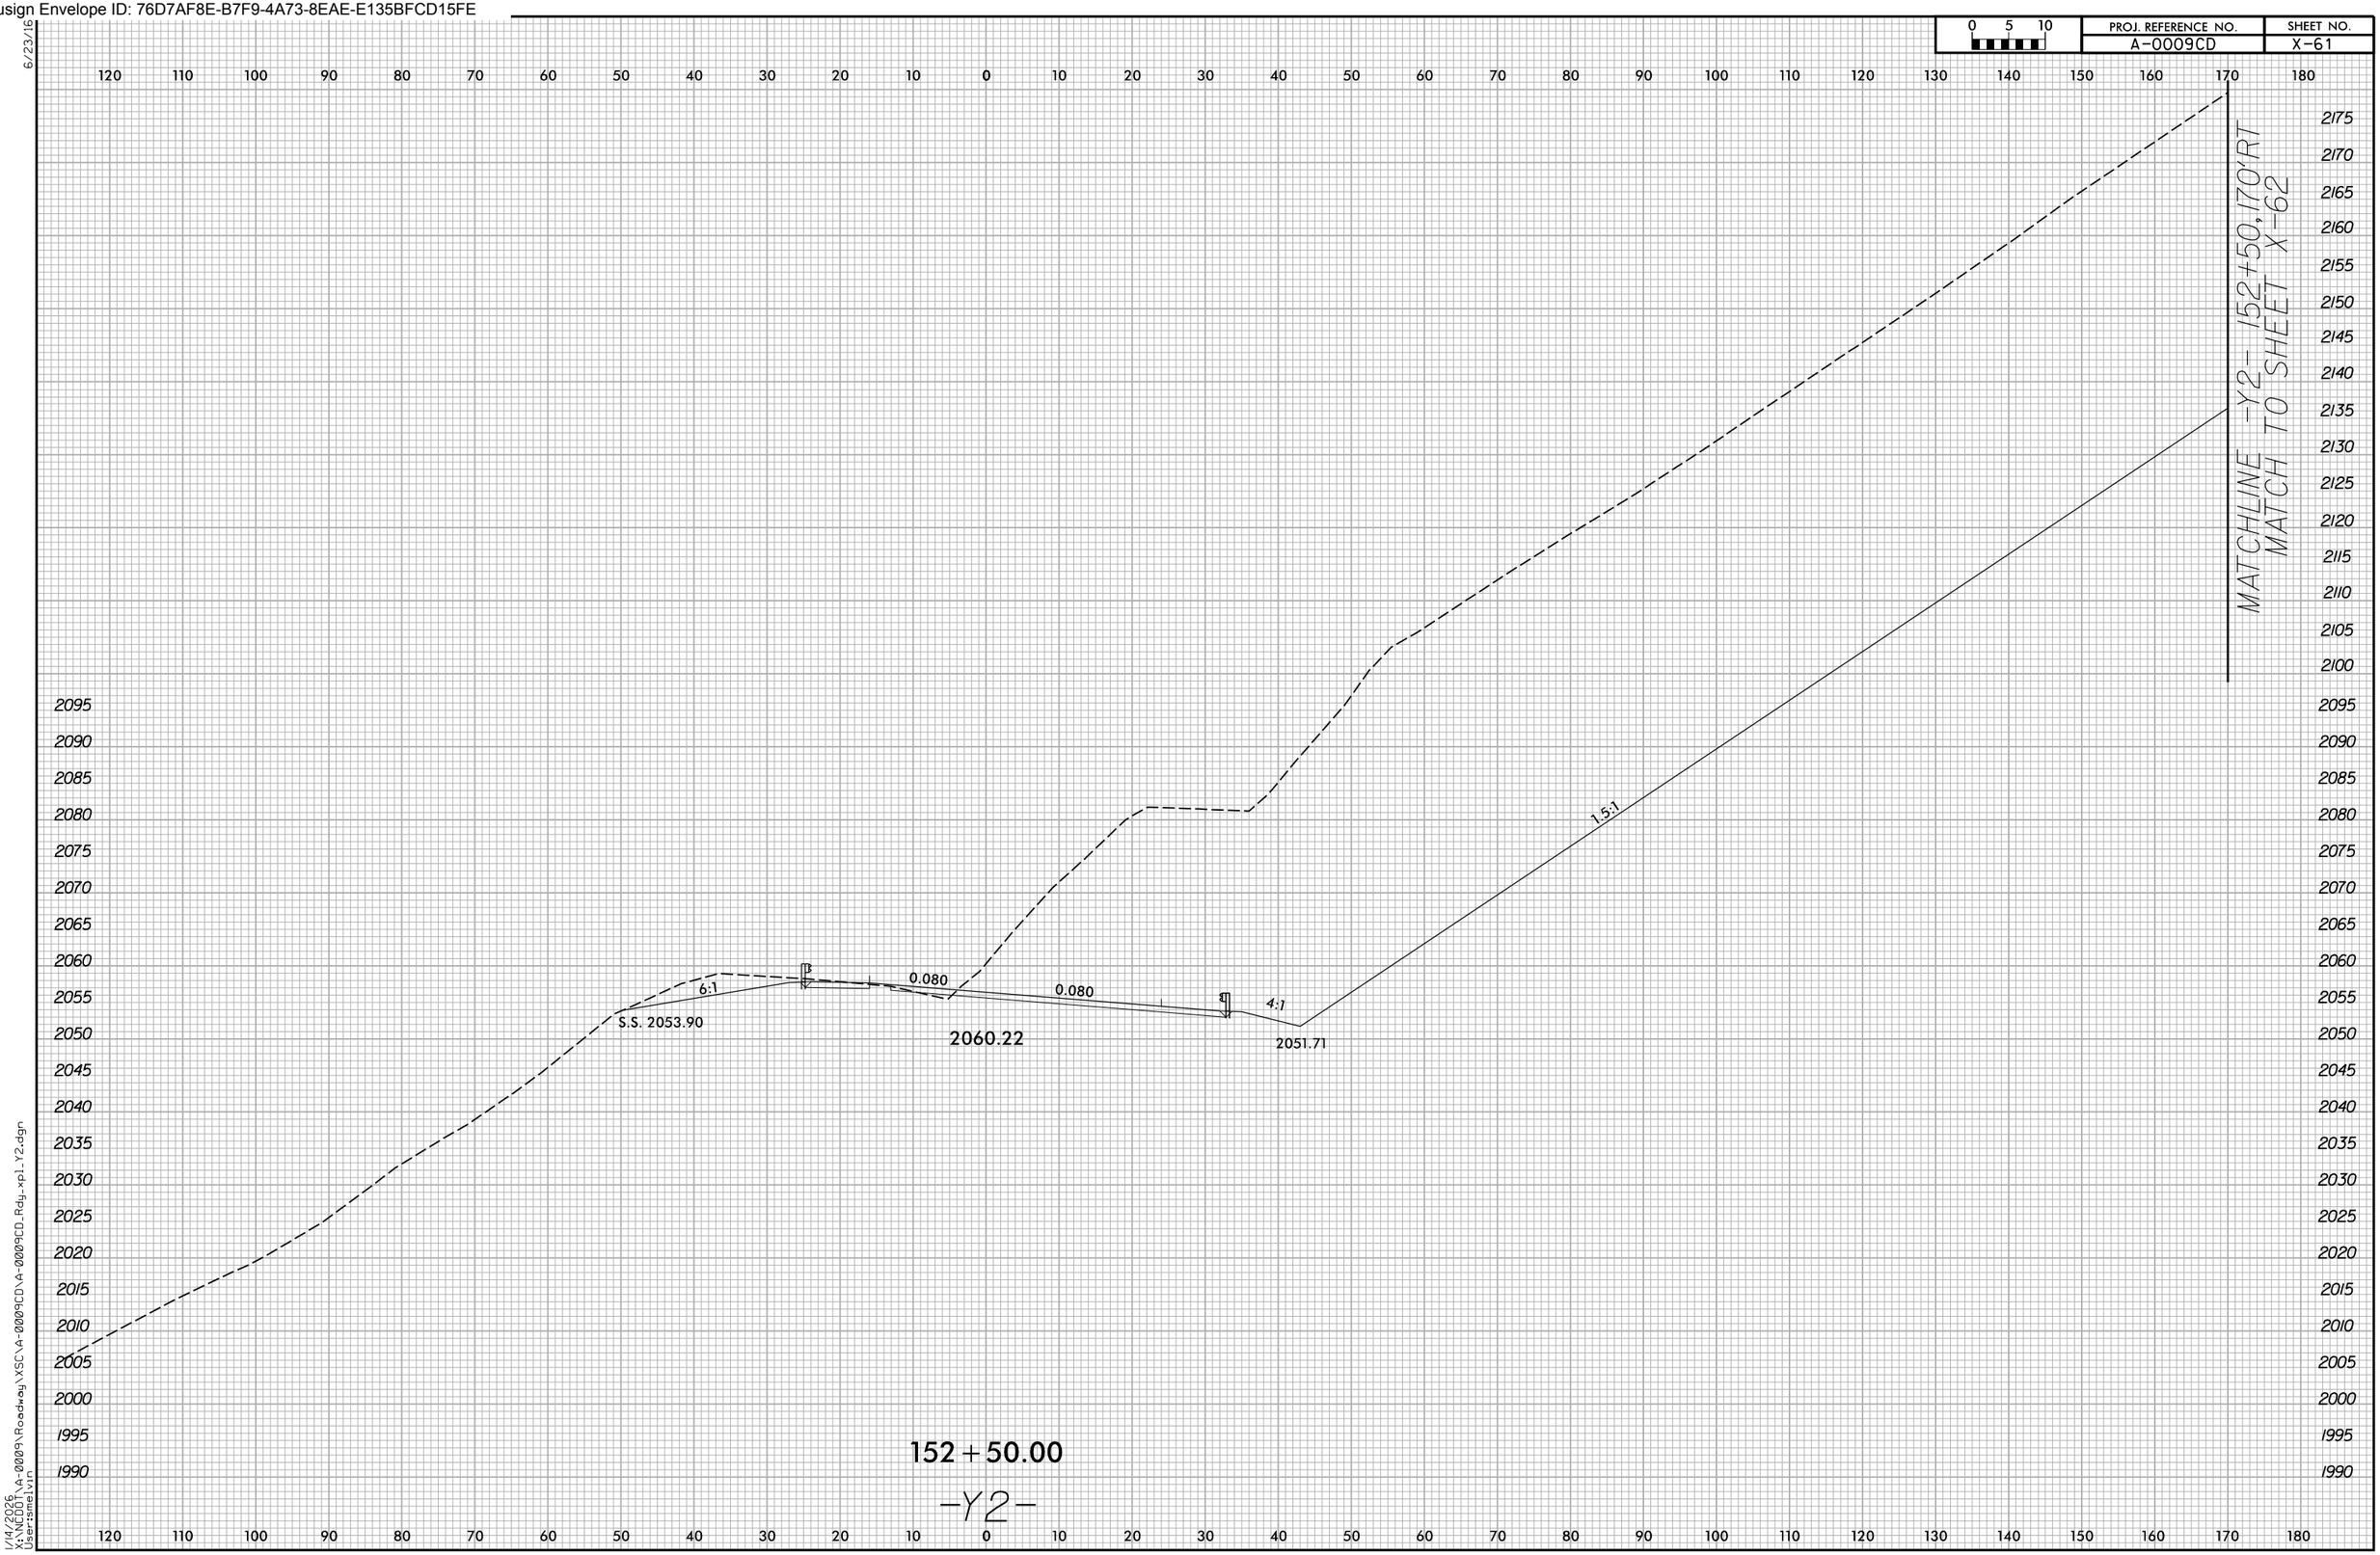

Docusign Envelope ID: 76D7AF8E-B7F9-4A73-8EAE-E135BFCD15FE

6/23/16

0 5 10	PROJ. REFERENCE NO.	SHEET NO.
	A-0009CD	X-62

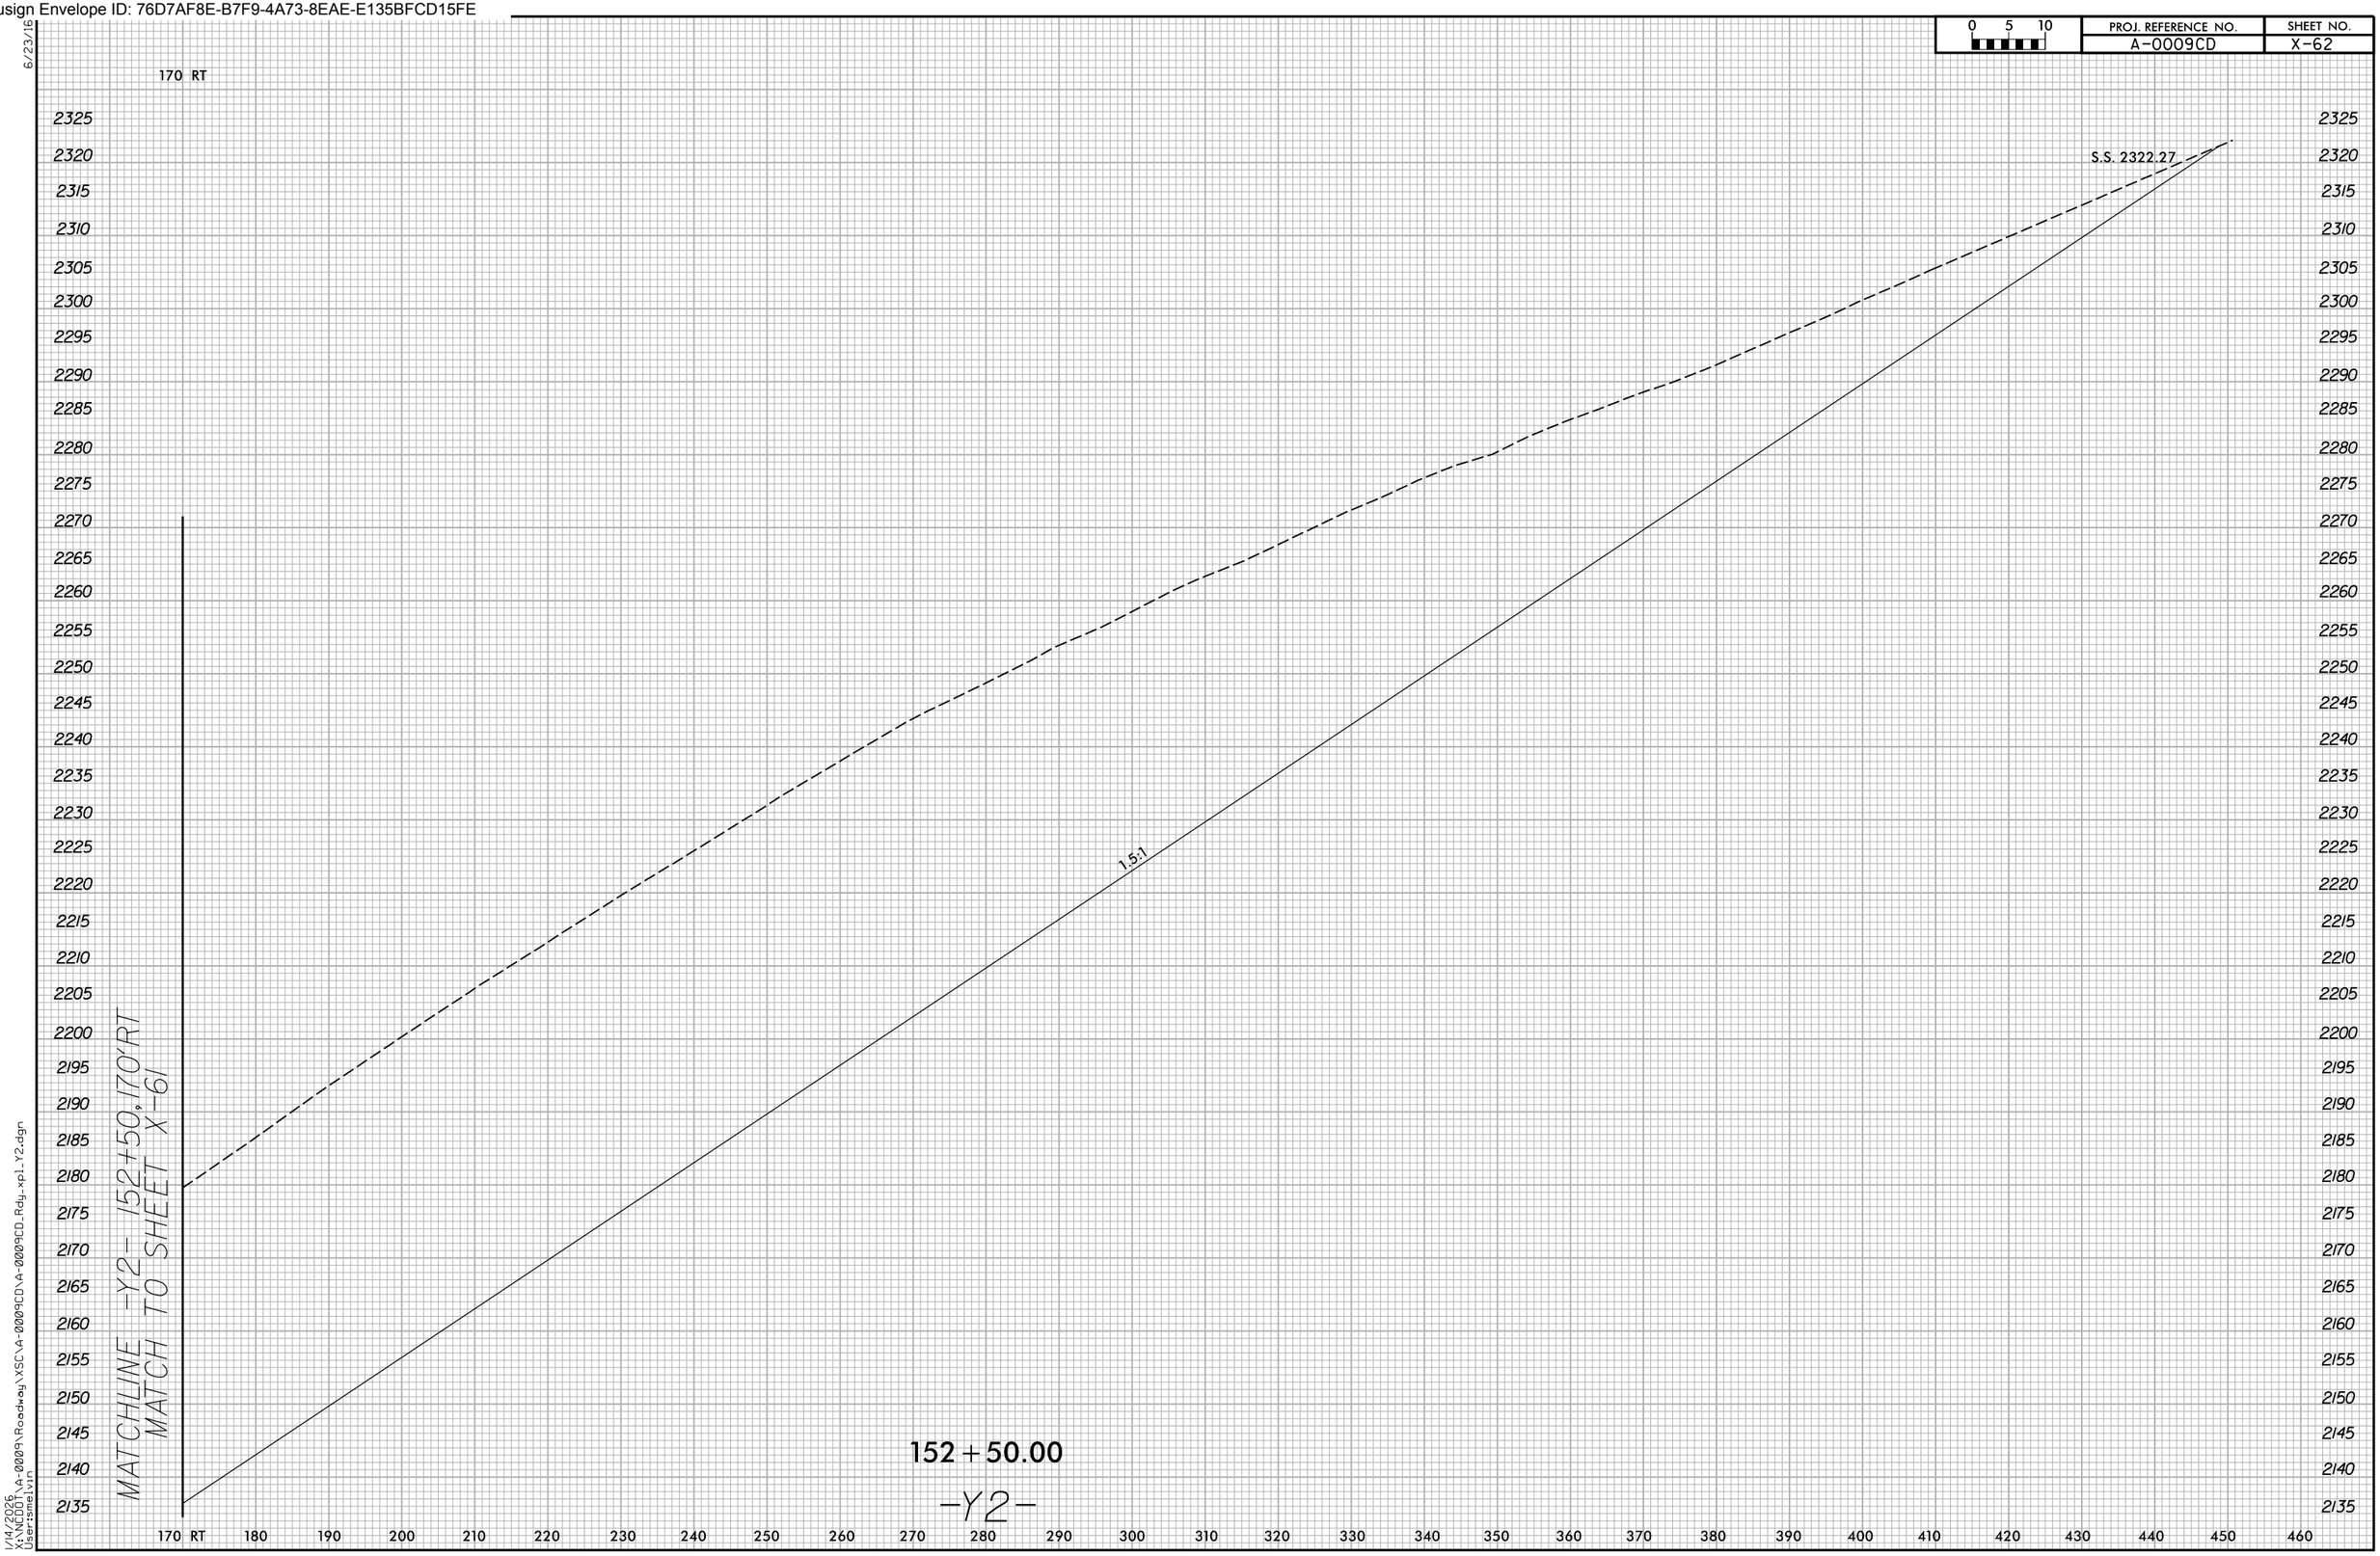

1/14/2026
X:\NCDOT\A-0009\Roadway\XSC\A-0009CD\A-0009CD_Rdy_xpl_Y2.dgn
User:smelvin

Docusign Envelope ID: 76D7AF8E-B7F9-4A73-8EAE-E135BFCD15FE

0 5 10	PROJ. REFERENCE NO.	SHEET NO.
	A-0009CD	X-63

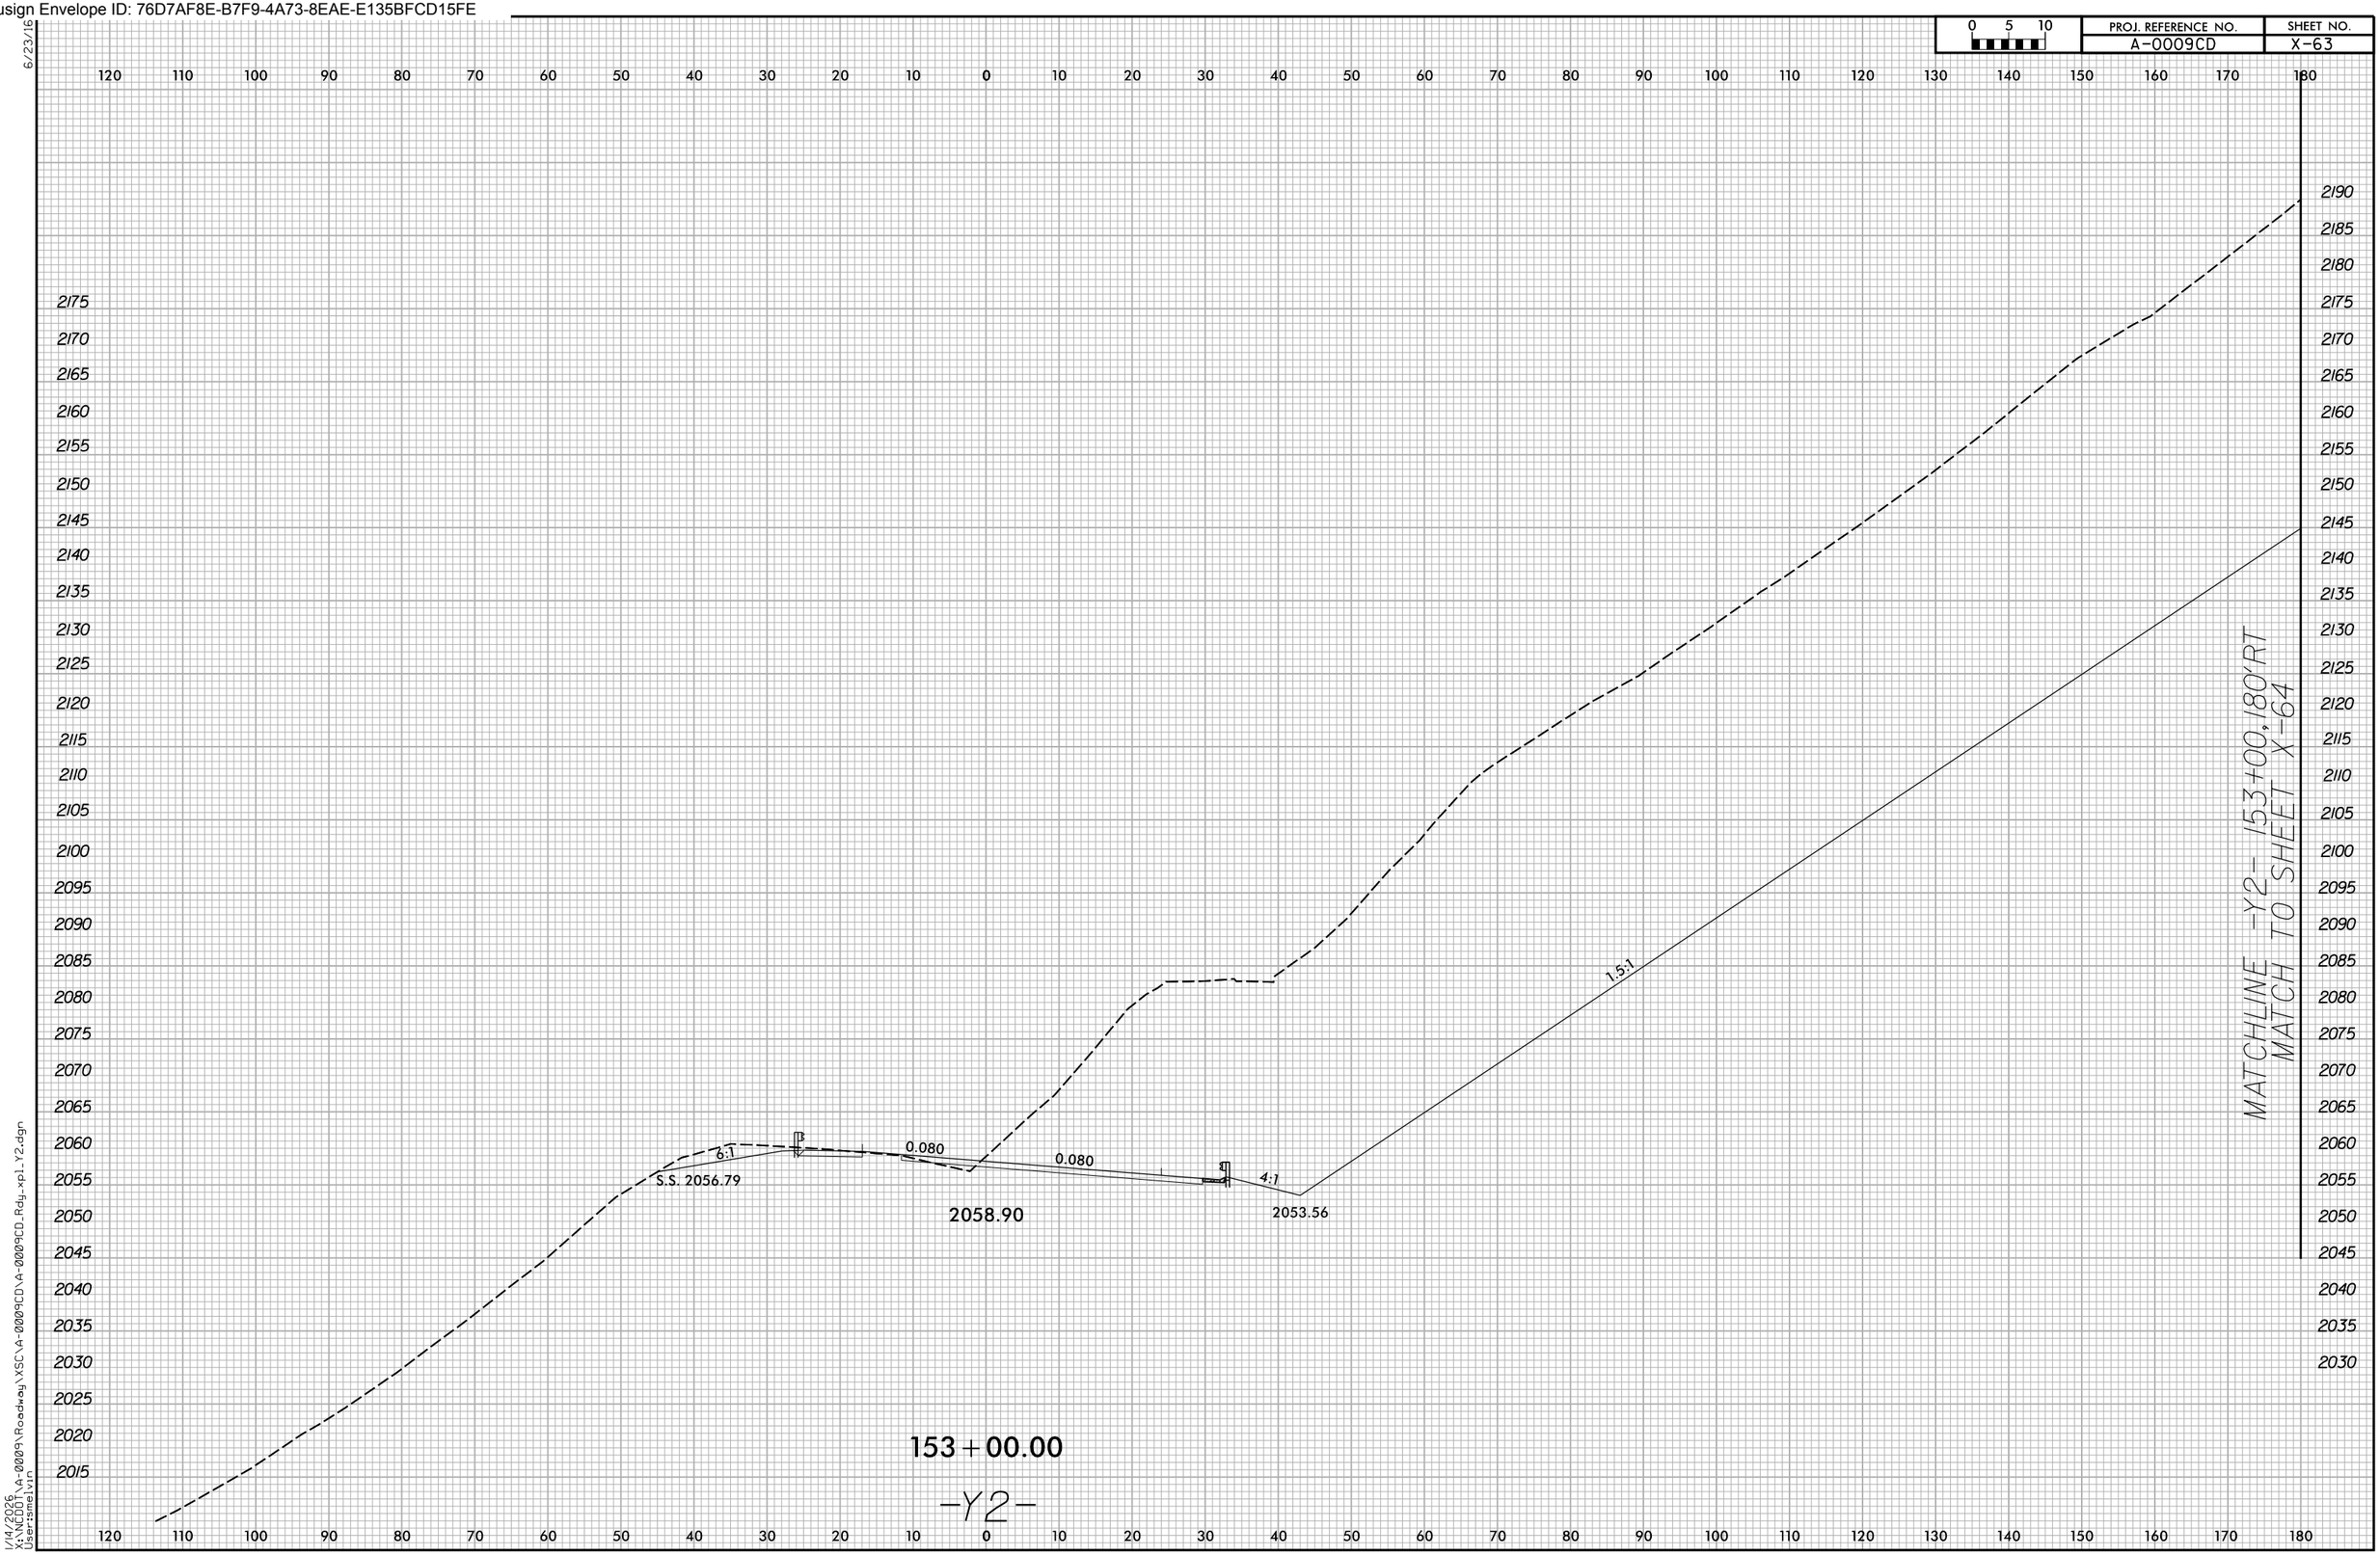

Docusign Envelope ID: 76D7AF8E-B7F9-4A73-8EAE-E135BFCD15FE

6/23/16

0 5 10	PROJ. REFERENCE NO.	SHEET NO.
	A-0009CD	X-64

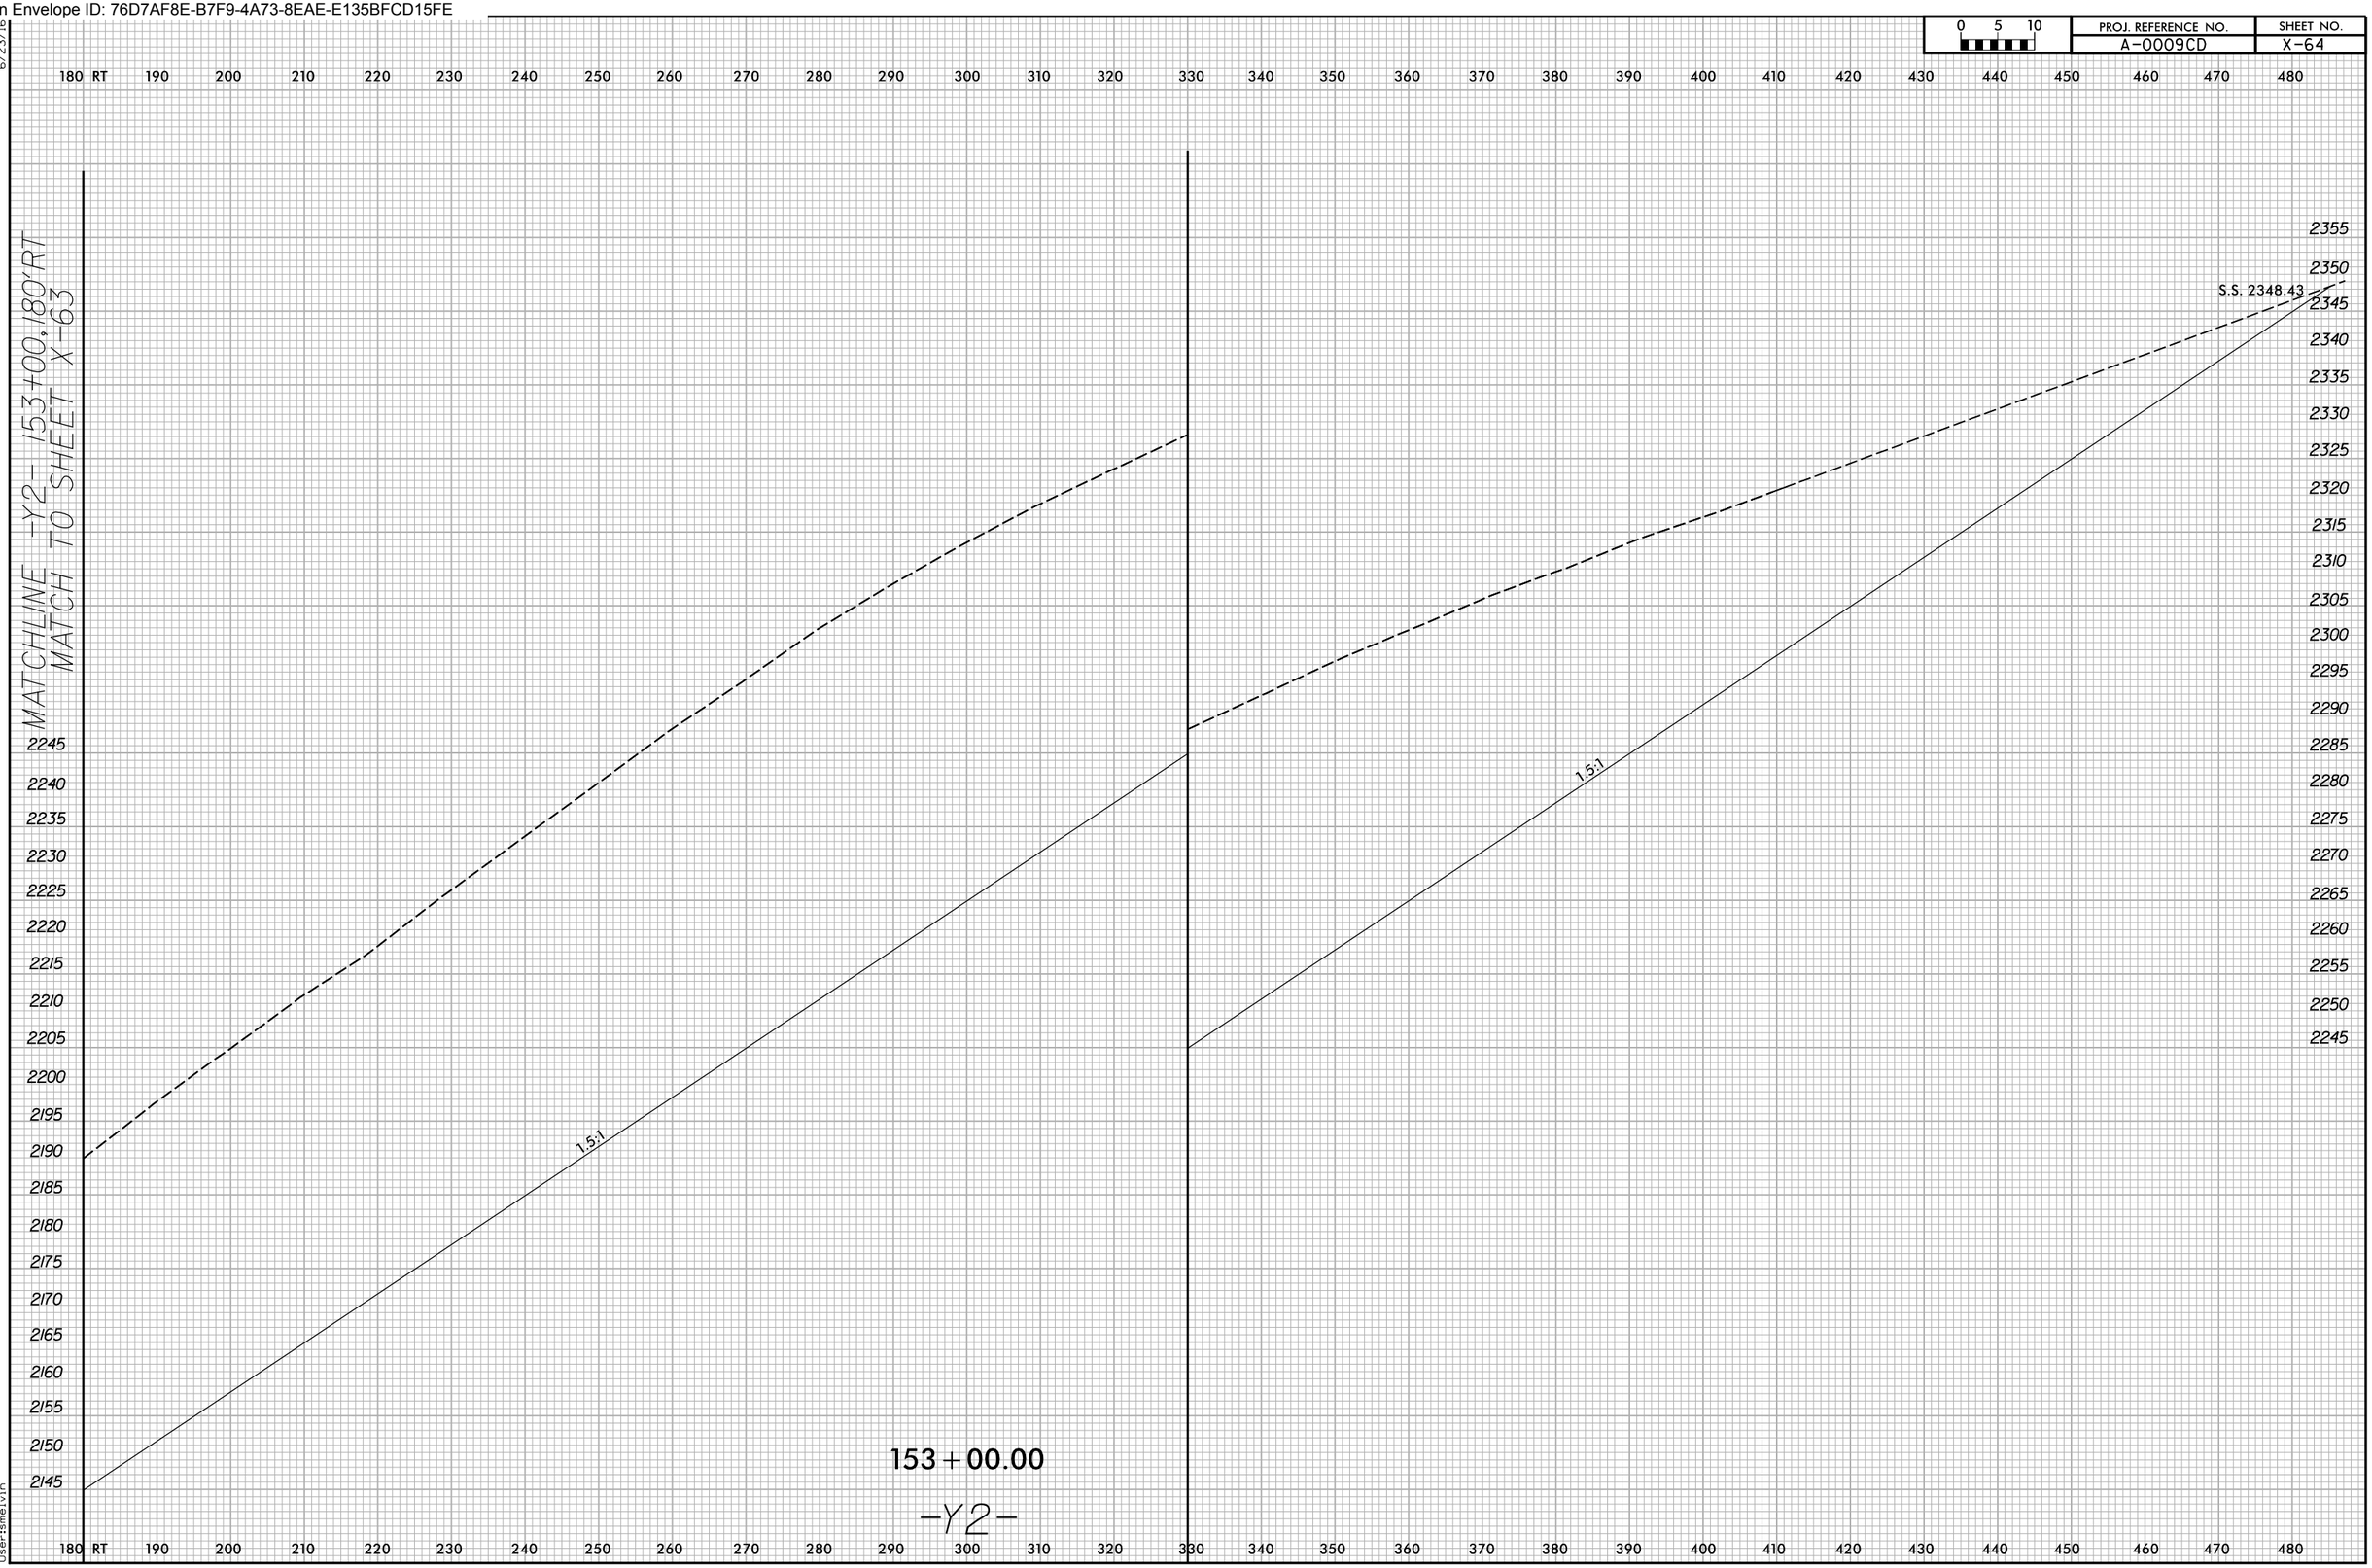

1/14/2026
X:\NCDOT\A-0009\Roadway\XSC\A-0009CD\A-0009CD_Rdy_xpl_Y2.dgn
User:smelvin

Docusign Envelope ID: 76D7AF8E-B7F9-4A73-8EAE-E135BFCD15FE

0 5 10	PROJ. REFERENCE NO.	SHEET NO.
	A-0009CD	X-65

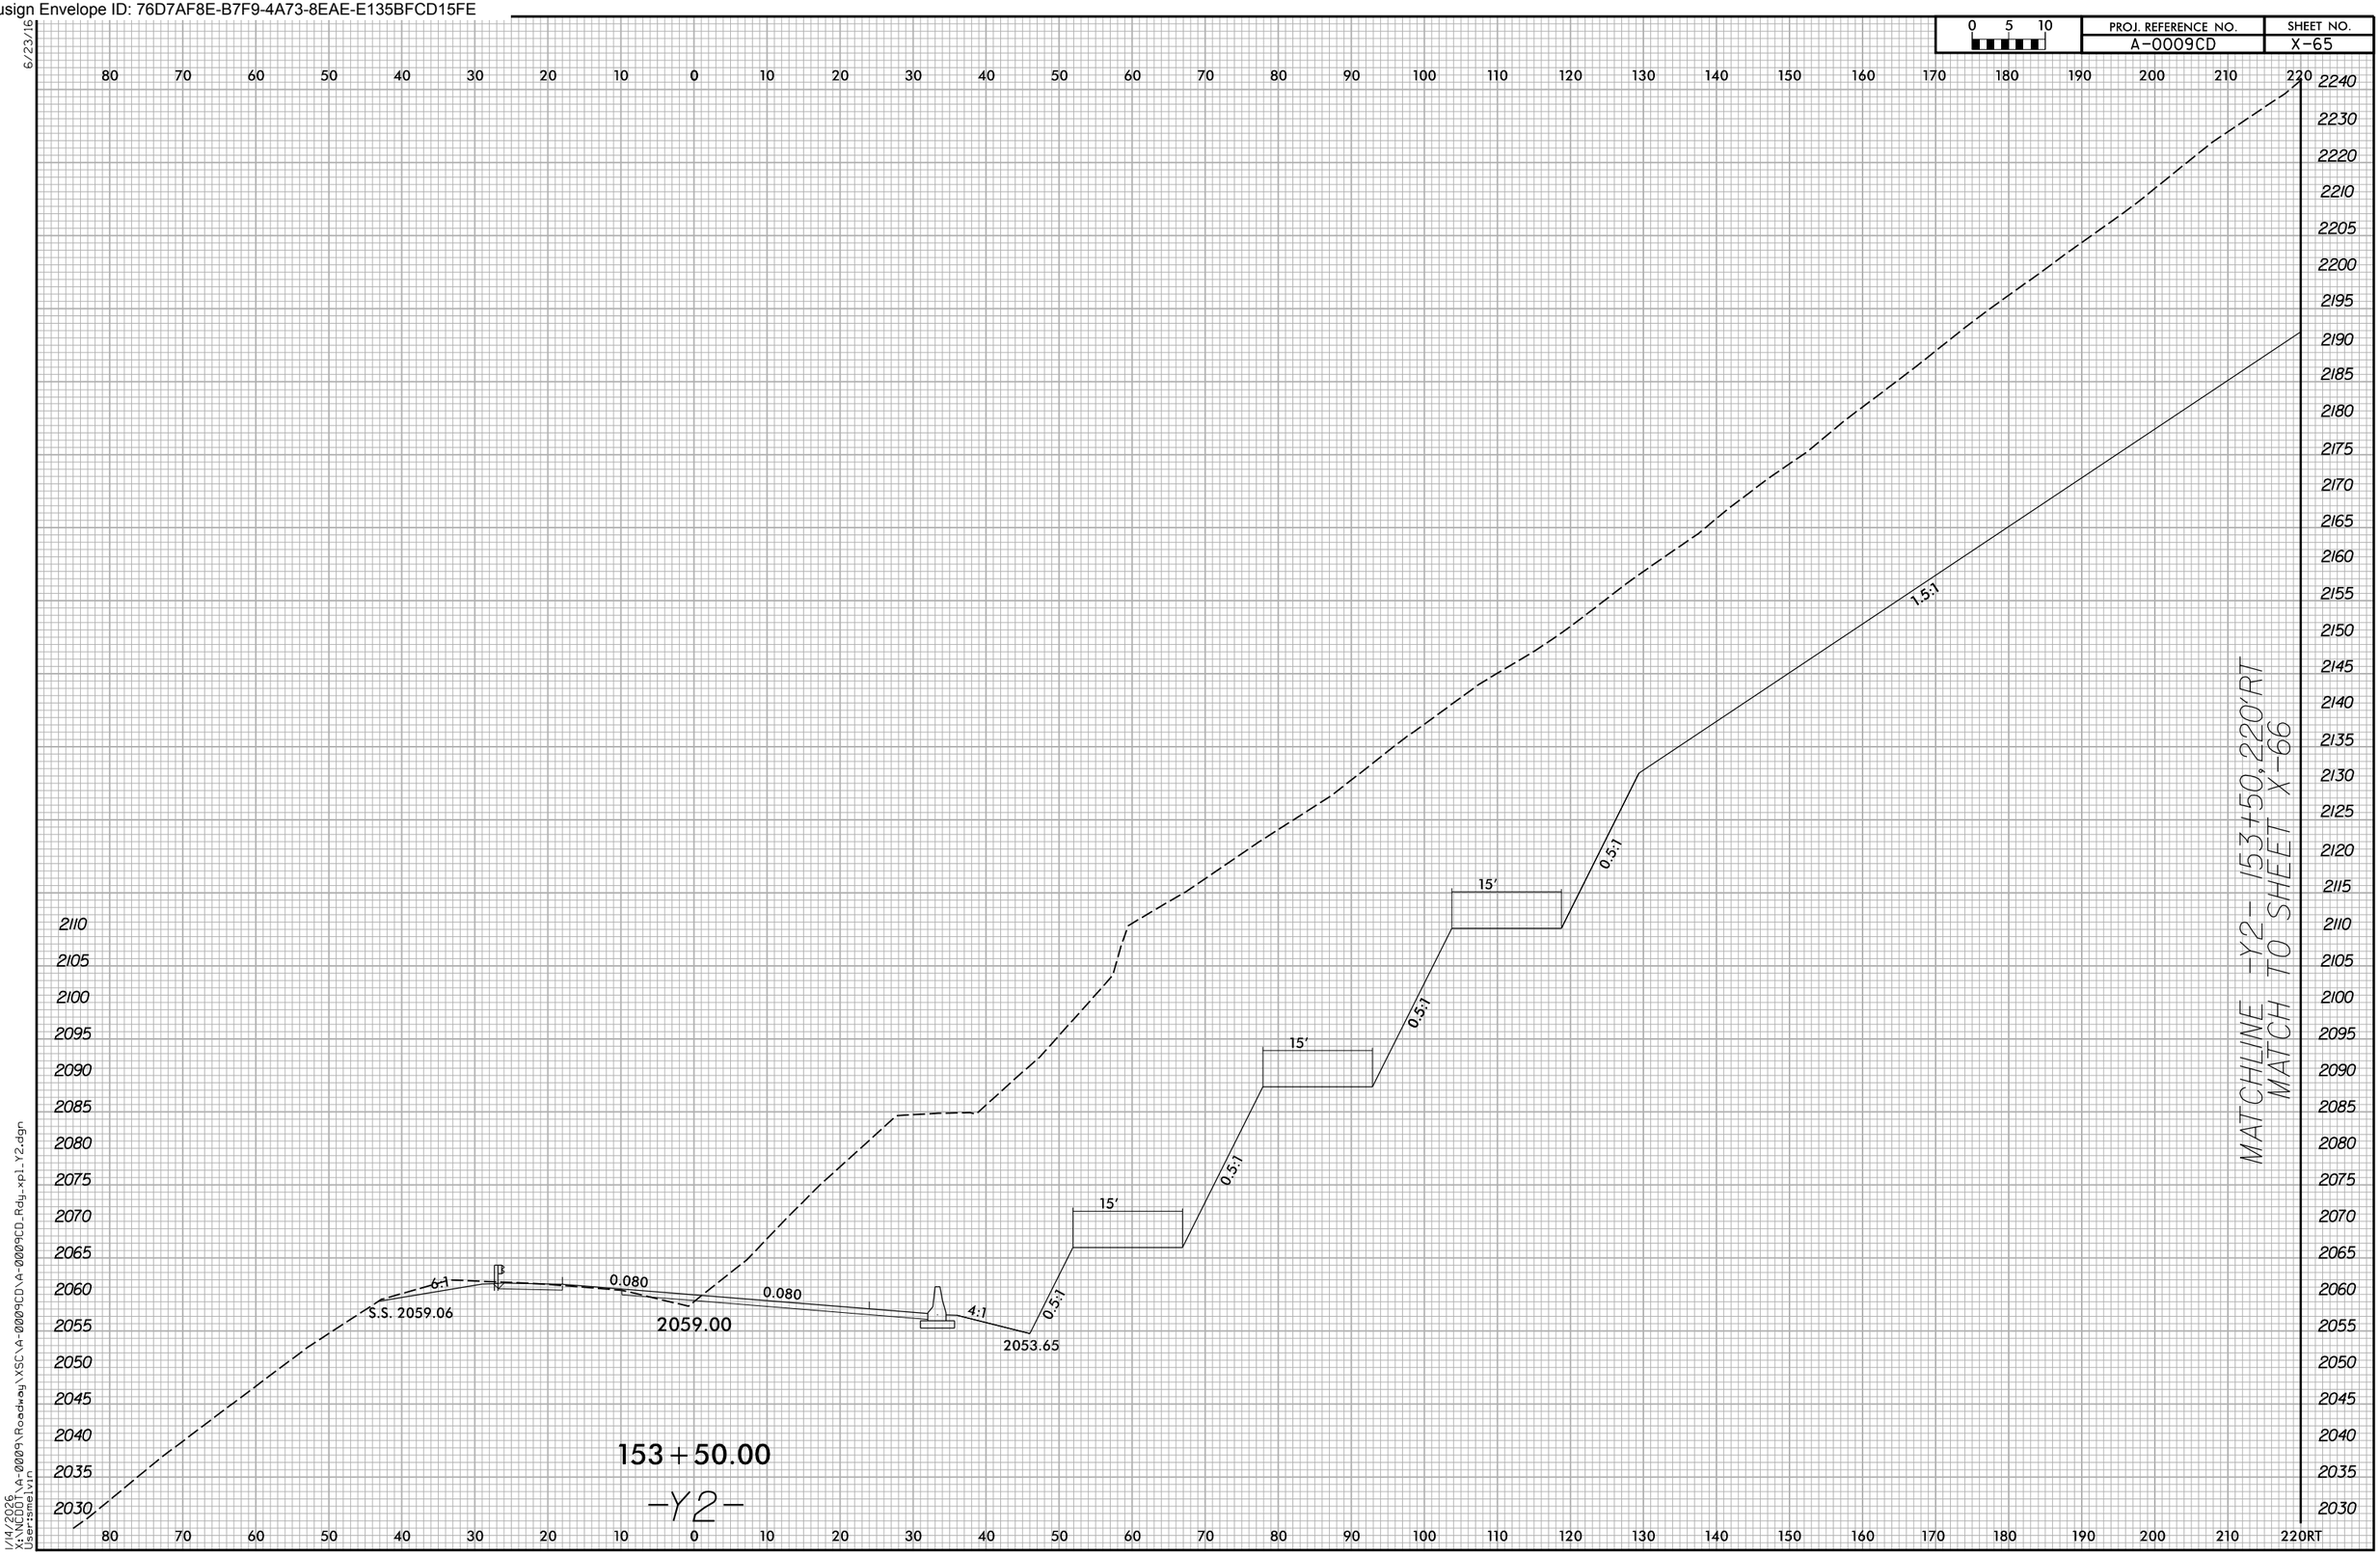

Docusign Envelope ID: 76D7AF8E-B7F9-4A73-8EAE-E135BFCD15FE

0 5 10	PROJ. REFERENCE NO.	SHEET NO.
	A-0009CD	X-66

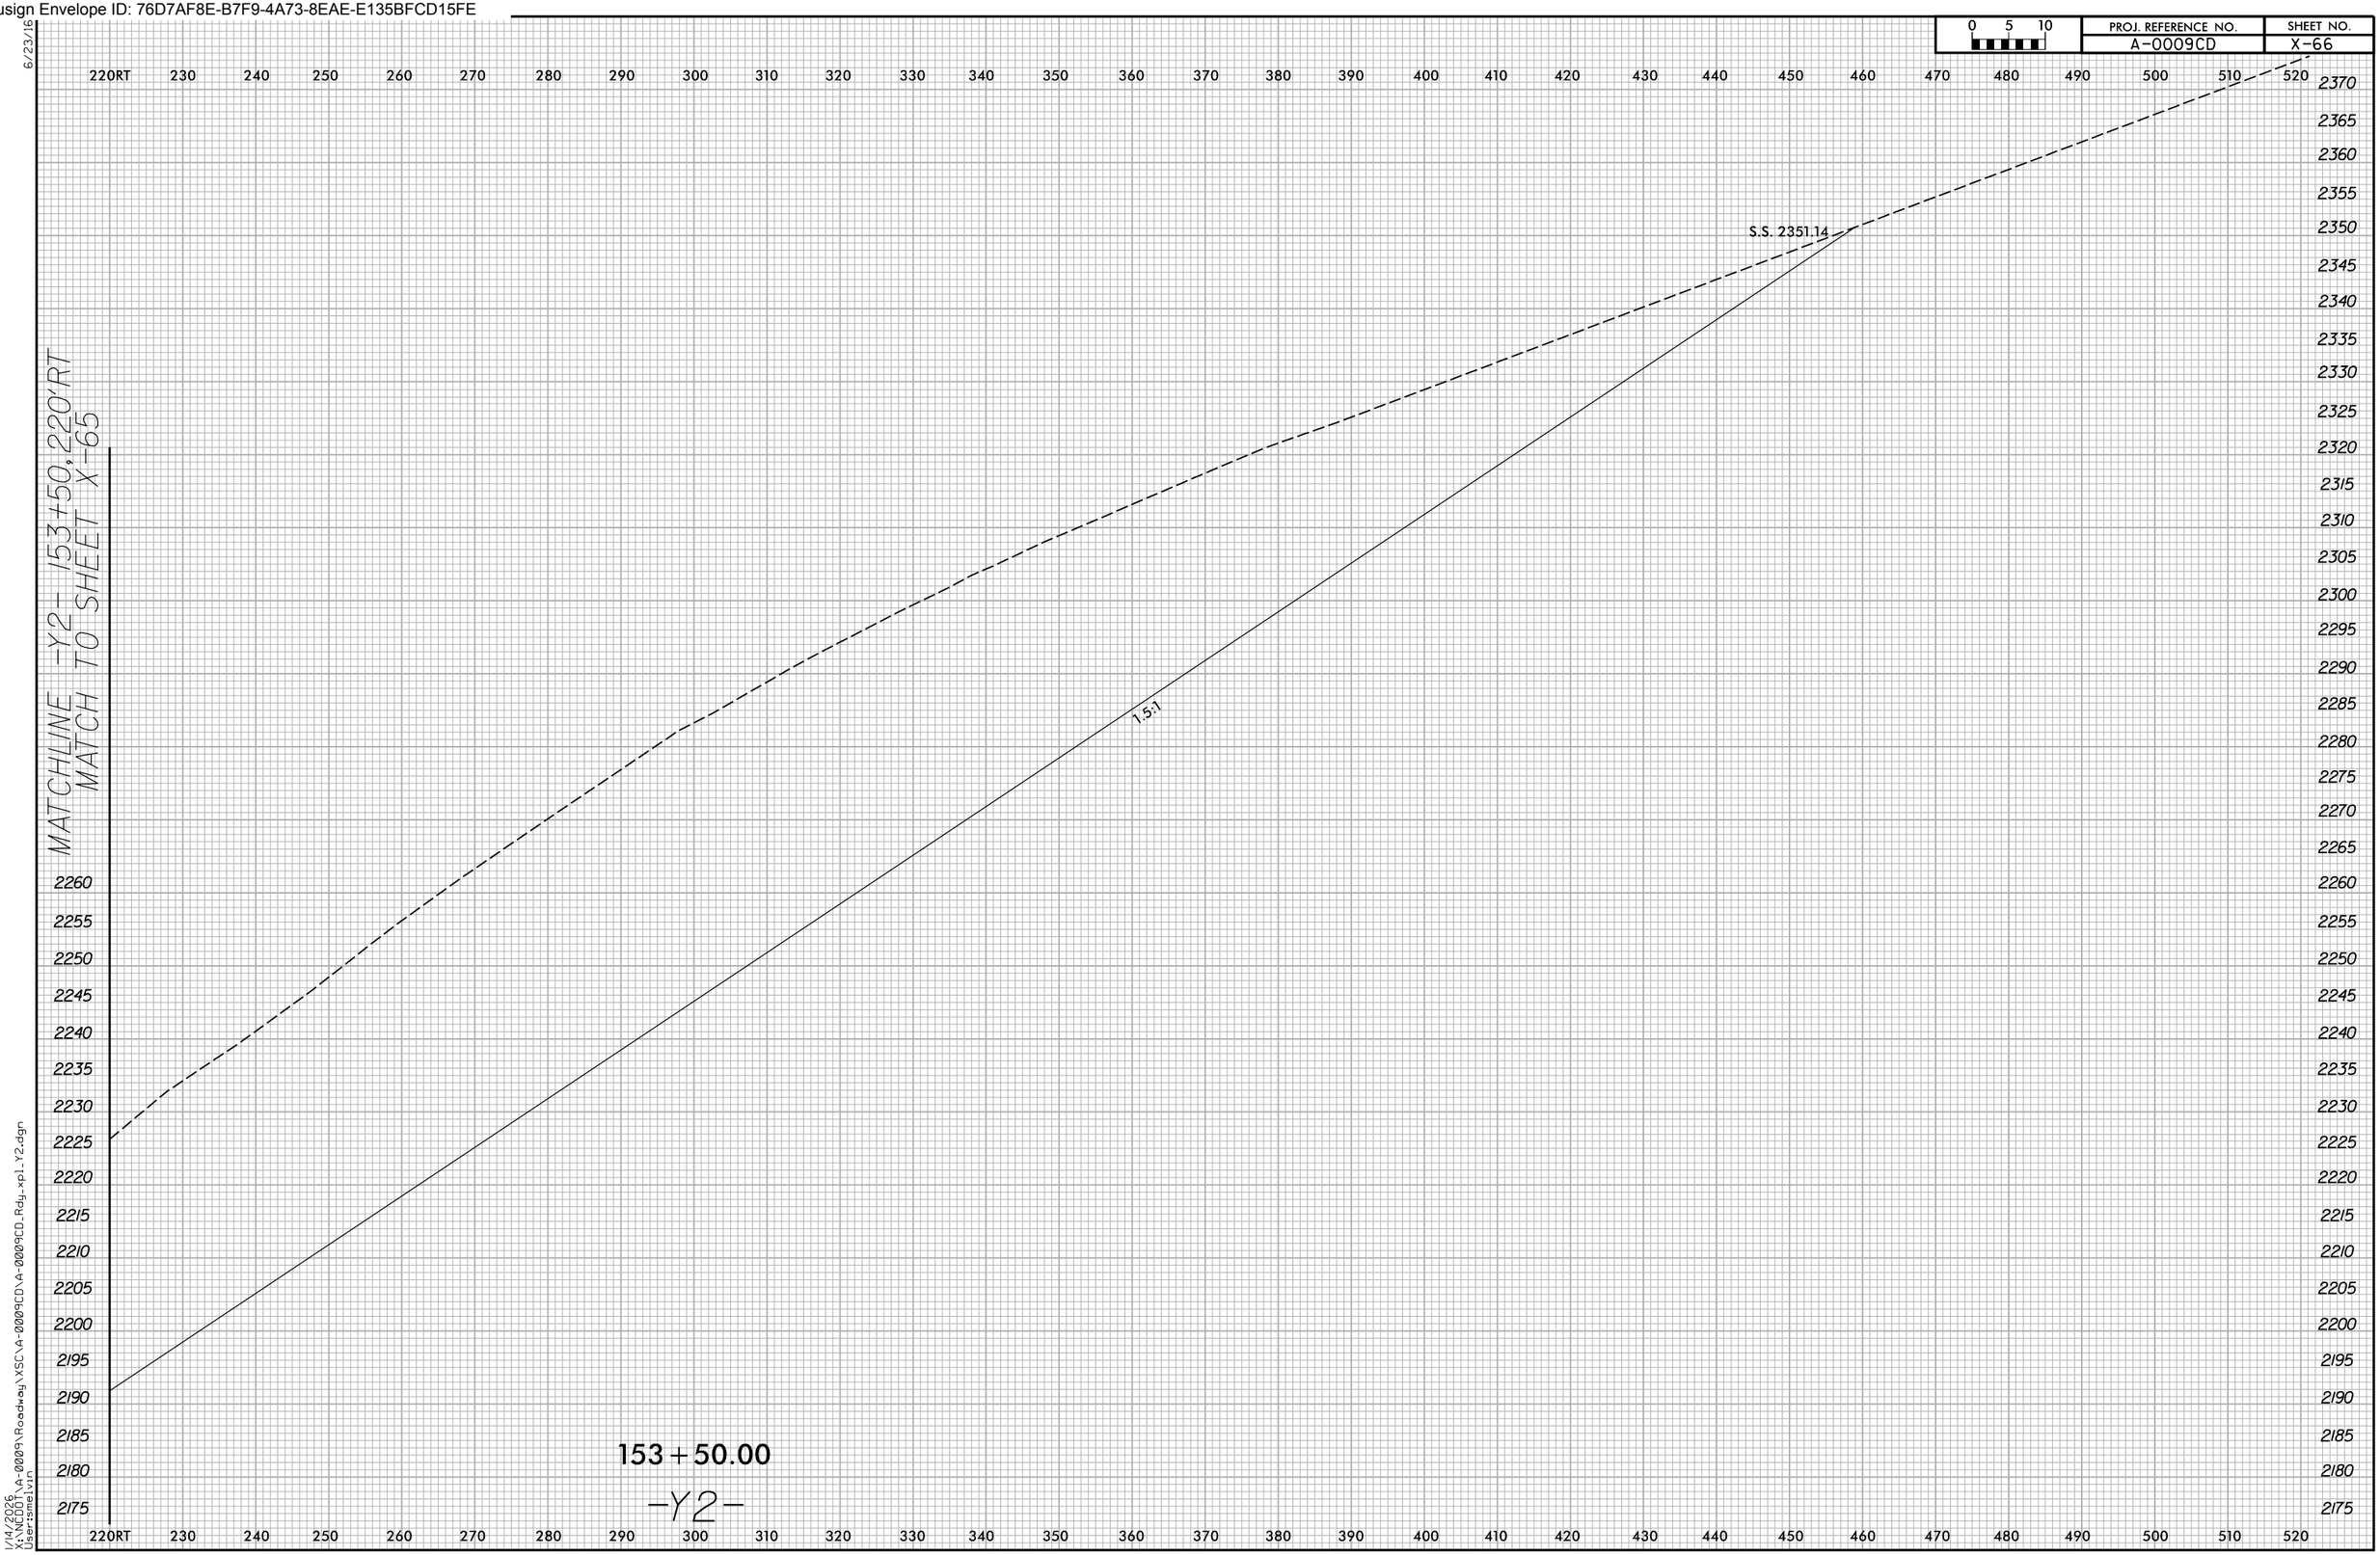

Docusign Envelope ID: 76D7AF8E-B7F9-4A73-8EAE-E135BFCD15FE

6/23/16

PROJ. REFERENCE NO.	SHEET NO.
A-0009CD	X-67

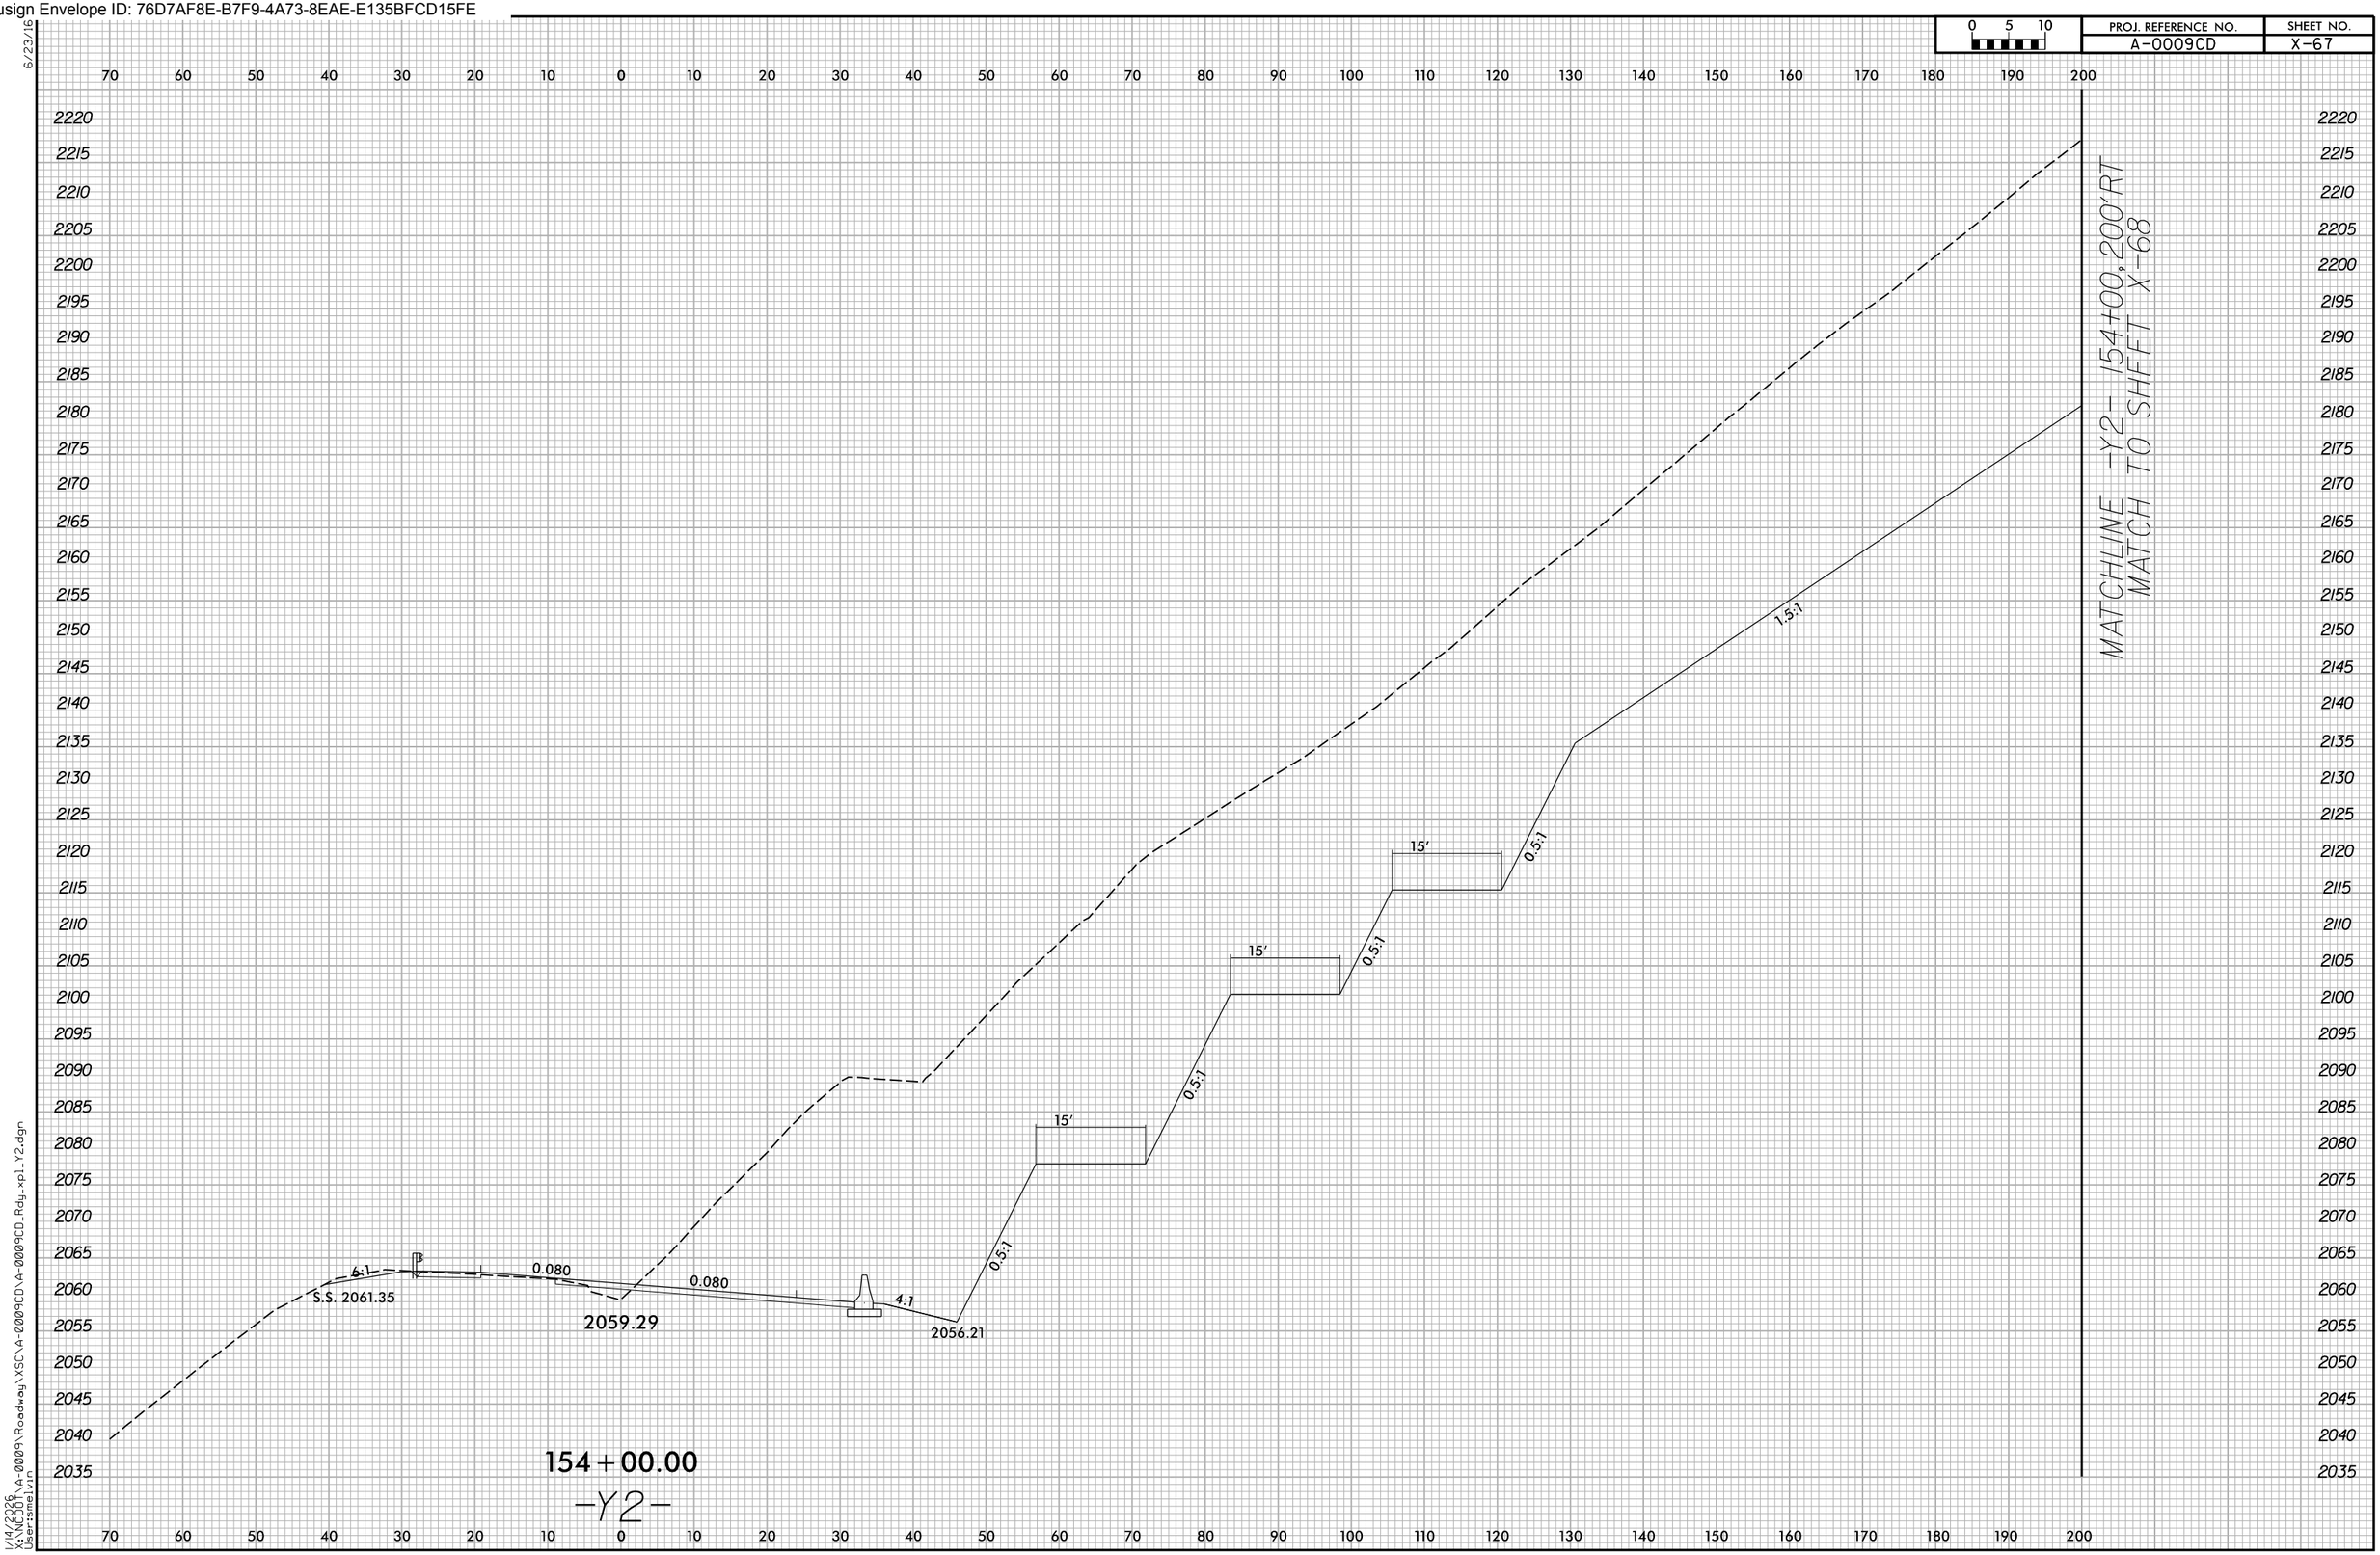

1/14/2026
X:\NCDOT\A-0009\Roadway\XSC\A-0009CD\A-0009CD_Rdy_xpl_Y2.dgn
User:smelvin

Docusign Envelope ID: 76D7AF8E-B7F9-4A73-8EAE-E135BFCD15FE

6/23/16

0 5 10	PROJ. REFERENCE NO.	SHEET NO.
	A-0009CD	X-68

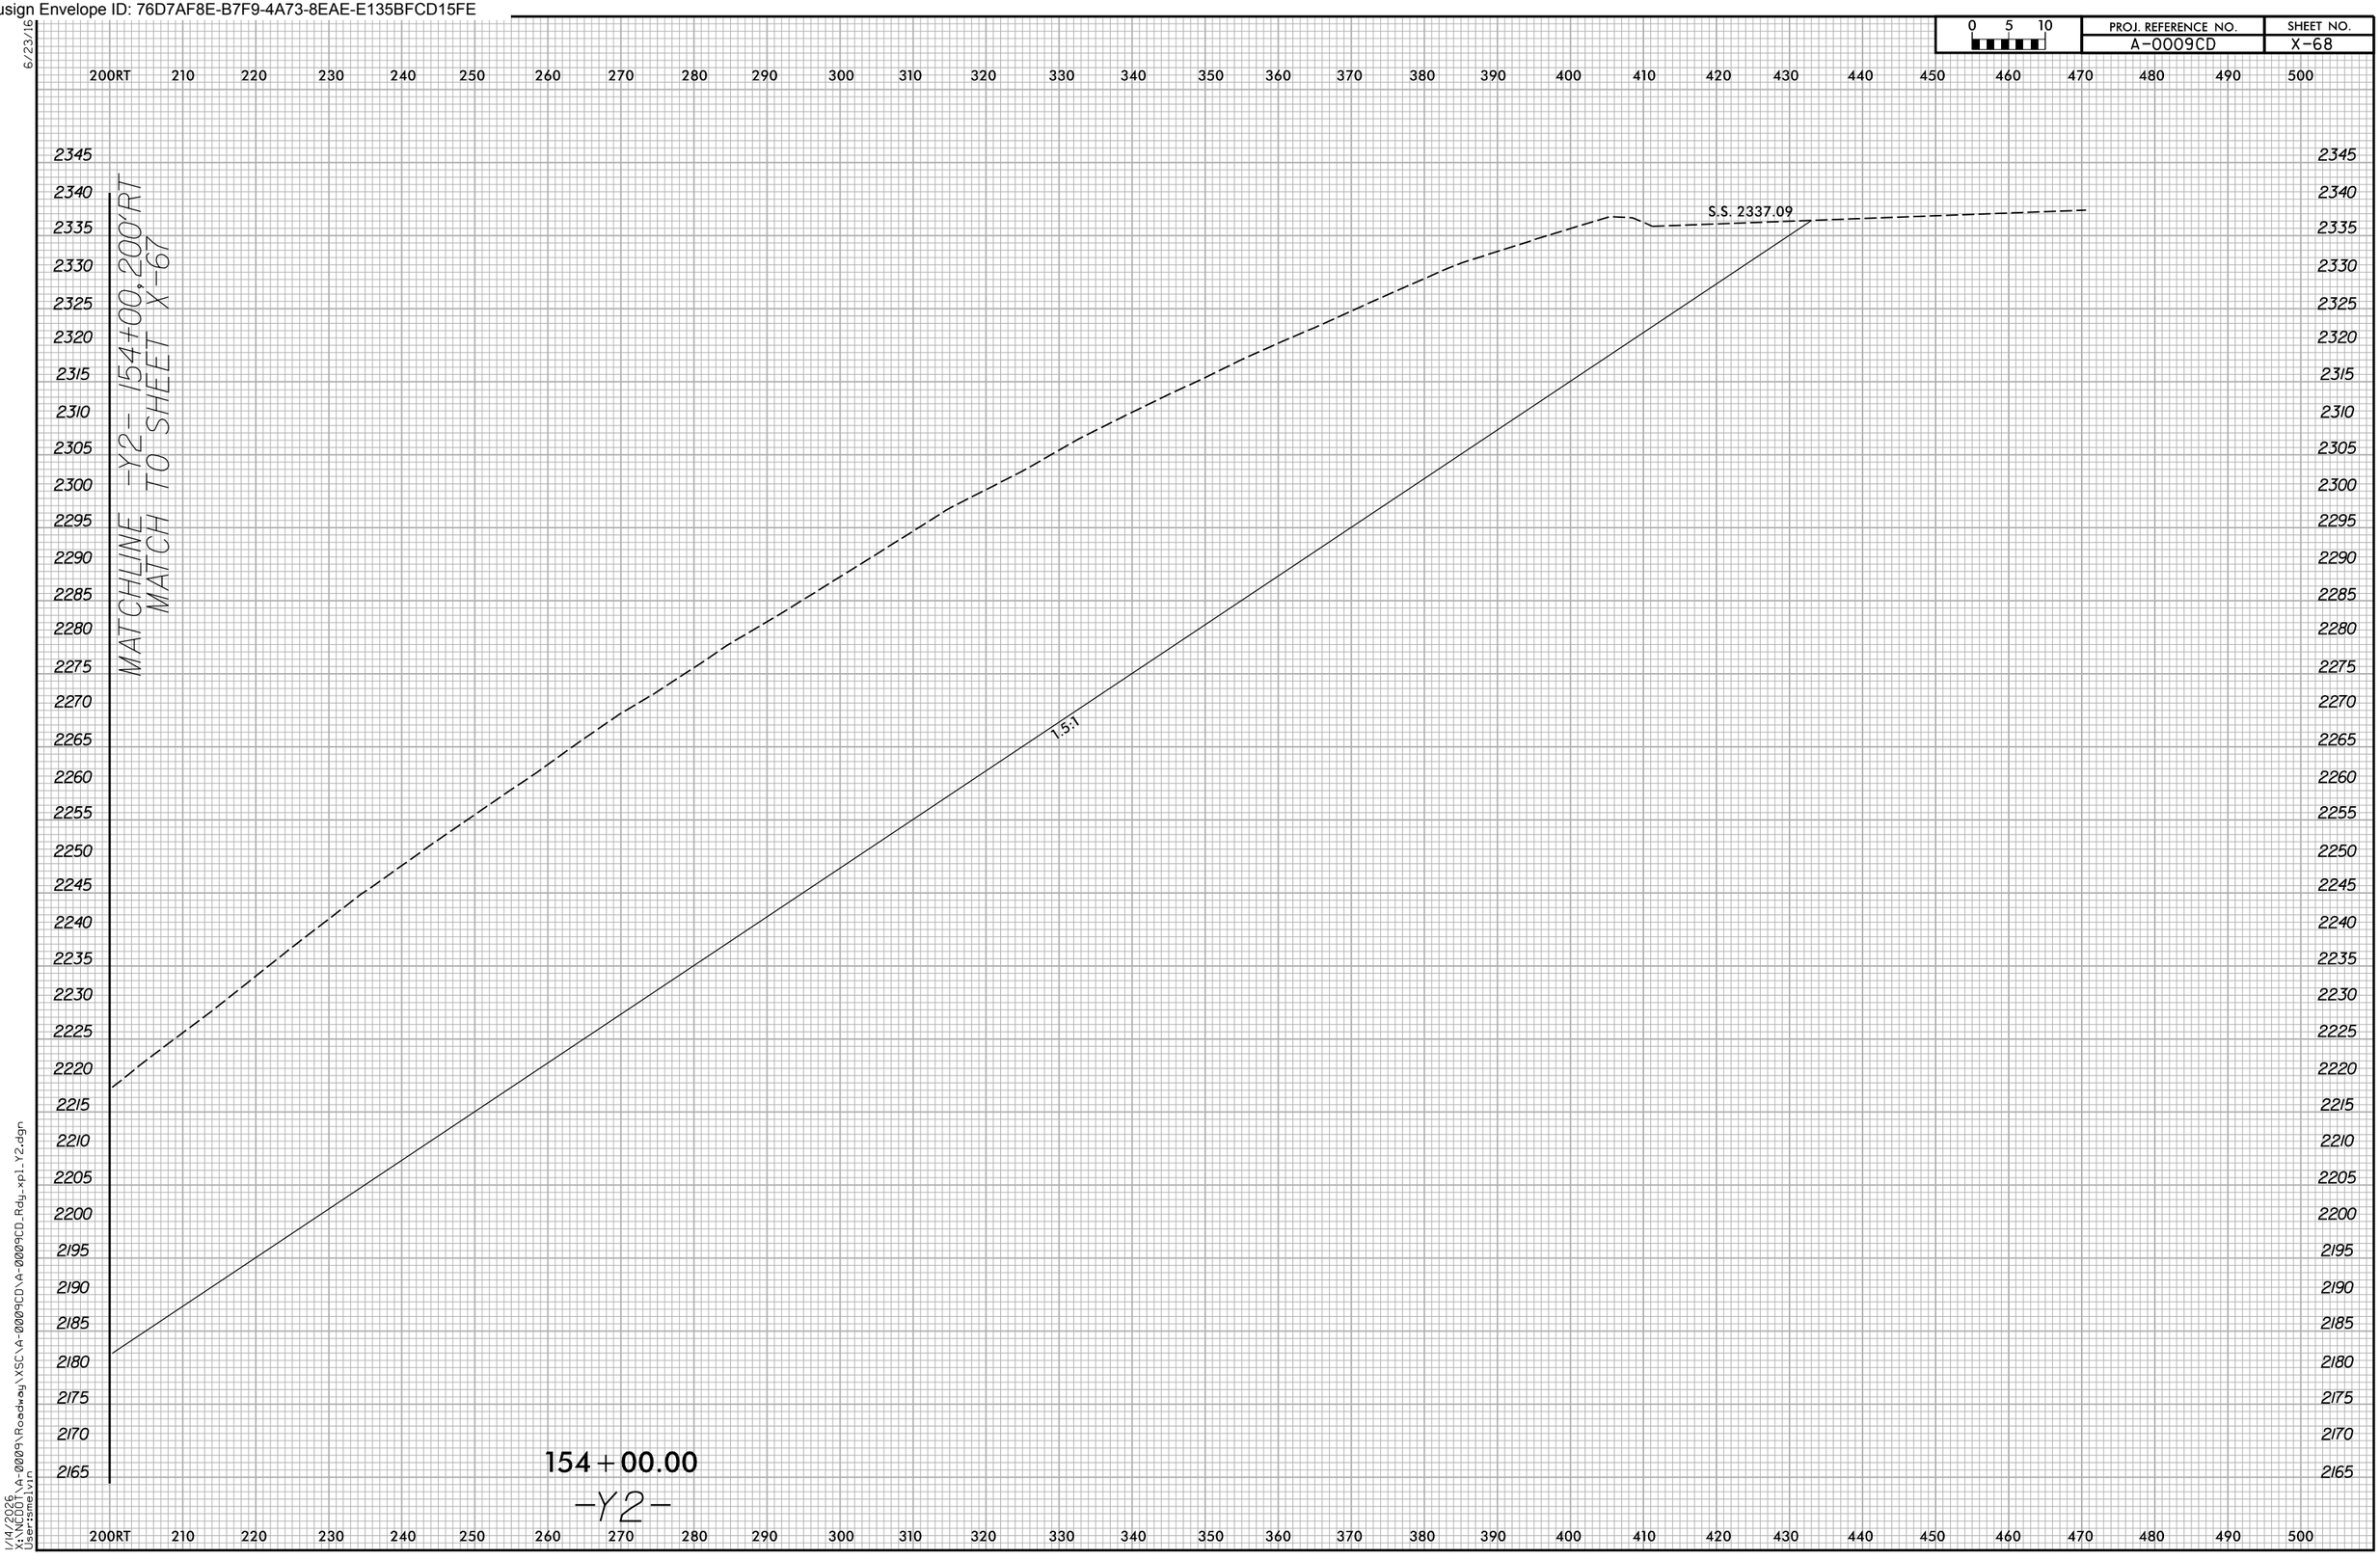

1/14/2026
X:\NCDOT\A-0009\Roadway\XSC\A-0009CD\A-0009CD_Rdg_xpl_Y2.dgn
User:smelvin

Docusign Envelope ID: 76D7AF8E-B7F9-4A73-8EAE-E135BFCD15FE

0 5 10	PROJ. REFERENCE NO.	SHEET NO.
	A-0009CD	X-69

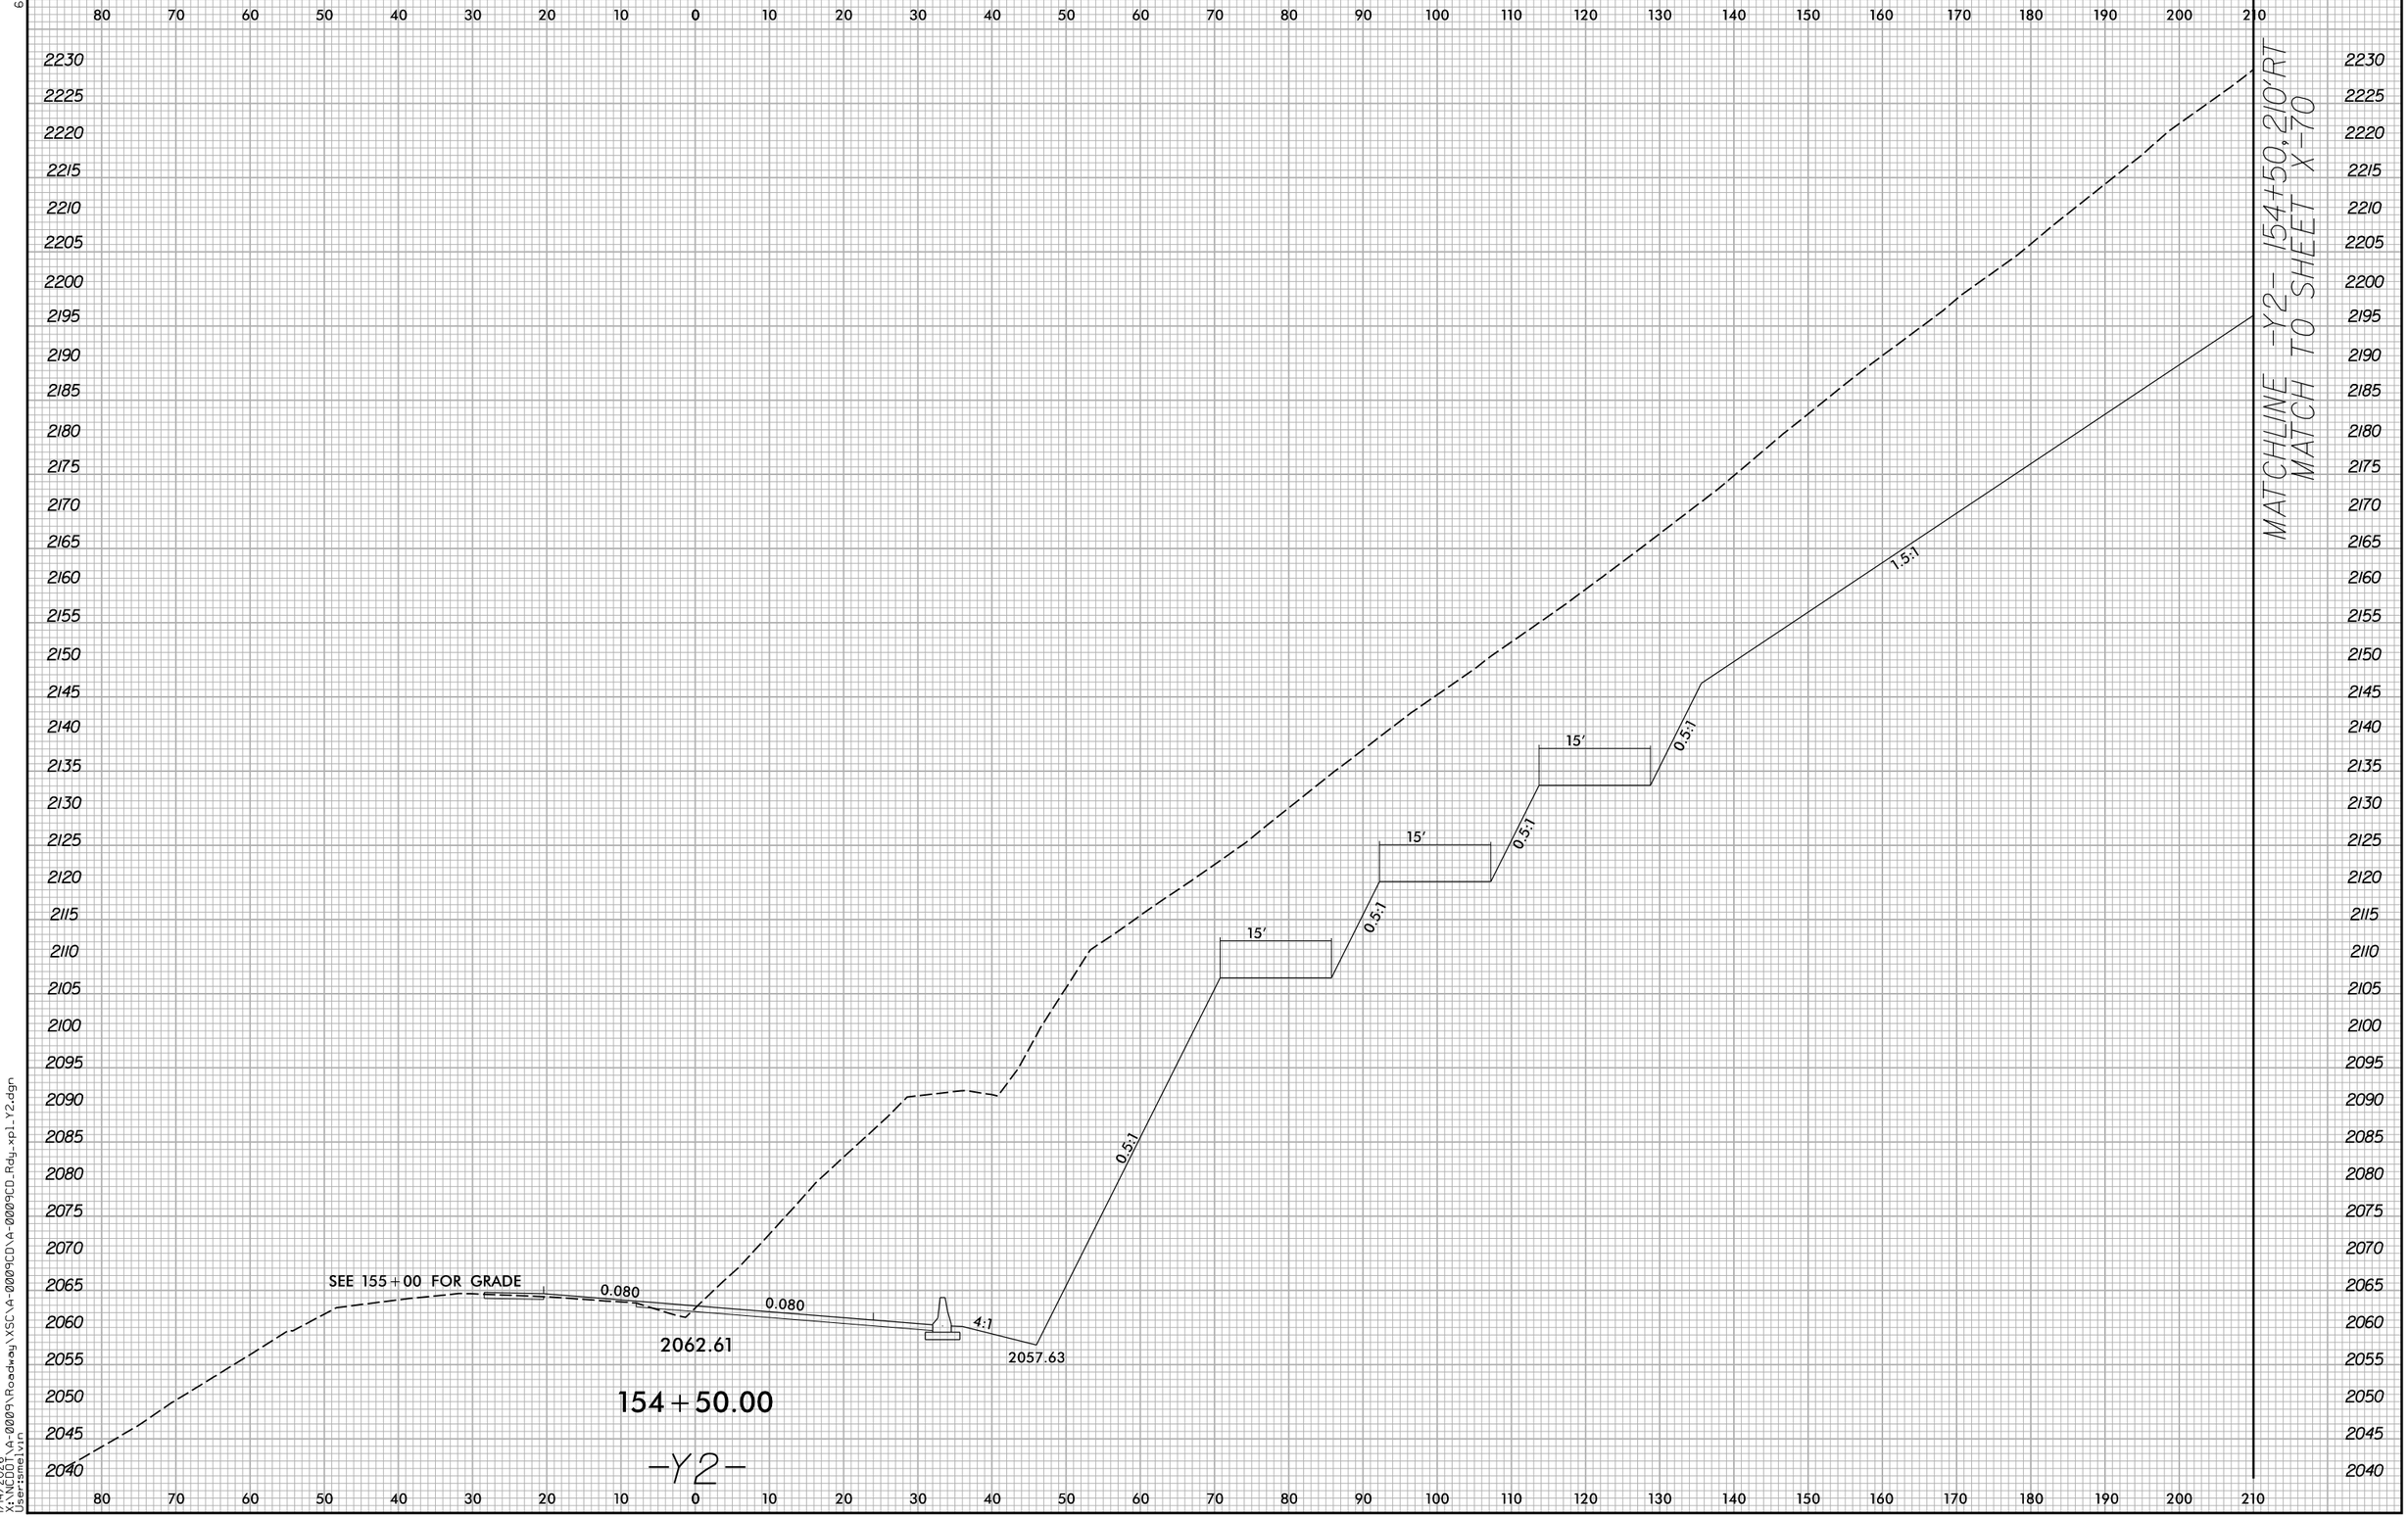

Docusign Envelope ID: 76D7AF8E-B7F9-4A73-8EAE-E135BFCD15FE

6/23/16

0 5 10	PROJ. REFERENCE NO.	SHEET NO.
	A-0009CD	X-70

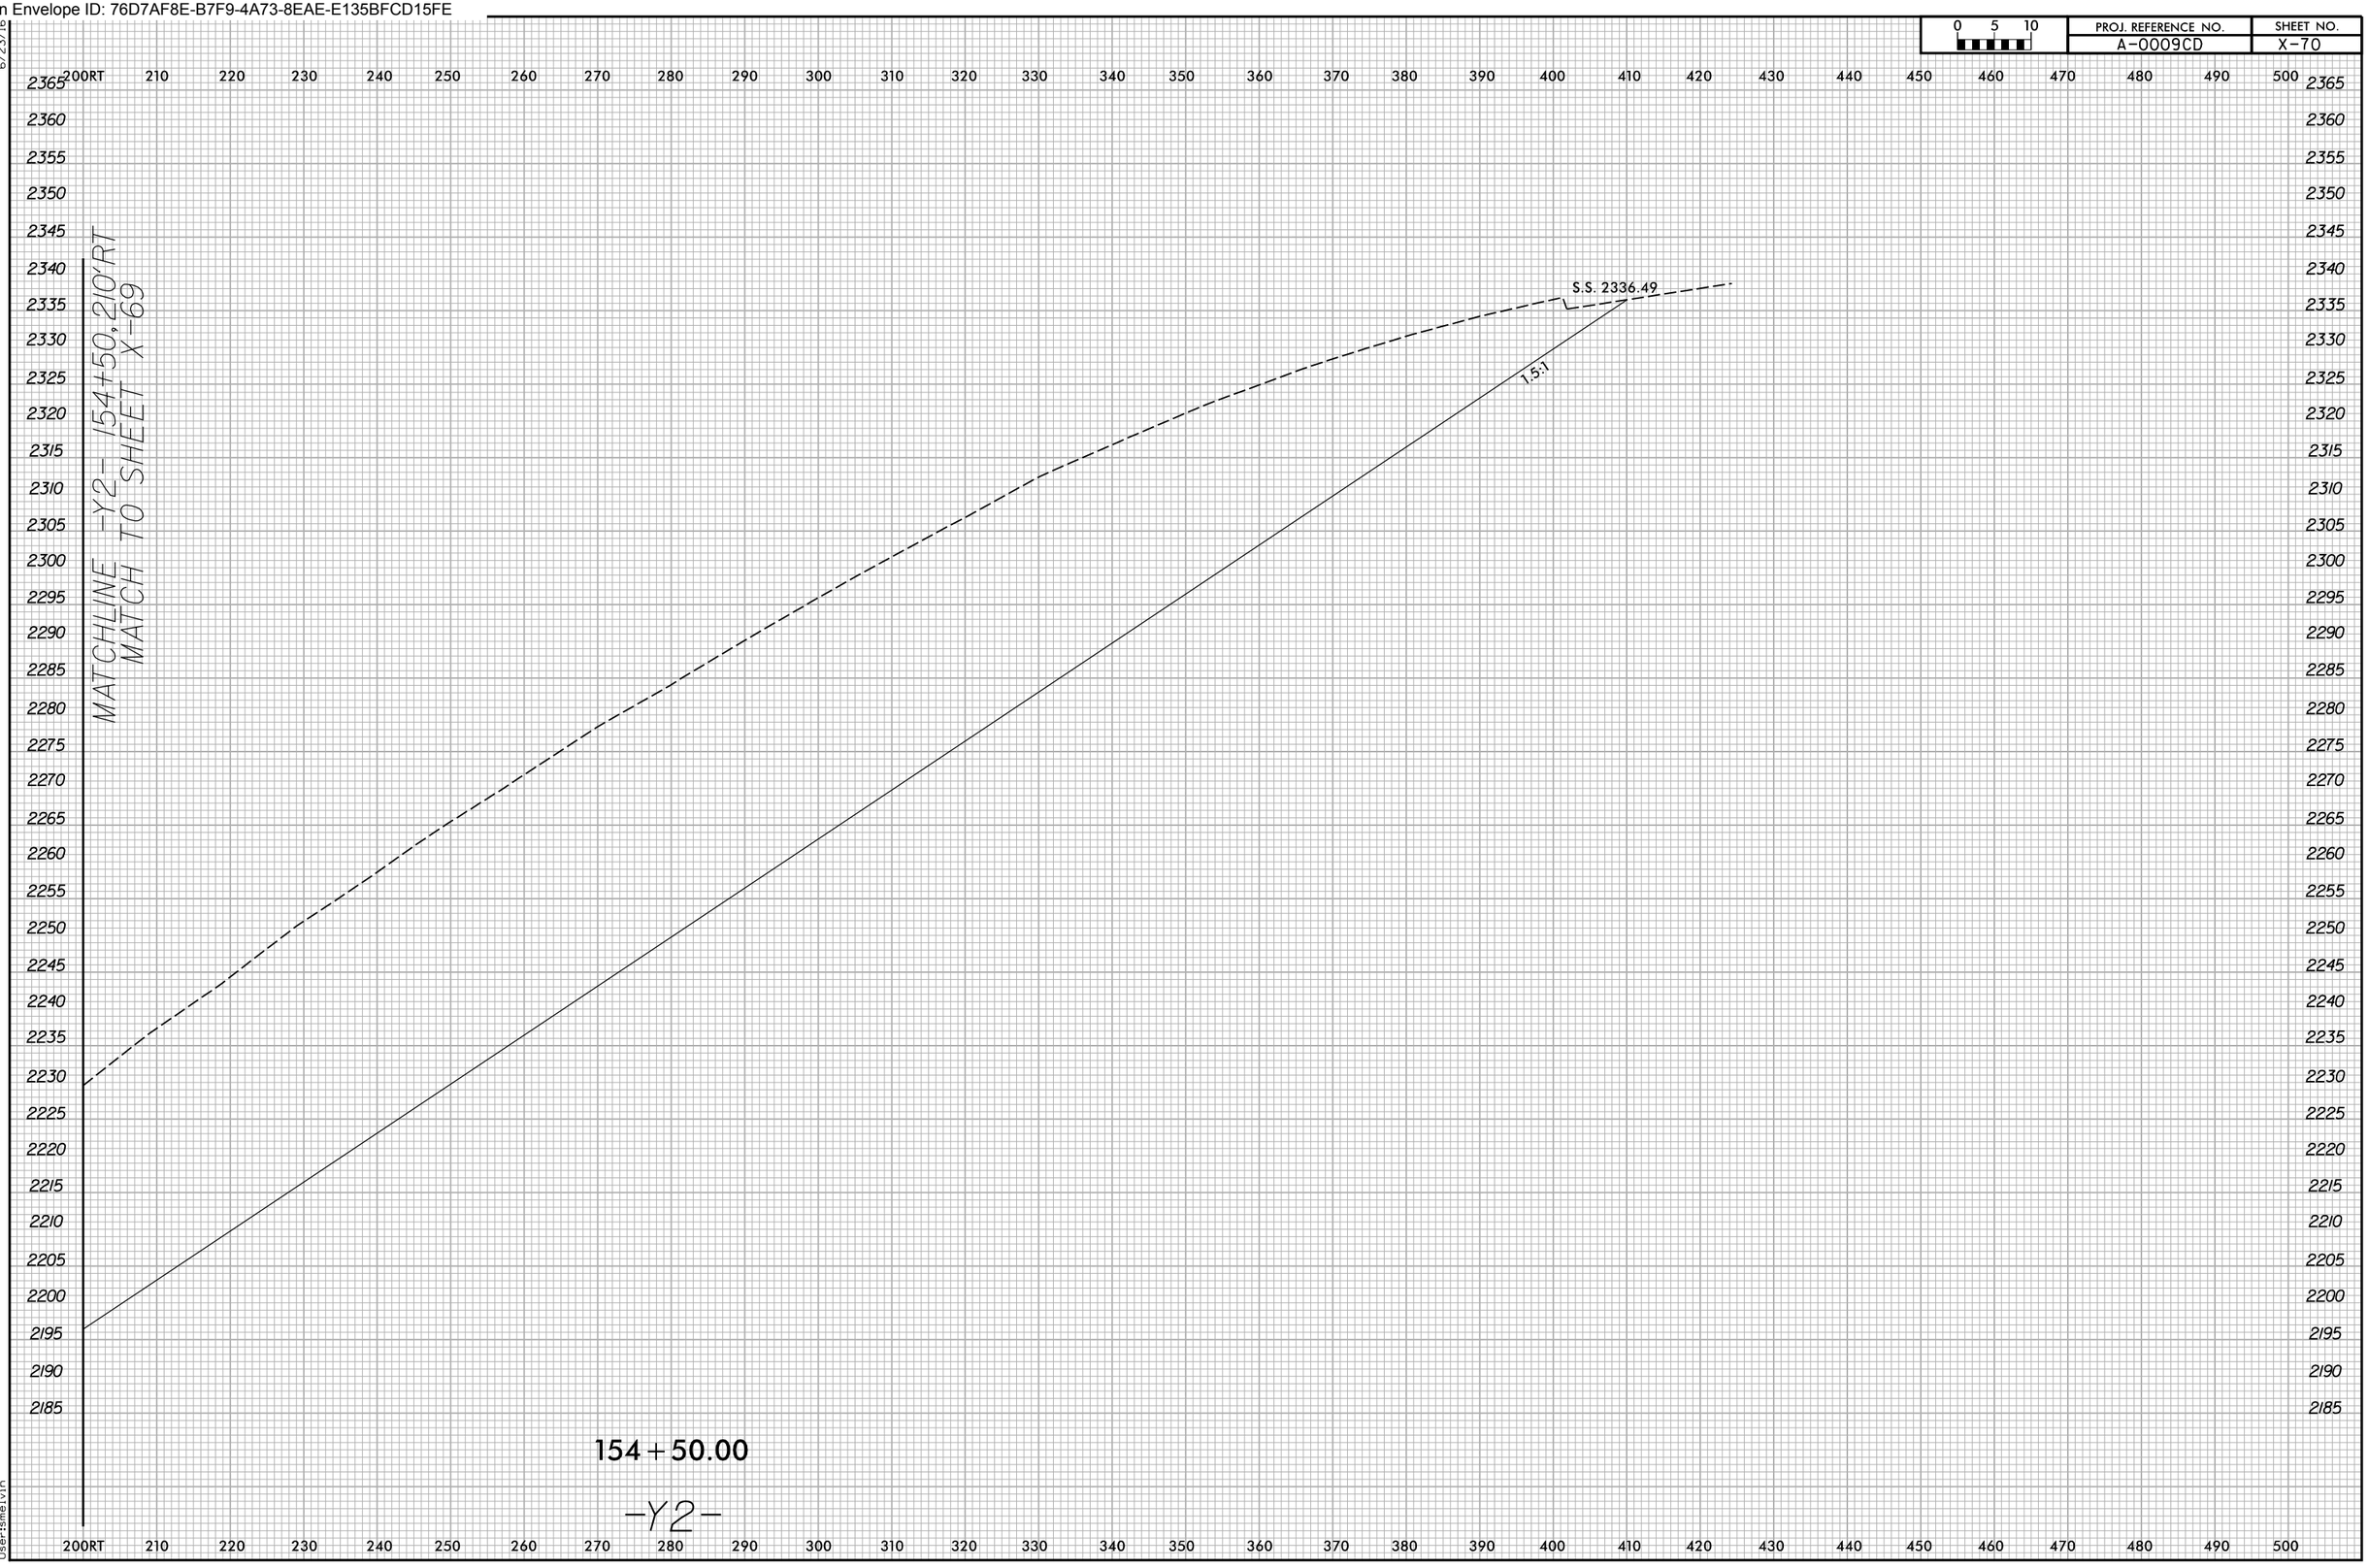

1/14/2026
X:\NCDOT\A-0009\Roadway\XSC\A-0009CD\A-0009CD_Rdg_xpl_Y2.dgn
User:smelvin

Docusign Envelope ID: 76D7AF8E-B7F9-4A73-8EAE-E135BFCD15FE

0 5 10	PROJ. REFERENCE NO.	SHEET NO.
	A-0009CD	X-71

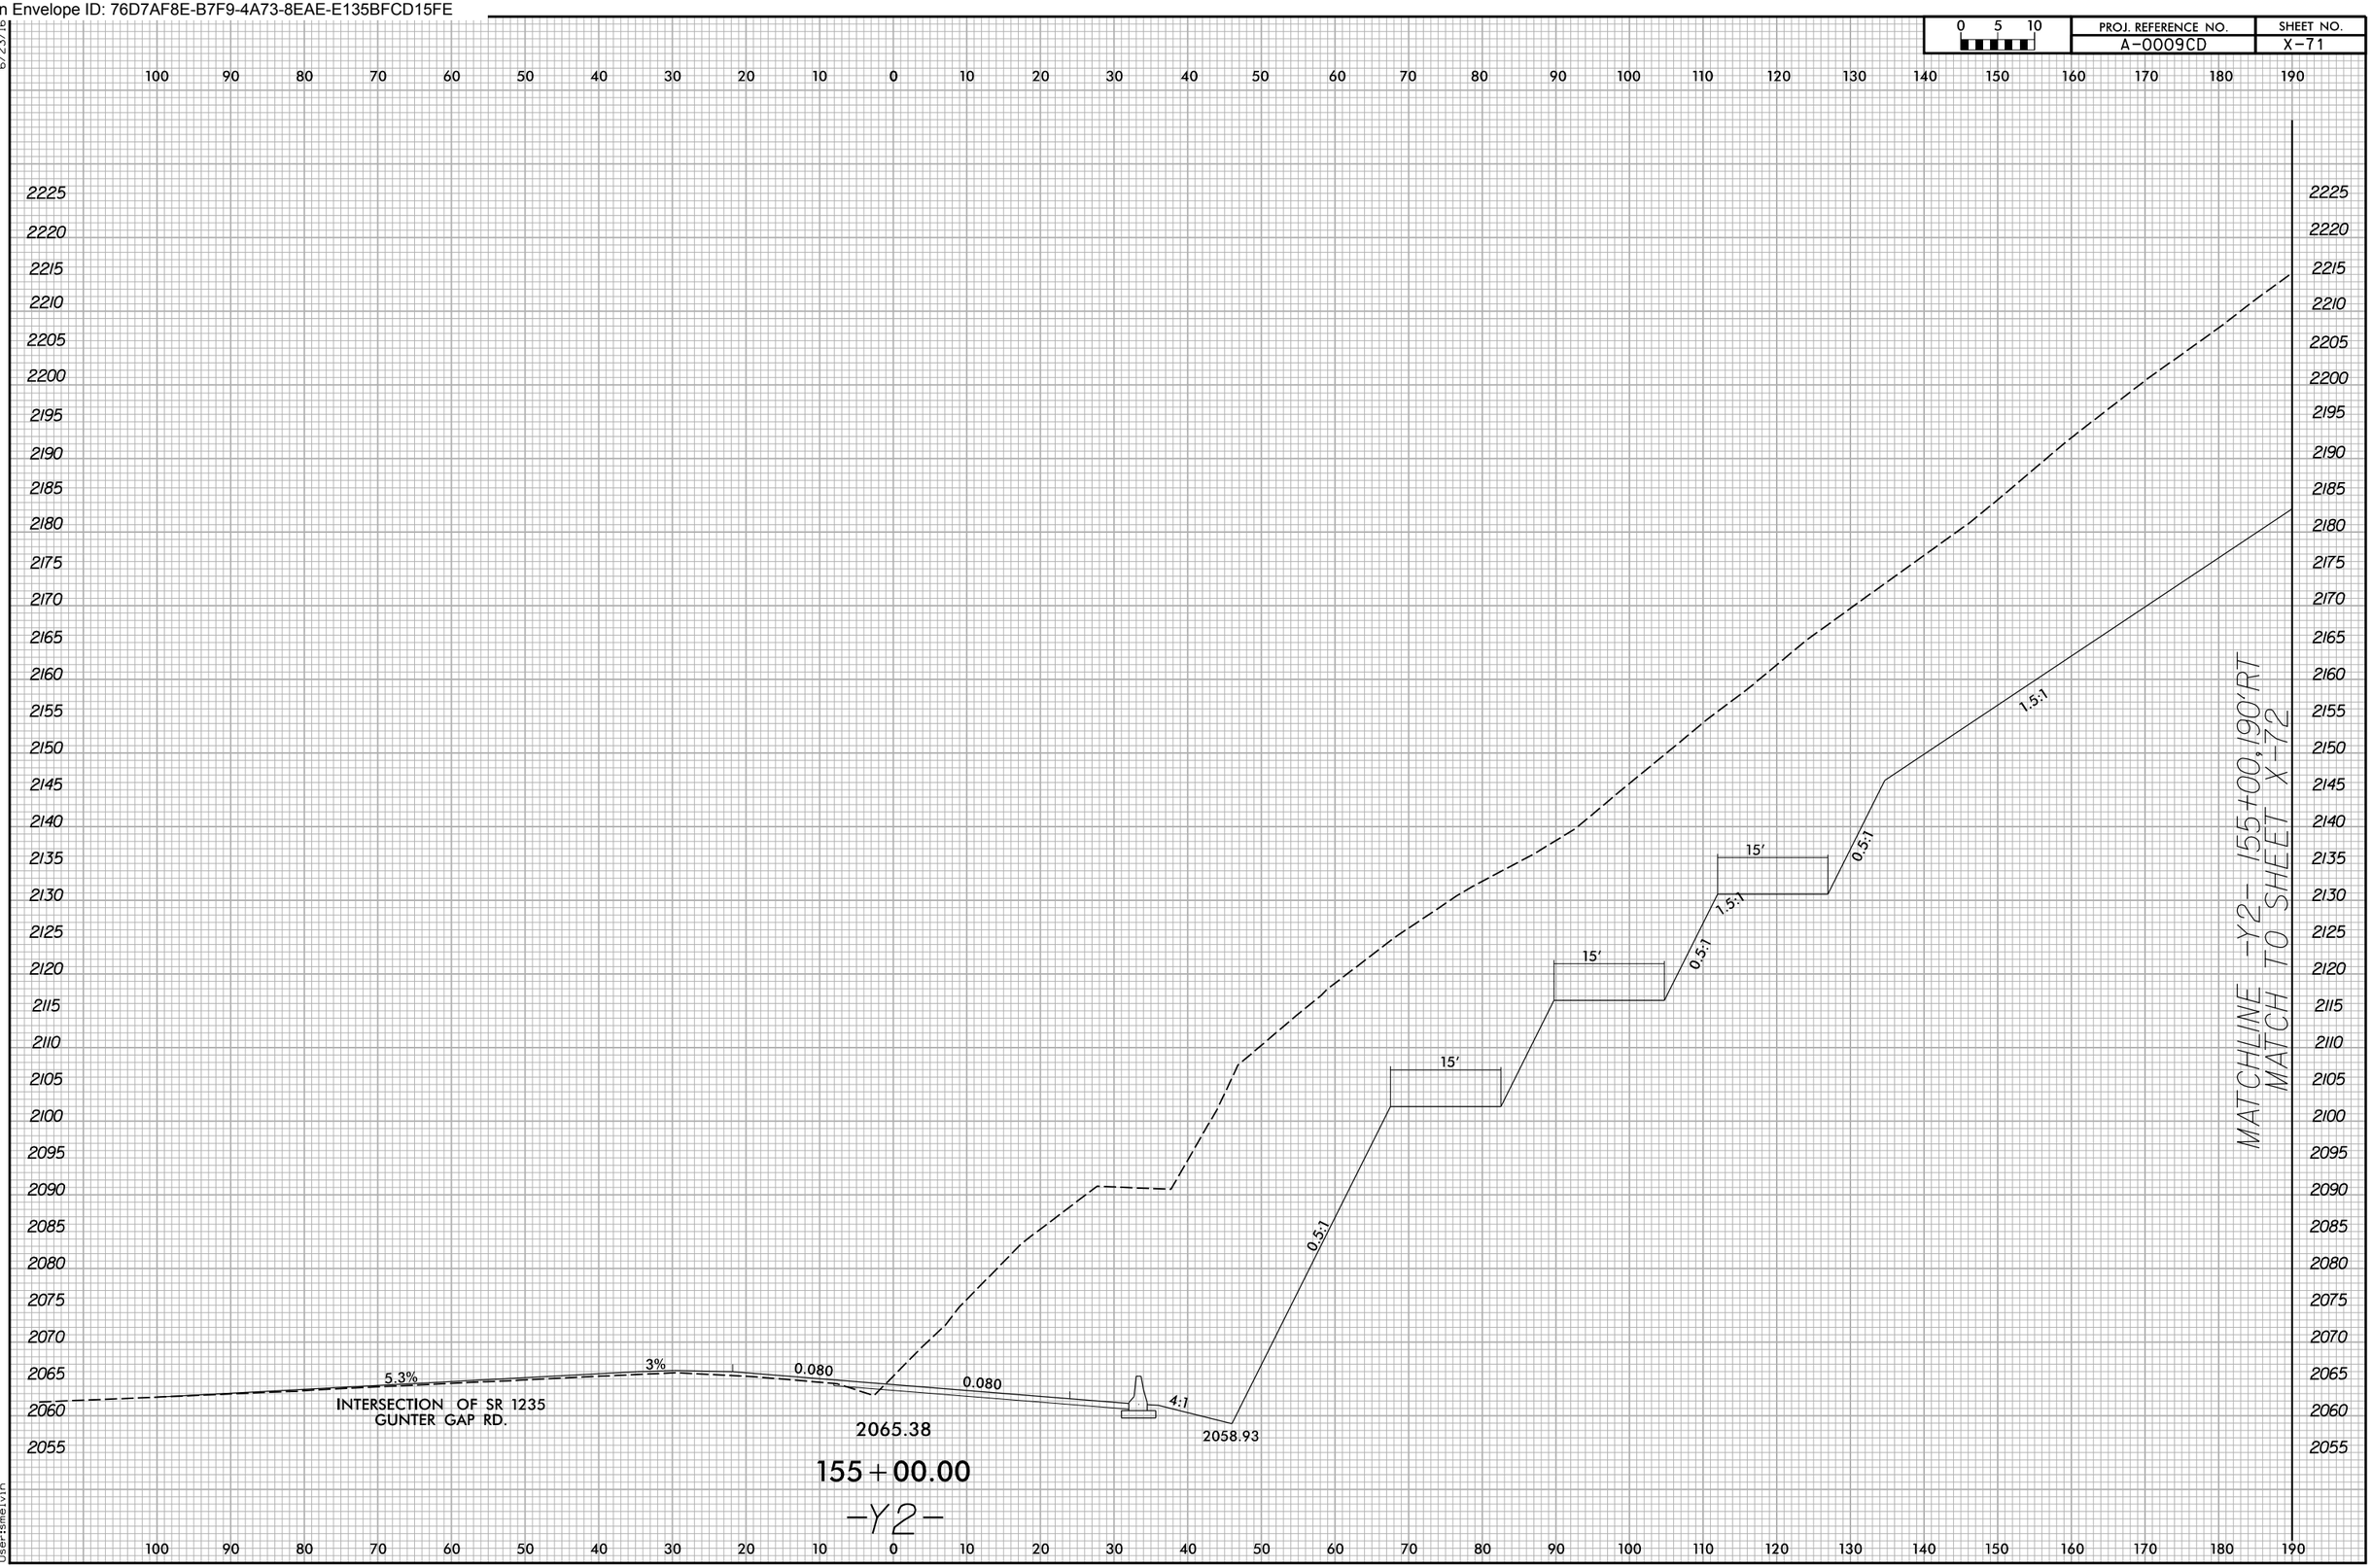

Docusign Envelope ID: 76D7AF8E-B7F9-4A73-8EAE-E135BFCD15FE

0 5 10	PROJ. REFERENCE NO.	SHEET NO.
	A-0009CD	X-72

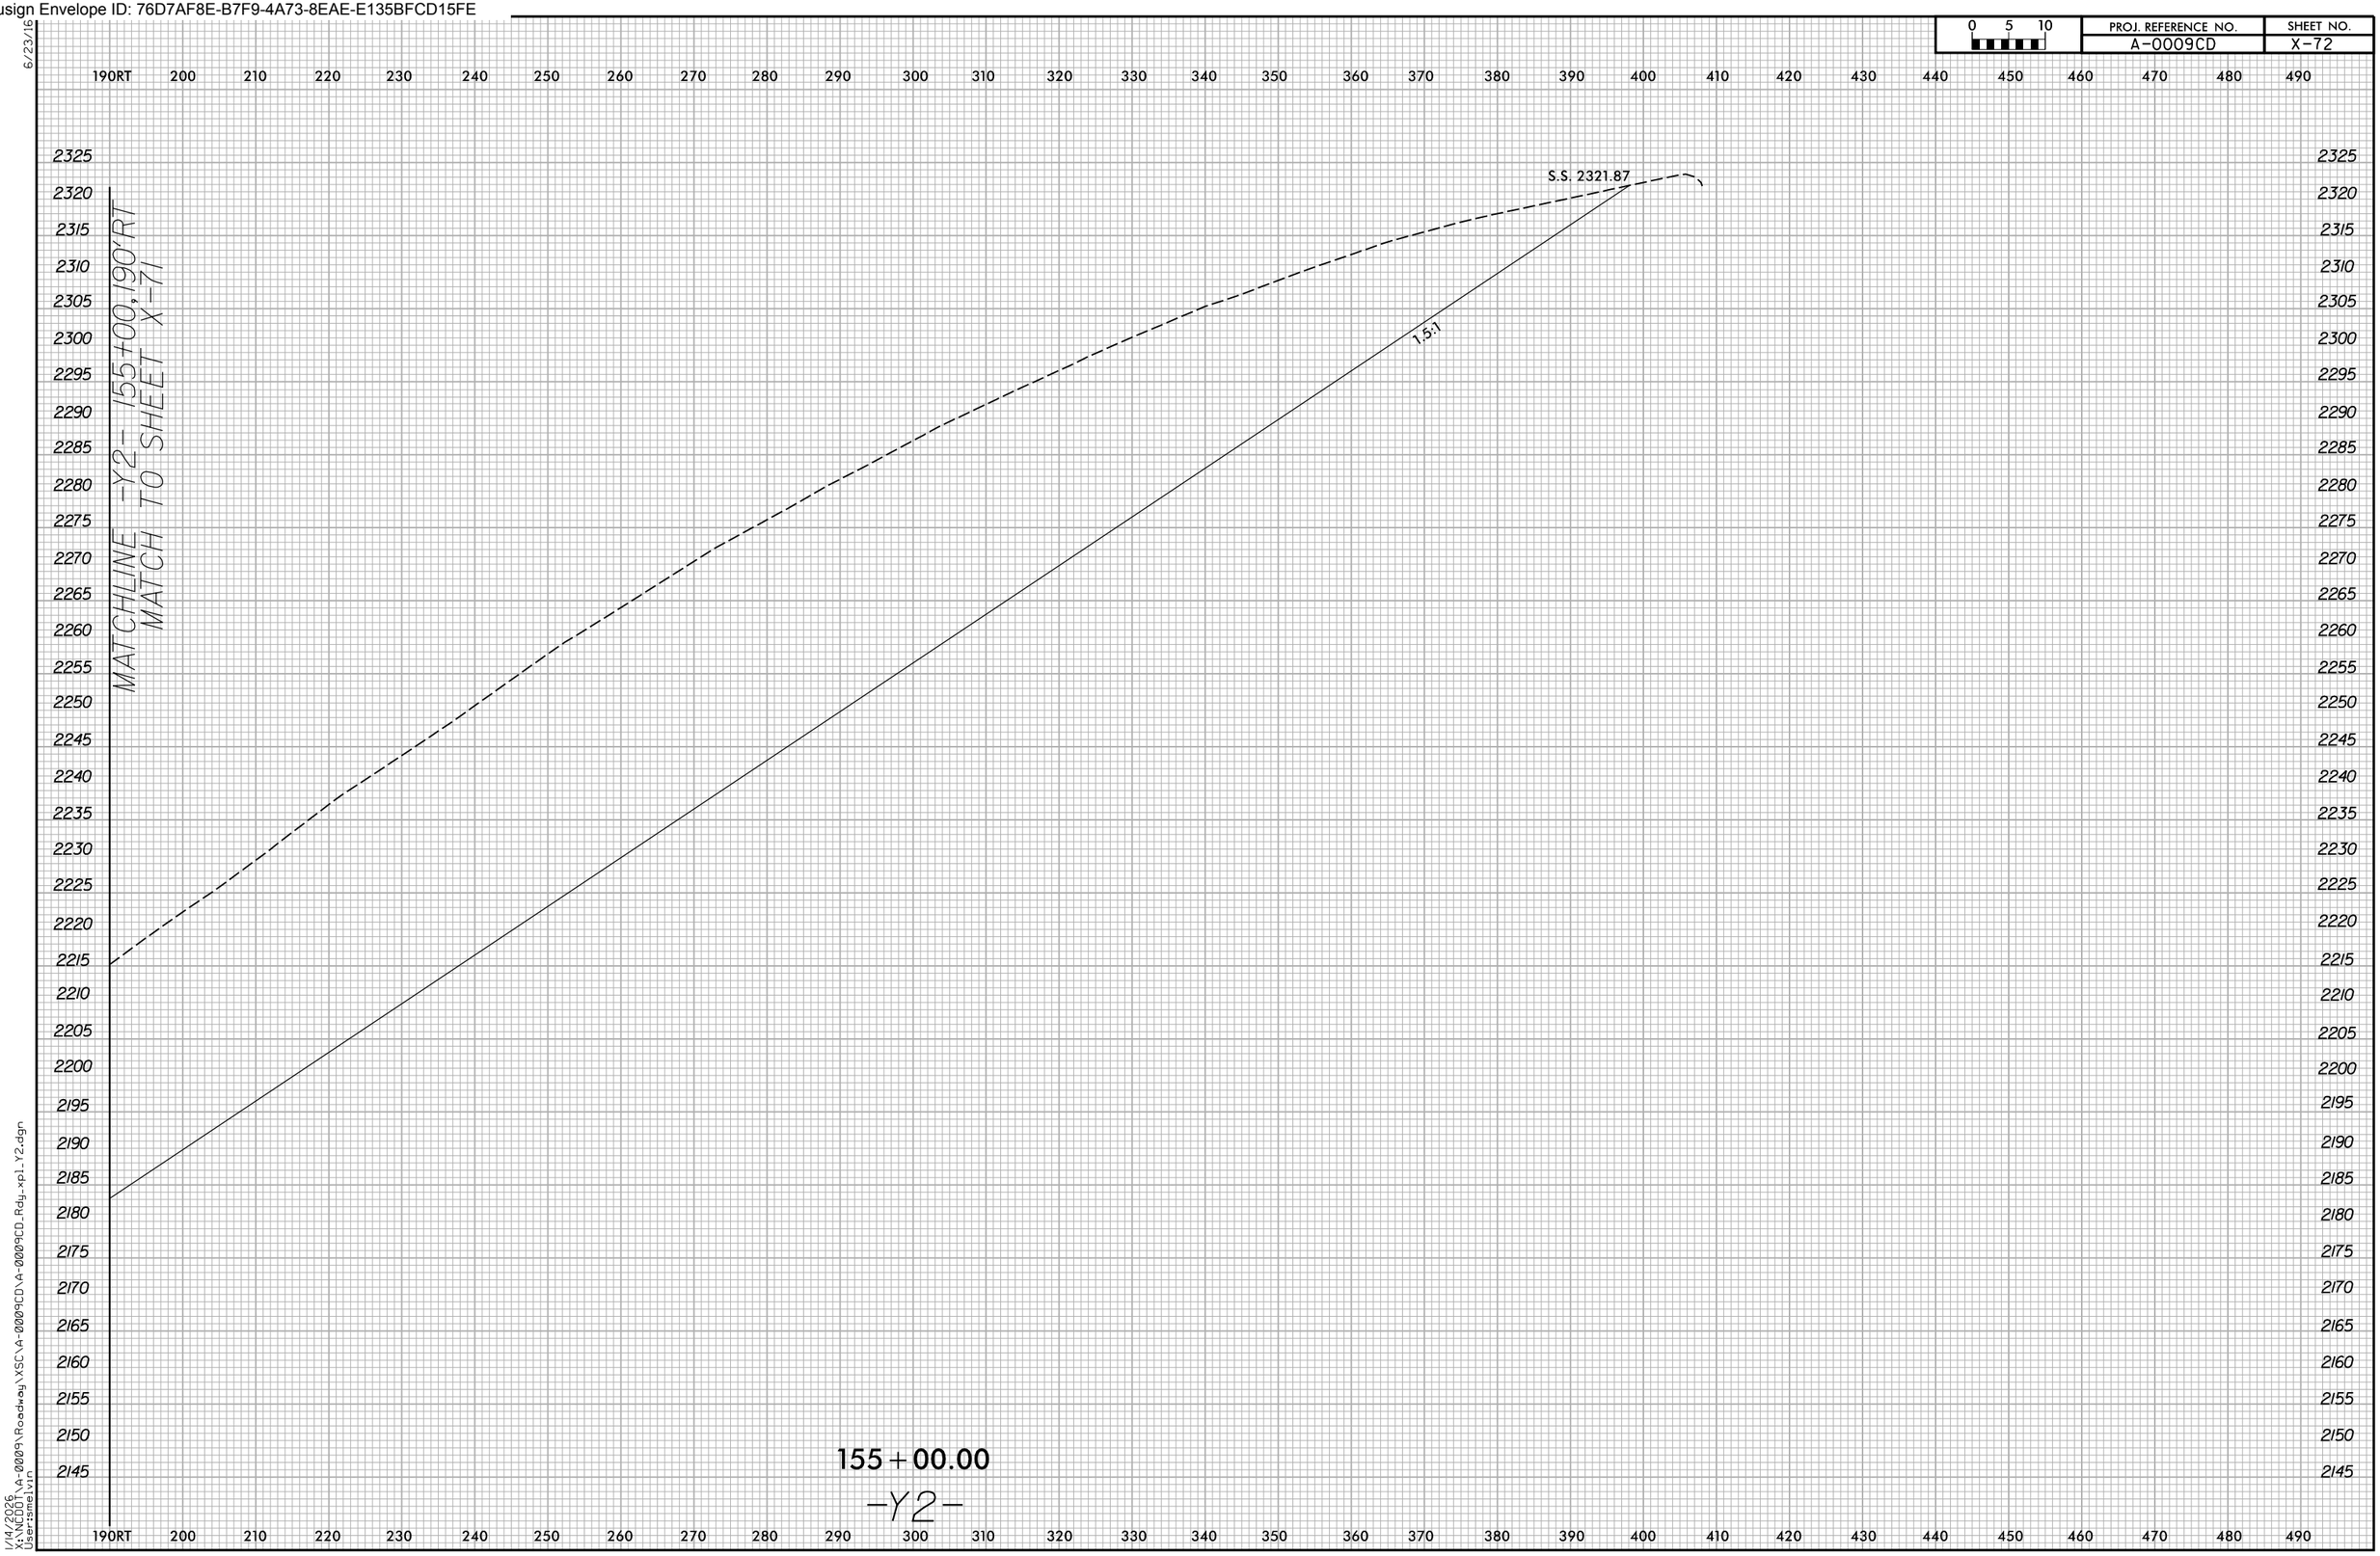

Docusign Envelope ID: 76D7AF8E-B7F9-4A73-8EAE-E135BFCD15FE

0 5 10	PROJ. REFERENCE NO.	SHEET NO.
	A-0009CD	X-73

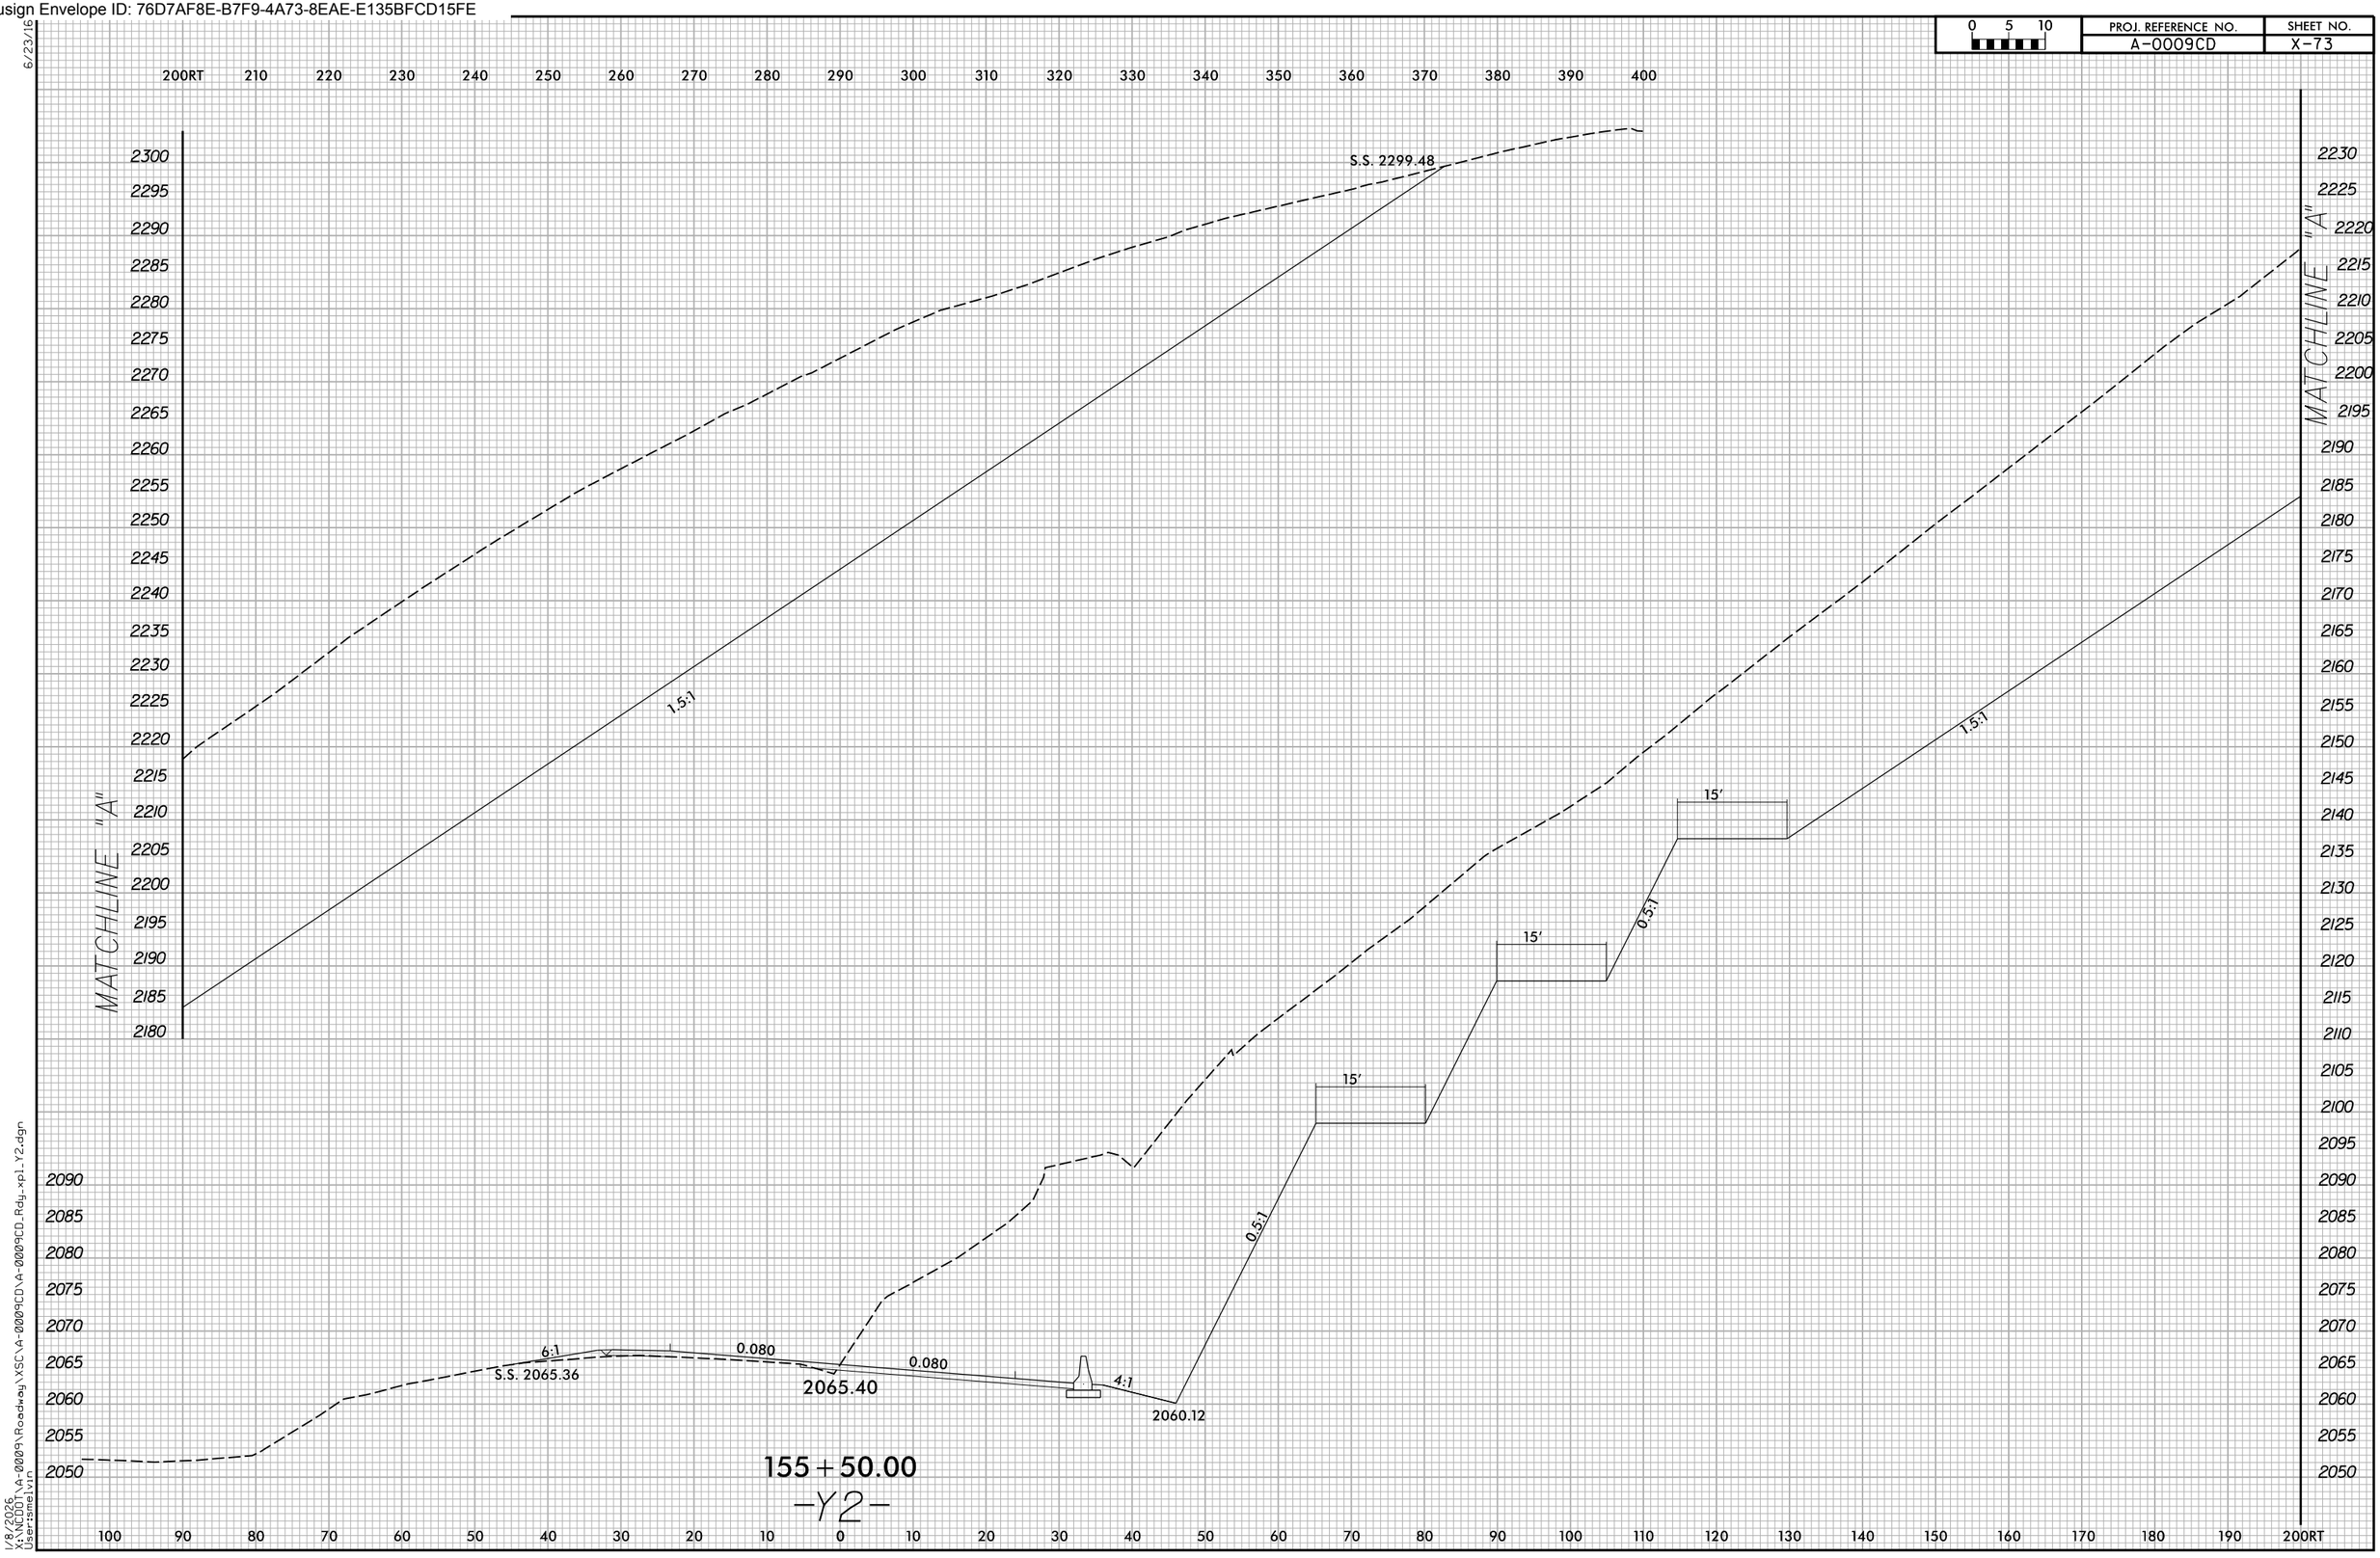

6/23/16
1/8/2026
X:\NCDOT\A-0009\Roadway\XSC\A-0009CD\A-0009CD_Rdy_xpl_Y2.dgn
User:smelvin

Docusign Envelope ID: 76D7AF8E-B7F9-4A73-8EAE-E135BFCD15FE

0 5 10	PROJ. REFERENCE NO.	SHEET NO.
	A-0009CD	X-74

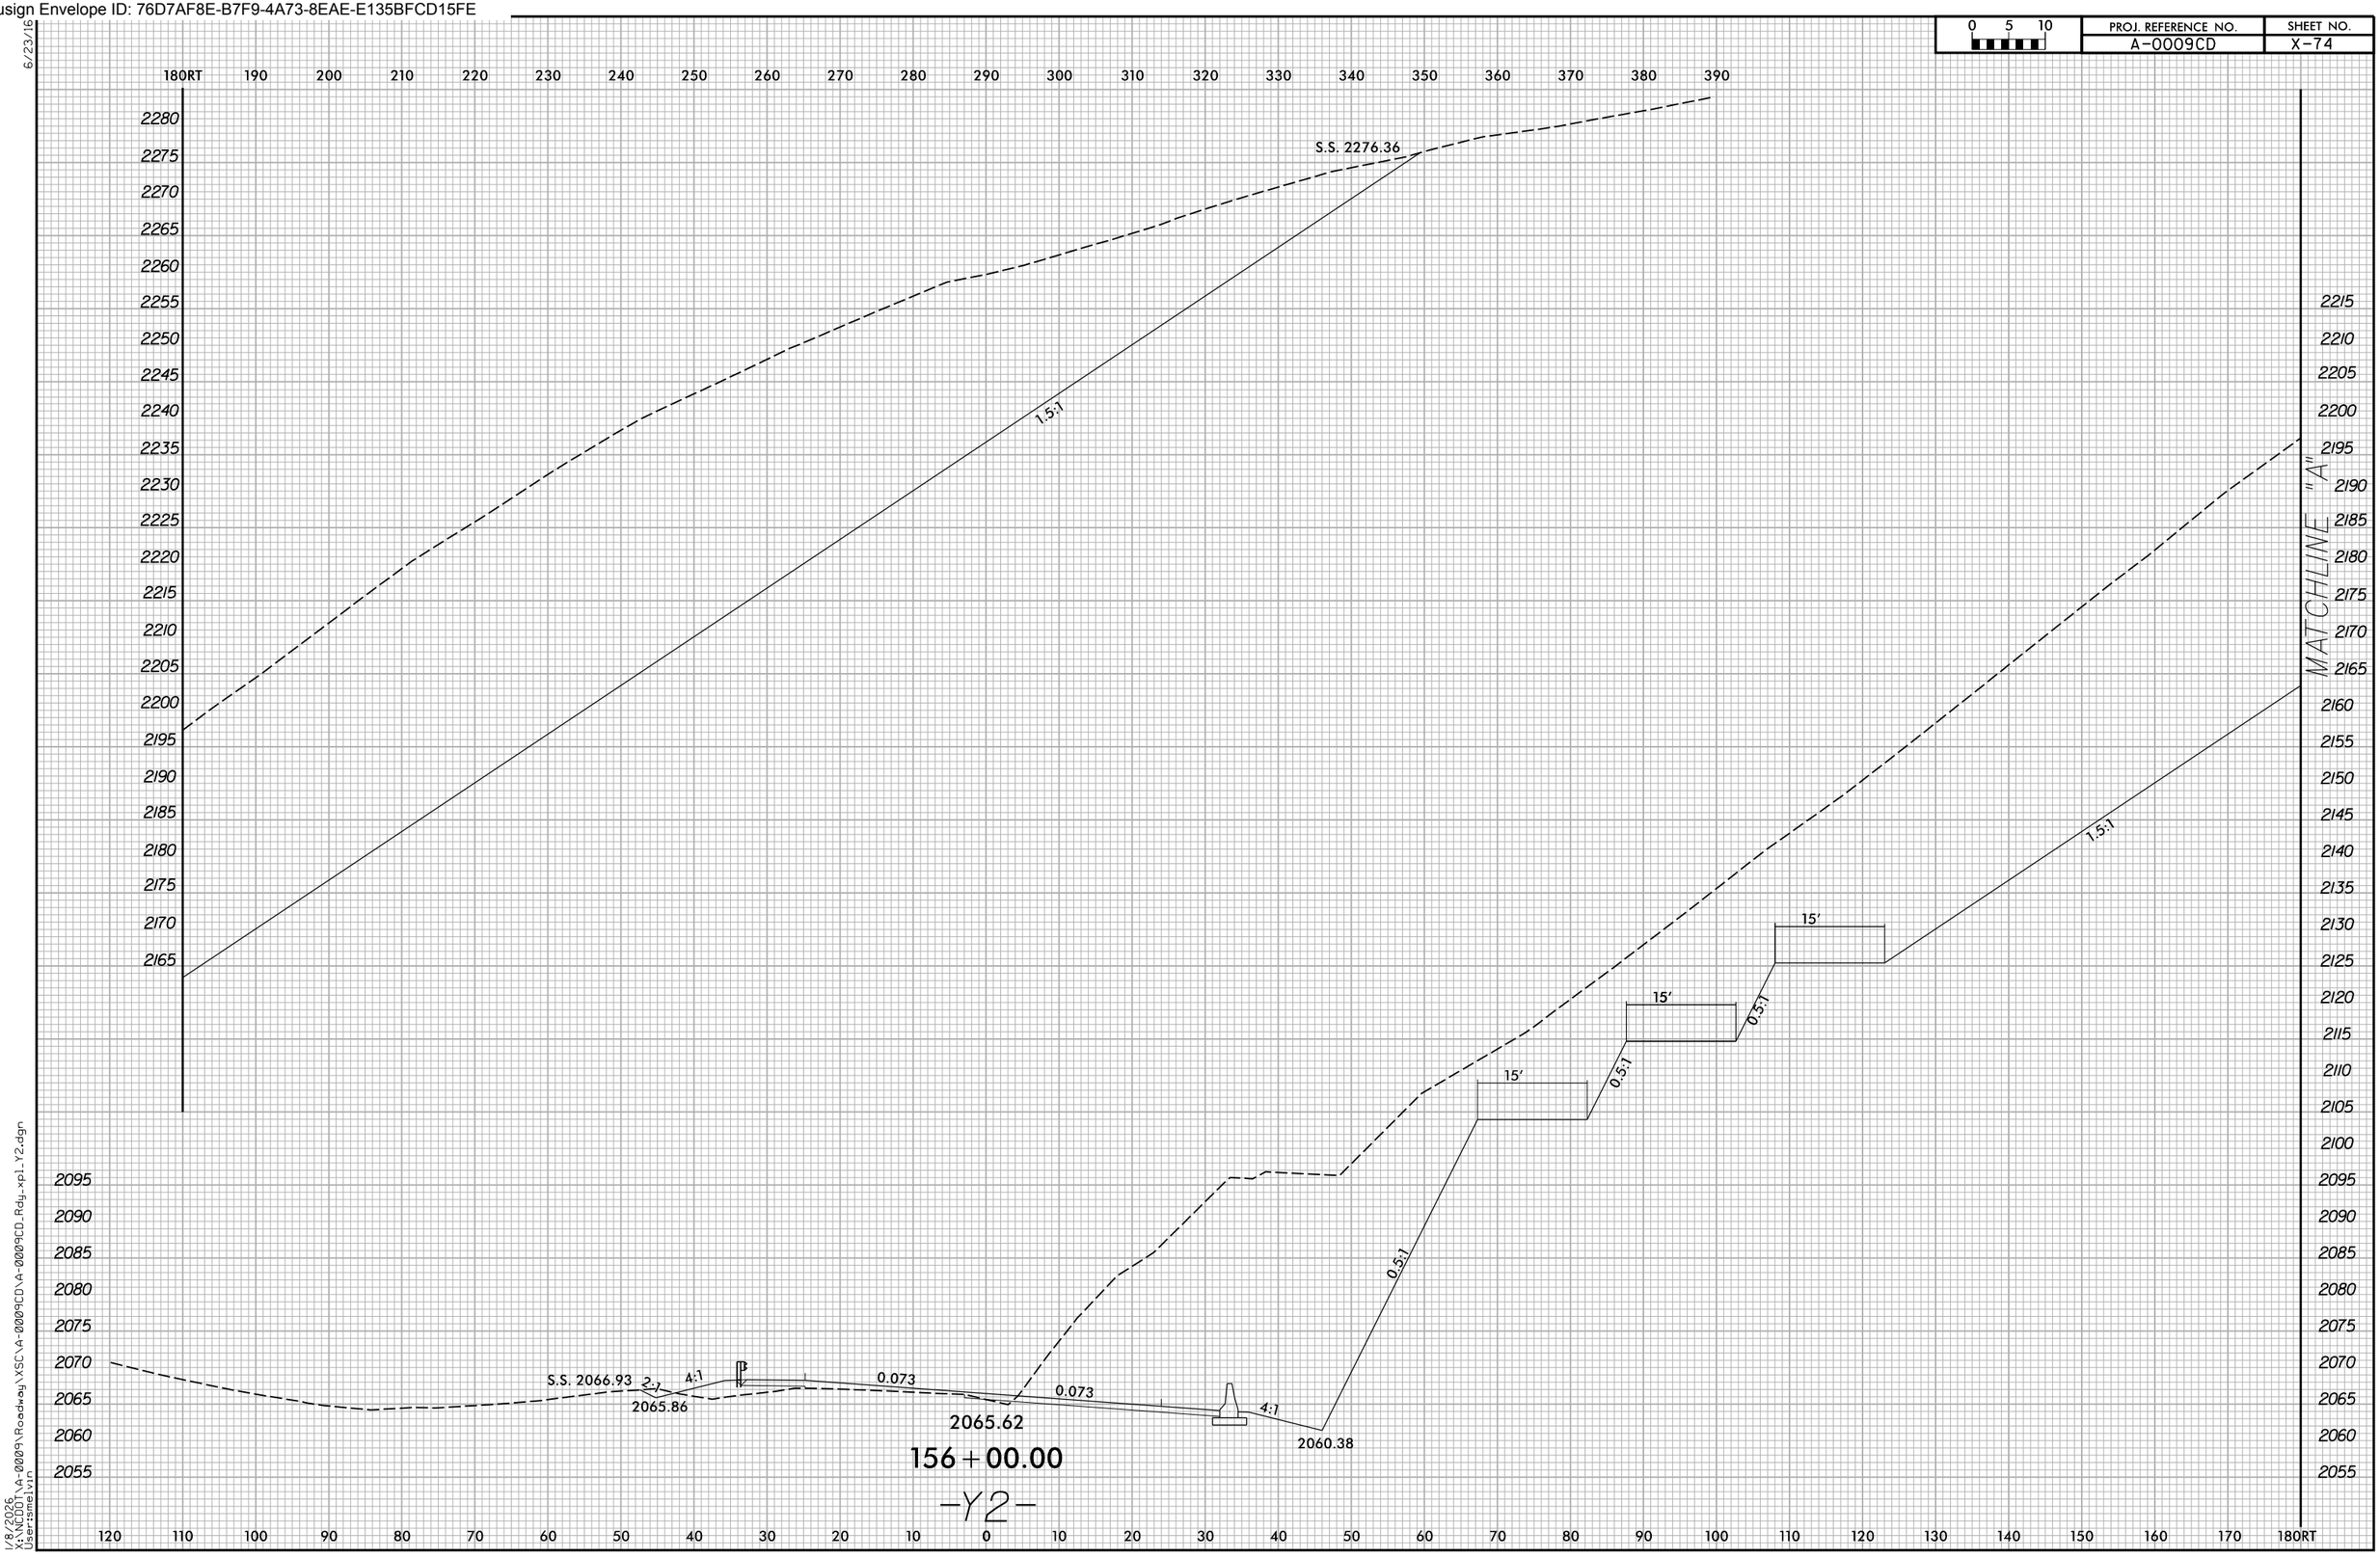

6/23/16
1/8/2026
X:\NCDOT\A-0009\Roadway\XSC\A-0009CD\A-0009CD_Rdy_xpl_Y2.dgn
User:smelvin

Docusign Envelope ID: 76D7AF8E-B7F9-4A73-8EAE-E135BFCD15FE

0 5 10	PROJ. REFERENCE NO.	SHEET NO.
	A-0009CD	X-75

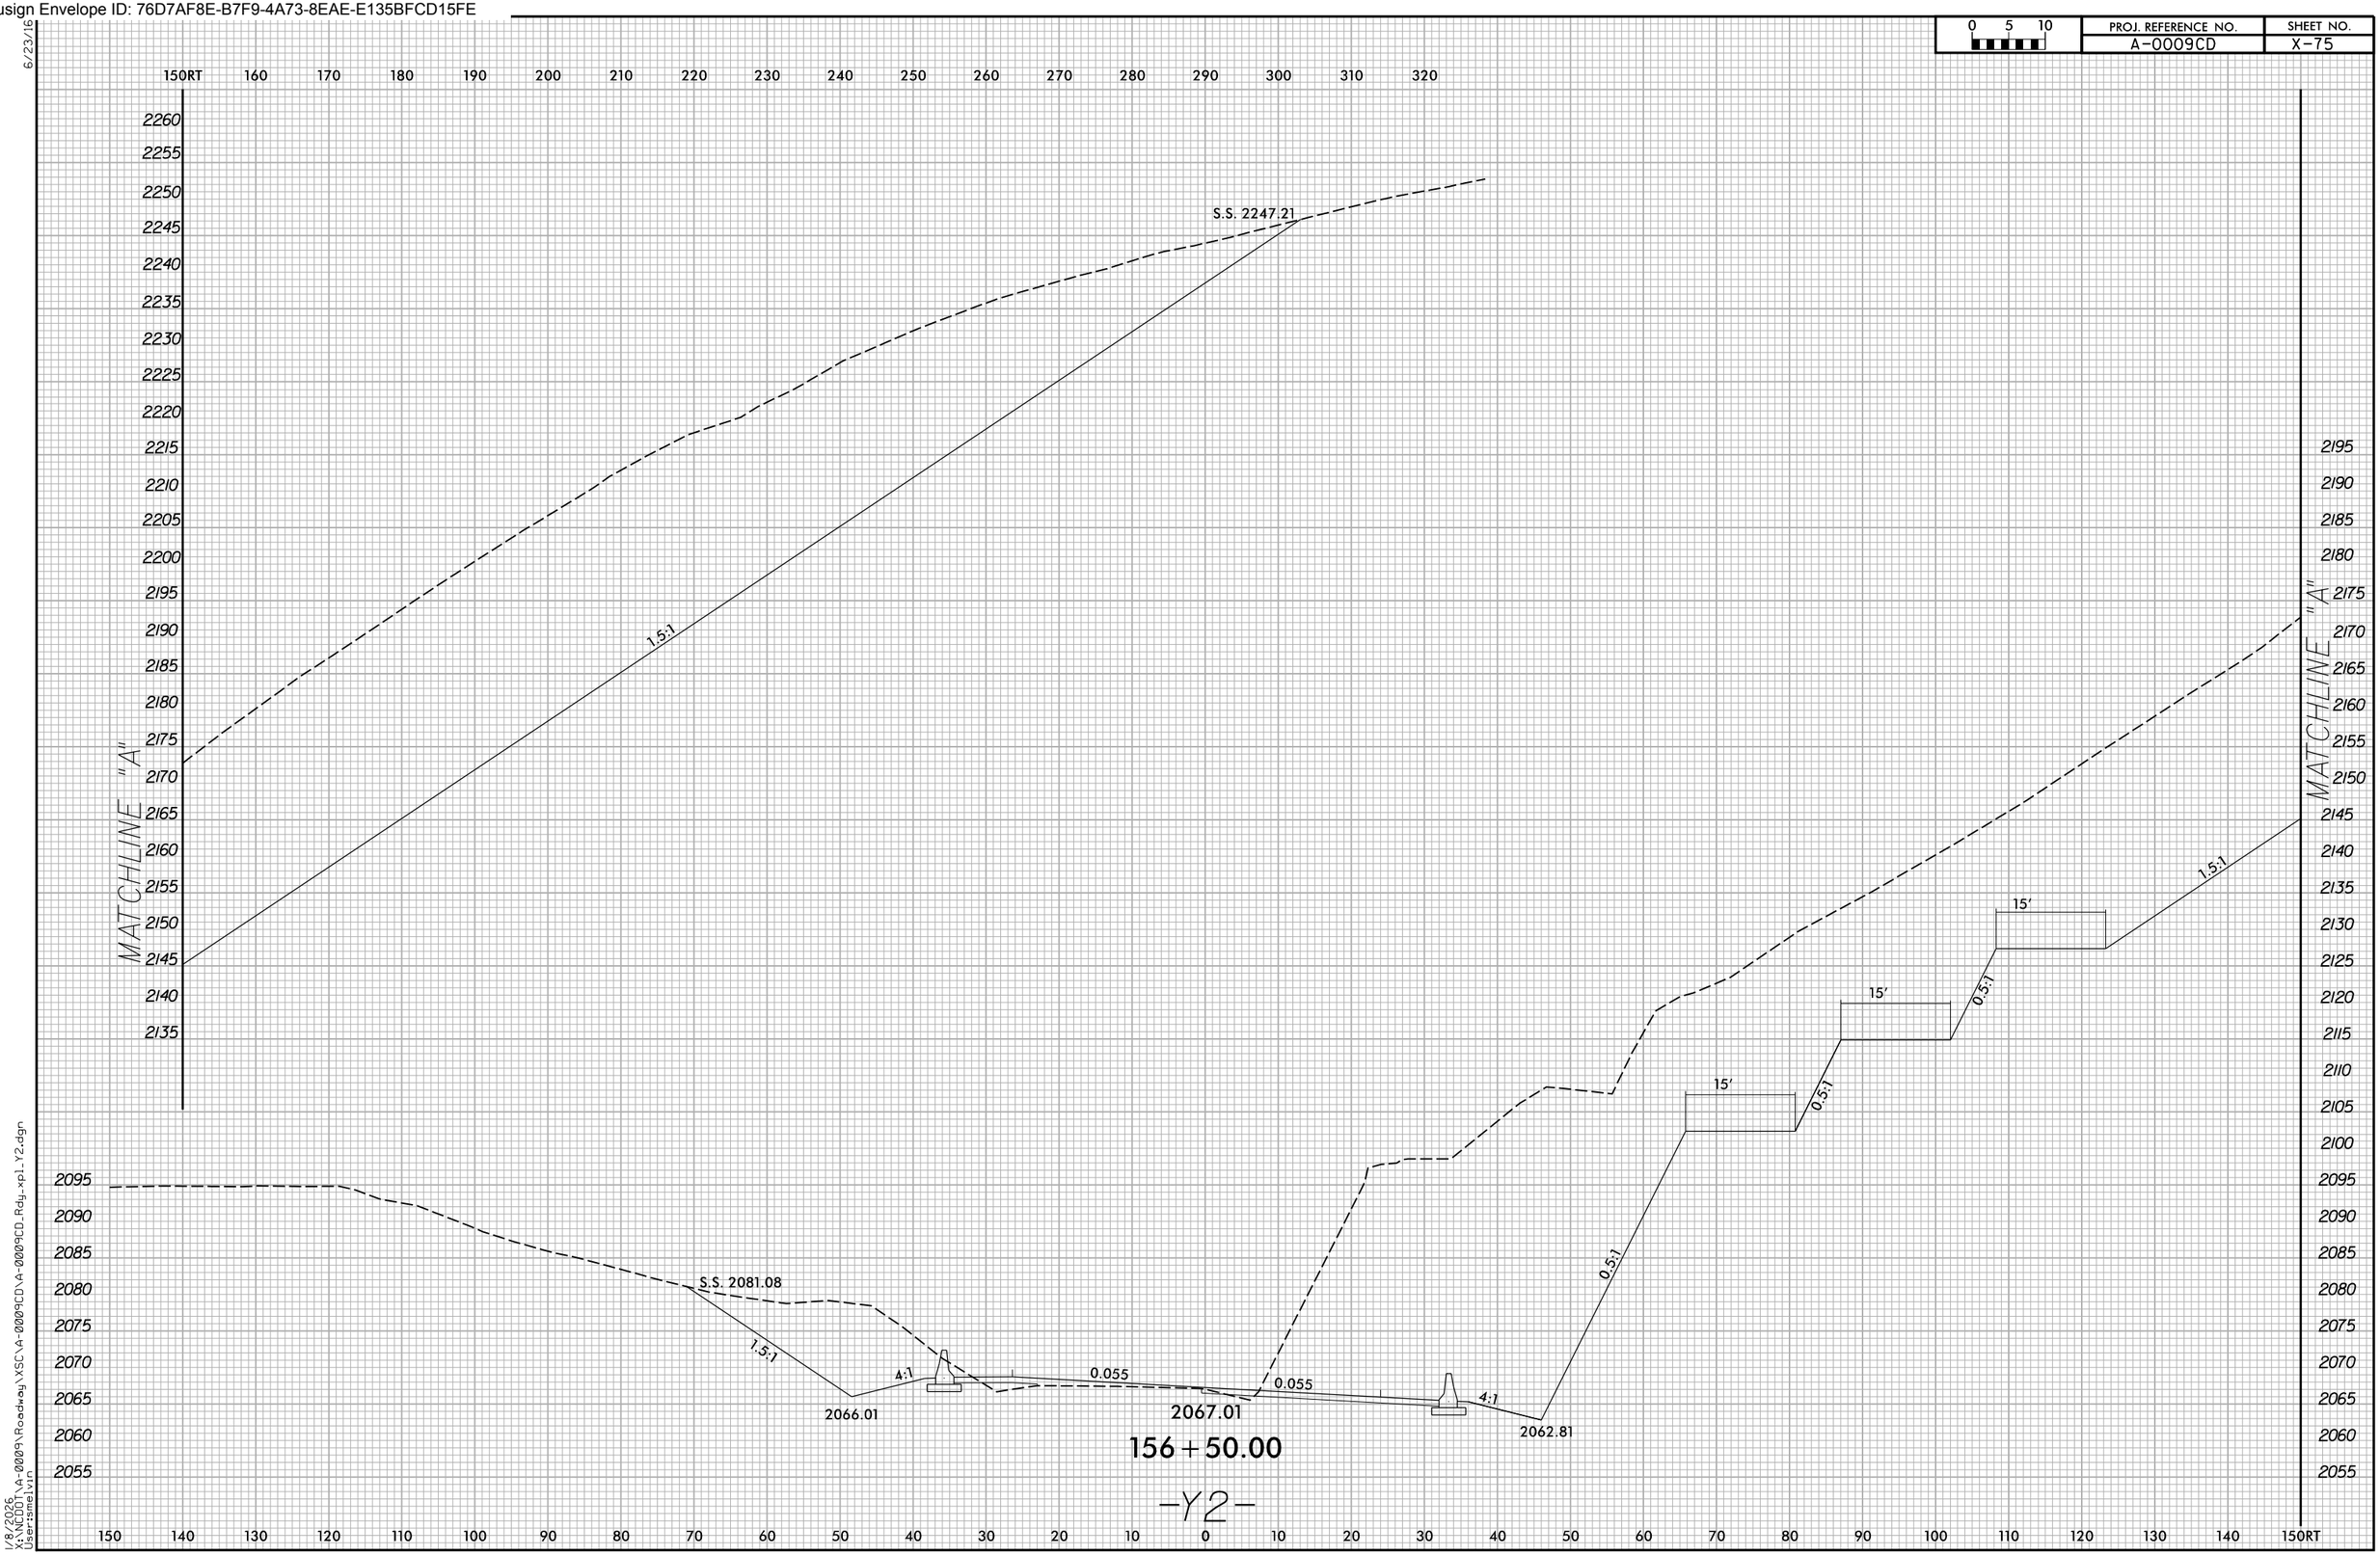

6/23/16

1/8/2026
X:\NCDOT\A-0009\Roadway\XSC\A-0009CD\A-0009CD_Rdg_xpl_Y2.dgn
User:smelvin

Docusign Envelope ID: 76D7AF8E-B7F9-4A73-8EAE-E135BFCD15FE

0 5 10	PROJ. REFERENCE NO.	SHEET NO.
	A-0009CD	X-76

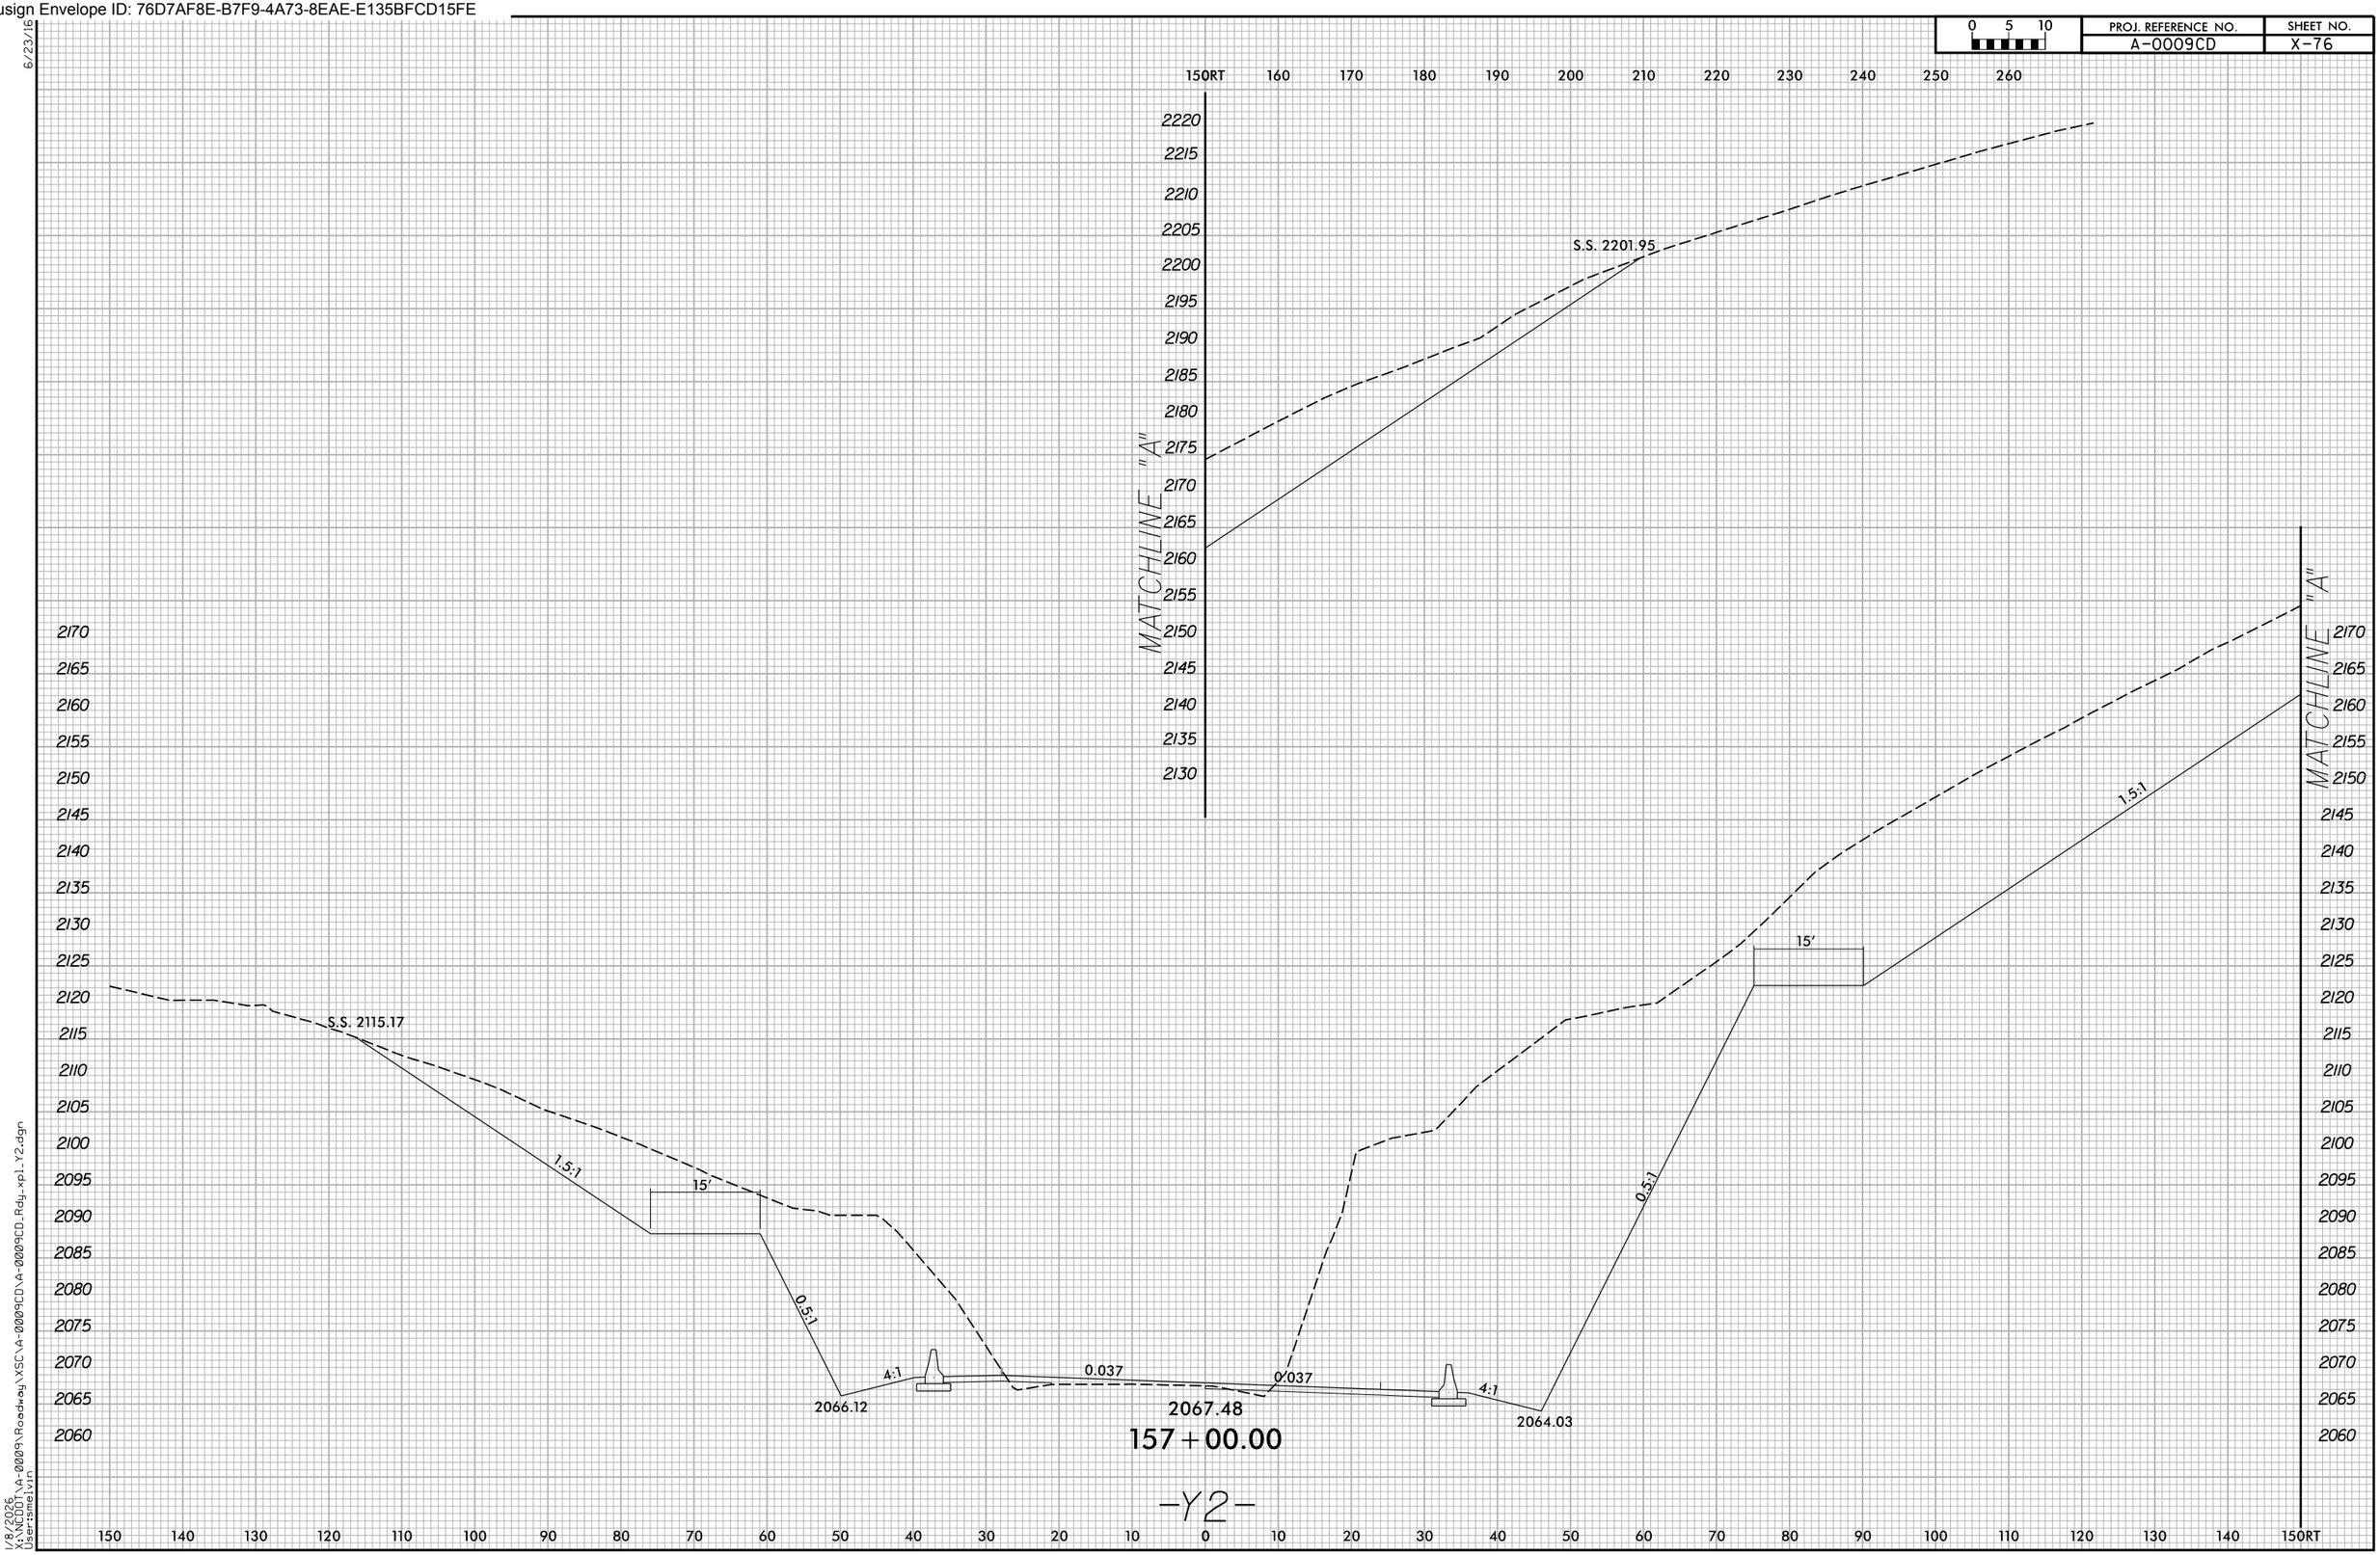

6/23/16

1/8/2026
X:\NCDOT\A-0009\Roadway\XSC\A-0009CD\A-0009CD_Rdy_xpl_Y2.dgn
User:smelvin

Docusign Envelope ID: 76D7AF8E-B7F9-4A73-8EAE-E135BFCD15FE

0 5 10	PROJ. REFERENCE NO.	SHEET NO.
	A-0009CD	X-77

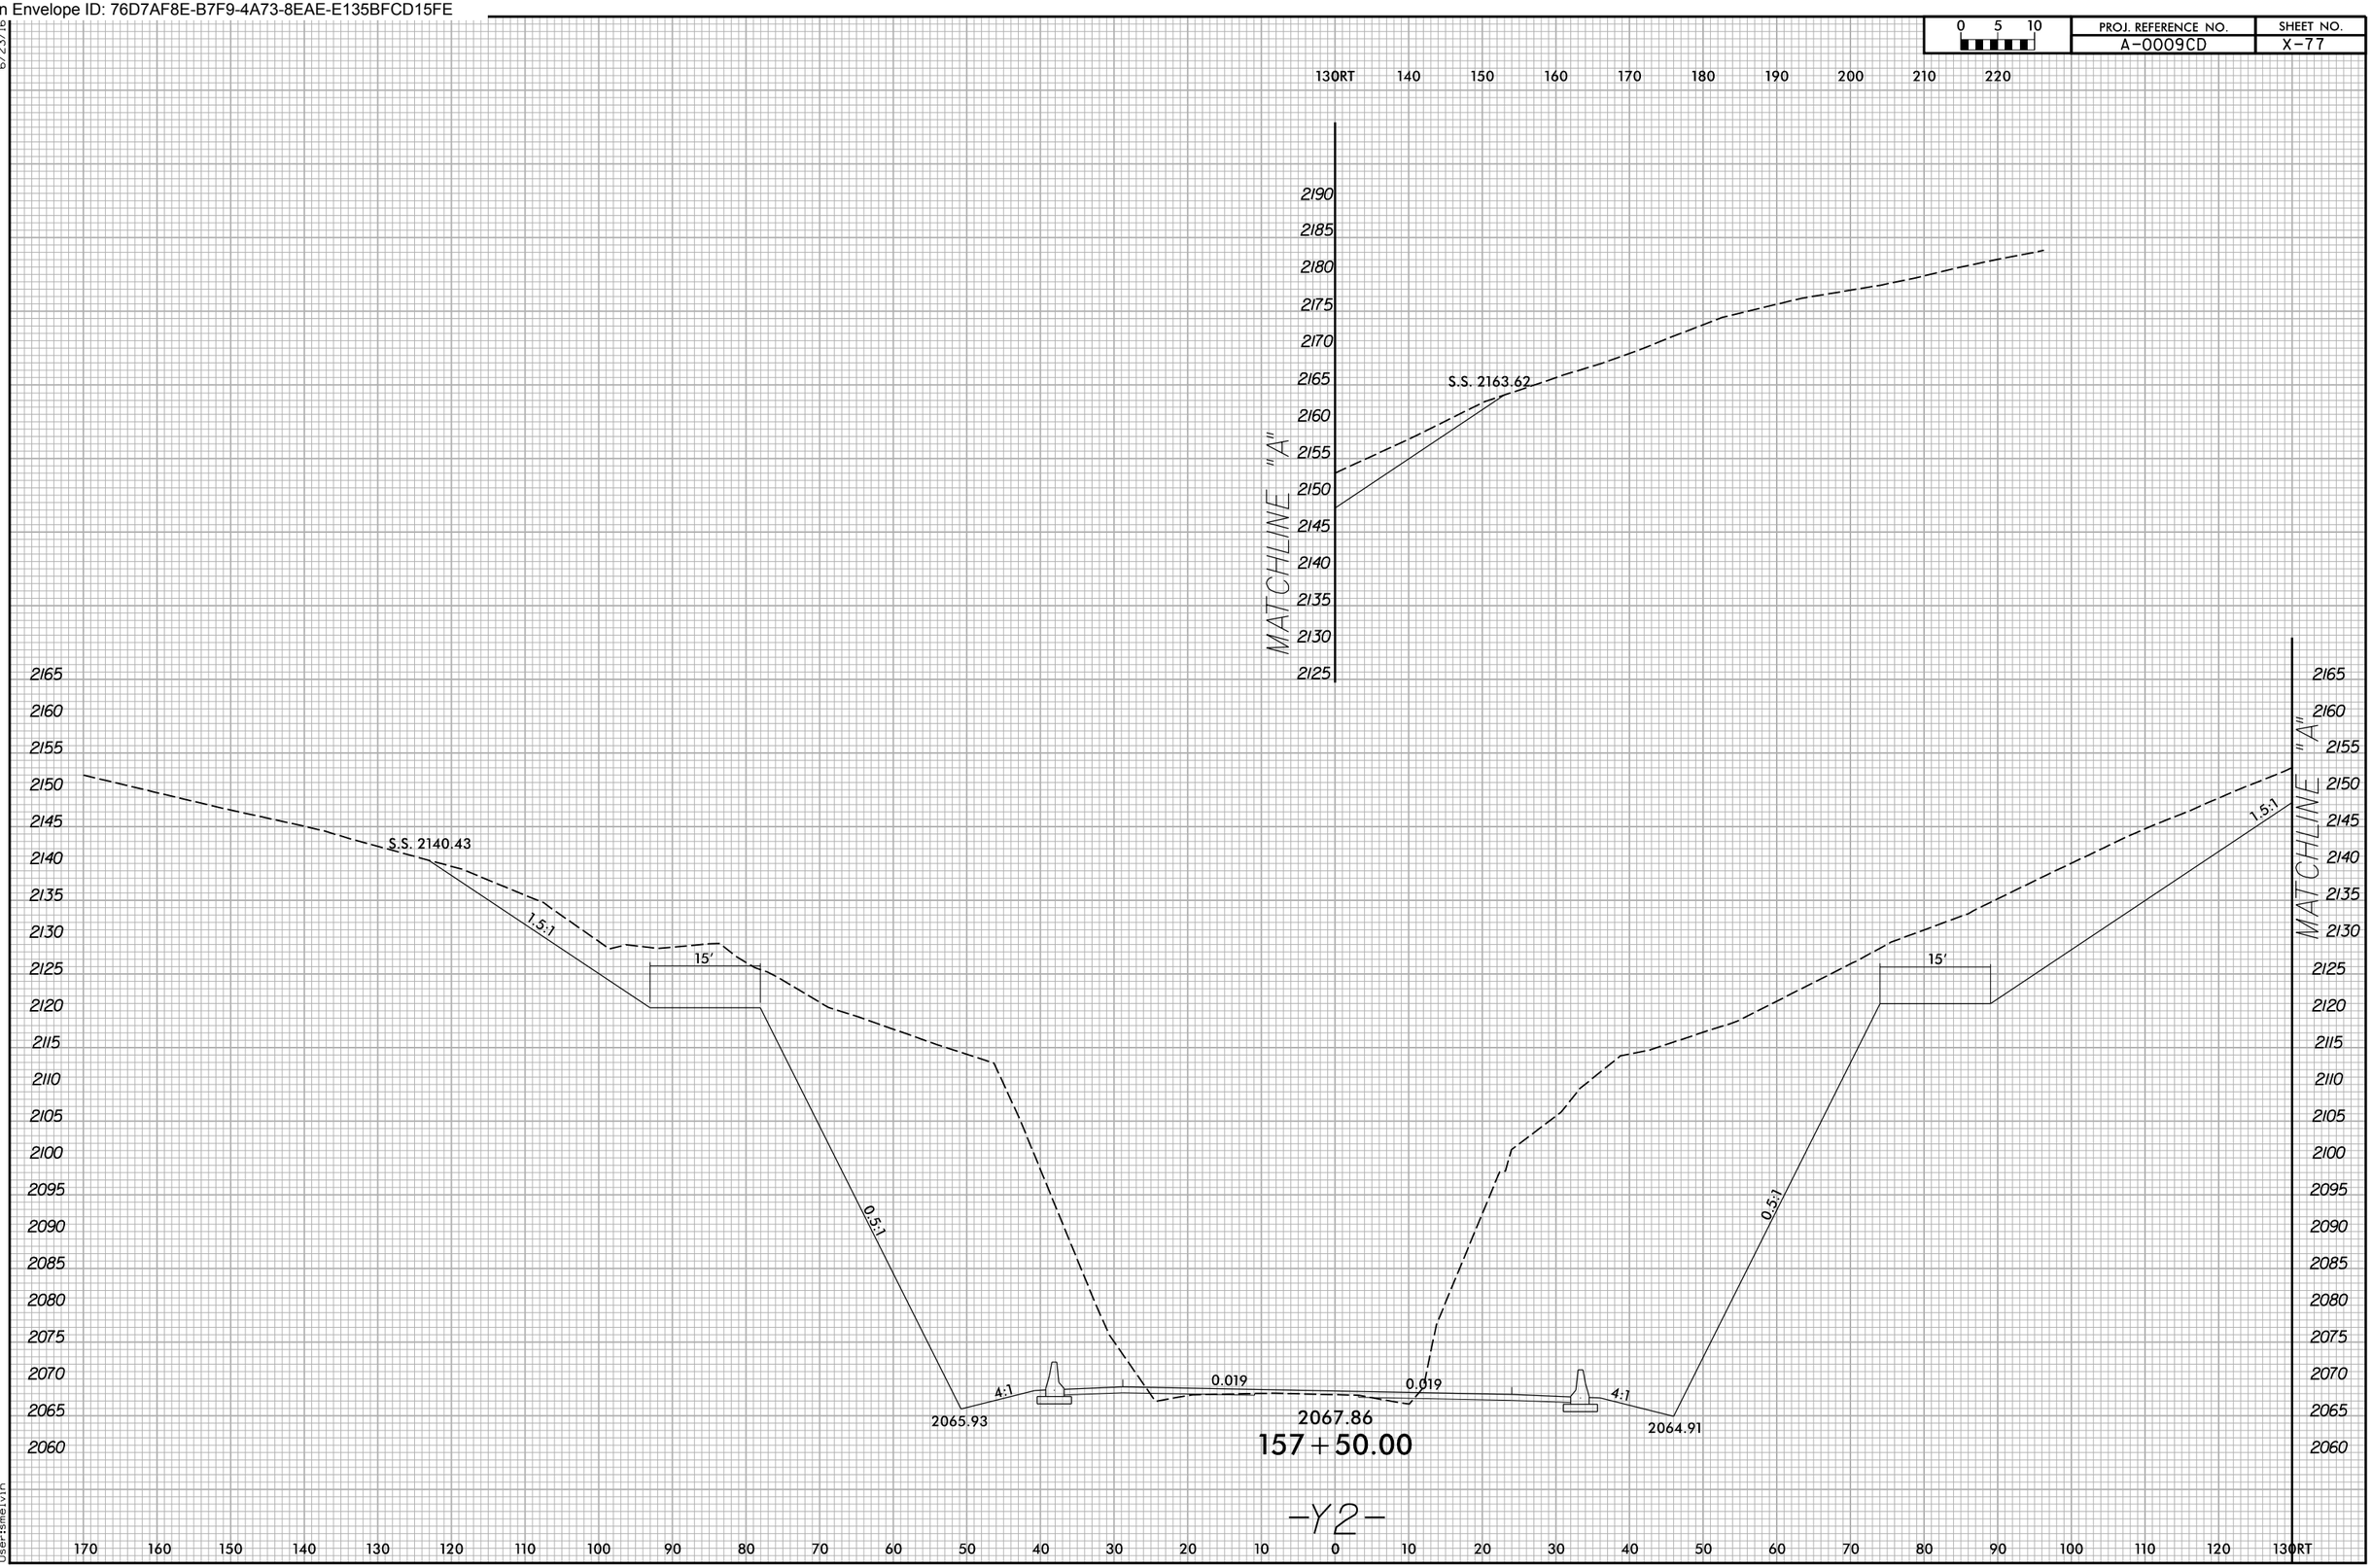

Docusign Envelope ID: 76D7AF8E-B7F9-4A73-8EAE-E135BFCD15FE

0 5 10	PROJ. REFERENCE NO.	SHEET NO.
	A-0009CD	X-78

6/23/16

1/8/2026
X:\NCDOT\A-0009\Roadway\XSC\A-0009CD\A-0009CD_Rdg_xpl_Y2.dgn
User:smelvin

Docusign Envelope ID: 76D7AF8E-B7F9-4A73-8EAE-E135BFCD15FE

6/23/16

0 5 10	PROJ. REFERENCE NO.	SHEET NO.
	A-0009CD	X-79

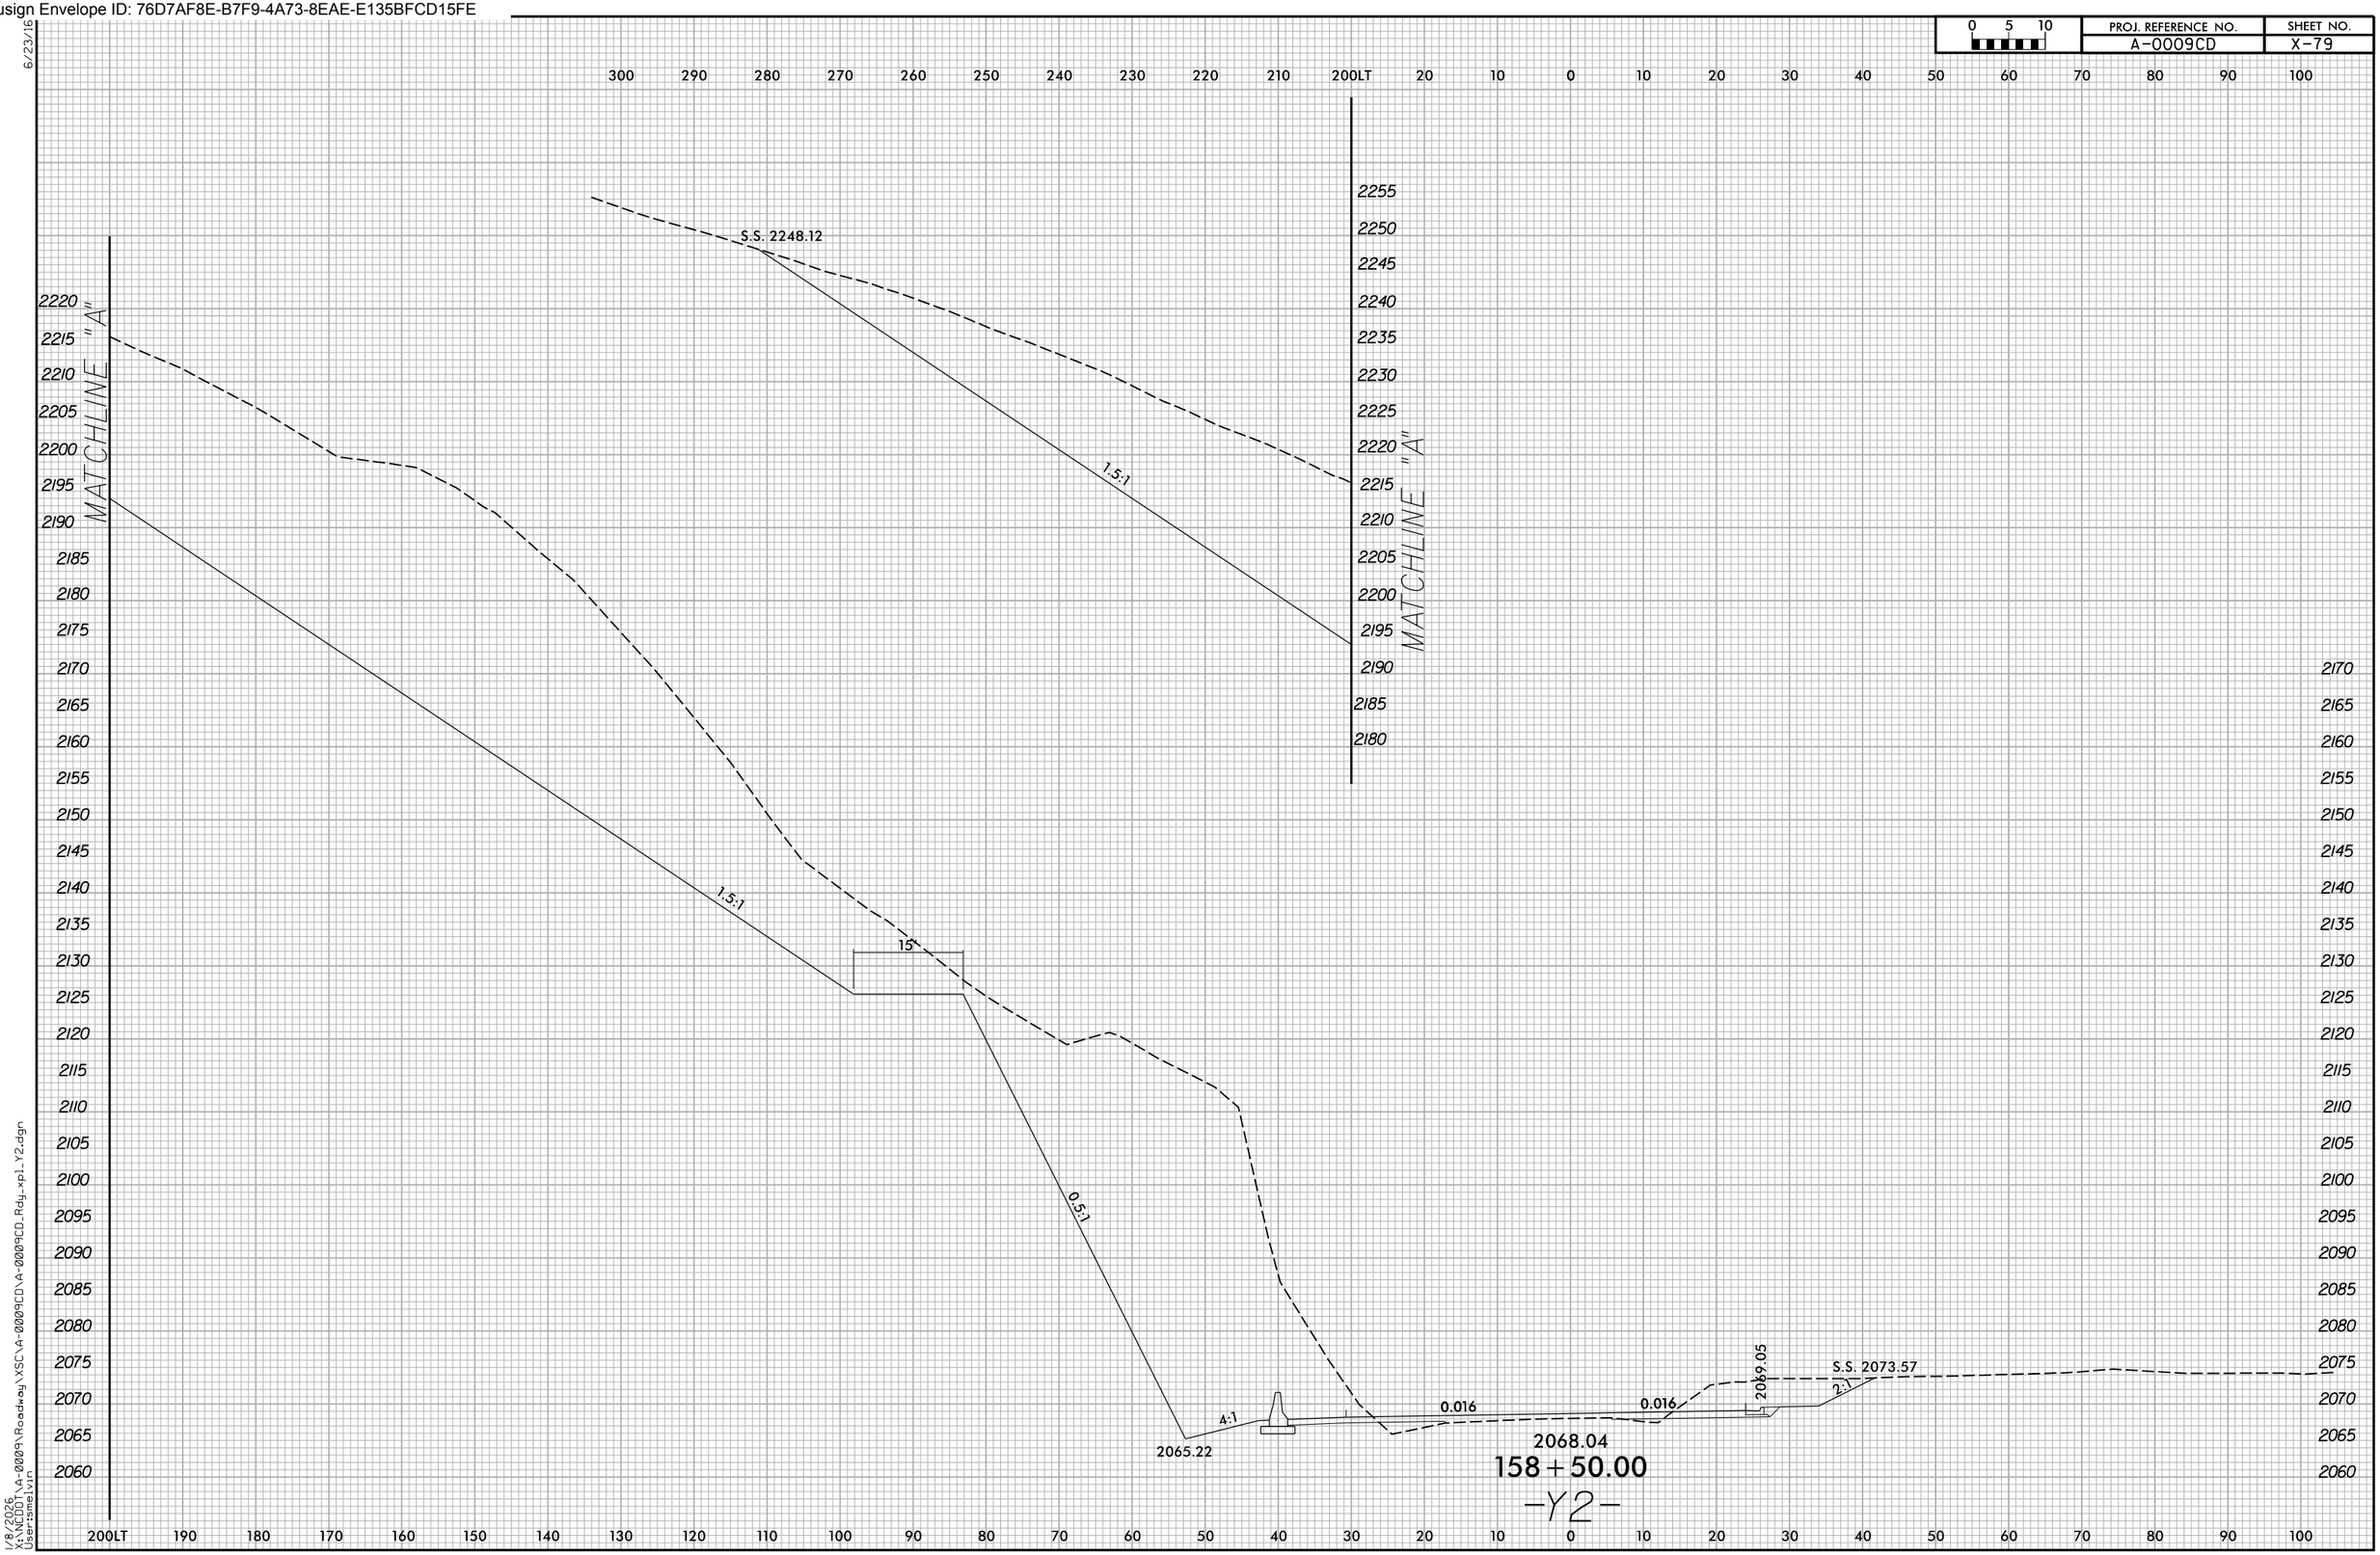

1/8/2026
X:\NCDOT\A-0009\Roadway\XSC\A-0009CD\A-0009CD_Rdy_xpl_Y2.dgn
User:smelvin

Docusign Envelope ID: 76D7AF8E-B7F9-4A73-8EAE-E135BFCD15FE

6/23/16

0 5 10	PROJ. REFERENCE NO.	SHEET NO.
	A-0009CD	X-80

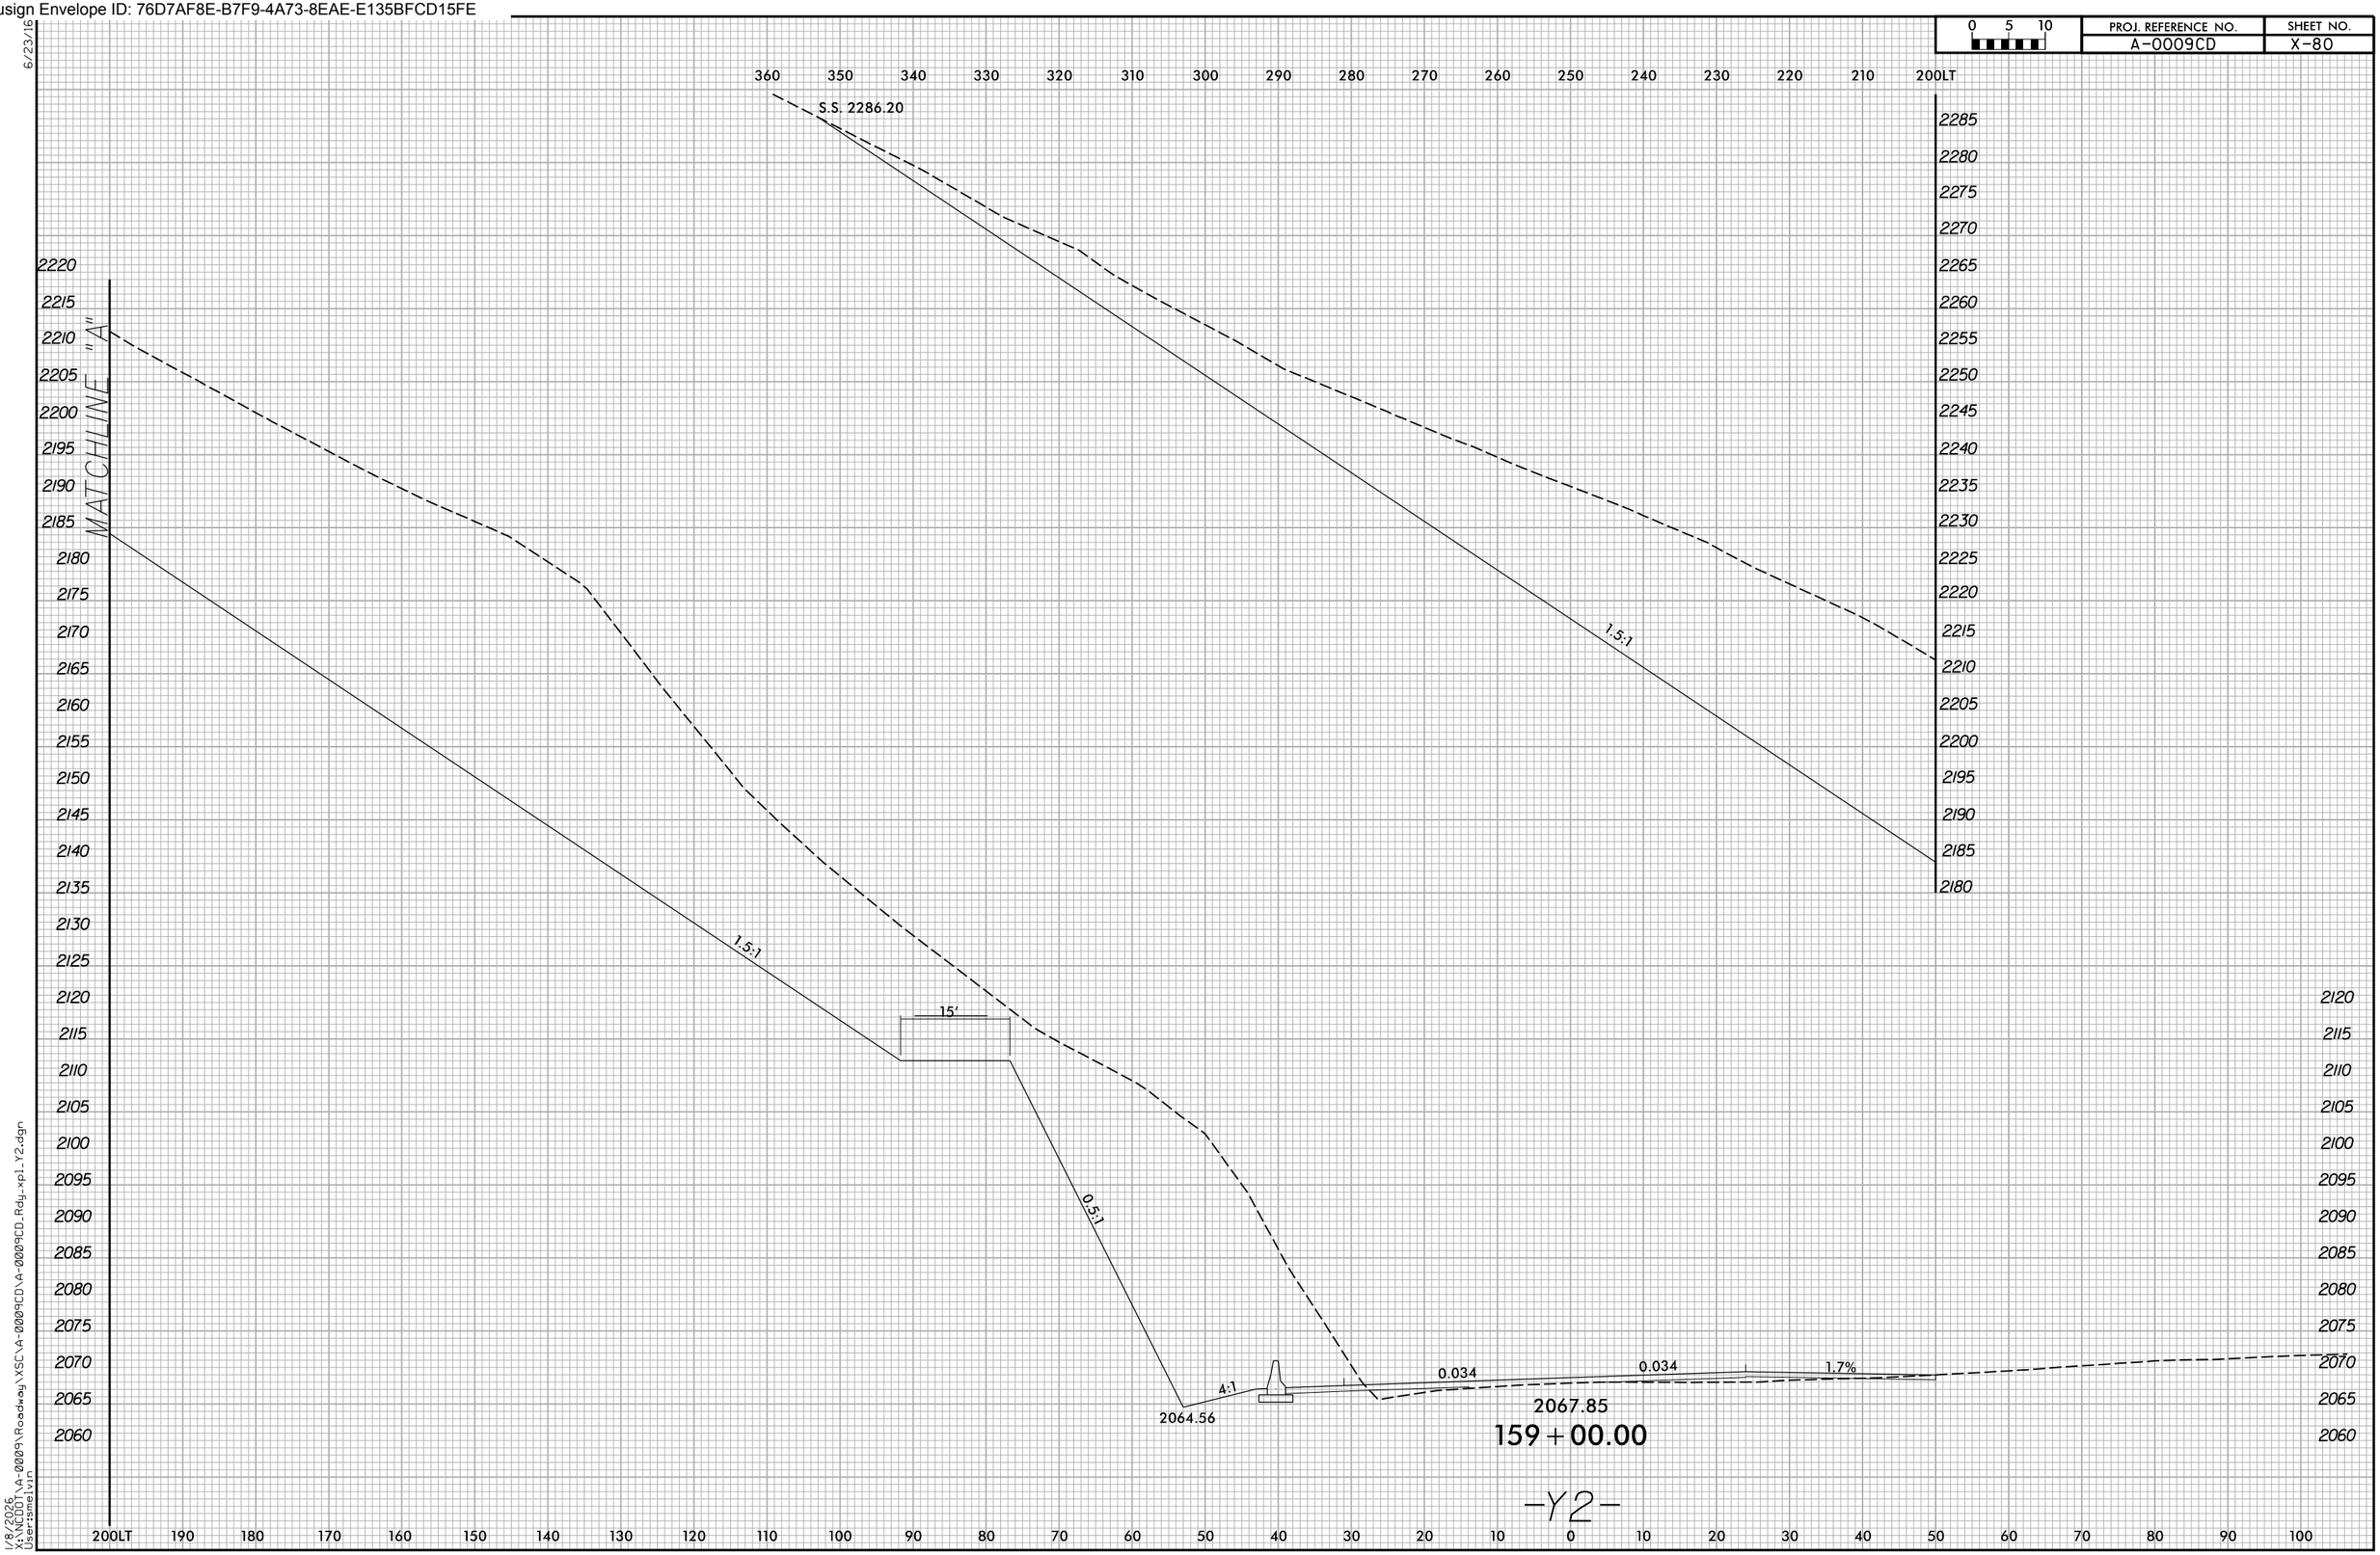

1/8/2026
X:\NCDOT\A-0009\Roadway\XSC\A-0009CD\A-0009CD_Rdy_xpl_Y2.dgn
User:smelvin

Docusign Envelope ID: 76D7AF8E-B7F9-4A73-8EAE-E135BFCD15FE

6/23/16

0 5 10	PROJ. REFERENCE NO.	SHEET NO.
	A-0009CD	X-81

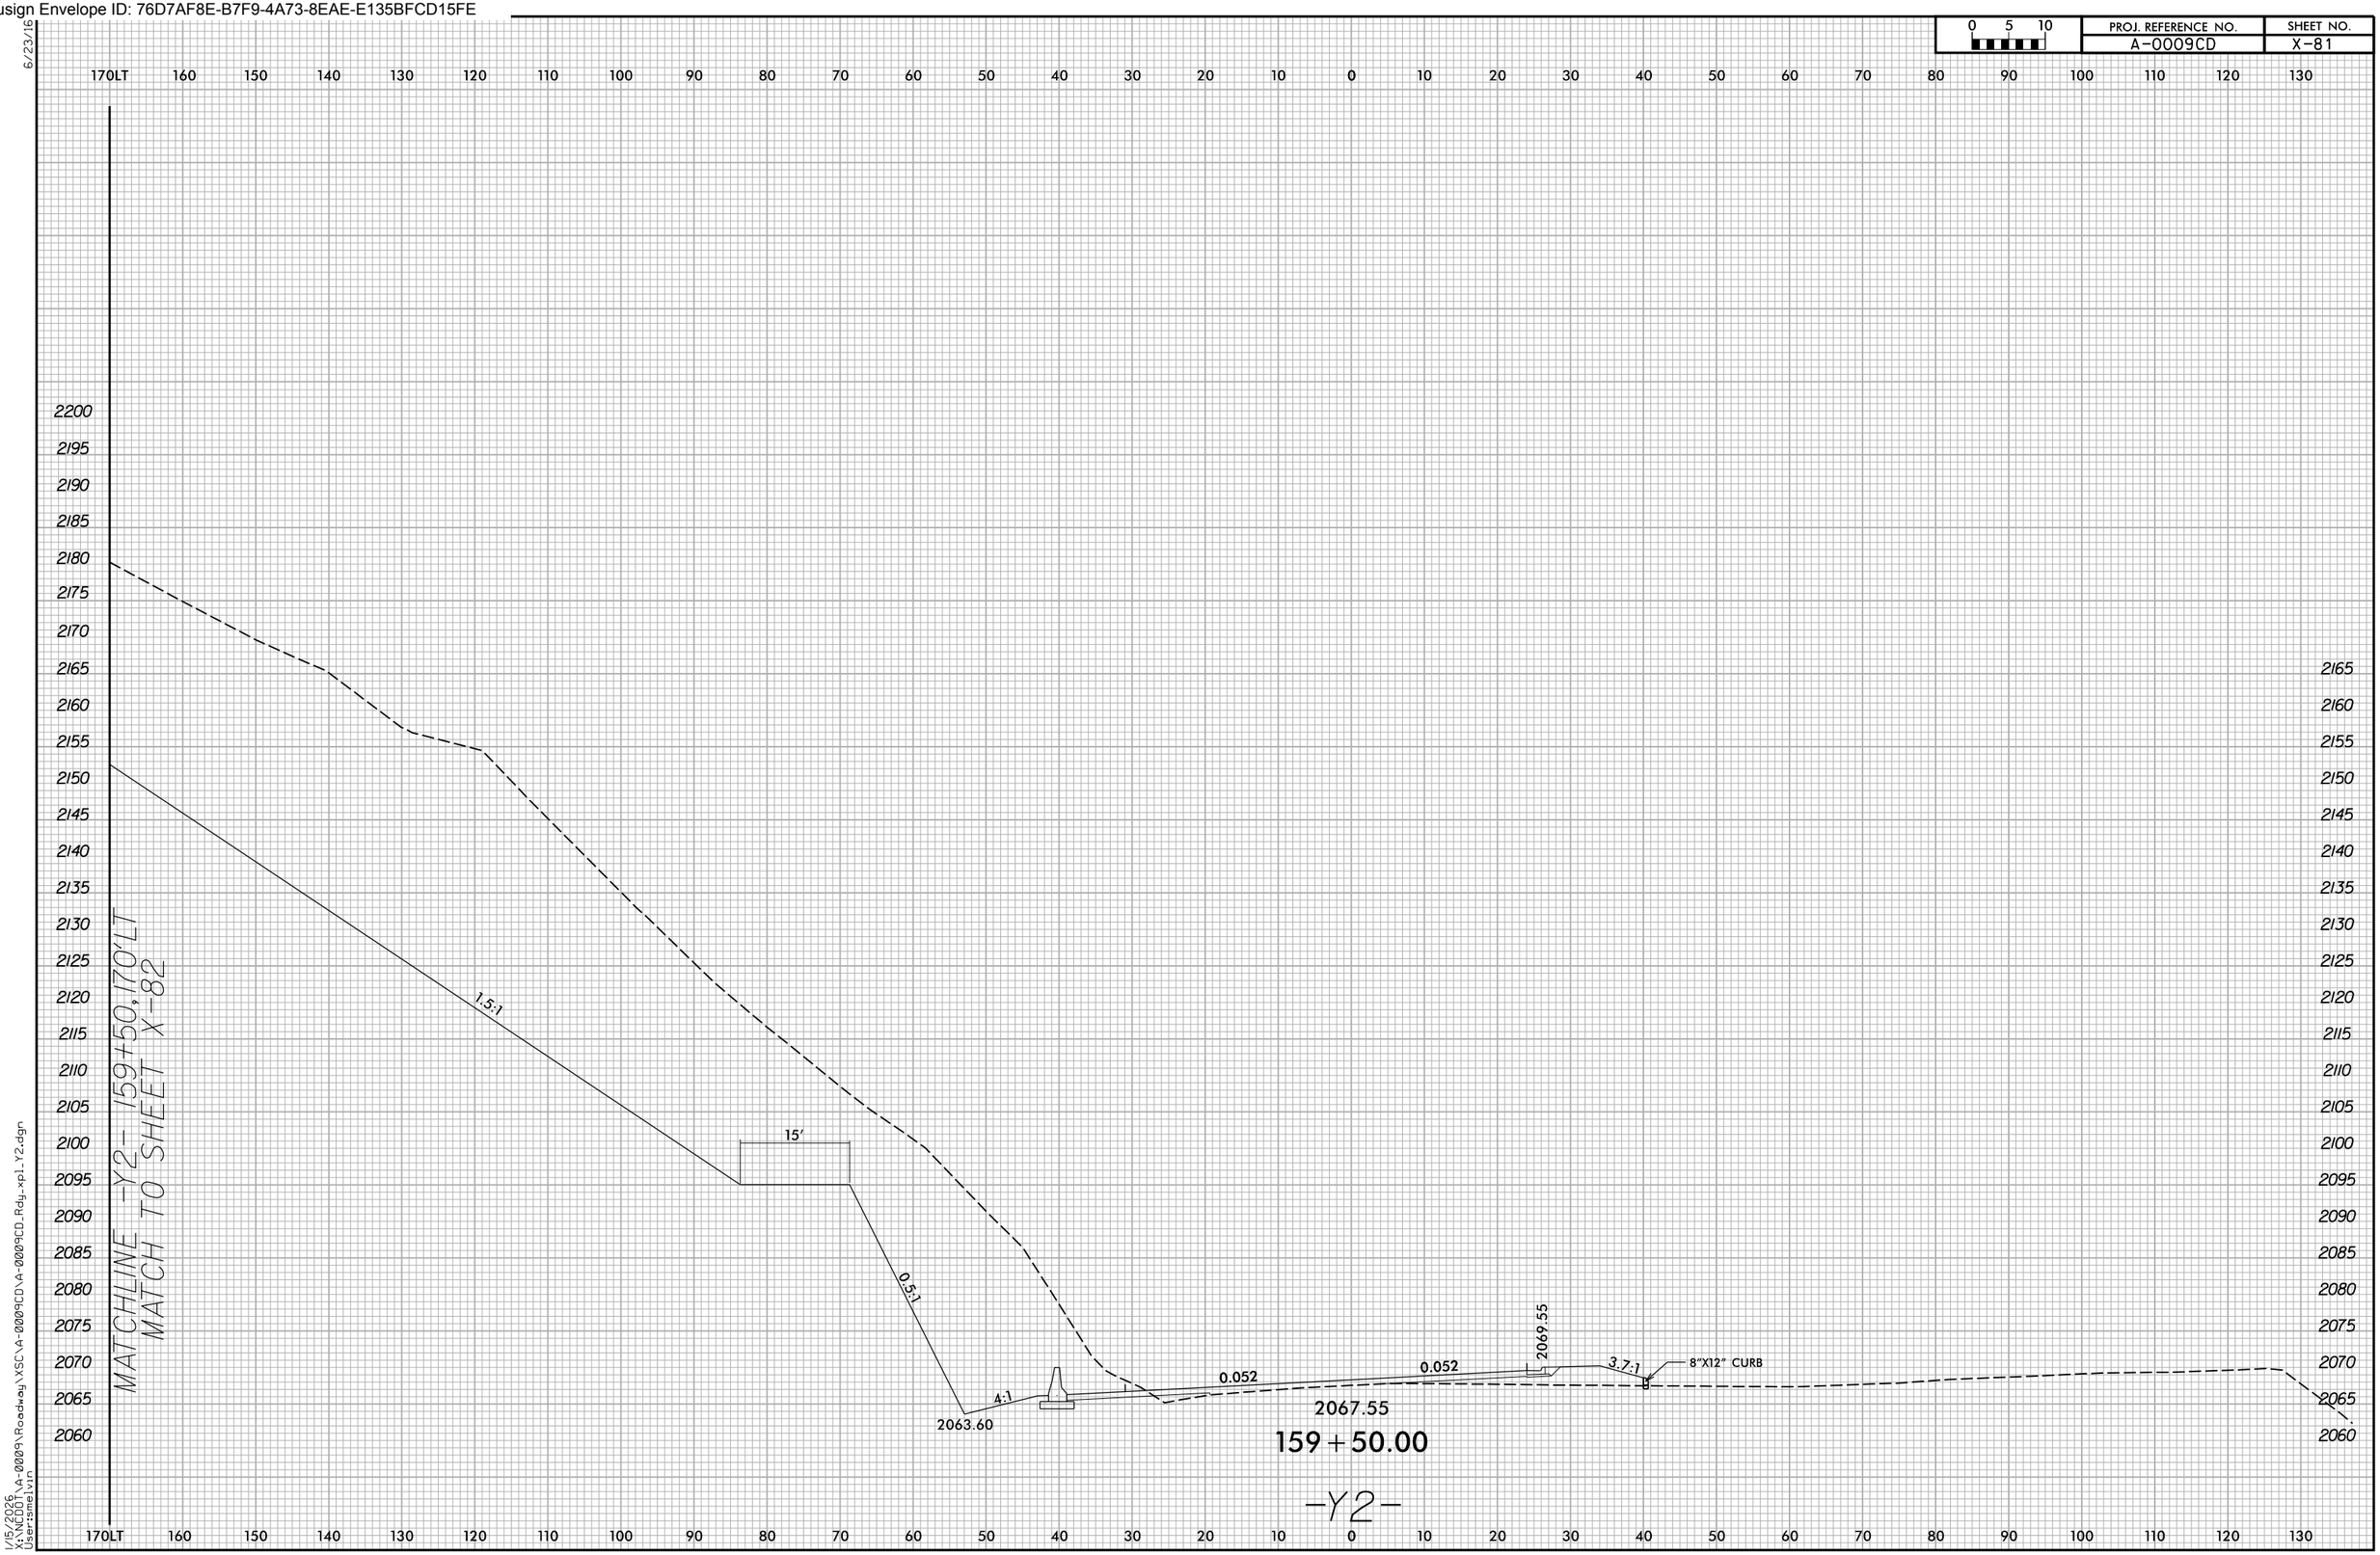

1/15/2026
X:\NCDOT\A-0009\Roadway\XSC\A-0009CD\A-0009CD_Rdy_xpl_Y2.dgn
User:smelvin

Docusign Envelope ID: 76D7AF8E-B7F9-4A73-8EAE-E135BFCD15FE

0 5 10	PROJ. REFERENCE NO.	SHEET NO.
	A-0009CD	X-82

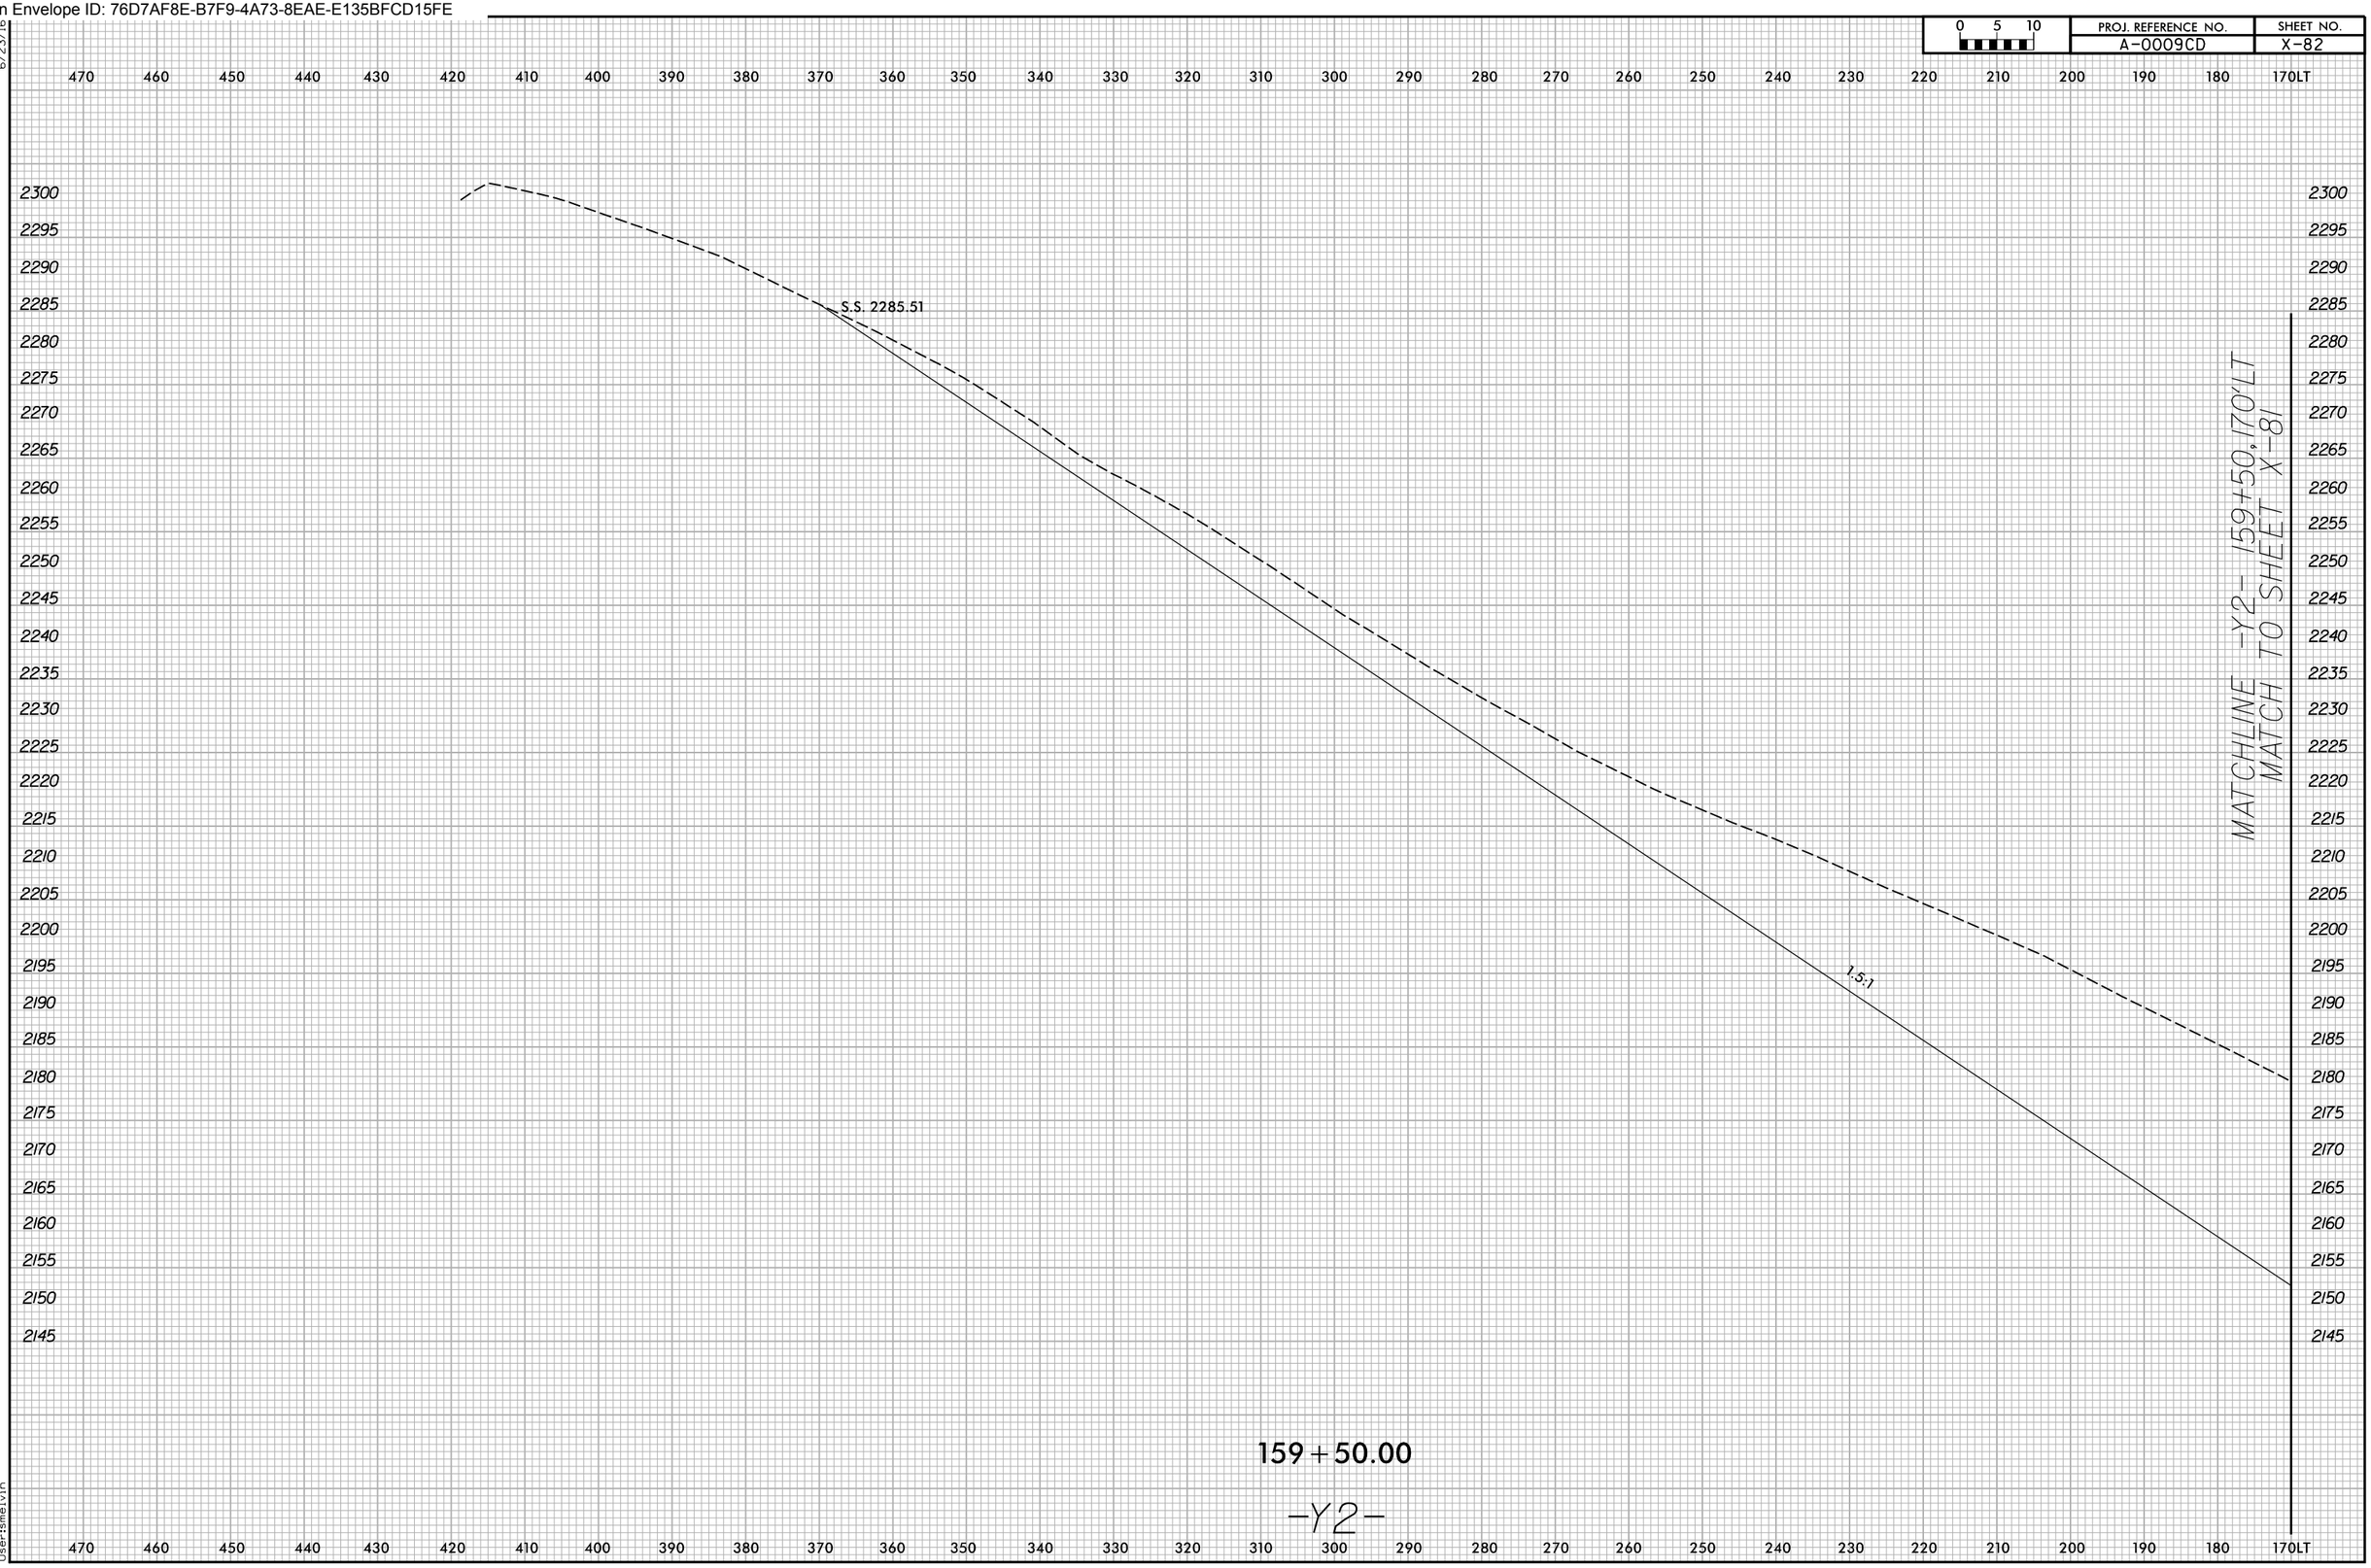

Docusign Envelope ID: 76D7AF8E-B7F9-4A73-8EAE-E135BFCD15FE

6/23/16

0 5 10	PROJ. REFERENCE NO.	SHEET NO.
	A-0009CD	X-83

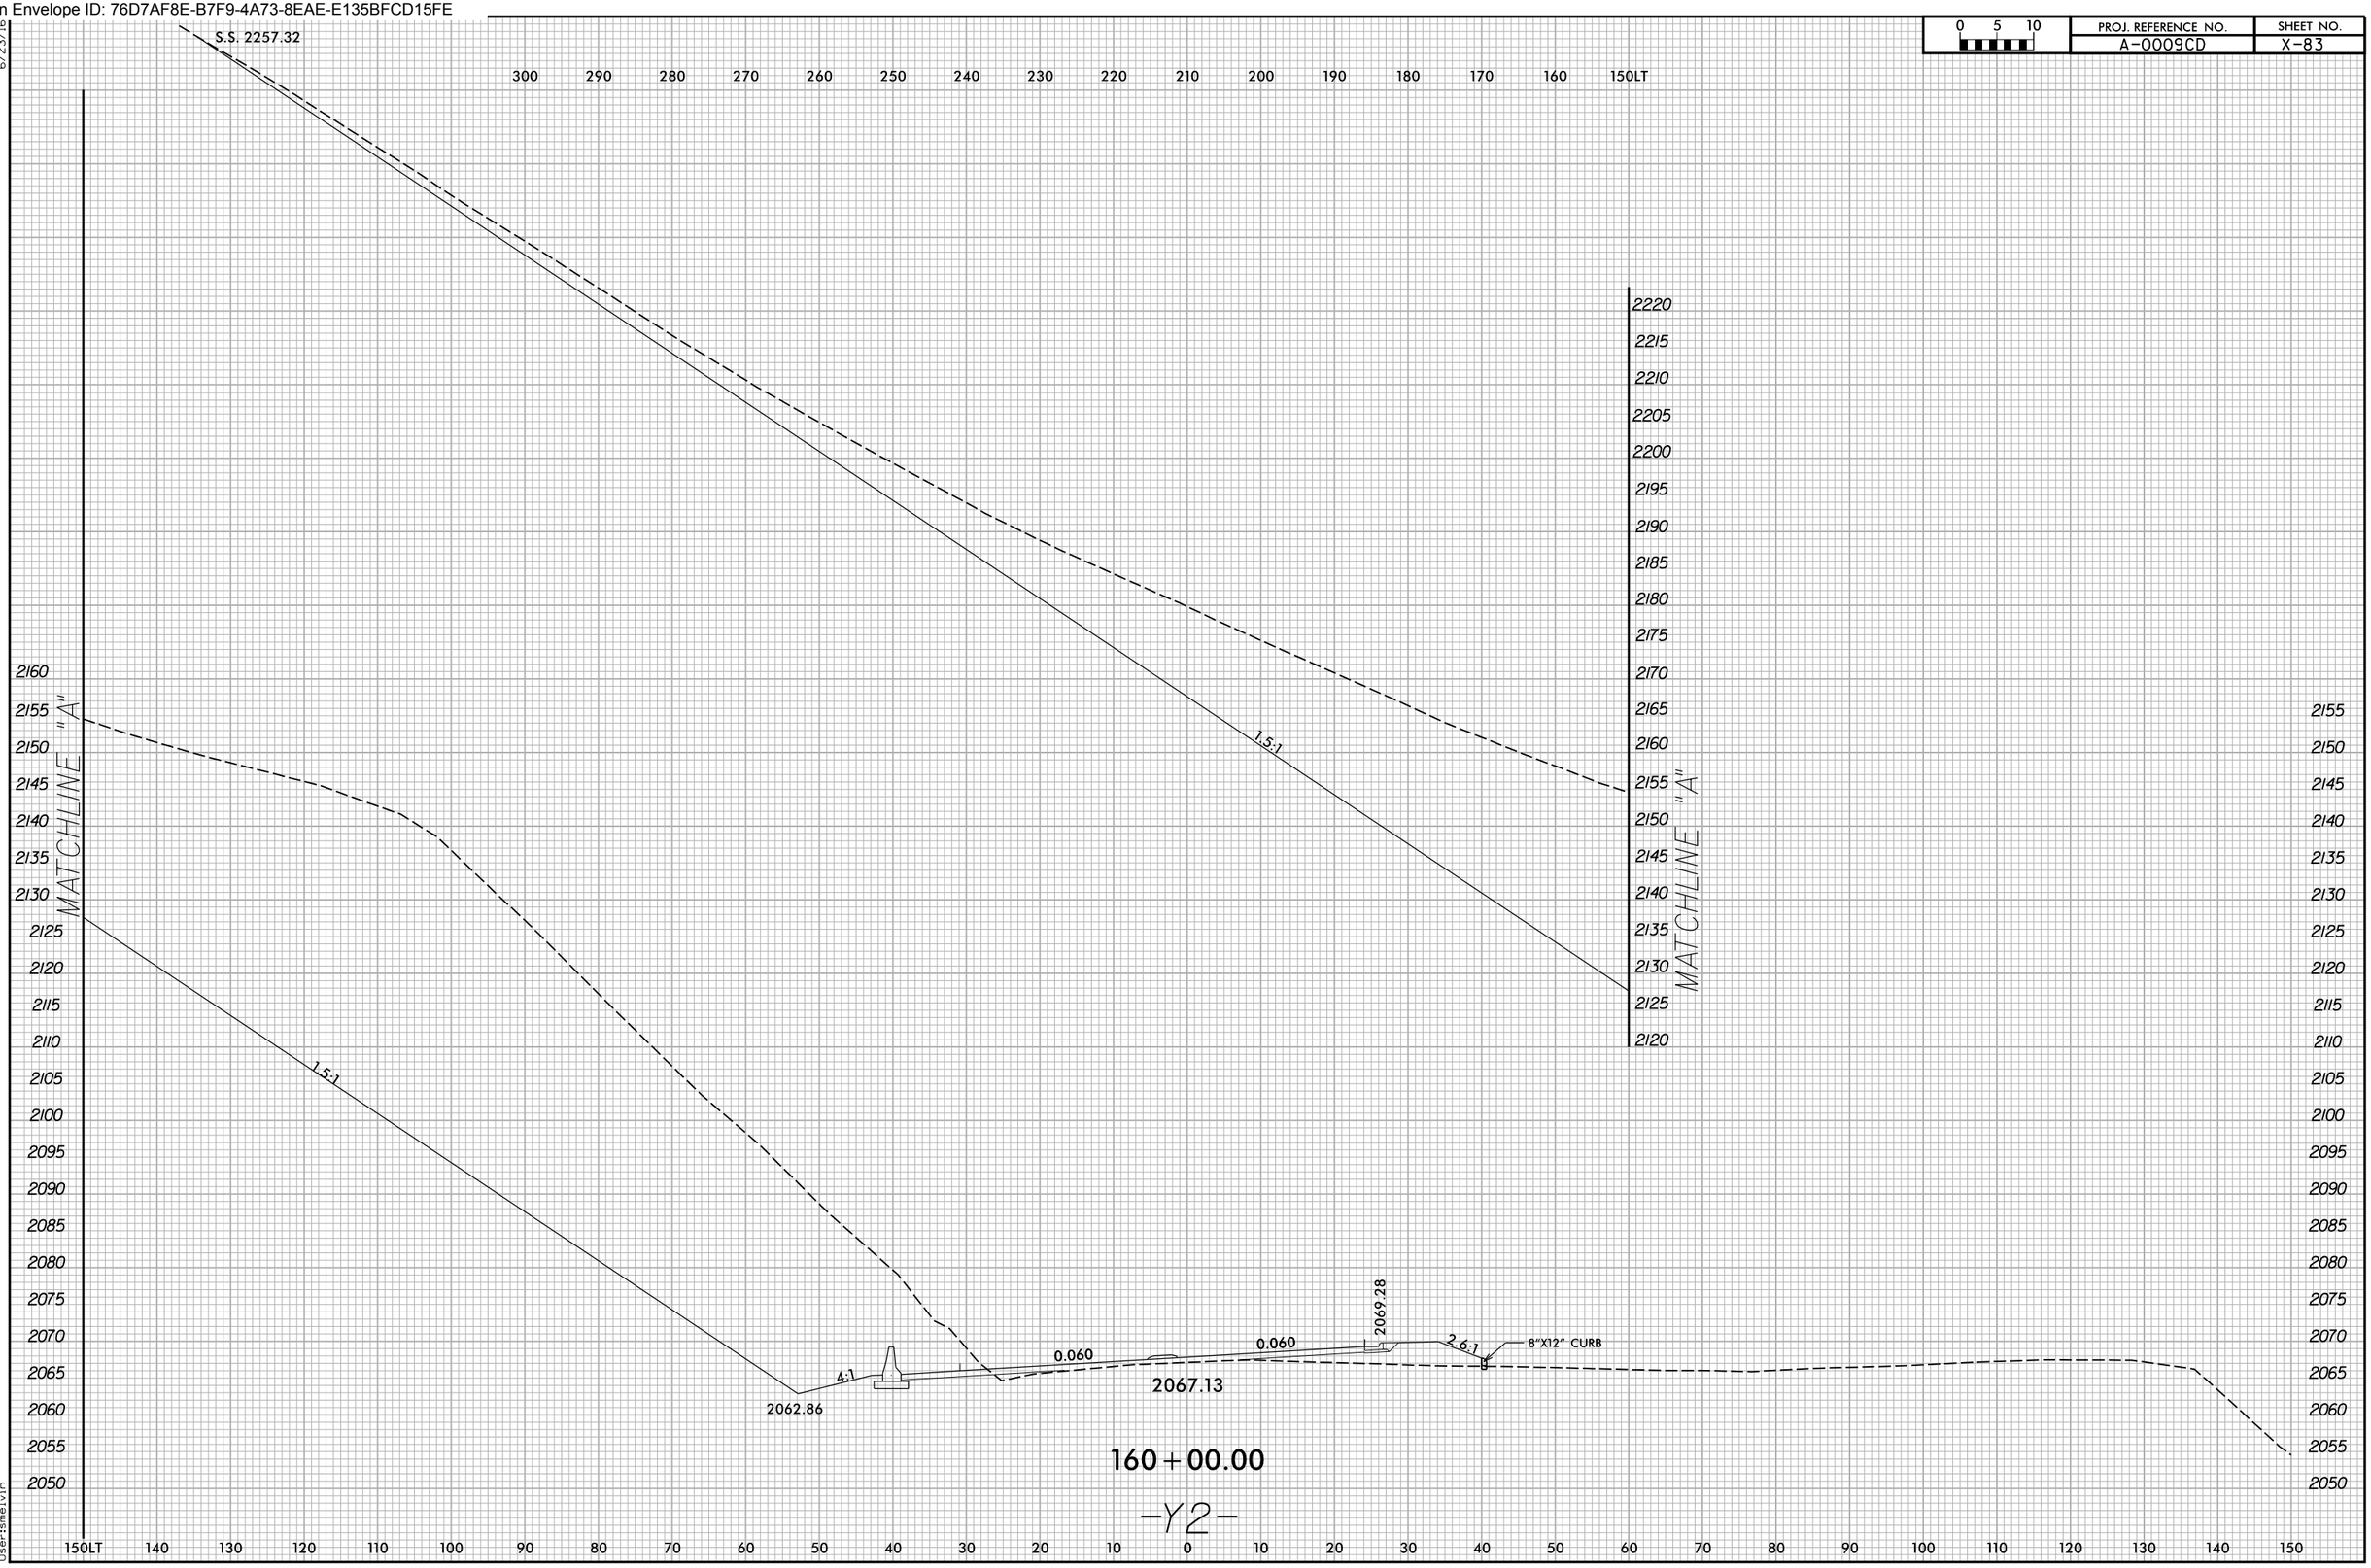

1/15/2026
X:\NCDOT\A-0009\Roadway\XSC\A-0009CD\A-0009CD_Rdg_xpl_Y2.dgn
User:smelvin

Docusign Envelope ID: 76D7AF8E-B7F9-4A73-8EAE-E135BFCD15FE

0 5 10	PROJ. REFERENCE NO.	SHEET NO.
	A-0009CD	X-84

Docusign Envelope ID: 76D7AF8E-B7F9-4A73-8EAE-E135BFCD15FE

0 5 10	PROJ. REFERENCE NO.	SHEET NO.
	A-0009CD	X-85

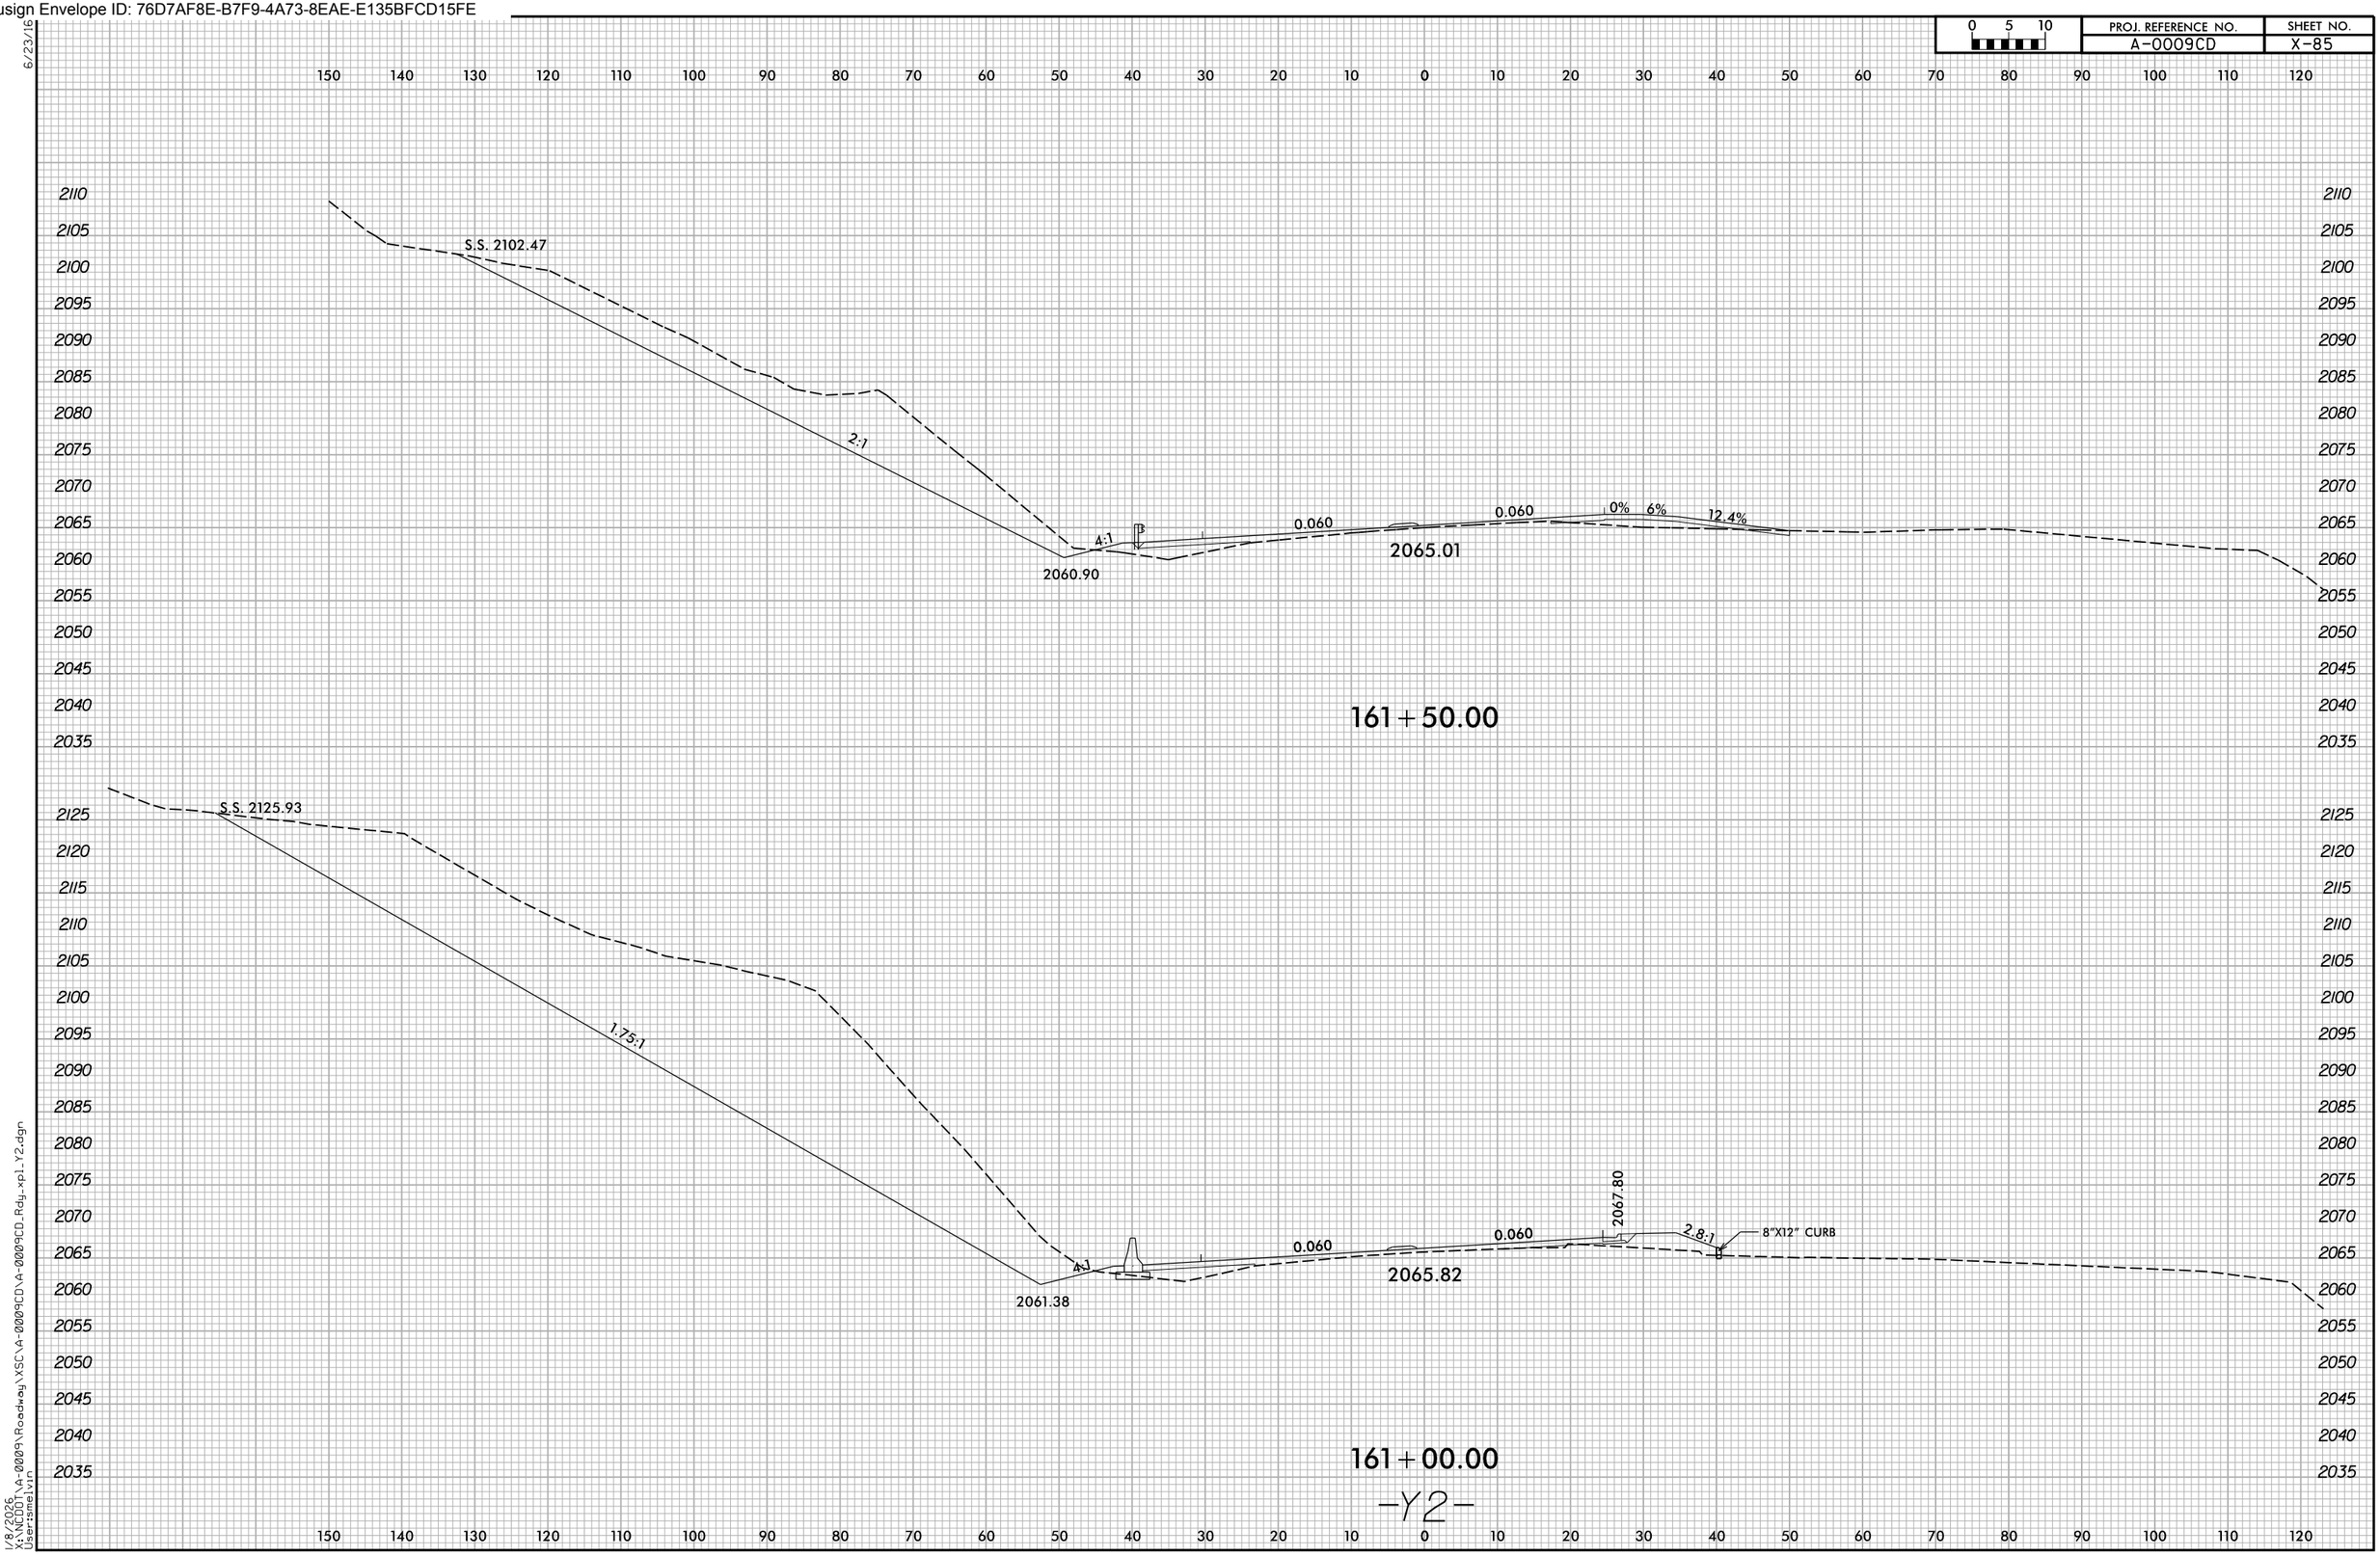

Docusign Envelope ID: 76D7AF8E-B7F9-4A73-8EAE-E135BFCD15FE

6/23/16

0 5 10	PROJ. REFERENCE NO.	SHEET NO.
	A-0009CD	X-86

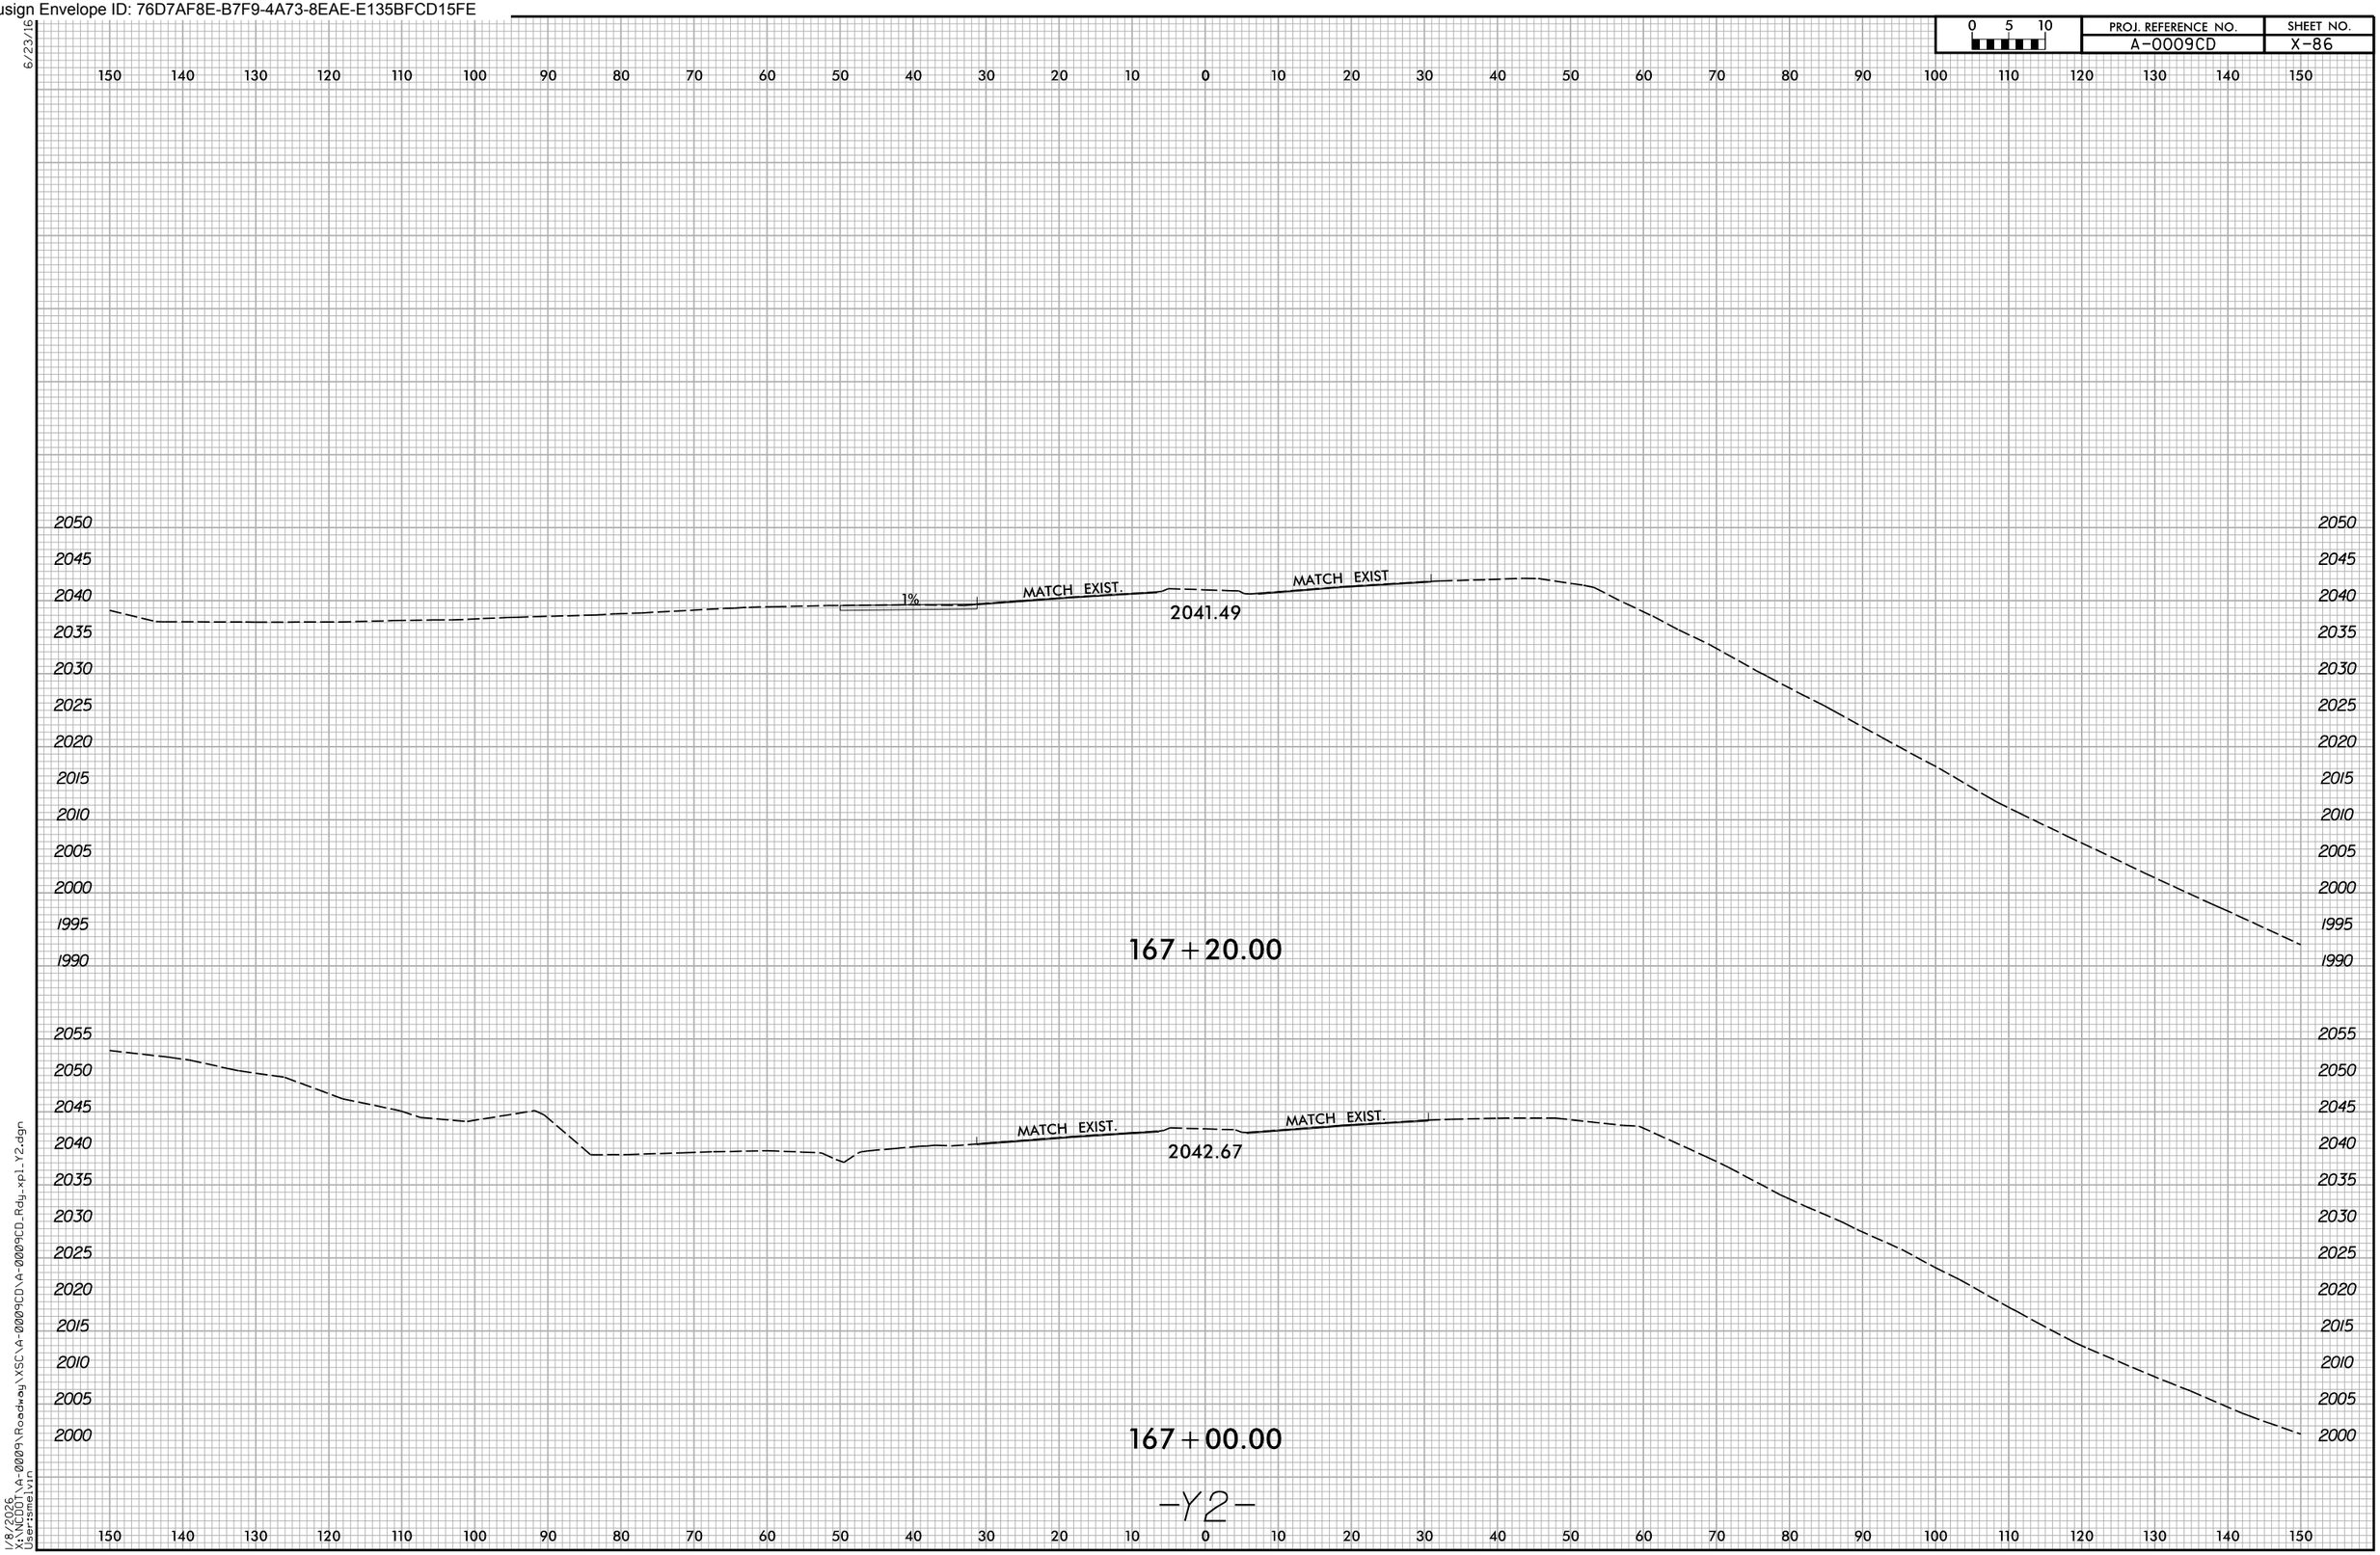

1/8/2026
X:\NCDOT\A-0009\Roadway\XSC\A-0009CD\A-0009CD_Rdy_xpl_Y2.dgn
User:smelvin

Docusign Envelope ID: 76D7AF8E-B7F9-4A73-8EAE-E135BFCD15FE

6/23/16

0 5 10	PROJ. REFERENCE NO.	SHEET NO.
	A-0009CD	X-87

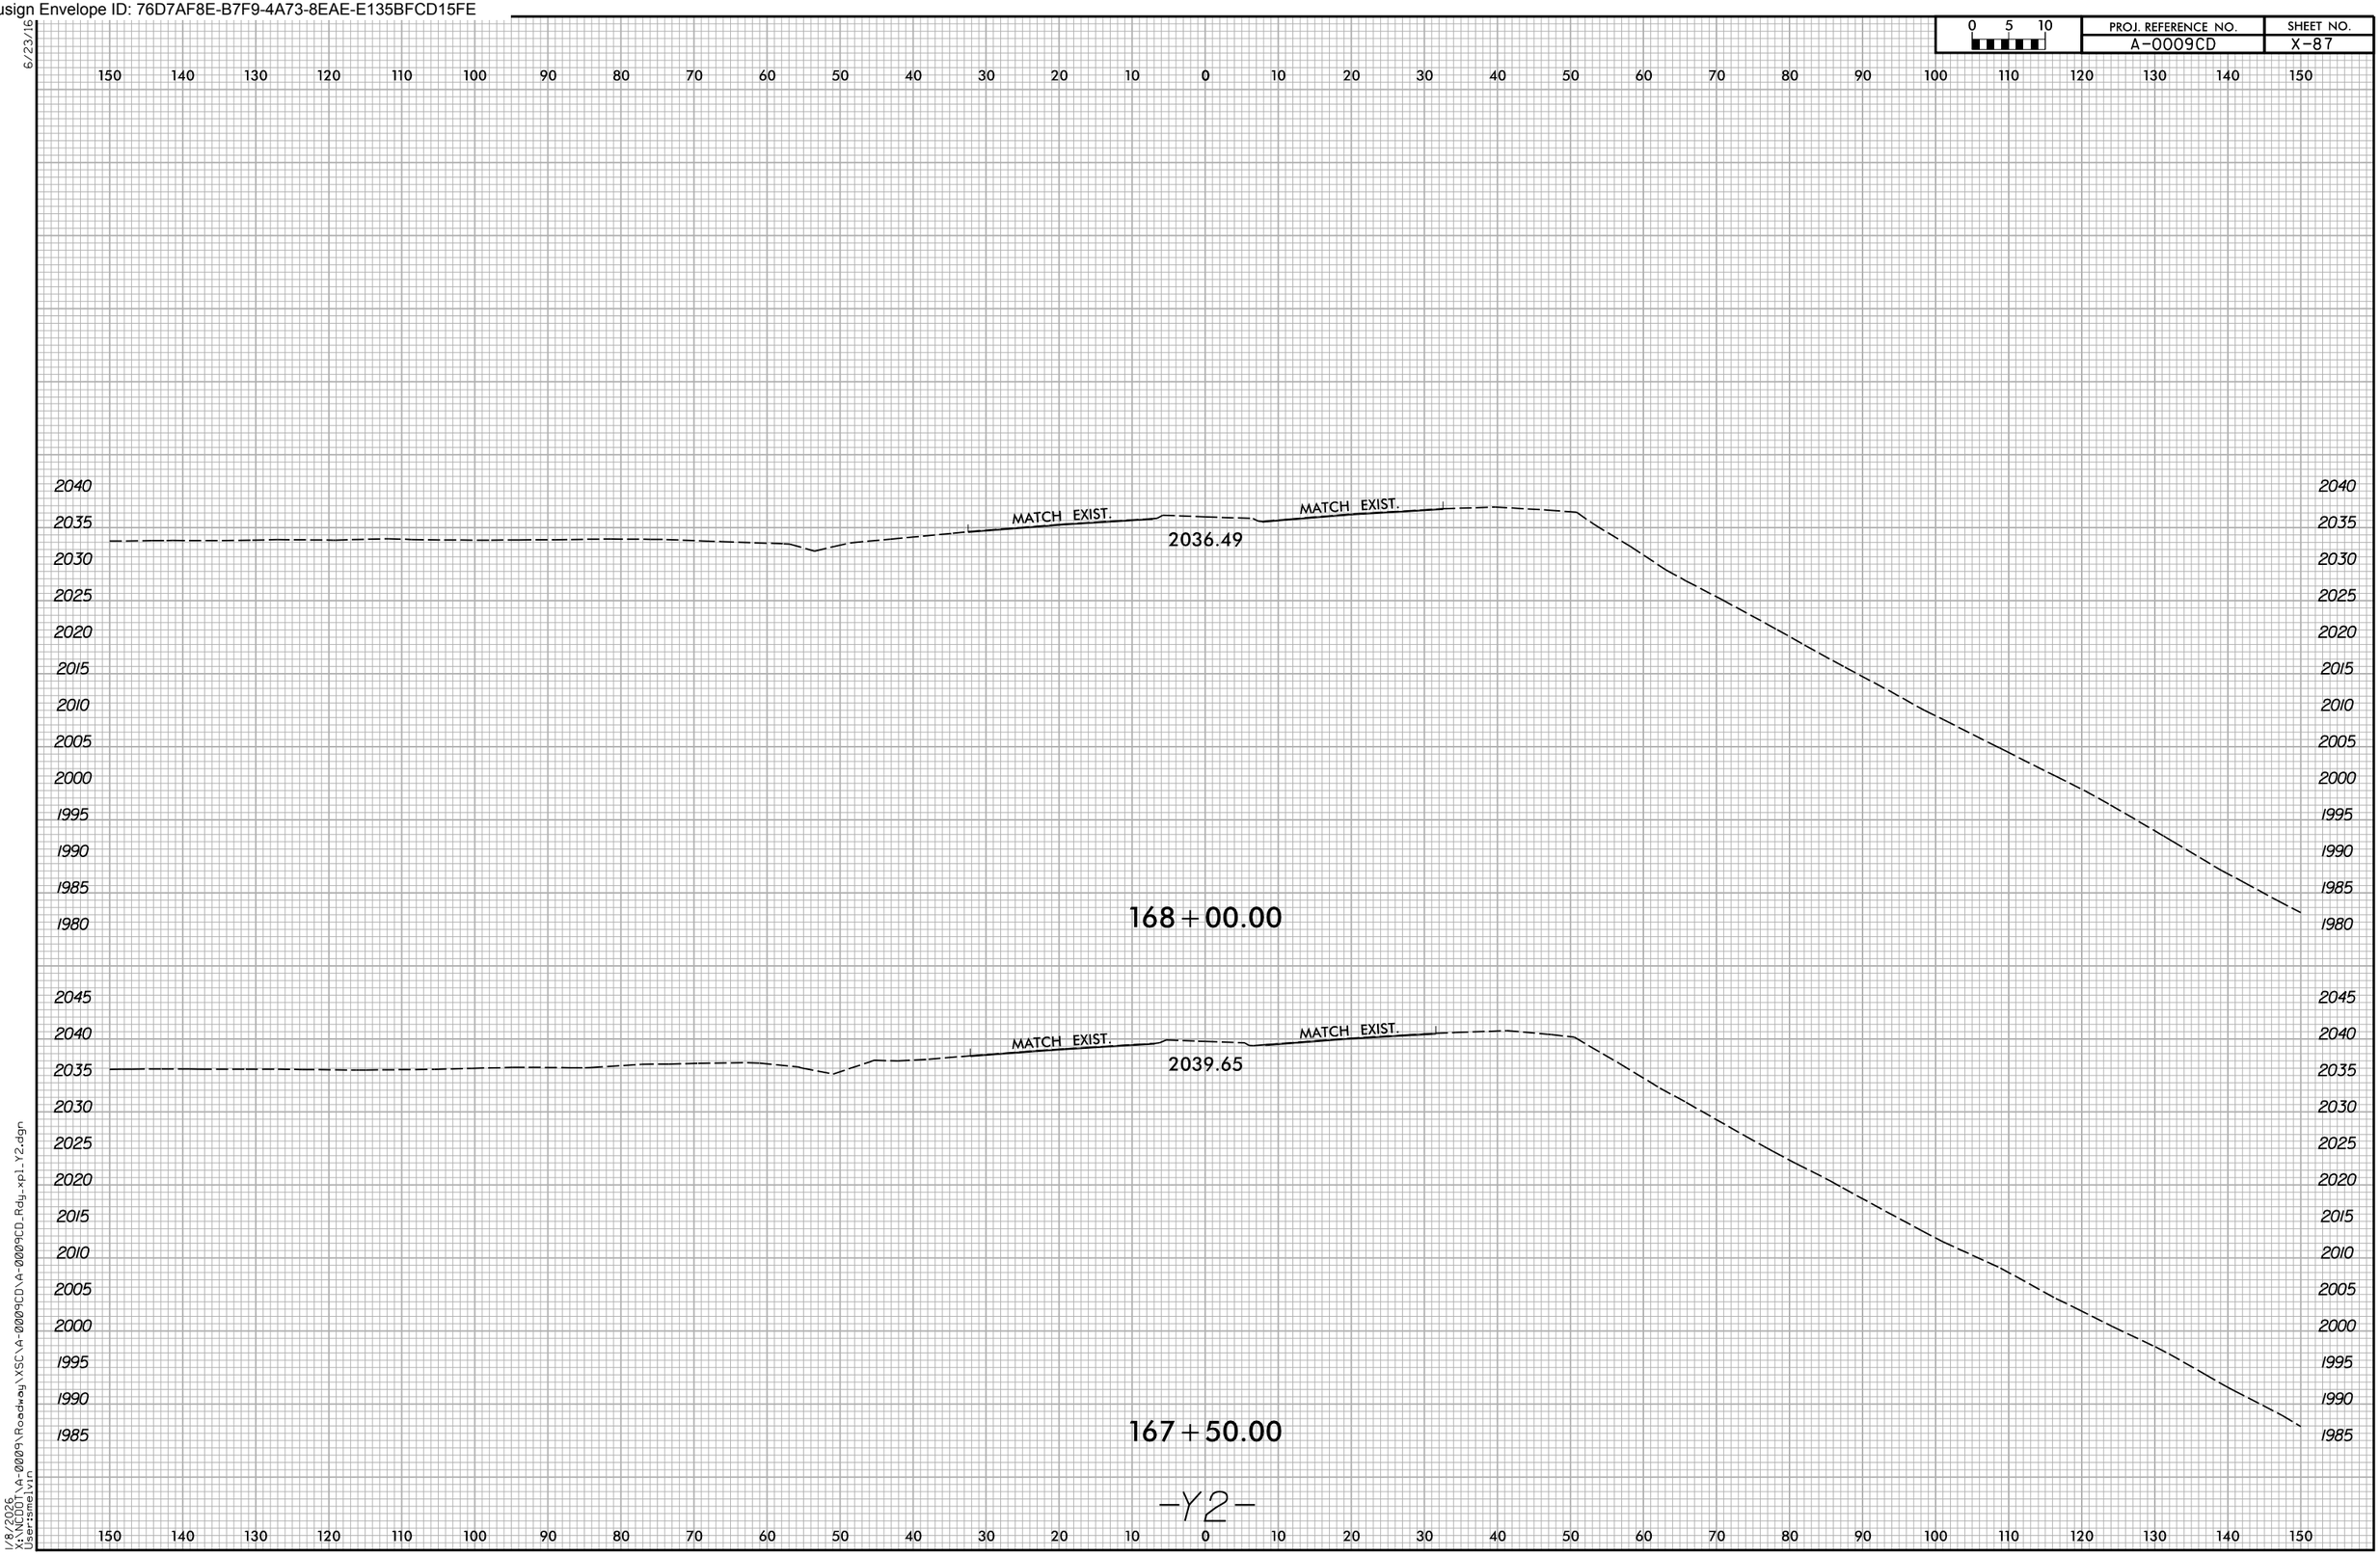

1/8/2026
X:\NCDOT\A-0009\Roadway\XSC\A-0009CD\A-0009CD_Rdy_xpl_Y2.dgn
User:smelvin

Docusign Envelope ID: 76D7AF8E-B7F9-4A73-8EAE-E135BFCD15FE

6/23/16

0 5 10	PROJ. REFERENCE NO.	SHEET NO.
	A-0009CD	X-88

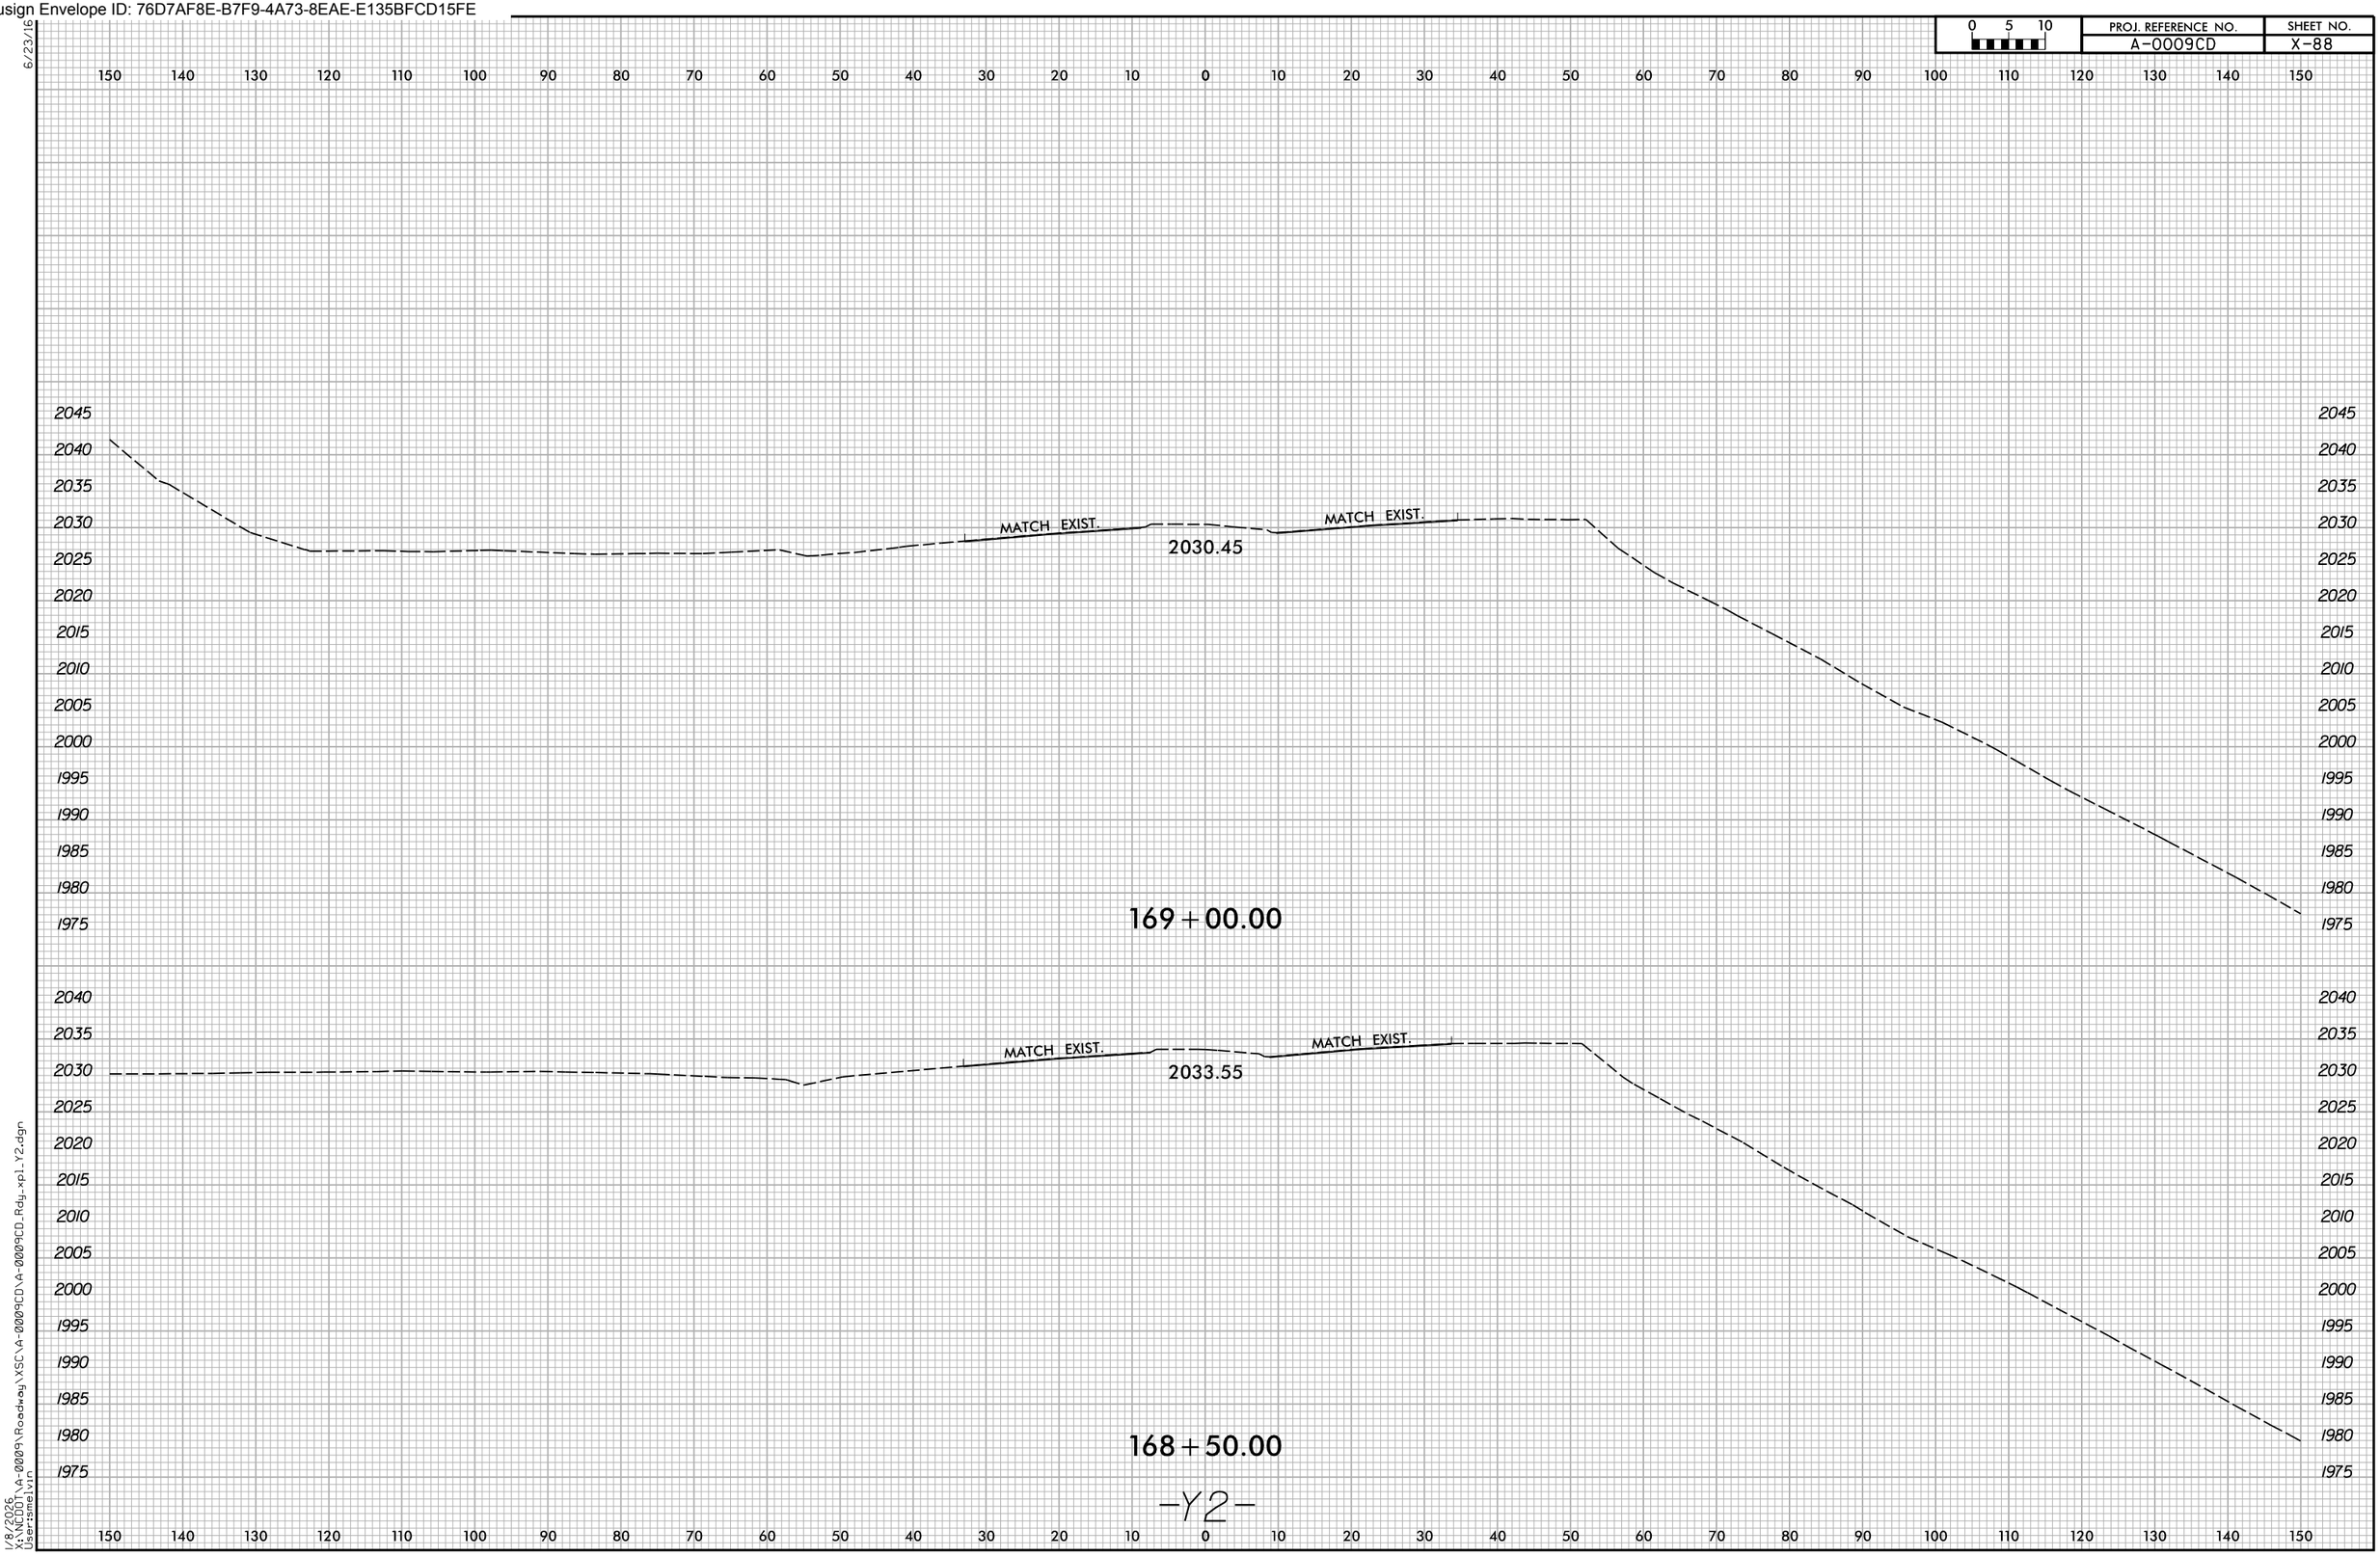

1/8/2026
X:\NCDOT\A-0009\Roadway\XSC\A-0009CD\A-0009CD_Rdy_xpl_Y2.dgn
User:smelvin

Docusign Envelope ID: 76D7AF8E-B7F9-4A73-8EAE-E135BFCD15FE

6/23/16

0 5 10	PROJ. REFERENCE NO.	SHEET NO.
	A-0009CD	X-89

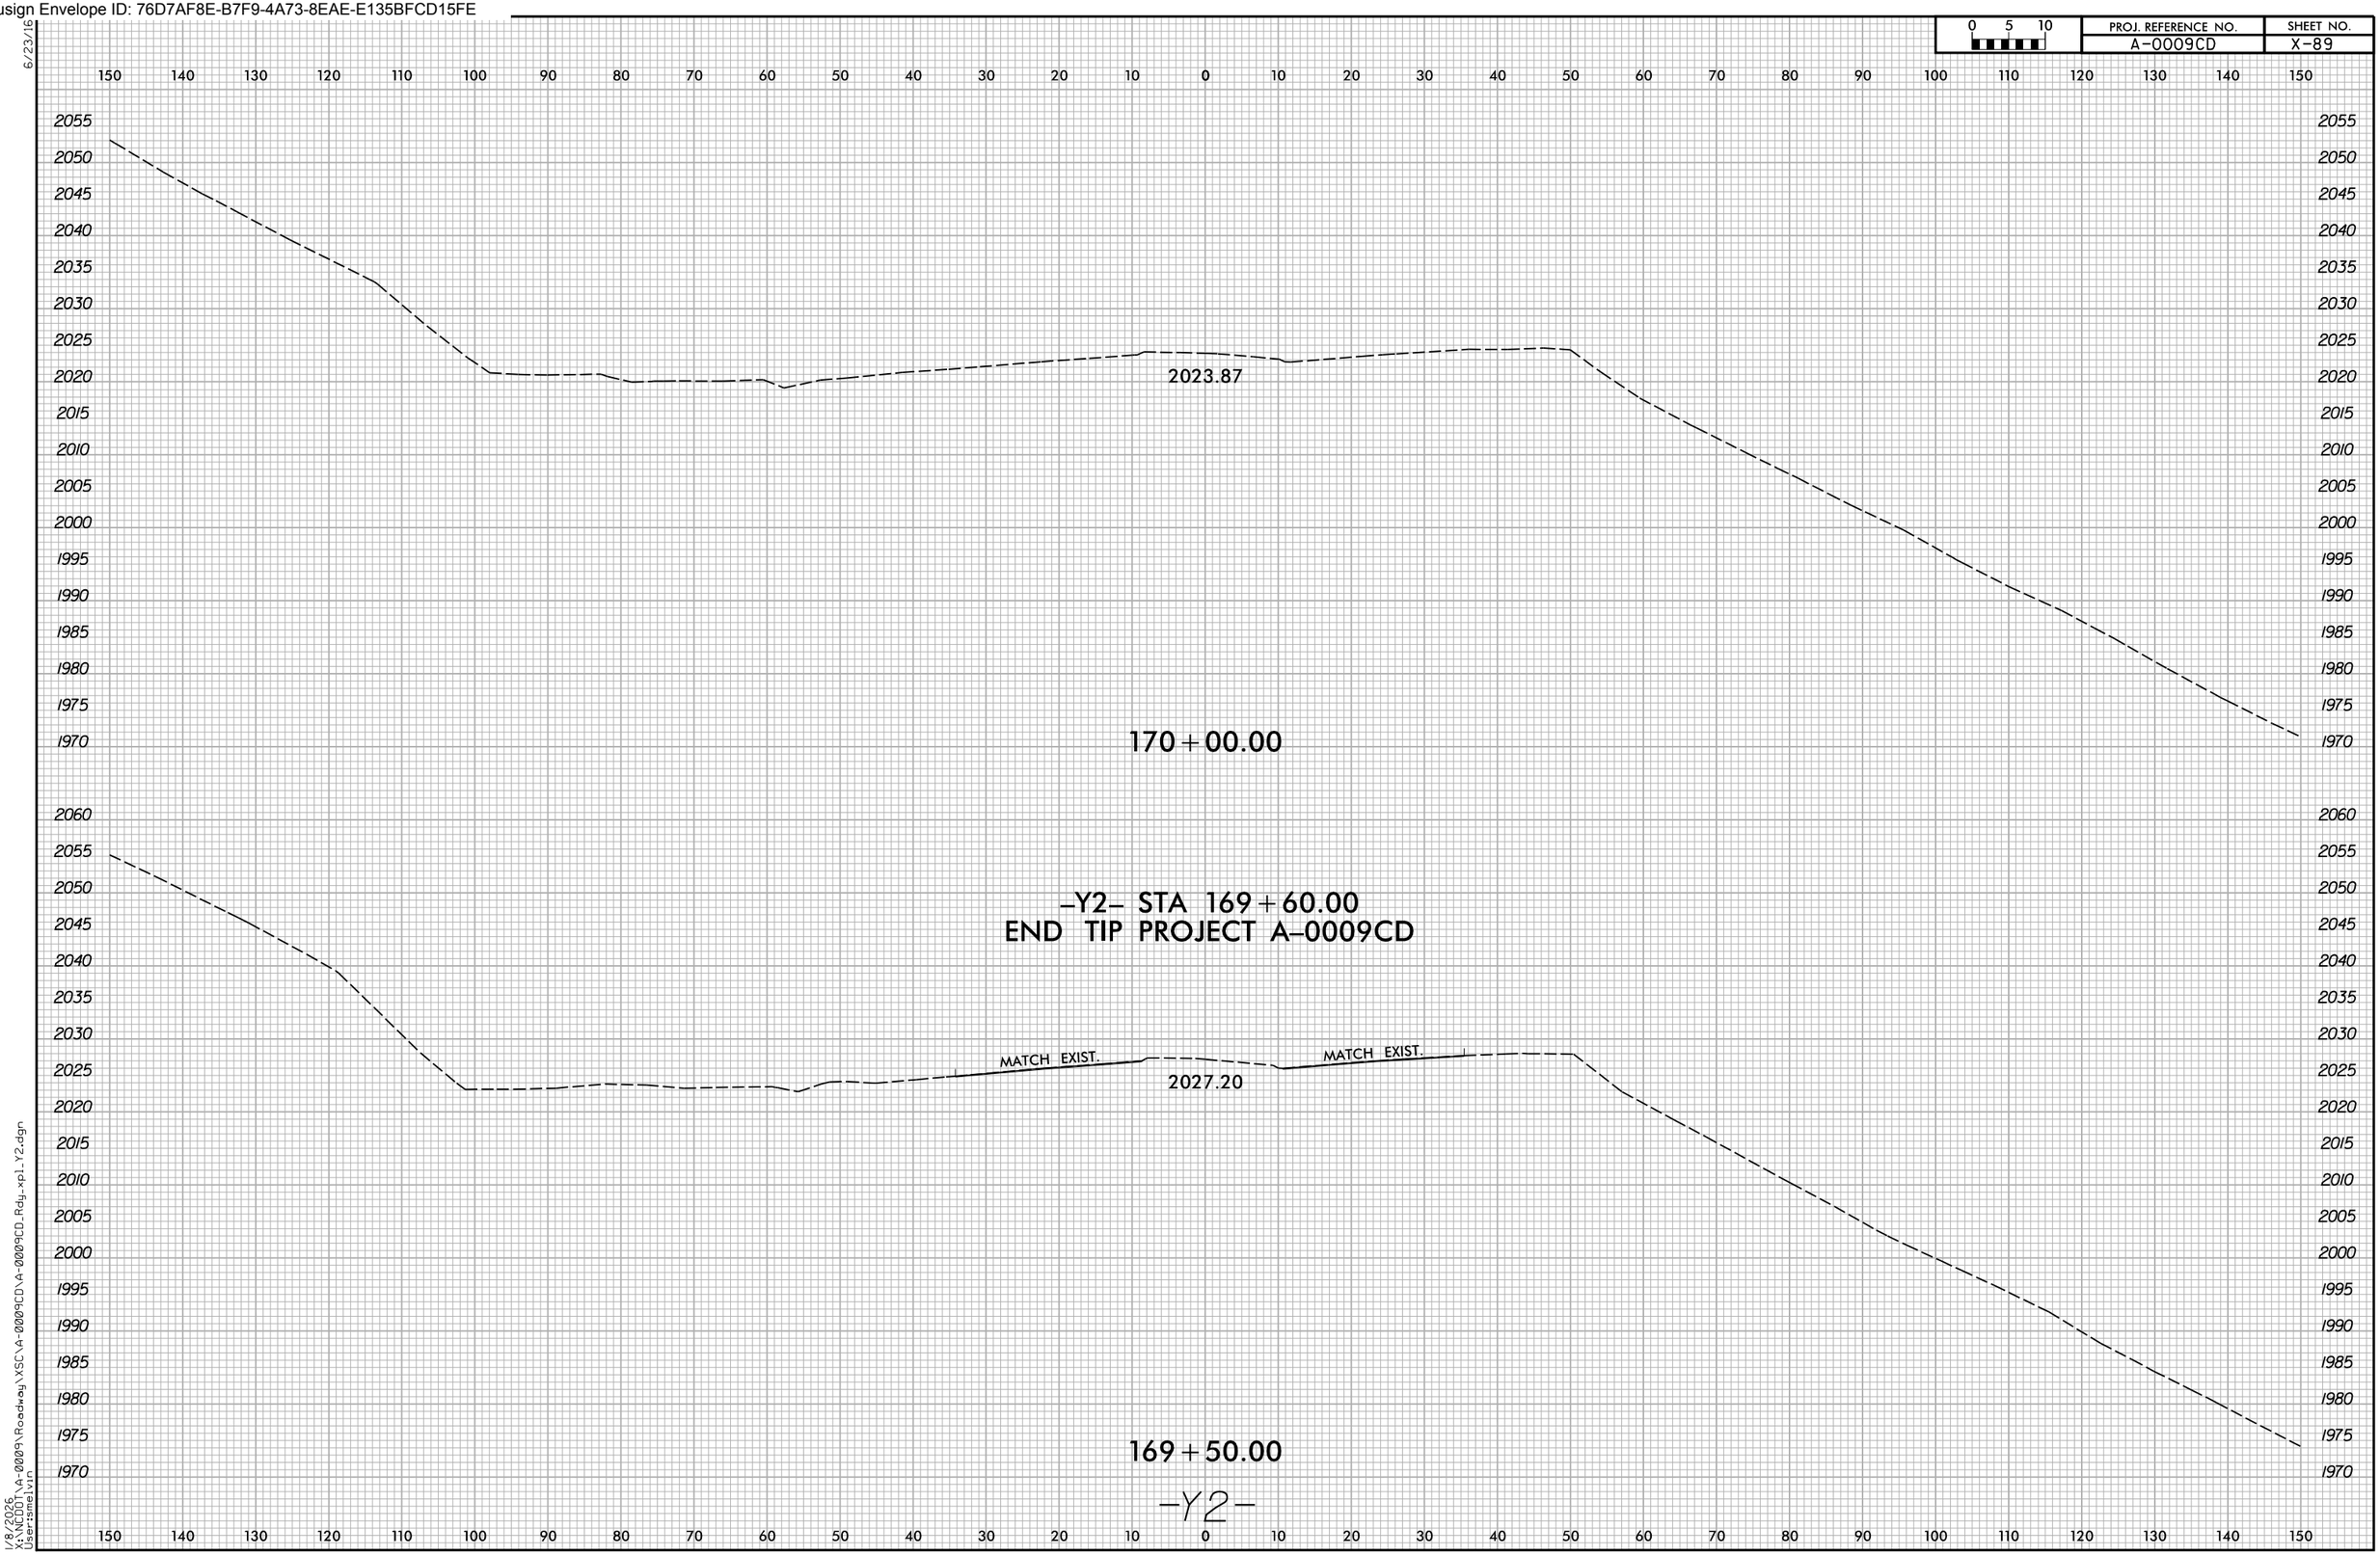

1/8/2026
X:\NCDOT\A-0009\Roadway\XSC\A-0009CD\A-0009CD_Rdy_xpl_Y2.dgn
User:smelvin

Docusign Envelope ID: 76D7AF8E-B7F9-4A73-8EAE-E135BFCD15FE

6/23/16

0 5 10	PROJ. REFERENCE NO.	SHEET NO.
	A-0009CD	X-90

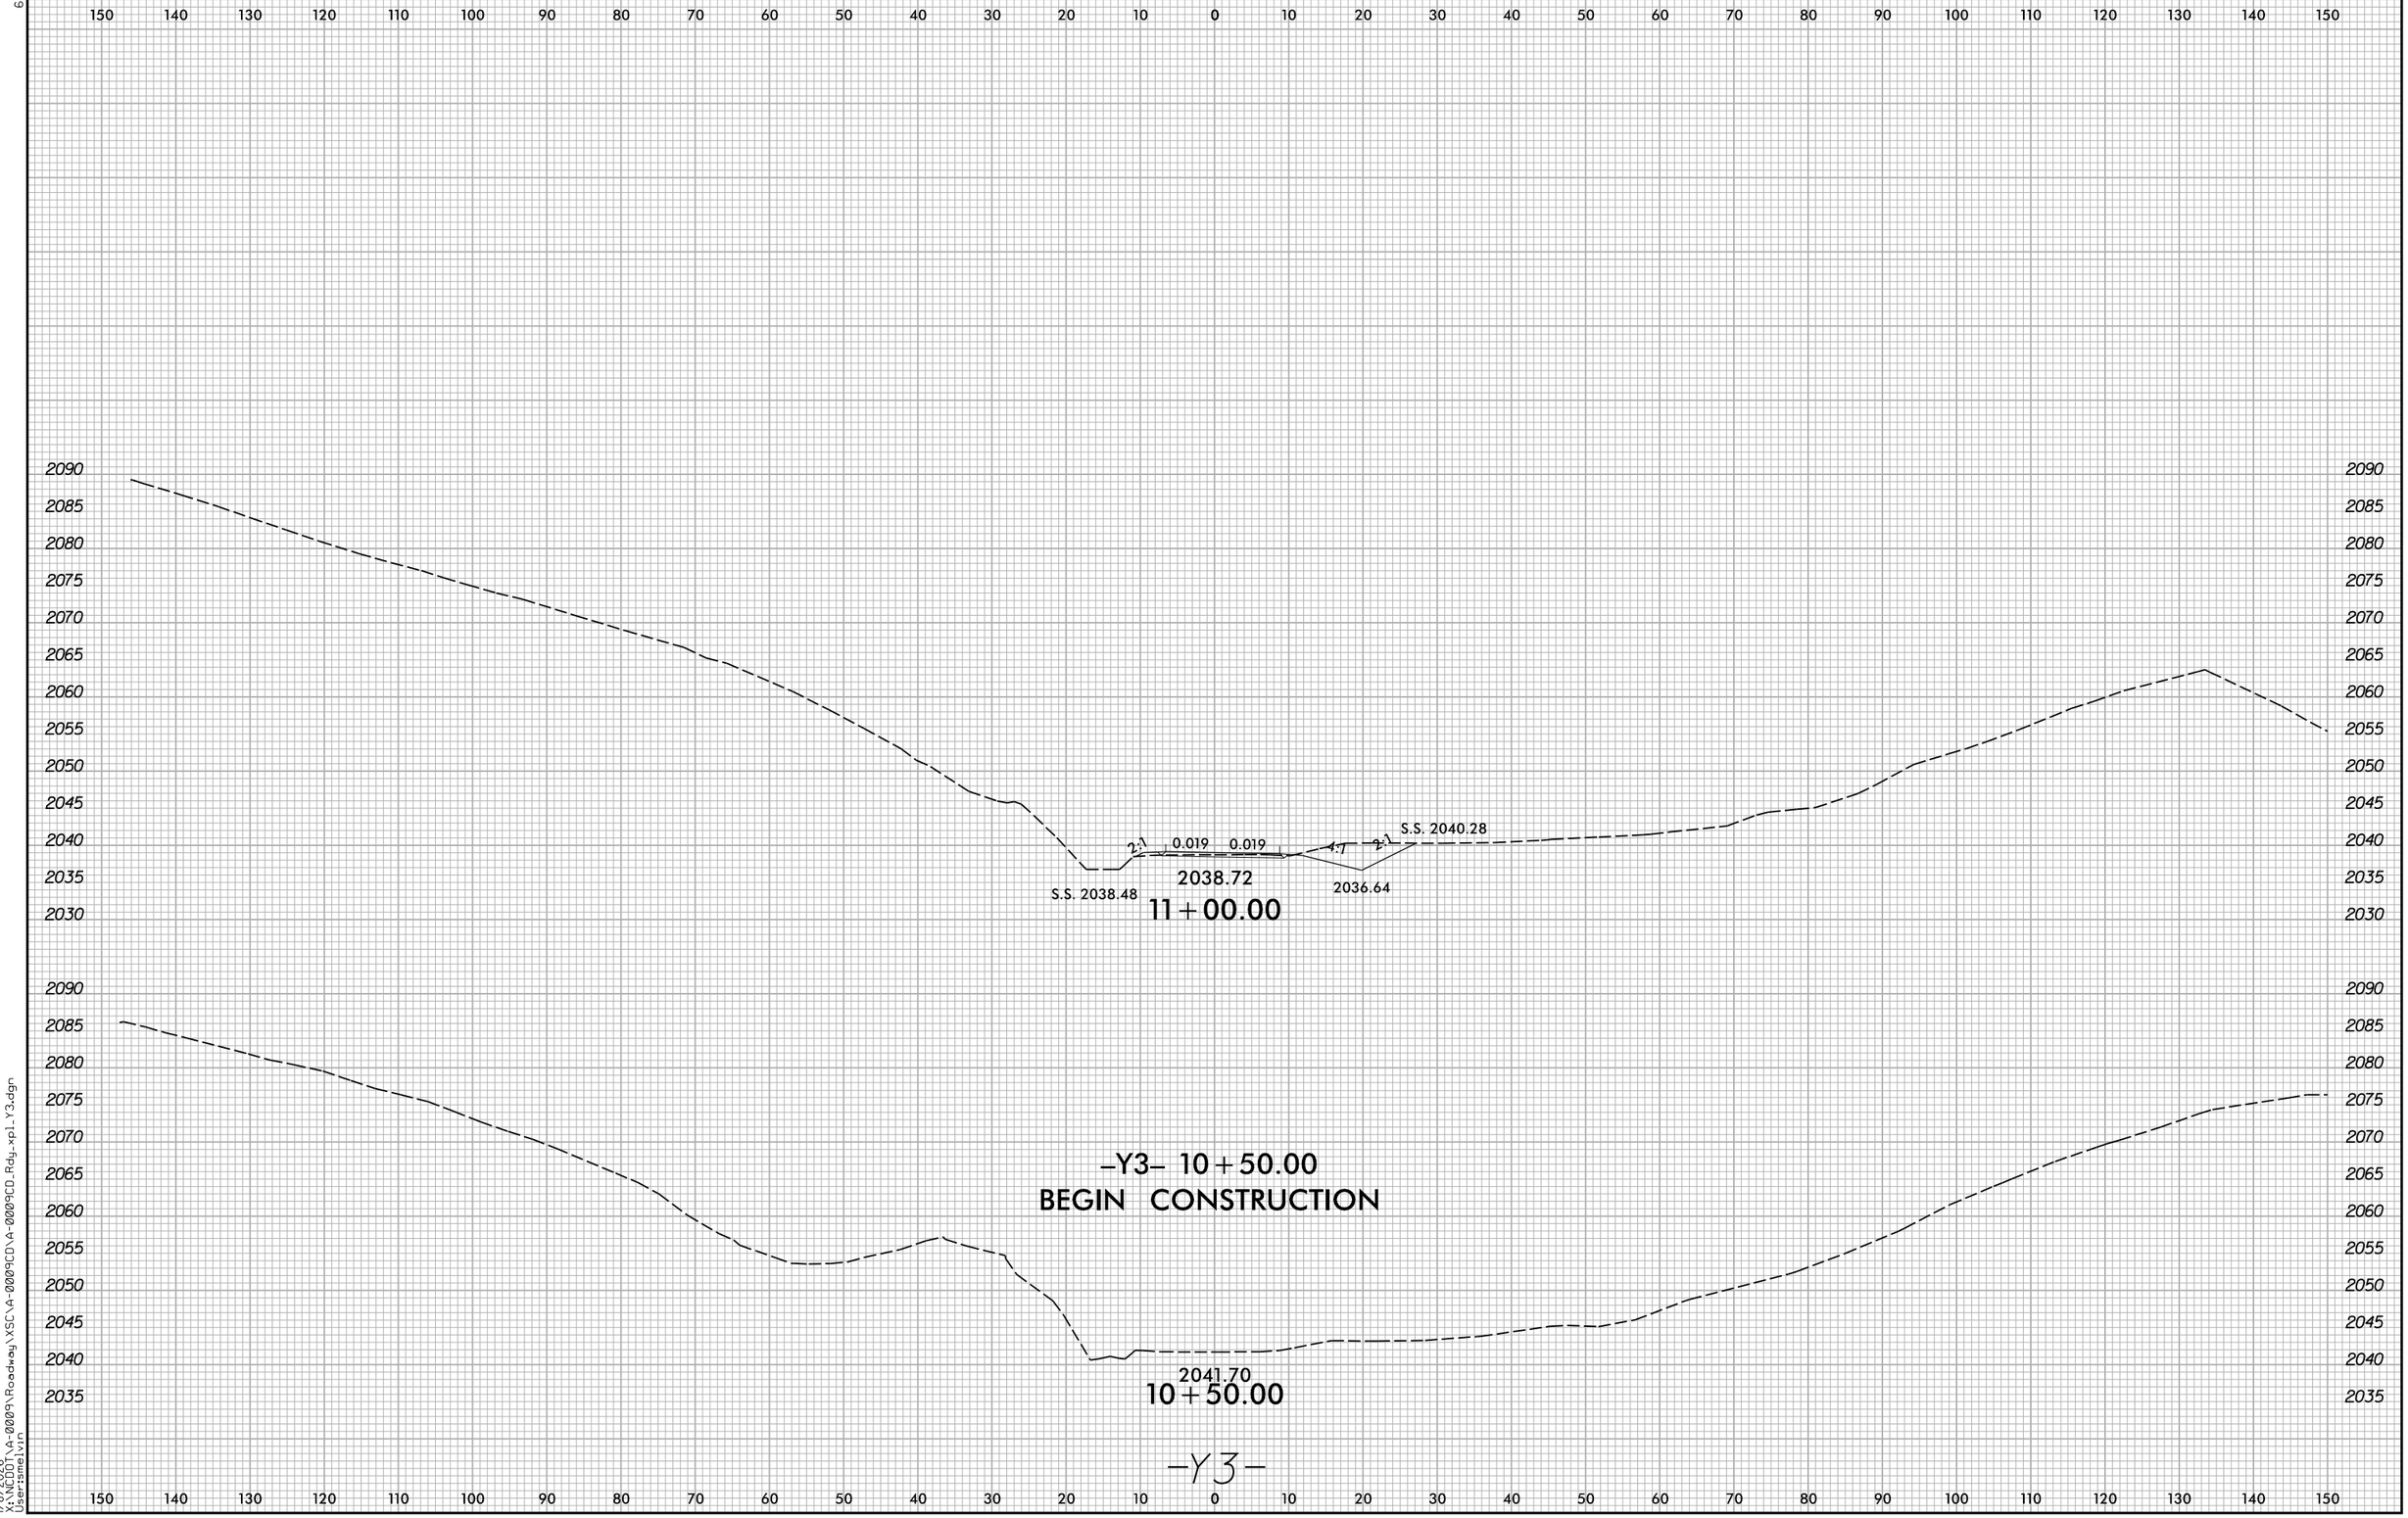

1/8/2026
X:\NCDOT\A-0009\Roadway\XSC\A-0009CD\A-0009CD_Rdy_xpl_Y3.dgn
User:smelvin

Docusign Envelope ID: 76D7AF8E-B7F9-4A73-8EAE-E135BFCD15FE

6/23/16

0 5 10	PROJ. REFERENCE NO.	SHEET NO.
	A-0009CD	X-91

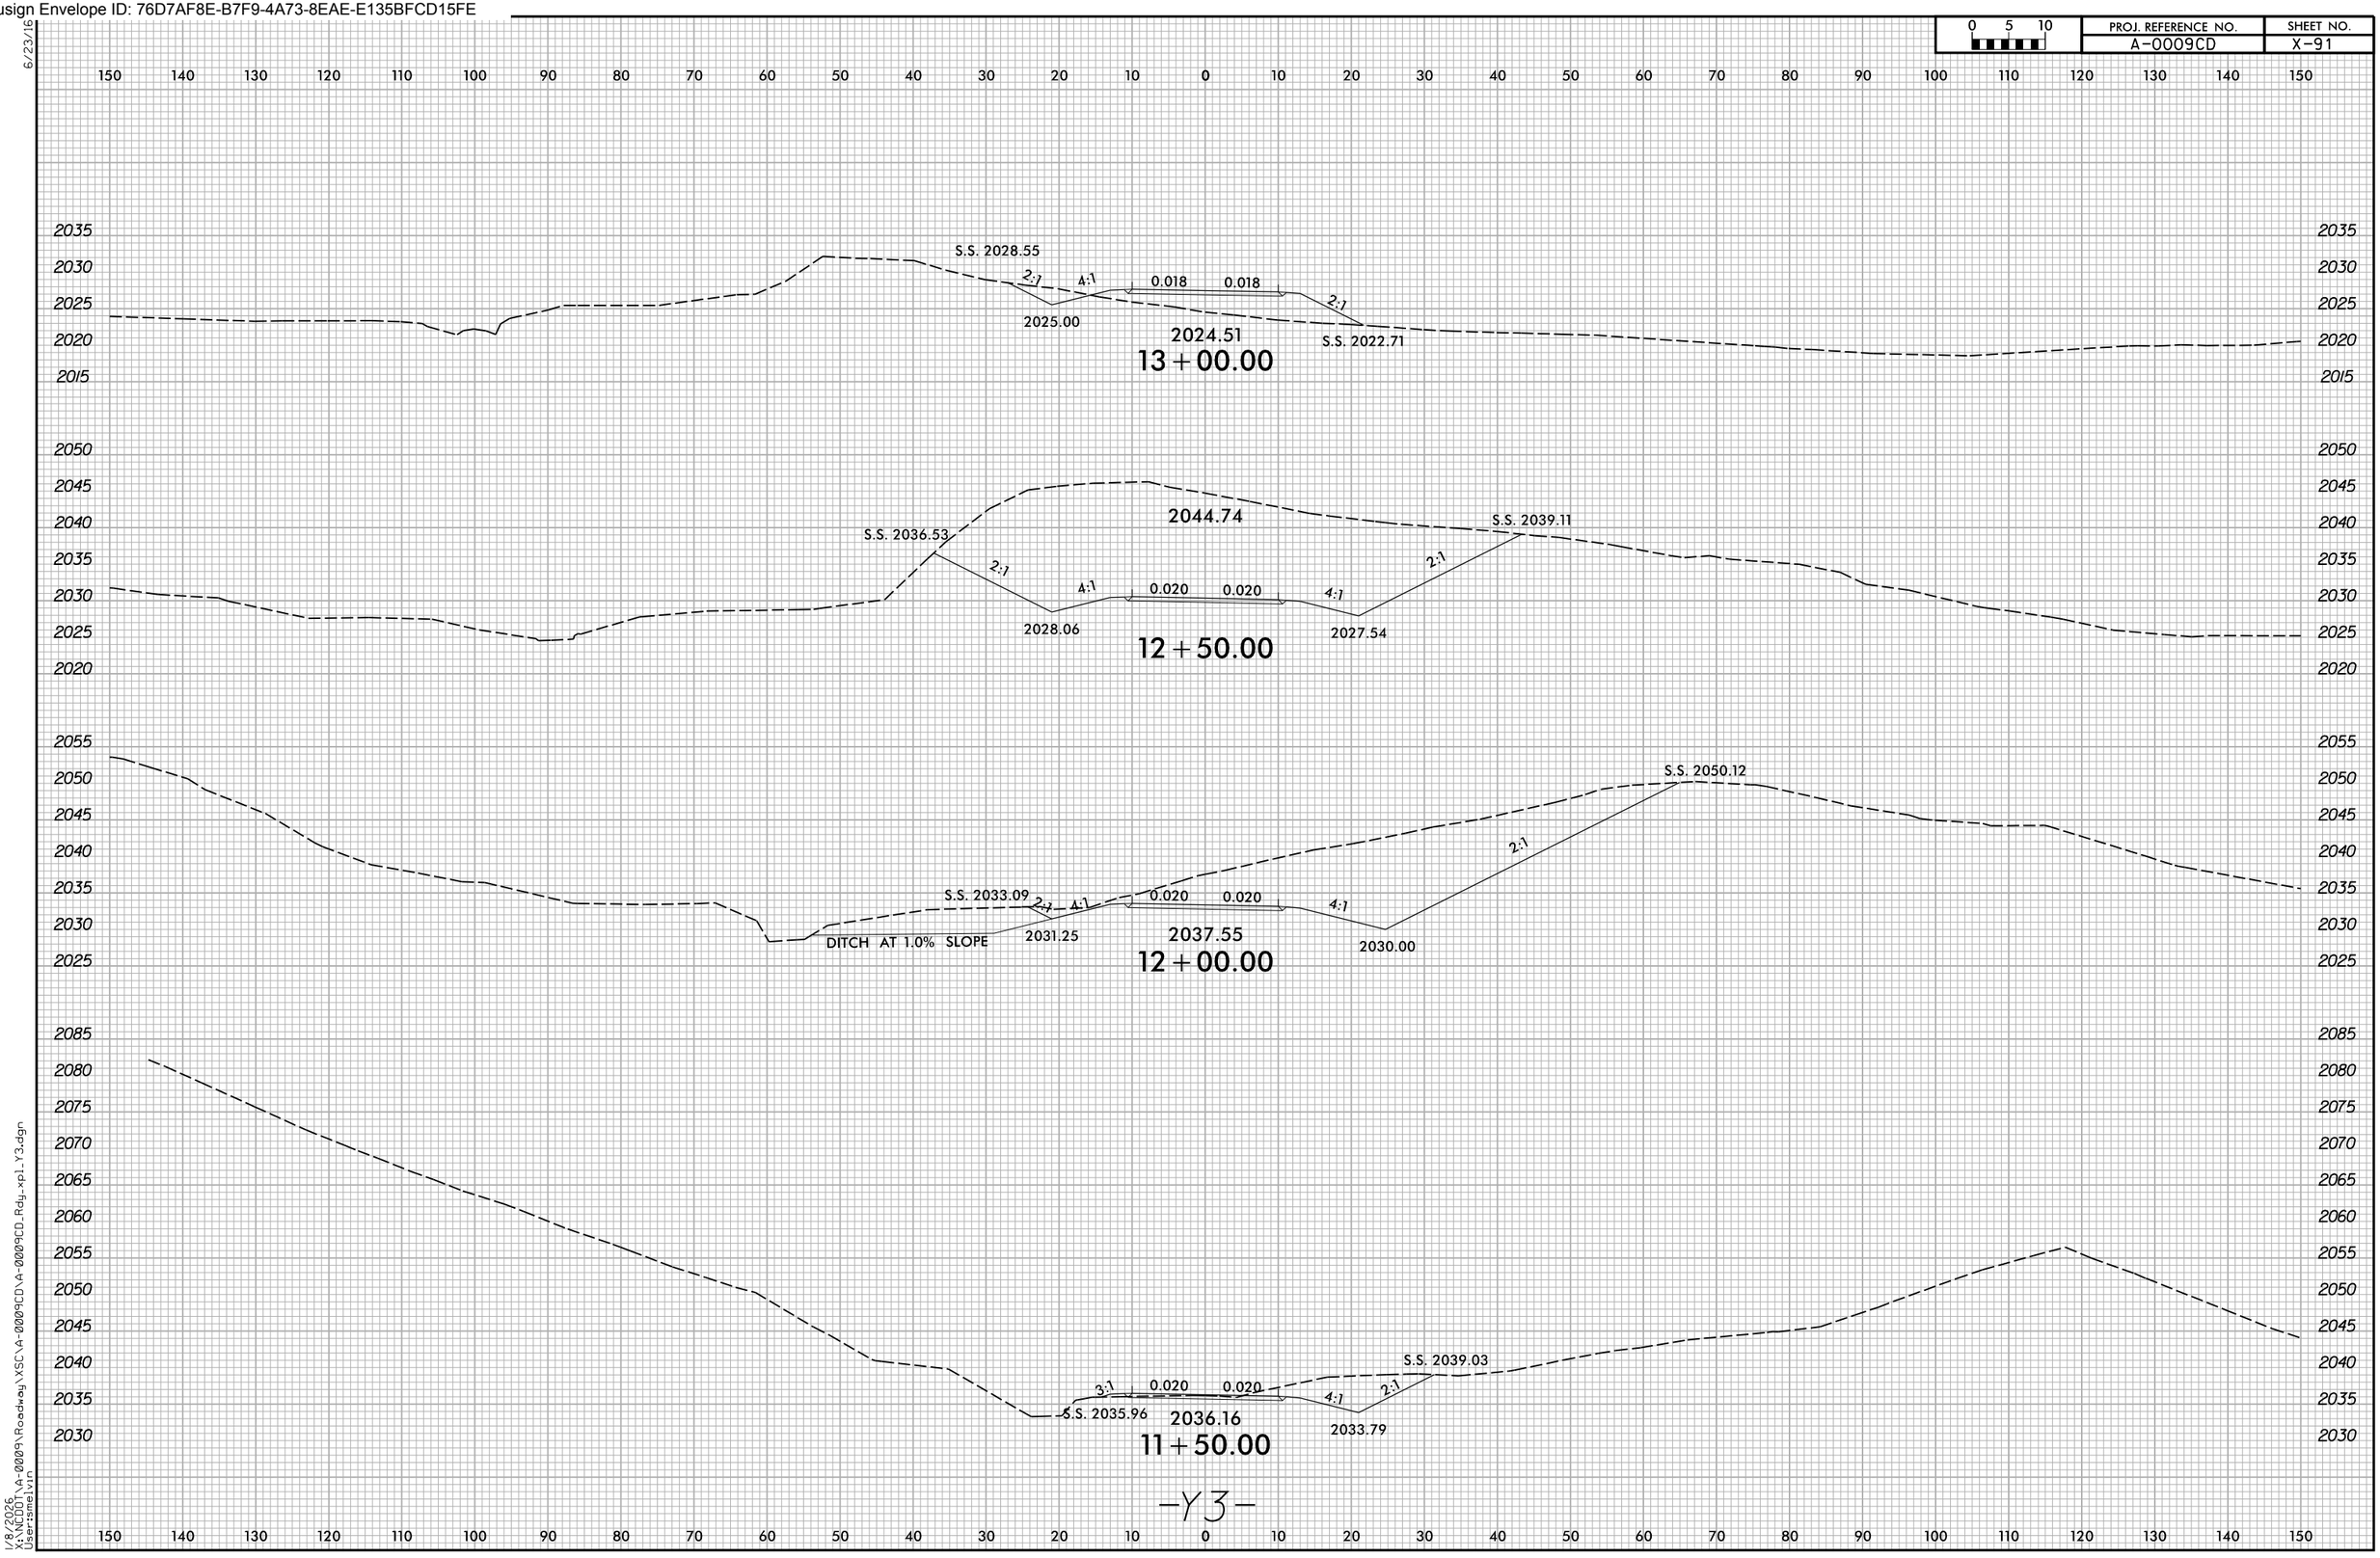

1/8/2026
X:\NCDOT\A-0009\Roadway\XSC\A-0009CD\A-0009CD_Rdy_xpl_Y3.dgn
User:smelvin

Docusign Envelope ID: 76D7AF8E-B7F9-4A73-8EAE-E135BFCD15FE

6/23/16

0 5 10	PROJ. REFERENCE NO.	SHEET NO.
	A-0009CD	X-92

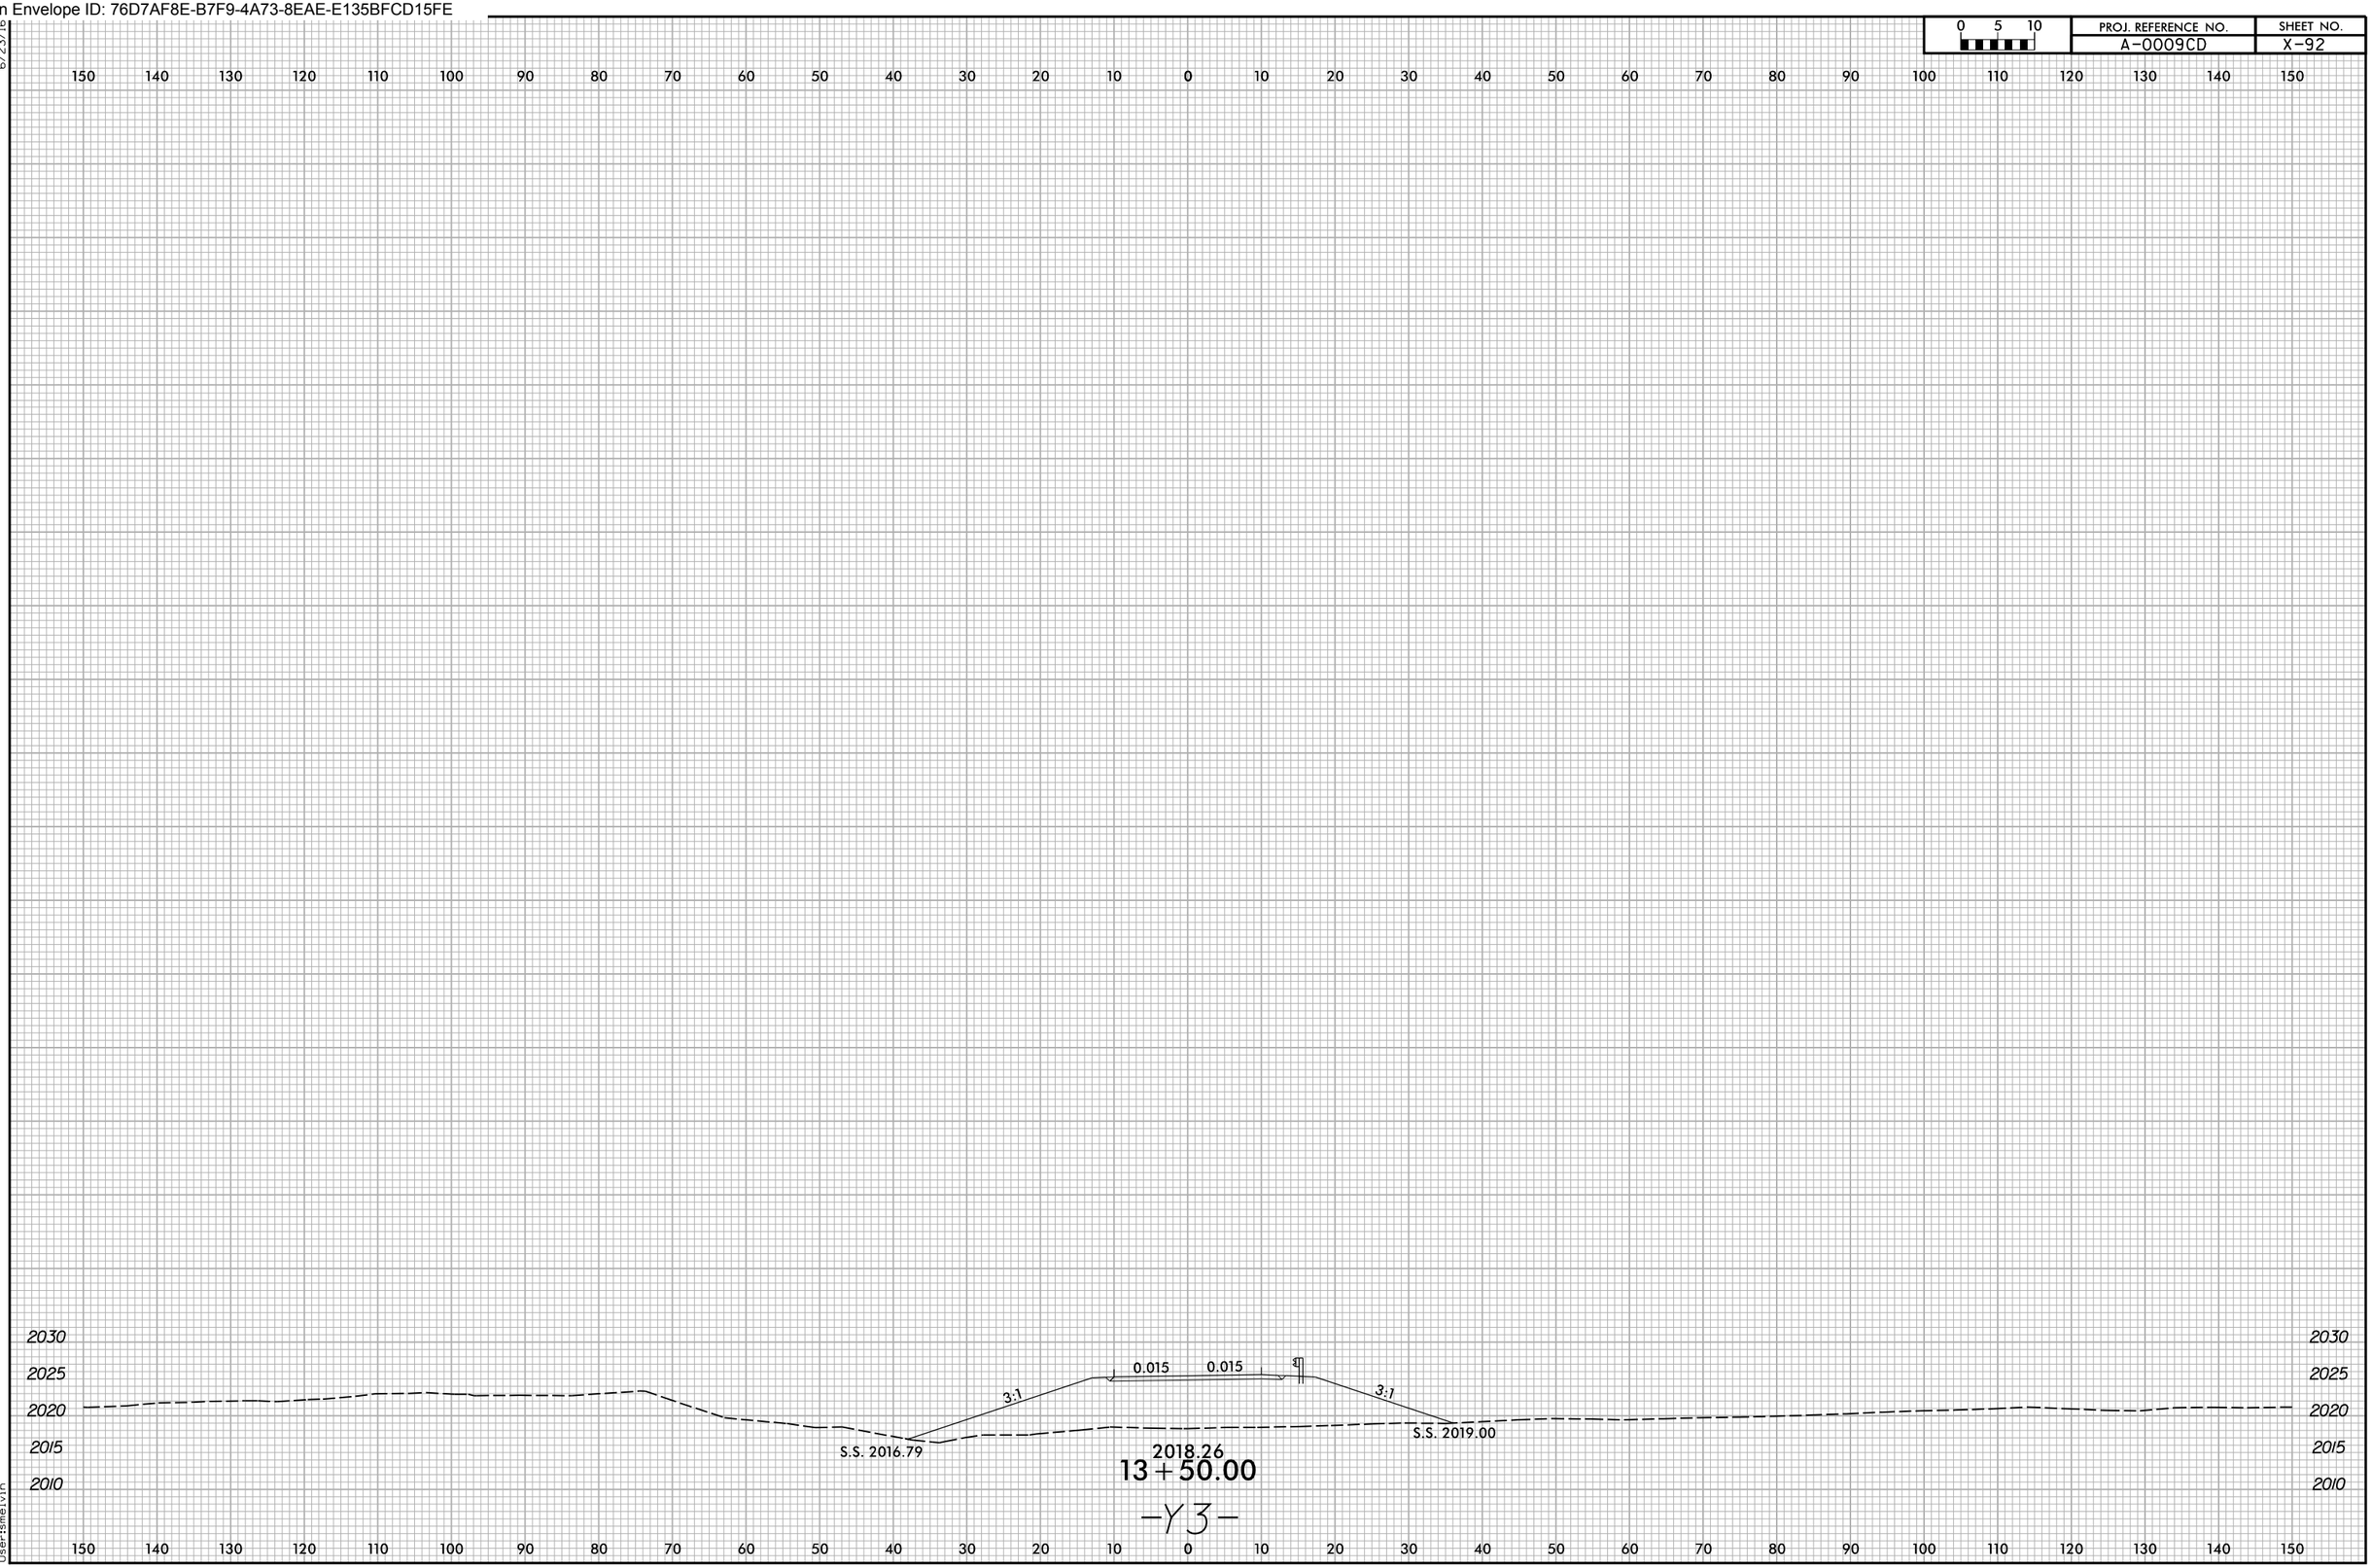

1/8/2026
X:\NCDOT\A-0009\Roadway\XSC\A-0009CD\A-0009CD_Rdy_xpl_Y3.dgn
User:smelvin