CLEARING & GRUBBING
EROSION CONTROL FOR
CONSTRUCTION SHEET 8

NOTE: UTILIZE COIR FIBER MATTING ADJACENT TO WETLANDS/JURISDICTIONAL AREAS, AND AS DIRECTED BY THE ENGINEER.

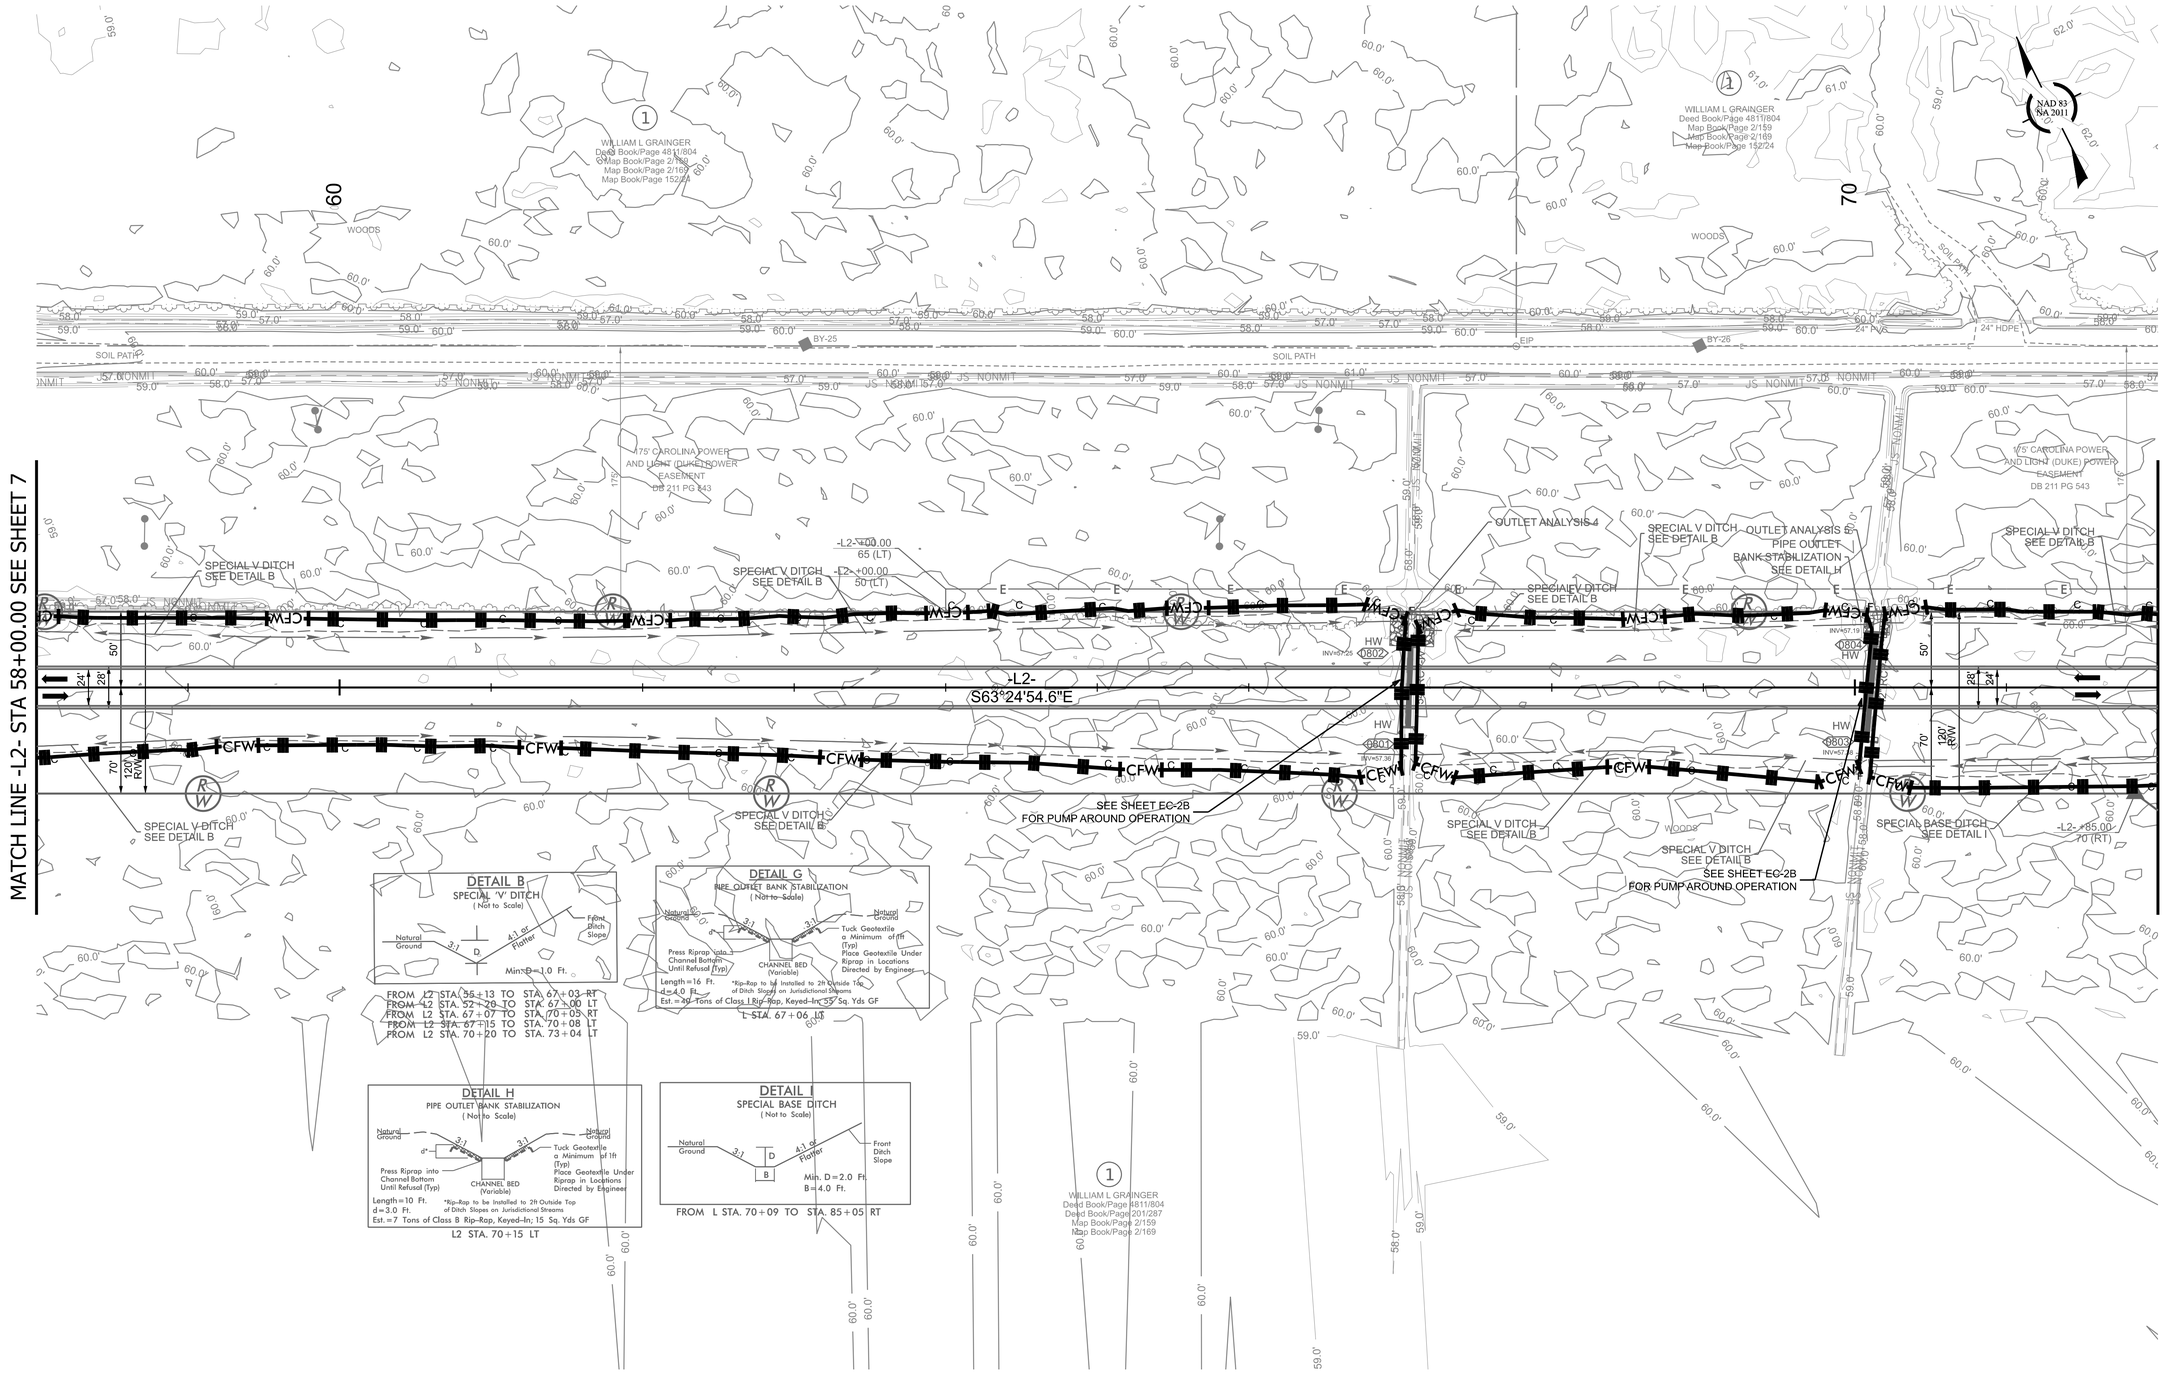

HE-0016
EC 08|CONSTR.008

NORTH CAROLINA
DEPARTMENT OF TRANSPORTATION
BRUNSWICK COUNTY

ROADWAY DESIGN UNIT

ROADWAY DESIGN ENGINEER

HYDRAULICS ENGINEER

PREPARED BY

WE Design your Tomorrow ...

1223 Jones Franklin Road
Raleigh, NC 27606
(919) 851-8077

NC License F-0377

FOR -L- PROFILE, SEE SHEET NO. 013-014