11/14/23

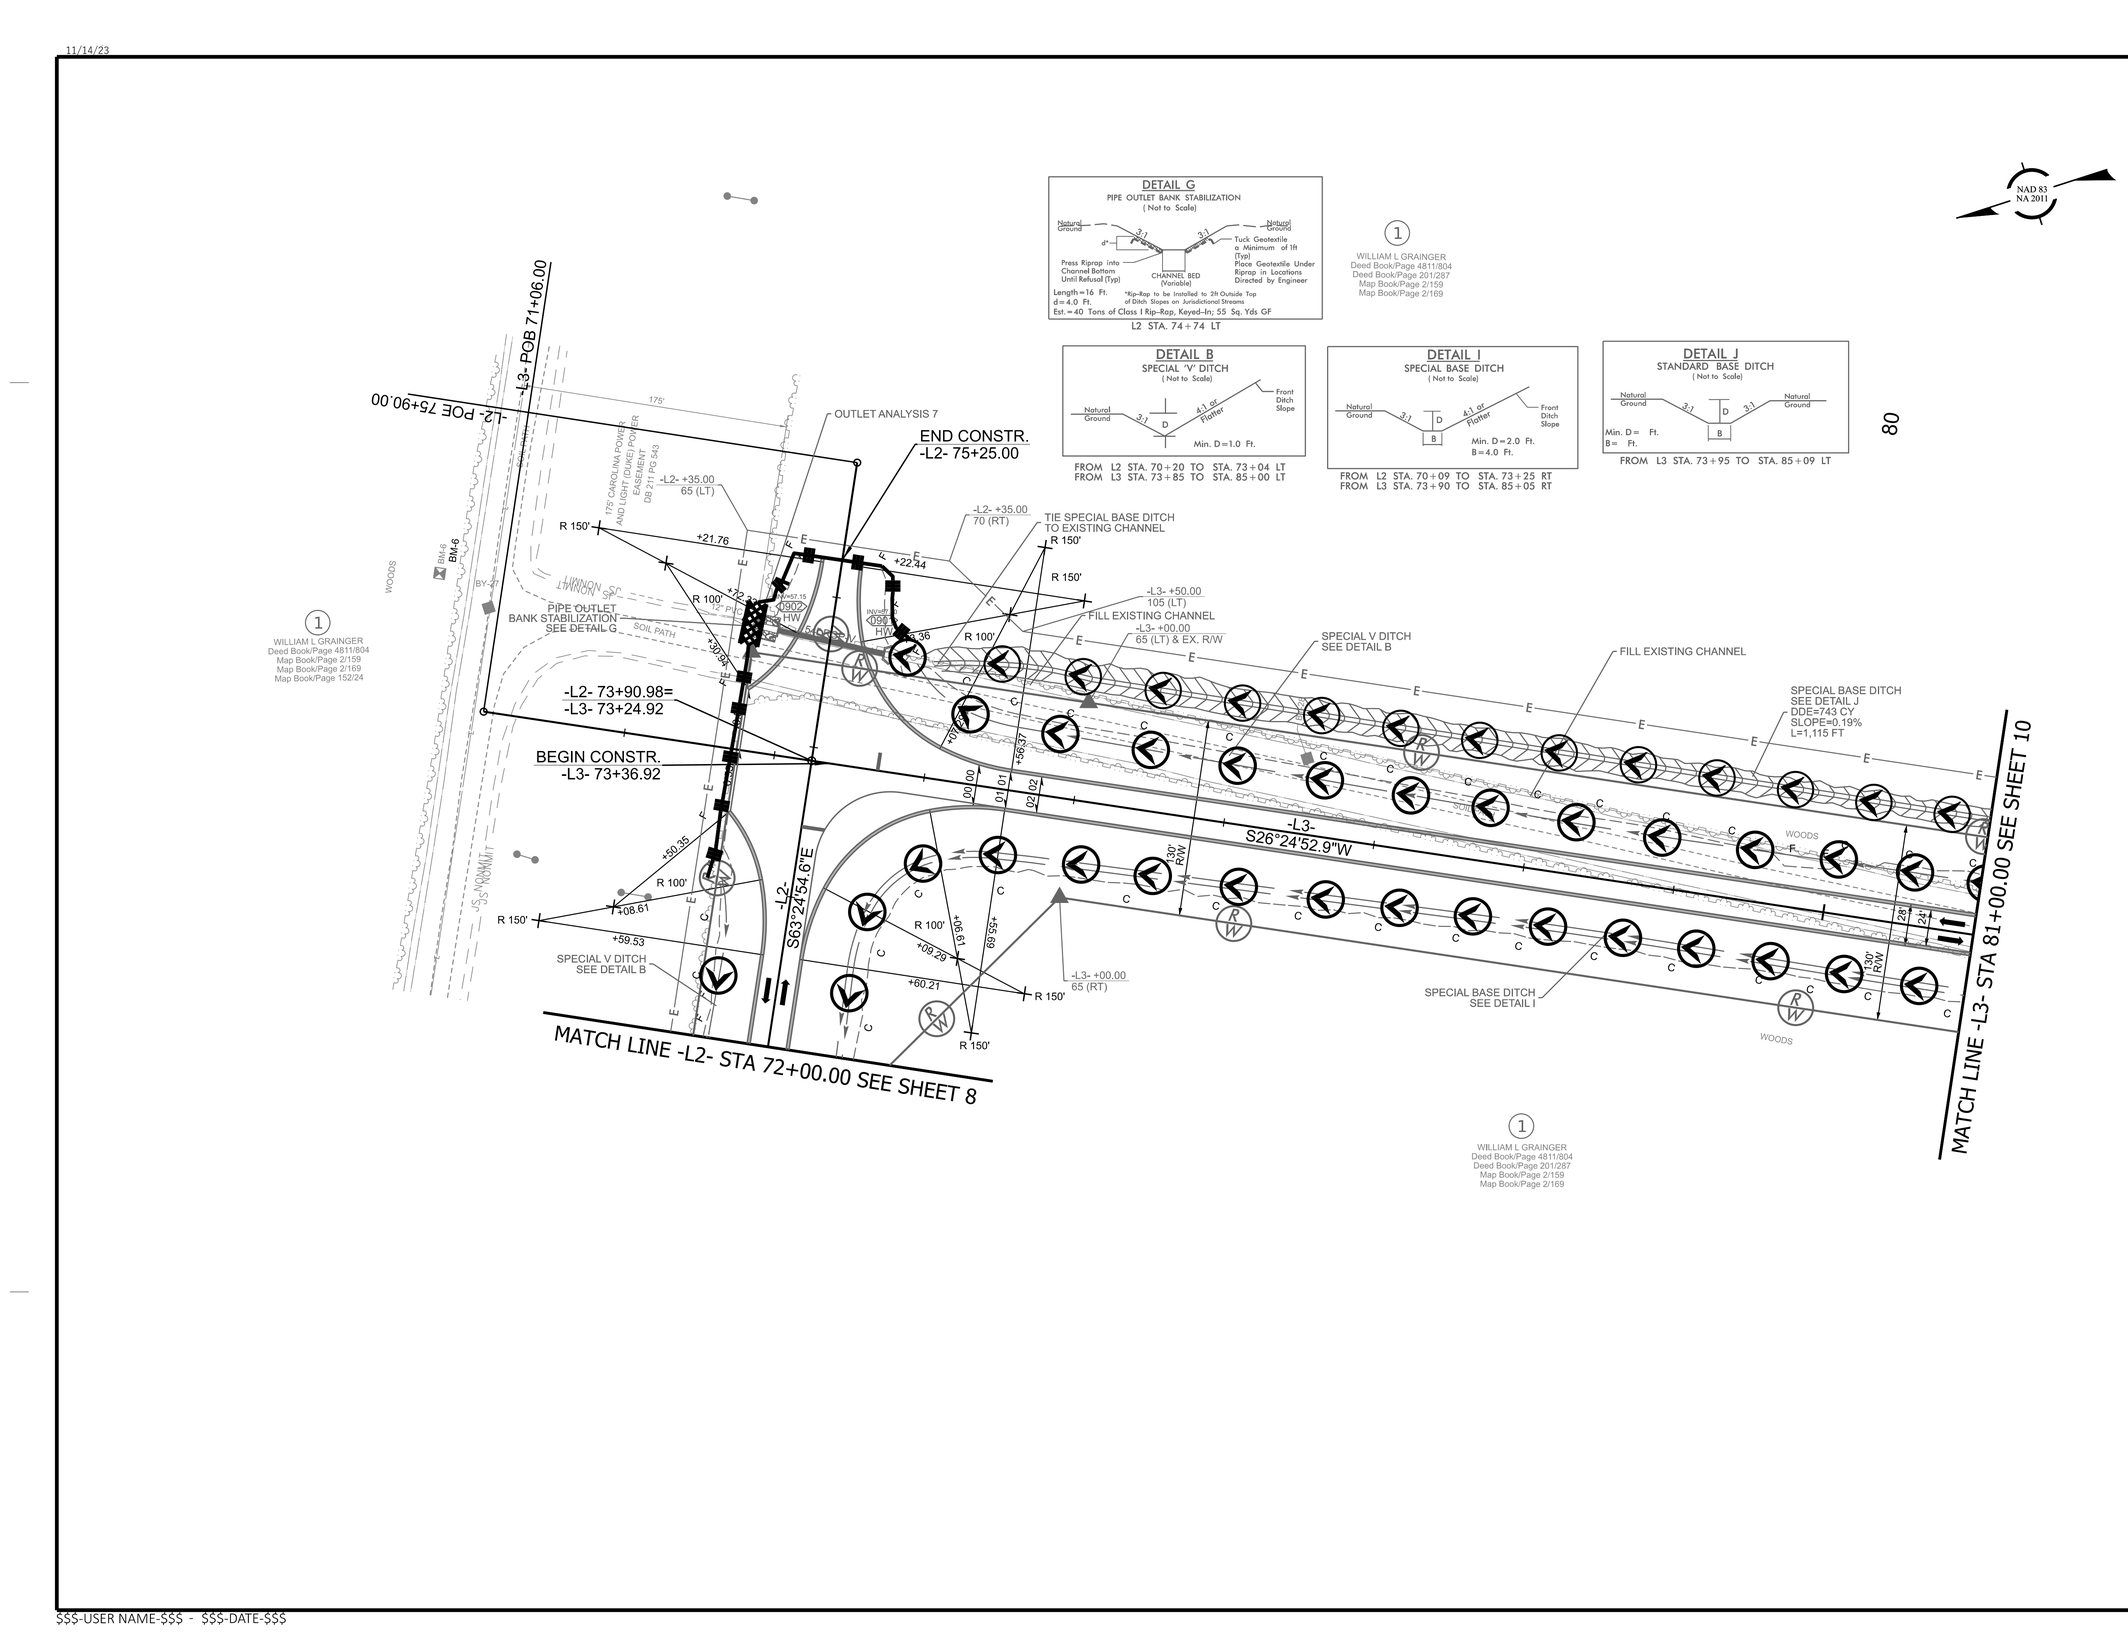

HE-0016

EC 17 | CONSTR.009

NORTH CAROLINA
DEPARTMENT OF TRANSPORTATION
BRUNSWICK COUNTY

ROADWAY DESIGN UNIT

ROADWAY DESIGN ENGINEER

HYDRAULICS ENGINEER

PREPARED BY

WE Design your Tomorrow ...

1223 Jones Franklin Road
Raleigh, NC 27606
(919) 851-8077

NC License F-0377

FOR -L- PROFILE, SEE SHEET NO. 014