Docusign Envelope ID: 786267AD-4E39-4FD5-BBBF-5E4E2153694A

PROJECT REFERENCE NO.	SHEET NO.
U-5743	2A-2
R/W SHEET NO.	

ROADWAY DESIGN ENGINEER — SEAL 21102 — 02-Apr-2026 — MOTT MACDONALD I & E, LLC LICENSE NO. F-0669

PAVEMENT DESIGN ENGINEER — SEAL 044590 — 02-Apr-2026

DOCUMENT NOT CONSIDERED FINAL UNLESS ALL SIGNATURES COMPLETED

Prepared in the Office of: MOTT MACDONALD, 930 Main Campus Drive, Suite 200, Raleigh, NC 27606, www.mottmac.com

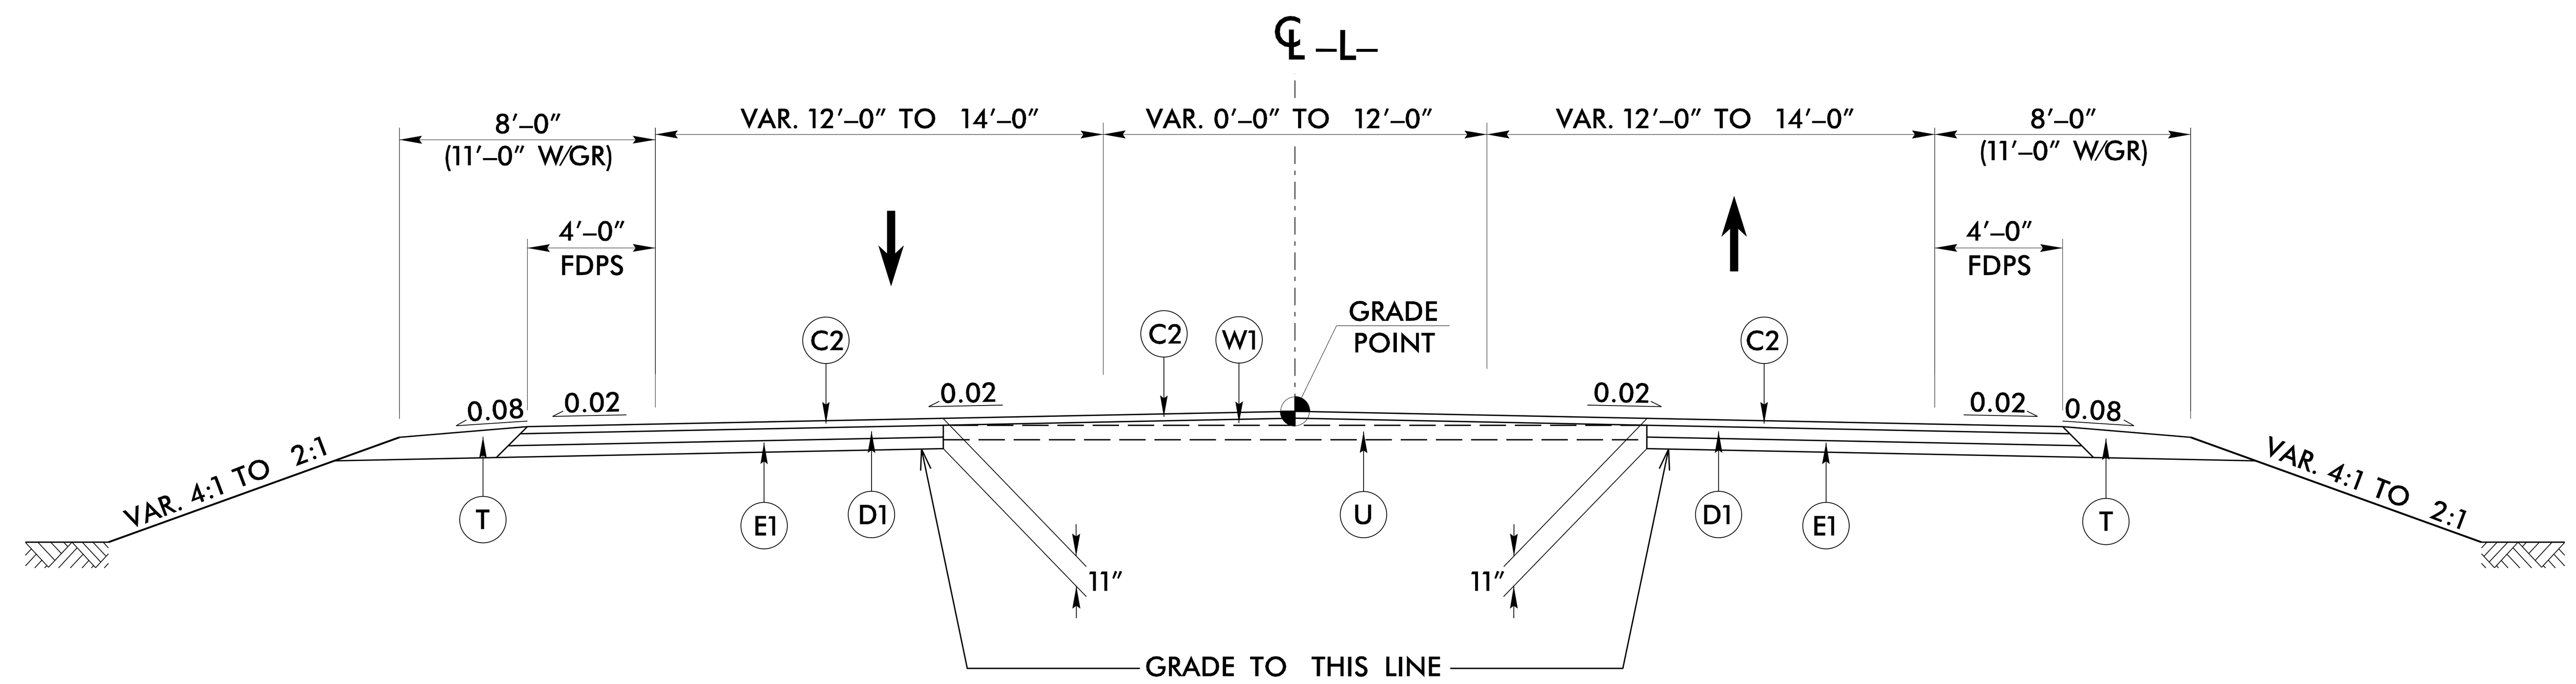

TYPICAL SECTION NO. 1

TRANSITION FROM EXISTING TO TYPICAL SECTION NO. 1
-L- STA 15+00.00 TO 15+50.00

USE TYPICAL SECTION NO. 1:
-L- STA 15+50.00 TO 17+70.00

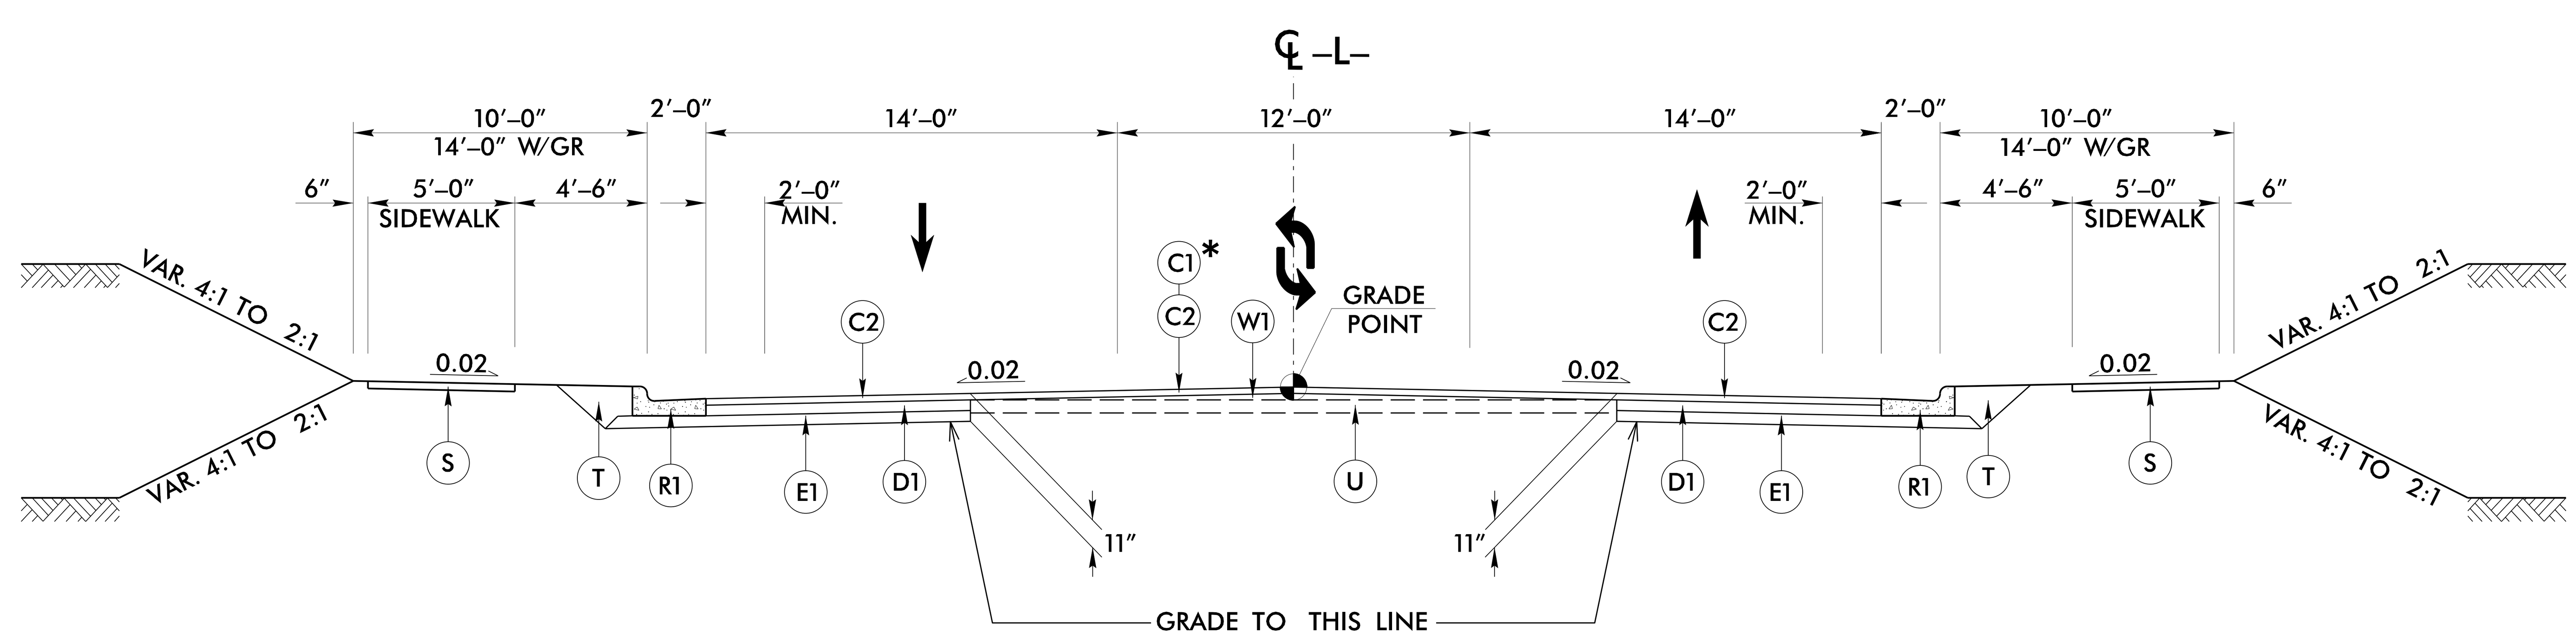

TYPICAL SECTION NO. 2

USE TYPICAL SECTION NO. 2:
-L- STA 17+70.00 TO 22+75.00
*-L- STA 22+75.00 TO 48+50.00
-L- STA 48+50.00 TO 50+00.00

PAVEMENT SCHEDULE	
C1	1.5" S9.5B
C2	3" S9.5B
D1	4" I19.0C
E1	4" B25.0C
R1	2'-6" C & G
S	5' SIDEWALK
T	EARTH MATERIAL
U	EXIST. PAVEMENT
W1	WEDGING

NOTE: PAVEMENT EDGE SLOPES ARE 1:1 UNLESS SHOWN OTHERWISE.