Docusign Envelope ID: 6FD60562-2573-4AF6-8647-6C1A0EB0302B

PROJECT REFERENCE NO.	SHEET NO.
U-5743	10

ROADWAY DESIGN ENGINEER
NORTH CAROLINA PROFESSIONAL SEAL 21102 ENGINEER JAMES TIMOTHY JORDAN
Signed by: DocuSigned by: 02-Apr-2026
MOTT MACDONALD I & E, LLC LICENSE NO. F-0669

HYDRAULICS ENGINEER
NORTH CAROLINA PROFESSIONAL SEAL 31986 ENGINEER JAMES R. RICE
Signed by: DocuSigned by: 02-Apr-2026
HDR ENGINEERING LICENSE NO. F-0116

DOCUMENT NOT CONSIDERED FINAL UNLESS ALL SIGNATURES COMPLETED

Prepared in the Office of:
MOTT MACDONALD 930 Main Campus Drive, Suite 200 Raleigh, NC 27606 www.mottmac.com

HDR Engineering, Inc. of the Carolinas 555 Fayetteville St, Suite 900 Raleigh, N.C. 27601 N.C.B.E.L.S. License Number: F-0116

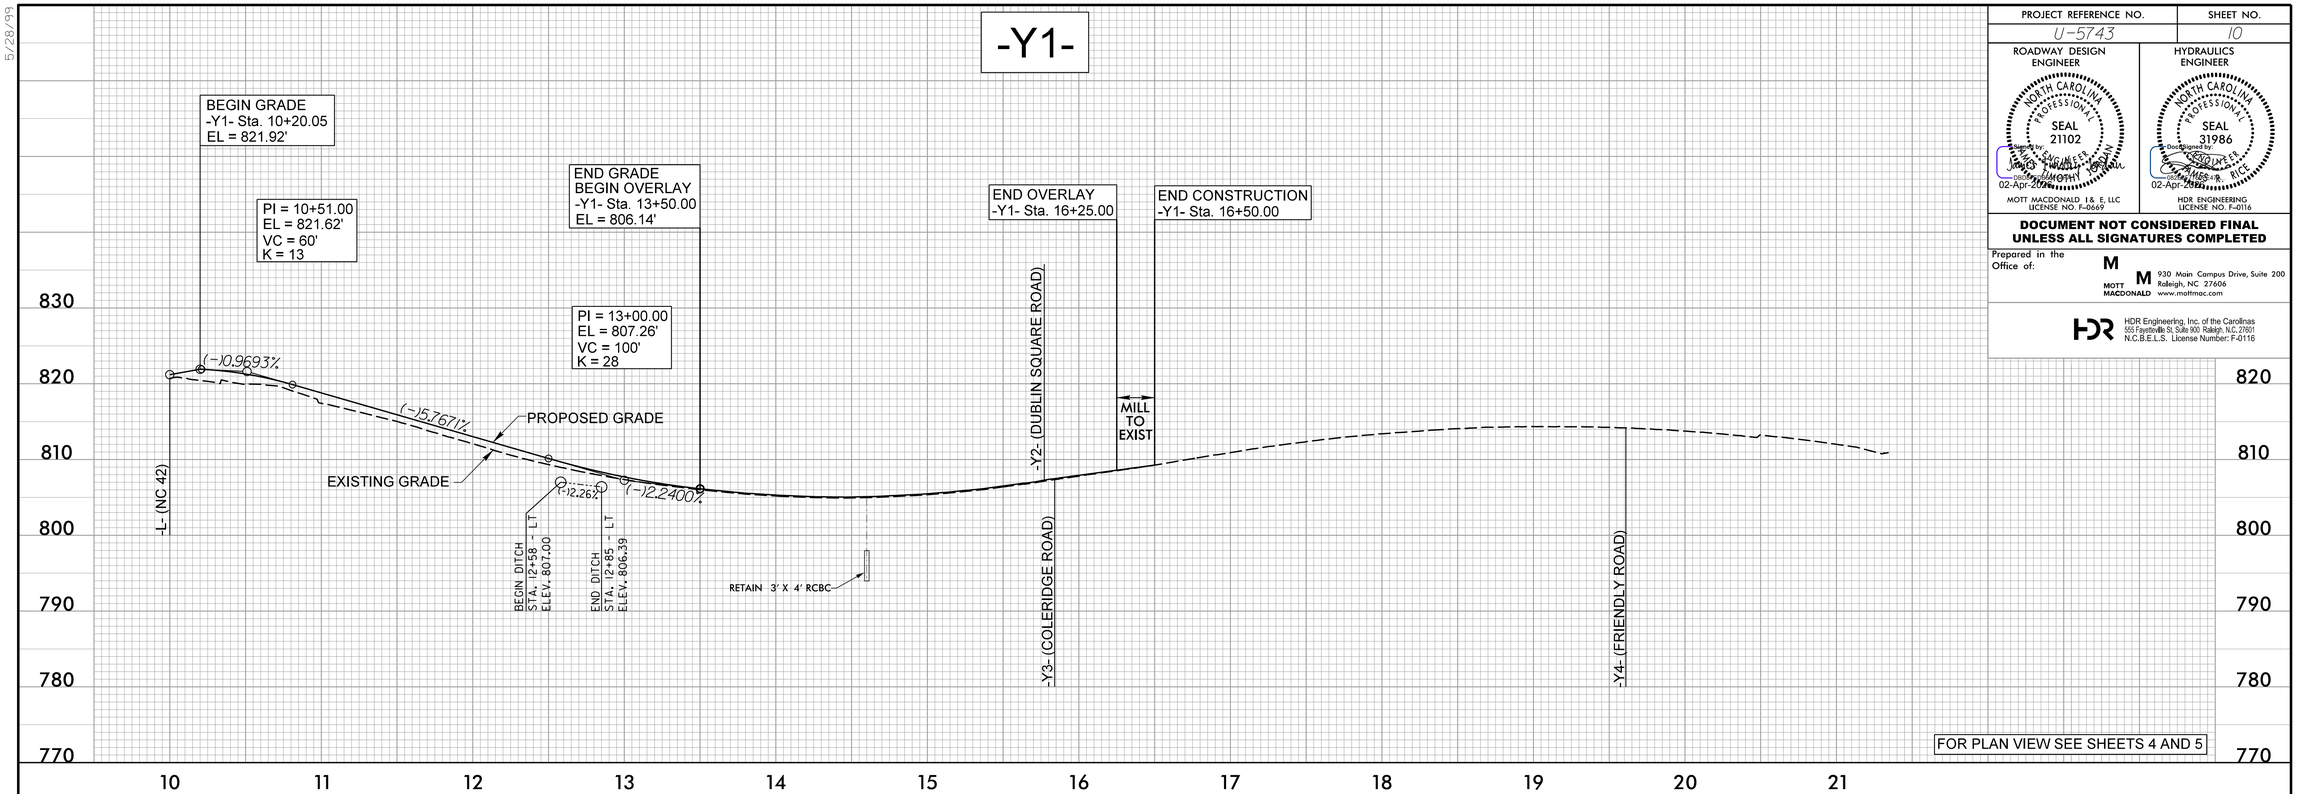

FOR PLAN VIEW SEE SHEETS 4 AND 5

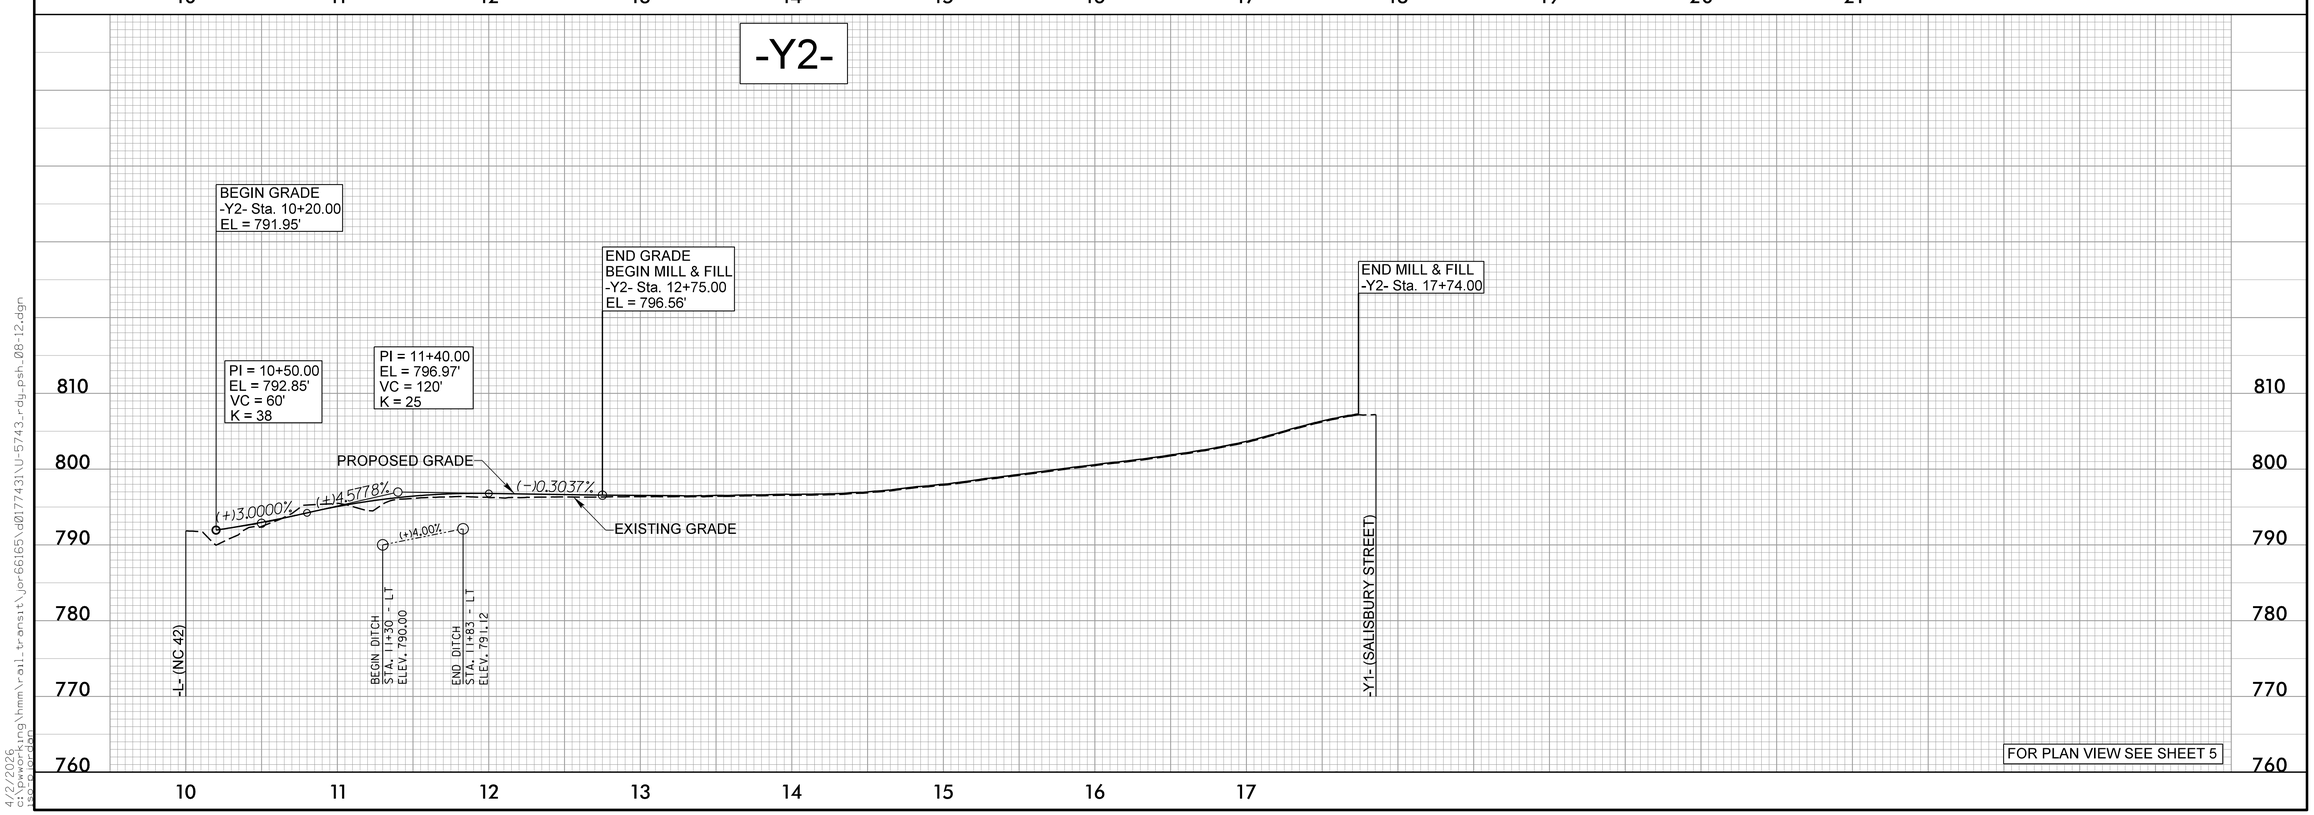

FOR PLAN VIEW SEE SHEET 5

5/28/99

4/2/2026
c:\pwworking\hmm\rail_transit\jor66165\d0177431\U-5743_rdy_psh_08-12.dgn
jsp-pjordan