PROJECT REFERENCE NO.	SHEET NO.
U-5743	EC-11/CONST.7

Prepared in the Office of:

MOTT MACDONALD
930 Main Campus Drive, Suite 200
Raleigh, NC 27606
www.mottmac.com

HDR Engineering, Inc. of the Carolinas
555 Fayetteville St, Suite 900 Raleigh, N.C. 27601
N.C.B.E.L.S. License Number: F-0116

FOR -L- PROFILE SEE SHEET 9

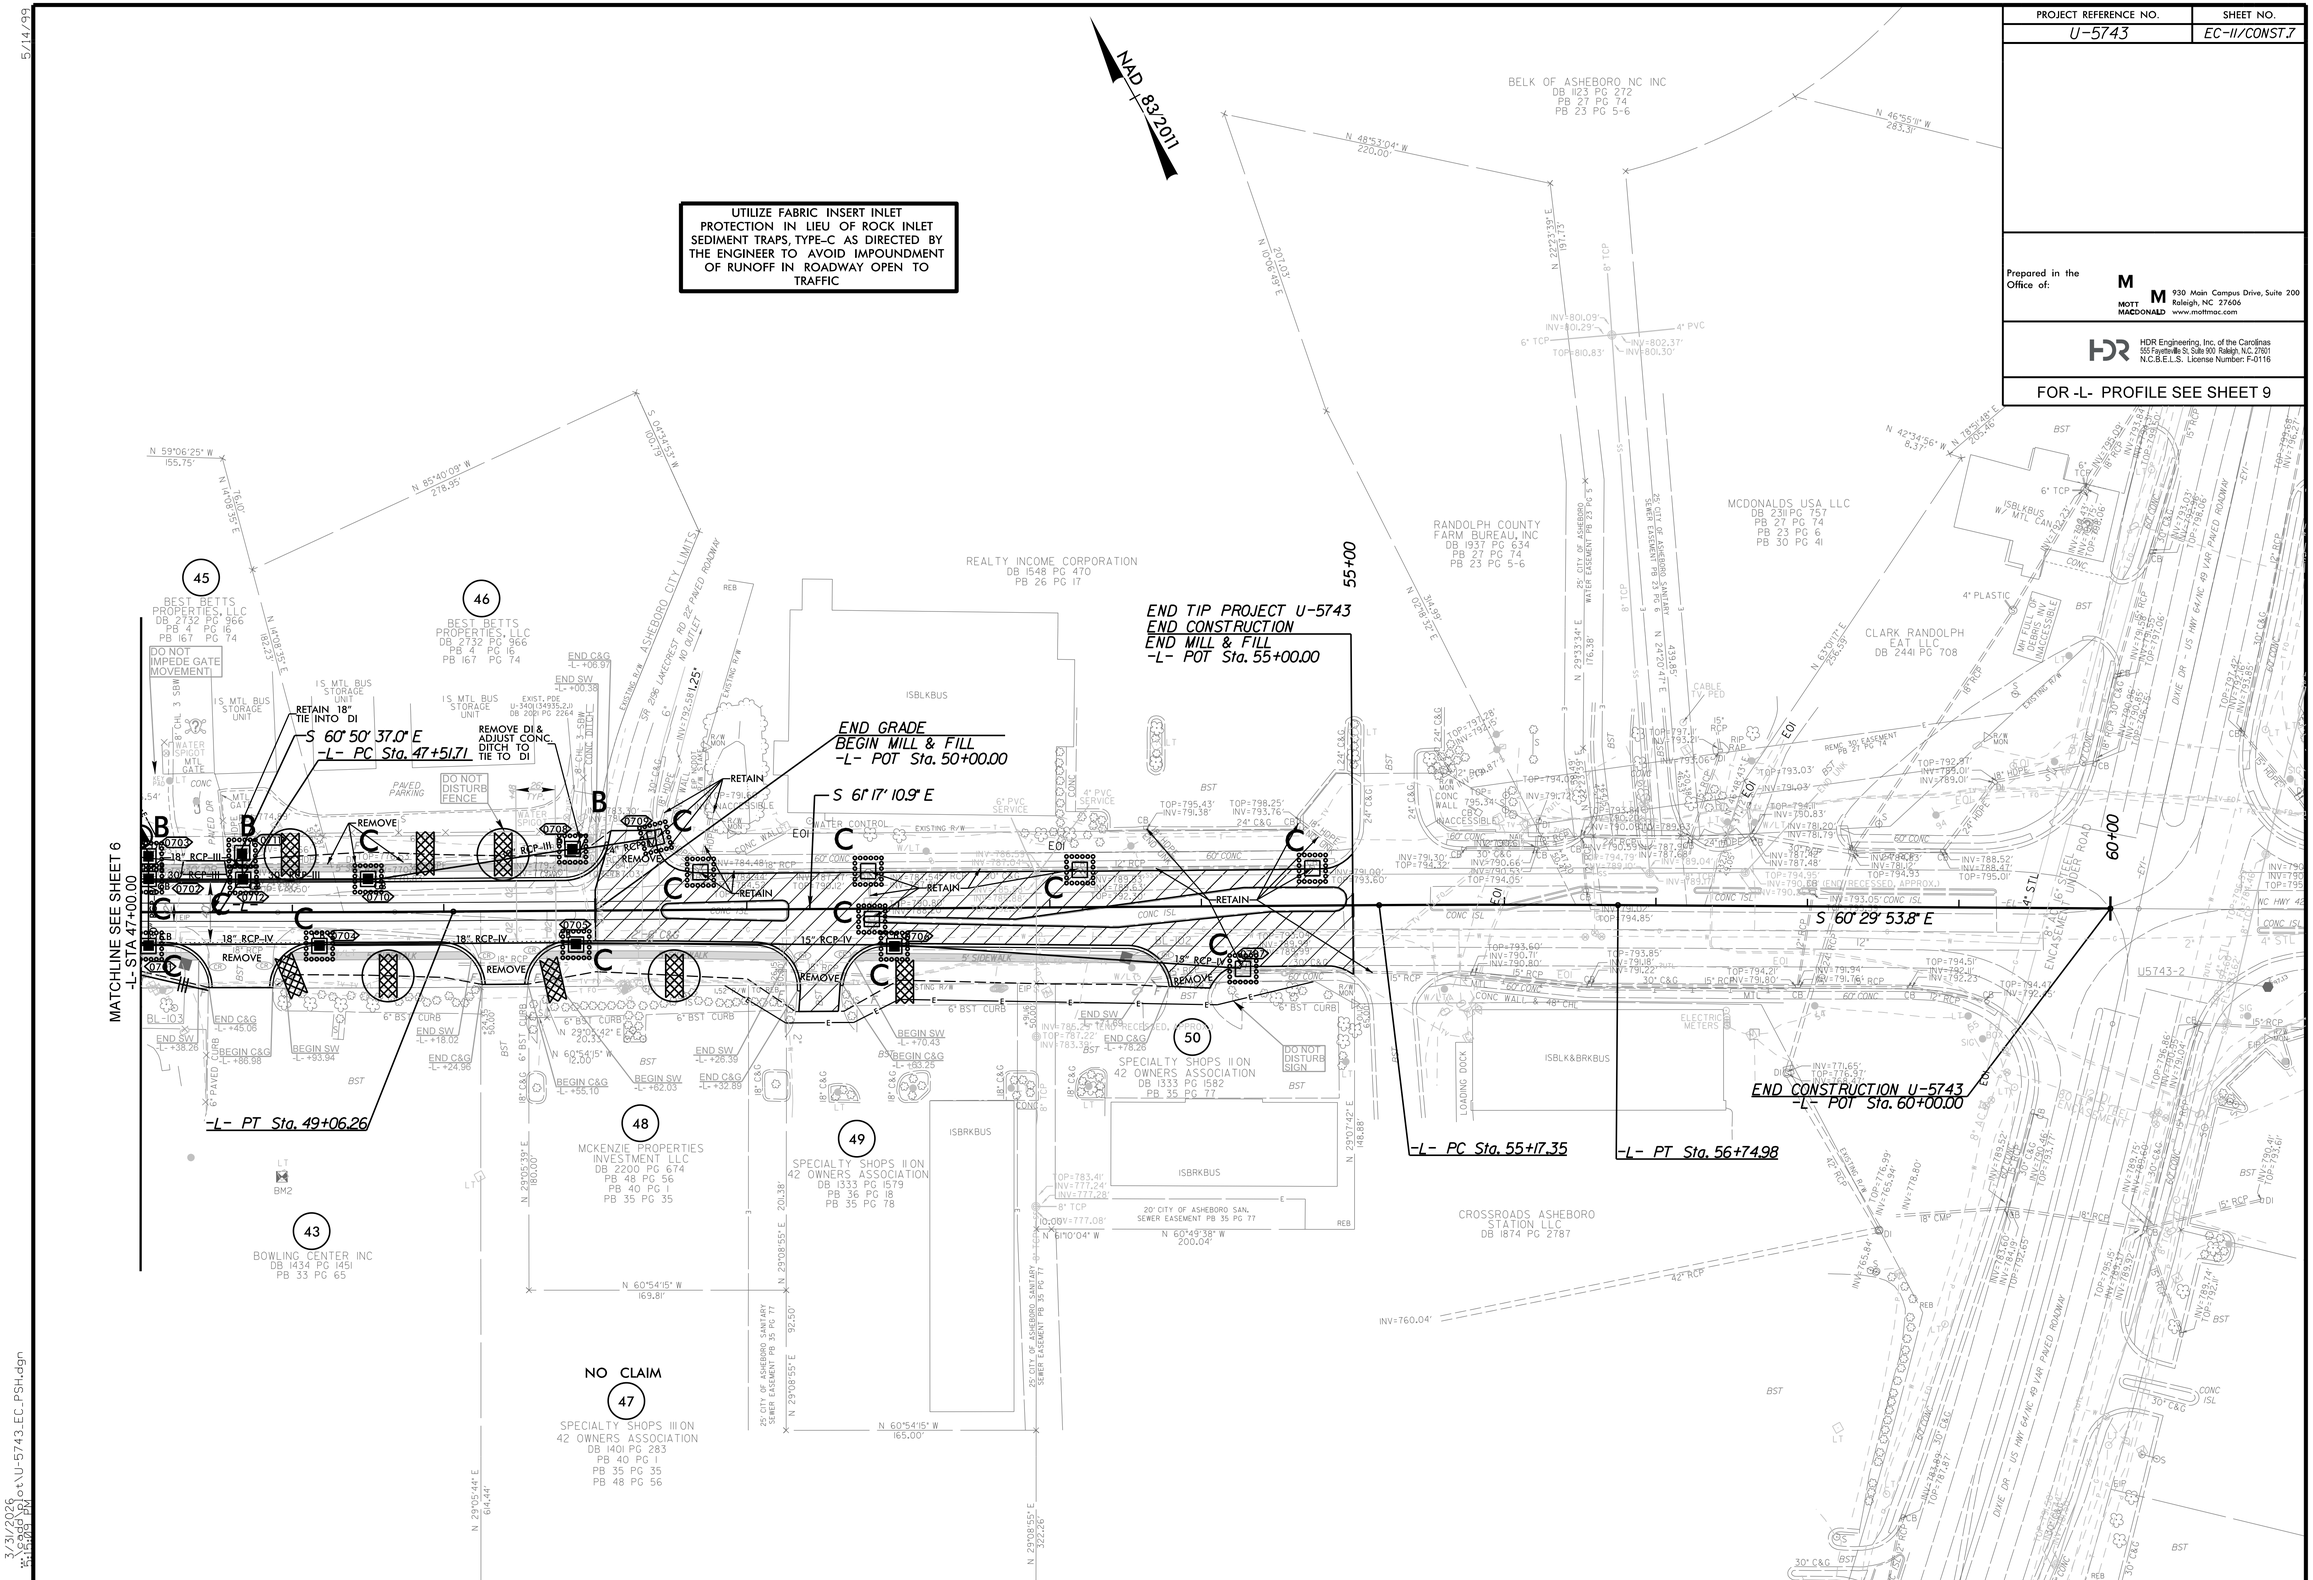

5/14/99

3/31/2026