CONTRACT:

TIP PROJECT: U–5743

STATE OF NORTH CAROLINA
DIVISION OF HIGHWAYS

RANDOLPH COUNTY

Project No.	Sheet No.
U–5743	Sig. 1.0

MOTT MACDONALD

MOTT MACDONALD I & E, LLC
930 Main Campus Drive
Suite 200
RALEIGH, NC 27606
License No. F–0669

LOCATION: NC 42 FROM SR 2237 (EAST SALISBURY STREET) TO NORTH OF US 64 BUS /NC 49 (DIXIE DRIVE) IN ASHEBORO

TYPE OF WORK: TRAFFIC SIGNALS AND SIGNAL COMMUNICATION

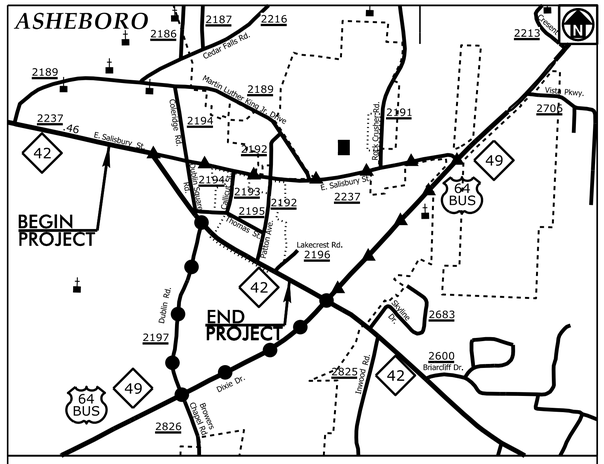

VICINITY MAP (NOT TO SCALE)

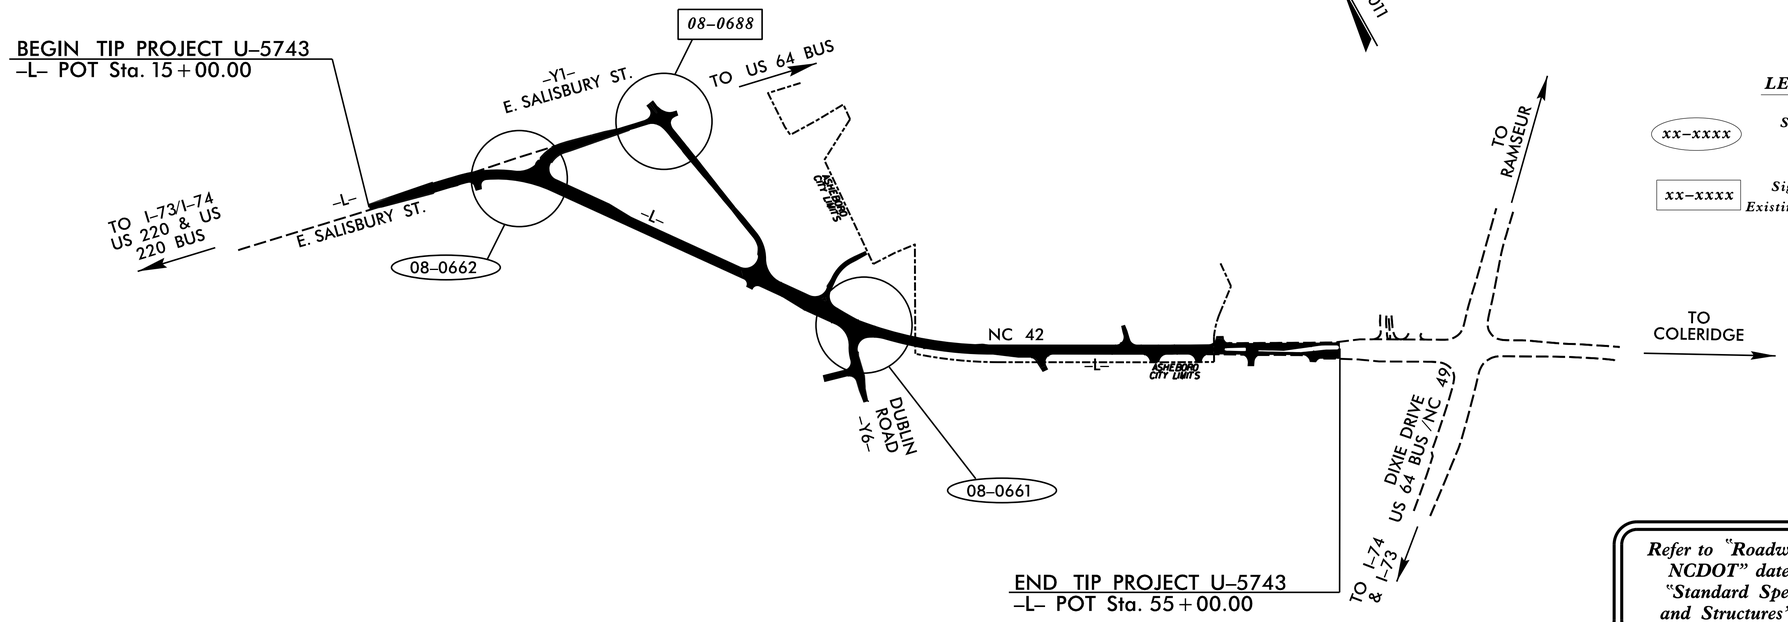

LEGEND

xx–xxxx	*Siganl to be Installed or Upgraded*
xx–xxxx	*Signal Inventory Number: Existing Flasher To Be Removed*

Refer to "Roadway Standard Drawings NCDOT" dated January 2024 and "Standard Specifications for Roads and Structures" dated January 2024.

Index of Plans

Sheet #	Reference #	Location/Description
Sig. 1.0	--------	Title Sheet
Sig. 2.0–4.2	08–0662	NC 42 (E. Salisbury St) at SR 2237 (E. Salisbury St)
Sig. 5.0–5.2	08–0661	NC 42 at SR 2197 (Dublin Rd)
M1A–M9	---------	Standard Metal Pole Sheets
SCP 1 – 7	NA	Signal Communications Plans

TRANSPORTATION SYSTEMS MANAGEMENT & OPERATIONS UNIT
Contacts:

Rob Ziemba, PE – Central Region Signals Engineer
Keith Mims, PE – Signal Equipment Design Engineer
Ryan W. Hough, PE – State ITS Engineer

Prepared for the Office of:
DIVISION OF HIGHWAYS
TRANSPORTATION MOBILITY AND SAFETY DIVISION

Transportation Mobility and Safety Division · State of North Carolina · Department of Transportation
TSMO UNIT

750 N. Greenfield Parkway, Garner, NC 27529