PROJECT REFERENCE NO.	SHEET NO.
I-5716	RW02C-1
Location and Surveys	

SURVEY CONTROL SHEET

W/ EXISTING CENTERLINE ALIGNMENTS PRIOR TO CONSTRUCTION

BL

POINT	DESC.	NORTH	EAST	ELEVATION
9	BL-9	722637.1980	1309565.6170	1060.04
10	BL-10	722821.7890	1310193.7870	1075.25
5	15716-5	722949.8340	1310971.5960	1091.37
6	15716-6	722961.9360	1311771.8850	1092.44
11	BL-11	722854.6450	1312428.3530	1084.08
12	BL-12	722647.3540	1313292.2120	1061.89
13	BL-13	722347.1940	1314137.4730	1040.09
14	BL-14	721988.8620	1315135.0160	1015.12
15	BL-15	721619.2420	1316171.7910	989.19
7	15716-7	721415.3830	1316786.3060	971.59
8	15716-8	721020.7920	1317869.0070	955.06

BY1

POINT	DESC.	NORTH	EAST	ELEVATION
16	BY1-16	723966.4410	1313207.4990	1127.52
17	BY1-17	723464.2260	1313288.2150	1109.40
18	BY1-18	723075.6320	1313328.2020	1096.72
EOBL12	BL-12	722647.3540	1313292.2120	1061.89
19	BY1-19	722336.8490	1313456.7920	1079.70
2	15716-2	721617.2330	1313659.2410	1082.76
1	15716-1	720856.9690	1313979.0200	1081.44

EY

POINT	N	E	BEARING	DIST	DELTA	D	L	T	R
POT	723656.211	1313267.656							
LINE			S 17°47'40.5" E	99.74					
PC	723561.242	1313298.137							
CURVE			S 13°26'18.9" E	248.67	08°42'43.0"(RT)	03°30'00.0"	248.91	124.70	1637.02
PT	723313.377	1313355.929							
LINE			S 09°04'57.4" E	309.30					
POT	723013.958	1313404.755							
LINE			S 02°52'49.0" E	59.44					
POT	722954.592	1313407.741							
LINE			S 09°10'04.9" E	731.28					
PC	722232.657	1313524.256							
CURVE			S 13°40'11.5" E	282.57	09°00'13.2"(LT)	03°10'59.2"	282.86	141.72	1800.00
PT	721958.094	1313591.035							
LINE			S 18°10'18.1" E	16.21					
POT	721942.695	1313596.089							

EY1

POINT	N	E	BEARING	DIST	DELTA	D	L	T	R
PC	723242.441	1310736.455							
CURVE			S 29°26'16.6" W	257.56	14°29'25.0"(RT)	05°36'39.9"	258.24	129.81	1021.12
PT	723018.139	1310609.871							
LINE			S 36°40'59.1" W	506.23					
POT	722612.167	1310307.456							

EY2

POINT	N	E	BEARING	DIST	DELTA	D	L	T	R
POT	721744.956	1313848.126							
LINE			S 69°49'13.6" W	188.77					
PC	721679.837	1313670.942							
CURVE			S 85°55'57.2" W	128.45	32°13'27.2"(RT)	24°45'25.4"	130.16	66.85	231.43
PT	721670.726	1313542.813							

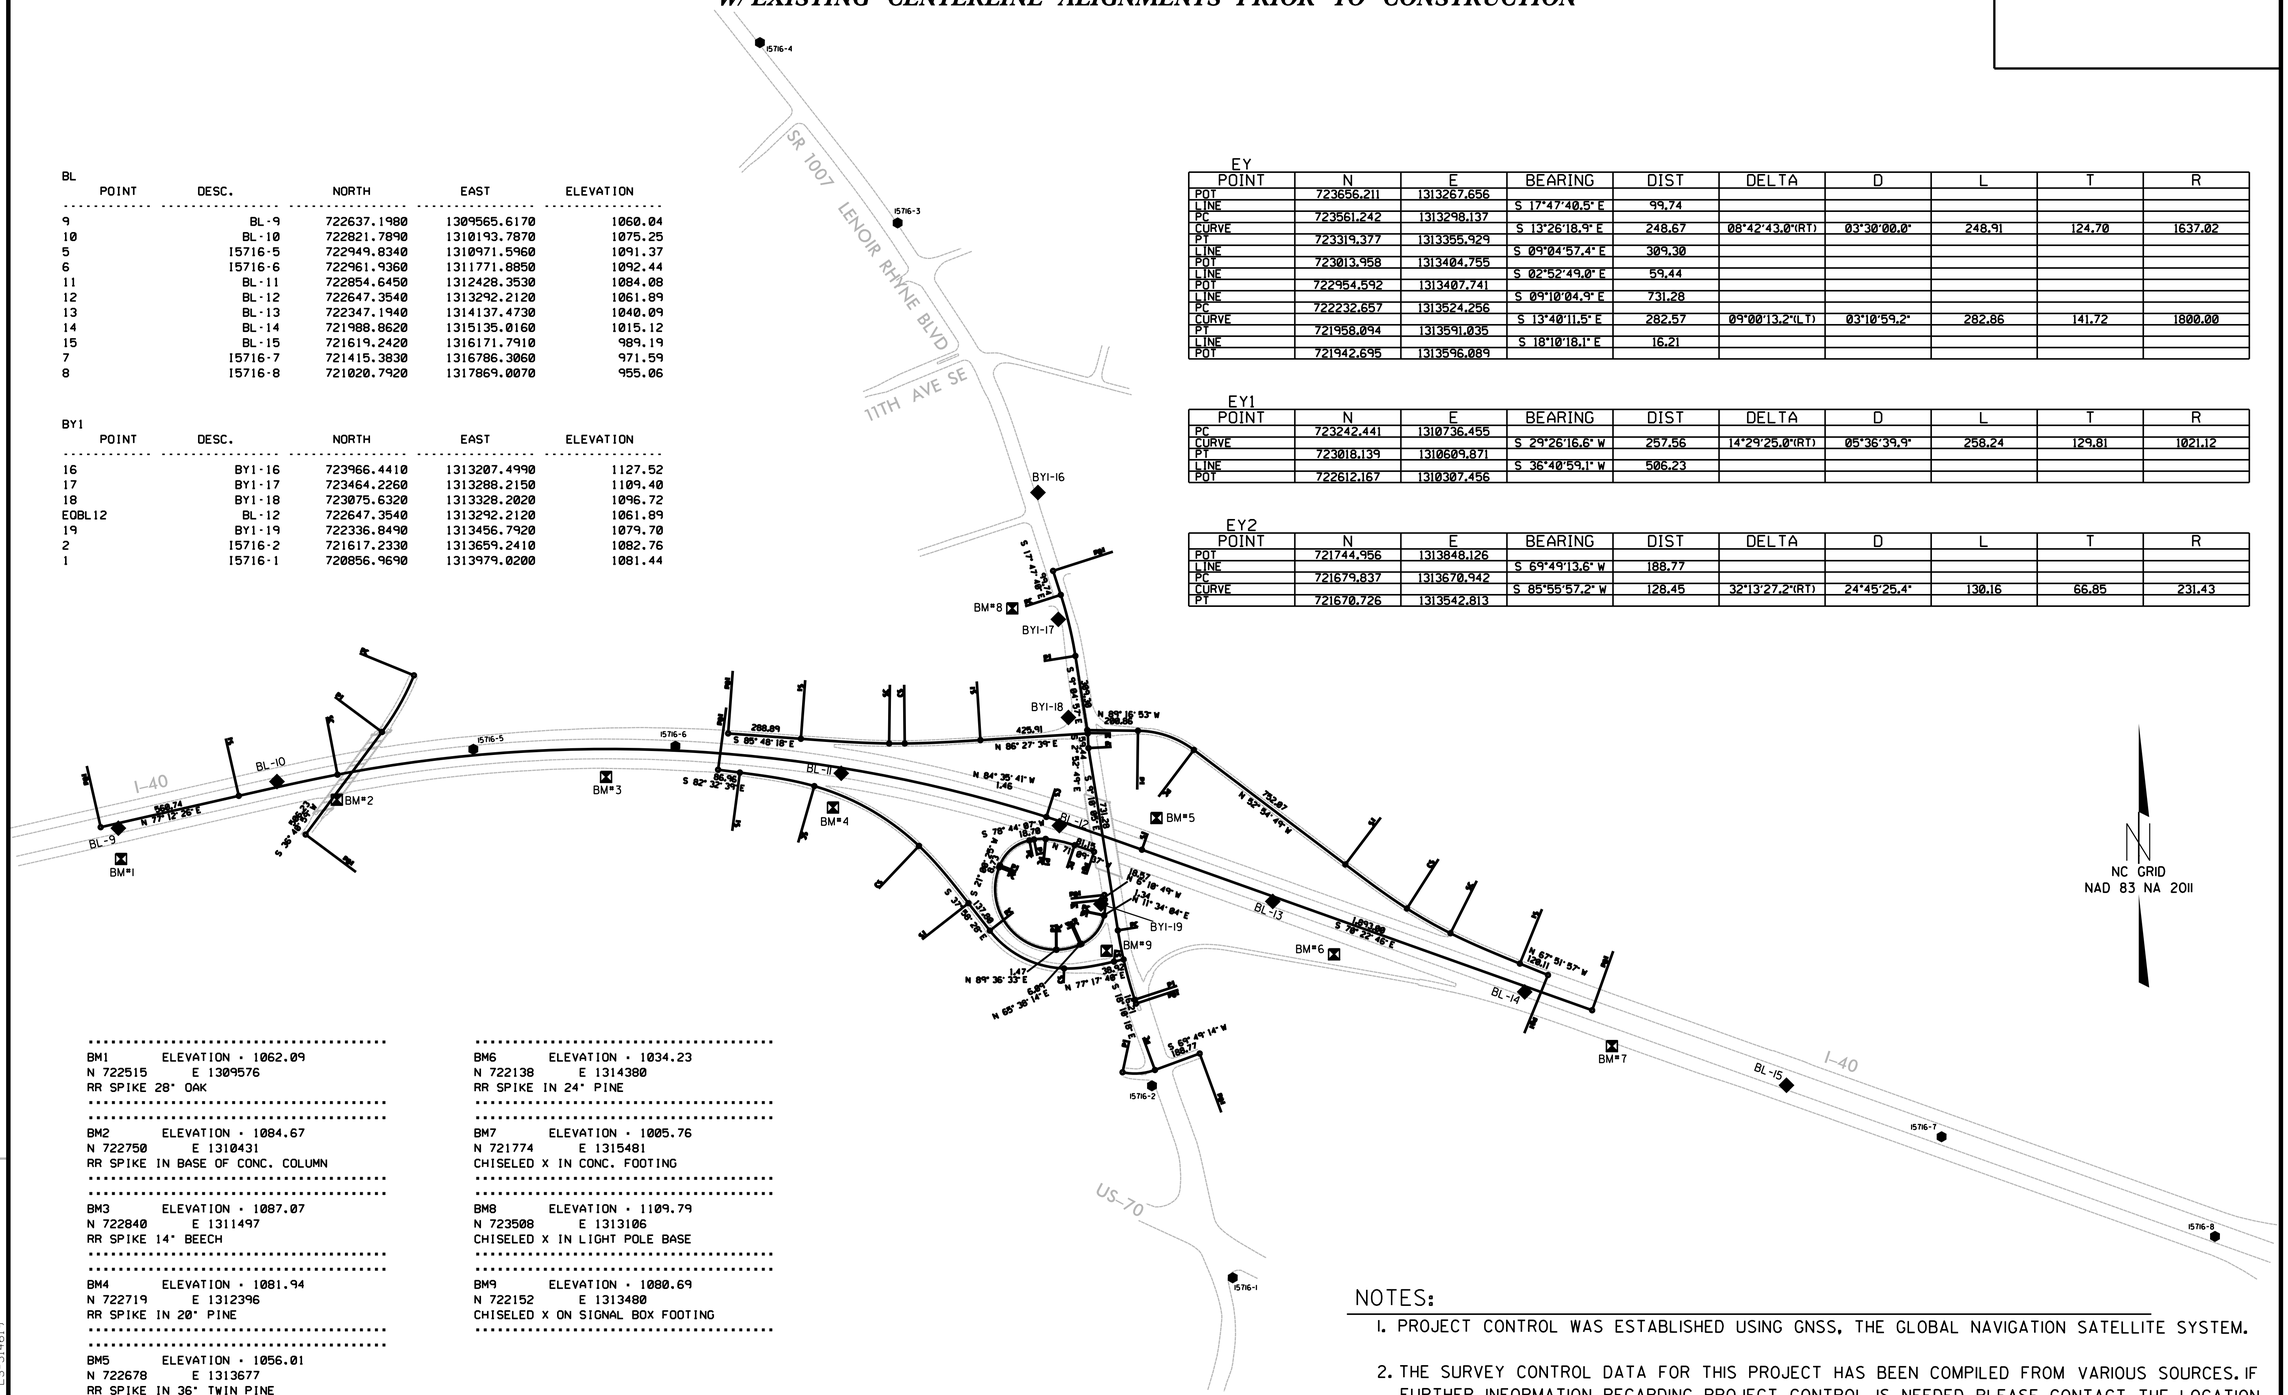

BM1 ELEVATION = 1062.09
N 722515 E 1309576
RR SPIKE 28" OAK

BM2 ELEVATION = 1084.67
N 722750 E 1310431
RR SPIKE IN BASE OF CONC. COLUMN

BM3 ELEVATION = 1087.07
N 722840 E 1311497
RR SPIKE 14" BEECH

BM4 ELEVATION = 1081.94
N 722719 E 1312396
RR SPIKE IN 20" PINE

BM5 ELEVATION = 1056.01
N 722678 E 1313677
RR SPIKE IN 36" TWIN PINE

BM6 ELEVATION = 1034.23
N 722138 E 1314380
RR SPIKE IN 24" PINE

BM7 ELEVATION = 1005.76
N 721774 E 1315481
CHISELED X IN CONC. FOOTING

BM8 ELEVATION = 1109.79
N 723508 E 1313106
CHISELED X IN LIGHT POLE BASE

BM9 ELEVATION = 1080.69
N 722152 E 1313480
CHISELED X ON SIGNAL BOX FOOTING

NOTES:

1. PROJECT CONTROL WAS ESTABLISHED USING GNSS, THE GLOBAL NAVIGATION SATELLITE SYSTEM.
2. THE SURVEY CONTROL DATA FOR THIS PROJECT HAS BEEN COMPILED FROM VARIOUS SOURCES. IF FURTHER INFORMATION REGARDING PROJECT CONTROL IS NEEDED, PLEASE CONTACT THE LOCATION AND SURVEYS UNIT.

1/31/19
REVISIONS
31-JAN-2019 15:06
C:\Projects\15716_Lenoir_Rhyne_I40\LS12-17-062_Addl.Surveys\15716_ls_rw02c-1.dgn
jeffreys
AT LS-314619