PROJECT NOTES

1. SIGN ERECTION, TYPE D, E, F, AND MILEMARKER SIGNS
2. RELOCATE TYPE A, B, D, AND E SIGNS

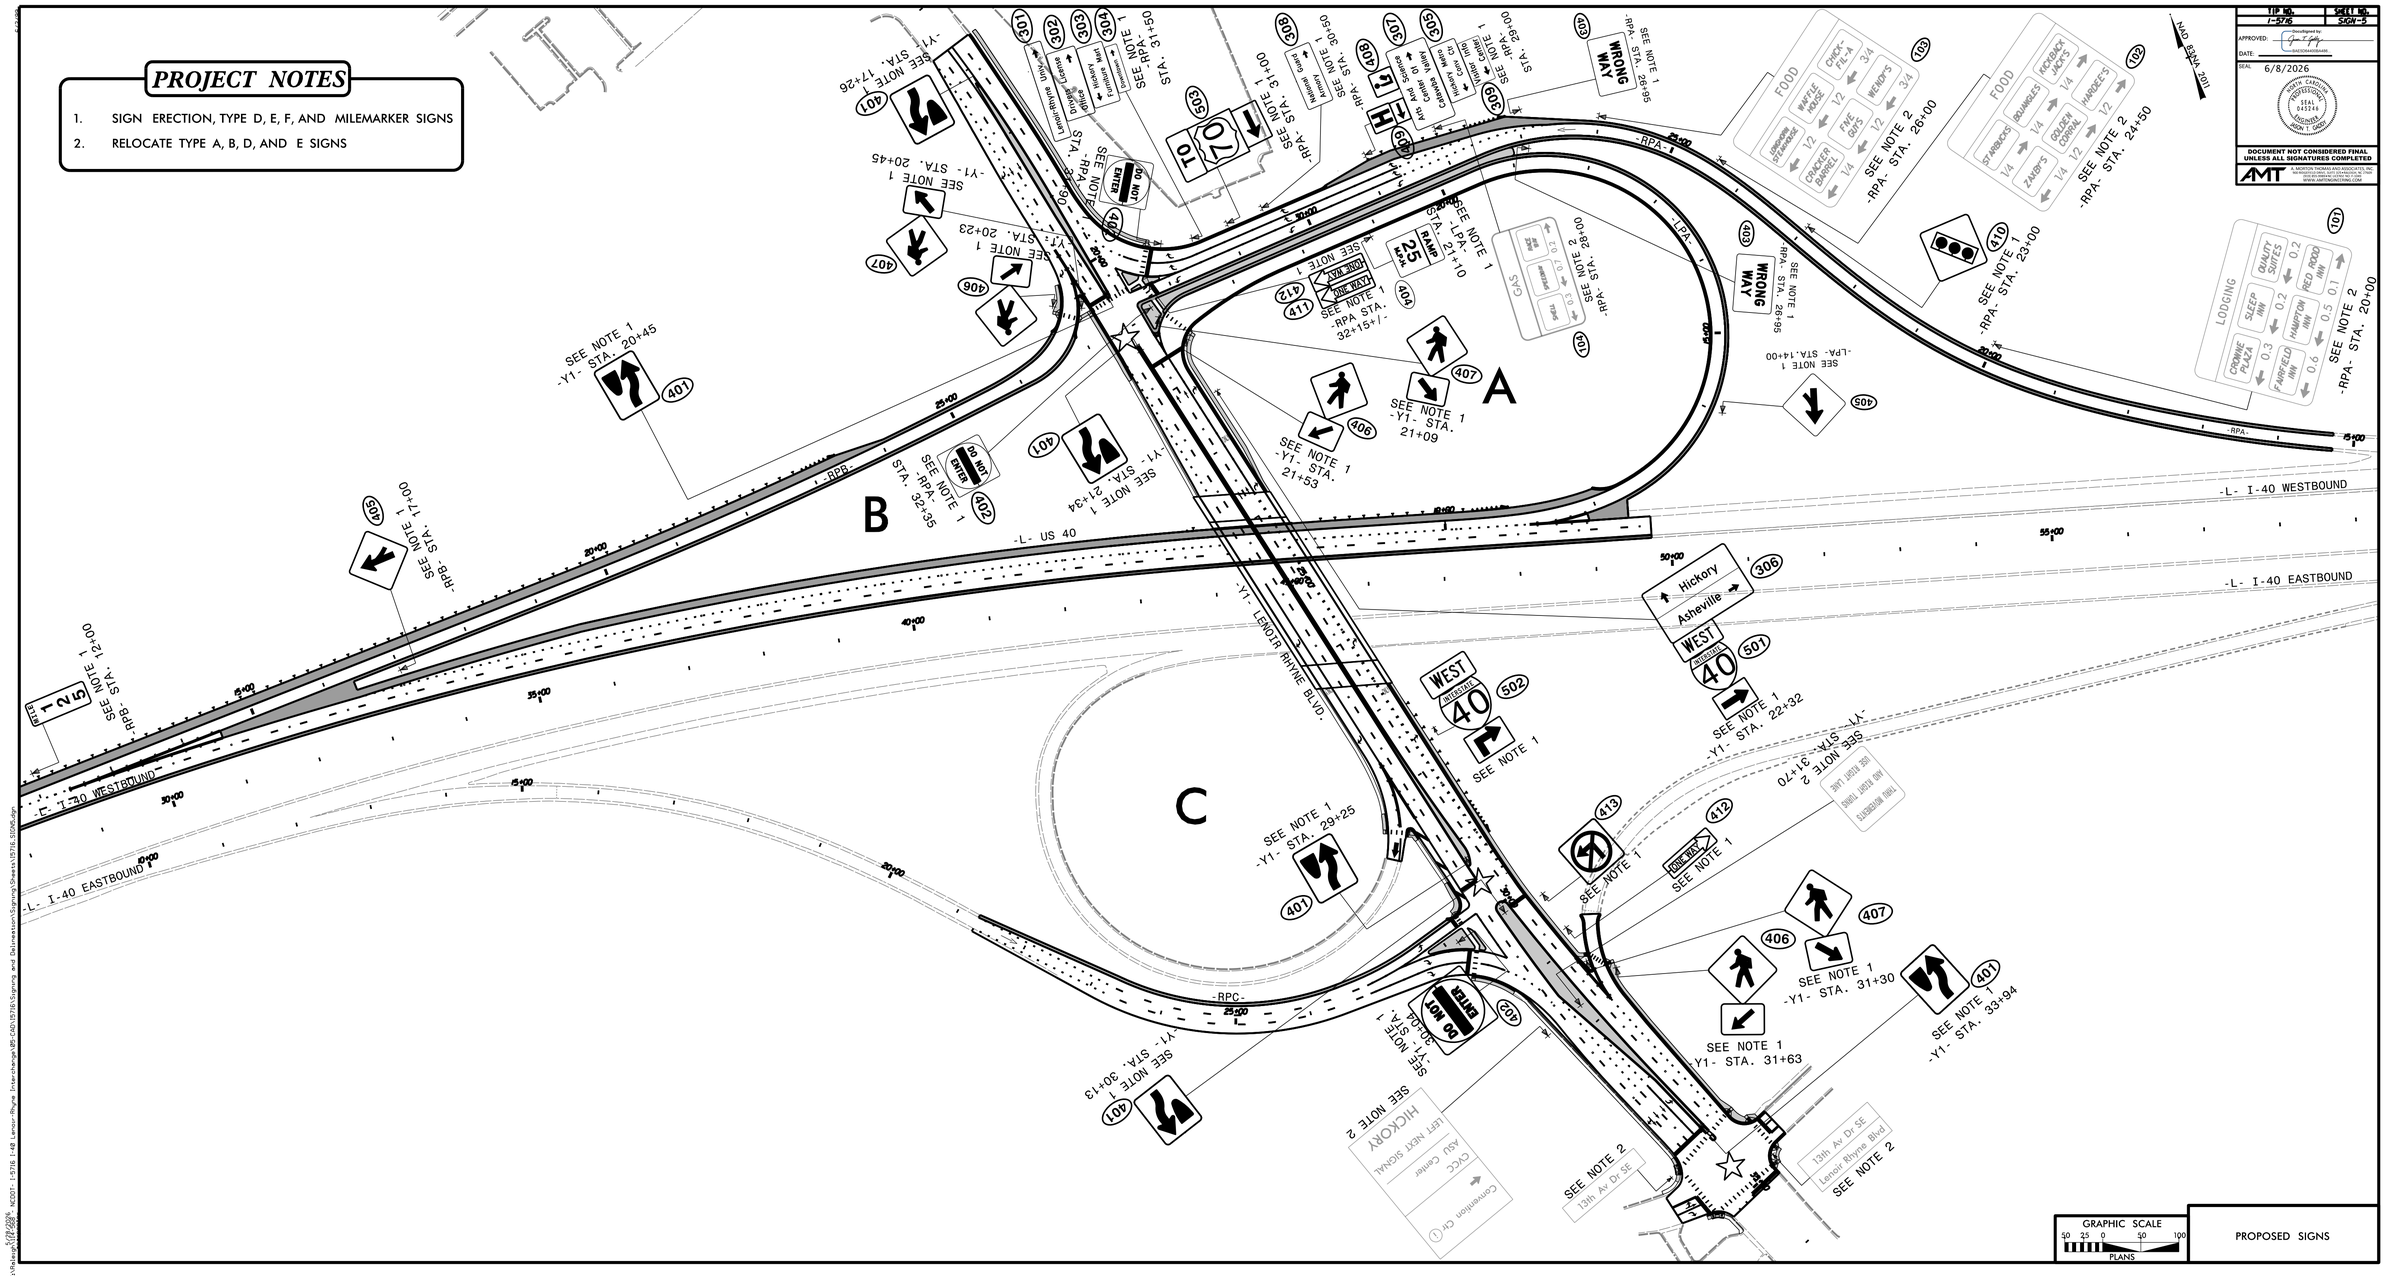

TIP NO.	SHEET NO.
I-5716	SIGN-5

APPROVED: Jason T. Gilly
DATE: 06/26/2024 10:09:11 AM
SEAL: 6/8/2026 NORTH CAROLINA PROFESSIONAL SEAL 045248 ENGINEER JASON T. GILLY

DOCUMENT NOT CONSIDERED FINAL UNLESS ALL SIGNATURES COMPLETED

AMT
A. MORTON THOMAS AND ASSOCIATES, INC.
NC BOARD OF ENGINEERING & SURVEYING: C-0910
8000 JONATHAN ADAMS BLVD. STE. 100
CHARLOTTE, NORTH CAROLINA 28273
(704) 401-0500 FAX (704) 401-0501
WWW.AMTENGINEERING.COM

GRAPHIC SCALE
50 25 0 50 100
PLANS

PROPOSED SIGNS

X:\Railway\Projects\NC007 - I-5716 I-40 Lenoir-Rhyne Interchange\MS-CAD\15716\Signing and Delineation\Signing\Sheets\15716_SIGN5.dgn