Docusign Envelope ID: B3D63788-9885-482D-9CE8-9892D930E93E

PROJECT: HB–0035

CONTRACT: C205194

$$$$SYSTIME$$$$
$$$$USERNAME$$$$
$$$$FILENAME$$$$
$$$$DGN$$$$

STATE OF NORTH CAROLINA
DIVISION OF HIGHWAYS

ROCKINGHAM COUNTY

LOCATION: *REPLACE BRIDGE #780177 ON SR 1535 (PRICE ROAD) OVER MATRIMONY CREEK IN EDEN*

TYPE OF WORK: *GRADING, DRAINAGE, PAVING & STRUCTURE*

TIP NO.	SHEET NO.
HB–0035	PMP–1

APPROVED: Signed by: Faith E. Jahnke 89EBFAD46C06445...

DATE: 4/29/2026

SEAL

NORTH CAROLINA PROFESSIONAL ENGINEER SEAL 046981 FAITH E. JAHNKE

DOCUMENT NOT CONSIDERED FINAL UNLESS ALL SIGNATURES COMPLETED

GENERAL NOTES

THE FOLLOWING GENERAL NOTES APPLY AT ALL TIMES FOR THE DURATION OF THE CONSTRUCTION PROJECT, EXCEPT WHEN OTHERWISE NOTED IN THE PLAN OR DIRECTED BY THE ENGINEER.

A) INSTALL PAVEMENT MARKINGS AND PAVEMENT MARKERS ON THE FINAL SURFACE AS FOLLOWS:

ROAD NAME	MARKING	MARKER
-L- (SR 1535)	INTEGRATED MULTIPOLYMER	POLYCARBONATE H-SHAPED SNOWPLOWABLE PERMANENT RAISED
-L- (SR 1535) BRIDGE	INTEGRATED MULTIPOLYMER	

B) TIE PROPOSED PAVEMENT MARKING LINES TO EXISTING PAVEMENT MARKING LINES.

C) REMOVE/REPLACE ANY CONFLICTING/DAMAGED PAVEMENT MARKINGS AND MARKERS.

D) PASSING ZONES WILL BE DETERMINED IN THE FIELD AND MUST BE APPROVED BY THE ENGINEER.

E) REMOVE ALL RESIDUE AND SURFACE LAITANCE BY ACCEPTABLE METHODS ON CONCRETE BRIDGE DECKS PRIOR TO PLACING () PAVEMENT MARKING MATERIAL

ROADWAY STANDARD DRAWING

THE FOLLOWING GENERAL NOTES APPLY AT ALL TIMES FOR THE DURATION OF THE CONSTRUCTION PROJECT, EXCEPT WHEN OTHERWISE NOTED IN THE PLAN OR DIRECTED BY THE ENGINEER.

A) INSTALL PAVEMENT MARKINGS AND PAVEMENT MARKERS ON THE FINAL SURFACE AS FOLLOWS:

STD. NO.	TITLE
1205.01	PAVEMENT MARKINGS - LINE TYPES AND OFFSETS
1205.02	PAVEMENT MARKINGS - TWO-LANE AND MULTILANE ROADWAYS
1205.01	RAISED PAVEMENT MARKERS - INSTALLATION SPACING
1205.12	PAVEMENT MARKINGS - BRIDGES
1251.01	RAISED PAVEMENT MARKERS - PAVEMENT AND TEMPORARY
1261.01	GUARDRAIL AND BARRIER DELINEATORS
1261.02	GUARDRAIL AND BARRIER DECLINATION
1262.01	GUARDRAIL END DELINEATION

PROJECT HB-0035 FINAL PAVEMENT MARKING SCHEDULE

SYMBOL	DESCRIPTION
INTEGRATED MULTIPOLYMER (4", 90 MIL)	
IM1	WHITE EDGE
IM13	YELLOW DOUBLE CENTER LINE
PERMANENT PAISED PAVEMENT MARKERS	
MA	YELLOW & YELLOW
ME	YELLOW & YELLOW SNOWPLOWABLE

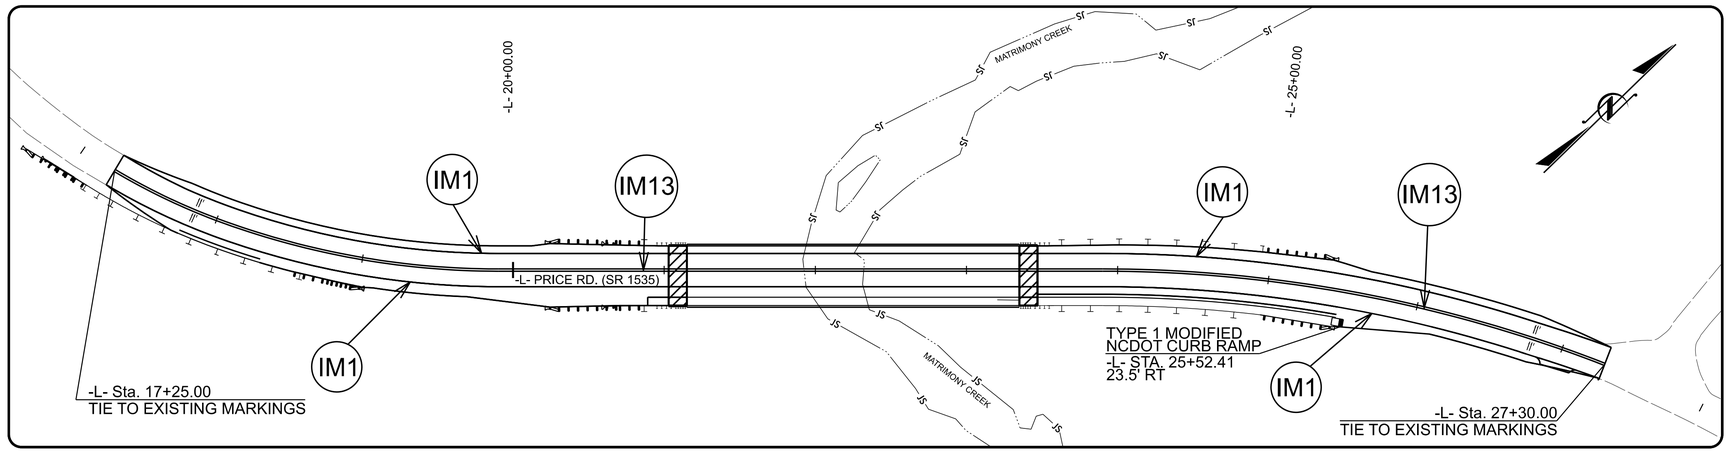

INDEX

PMP-1	PAVEMENT MARKING PLAN TITLE, SCHEDULE, NOTES & STANDARDS
PMP-2	RAISED PAVEMENT MARKER DETAIL
PMP-3	LINE TYPE AND OFFSET DETAIL

PLAN SUBMITTED TO: N.C.D.O.T SIGNING AND DELINEATION UNIT

Kelvin Jordan — *SIGNING & DELINEATION REGIONAL ENGINEER*

Ashley Matthews, PE — *SIGNING & DELINEATION PROJECT DESIGN ENGINEER*

STATE OF NORTH CAROLINA • DEPARTMENT OF TRANSPORTATION •

Prepared in the Office of:
SUMMIT DESIGN AND ENGINEERING SERVICES
NC FIRM LICENSE No: C–5176
1000 Social Street
Raleigh, NC 27609
(919) 732–3883

FAITH JAHNKE, PE — *PROJECT ENGINEER*

DEVIN HOYLE, EI — *PROJECT DESIGN ENGINEER*