NORTH CAROLINA
DEPARTMENT OF TRANSPORTATION
RUTHERFORD COUNTY

ROADSIDE ENVIRONMENTAL UNIT

ROADWAY DESIGN ENGINEER

HYDRAULICS ENGINEER

PREPARED BY
HNTB

REVISIONS

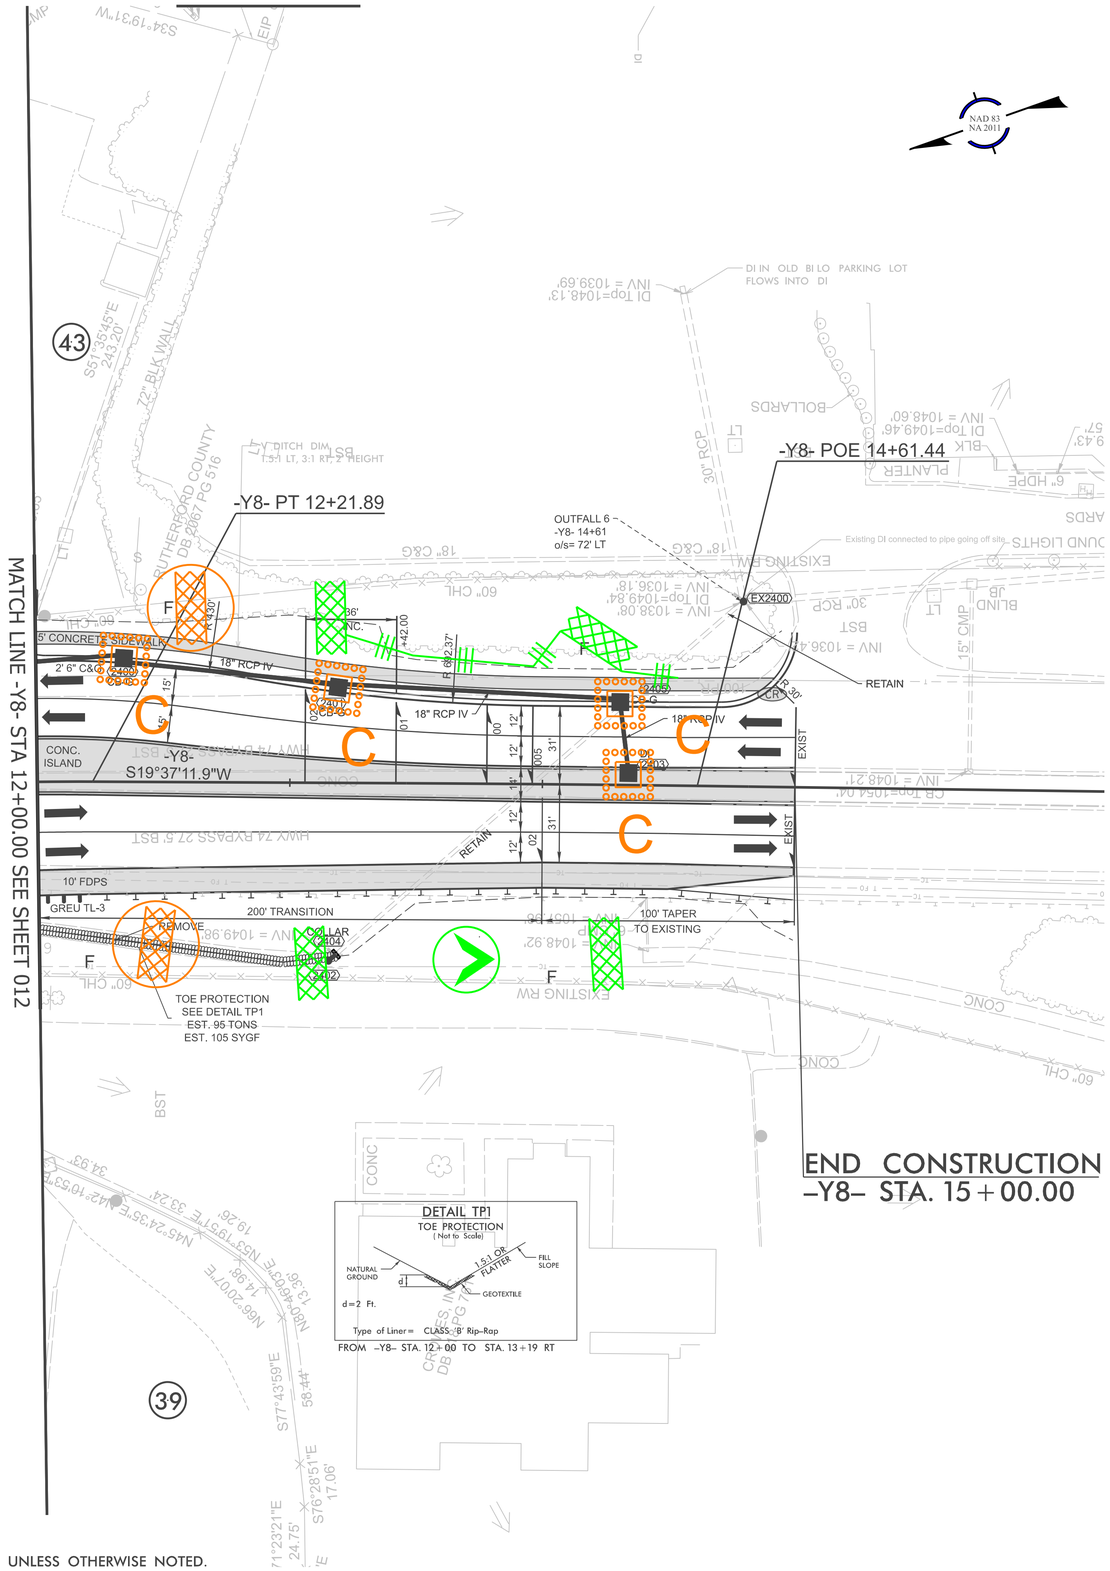

NOTE:
UTILIZE FABRIC INSERT INLET PROTECTION AS DIRECTED BY THE ENGINEER IN LIEU OF ROCK INLET SEDIMENT TRAP, TYPE-C TO PREVENT IMPOUNDING RUNOFF ON ROADWAYS OPEN TO THE PUBLIC.

FOR -Y8- PROFILE, SEE SHEET 32
FOR RIGHT-OF-WAY STATIONS AND OFFSETS, SEE SHEET 2B-20
FOR INTERSECTION DIMENSION DETAILS SEE SHEET 2B-1

NOTE:
TIE ALL CURB TO EXISTING UNLESS OTHERWISE NOTED.