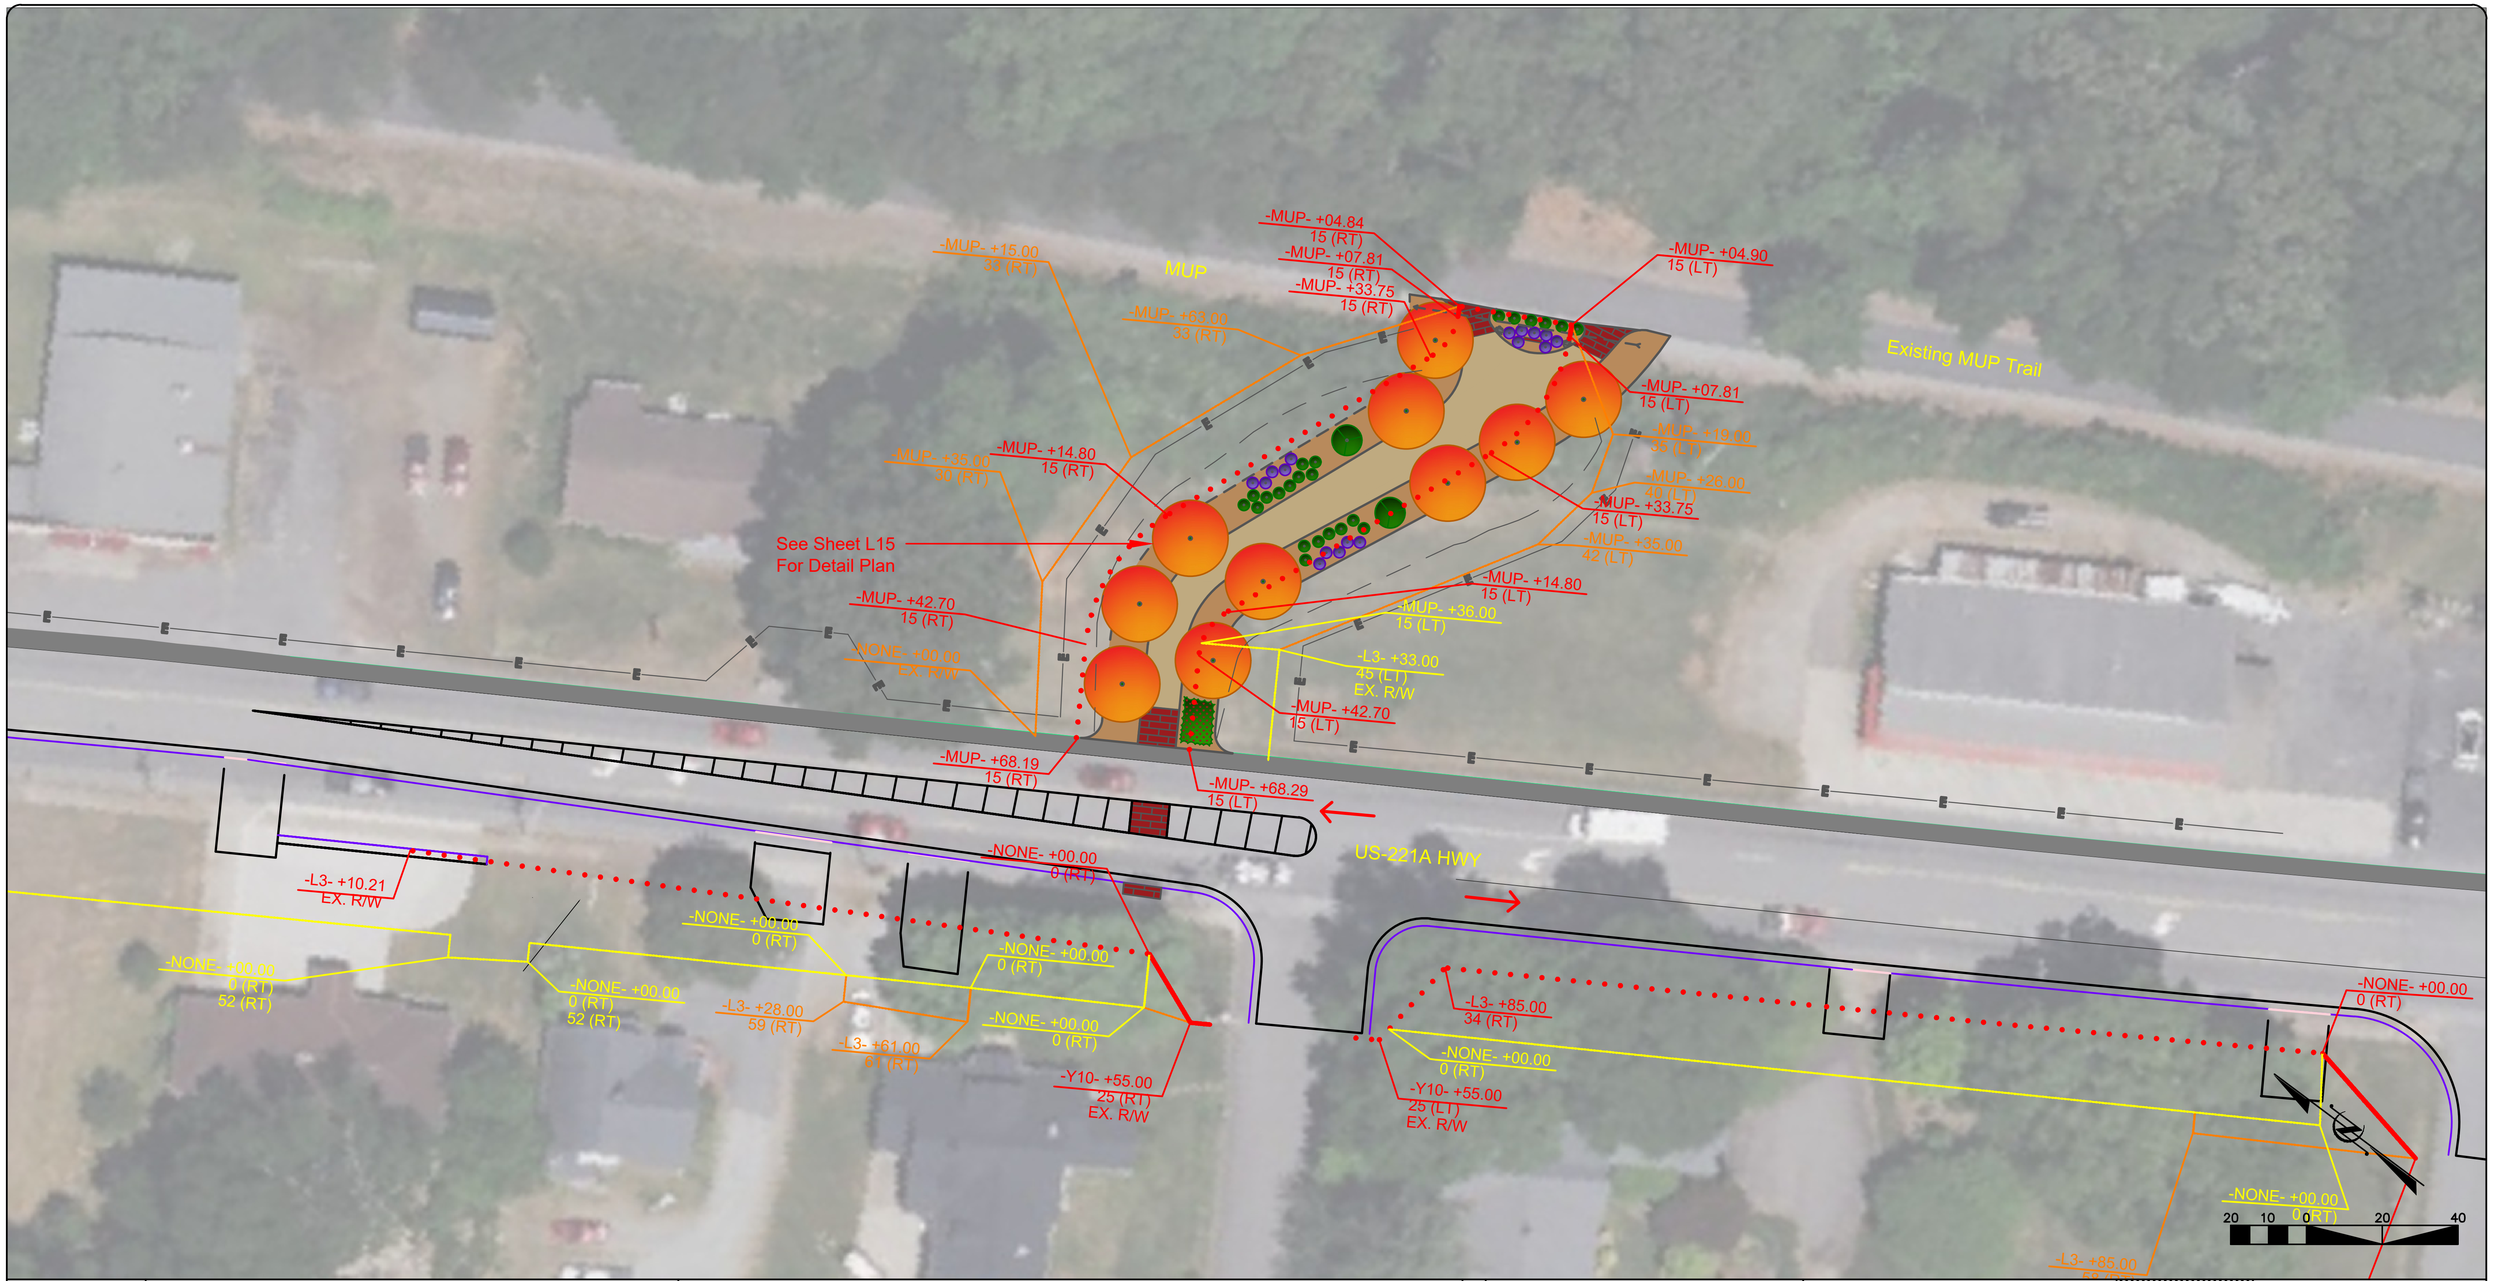

NCDOT - ROADSIDE ENVIRONMENTAL UNIT
AESTHETIC ENGINEERING SECTION
1557 MAIL SERVICE CENTER RALEIGH NC 27699-1557
PH: 919-707-2935 FAX: 919-715-2554
http://www.ncdot.org/doh/operations/dp_chief_eng/roadside/

HL0065: Rutherford US 221A Improvement
Railroad Ave & College Ave
TIP #: HL0065

SHEET DESCRIPTION:

PREL. DESIGN DATE :	4/23/2026	Greenway (Area B)	T.I.P. # HL0065
FINAL DESIGN DATE :	4/23/2026	MUP Plan Layout	WBS # - - - - -
PROJECT DESIGNER:	Azad Atashi		FED I.D. # - - - - -
PROJECT TEAM:	A. Sumter & T. Dunston	Scale: 1":40'	SHEET NO : L14 / TOTAL SHEET NO : L26