–L–, –L2– & –Y7– /–RAB2– INTERSECTION DETAIL

PROJECT REFERENCE NO.	SHEET NO.
U-5810	2B-5
R/W SHEET NO.	
ROADWAY DESIGN ENGINEER	HYDRAULICS ENGINEER
7/6/2026 NORTH CAROLINA PROFESSIONAL SEAL 040878 ENGINEER MARY E. MAYS YAHL Signature: Mary Mays Yahl	7/2/2026 NORTH CAROLINA PROFESSIONAL SEAL 51640 ENGINEER COURTLAND A. HOFFMAN Signature: Courtland Hoffman

DOCUMENT NOT CONSIDERED FINAL UNLESS ALL SIGNATURES COMPLETED

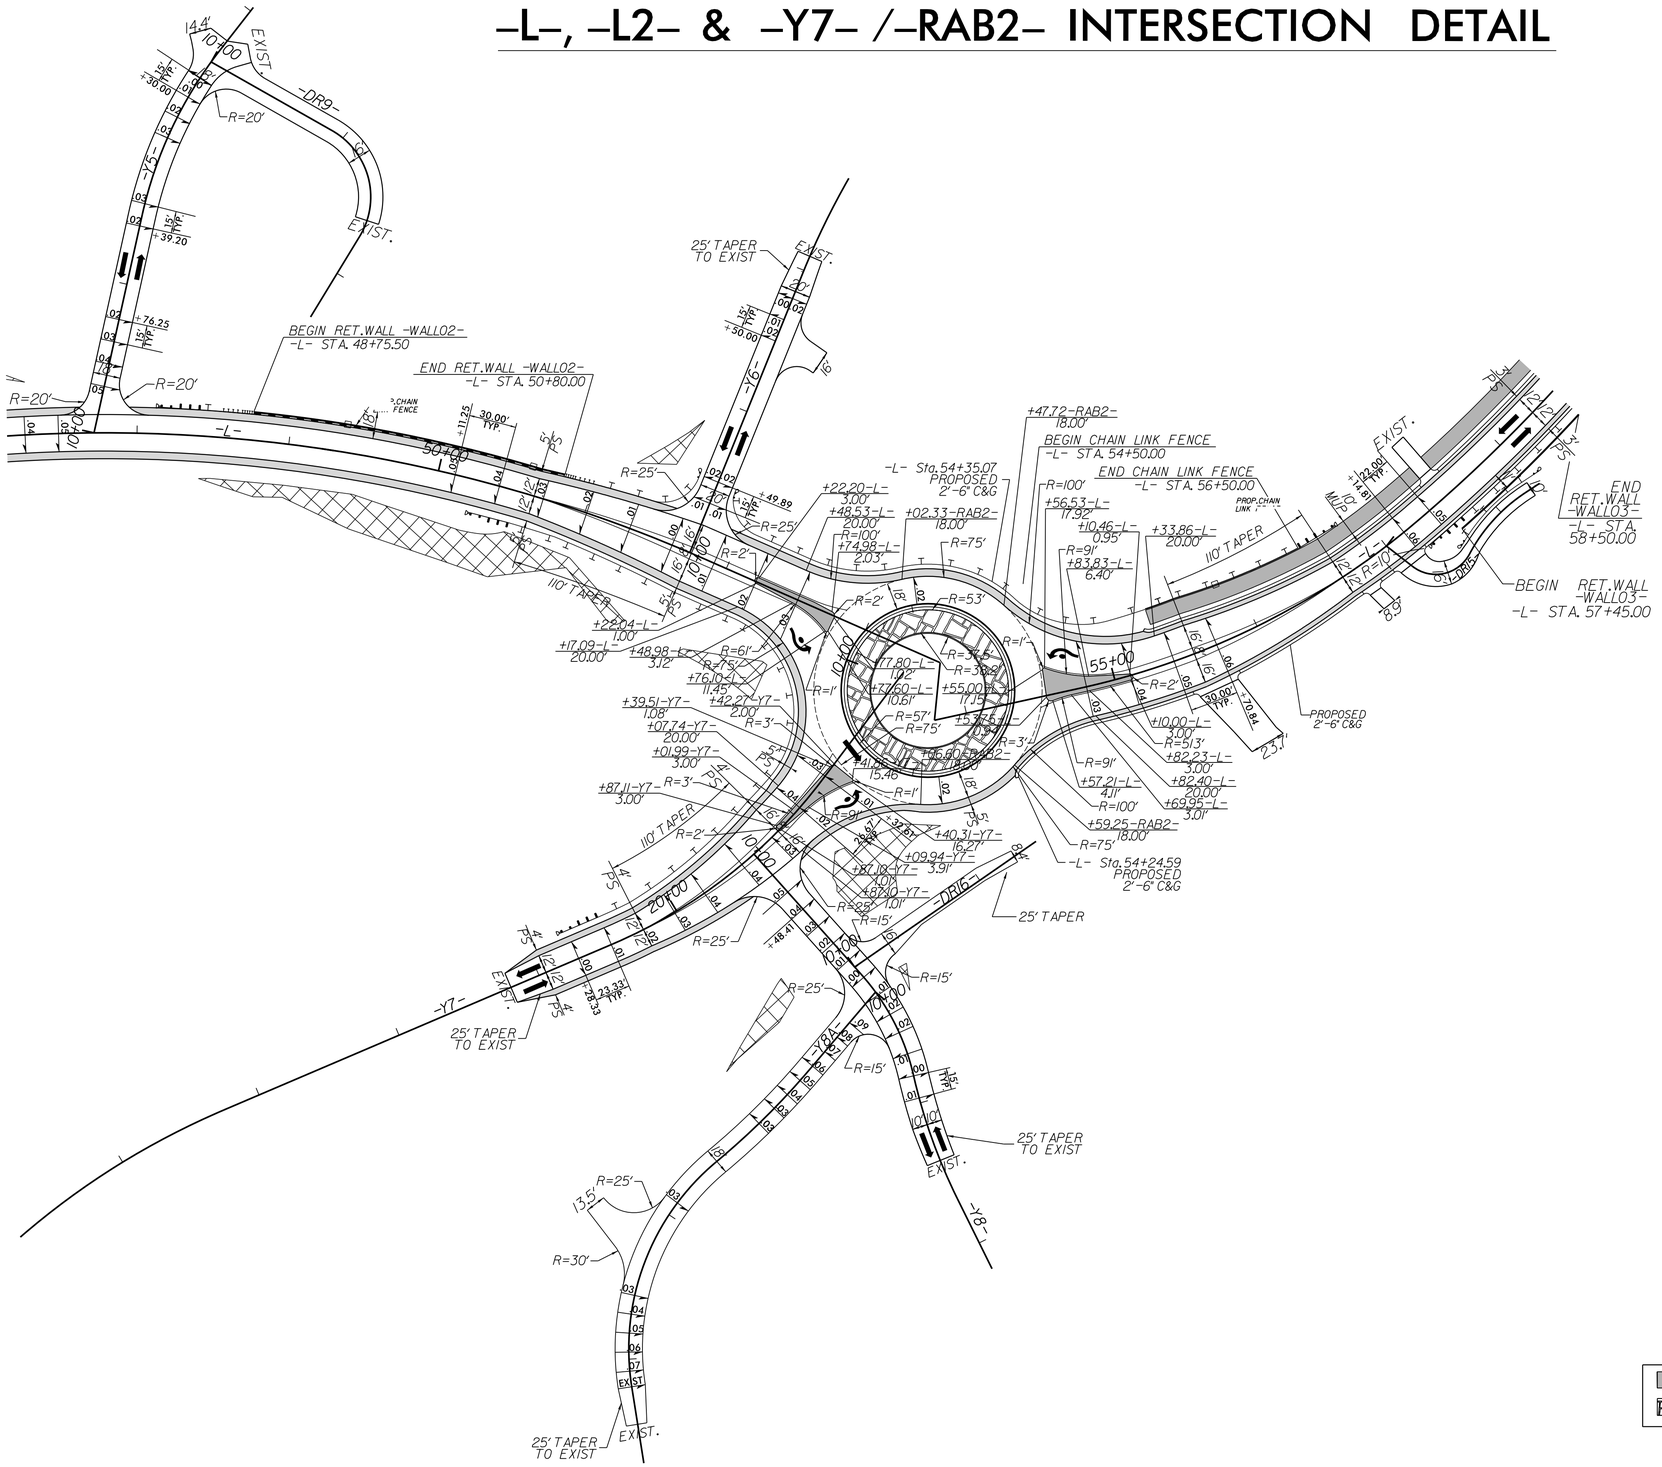

50 25 0 50 100

NAD 83/2011

CONCRETE ISLAND

TRUCK APRON

ALL DRIVEWAYS RADII ARE 15' UNLESS OTHERWISE NOTED.

FOR PLAN VIEW, SEE SHEET NO. 7
FOR –L– PROFILE, SEE SHEET NOS. 13–14
FOR –L2– PROFILE, SEE SHEET NOS. 14
FOR –RAB2– PROFILE, SEE SHEET NO. 16
FOR –Y7– PROFILE, SEE SHEET NO. 17

RK&K
P: (919) 878-9560
8601 Six Forks Road, Forum 1,Suite 700
Raleigh, North Carolina 27615-3960
NC License No. F-0112
Engineers | Construction Managers | Planners | Scientists
www.rkk.com
Responsive People | Creative Solutions

8/17/99

5/1/2026
R:\Roadway\Proj\U-5810_Rdy_psh02B_5.dgn
cbrown