PROJECT REFERENCE NO.	SHEET NO.
U-5810	16

ROADWAY DESIGN ENGINEER — 7/6/2026 — NORTH CAROLINA PROFESSIONAL SEAL 040878 ENGINEER — MARY E. MAUS VAHL

HYDRAULICS ENGINEER — 7/2/2026 — NORTH CAROLINA PROFESSIONAL SEAL 51640 ENGINEER — CHRISTOPHER A. HOFMAN

DOCUMENT NOT CONSIDERED FINAL UNLESS ALL SIGNATURES COMPLETED

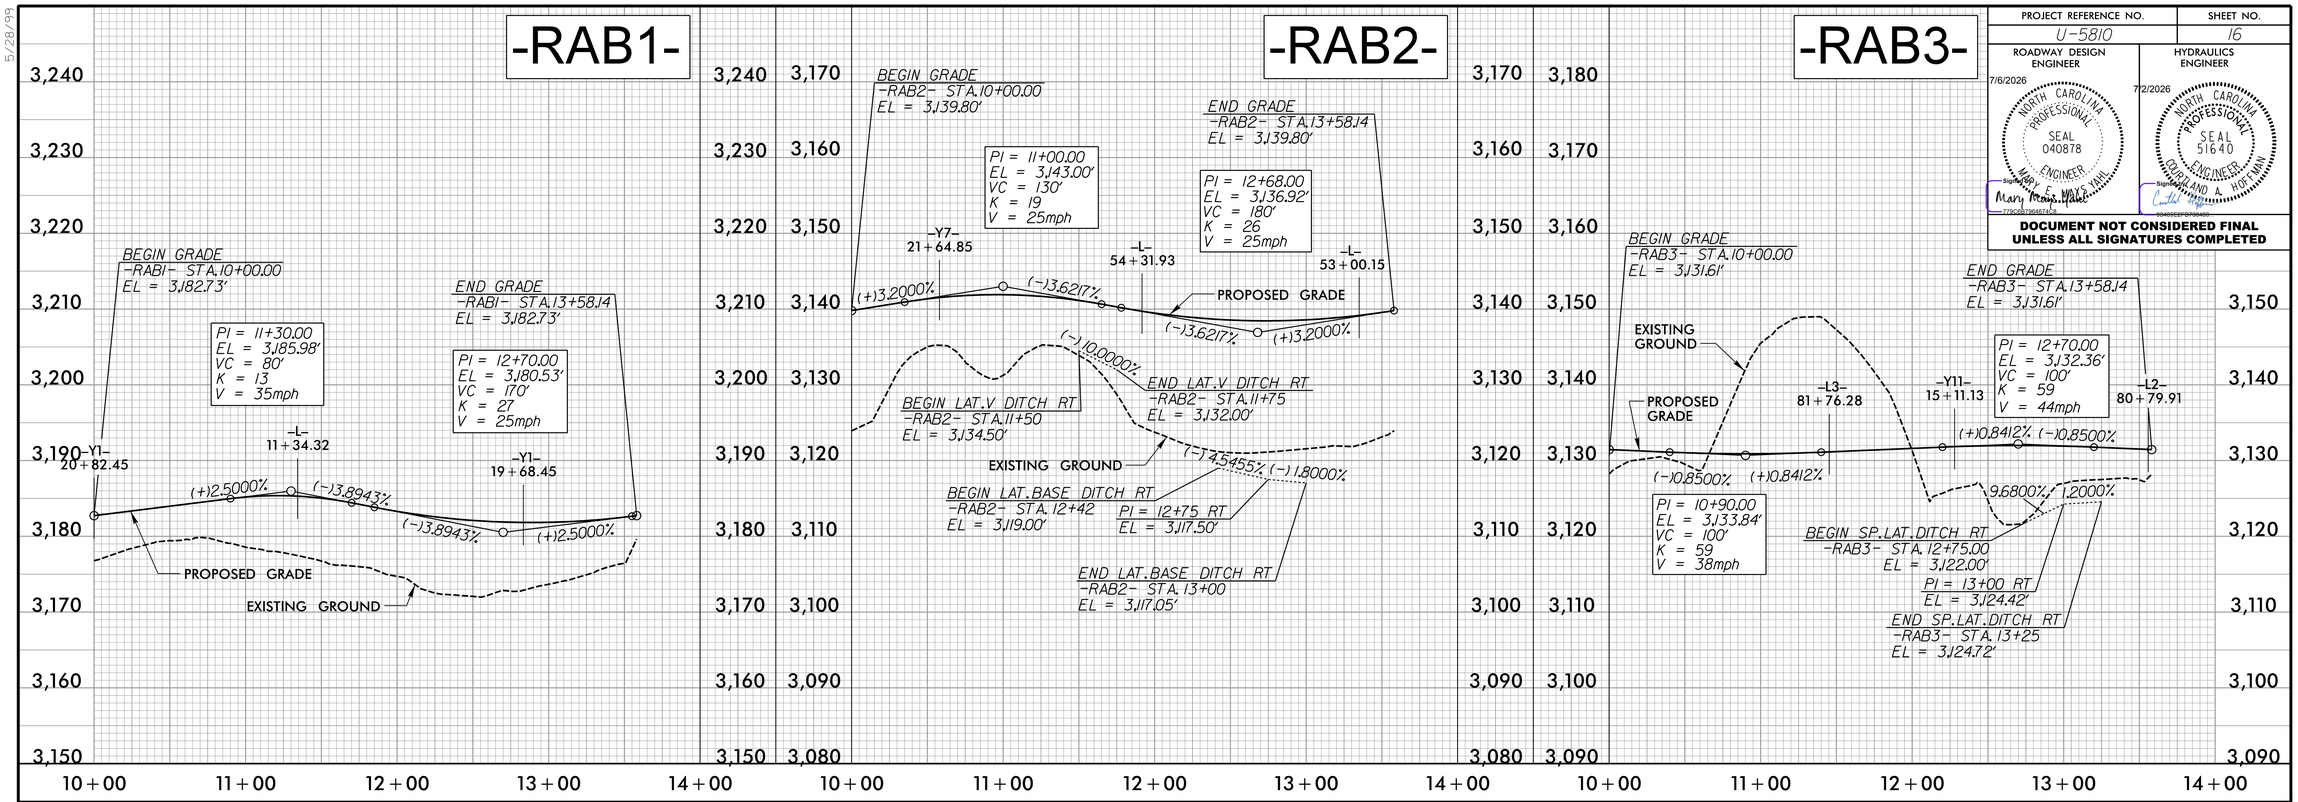

RK&K
P: (919) 878-9560
8601 Six Forks Road, Forum 1,Suite 700
Raleigh, North Carolina 27615-3960
NC License No. F-0112
Engineers | Construction Managers | Planners | Scientists
www.rkk.com
Responsive People | Creative Solutions

5/28/99

5/4/2026
R:\Roadway\Proj\U-5810_Rdy_pf116.dgn