PROJECT REFERENCE NO.	SHEET NO.
U-5810	20

ROADWAY DESIGN ENGINEER
7/6/2026
NORTH CAROLINA PROFESSIONAL SEAL 040878 ENGINEER MARY E. MAYS VAHL
Signature: Mary Mays Vahl

HYDRAULICS ENGINEER
7/2/2026
NORTH CAROLINA PROFESSIONAL SEAL 51640 ENGINEER CURTLAND A. HOFFMAN
Signature: Curtland Hoffman

DOCUMENT NOT CONSIDERED FINAL UNLESS ALL SIGNATURES COMPLETED

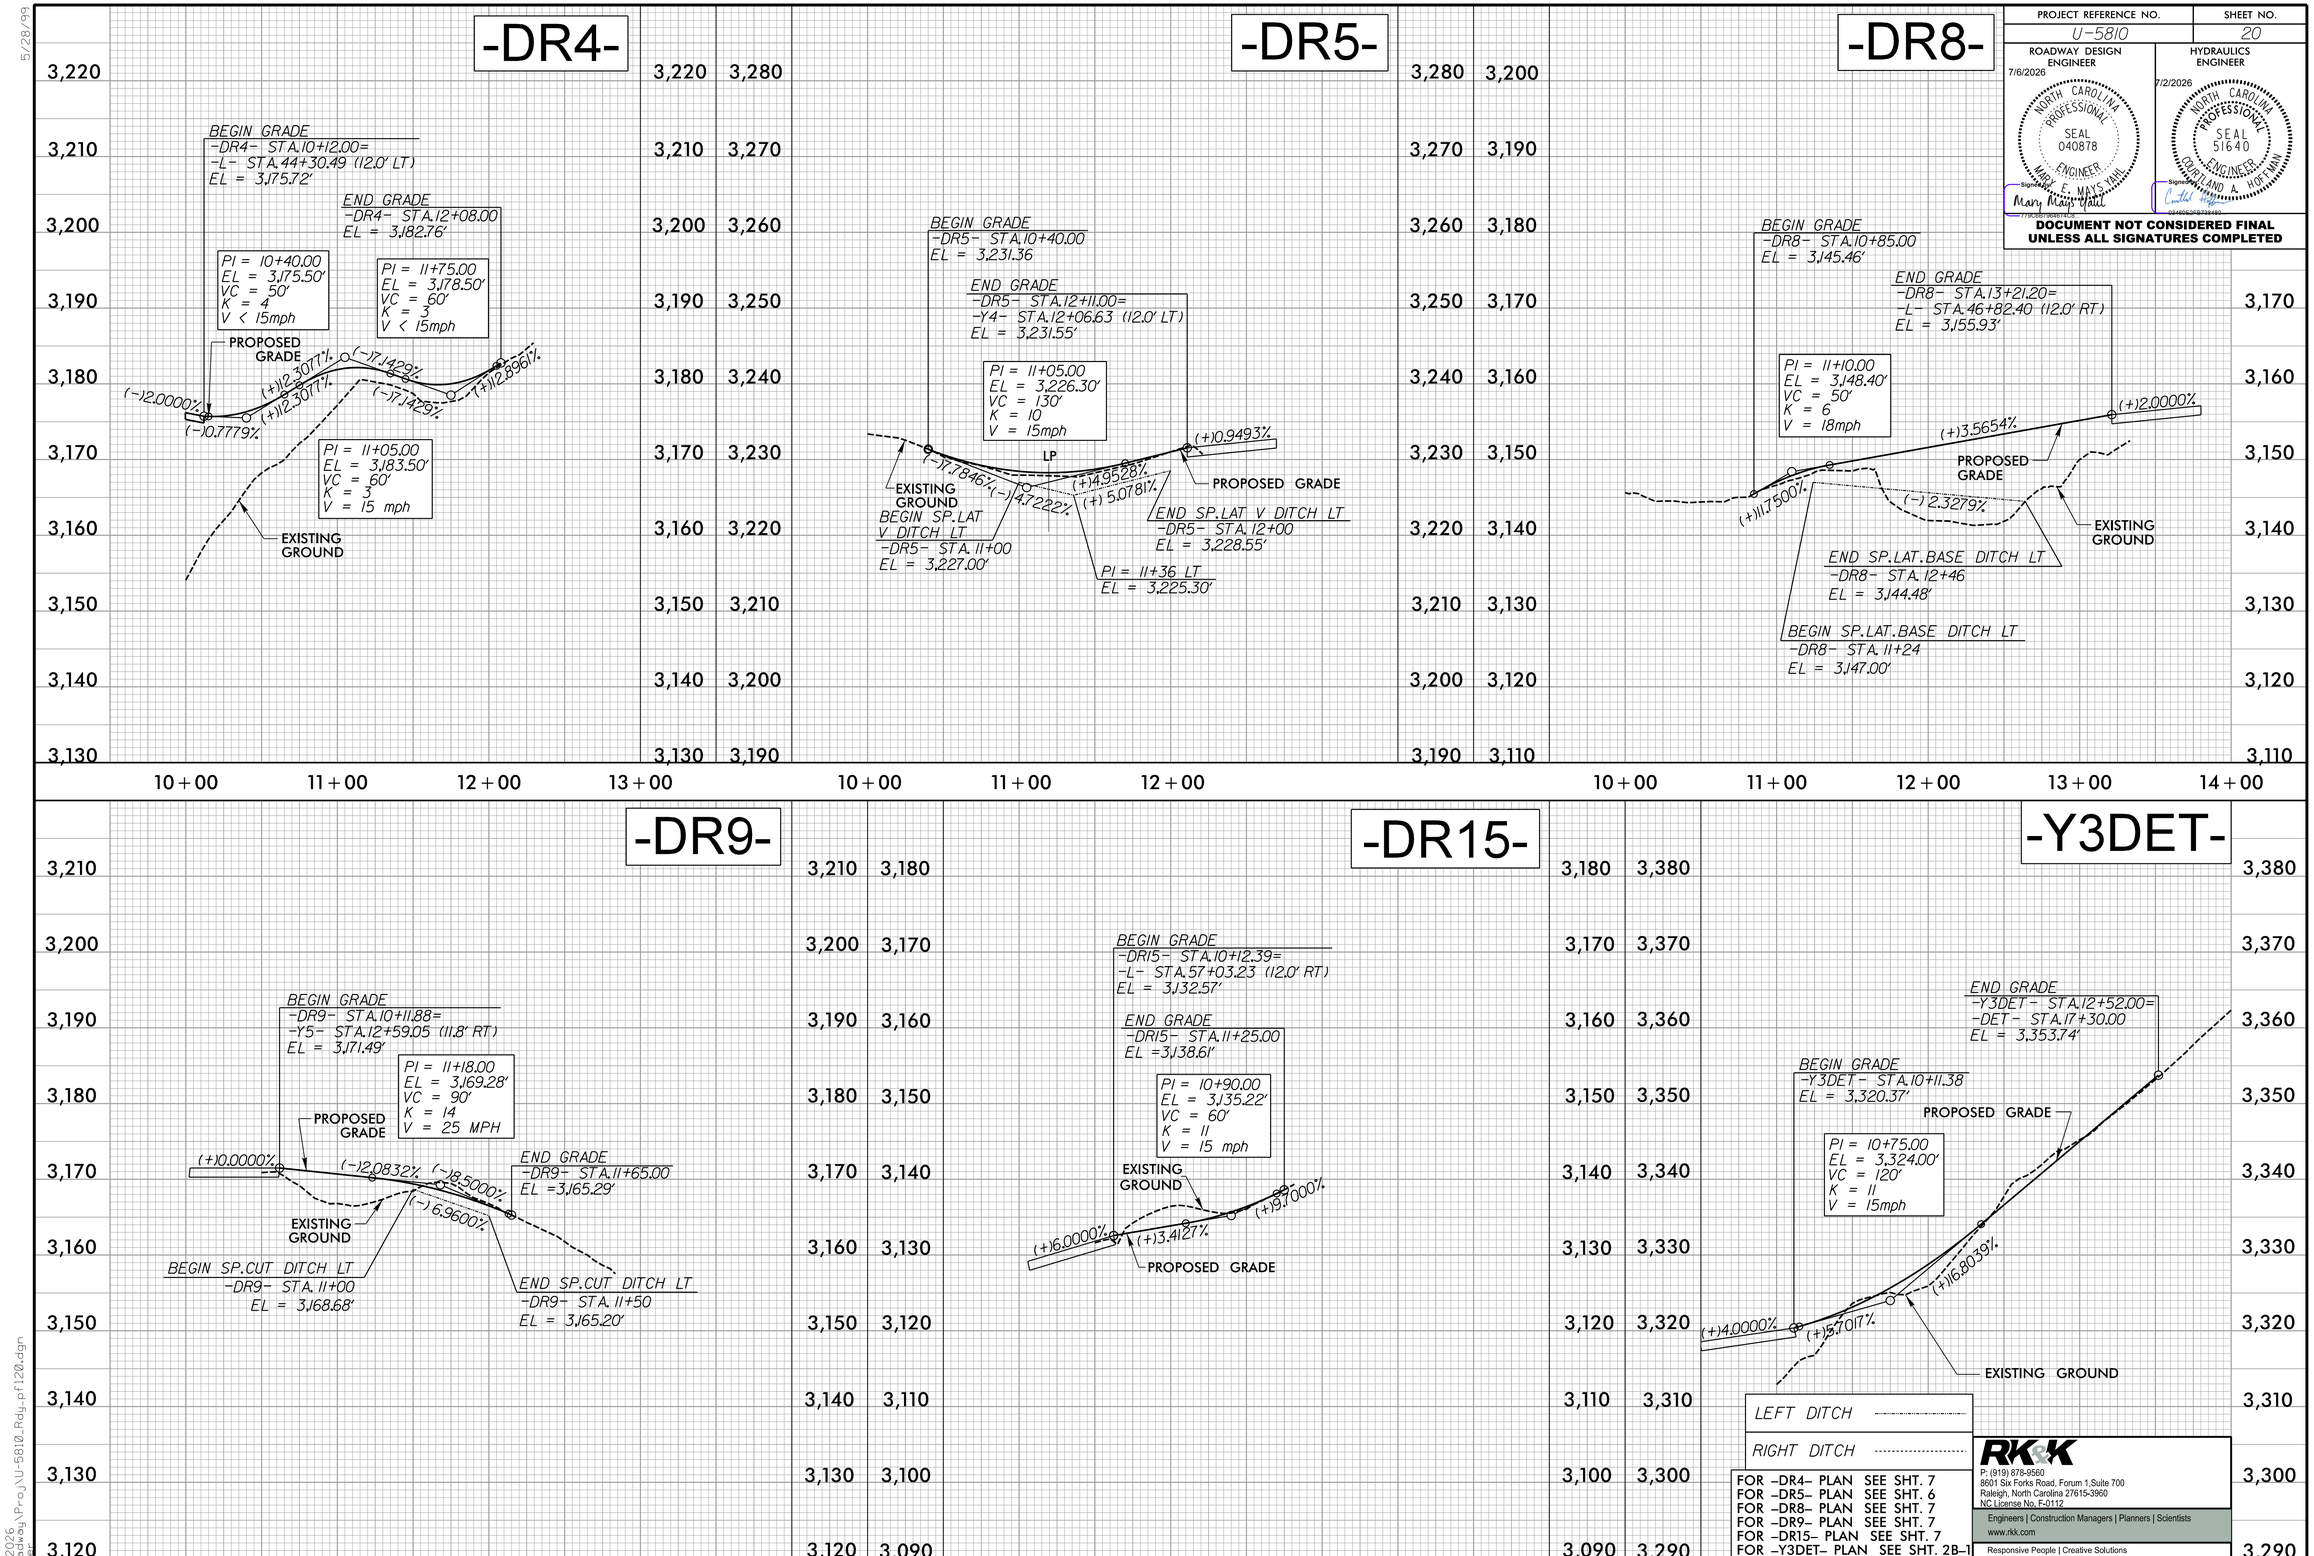

LEFT DITCH .....

RIGHT DITCH .....

FOR –DR4– PLAN SEE SHT. 7
FOR –DR5– PLAN SEE SHT. 6
FOR –DR8– PLAN SEE SHT. 7
FOR –DR9– PLAN SEE SHT. 7
FOR –DR15– PLAN SEE SHT. 7
FOR –Y3DET– PLAN SEE SHT. 2B–1

RK&K
P: (919) 878-9560
8601 Six Forks Road, Forum 1,Suite 700
Raleigh, North Carolina 27615-3960
NC License No. F-0112
Engineers | Construction Managers | Planners | Scientists
www.rkk.com
Responsive People | Creative Solutions

5/28/99
5/27/2026
R:\Roadway\Proj\U-5810_Rdy_pf120.dgn
mhouser