PROJECT REFERENCE NO.	SHEET NO.
U-5810	21

ROADWAY DESIGN ENGINEER
7/6/2026
NORTH CAROLINA PROFESSIONAL SEAL 040878 ENGINEER MARY E. MAYS JAHL
Signature: Mary Mays Jahl

HYDRAULICS ENGINEER
7/2/2026
NORTH CAROLINA PROFESSIONAL SEAL 51640 ENGINEER CURTLAND A. HOFMAN
Signature: Curtland Hofman

DOCUMENT NOT CONSIDERED FINAL UNLESS ALL SIGNATURES COMPLETED

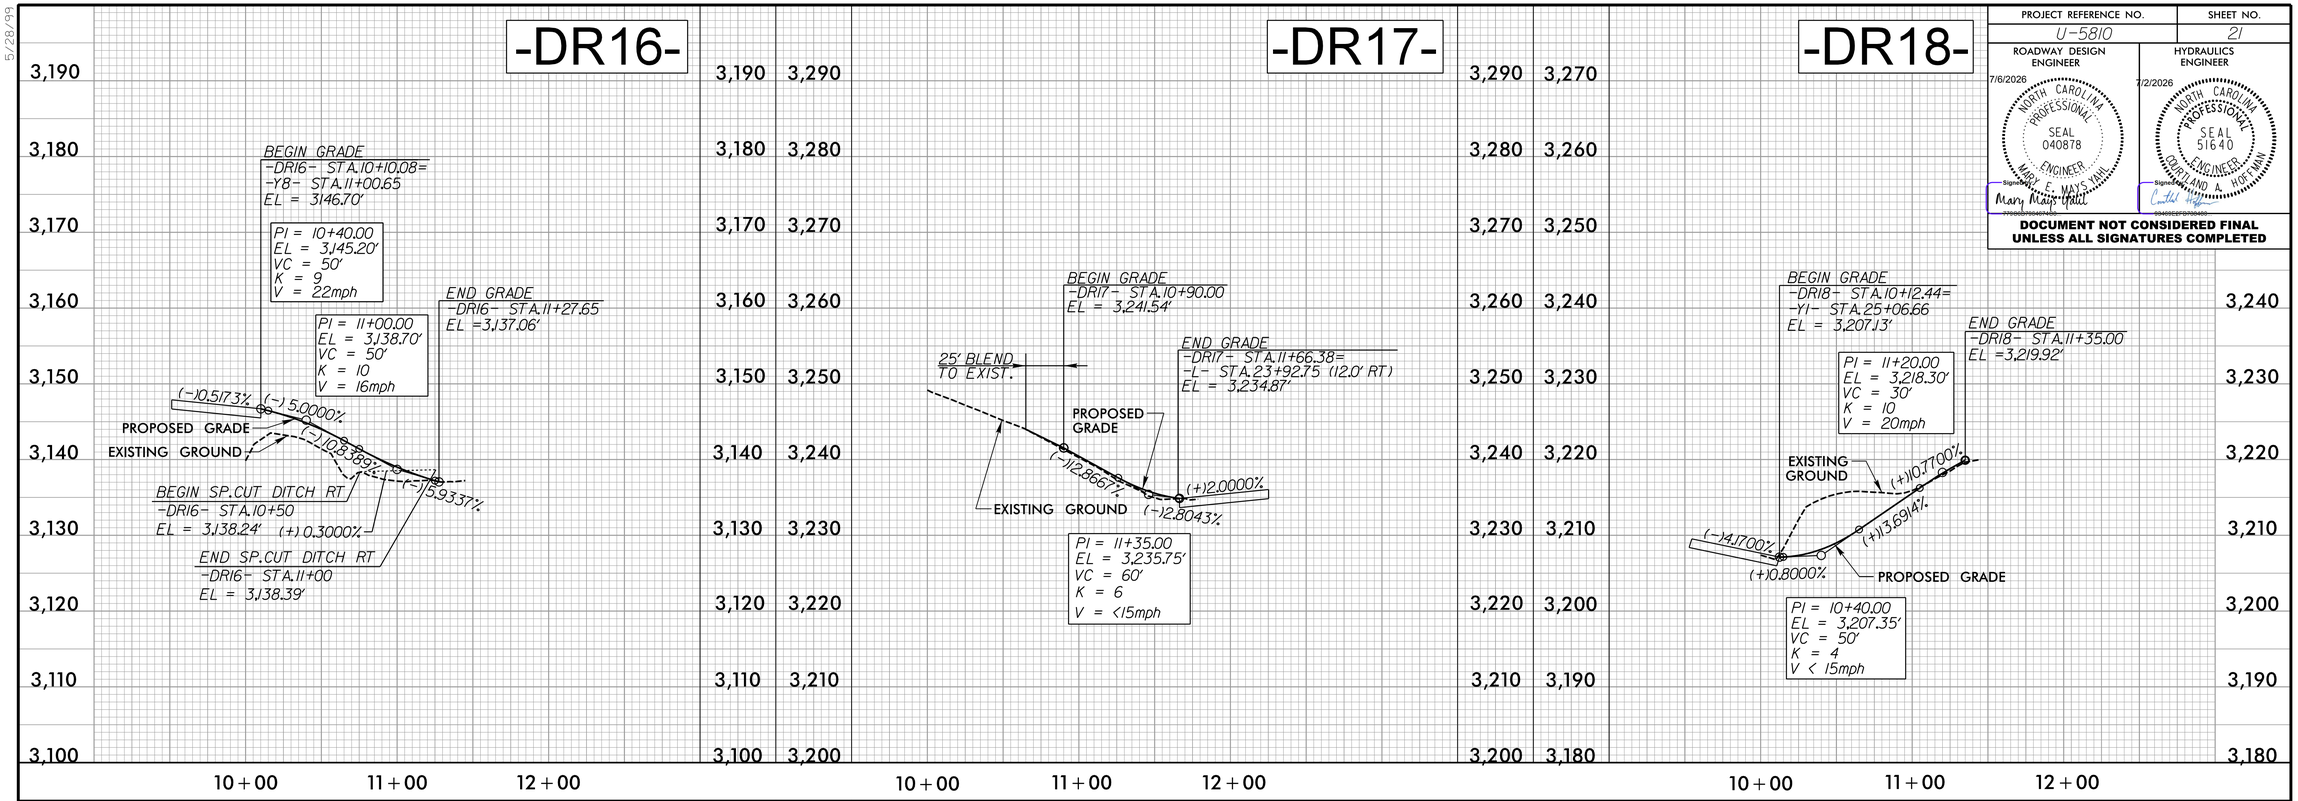

LEFT DITCH	FOR –DR16– PLAN SEE SHT. 7
	FOR –DR17– PLAN SEE SHT. 5
	FOR –DR18– PLAN SEE SHT. 4
RIGHT DITCH	FOR –DR24– PLAN SEE SHT. 10
	FOR –DR25– PLAN SEE SHT. 10

RK&K
P: (919) 878-9560
8601 Six Forks Road, Forum 1,Suite 700
Raleigh, North Carolina 27615-3960
NC License No. F-0112
Engineers | Construction Managers | Planners | Scientists
www.rkk.com
Responsive People | Creative Solutions

5/28/99
5/4/2026
R:\Roadway\Proj\U-5810_Rdy_pf121.dgn