| PROJECT REFERENCE NO. | SHEET NO. |
|---|---|
| U-5810 | PMP-3 |

APPROVED: DocuSigned by: David T Sears 069183F28E5741E...

DATE: 7/2/2026

SEAL

NORTH CAROLINA PROFESSIONAL SEAL 044558 ENGINEER DAVID T. SEARS

**DOCUMENT NOT CONSIDERED FINAL UNLESS ALL SIGNATURES COMPLETED**

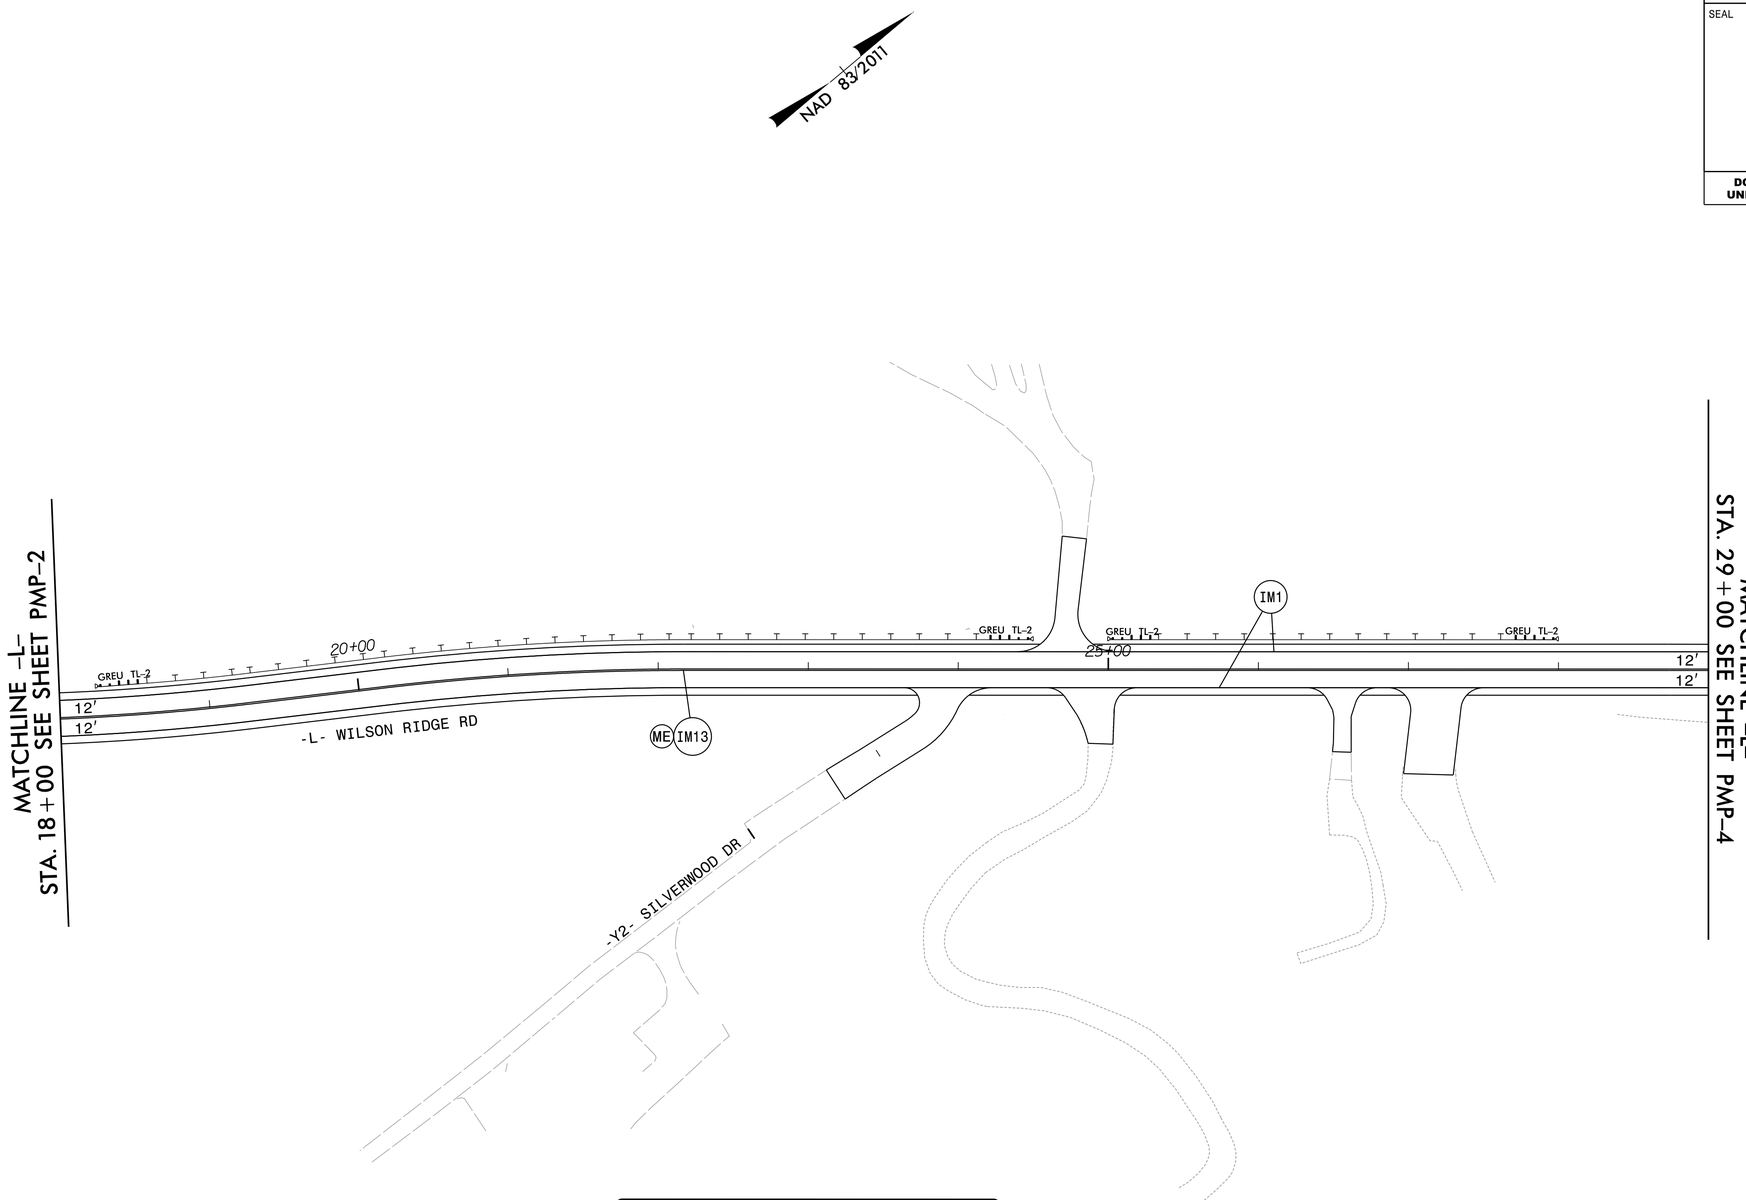


## PAVEMENT MARKING SCHEDULE

INTEGRATED MULTIPOLYMER LINES

IM1 WHITE EDGELINE (4", 90 MIL)
IM2 WHITE SOLID LANE LINE (4", 90 MIL)
IM3 10 FT. WHITE SKIP (4", 90 MIL)
IM4 3 FT.-9 FT./SP WHITE MINISKIP (4", 90 MIL)
IM5 2 FT.-6 FT./SP WHITE MINISKIP (4", 90 MIL)
IM10 YELLOW EDGELINE (4", 90 MIL)
IM13 YELLOW DOUBLE CENTER (4", 90 MIL)
IM40 WHITE GORELINE (8", 90 MIL)
IM45 3 FT.-3 FT./SP WHITE MINISKIP (8", 90 MIL)
IM61 WHITE STOPBAR (24", 90 MIL)
IM62 WHITE CROSSWALK LINE (24", 90 MIL)
IM103 YIELD LINE TRIANGLE (24", 90 MIL)

INTEGRATED MULTIPOLYMER SYMBOLS

IM70 LEFT TURN ARROW (90 MIL)
IM71 RIGHT TURN ARROW (90 MIL)

SNOWPLOWABLE POLYCARBONATE H-SHAPED MARKERS

ME YELLOW & YELLOW
MF CRYSTAL & RED


RK&K
P: (919) 878-9560
8601 Six Forks Road Forum 1 Suite 700 | Raleigh, N.C. 27615
NC License No. F-0112
Engineers | Construction Managers | Planners | Scientists
www.rkk.com
Responsive People | Creative Solutions


$SYSTIME$
$DGN$

# PAVEMENT MARKING DETAIL