PROJECT REFERENCE NO.	SHEET NO.
R-5810	RW08

Location and Surveys

Location & Surveys
Division 1
1300 US HWY 64 West
Plymouth, NC 27962

I, Linwood T. Downs, III, PLS, certify that the right of way and permanent easement monumentation for this project shown herein was completed under my direct and responsible charge from an actual survey made under my supervision; that all horizontal closures had a minimum ratio of precision of 1:10,000 (Class A). Field work was performed February 4, 2025 and all coordinates are based on NAD83/2011; That this survey was performed to meet the requirements of 21NCAC 56.1600 as applicable.

This 11th day of March, 2026.

Linwood T. Downs III

Professional Land Surveyor L-5327

NORTH CAROLINA PROFESSIONAL LAND SURVEYOR SEAL L-5327 LINWOOD T. DOWNS III


PROJECT SURVEYOR

NORTH CAROLINA PROFESSIONAL LAND SURVEYOR SEAL L-5327 LINWOOD T. DOWNS III

DOCUMENT NOT CONSIDERED FINAL UNLESS ALL SIGNATURES COMPLETED

REVISIONS

NAD 83 NA 2011 NC GRID

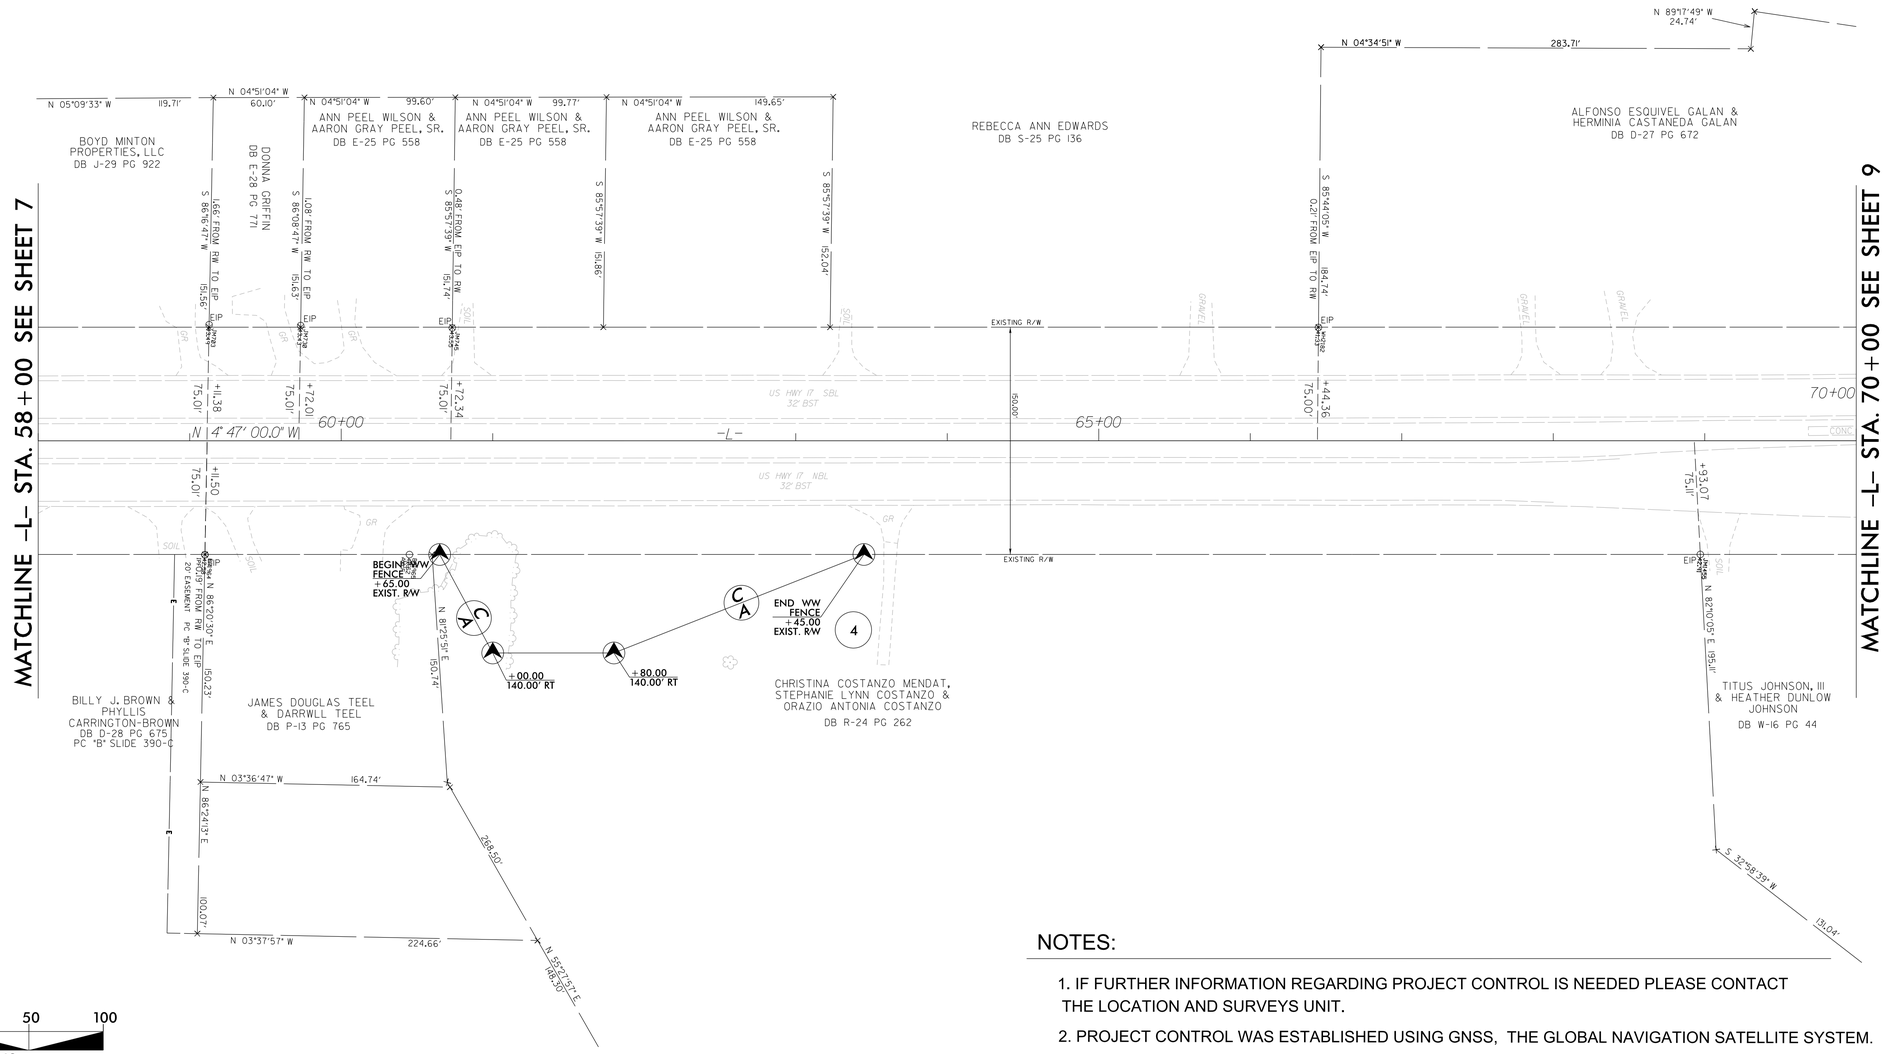

50 25 0 50 100

PLANS

NOTES:

1. IF FURTHER INFORMATION REGARDING PROJECT CONTROL IS NEEDED PLEASE CONTACT THE LOCATION AND SURVEYS UNIT.
2. PROJECT CONTROL WAS ESTABLISHED USING GNSS, THE GLOBAL NAVIGATION SATELLITE SYSTEM.
3. RIGHT OF WAY MONUMENTATION ESTABLISHED 02/04/2025.