
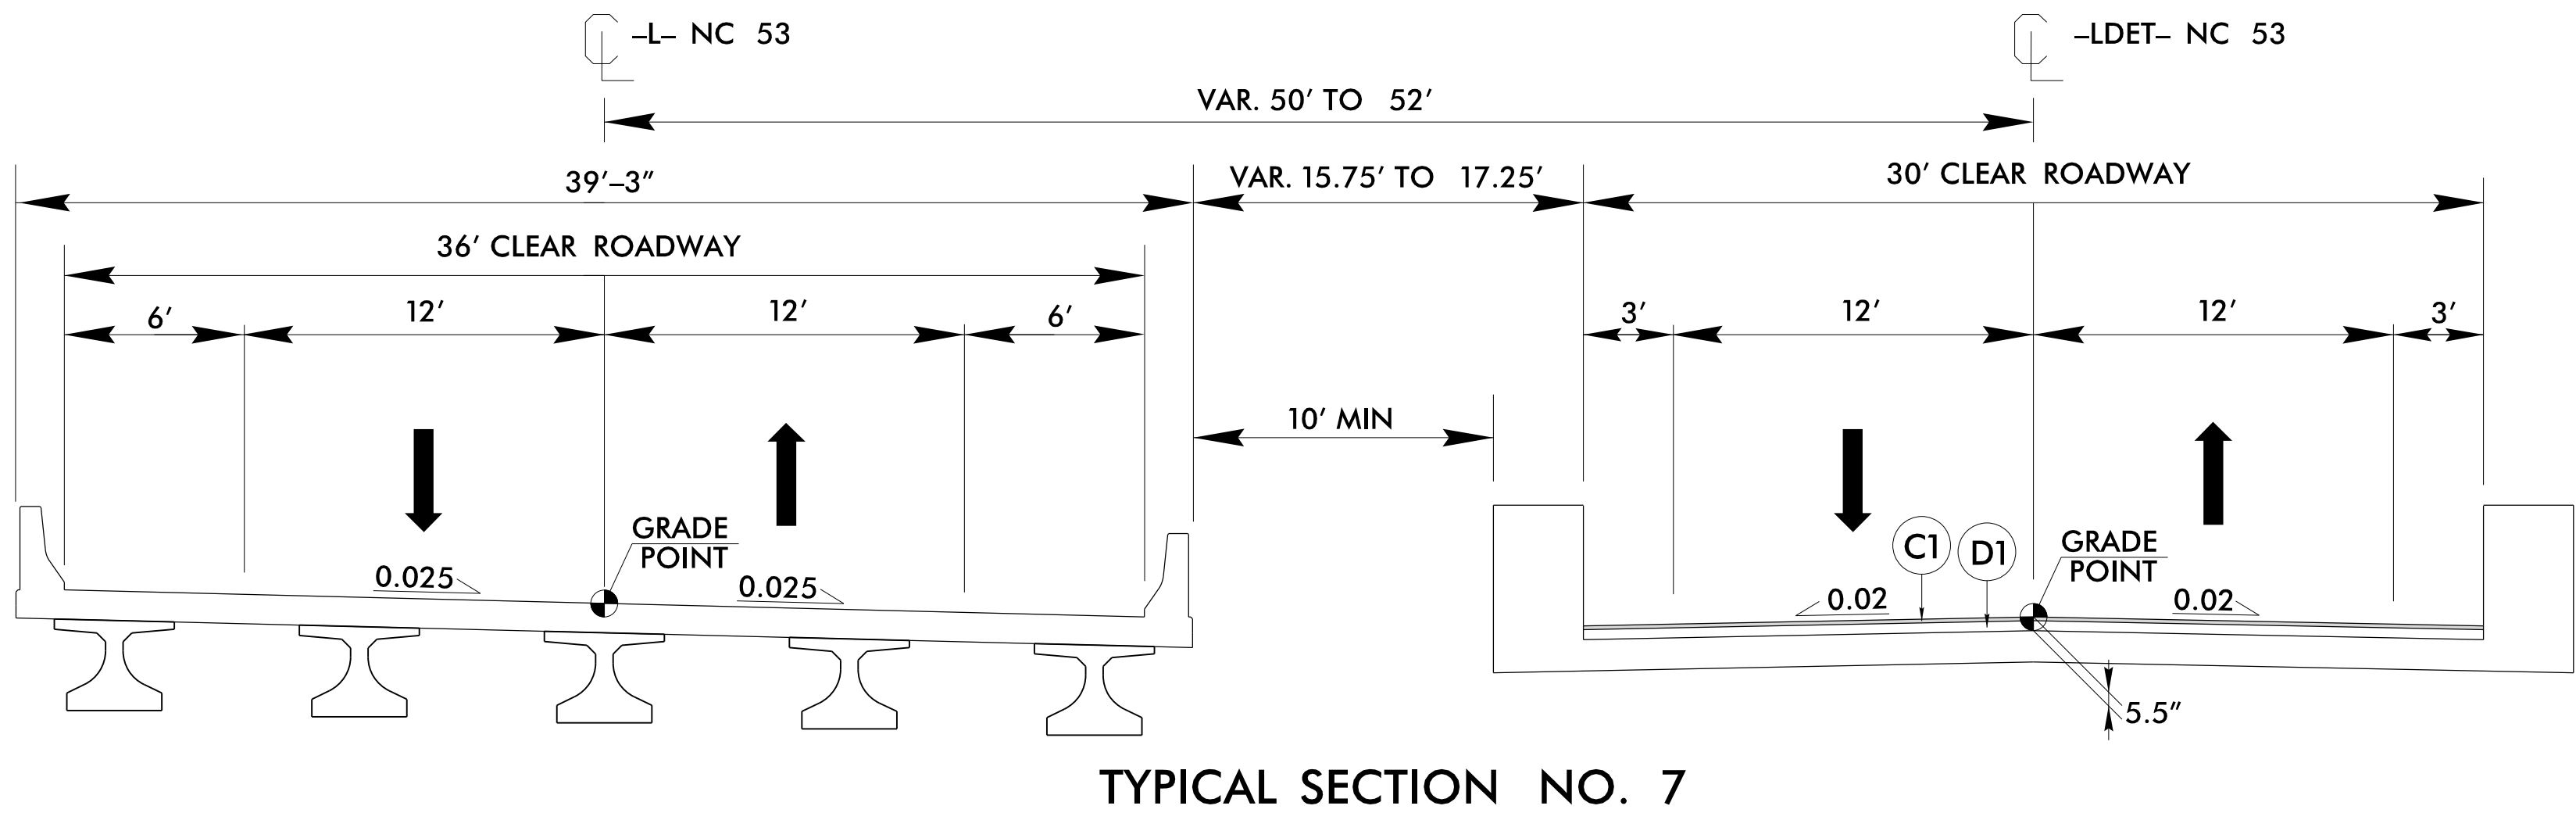


11/14/23

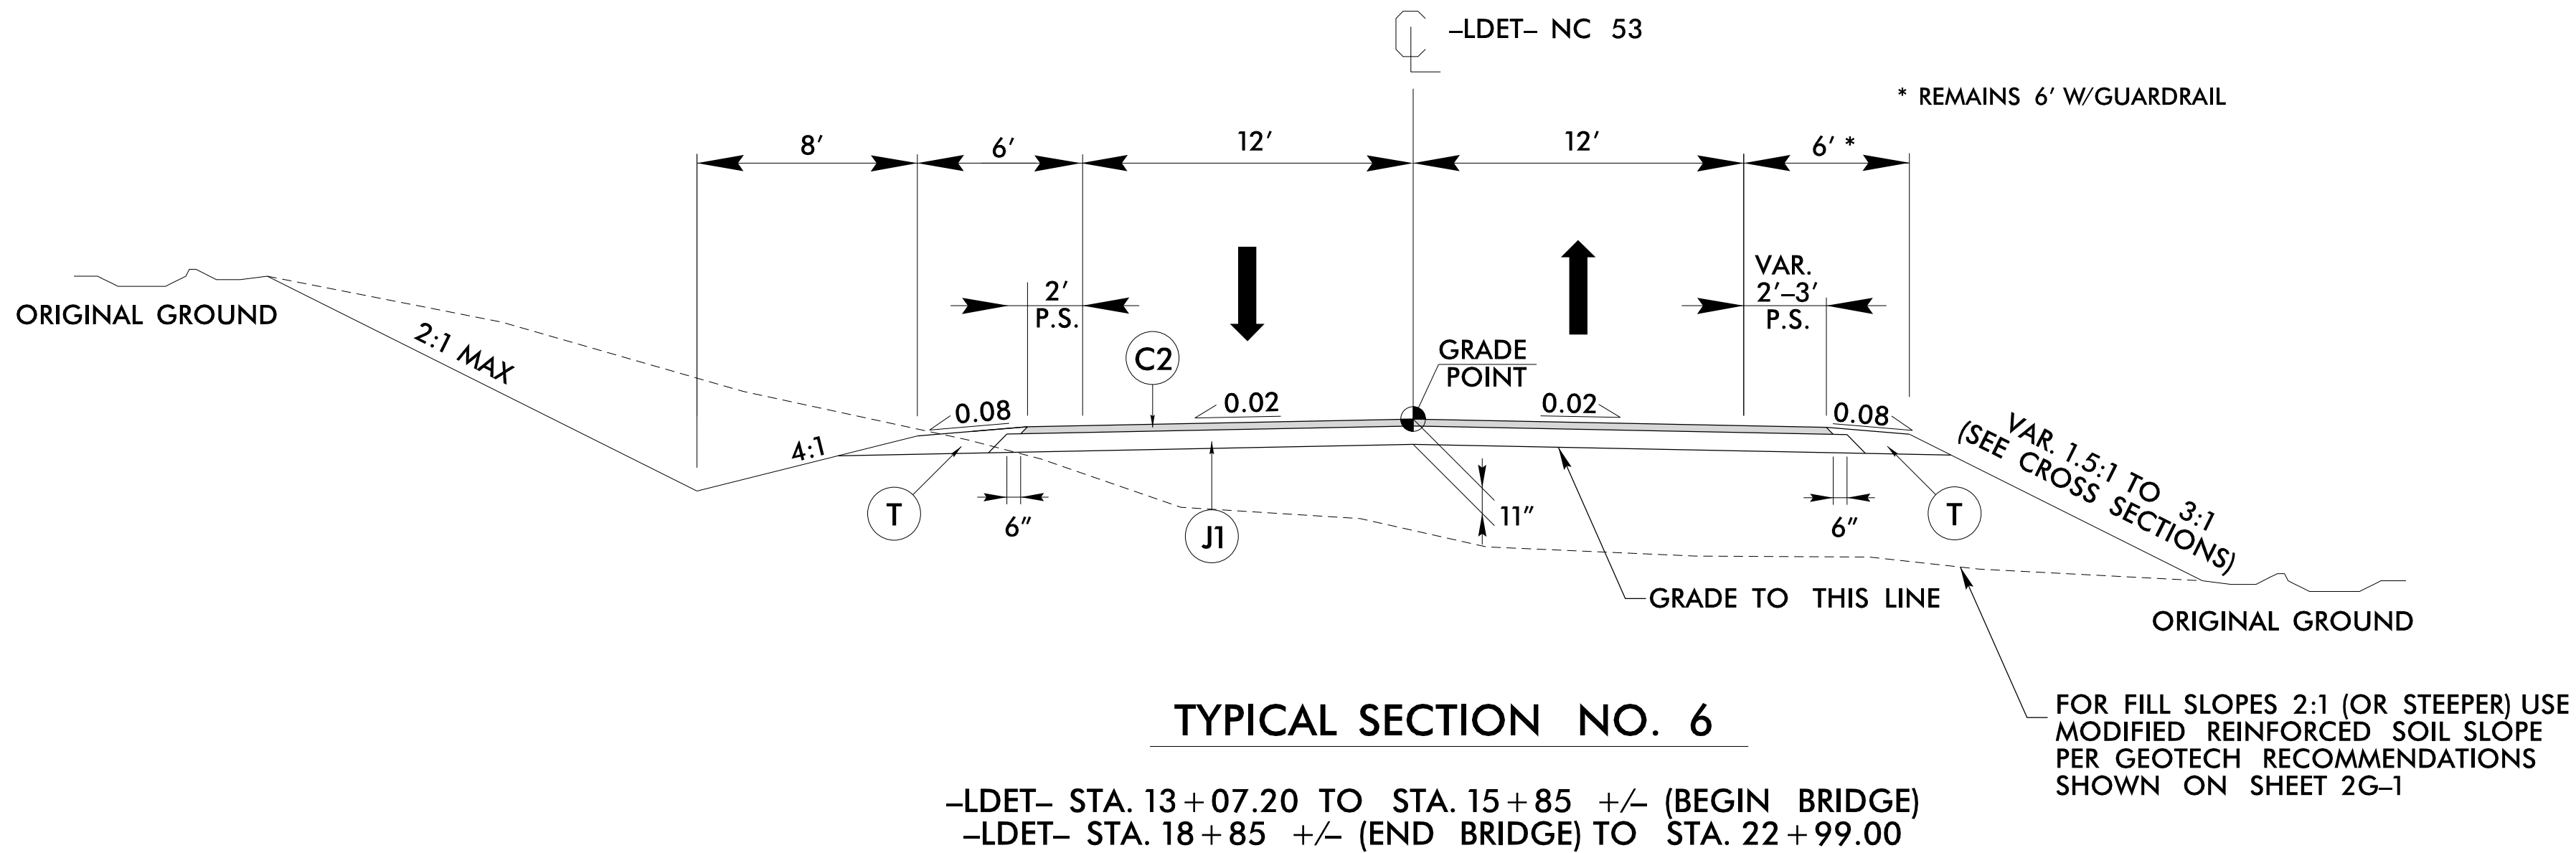

PAVEMENT SCHEDULE
(FINAL PAVEMENT DESIGN)


C1	1.5" S9.5C
C2	3" S9.5C
C3	VAR. S9.5C
D1	4" I19.0C
D2	VAR. I19.0C
E1	4" B25.0C
E2	VAR. B25.0C
J1	8" ABC
R1	SHOULDER BERM GUTTER
T	EARTH MATERIAL
U	EXISTING PAVEMENT
V	2.5" MILLING
W	WEDGING
Y	RUMBLE STRIPS

PAVEMENT EDGE SLOPES ARE 1:1 UNLESS SHOWN OTHERWISE.

BR-0174


4R01 2A-3

NORTH CAROLINA
DEPARTMENT OF TRANSPORTATION
PENDER COUNTY

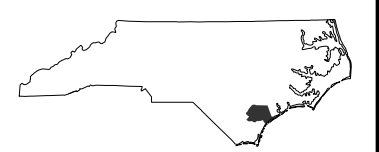


DIVISION 3


ROADWAY DESIGN
ENGINEER

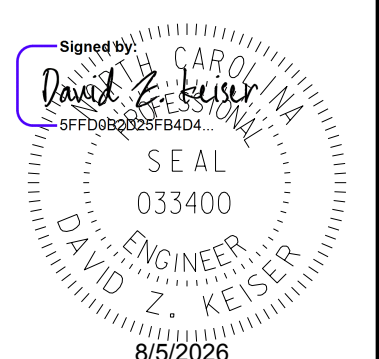

PAVEMENT DESIGN
ENGINEER

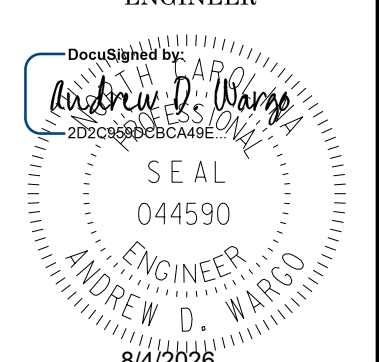

PREPARED BY

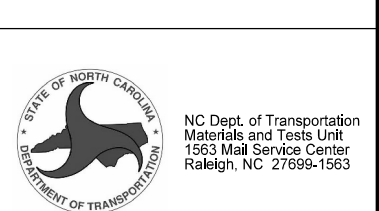

DOCUMENT NOT CONSIDERED FINAL
UNLESS ALL SIGNATURES COMPLETED